

PROJECT GENERAL NOTES

A.

ARCHITECTURAL CONTENTS ARE BASED UPON DOCUMENTS FROM: "SHELL DRAWINGS DATED ON 04/03/24 AND CIVIL DRAWINGS." WILKUS ARCHITECTS TAKES NO RESPONSIBILITY FOR THE ACCURACY OF THE INFORMATION PROVIDED.

B.

IN ADDITION TO THE GENERAL NOTES LISTED HEREIN, THE LATEST EDITION OF AIA DOCUMENT A201 GENERAL CONDITIONS OF THE CONTRACT FOR CONSTRUCTION SHALL APPLY.

C.

WORK SHALL BE IN ACCORDANCE WITH FEDERAL, STATE AND LOCAL CODES, ORDINANCES, LAWS AND REQUIREMENTS.

D.

WORK, WHEN COMPLETED, SHALL CONFORM TO THE AMERICANS WITH DISABILITIES ACT AND LOCAL ACCESSIBILITY REQUIREMENTS.

E.

THE CONSTRUCTION DOCUMENTS ARE COMPLEMENTARY, AND WHAT IS REQUIRED BY ONE SHALL BE AS BINDING AS IF REQUIRED BY ALL. COORDINATE PORTIONS OF WORK AS DESCRIBED IN THE CONSTRUCTION DOCUMENTS.

F.

THE CONSTRUCTION DOCUMENTS, AS DEFINED BY THE DRAWING AND SPECIFICATION INDEX, ARE NECESSARY TO DEFINE THE TOTAL PROJECT. PARTIAL PLANS OR SPECIFICATIONS SHOULD NOT BE ISSUED BY ANY PARTIES FOR BIDDING OR CONSTRUCTION.

G.

IT IS THE INTENT OF THE CONSTRUCTION DOCUMENTS TO DESCRIBE A COMPLETE AND FINISHED PROJECT, OTHER THAN ITEMS NOTED "NIC" (NOT IN CONTRACT), ERRORS, OMISSIONS AND INCONSISTENCIES THAT MAY OCCUR BETWEEN THE CONSTRUCTION DOCUMENTS AND/OR EXISTING CONDITIONS SHALL BE BROUGHT IMMEDIATELY TO THE ATTENTION OF THE ARCHITECT IN WRITING AND WRITTEN INSTRUCTIONS SHALL BE OBTAINED PRIOR TO PROCEEDING WITH THE WORK. THE GENERAL CONTRACTOR SHALL BE HELD RESPONSIBLE FOR THE RESULTS OF ANY ERRORS, DISCREPANCIES AND/OR OMISSIONS WHICH THE GENERAL CONTRACTOR FAILED TO NOTIFY THE ARCHITECT PRIOR TO CONSTRUCTION AND/OR FABRICATION OF THE WORK.

H.

GENERAL CONTRACTOR SHALL INCLUDE AND PROVIDE ALL LABOR, MATERIALS, EQUIPMENT, TRANSPORTATION AND PAY EXPENSES INCURRED IN THE PROPER COMPLETION OF WORK UNLESS SPECIFICALLY NOTED TO BE THE WORK OF OTHERS. GENERAL CONTRACTOR SHALL PERFORM WORK NECESSARY FOR PRODUCTION OF A COMPLETE, HABITABLE PROJECT AS DEFINED BY THE SCOPE OF WORK.

I.

DO NOT SCALE DRAWINGS. BIDDER (CONTRACTOR) SHALL VERIFY CONDITIONS AND DIMENSIONS AT JOB SITE PRIOR TO START OF CONSTRUCTION. IF DISCREPANCIES ARE FOUND, WHETHER BUILT OR NOT, THE ARCHITECT SHALL BE NOTIFIED FOR CLARIFICATION BEFORE COMMENCING WORK.

J.

THE STATED DIMENSIONS SHALL TAKE PRECEDENCE OVER GRAPHIC. THE ARCHITECT SHALL BE NOTIFIED OF ANY DISCREPANCIES.

K.

NOTE THAT ERRORS IN THE TRANSMISSION OR REPRODUCTION OF THESE CONSTRUCTION DOCUMENTS COULD RESULT IN ALTERATIONS TO LINE TYPES, THICKNESSES, TONCH PATTERNS AND SCALE. WILKUS ARCHITECTS AND ARCHITECTS IS NOT RESPONSIBLE FOR ANY CLAIMS, DAMAGES OR EXPENSES ARISING FROM THE UNAUTHORIZED USE OF THE INFORMATION CONTAINED WITHIN.

L.

IF THE CONSTRUCTION DOCUMENTS APPEAR TO BE UNCLEAR, AMBIGUOUS OR CONTRADICTORY, AND IN THE EVENT THAT THE CONTRACTOR, OR SUBCONTRACTOR, DEMANDS CLARIFICATION OR INTERPRETATION BY THE ARCHITECT IS REQUIRED, THE GENERAL CONTRACTOR SHALL SUBMIT A REQUEST FOR INFORMATION IN WRITING TO THE ARCHITECT PRIOR TO START OF THE WORK.

a.

REQUESTS FOR INFORMATION MAY ONLY BE MADE BY THE GENERAL CONTRACTOR. THE GENERAL CONTRACTOR SHALL CLEARLY AND CONCISELY SET FORTH THE ISSUE FOR WHICH CLARIFICATION IS SOUGHT AND WHY A RESPONSE IS NEEDED FROM THE ARCHITECT AND/OR CONSULTANTS. IN THE REQUEST FOR INFORMATION, THE CONTRACTOR SHALL SET FORTH AN UNDERSTANDING OF THE REQUIREMENT, ALONG WITH A REASON WHY SUCH AN UNDERSTANDING WAS REACHED.

b.

THE ARCHITECT WILL REVIEW THE REQUEST FOR INFORMATION TO DETERMINE IF IT IS WITHIN THE MEANING OF THIS TERM. IF THE ARCHITECT DETERMINES THAT IT IS NOT A REQUEST FOR INFORMATION, IT WILL BE RETURNED TO THE CONTRACTOR UNREVIEWED AS TO CONTENT OR FOR RE-SUBMITTAL IN THE PROPER FORM AND MANNER.

c.

RESPONSES TO REQUESTS FOR INFORMATION SHALL BE ISSUED UPON RECEIPT, BUT NO LATER THAN FIVE WORKING DAYS OF RECEIPT. UNLESS IT IS DETERMINED THAT A LONGER PERIOD OF TIME IS NEEDED IN ORDER TO PROVIDE ADEQUATE RESPONSE. IF A LONGER PERIOD OF TIME IS NECESSARY, THE ARCHITECT WILL, WITHIN FIVE WORKING DAYS OF THE RECEIPT OF THE REQUEST FOR INFORMATION, NOTIFY THE GENERAL CONTRACTOR OF THE ANTICIPATED RESPONSE TIME. IF THE REQUEST FOR INFORMATION IS SUBMITTED WITH FIVE WORKING DAYS OR LESS FLAT ON THE PROJECT SCHEDULE, THE CONTRACTOR SHALL NOT BE ENTITLED TO ANY TIME EXTENSION DUE TO THE TIME REQUIRED TO REVIEW AND RESPOND, PROVIDED A RESPONSE IS GIVEN WITHIN THE FIVE WORKING DAYS AS SET FORTH ABOVE.

d.

RESPONSES FROM THE ARCHITECT ARE NOT INTENDED TO CHANGE ANY OF THE REQUIREMENTS OF THE CONSTRUCTION DOCUMENTS. IN THE EVENT THAT THE CONTRACTOR BELIEVES A RESPONSE WILL CAUSE A CHANGE TO THE REQUIREMENTS OF THE CONSTRUCTION DOCUMENTS, THE CONTRACTOR SHALL IMMEDIATELY GIVE WRITTEN NOTICE TO THE ARCHITECT AND CLIENT. STATING THAT THEY CONSIDER THE RESPONSE TO BE A CHANGE ORDER. FAILURE TO GIVE SUCH WRITTEN NOTICE IMMEDIATELY SHALL WAIVE THE CONTRACTORS RIGHT TO SEEK ADDITIONAL TIME AND/OR COST.

M.

ANY DIMENSIONS, DETAILS, NOTES AND/OR SYMBOLS THAT APPLY TO ONE UNIT, APPLY TO ALL UNITS IN LIKE SITUATIONS, UNLESS NOTED OTHERWISE. FOR THE PURPOSE OF THESE DOCUMENTS, "INSTALL" SHALL MEAN TO PROVIDE FASTENERS, MISCELLANEOUS HARDWARE, BLOCKING, ELECTRICAL CONNECTIONS, PLUMBING CONNECTIONS AND ANY OTHER ITEMS REQUIRED FOR A COMPLETE AND OPERATIONAL INSTALLATION, UNLESS NOTED OTHERWISE.

O.

FOR THE PURPOSE OF THESE DOCUMENTS, "BY GC" WILL REFER TO ITEMS PROVIDED AND INSTALLED BY THE GENERAL CONTRACTOR, THEIR SUBCONTRACTORS AND/OR AGENTS. THE TERM "BY CLIENT" WILL REFER TO ITEMS PROVIDED BY THE CLIENT AND INSTALLED BY THE GENERAL CONTRACTOR.

P.

PRODUCTS THAT HAVE BEEN USED IN PREPARING THESE DOCUMENTS, ARE TO ESTABLISH MINIMUM QUALITIES, PROPOSED SUBSTITUTIONS MUST MEET THESE QUALITIES, OR BETTER, TO BE CONSIDERED ACCEPTABLE. THE BURDEN OF PROOF OF EQUALITY RESTS WITH THE GENERAL CONTRACTOR. ADEQUATE SUPPORTING DOCUMENTATION MUST ACCOMPANY SUBSTITUTION REQUEST SUBMITTALS, WHICH MUST BE SUBMITTED TO THE ARCHITECT FOR APPROVAL PRIOR TO BIDDING.

Q.

GENERAL CONTRACTOR SHALL VISIT THE PROJECT SITE PRIOR TO SUBMISSION OF BID AND BEGINNING OF ANY WORK TO EXAMINE AND COMPARE THE DRAWINGS AND SPECIFICATIONS TO THE EXISTING CONDITIONS AND BE KNOWLEDGEABLE OF WORK TO BE PERFORMED. NOTIFY ARCHITECT IMMEDIATELY OF ANY DISCREPANCIES.

R.

NOTIFY ALL PARTIES IF HAZARDOUS MATERIALS ARE SUSPECTED OR FOUND TO BE PRESENT.

S.

DO NOT ATTEMPT REMOVAL OF ANY STRUCTURE OR ELEMENT SUSPECTED OF BEING STRUCTURAL IN NATURE. STRUCTURAL MATERIALS TO THE BUILDING OR STRUCTURE SYSTEMS (OF ANY TYPE) REQUIRE APPROVAL FROM THE BUILDING OWNER AND AN APPROVED STRUCTURAL ENGINEER.

T.

GENERAL CONTRACTOR TO PROVIDE TEMPORARY BARRICADES, WINDOW BLACKOUTS AND DUST CONTROL, AS REQUIRED BY CLIENT, LANDLORD OR AUTHORITY HAVING JURISDICTION FOR THE DURATION OF CONSTRUCTION. VEHICULAR ACCESS MUST BE PROVIDED AND MAINTAINED SERVICEABLE THROUGHOUT CONSTRUCTION.

U.

THROUGHOUT THE PROJECT, THE GENERAL CONTRACTOR SHALL CLOSELY SUPERVISE THE WORK OF SUBCONTRACTORS AND SHALL BE SOLELY RESPONSIBLE FOR CONSTRUCTION MEANS, METHODS AND TECHNIQUES, INCLUDING SAFETY PROCEDURES AND FOR COORDINATING/SEQUENCING TRADES.

W.

GENERAL CONTRACTOR SHALL TAKE OUT ANY NECESSARY TRADE-LEVEL PERMITS, INSURANCE, LICENSES, BONDS AND CERTIFICATES AND PAY ALL FEES CONNECTED TO THE WORK DESCRIBED HEREIN.

X.

ALL CONTRACTORS FOR THE WORK ARE REQUIRED TO HAVE INSURANCE OF ALL TYPES AND LIMITS, AS REQUIRED FOR THIS PROJECT.

Y.

REFER TO ENGINEERED CONSTRUCTION DOCUMENTS BY OTHERS FOR ADDITIONAL PERTINENT INFORMATION.

Z.

ABBREVIATIONS ARE PER THE UNITED STATES NATIONAL CAD STANDARD - FOUND IN MODULE 5 - TERMS AND ABBREVIATIONS.

AA.

REFER TO INDIVIDUAL DRAWINGS WITHIN THIS SET OF CONSTRUCTION DOCUMENTS FOR ADDITIONAL GENERAL NOTES.

BB.

GENERAL CONTRACTOR IS RESPONSIBLE TO CONTACT (client, landlord, etc) TO VERIFY, COORDINATE AND COMPLY, DURING THE BIDDING PHASE, WITH REQUIREMENTS INCLUDING, BUT NOT LIMITED TO BARRICADES, STAGING, CONSTRUCTION PROCEDURES, USE OF MANDATED SUBCONTRACTORS, DEBRIS REMOVAL, RESTRICTED HOURS OF CONSTRUCTION, SECURITY, UTILITIES, ETC.

CC.

GENERAL CONTRACTOR SHALL FURNISH AND INSTALL ITEMS WHICH ARE OBVIOUS AND NECESSARY TO ENSURE QUALITY WORKMANSHIP AND INSTALLATION, EVEN IF NOT SPECIFICALLY MENTIONED IN THE DRAWINGS, INCLUDING BUT NOT LIMITED TO BLOCKING AND BRACING.

DD.

ANY DEVIATION FROM THESE CONSTRUCTION DOCUMENTS ON THE PART OF THE GENERAL CONTRACTOR, ANY SUBCONTRACTOR, VENDOR AND/OR SUPPLIER, OR USE OF THESE CONSTRUCTION DOCUMENTS FOR USE AT ANY LOCATION OTHER THAN THAT FOR WHICH THEY WERE INTENDED, SHALL RELEASE WILKUS ARCHITECTS, AND ITS SUBSIDIARIES, AND THEIR OFFICERS, DIRECTORS, SHAREHOLDERS, AGENTS, EMPLOYEES, REPRESENTATIVES, SUCCESSORS AND ASSIGNEES, FROM ANY AND ALL LIABILITY INCURRED IN LITIGATION OR OTHERWISE WITH RESPECT TO THE CONSTRUCTION OF THIS PROJECT.

EE.

GENERAL CONTRACTOR IS RESPONSIBLE FOR THEIR WORK AND THAT OF THEIR SUBCONTRACTORS FOR THE LOSSES AND DAMAGES TO EQUIPMENT, EXISTING CONSTRUCTION, TOOLS AND MATERIALS USED IN CONJUNCTION WITH THE WORK, FOR THE ACTS OF THEIR EMPLOYEES AND SUBCONTRACT WORKERS.

FF.

GENERAL CONTRACTOR SHALL ADHERE AND COMPLY WITH FEDERAL, STATE AND LOCAL REGULATIONS REGARDING JOB SAFETY.

GG.

GENERAL CONTRACTOR IS RESPONSIBLE TO CARRY WORKER'S COMPENSATION AS REQUIRED BY LAW AND/OR GOVERNING AUTHORITY.

HH.

GENERAL CONTRACTOR IS RESPONSIBLE FOR THE SAFETY AND CARE OF ADJACENT PROPERTIES DURING CONSTRUCTION.

II.

GENERAL CONTRACTOR IS RESPONSIBLE FOR MAINTAINING A COMPLETE AS-BUILT SET OF CONSTRUCTION DRAWINGS AT THE JOB SITE AND TURNING THE AS-BUILT DRAWINGS OVER TO THE CLIENT UPON COMPLETION OF THE PROJECT.

JJ.

THE APPROVED PLANS (FOR CONSTRUCTION SET) SHALL BE KEPT ON SITE AT ALL TIMES, INCLUDING ALL ADDENDA, SUPPLEMENTAL INSTRUCTIONS, CHANGE ORDERS, COPIES OF APPROVED SUBMITTALS, ETC.

KK.

IF GENERAL CONTRACTOR SHALL PROVIDE SCHEDULING AND/OR COORDINATION WITH THE APPROPRIATE REPRESENTATIVE FOR THE FOLLOWING INSTALLATIONS OR PROCEDURES:

a.

INSTALLATION OF CONDUIT AND PIPING IN OR BELOW THE FLOOR SLAB.

b.

CONNECTIONS TO DOMESTIC WATER, SANITARY AND GREASE WASTE, SANITARY VENT AND SMOKE/FIRE ALARMS.

c.

INSTALLATION OF PRIMARY DUCTWORK, VAV BOXES AND CONTROLS.

d.

PROGRAMMING OF THE VAV BOX CONTROL AND SENSORS.

e.

ANY WORK REQUIRED AT THE BUILDING SWITCHGEAR.

f.

HARDWARE AND SOFTWARE MODIFICATIONS TO COMPLETE THE INTERFACE WITH BASE BUILDING LIFE SAFETY SYSTEM.

g.

UPON SUBSTANTIAL COMPLETION OF WORK IN THE PREMISES, CLIENT AND THE CONTRACTOR MUST SCHEDULE A FINAL INSPECTION AND PREPARE A PUNCHLIST WHICH ENUMERATES ANY AREAS OF CONSTRUCTION, FIXTURING, LIGHTING OR LAMPING, MERCHANDISING, ETC., THAT ARE NOT IN ACCORDANCE WITH THE CONSTRUCTION DOCUMENTS. ANY STOREFRONT BARRICADE MAY NOT BE REMOVED UNTIL THE INSPECTION AND REQUIRED CORRECTIONS HAVE BEEN COMPLETED.

h.

LANDLORD'S CONDITIONS IN THE FACILITY TENANT DESIGN GUIDE HANDBOOK SHALL BE A PART OF ANY CONTRACT AND/OR AGREEMENT ENTERED INTO BY THE GENERAL CONTRACTOR. THE GENERAL CONTRACTOR SHALL SCHEDULE A PRE-CONSTRUCTION MEETING WITH THE LANDLORD CONTACT PRIOR TO ANY CONSTRUCTION.

i.

PROVIDE LANDLORD REQUIRED PROOF OF BUILDERS RISK INSURANCE AND DAMAGE DEPOSIT PRIOR TO BEGINNING OF ANY SELECTIVE DEMOLITION OR CONSTRUCTION PROCEDURES.

LL.

GENERAL CONTRACTOR TO VERIFY REQUIREMENTS TO MAINTAIN ROOF WARRANTY. ANY ROOF PATCHING SHALL RETURN THE AFFECTED AREA TO A "LIKE NEW" CONDITION.

MM.

GENERAL CONTRACTOR ASSUMES COMPLETE RESPONSIBILITY WHEN CLIENT FURNISHED ITEMS ARE ACCEPTED AND RECEIVED BY THE GENERAL CONTRACTOR OR THEIR AGENTS.

NN.

PROVIDE PROTECTION FOR EXISTING OR NEWLY INSTALLED SYSTEMS AND FINISHES FOR THE DURATION OF CONSTRUCTION.

OO.

GENERAL CONTRACTOR TO INSTALL DUST PROOFING AND/OR RIGID BARRIERS AS APPROPRIATE TO DEFINE VARIOUS SEGMENTS OF WORK TO MAINTAIN EXISTING, MECHANICAL, AND FIRE/LIFE SAFETY REQUIREMENTS FOR BUILDING OCCUPANTS.

PP.

GENERAL CONTRACTOR IS RESPONSIBLE FOR INSPECTION OF PORTIONS OF WORK ALREADY PERFORMED TO DETERMINE THAT SUCH PORTIONS ARE IN PROPER CONDITION TO RECEIVE SUBSEQUENT WORK.

QQ.

MOLD AND MOISTURE MITIGATION - GENERAL CONTRACTOR TO COORDINATE AND ENSURE THAT ANY AREA OF THE BUILDING, MATERIAL, OR ASSEMBLY WITHIN THE BUILDING ENVELOPE IS THOROUGHLY CLEANED AND DRY BEFORE BEING COVERED BY CONSTRUCTION. ANY MOLD, MILDEW OR OTHER MOISTURE CONDITION WITHIN THE SCOPE OF THIS CONTRACT (DEMOLITION OR NEW CONSTRUCTION) SHALL BE CORRECTED AND/OR MITIGATED BY THE GENERAL CONTRACTOR PRIOR TO ADDITIONAL WORK. CONTACT BETWEEN DISSIMILAR METALS SHALL BE LIMITED. WHEN REQUIRED, THE CONTACT SHALL BE PROTECTED AS REQUIRED.

SS.

VENDORS ARE RESPONSIBLE FOR DISPOSAL OF SHIPPING/CRATING MATERIALS. VERIFY WITH THE GENERAL CONTRACTOR THE USE OF THE DUMPSTER ON SITE. SUBCONTRACTORS MUST DISPOSE OF THEIR CONSTRUCTION DEBRIS, IF NOT COMPLETED, IT WILL BE COMPLETED AND BACK CHARGED FOR CLEANING. COORDINATE DISPOSAL WITH JOB SUPERINTENDENT.

TT.

AT THE TIME OF PROJECT COMPLETION, THE PROJECT LIMITS ARE TO BE THOROUGHLY CLEANED PRIOR TO TURNOVER TO CLIENT.

UU.

GENERAL CONTRACTOR SHALL PROVIDE TWO (2) SEPARATE FINAL PROJECT CLEANINGS. THE FIRST CLEAN SHALL INCLUDE A CONSTRUCTION CLEAN, SEAL AND POLISH, PRIOR TO EACH EQUIPMENT INSTALLATION. THE SECOND CLEANING SHALL INCLUDE A WET MOP OF FLOORS AND PROFESSIONAL CLEAN AFTER EQUIPMENT INSTALLATION, PRIOR TO OPENING. CLEANING SCHEDULE SHALL BE VERIFIED WITH CLIENT'S REPRESENTATIVE.

SYMBOL LEGEND

1

SP101

1

EXTERIOR ELEVATION MARKER

1

A101

1

INTERIOR ELEVATION MARKER

1

A101

1

SIM SECTION MARKER

1

A101

1

SIM SECTION / DETAIL

1

VIEW NAME

VIEW LABEL

SCALE: 1/8" = 1'-0"

X

KEYNOTE & WASHROOM ACCESSORIES NUMBER

W1

WALL TAG

1

1

LEVEL TARGET

0

COLUMN GRID LABEL

101

ROOM NAME

ROOM NAME & NUMBER

1

REVISION NUMBER

1

DOOR NUMBER

1

MISCELLANEOUS EQUIPMENT NUMBER

1

KITCHEN EQUIPMENT NUMBER

1

FURNITURE NUMBER

N

NORTH ARROW

1

DIMENSION TARGET

1

FINISH TAG

SCOPE OF WORK

TENANT INTERIOR FIT OUT OF A VACANT SHELL SPACE. WORK INCLUDES, BUT IS NOT LIMITED TO, INTERIOR FINISHES, TOILET ROOMS, EXTENSION OF UTILITIES, AND MODIFICATIONS TO ACCOMMODATE A NEW RESTAURANT. OUTDOOR PATIO FURNITURE WILL BE INSTALLED. SIGNAGE IS UNDER A SEPARATE COVER.

UTILITY COORDINATOR / SIGNAGE

NOTE TO GENERAL CONTRACTOR

FOR ALL WATER, SEWER, NATURAL GAS, & ELECTRICITY UTILITIES CONTACT THE FOLLOWING

GAUCHER & ASSOCIATES INC.

2080 BALDWIN COURT

SEASIDE, CA 93955

CONTACT: PAUL GAUCHER

E: paul@gaucherinc.com

T: (831) 393-1760

F: (831) 393-2858

SIGNAGE VENDOR

JONES SIGN

1711 SCHEURING ROAD

DE PERE, WI 54115

CONTACT: JERRY SZYMANSKI

E: jszymanski@jonessign.com

P: (920) 241-3933

PROJECT TEAM

LANDLORD

PRESERVE VILLAGE, LLC

5101 VERNON AVENUE SOUTH

EDINA, MN 55436

CONTACT: BEN SHULTES

E: bshultes@jerryfoods.com

P: (952) 922-8335

ARCHITECT

WILKUS ARCHITECTS, P.A.

15 NINTH AVENUE NORTH

HOPKINS, MN 55343

CONTACT: KENDRICK BOOTH

E: keb@wilkusarch.com

T: (952) 592-0032

STRUCTURAL ENGINEER

VAA ENGINEERING

2300 BERKSHIRE LANE N. SUITE

200 PLYMOUTH, MN 55441

CONTACT: TERRY MAHR

E: tmahr@vaaseng.com

T: (763) 577-9119

TENANT

CHIPOTLE MEXICAN GRILL

500 NEIL AVENUE, SUITE 400

COLUMBUS, OH 43215

CONTACT: HEATHER CONELY

E: heather.conely@chipotle.com

T: (380) 222-7248

C: (614) 816-1382

MECHANICAL ELECTRICAL PLUMBING ENGINEER

AYRES ASSOCIATES

1700 HIGHWAY 36 WEST, SUITE 700

ST. PAUL, MN 55113

MECH/PLMB CONTACT:

LICIA OLIGMUELLER

E: oligmuellerl@ayresassociates.com

T: (763) 258-7051

ELEC CONTACT: AMANDA ELMS

E: elmsa@ayresassociates.com

T: (763) 604-3112

SHEET INDEX

SHEET NO.	SHEET NAME	REVISION			
		1	2	3	4
GENERAL					
G000	COVER SHEET				
G001	CODE ANALYSIS - LIFE SAFETY PLAN				
G002	ACCESSIBILITY STANDARDS SPECIFICATIONS				
G010	ARCHITECTURAL SPECIFICATIONS				
G011	ARCHITECTURAL SPECIFICATIONS				
G012	ARCHITECTURAL SPECIFICATIONS				
G013	ARCHITECTURAL SPECIFICATIONS				
G014	ARCHITECTURAL SPECIFICATIONS				
G015	ARCHITECTURAL SPECIFICATIONS				
G016	ARCHITECTURAL SPECIFICATIONS				
G017	ARCHITECTURAL SPECIFICATIONS				
SITE PLAN					
SP100	SITE PLAN				
SP101	SITE DETAILS				
ARCHITECTURAL					
A101	SLAB WORK PLAN				
A110	ARCHITECTURAL FLOOR PLAN				
A111	ARCHITECTURAL WALL TYPES				
A120	FINISH PLAN				
A130	FF&E PLAN				
A131	FF&E SCHEDULES				
A140	ARCHITECTURAL ROOF PLAN				
A201	REFLECTED CEILING PLAN				
A210	CEILING DETAILS				
A211	LIGHTING DETAILS				
A301	EXTERIOR ELEVATIONS				
A502	INTERIOR SECTIONS				
A601	DOOR & HARDWARE SCHEDULE				
A701	ELEVATIONS - INTERIOR DINING				
A702	ELEVATIONS - INTERIOR KITCHEN				
A710	RESTROOM INFORMATION				
A801	FINISH DETAILS - GENERAL				
A802	FINISH DETAILS - TILE				
A803	FINISH DETAILS - WOOD				
STRUCTURAL					
S000	GENERAL STRUCTURAL NOTES				
S100	SLAB ON GRADE PLAN AND DETAILS				
S200	EQUIPMENT SUPPORT PLAN AND DETAILS				
FIRE PROTECTION					
F100	FIRE PROTECTION PLAN				
HVAC					
M010	HVAC TITLE SHEET				
M100	HVAC PLAN				
M605	HVAC SCHEDULES				
M705	HVAC DETAILS				
PLUMBING					
P010	PLUMBING TITLE SHEET				
P100	PLUMBING SUPPLY PLANS				
P110	PLUMBING WASTE & VENT PLAN				
P600	PLUMBING SCHEDULES				
P700	PLUMBING DETAILS				
ELECTRICAL					
E010	ELECTRICAL SPECIFICATIONS				
E100	ELECTRICAL LIGHTING PLAN				
E110	ELECTRICAL POWER PLAN				
E115	ELECTRICAL SITE PLAN				
E600	ELECTRICAL SCHEDULES				
E700	ELECTRICAL INTERIOR ELEVATIONS				
E705	ELECTRICAL INTERIOR ELEVATIONS				
E710	ELECTRICAL DETAILS				

LOCATION MAP

SITE MAP

PROJECT GENERAL NOTES

A.

ARCHITECTURAL CONTENTS ARE BASED UPON DOCUMENTS FROM: "SHELL DRAWINGS DATED ON 04/03/24 AND CIVIL DRAWINGS." WILKUS ARCHITECTS TAKES NO RESPONSIBILITY FOR THE ACCURACY OF THE INFORMATION PROVIDED.

B.

IN ADDITION TO THE GENERAL NOTES LISTED HEREIN, THE LATEST EDITION OF AIA DOCUMENT A201 GENERAL CONDITIONS OF THE CONTRACT FOR CONSTRUCTION SHALL APPLY.

C.

WORK SHALL BE IN ACCORDANCE WITH FEDERAL, STATE AND LOCAL CODES, ORDINANCES, LAWS AND REQUIREMENTS.

D.

WORK, WHEN COMPLETED, SHALL CONFORM TO THE AMERICANS WITH DISABILITIES ACT AND LOCAL ACCESSIBILITY REQUIREMENTS.

E.

THE CONSTRUCTION DOCUMENTS ARE COMPLEMENTARY, AND WHAT IS REQUIRED BY ONE SHALL BE AS BINDING AS IF REQUIRED BY ALL. COORDINATE PORTIONS OF WORK AS DESCRIBED IN THE CONSTRUCTION DOCUMENTS.

F.

THE CONSTRUCTION DOCUMENTS, AS DEFINED BY THE DRAWING AND SPECIFICATION INDEX, ARE NECESSARY TO DEFINE THE TOTAL PROJECT. PARTIAL PLANS OR SPECIFICATIONS SHOULD NOT BE ISSUED BY ANY PARTIES FOR BIDDING OR CONSTRUCTION.

G.

IT IS THE INTENT OF THE CONSTRUCTION DOCUMENTS TO DESCRIBE A COMPLETE AND FINISHED PROJECT, OTHER THAN ITEMS NOTED "NIC" (NOT IN CONTRACT), ERRORS, OMISSIONS AND INCONSISTENCIES THAT MAY OCCUR BETWEEN THE CONSTRUCTION DOCUMENTS AND/OR EXISTING CONDITIONS SHALL BE BROUGHT IMMEDIATELY TO THE ATTENTION OF THE ARCHITECT IN WRITING AND WRITTEN INSTRUCTIONS SHALL BE OBTAINED PRIOR TO PROCEEDING WITH THE WORK. THE GENERAL CONTRACTOR SHALL BE HELD RESPONSIBLE FOR THE RESULTS OF ANY ERRORS, DISCREPANCIES AND/OR OMISSIONS WHICH THE GENERAL CONTRACTOR FAILED TO NOTIFY THE ARCHITECT PRIOR TO CONSTRUCTION AND/OR FABRICATION OF THE WORK.

H.

GENERAL CONTRACTOR SHALL INCLUDE AND PROVIDE ALL LABOR, MATERIALS, EQUIPMENT, TRANSPORTATION AND PAY EXPENSES INCURRED IN THE PROPER COMPLETION OF WORK UNLESS SPECIFICALLY NOTED TO BE THE WORK OF OTHERS. GENERAL CONTRACTOR SHALL PERFORM WORK NECESSARY FOR PRODUCTION OF A COMPLETE, HABITABLE PROJECT AS DEFINED BY THE SCOPE OF WORK.

I.

DO NOT SCALE DRAWINGS. BIDDER (CONTRACTOR) SHALL VERIFY CONDITIONS AND DIMENSIONS AT JOB SITE PRIOR TO START OF CONSTRUCTION. IF DISCREPANCIES ARE FOUND, WHETHER BUILT OR NOT, THE ARCHITECT SHALL BE NOTIFIED FOR CLARIFICATION BEFORE COMMENCING WORK.

J.

THE STATED DIMENSIONS SHALL TAKE PRECEDENCE OVER GRAPHIC. THE ARCHITECT SHALL BE NOTIFIED OF ANY DISCREPANCIES.

K.

NOTE THAT ERRORS IN THE TRANSMISSION OR REPRODUCTION OF THESE CONSTRUCTION DOCUMENTS COULD RESULT IN ALTERATIONS TO LINE TYPES, THICKNESSES, TONCH PATTERNS AND SCALE. WILKUS ARCHITECTS AND ARCHITECTS IS NOT RESPONSIBLE FOR ANY CLAIMS, DAMAGES OR EXPENSES ARISING FROM THE UNAUTHORIZED USE OF THE INFORMATION CONTAINED WITHIN.

L.

IF THE CONSTRUCTION DOCUMENTS APPEAR TO BE UNCLEAR, AMBIGUOUS OR CONTRADICTORY, AND IN THE EVENT THAT THE CONTRACTOR, OR SUBCONTRACTOR, DEMANDS CLARIFICATION OR INTERPRETATION BY THE ARCHITECT IS REQUIRED, THE GENERAL CONTRACTOR SHALL SUBMIT A REQUEST FOR INFORMATION IN WRITING TO THE ARCHITECT PRIOR TO START OF THE WORK.

a.

REQUESTS FOR INFORMATION MAY ONLY BE MADE BY THE GENERAL CONTRACTOR. THE GENERAL CONTRACTOR SHALL CLEARLY AND CONCISELY SET FORTH THE ISSUE FOR WHICH CLARIFICATION IS SOUGHT AND WHY A RESPONSE IS NEEDED FROM THE ARCHITECT AND/OR CONSULTANTS. IN THE REQUEST FOR INFORMATION, THE CONTRACTOR SHALL SET FORTH AN UNDERSTANDING OF THE REQUIREMENT, ALONG WITH A REASON WHY SUCH AN UNDERSTANDING WAS REACHED.

b.

THE ARCHITECT WILL REVIEW THE REQUEST FOR INFORMATION TO DETERMINE IF IT IS WITHIN THE MEANING OF THIS TERM. IF THE ARCHITECT DETERMINES THAT IT IS NOT A REQUEST FOR INFORMATION, IT WILL BE RETURNED TO THE CONTRACTOR UNREVIEWED AS TO CONTENT OR FOR RE-SUBMITTAL IN THE PROPER FORM AND MANNER.

c.

RESPONSES TO REQUESTS FOR INFORMATION SHALL BE ISSUED UPON RECEIPT, BUT NO LATER THAN FIVE WORKING DAYS OF RECEIPT. UNLESS IT IS DETERMINED THAT A LONGER PERIOD OF TIME IS NEEDED IN ORDER TO PROVIDE ADEQUATE RESPONSE. IF A LONGER PERIOD OF TIME IS NECESSARY, THE ARCHITECT WILL, WITHIN FIVE WORKING DAYS OF THE RECEIPT OF THE REQUEST FOR INFORMATION, NOTIFY THE GENERAL CONTRACTOR OF THE ANTICIPATED RESPONSE TIME. IF THE REQUEST FOR INFORMATION IS SUBMITTED WITH FIVE WORKING DAYS OR LESS FLAT ON THE PROJECT SCHEDULE, THE CONTRACTOR SHALL NOT BE ENTITLED TO ANY TIME EXTENSION DUE TO THE TIME REQUIRED TO REVIEW AND RESPOND, PROVIDED A RESPONSE IS GIVEN WITHIN THE FIVE WORKING DAYS AS SET FORTH ABOVE.

d.

RESPONSES FROM THE ARCHITECT ARE NOT INTENDED TO CHANGE ANY OF THE REQUIREMENTS OF THE CONSTRUCTION DOCUMENTS. IN THE EVENT THAT THE CONTRACTOR BELIEVES A RESPONSE WILL CAUSE A CHANGE TO THE REQUIREMENTS OF THE CONSTRUCTION DOCUMENTS, THE CONTRACTOR SHALL IMMEDIATELY GIVE WRITTEN NOTICE TO THE ARCHITECT AND CLIENT. STATING THAT THEY CONSIDER THE RESPONSE TO BE A CHANGE ORDER. FAILURE TO GIVE SUCH WRITTEN NOTICE IMMEDIATELY SHALL WAIVE THE CONTRACTORS RIGHT TO SEEK ADDITIONAL TIME AND/OR COST.

M.

ANY DIMENSIONS, DETAILS, NOTES AND/OR SYMBOLS THAT APPLY TO ONE UNIT, APPLY TO ALL UNITS IN LIKE SITUATIONS, UNLESS NOTED OTHERWISE. FOR THE PURPOSE OF THESE DOCUMENTS, "INSTALL" SHALL MEAN TO PROVIDE FASTENERS, MISCELLANEOUS HARDWARE, BLOCKING, ELECTRICAL CONNECTIONS, PLUMBING CONNECTIONS AND ANY OTHER ITEMS REQUIRED FOR A COMPLETE AND OPERATIONAL INSTALLATION, UNLESS NOTED OTHERWISE.

O.

FOR THE PURPOSE OF THESE DOCUMENTS, "BY GC" WILL REFER TO ITEMS PROVIDED AND INSTALLED BY THE GENERAL CONTRACTOR, THEIR SUBCONTRACTORS AND/OR AGENTS. THE TERM "BY CLIENT" WILL REFER TO ITEMS PROVIDED BY THE CLIENT AND INSTALLED BY THE GENERAL CONTRACTOR.

P.

PRODUCTS THAT HAVE BEEN USED IN PREPARING THESE DOCUMENTS, ARE TO ESTABLISH MINIMUM QUALITIES, PROPOSED SUBSTITUTIONS MUST MEET THESE QUALITIES, OR BETTER, TO BE CONSIDERED ACCEPTABLE. THE BURDEN OF PROOF OF EQUALITY RESTS WITH THE GENERAL CONTRACTOR. ADEQUATE SUPPORTING DOCUMENTATION MUST ACCOMPANY SUBSTITUTION REQUEST SUBMITTALS, WHICH MUST BE SUBMITTED TO THE ARCHITECT FOR APPROVAL PRIOR TO BIDDING.

Q.

GENERAL CONTRACTOR SHALL VISIT THE PROJECT SITE PRIOR TO SUBMISSION OF BID AND BEGINNING OF ANY WORK TO EXAMINE AND COMPARE THE DRAWINGS AND SPECIFICATIONS TO THE EXISTING CONDITIONS AND BE KNOWLEDGEABLE OF WORK TO BE PERFORMED. NOTIFY ARCHITECT IMMEDIATELY OF ANY DISCREPANCIES.

R.

NOTIFY ALL PARTIES IF HAZARDOUS MATERIALS ARE SUSPECTED OR FOUND TO BE PRESENT.

S.

DO NOT ATTEMPT REMOVAL OF ANY STRUCTURE OR ELEMENT SUSPECTED OF BEING STRUCTURAL IN NATURE. STRUCTURAL MATERIALS TO THE BUILDING OR STRUCTURE SYSTEMS (OF ANY TYPE) REQUIRE APPROVAL FROM THE BUILDING OWNER AND AN APPROVED STRUCTURAL ENGINEER.

T.

GENERAL CONTRACTOR TO PROVIDE TEMPORARY BARRICADES, WINDOW BLACKOUTS AND DUST CONTROL, AS REQUIRED BY CLIENT, LANDLORD OR AUTHORITY HAVING JURISDICTION FOR THE DURATION OF CONSTRUCTION. VEHICULAR ACCESS MUST BE PROVIDED AND MAINTAINED SERVICEABLE THROUGHOUT CONSTRUCTION.

U.

THROUGHOUT THE PROJECT, THE GENERAL CONTRACTOR SHALL CLOSELY SUPERVISE THE WORK OF SUBCONTRACTORS AND SHALL BE SOLELY RESPONSIBLE FOR CONSTRUCTION MEANS, METHODS AND TECHNIQUES, INCLUDING SAFETY PROCEDURES AND FOR COORDINATING/SEQUENCING TRADES.

W.

GENERAL CONTRACTOR SHALL TAKE OUT ANY NECESSARY TRADE-LEVEL PERMITS, INSURANCE, LICENSES, BONDS AND CERTIFICATES AND PAY ALL FEES CONNECTED TO THE WORK DESCRIBED HEREIN.

X.

ALL CONTRACTORS FOR THE WORK ARE REQUIRED TO HAVE INSURANCE OF ALL TYPES AND LIMITS, AS REQUIRED FOR THIS PROJECT.

Y.

REFER TO ENGINEERED CONSTRUCTION DOCUMENTS BY OTHERS FOR ADDITIONAL PERTINENT INFORMATION.

Z.

ABBREVIATIONS ARE PER THE UNITED STATES NATIONAL CAD STANDARD - FOUND IN MODULE 5 - TERMS AND ABBREVIATIONS.

AA.

REFER TO INDIVIDUAL DRAWINGS WITHIN THIS SET OF CONSTRUCTION DOCUMENTS FOR ADDITIONAL GENERAL NOTES.

BB.

GENERAL CONTRACTOR IS RESPONSIBLE TO CONTACT (client, landlord, etc) TO VERIFY, COORDINATE AND COMPLY, DURING THE BIDDING PHASE, WITH REQUIREMENTS INCLUDING, BUT NOT LIMITED TO BARRICADES, STAGING, CONSTRUCTION PROCEDURES, USE OF MANDATED SUBCONTRACTORS, DEBRIS REMOVAL, RESTRICTED HOURS OF CONSTRUCTION, SECURITY, UTILITIES, ETC.

SYMBOL LEGEND

1

SP101

1

EXTERIOR ELEVATION MARKER

1

A101

1

INTERIOR ELEVATION MARKER

1

A101

1

SIM SECTION MARKER

1

A101

1

SIM SECTION / DETAIL

1

VIEW NAME

VIEW LABEL

SCALE: 1/8" = 1'-0"

X

KEYNOTE & WASHROOM ACCESSORIES NUMBER

W1

WALL TAG

1

1

LEVEL TARGET

0

COLUMN GRID LABEL

101

ROOM NAME

ROOM NAME & NUMBER

1

REVISION NUMBER

1

DOOR NUMBER

1

MISCELLANEOUS EQUIPMENT NUMBER

1

KITCHEN EQUIPMENT NUMBER

1

FURNITURE NUMBER

N

NORTH ARROW

1

DIMENSION TARGET

1

FINISH TAG

SCOPE OF WORK

TENANT INTERIOR FIT OUT OF A VACANT SHELL SPACE. WORK INCLUDES, BUT IS NOT LIMITED TO, INTERIOR FINISHES, TOILET ROOMS, EXTENSION OF UTILITIES, AND MODIFICATIONS TO ACCOMMODATE A NEW RESTAURANT. OUTDOOR PATIO FURNITURE WILL BE INSTALLED. SIGNAGE IS UNDER A SEPARATE COVER.

UTILITY COORDINATOR / SIGNAGE

NOTE TO GENERAL CONTRACTOR

FOR ALL WATER, SEWER, NATURAL GAS, & ELECTRICITY UTILITIES CONTACT THE FOLLOWING

GAUCHER & ASSOCIATES INC.

2080 BALDWIN COURT

SEASIDE, CA 93955

CONTACT: PAUL GAUCHER

E: paul@gaucherinc.com

T: (831) 393-1760

F: (831) 393-2858

SIGNAGE VENDOR

JONES SIGN

1711 SCHEURING ROAD

DE PERE, WI 54115


CONTACT: JERRY SZYMANSKI

E: jszymanski@jonessign.com

P: (920) 241-3933

SHEET INDEX

SHEET NO.	SHEET NAME	REVISION			
		1	2	3	4
GENERAL					
G000	COVER SHEET				
G001	CODE ANALYSIS - LIFE SAFETY PLAN				
G002	ACCESSIBILITY STANDARDS SPECIFICATIONS				
G010	ARCHITECTURAL SPECIFICATIONS				
G011	ARCHITECTURAL SPECIFICATIONS				
G012	ARCHITECTURAL SPECIFICATIONS				
G013	ARCHITECTURAL SPECIFICATIONS				
G014	ARCHITECTURAL SPECIFICATIONS				
G015	ARCHITECTURAL SPECIFICATIONS				
G016	ARCHITECTURAL SPECIFICATIONS				
G017	ARCHITECTURAL SPECIFICATIONS				
SITE PLAN					
SP100	SITE PLAN				
SP101	SITE DETAILS				
ARCHITECTURAL					
A101	SLAB WORK PLAN				
A110	ARCHITECTURAL FLOOR PLAN				
A111	ARCHITECTURAL WALL TYPES				
A120	FINISH PLAN				
A130	FF&E PLAN				
A131	FF&E SCHEDULES				
A140	ARCHITECTURAL ROOF PLAN				
A201	REFLECTED CEILING PLAN				
A					

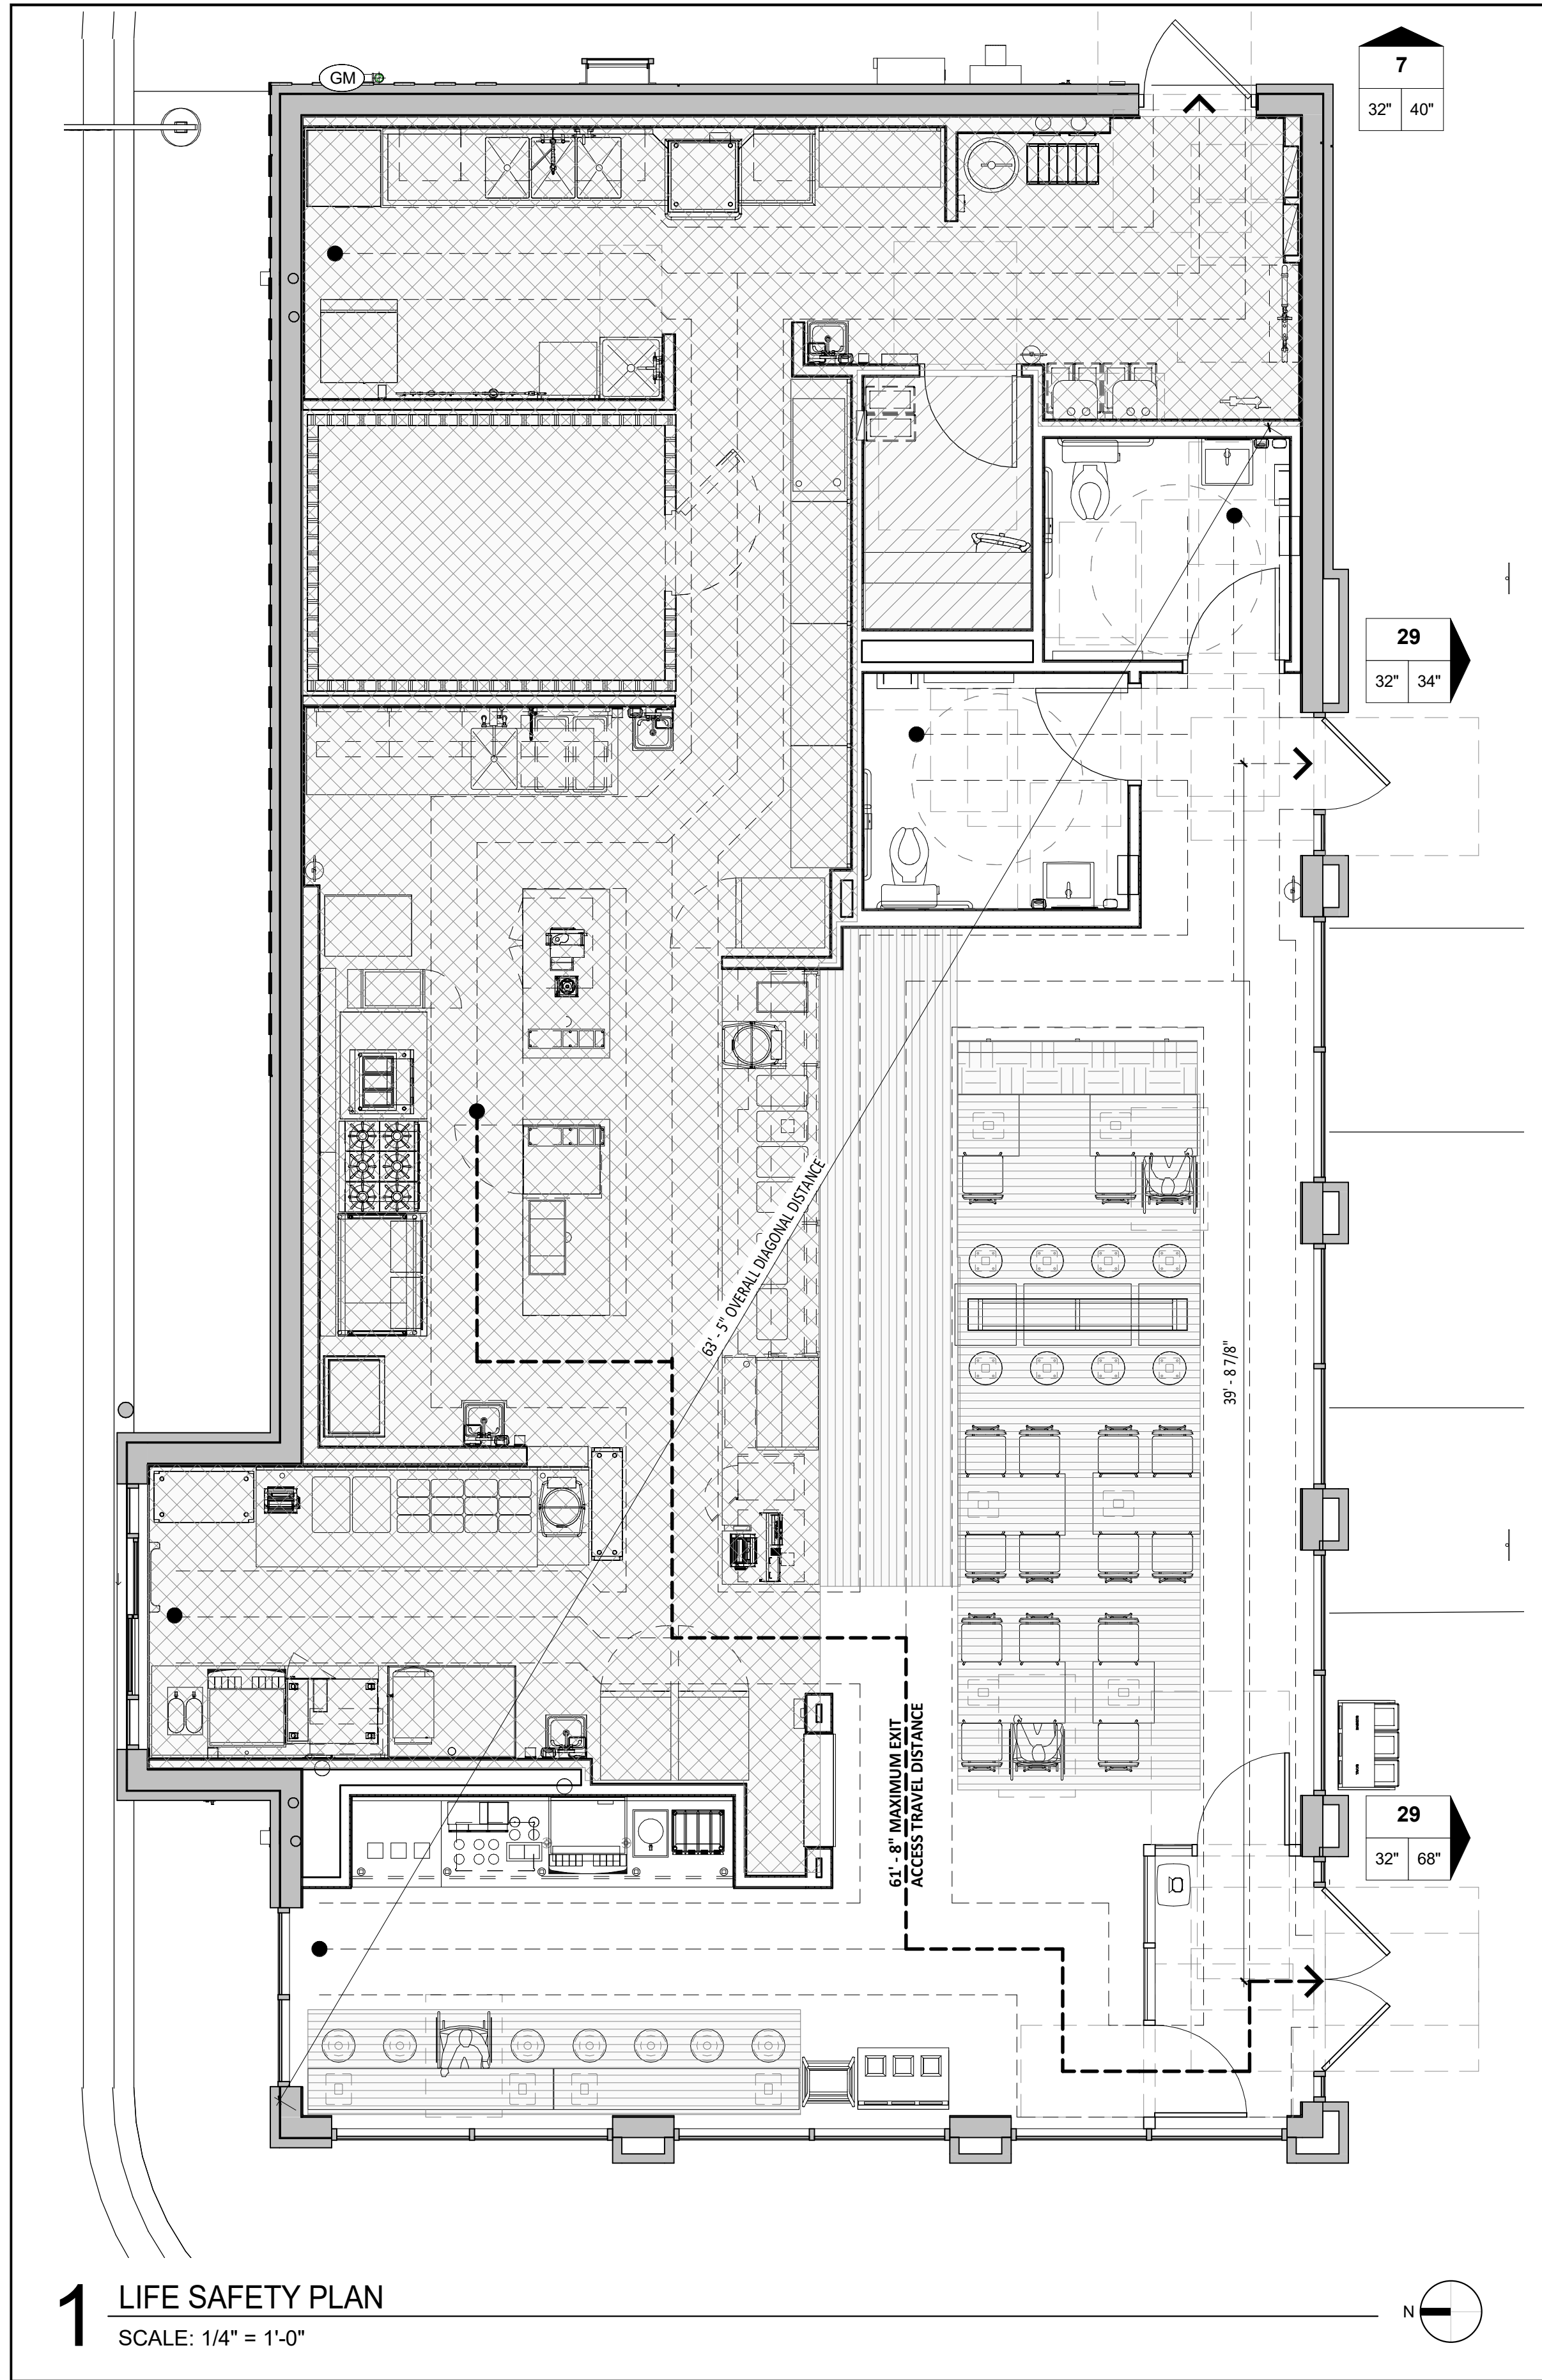

1 LIFE SAFETY PLAN
SCALE: 1/4" = 1'-0"

ABBREVIATIONS											
(E)	EXISTING CONSTRUCTION	EL	ELEVATION (VERTICAL HEIGHT)	HES	TENANT'S HVAC EQUIPMENT SUPPLIER	MSS	MUSIC SYSTEMS SUPPLIER	SPS	SODA POP SUPPLIER	THS	TENANT'S HARDWARE SUPPLIER
(N)	NEW CONSTRUCTION					NIC	NOT IN CONTRACT	SS	SUPPORT SIGNAGE	TSS	TENANT'S SMART SAFE SUPPLIER
@	AT	ELEC	ELECTRIC(AL)	HS	HOOD SUPPLIER	NO	NUMBER	T	TENANT	TLS	TENANT'S LIGHT/LAMP SUPPLIER
AF	ABOVE FINISH FLOOR	ELEV	ELEVATION	HVAC	HEATING AND VENTILATING	OC	ON CENTER	TAB	TENANT'S TEST & BALLANCE VENDOR	TSV	TENANT'S SIGN VENDOR
ARCH	ARCHITECT(URAL)	EQ	EQUAL	ICP	INITIAL COST PROJECTION	OSB	ORIENTED STRAND BOARD	TMB	TENANT'S MENU BOARD SUPPLIER	TUV	TENANT'S UV SUPPLIER
ASS	ALARM SYSTEM SUPPLIER	EXT	EXTERIOR	INT	INTERIOR	PDC	PROTECT DURING CONSTRUCTION	TBD	TO BE DETERMINED, SEE FIELD REFERENCE MANUAL	TYP	TYPICAL
BD	BOARD	FC	FOR CONSTRUCTION	KES	KITCHEN EQUIPMENT SUPPLIER	POS	POINT OF SALE PREPARATION	TCC	TENANT'S CABLING CONTRACTOR	UNO	UNLESS NOTED OTHERWISE
BLDG	BUILDING	FRP	FIBERGLASS REINFORCED PANEL	MAX	MAXIMUM	PREP	PREPARATION	TEMS	TENANT'S ENERGY MANAGEMENT SYSTEM SUPPLIER	UPS	UNINTERRUPTED POWER SUPPLY
CMU	CONCRETE MASONRY UNIT	FRT	FIRE RETARDANT-TREATED	MECH	MECHANICAL	QT	QUARRY TILE	TP	TENANT'S PHONE SUPPLIER	VIF	VERIFY IN FIELD
CO2	CO2 SUPPLIER	GRT	GALVEANIZED	MFR	MANUFACTURER	R	RADIUS	TPS	TENANT PANELBOARD SUPPLIER	WCS	TENANT'S WALK-IN COOLER SUPPLIER
CO2AS	CO2 ALARM SUPPLIER	GALV	GALVANIZED	MIN	MINIMUM	RTU	ROOF TOP UNITS	TRS	TENANT'S RAILING SUPPLIER	WHS	WATER HEATER SUPPLIER
DIM	DIMENSION(S)	GC	GENERAL CONTRACTOR	MISC	MISCELLANEOUS			TS	TENANT'S SAFE SUPPLIER	Ø	DIAMETER OR ROUND
EA	EACH										

LIFE SAFETY GENERAL NOTES

- A. LIFE SAFETY SYSTEMS SHALL BE DESIGNED PER APPLICABLE FIRE PREVENTION CODE, ORDINANCE OR LAW.
- B. POST "NO PARKING - FIRE LANE" SIGNS ALONG APPROVED VEHICULAR ACCESS ROADS. COORDINATE LOCATIONS WITH LOCAL AUTHORITY HAVING JURISDICTION.
- C. AN ALL WEATHER FIRE ACCESS ROAD SHALL BE IN PLACE BEFORE ANY COMBUSTIBLE MATERIALS ARE PLACED ON SITE. COORDINATE WITH LOCAL AUTHORITY HAVING JURISDICTION.
- D. FIRE APPARATUS ACCESS ROADS SHALL BE UNOBSTRUCTED. ACCESS GATES SHALL BE APPROVED PRIOR TO INSTALLATION AND SHALL BE IN COMPLIANCE WITH O.S.H.A. GUIDELINES.
- E. COMMERCIAL DUMPSTERS OR CONTAINERS WITH A CAPACITY OF ONE AND A HALF CUBIC YARDS OR GREATER SHALL NOT BE STORED OR PLACED WITHIN FIVE FEET OF COMBUSTIBLE WALLS OR OPENINGS, UNLESS THESE ARE PROTECTED BY AN APPROVED AUTOMATIC FIRE SPRINKLER SYSTEM.
- F. BUILDING ADDRESS NUMBERS SHALL BE PROVIDED AT THE FRONT OF THE TENANT SPACE AND SHALL BE VISIBLE AND LEGIBLE FROM THE PUBLIC RIGHT-OF-WAY AND A MINIMUM OF 6" HIGH. NUMBERS SHALL CONTRAST WITH THEIR BACKGROUND. ADDRESS NUMBERS SHALL BE PROVIDED AND INSTALLED BY THE GENERAL CONTRACTOR.
- G. THE ADDRESS SHALL BE PERMANENTLY POSTED ON UTILITY SERVICE DISCONNECTS IN NUMBERS A MINIMUM OF 1" TALL AND ON THE SERVICE DOOR IN NUMBERS A MINIMUM OF 4" TALL.
- H. A KNOX BOX IS TO BE PROVIDED AND INSTALLED BY THE GENERAL CONTRACTOR. VERIFY WITH THE LOCAL AUTHORITY THIS REQUIREMENT AND COORDINATE LOCATION AS REQUIRED.
- I. COMPLETE PLANS AND SPECIFICATIONS FOR THE FIRE ALARM SYSTEMS, FIRE-EXTINGUISHING SYSTEMS, INCLUDING AUTOMATIC SPRINKLER AND WET AND DRY STANDPIPES, HALON SYSTEMS AND OTHER SPECIAL TYPES OF AUTOMATIC FIRE-EXTINGUISHING SYSTEMS AND OTHER FIRE PROTECTION SYSTEMS AND APPURTENANCES SHALL BE SUBMITTED TO AUTHORITIES HAVING JURISDICTION FOR REVIEW AND APPROVAL PRIOR TO INSTALLATION.
- J. ENGINEERED AUTOMATIC FIRE ALARM SYSTEM PLANS, CALCULATIONS AND SPECIFICATIONS SHALL BE DESIGNED BY AN APPROVED INSTALLER AND SUBMITTED TO THE LOCAL AUTHORITY HAVING JURISDICTION PRIOR TO ANY WORK BEING COMPLETED TO THE SYSTEM.
- K. ENGINEERED AUTOMATIC FIRE ALARM AND DETECTION SYSTEM PLANS, CALCULATIONS AND SPECIFICATIONS SHALL BE DESIGNED BY AN APPROVED INSTALLER AND SUBMITTED TO THE LOCAL AUTHORITY HAVING JURISDICTION PRIOR TO ANY WORK BEING COMPLETED TO THE SYSTEM.
- L. THE CENTER OF FIRE ALARM INITIATING DEVICES (BOXES) SHALL BE LOCATED ABOVE THE LEVEL OF THE FLOOR, WORKING PLATFORM, GROUND SURFACE OR SIDEWALK AS REQUIRED TO MEET APPLICABLE CODES, ORDINANCES AND LAWS.
- M. THE FIRE SPRINKLER SYSTEM SHALL BE SERVED BY A MONITORING METHOD AS REQUIRED BY THE APPLICABLE CODE, ORDINANCE OR LAW.
- N. THE INSTALLATION AND MODIFICATION OF THE FIRE SUPPRESSION SYSTEM, INCLUDING MANUAL SYSTEM, SHALL COMPLY WITH THE BUILDING CODE AND N.F.P.A. MODIFICATIONS TO THE FIRE SUPPRESSION SYSTEM WILL BE PROVIDED, PERMITTED, INSTALLED AND INSPECTED UNDER A SEPARATE DEFERRED PERMIT APPLICATION.
- O. THE INSPECTION, HYDROSTATIC TESTING AND FLUSHING OF THE AUTOMATIC FIRE SPRINKLER SYSTEM AND FIRE HYDRANTS SHALL BE WITNESSED BY THE PROPER FIRE DEPARTMENT REPRESENTATIVE AND NO UNDERGROUND PIPING SHALL BE COVERED OR HIDDEN FROM VIEW UNTIL THE PROPER FIRE DEPARTMENT REPRESENTATIVE HAS BEEN NOTIFIED AND GIVEN NO LESS THAN 48 HOURS IN WHICH TO INSPECT SUCH INSTALLATIONS.
- P. FIRE ALARM SYSTEMS SHALL BE DESIGNATED AS CLASS "A" SYSTEMS.
- Q. GENERAL CONTRACTOR SHALL CONTACT THE LANDLORD DURING THE BIDDING PHASE OF THE PROJECT FOR ANY REQUIREMENTS FOR THE FIRE ALARM SYSTEMS. THESE SYSTEMS, IF REQUIRED, SHALL BE INCLUDED IN THE BID AND CONSTRUCTION FOR THIS PROJECT.
- R. REQUIRED EGRESS DOORS SHALL BE OPENABLE FROM THE INSIDE WITHOUT THE USE OF A KEY OR ANY SPECIAL KNOWLEDGE OR EFFORT AND SHALL SWING IN THE DIRECTION OF EGRESS TRAVEL. SPECIAL LOCKING DEVICES SHALL BE OF AN APPROVED TYPE.
- S. EXITS SHALL BE ILLUMINATED AT ANY TIME THE BUILDING IS OCCUPIED WITH LIGHTS HAVING AN INTENSITY OF NOT LESS THAN 11.0 LUX AT FLOOR LEVEL, OR AS DIRECTED BY LOCAL CODE.
- T. EXIT SIGNS TO BE PROVIDED AND INSTALLED AS REQUIRED BY APPLICABLE CODES, ORDINANCES AND LAWS.
- U. PROVIDE APPROVED EXITING ILLUMINATION AND ILLUMINATED EXIT SIGNS WHICH ARE POWERED FROM SEPARATE CIRCUITS AND COMPLY WITH THE BUILDING CODE.
- V. OCCUPANT LOAD SIGN WITH MINIMUM 1" LETTERS AND NUMBERS SHALL BE POSTED NEAR MAIN EXIT.
- W. EXIT LIGHTING AND SIGNS SHALL HAVE 6" HIGH LETTERING IN ACCORDANCE WITH LOCAL CODES. PROVIDE LOW LEVEL EXIT SIGNS PER CODE REQUIREMENTS.
- X. FIRE DEPARTMENT FINAL INSPECTION REQUIRED.
- Y. EXITS, EXIT SIGNS, FIRE ALARM PANELS, HOSE CABINETS, FIRE EXTINGUISHER LOCATIONS, AND STANDPIPE CONNECTIONS SHALL NOT BE CONCEALED BY CURTAINS, MIRRORS, OR OTHER DECORATIVE MATERIAL.
- Z. FIRE EXTINGUISHER NOTES
- a. PROVIDE AND INSTALL FIRE EXTINGUISHERS AS DIRECTED BY AUTHORITY HAVING JURISDICTION. EXTINGUISHERS IN BACK OF HOUSE AREAS MAY BE IN BRACKETS, PUBLIC AREAS ARE TO BE ENCLOSED IN RECESSED CABINETS, PAINTED TO MATCH ADJACENT WALL FINISH.
- b. PROVIDE "K" TYPE FIRE EXTINGUISHER IN KITCHEN AREAS, WITHIN 30'-0" OF TRAVEL FROM ANY POINT WITHIN THE KITCHEN OR FOOD PREPARATION AREAS. VERIFY INSTALLATION LOCATIONS WITH LOCAL FIRE MARSHALL PRIOR TO INSTALLATION.
- c. 5 LB. "ABC" FIRE EXTINGUISHERS ARE REQUIRED WITHIN 75'-0" OF TRAVEL FROM ANY POINT IN PUBLIC AREAS. THEY MUST BE MOUNTED CONSPICUOUSLY, PREFERABLY ALONG NORMAL TRAVEL PATHS AND EXIT WAYS. VERIFY INSTALLATION LOCATIONS WITH LOCAL FIRE MARSHAL PRIOR TO INSTALLATION.

CODE ANALYSIS

APPLICABLE CODES AND REGULATIONS

*INCLUDES STATE AND LOCAL PROVISIONS TO THE BUILDING CODE	
BUILDING CODE:	2020 MINNESOTA BUILDING CODE
MECHANICAL CODE:	2020 MINNESOTA MECHANICAL CODE
PLUMBING CODE:	2020 MINNESOTA PLUMBING CODE
ENERGY CODE:	2024 MINNESOTA COMMERCIAL ENERGY CODE
FUEL GAS CODE:	2020 MINNESOTA FUEL GAS CODE
ELECTRICAL CODE:	2020 MINNESOTA ELECTRICAL CODE
FIRE CODE:	2020 MINNESOTA FIRE CODE W/ AMENDMENTS
FOOD CODE:	2019 MINNESOTA FOOD CODE
ACCESSIBILITY CODE(S):	2020 MINNESOTA ACCESSIBILITY CODE

BASIS OF DESIGN

CONSTRUCTION TYPE	TYPE V-B
OCCUPANCY TYPE	A-2
AREA FACTOR	SPRINKLERED, SINGLE STORY
BUILDING AREA	2,402 SQ. FT.
OCCUPANT LOAD	63 OCC.

CH3 - USE AND OCCUPANCY CLASSIFICATION

OCCUPANCY GROUP & FUNCTION	GENERAL DESCRIPTION OF SITE
FUTURE A-2, RESTAURANT	FIRST TENANT WITHIN EXISTING SHELL FOR RESTAURANT T.1.

CH5 - GENERAL BUILDING HEIGHTS & AREAS

OCCUPANCY CLASSIFICATION	A-2
TYPE OF CONSTRUCTION	V-B
ALLOWABLE BUILDING HEIGHT	60'-0"
PROPOSED BUILDING HEIGHT (PER CHAPTER 2 DEFINITION)	14'-8"
PROPOSED TOTAL BUILDING HEIGHT (TALLEST PARAPET)	20'-8"
Aa = ACTUAL ALLOWABLE AREA	Aa = 6,000 SQ. FT.
PROPOSED BUILDING AREA	2,402 SQ. FT.

CH6 - TYPES OF CONSTRUCTION

FIRE RESISTANCE RATING REQUIREMENTS FOR BUILDING ELEMENTS	
BUILDING ELEMENT	FIRE RATING REQUIRED
PRIMARY STRUCTURAL FRAME	0 HOUR
BEARING WALLS	0 HOUR
NON-BEARING WALLS	0 HOUR
NON-BEARING WALLS AND PARTITIONS	0 HOUR
FLOOR CONSTRUCTION	0 HOUR
ROOF CONSTRUCTION	0 HOUR

CH8 - INTERIOR FINISHES

TYPE OF SPACE	FINISH CLASSIFICATION
INTERIOR EXIT PASSAGEWAYS	B
CORRIDORS AND ENCLOSURE FOR EXIT ACCESS STAIRS	B
ROOMS AND ENCLOSED SPACES	C

CH9 - FIRE PROTECTION & LIFE SAFETY

SPRINKLER SYSTEM:	SPRINKLERED
COMMENTS:	AUTOMATIC SPRINKLER SYSTEM REQUIRED AS THE CITY OF EDEN PRAIRIE HAS ADOPTED MN RULE 1306.
FIRE ALARM & DETECTION SYSTEM:	REQUIRED
FIRE EXTINGUISHERS:	REQUIRED

CH10 - MEANS OF EGRESS

FUNCTION OF SPACE	SQUARE FOOTAGE	LOAD FACTOR	OCCUPANT LOAD
STANDING SPACE	96	5 SF (NET)	20
FIXED SEATING	32 SEATS	1 SEAT/OCC.	32
FIXED SEATING - BOOTHS	94"	24" BOOTH LENGTH/OCC.	04
KITCHEN (COMM.)	1,140	200 SF (GROSS)	06
BUSINESS AREA	45	150 SF (GROSS)	01
POSTED OCCUPANT LOAD:			65

RESTAURANT SEATING COUNT	
INTERIOR SEATING COUNT	36
EXTERIOR (PATIO) SEATING COUNT	16
TOTAL SEATING COUNT	54

EGRESS REQUIREMENTS				
EXIT DOORS	FACTOR	OCC. LOAD	REQ'D WIDTH	PROP. WIDTH
EXITS PER OCC. LOAD	0.2	63	12.6"	142"
DIAGONAL DISTANCE OF AREA SERVED	2 REQUIRED		3 PROVIDED	
REQUIRED EXIT SEPARATION DISTANCE			63'-5"	
MAXIMUM TRAVEL DISTANCE ALLOWED			21'-2"	
MAXIMUM COMMON PATH OF TRAVEL ALLOWED			250'-0"	
MAXIMUM COMMON PATH OF TRAVEL PROVIDED			61'-8"	
MINIMUM CLEAR EXIT WIDTH ALLOWED			75'-0"	
CLEAR EXIT WIDTH PROVIDED			39'-0"	
			36"	
			36"	

CH29 - PLUMBING SYSTEMS

PLUMBING FIXTURE REQUIREMENTS - BASED ON OCCUPANT LOAD = 79 OCC.					
USE GROUP	REQ'D WC	PROP. WC	PROP. URINALS	REQ'D LAVS	PROP. LAVS
A-2	2	2	0	2	2
NON-GENDER SPECIFIC *	REQUIRED FIXTURES		PROPOSED FIXTURES		
	0		0		
DRINKING FOUNTAINS **	0		0		
SERVICE SINK	1		1		

** WHERE RESTAURANTS PROVIDE DRINKING WATER IN A CONTAINER FREE OF CHARGE, DRINKING FOUNTAINS SHALL NOT BE REQUIRED IN THOSE RESTAURANTS.

ENERGY CODE

CLIMATE ZONE/ COUNTY:	6A / HENNEPIN COUNTY
ROOF - ABOVE DECK:	R-30.0ci
WALLS - ABOVE GRADE:	R-20.0 + R-5.6i
SLAB-ON-GRADE:	R-20 FOR 24" BELOW
OPAQUE SWINGING DOORS:	U- .370
FIXED FENESTRATION:	U-0.340
ENTRANCE DOORS:	U-0.630

LIFE SAFETY LEGEND

FUNCTION OF SPACE	
●	MAXIMUM EXIT ACCESS TRAVEL DISTANCE (MINIMUM WIDTH AS INDICATED IN CODE ANALYSIS)
●	ACCESSIBLE PATH OF EGRESS
0' - 0" - (0' - 0")	EXIT ACCESS TRAVEL DISTANCE (COMMON PATH IF APPLIES)
● F.E.	PROPOSED FIRE EXTINGUISHER LOCATION - GENERAL CONTRACTOR TO VERIFY THE EXACT TYPE, LOCATION(S) AND QUANTITIES WITH THE AUTHORITIES HAVING JURISDICTION PRIOR TO ORDERING AND INSTALLING FIRE EXTINGUISHERS
⊗	WALL MOUNTED EXIT SIGN
EGRESS AT DOORS	
00	EGRESS BREAKDOWN: OCCUPANTS SERVED EXIT WIDTH REQUIRED EXIT WIDTH PROVIDED
0.0"	0.0"
0.0"	0.0"

CONSULTANT:



CLIENT:



COPYRIGHT 2024
THIS DRAWING IS AN INSTRUMENT OF SERVICE AND AS SUCH REMAINS THE PROPERTY OF CHIPOTLE MEXICAN GRILL, INC. PERMISSION FOR USE OF THIS DOCUMENT IS LIMITED AND CAN BE EXTENDED ONLY BY WRITTEN AGREEMENT WITH CHIPOTLE MEXICAN GRILL, INC.

PROJECT INFORMATION:

STORE NO.: 5005
"PRESERVE VILLAGE"
9246 HENNEPIN TOWN ROAD
EDEN PRAIRIE, MN 55347

SCALE:

I hereby certify that this plan, specification, or report was prepared by me or under my direct supervision and that I am duly Licensed Architect under the laws of the State of Minnesota.

Matthew M. Wilkus LICENSE # 54678

DATE August 27, 2024

PROJECT NO. 2023-0144
DRAWN BY KDRB
CHECKED BY DRL / MMW

ISSUE RECORD:
04-10-24 PERMIT SET
06-04-24 BID SET
08-26-24 CONSTRUCTION SET

REVISIONS:

TITLE:

CODE ANALYSIS -
LIFE SAFETY PLAN

SHEET NUMBER:


G001

2020 MINNESOTA ACCESSIBILITY CODE


ALL INTERIOR CONSTRUCTION WITHIN THE SCOPE OF THIS PROJECT IS REQUIRED TO BE ACCESSIBLE AS SET FORTH IN THE "2015 MINNESOTA ACCESSIBILITY CODE, CHAPTER 1341. SECTIONS INDICATED ON THIS SHEET REFERENCE THE "2010 ADA STANDARDS FOR ACCESSIBLE DESIGN, UNLESS NOTED OTHERWISE.

DOORS


1. Doors, doorways, and gates that are part of an accessible route shall comply with 404.
2. Door openings shall provide a clear width of 32 inches, unless the opening is more than 24 inches deep, in which case the clear width of the opening shall be 36 inches. For swinging doors, the clear width shall be measured between the face of the door and the stop, with the door open 90 degrees.
3. There shall be no projections into the clear opening lower than 34 inches. Projections into the clear opening between 34 inches and 80 inches shall not exceed 4 inches.
4. In accordance with 404.2.3 exception 2, door closers and stops shall be permitted to be a minimum of 78 inches above the floor or ground.
5. Minimum maneuvering clearances at swinging doors shall comply with MN Accessibility Code Section 404.2.3, Table 404.2.3.2 and Figure 404.2.3.2.
6. Fire doors shall have a minimum opening force allowable by the appropriate administrative authority.
7. Hinged doors other than fire doors shall have an opening force of 5 pounds maximum.
8. Sliding doors shall have an opening force of 5 pounds maximum.
9. Door and gate surfaces shall comply with 404.2.10.
10. Doors shall be permitted to swing into turning spaces, per 304.4.

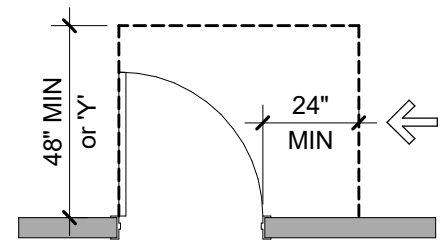


NOTE: Y = 54" MIN. if door has a closer

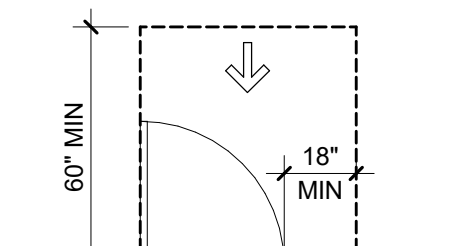


NOTE: X = 12" MIN. if door has both a closer and a latch

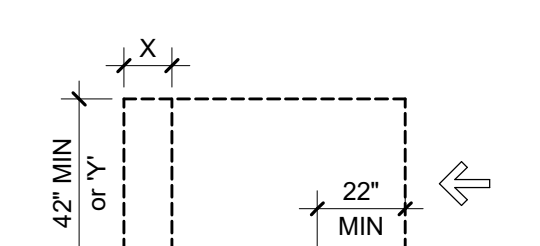


NOTE: Y = 48" MIN. if door has both a closer and a latch

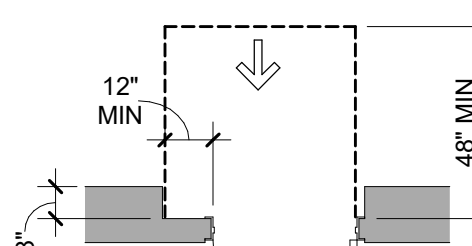


NOTE: Door has both a closer and a latch

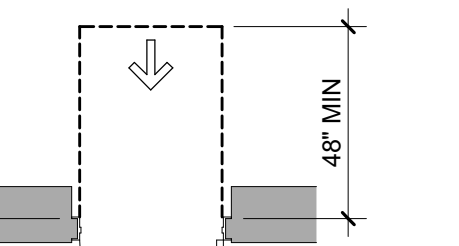

NOTE: Door can have either a latch OR closer, but not both

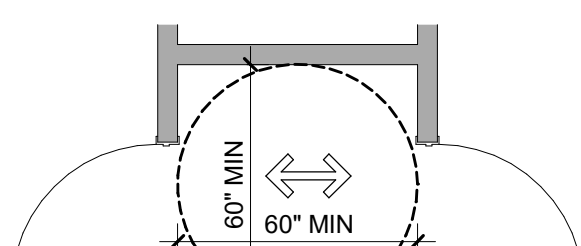


Doors in Series and Gates in Series

 


RESTROOMS & DRINKING FOUNTAINS


1. Where toilet facilities are provided, they shall comply with MN Accessibility Code Section 604. Where toilet rooms are provided, each toilet room shall comply with 603.
2. Where toilet compartments are provided, at least one toilet compartment shall comply with 604.8.1. In addition to the compartment required to comply with 604.8.1, at least one compartment shall comply with 604.8.2 where six or more toilet compartments are provided, or where the combination of urinals and water closets totals six or more fixtures.
3. Mirrors located above lavatories or countertops shall be installed with the bottom edge of the reflecting surface 40 inches maximum above finish floor or ground. Mirrors not located above lavatories or countertops shall be installed with the bottom edge of the reflecting surface 35 inches maximum above the finish floor or ground.
4. Coat hooks shall be located within one of the reach ranges specified in 308. Shelves shall be located 40 inches minimum and 48 inches maximum above the finish floor.
5. Water closets shall comply with 604.2 through 604.8.
6. Toilet paper dispensers shall comply with MN Accessibility Code Section 604.7. Dispensers shall not be of a type that controls delivery or that does not allow continuous paper flow.
7. Grab bars shall be provided at water closets and shall comply with MN Accessibility Code Sections 604.5.
8. Urinals shall comply with 605 and shall be either wall-hung or stall type urinals.
9. Lavatories shall comply with 606. Faucets for lavatories shall comply with 606.4. Exposed pipes under lavatories shall be insulated or otherwise protected to prevent against contact.
10. Drinking Fountains shall comply with sections 307 and 602.
11. Clearance depth at an accessible water closet shall comply with MN Accessibility Code Section 604.3.2

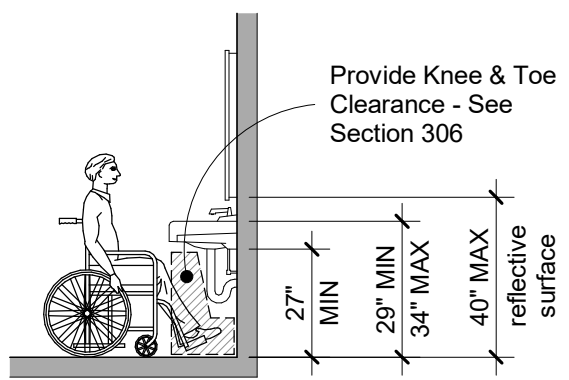


Clearances & Heights at Lavatory

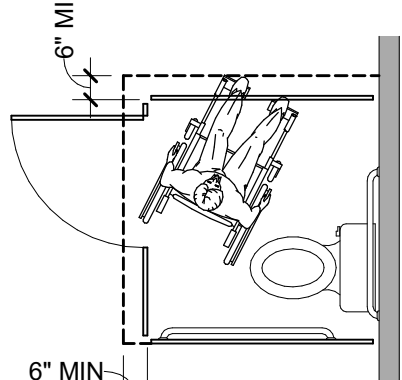


Stall Compartment Toe Clearance

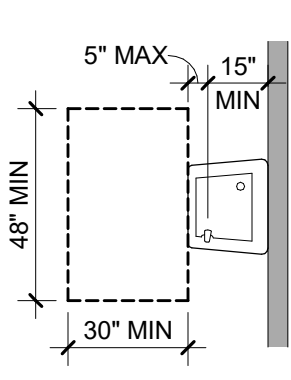


Drinking Fountain Clearance

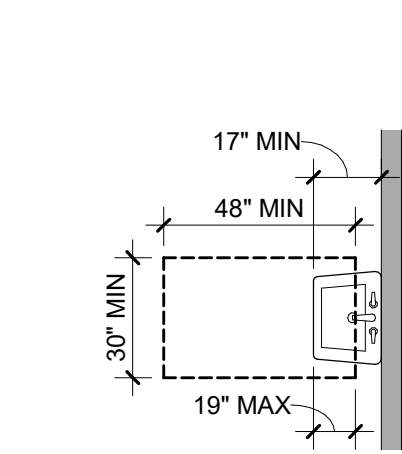


Lavatory Clearance

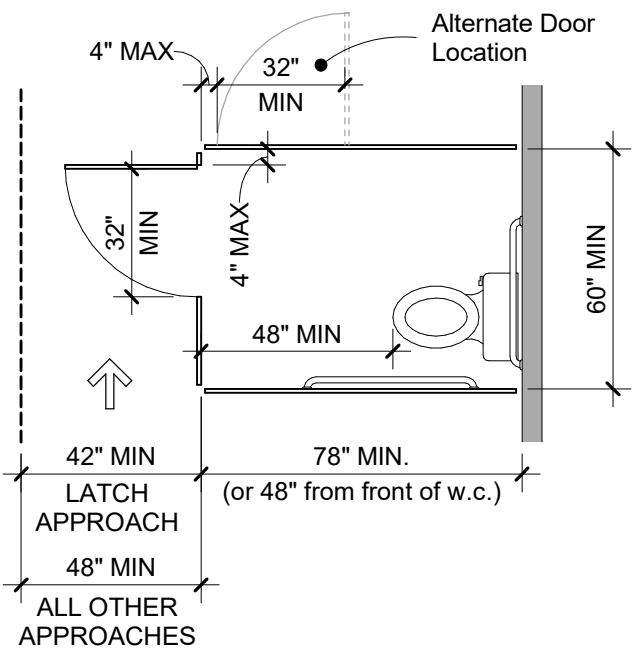


Standard Stall

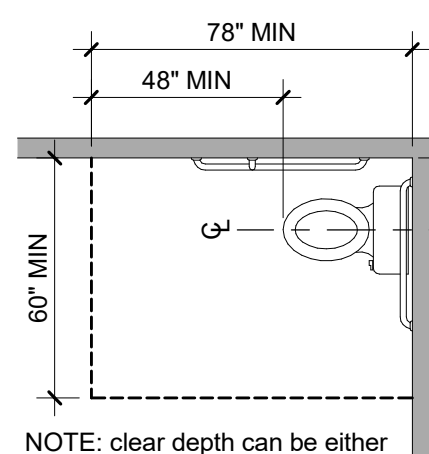


Clear Floor Space and Water Closet Location

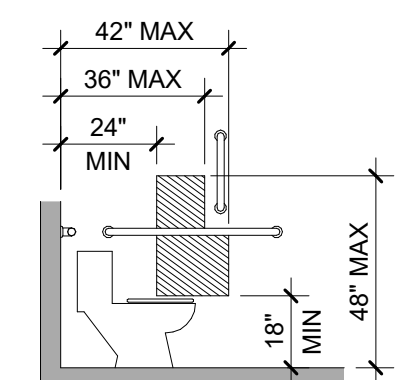


Recessed Toilet Paper Dispenser Location

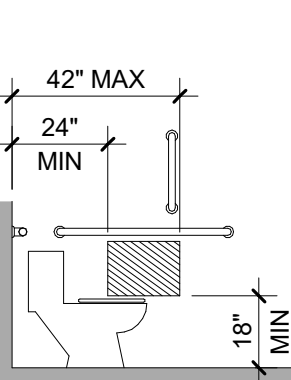


Protruding Toilet Paper Dispenser Location

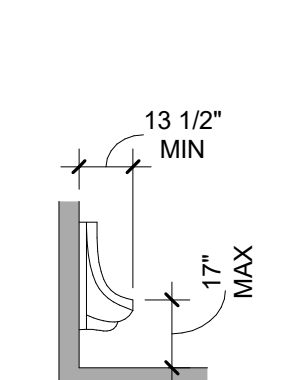

Height and Depth of Urinal

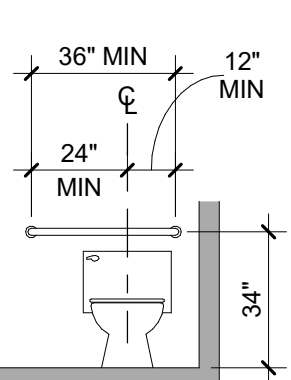


Grab Bars at Water Closets

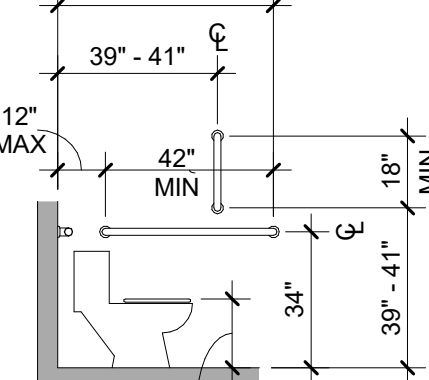


Grab Bars at Water Closets

REACH RANGES, CONTROLS & OPERATING MECHANISMS


1. Reach ranges shall comply with 308.
2. Operable parts shall comply with 309 and shall be placed within one or more of the reach ranges specified in 308.
3. In accordance with 309.4, operable parts shall be operable with one hand and shall not require tight grasping, pinching, or twisting of the wrist. The force required to activate operable parts shall be 5 pounds maximum.

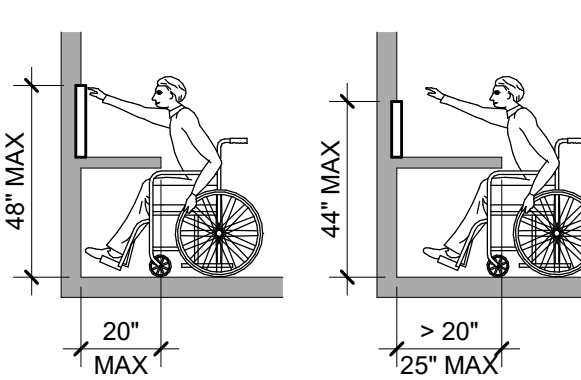


Obstructed Forward Reach

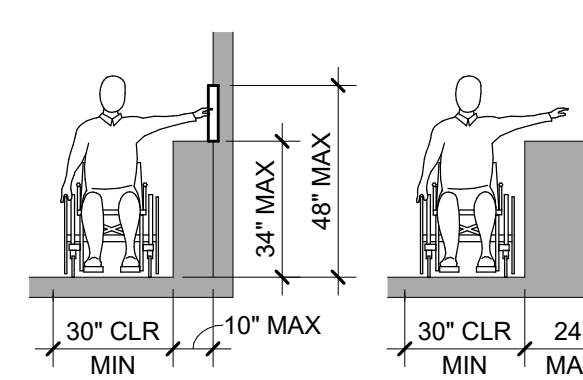

Obstructed Side Reach

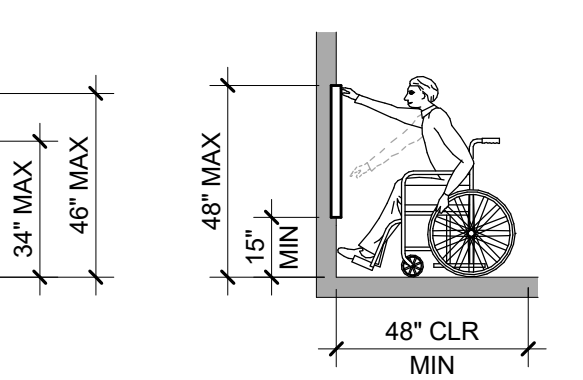


Unobstructed Forward Reach

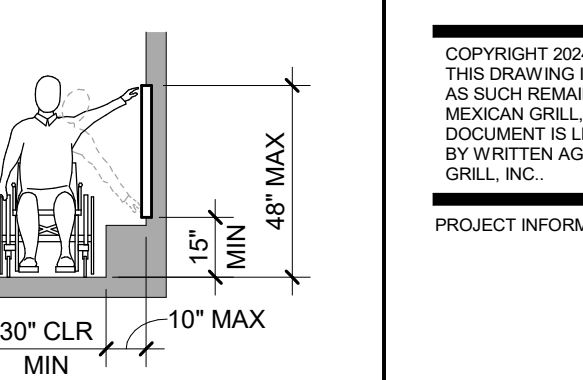


Unobstructed Side Reach

PATH OF TRAVEL


1. In accordance with MN Accessibility Code Section 1104, at least one accessible route shall connect accessible building or facility entrances with all accessible spaces and elements within the building or facility, which are otherwise connected by a circulation path unless exempted by 1104.3.1, exceptions 1-3.
2. The running slopes of walking surfaces that are part of an accessible route shall not be steeper than 1:20 with a cross slope that is not steeper than 1:48.
3. Changes in level shall comply with 303.
4. The clear width of walking surfaces on an accessible route shall comply with 403.5.1.
5. The clear width at turns along an accessible route shall comply with 403.5.2.
6. In accordance with 403.5.3, an accessible route with a clear width of less than 60 inches shall provide passing spaces at intervals of 200 feet.

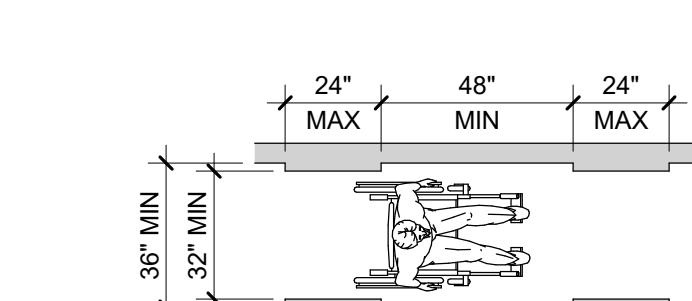

Clear Width of an Accessible Route

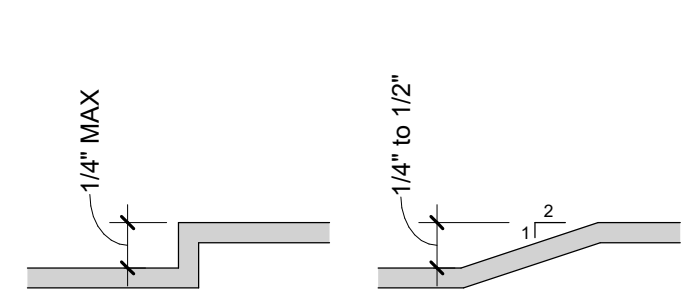


Changes in Level

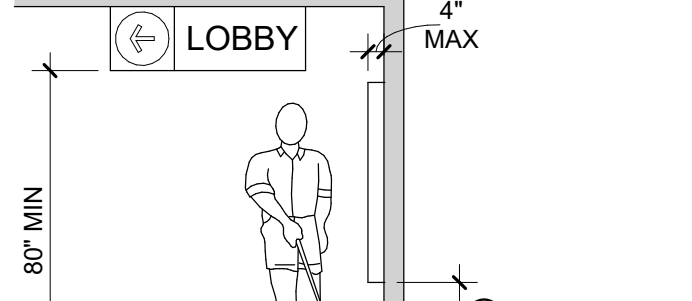


Walking Parallel To A Wall

SEATING AT TABLES & COUNTERS

1. Where dining surfaces are provided for the consumption of food and drink, at least 5 percent of the seating spaces and standing spaces at the dining surfaces shall comply with 902. In addition, where work surfaces are provided for use by other than employees, at least 5 percent shall comply with 902.
2. Confirm actual seat counts with Table 221.2.1.
3. Dining surfaces and work surfaces required to comply with 902 shall be dispersed throughout the space or facility containing dining surfaces and work surfaces.
4. Dining surfaces and work surfaces shall comply with 902.2 and 903.3.

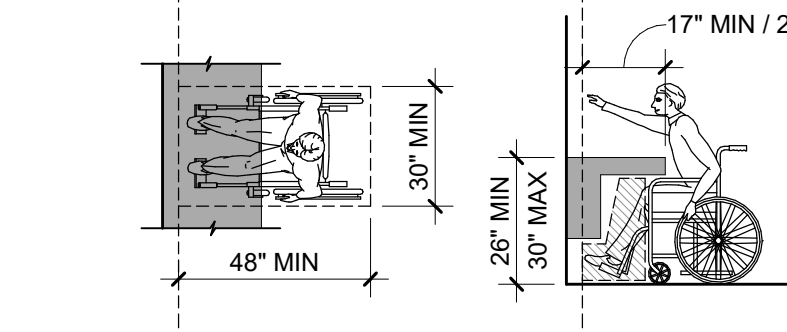


Toe and Knee Clearances

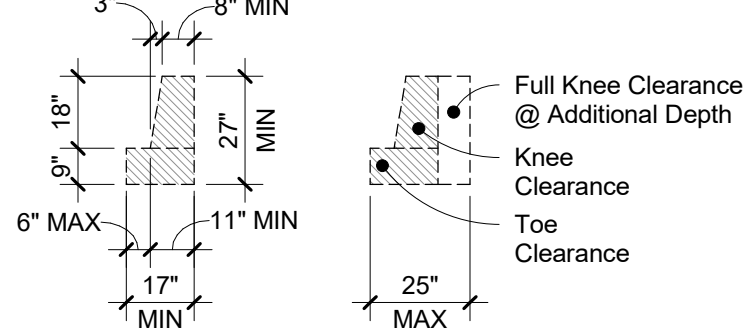

Full Knee Clearance @ Additional Depth

SIGNAGE


1. Signs shall be provided in accordance with MN Accessibility Code Section 1110 and shall comply with 703.
2. Signs identifying permanent rooms and spaces shall comply with 703.1, 703.2, and 703.5. Where pictograms are provided as designations of permanent rooms and spaces, the pictograms shall comply with 703.6 and shall have text descriptors complying with 703.2 and 703.5.
3. Signs that provide direction to or information about spaces and facilities shall comply with 703.5.
4. Signs for means of egress shall comply with MN Accessibility Code Section 1110.4.
5. Where more than one check-out aisle is provided, check-out aisles complying with 904.3 shall be identified by the International Symbol of Accessibility complying with 703.7.2.1. Where check-out aisles are identified by numbers, letters, or functions, signs identifying check-out aisles complying with 904.3 shall be located in the same location as the check-out aisle identification.

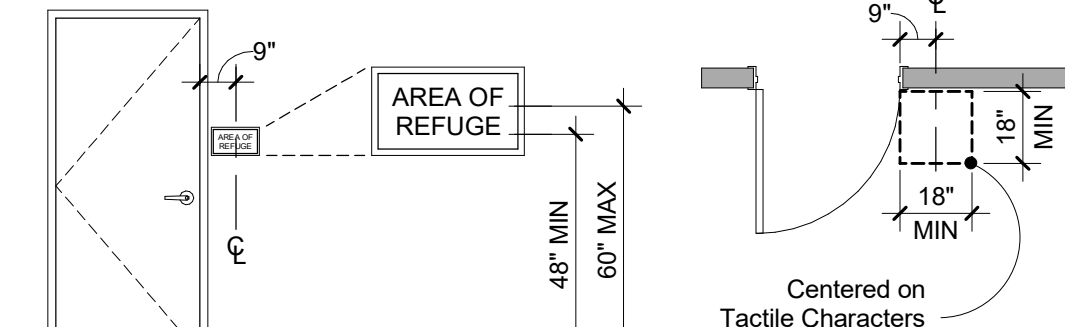

Centered on Tactile Characters

FOODSERVICE LINES, TABLEWARE AREAS & CHECKOUT AISLES

1. Where check-out aisles are provided, check-out aisles complying with 904.3 shall be provided in accordance with MN Accessibility Code Table 1109.12.2 and shall be dispersed.
2. Where provided, at least one of each type of sales counter and service counter shall comply with 904.4. Where counters are dispersed throughout the building or facility, counters complying with 904.4 also shall be dispersed.
3. Food service lines shall comply with 904.5. Where self-service shelves are provided, at least 50 percent, but no fewer than one, of each type provided shall comply with 308.
4. Queues and waiting lines servicing counters or check-out aisles required to comply with 904.3 or 904.4 shall comply with 403.
5. Check-out aisles and sales and service counters shall comply with the applicable requirements of 904.
6. All points of counters required to comply with 904 shall be located adjacent to a walking surface complying with 403.

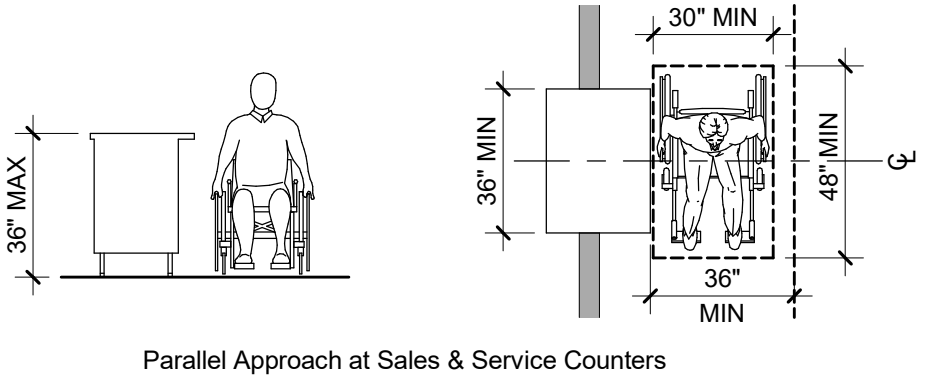

Parallel Approach at Sales & Service Counters

CONSULTANT:



CLIENT:



COPYRIGHT 2020
THIS DRAWING IS AN INSTRUMENT OF SERVICE AND AS SUCH REMAINS THE PROPERTY OF CHIPOTLE MEXICAN GRILL, INC. PERMISSION FOR USE OF THIS DOCUMENT IS LIMITED AND CAN BE EXTENDED ONLY BY WRITTEN AGREEMENT WITH CHIPOTLE MEXICAN GRILL, INC.

PROJECT INFORMATION:

STORE NO.: 5005
"PRESERVE VILLAGE"
9246 HENNEPIN TOWN ROAD
EDEN PRAIRIE, MN 55347

SEAL:

I hereby certify that this plan, specification, or report was prepared by me or under my direct supervision and that I am duly Licensed Architect under the laws of the State of Minnesota.

Matthew M. Wilkus LICENSE # 54678

DATE August 27, 2024

PROJECT NO. 2023-0144
DRAWN BY KDRB
CHECKED BY DRL / MMW

ISSUE RECORD:
04-10-24 PERMIT SET
06-04-24 BID SET
08-26-24 CONSTRUCTION SET

REVISIONS:

TITLE:

ACCESSIBILITY STANDARDS

SHEET NUMBER:

G002

2.1 Materials:	A. Resinous Flooring: Manufacturer: a/flooring 1. Contact: 1218 West 41st Street, Suite B, Tulsa, Oklahoma 74107. Phone: 918-445-0627	2.1 Installation	A. Surface Conditions 1. Examine substrate, with installer present, for conditions affecting performance of finish. Correct conditions detrimental to timely and proper work. Do not proceed until unsatisfactory conditions are corrected. 2. Verify that base slab meets finish and surface profile requirements in Division 3 Section "Cast-In-Place Concrete," and Project Conditions above. 3. Prior to application, verify that floor surfaces are free of construction latents. B. Application The following RetroPlate process will be followed as listed below: A concrete grinding machine must be used. Please proceed accordingly. The process is as follows: 1. Floors should be started using 50, 80 or 100 grit diamond pucks depending on the condition of the slab. 2. Clean the floor using automatic scrubber or comparable. 3. Grind floor using 200 grit resin diamonds. 4. Clean the floor using automatic scrubber or comparable. 5. Apply RetroPlate 99 to floor at 200 sq. ft. per gallon, scrubbing product into the floor and allowing product to soak until turning slick. If it becomes sticky, apply water to the surface as necessary, leaving the product on the floor for at least 60 minutes. 6. Grind floor using 400 grit resin diamonds. 7. Clean the floor using automatic scrubber or comparable. 8. Clean and remove any excess RetroPlate. Let the floor dry overnight. 9. Continue the polishing process using 800 grit resin diamonds. 10. Clean the floor using automatic scrubber or comparable. 11. Alternately, depending on slab condition, grind floor using 1200-1500 grit resin diamonds. 12. Clean the floor using automatic scrubber or comparable. 13. The same process will be used for new floors as well as rehab floors. Floor prep for the rehab floors will be separate. 14. Apply an even coat of RetroGuard Sealer with a brush, roller, or low-pressure sprayer, and when surface is dry, burnish the floor with a black burnishing pad. Apply a second coat of RetroGuard one hour after the initial application, and again burnish the floor with a black burnishing pad. 15. Do not walk on surface for 12 hours, and do not introduce any water or moisture for at least 48 hours, allowing for proper drying and setting of RetroPlate and RetroGuard. Water will minimize the sealing properties of RetroPlate and RetroGuard. C. Start any of the floor finish applications in presence of manufacturer's technical representative. D. Sealing, Hardening and Polishing of Concrete Surface 1. Concrete must be in place a minimum of 28 days or as directed by the manufacturer before application can begin. 2. Application is to take place at least 10 days to the prior to racking and other in-store accessory installation, thus providing a complete, uninhibited concrete slab for application. 3. Only a certified applicator shall apply RetroPlate 99. Procedures must be followed as recommended by the product manufacturer and as required to match approved test sample. 4. Achieve waterproofing, hardening, dust-proofing, and abrasion resistance of the surface without changing the natural appearance of the concrete, except for the sheen. 5. Polish to a level 2 shine. E. Workmanship and Cleaning 1. The premises shall be kept clean and free of debris at all times. 2. Remove spatter from adjoining surfaces, as necessary. 3. Repair damages to surface caused by cleaning operations. 4. Remove debris from jobsite a. Dispose of materials in separate, closed containers in accordance with local regulations.	H. Accessories 1. Reinforcing bars: ASTM A615, Grade 60, deformed billet steel bars of sizes indicated. 2. Wall weeps: Dur-O-Wal D/A 1006 "Cell Vent", clear flexible polypropylene co-polymer. 3. Compressible joint material: Dur-O-Wal "Rapid Soft-Joint" D/A 2010. 4. Bond breaker strips: ASTM D226 No. 15 asphalt saturated roofing felt. 5. Cleaning agents: a. Face Brick and CMU: ProSoCo, Inc., "Sure Klean New Masonry Cleaners." b. ACMU: ProSoCo, Inc., "Sure Klean Burnished Custom Masonry Cleaner." 6. Expansion/Control joint sealants: Polyurethane-based, elastomeric joint sealant complying with ASTM C920 and Section 07900 requirements. Color matched to adjacent surfaces.
2.1 Flooring System:	A. System Description: Clear, thin film system 18-22 mils thick with texture agent added for slip resistance. 1. TerraPrime: A 2 component, 100% solids clear polyamide-cured epoxy coating. 2. TerraThane Satin: A 2 component, 90% solids polyurea clear finish coat. 3. TerraGrip: A graded, plastic aggregate added to finish coat for slip resistance.	2.1 Installation	A. Preparation 1. Wet absorbent face brick masonry units requiring wetting, in accordance with BIA recommendations. 2. Lay concrete masonry units dry. 3. Establish, lines, levels and coursing. Ensure ties, anchors and flashing are correctly installed 4. Mix mortar cementitious materials and aggregate in a mechanical mixer. Add water in amount to provide satisfactory workable consistency of mortar. Retemper mortar as required within two hours of mixing to replace water lost be evaporation. Discard mortar after two and one-half hours of initial mixing. Do not use mortar after it has started to set. B. Installation - General: 1. Build walls and other masonry construction to the full thickness shown. Build single wythe walls to the actual thickness of the masonry units, using units of nominal thickness shown. 2. Cut masonry units using motor-driven masonry saws to provide clean, sharp edges. Cut units to fit adjoining work neatly. Provide 100% solid units where cores would be exposed. 3. Cold weather construction, hot weather construction, and masonry construction tolerances: Comply with unit masonry standard ACI 530.1/ASCE 6/TMS 602 requirements. C. Laying Masonry 1. Layout walls in advance to ensure accurate spacing of surface bond patterns, with uniform joint widths, and to properly locate openings, movement type joints, returns and offsets. Do not use less than half-size units at corners, jambs and other locations. 2. Lay up walls plumb and true to comply with ACI 530.1 tolerances. Provide square corners and angles, except as otherwise indicated, with courses level, accurately spaced and coordinated with other work. 3. Pattern bond: Running bond. Do not use units with less than 4" of horizontal face dimensions at corners or jambs. 4. Lay hollow CMU/ACMU with full mortar coverage on horizontal and vertical face shells. Bed CMU webs in mortar in starting courses. Maintain uniform 3/8" joint widths. 5. Lay face brick and solid CMU/ACMU with completely filled bed and head joints. Do not slush head joints. Maintain uniform 3/8" joint widths. 6. Compress and cut joints flush for masonry walls below grade or covered by other materials. 7. Tool joints in all exposed masonry work to a concave joint. 8. Provide interlocking masonry bond in each course at corners and intersecting walls. 9. As the work progresses, build in masonry accessories and related items. Fill in solidly with masonry around built-in items. a. Bed hollow metal frame anchors in mortar and fill space between hollow metal frames and masonry solid with fine mortar grout. b. Provide solid masonry bearing for all lintels, beams, joists, plates and load-bearing members. c. Take particular care to embed all conduits and pipes within concrete masonry without fracturing exposed shells and to fit units around switch, receptacle and other boxes set in walls. Where electric conduit, outlets, switch boxes and similar items occur, grind and cut units before building in services. d. Install anchors, plates and related work built into masonry work. e. Install reinforcing steel and concrete fill where indicated. Comply with drawing details. 10. Horizontal joint reinforcing: Provide continuous joint reinforcing at all concrete masonry walls as follows: a. In every second block course, 16" on center vertically, full height of wall and every block course where shown on the drawings. b. Lap reinforcement a full width at the corners and at intersections or use special fabricated sections. c. Fully embed side rods in mortar. 11. Anchoring masonry work: Provide anchoring devices of the type indicated or required. 12. Provide vertical expansion, control and isolation joints in masonry where indicated. a. When not indicated, at maximum 30'-0" on center. b. Locate control joints at points of natural weakness in masonry and acceptable to Architect. c. Joint sealant color shall match masonry materials sealed. 13. Lintels: Install loose steel lintels furnished under structural steel work where shown. Set lintels in full bed of mortar. 14. Flashing and weeps: a. Install concealed through wall masonry flashing at all wall sills, masonry openings in exterior walls with masonry above head, over all horizontal steel members built into masonry and elsewhere as indicated. Provide "drainage wall system" masonry construction. b. Provide end dams and positive slope to drain. Extend flashing vertically at least 8" and built into or anchor to back-up with a termination bar for a complete watertight installation. c. Flexible Membrane Flashing: 1.) Install membrane flashing in accordance with manufacturer's installation instructions. 2.) Fully adhere flashing to substrate. 3.) Lap flashing joints a minimum of 6", seal and roll with a hand roller. 4.) Trim bottom edge 1/4" back from exposed face of masonry. 5.) Seal edges, seams, cuts and penetrations with manufacturer's recommended mastic. 15. Install weeps in head joints of final course of exterior masonry wythe above flashing. Space weeps maximum of 24" on center horizontally and located to avoid door openings. Install weeps at head joints with outside face of weep material held 1/8" from the finish face of masonry unit. 16. Install compressible joint material at lintels and horizontal steel members. Build in joint fillers and seal with elastomeric joint sealant. D. Masonry Veneer Walls: 1. Metal framed walls: Tie exterior masonry veneer wythe to back-up wall with individual metal ties screwed to metal stud framing. 2. Space ties 16" on center vertically and horizontally. 3. Maintain veneer wall cavity free of mortar droppings during masonry installation. E. Parging: 1. Dampen masonry walls prior to parging. 2. Scarify each parging coat to ensure full bond to subsequent coat. 3. Parge masonry walls in two uniform coats of mortar to a total thickness of 3/4 inch (19mm). 4. Steel trowel surface smooth abs flat with a maximum surface variation of 1/8 inch per foot (1mm/meter). F. Architectural Concrete Masonry Units: Install ACMU in accordance with the manufacturer's installation instructions and the following: 1. Draw ACMU from more than one pallet at a time during installation. G. Reinforced Concrete Masonry 1. Reinforce and fill CMU/ACMU wall and column masonry where indicated. Fill all cores solid with concrete fill. Comply with NCMA TEK Bulletins 3-2, 3-3A and 14-2 recommendations. a. Comply with drawing details for reinforcing steel size and spacing. 2. Install bond beams where indicated. Reinforce and fill units solid with concrete fill. Comply with drawing details for reinforcing steel size and spacing. H. Repair, Pointing and Cleaning 1. In process cleaning: Wipe off excess mortar as the work progresses. Dry brush with bristle brushes exposed masonry at the end of each day's work. Remove mortar spatters and joint ridges. 2. Clean all exposed masonry. Cleaning agents subject to Architect's approval. Before applying any cleaning agent to the entire wall, clean a sample wall area of approximately 20 square feet in a location acceptable to the Architect. Do not proceed with final cleaning until the sample area has been allowed to dry a minimum of 3 days and the test area cleaning approved. Protect all windows, doors, louvers, metal lintels and other corrodible parts. Damaged materials and work replaced at Contractor's expense. 3. Dry clean exposed surfaces to remove large particles of mortar using hardwood wood paddles and scrapers. Metal tools not acceptable. 4. Presoak exposed masonry surfaces by saturating with water and flush off loose mortar and dirt. 5. Apply cleaning solutions and clean masonry in accordance with the cleaning material manufacturer's cleaning instructions. 6. Muratic acid cleaning of masonry not permitted. I. Architectural Concrete Masonry: 1. Keep ACMU walls clean during installation. Remove excess mortar on daily basis using brushes, rags or burlap squares. 2. Clean completed walls with detergent masonry cleaner recommended by the ACMU manufacturer. Acid cleaning agents, abrasive cleaners, tools or powders and metal cleaning tools and brushes are not permitted. 3. After final clean down and when walls are dry, apply ACMU acrylic finish coating in accordance with ACMU manufacturer's application instructions.	
2.3 Product Substitutions:	A. Substitutions: No substitutions permitted.	2.3 Installation	A. Preparation 1. Wet absorbent face brick masonry units requiring wetting, in accordance with BIA recommendations. 2. Lay concrete masonry units dry. 3. Establish, lines, levels and coursing. Ensure ties, anchors and flashing are correctly installed 4. Mix mortar cementitious materials and aggregate in a mechanical mixer. Add water in amount to provide satisfactory workable consistency of mortar. Retemper mortar as required within two hours of mixing to replace water lost be evaporation. Discard mortar after two and one-half hours of initial mixing. Do not use mortar after it has started to set. B. Installation - General: 1. Build walls and other masonry construction to the full thickness shown. Build single wythe walls to the actual thickness of the masonry units, using units of nominal thickness shown. 2. Cut masonry units using motor-driven masonry saws to provide clean, sharp edges. Cut units to fit adjoining work neatly. Provide 100% solid units where cores would be exposed. 3. Cold weather construction, hot weather construction, and masonry construction tolerances: Comply with unit masonry standard ACI 530.1/ASCE 6/TMS 602 requirements. C. Laying Masonry 1. Layout walls in advance to ensure accurate spacing of surface bond patterns, with uniform joint widths, and to properly locate openings, movement type joints, returns and offsets. Do not use less than half-size units at corners, jambs and other locations. 2. Lay up walls plumb and true to comply with ACI 530.1 tolerances. Provide square corners and angles, except as otherwise indicated, with courses level, accurately spaced and coordinated with other work. 3. Pattern bond: Running bond. Do not use units with less than 4" of horizontal face dimensions at corners or jambs. 4. Lay hollow CMU/ACMU with full mortar coverage on horizontal and vertical face shells. Bed CMU webs in mortar in starting courses. Maintain uniform 3/8" joint widths. 5. Lay face brick and solid CMU/ACMU with completely filled bed and head joints. Do not slush head joints. Maintain uniform 3/8" joint widths. 6. Compress and cut joints flush for masonry walls below grade or covered by other materials. 7. Tool joints in all exposed masonry work to a concave joint. 8. Provide interlocking masonry bond in each course at corners and intersecting walls. 9. As the work progresses, build in masonry accessories and related items. Fill in solidly with masonry around built-in items. a. Bed hollow metal frame anchors in mortar and fill space between hollow metal frames and masonry solid with fine mortar grout. b. Provide solid masonry bearing for all lintels, beams, joists, plates and load-bearing members. c. Take particular care to embed all conduits and pipes within concrete masonry without fracturing exposed shells and to fit units around switch, receptacle and other boxes set in walls. Where electric conduit, outlets, switch boxes and similar items occur, grind and cut units before building in services. d. Install anchors, plates and related work built into masonry work. e. Install reinforcing steel and concrete fill where indicated. Comply with drawing details. 10. Horizontal joint reinforcing: Provide continuous joint reinforcing at all concrete masonry walls as follows: a. In every second block course, 16" on center vertically, full height of wall and every block course where shown on the drawings. b. Lap reinforcement a full width at the corners and at intersections or use special fabricated sections. c. Fully embed side rods in mortar. 11. Anchoring masonry work: Provide anchoring devices of the type indicated or required. 12. Provide vertical expansion, control and isolation joints in masonry where indicated. a. When not indicated, at maximum 30'-0" on center. b. Locate control joints at points of natural weakness in masonry and acceptable to Architect. c. Joint sealant color shall match masonry materials sealed. 13. Lintels: Install loose steel lintels furnished under structural steel work where shown. Set lintels in full bed of mortar. 14. Flashing and weeps: a. Install concealed through wall masonry flashing at all wall sills, masonry openings in exterior walls with masonry above head, over all horizontal steel members built into masonry and elsewhere as indicated. Provide "drainage wall system" masonry construction. b. Provide end dams and positive slope to drain. Extend flashing vertically at least 8" and built into or anchor to back-up with a termination bar for a complete watertight installation. c. Flexible Membrane Flashing: 1.) Install membrane flashing in accordance with manufacturer's installation instructions. 2.) Fully adhere flashing to substrate. 3.) Lap flashing joints a minimum of 6", seal and roll with a hand roller. 4.) Trim bottom edge 1/4" back from exposed face of masonry. 5.) Seal edges, seams, cuts and penetrations with manufacturer's recommended mastic. 15. Install weeps in head joints of final course of exterior masonry wythe above flashing. Space weeps maximum of 24" on center horizontally and located to avoid door openings. Install weeps at head joints with outside face of weep material held 1/8" from the finish face of masonry unit. 16. Install compressible joint material at lintels and horizontal steel members. Build in joint fillers and seal with elastomeric joint sealant. D. Masonry Veneer Walls: 1. Metal framed walls: Tie exterior masonry veneer wythe to back-up wall with individual metal ties screwed to metal stud framing. 2. Space ties 16" on center vertically and horizontally. 3. Maintain veneer wall cavity free of mortar droppings during masonry installation. E. Parging: 1. Dampen masonry walls prior to parging. 2. Scarify each parging coat to ensure full bond to subsequent coat. 3. Parge masonry walls in two uniform coats of mortar to a total thickness of 3/4 inch (19mm). 4. Steel trowel surface smooth abs flat with a maximum surface variation of 1/8 inch per foot (1mm/meter). F. Architectural Concrete Masonry Units: Install ACMU in accordance with the manufacturer's installation instructions and the following: 1. Draw ACMU from more than one pallet at a time during installation. G. Reinforced Concrete Masonry 1. Reinforce and fill CMU/ACMU wall and column masonry where indicated. Fill all cores solid with concrete fill. Comply with NCMA TEK Bulletins 3-2, 3-3A and 14-2 recommendations. a. Comply with drawing details for reinforcing steel size and spacing. 2. Install bond beams where indicated. Reinforce and fill units solid with concrete fill. Comply with drawing details for reinforcing steel size and spacing. H. Repair, Pointing and Cleaning 1. In process cleaning: Wipe off excess mortar as the work progresses. Dry brush with bristle brushes exposed masonry at the end of each day's work. Remove mortar spatters and joint ridges. 2. Clean all exposed masonry. Cleaning agents subject to Architect's approval. Before applying any cleaning agent to the entire wall, clean a sample wall area of approximately 20 square feet in a location acceptable to the Architect. Do not proceed with final cleaning until the sample area has been allowed to dry a minimum of 3 days and the test area cleaning approved. Protect all windows, doors, louvers, metal lintels and other corrodible parts. Damaged materials and work replaced at Contractor's expense. 3. Dry clean exposed surfaces to remove large particles of mortar using hardwood wood paddles and scrapers. Metal tools not acceptable. 4. Presoak exposed masonry surfaces by saturating with water and flush off loose mortar and dirt. 5. Apply cleaning solutions and clean masonry in accordance with the cleaning material manufacturer's cleaning instructions. 6. Muratic acid cleaning of masonry not permitted. I. Architectural Concrete Masonry: 1. Keep ACMU walls clean during installation. Remove excess mortar on daily basis using brushes, rags or burlap squares. 2. Clean completed walls with detergent masonry cleaner recommended by the ACMU manufacturer. Acid cleaning agents, abrasive cleaners, tools or powders and metal cleaning tools and brushes are not permitted. 3. After final clean down and when walls are dry, apply ACMU acrylic finish coating in accordance with ACMU manufacturer's application instructions.	
2.4 Source Quality:	A. Source Quality: Obtain resinous materials, including patching and leveling materials from a single manufacturer.	2.4 Installation	A. Preparation 1. Wet absorbent face brick masonry units requiring wetting, in accordance with BIA recommendations. 2. Lay concrete masonry units dry. 3. Establish, lines, levels and coursing. Ensure ties, anchors and flashing are correctly installed 4. Mix mortar cementitious materials and aggregate in a mechanical mixer. Add water in amount to provide satisfactory workable consistency of mortar. Retemper mortar as required within two hours of mixing to replace water lost be evaporation. Discard mortar after two and one-half hours of initial mixing. Do not use mortar after it has started to set. B. Installation - General: 1. Build walls and other masonry construction to the full thickness shown. Build single wythe walls to the actual thickness of the masonry units, using units of nominal thickness shown. 2. Cut masonry units using motor-driven masonry saws to provide clean, sharp edges. Cut units to fit adjoining work neatly. Provide 100% solid units where cores would be exposed. 3. Cold weather construction, hot weather construction, and masonry construction tolerances: Comply with unit masonry standard ACI 530.1/ASCE 6/TMS 602 requirements. C. Laying Masonry 1. Layout walls in advance to ensure accurate spacing of surface bond patterns, with uniform joint widths, and to properly locate openings, movement type joints, returns and offsets. Do not use less than half-size units at corners, jambs and other locations. 2. Lay up walls plumb and true to comply with ACI 530.1 tolerances. Provide square corners and angles, except as otherwise indicated, with courses level, accurately spaced and coordinated with other work. 3. Pattern bond: Running bond. Do not use units with less than 4" of horizontal face dimensions at corners or jambs. 4. Lay hollow CMU/ACMU with full mortar coverage on horizontal and vertical face shells. Bed CMU webs in mortar in starting courses. Maintain uniform 3/8" joint widths. 5. Lay face brick and solid CMU/ACMU with completely filled bed and head joints. Do not slush head joints. Maintain uniform 3/8" joint widths. 6. Compress and cut joints flush for masonry walls below grade or covered by other materials. 7. Tool joints in all exposed masonry work to a concave joint. 8. Provide interlocking masonry bond in each course at corners and intersecting walls. 9. As the work progresses, build in masonry accessories and related items. Fill in solidly with masonry around built-in items. a. Bed hollow metal frame anchors in mortar and fill space between hollow metal frames and masonry solid with fine mortar grout. b. Provide solid masonry bearing for all lintels, beams, joists, plates and load-bearing members. c. Take particular care to embed all conduits and pipes within concrete masonry without fracturing exposed shells and to fit units around switch, receptacle and other boxes set in walls. Where electric conduit, outlets, switch boxes and similar items occur, grind and cut units before building in services. d. Install anchors, plates and related work built into masonry work. e. Install reinforcing steel and concrete fill where indicated. Comply with drawing details. 10. Horizontal joint reinforcing: Provide continuous joint reinforcing at all concrete masonry walls as follows: a. In every second block course, 16" on center vertically, full height of wall and every block course where shown on the drawings. b. Lap reinforcement a full width at the corners and at intersections or use special fabricated sections. c. Fully embed side rods in mortar. 11. Anchoring masonry work: Provide anchoring devices of the type indicated or required. 12. Provide vertical expansion, control and isolation joints in masonry where indicated. a. When not indicated, at maximum 30'-0" on center. b. Locate control joints at points of natural weakness in masonry and acceptable to Architect. c. Joint sealant color shall match masonry materials sealed. 13. Lintels: Install loose steel lintels furnished under structural steel work where shown. Set lintels in full bed of mortar. 14. Flashing and weeps: a. Install concealed through wall masonry flashing at all wall sills, masonry openings in exterior walls with masonry above head, over all horizontal steel members built into masonry and elsewhere as indicated. Provide "drainage wall system" masonry construction. b. Provide end dams and positive slope to drain. Extend flashing vertically at least 8" and built into or anchor to back-up with a termination bar for a complete watertight installation. c. Flexible Membrane Flashing: 1.) Install membrane flashing in accordance with manufacturer's installation instructions. 2.) Fully adhere flashing to substrate. 3.) Lap flashing joints a minimum of 6", seal and roll with a hand roller. 4.) Trim bottom edge 1/4" back from exposed face of masonry. 5.) Seal edges, seams, cuts and penetrations with manufacturer's recommended mastic. 15. Install weeps in head joints of final course of exterior masonry wythe above flashing. Space weeps maximum of 24" on center horizontally and located to avoid door openings. Install weeps at head joints with outside face of weep material held 1/8" from the finish face of masonry unit. 16. Install compressible joint material at lintels and horizontal steel members. Build in joint fillers and seal with elastomeric joint sealant. D. Masonry Veneer Walls: 1. Metal framed walls: Tie exterior masonry veneer wythe to back-up wall with individual metal ties screwed to metal stud framing. 2. Space ties 16" on center vertically and horizontally. 3. Maintain veneer wall cavity free of mortar droppings during masonry installation. E. Parging: 1. Dampen masonry walls prior to parging. 2. Scarify each parging coat to ensure full bond to subsequent coat. 3. Parge masonry walls in two uniform coats of mortar to a total thickness of 3/4 inch (19mm). 4. Steel trowel surface smooth abs flat with a maximum surface variation of 1/8 inch per foot (1mm/meter). F. Architectural Concrete Masonry Units: Install ACMU in accordance with the manufacturer's installation instructions and the following: 1. Draw ACMU from more than one pallet at a time during installation. G. Reinforced Concrete Masonry 1. Reinforce and fill CMU/ACMU wall and column masonry where indicated. Fill all cores solid with concrete fill. Comply with NCMA TEK Bulletins 3-2, 3-3A and 14-2 recommendations. a. Comply with drawing details for reinforcing steel size and spacing. 2. Install bond beams where indicated. Reinforce and fill units solid with concrete fill. Comply with drawing details for reinforcing steel size and spacing. H. Repair, Pointing and Cleaning 1. In process cleaning: Wipe off excess mortar as the work progresses. Dry brush with bristle brushes exposed masonry at the end of each day's work. Remove mortar spatters and joint ridges. 2. Clean all exposed masonry. Cleaning agents subject to Architect's approval. Before applying any cleaning agent to the entire wall, clean a sample wall area of approximately 20 square feet in a location acceptable to the Architect. Do not proceed with final cleaning until the sample area has been allowed to dry a minimum of 3 days and the test area cleaning approved. Protect all windows, doors, louvers, metal lintels and other corrodible parts. Damaged materials and work replaced at Contractor's expense. 3. Dry clean exposed surfaces to remove large particles of mortar using hardwood wood paddles and scrapers. Metal tools not acceptable. 4. Presoak exposed masonry surfaces by saturating with water and flush off loose mortar and dirt. 5. Apply cleaning solutions and clean masonry in accordance with the cleaning material manufacturer's cleaning instructions. 6. Muratic acid cleaning of masonry not permitted. I. Architectural Concrete Masonry: 1. Keep ACMU walls clean during installation. Remove excess mortar on daily basis using brushes, rags or burlap squares. 2. Clean completed walls with detergent masonry cleaner recommended by the ACMU manufacturer. Acid cleaning agents, abrasive cleaners, tools or powders and metal cleaning tools and brushes are not permitted. 3. After final clean down and when walls are dry, apply ACMU acrylic finish coating in accordance with ACMU manufacturer's application instructions.	
3.1 Manufacturer's Instructions:	A. Compliance: Comply with manufacturer's product data, including product technical data sheets and application instructions.	3.1 Installation	A. Preparation 1. Wet absorbent face brick masonry units requiring wetting, in accordance with BIA recommendations. 2. Lay concrete masonry units dry. 3. Establish, lines, levels and coursing. Ensure ties, anchors and flashing are correctly installed 4. Mix mortar cementitious materials and aggregate in a mechanical mixer. Add water in amount to provide satisfactory workable consistency of mortar. Retemper mortar as required within two hours of mixing to replace water lost be evaporation. Discard mortar after two and one-half hours of initial mixing. Do not use mortar after it has started to set. B. Installation - General: 1. Build walls and other masonry construction to the full thickness shown. Build single wythe walls to the actual thickness of the masonry units, using units of nominal thickness shown. 2. Cut masonry units using motor-driven masonry saws to provide clean, sharp edges. Cut units to fit adjoining work neatly. Provide 100% solid units where cores would be exposed. 3. Cold weather construction, hot weather construction, and masonry construction tolerances: Comply with unit masonry standard ACI 530.1/ASCE 6/TMS 602 requirements. C. Laying Masonry 1. Layout walls in advance to ensure accurate spacing of surface bond patterns, with uniform joint widths, and to properly locate openings, movement type joints, returns and offsets. Do not use less than half-size units at corners, jambs and other locations. 2. Lay up walls plumb and true to	

SECTION 07512 - ROOFING SYSTEM REPAIR

1.1 General: When penetration of the existing roofing system is required to accommodate new construction, perform necessary roofing system repair.

- A. Coordination: Before starting work, verify with the Tenant's Construction Manager and the Owner the following:
- Existing roof system materials and installation methods.
 - Repair work responsibilities and warranty requirements. To maintain original warranty, where provided use original roof contractor.
- B. Qualifications: Repair work shall be performed only by an experienced roofing installer approved or licensed by the existing roofing system materials manufacturer; with not less than five years of successful experience installing and repairing roofing systems similar to this projects existing roofing system.

2.1 Materials:

- A. Provide and install only materials approved and recommended by the roofing manufacturer for repairing the existing roofing system.

3.1 Installation:

- A. Preparation: Inspect roof surface conditions with roof manufacturer's representative to verify extent and location of any other repairs required to ensure a watertight roofing system upon completion of the repair work.
- B. Make necessary repairs. Match existing roof slope, insulation materials and roofing membrane materials, except as otherwise approved by the existing roofing system manufacturer to accommodate new construction and repair work.
- C. Install curb flashing furnished by mechanical and electrical trades for new roof top equipment.

SECTION 07540 - THERMOPLASTIC MEMBRANE (PVC) ROOFING

1.1 General: Provide the thermoplastic membrane (PVC) roofing system as shown and specified.

- A. Standards: Materials and construction shall conform to following:
- ASTM D5036 "Application of Adhered Poly(Vinyl Chloride) Sheet Roofing."
 - FM 1-29 Loss Prevention Data Adhered or Mechanically Attached Single Ply Membrane Roof Systems."
 - NRCA "Single-Ply Roofing Membrane."
 - UL "790 - Tests for Fire Resistance of Roof Covering Materials."
- B. Installer Qualifications: An experienced roofing installer approved by roofing system manufacturer and with not less than five years of successful experience installing membrane roofing systems similar to those required for this project.
- C. Deliver, store and handle roof system materials in accordance with manufacturer's recommendations to avoid damage and deterioration.
- Comply with manufacturer's recommendations for handling and protection during installation.
- D. Install roofing work only when weather conditions are in compliance with manufacturer's specific environmental requirements and conditions will permit work to be performed in accordance with manufacturer's recommendations and warranty requirements.
- Protect adjacent materials and surfaces from damage and soiling during roofing system installation.
 - Provide special protection on completed roofing work.
 - Protect paving and structure walls adjacent to hoists before starting work.
 - Do not overload the building structure with storage of materials or installation equipment on the substrate decking.
- E. Warranty
- Contractor and roof system installer shall jointly warrant roofing materials and installation for a period of two years from the date of Substantial Completion. Warranty shall include roofing membrane, flashing, roof insulation, roofing accessories and sheet metal work provided under Section 07600.
 - Manufacturer's warranty: Submit executed copy of roofing system manufacturer's 15 year total system warranty, including labor and materials for the entire roof system. Including perimeter edge metal, Section 07600 Flashing & Sheet Metal

2.1 Materials

- A. Manufacturer: Duro-Last Roofing, Inc. (800)248-0280, Austin Russell, austin.russell@holicim.com, www.duro-last.com
- Basic of Design Product Roofing System
 - Thermoplastic single ply membrane roofing system: DL Membrane (PVC) fully adhered, smooth surface, UL Class A fire-rated single ply membrane roofing system.
 - Thermoplastic fiber reinforced PVC membrane, not less than 40 mils (.040), complying with ASTM D4434 and membrane manufacturer's published physical properties.
- B. Comparable Alternate Roof Manufacturers:
- Versico Roofing Systems, (480) 528-6923, Jeff Kelly, jeff.kelly@versico.com
 - VersiFlex PVC Adhered System
 - Other comparable alternates can be considered when approved by Arch PM and Chipotle DM/CM.
- C. The roof covering design must resist a wind load of 100 mph, Exposure C and shall resist impact damage based on results of tests conducted in accordance with ASTM D 3746, ASTM D 4272, CGSB 37-GP-52M or FM 4470
- Insulation cover board: Georgia-Pacific Corp. (800) 284-5347, internet www.gp.com, "Dens-Deck" nonstructural fiberglass-faced, silicone-treated gypsum core panels, 1/2" thickness.
 - Roof insulation: Rigid closed cell polyisocyanurate boards approved by the membrane manufacturer; complying with ASTM C1289, Type II, minimum 20 psi compressive strength, aged R-value equal 5.6 per inch of thickness.
 - Provide a double layer installation. Minimum total R-value as indicated on plans.
 - Specified perimeter edge metal shall be compliant with International Building Code ANSI / SPRI ES-1, ER2 testing requirements.
 - Flashing: Roof system manufacturer's standard sheet flashing of same material, type, and color as sheet membrane. Specified perimeter edge metal will be compliant with International Building Code ANSI / SPRI ES-1, RE2 testing requirements.
 - Membrane Bonding Adhesive: Roof system manufacturer's standard membrane bonding adhesive.
 - Insulation and Cover Board Adhesive: Dow Chemical Company, (888) 868-1183, internet www.flexibeproducts.com, "INSTA-STIK Professional Roof Insulation Adhesive", a single component, moisture cured polyurethane adhesive.
 - Fasteners: Roof system manufacturer's standard fasteners for project conditions indicated.
 - Accessories: Roof system manufacturer's recommended pourable sealers, preformed penetration flashing, preformed corner flashing, seam caulk, termination bars and other accessories required for substrate surfaces and installation conditions indicated.
 - Traffic walkways: Duro-Last Roof Track II walkway pads 3.1 Installation

3.1 Installation

- A. Preparation:
- Clean substrate surfaces of debris and other substances detrimental to roofing installation.
 - Correct unsatisfactory conditions before starting roofing. Roof deck surface conditions shall comply with manufacturer's requirements and be acceptable to the roofing system installer.
- B. Installation:
- General: Provide roofing system materials and installation complying with roofing system manufacturer's instructions and governing codes and regulations.
 - Mix and apply roof insulation and cover board adhesive in strict accordance with the adhesive manufacturer's installation instructions. Dispense adhesive at manufacturer's recommended application rate using approved dispensing equipment.
 - Roof insulation
 - Extend insulation full thickness over entire surface to be insulated. Cut and fit around obstructions; fill all voids with insulation. Provide saddles and tapered edges as required to provide positive proper drainage.
 - Install and secure in place with insulation adhesive, a double layer of insulation units of the required thickness. Run long joints of insulation in continuous straight lines, perpendicular to roof slope, with end joints staggered between rows. Stagger joints of each layer of insulation. Butt edges to moderate contact. Limit joints between adjacent units to maximum 1/4".
 - Insulation cover board: Install and secure in place with insulation adhesive a single layer of insulation cover board on installed roof insulation. Secure cover board in accordance with membrane manufacturer's recommendations. Stagger joints with joints of roof insulation.

- Thermoplastic membrane: Comply with membrane manufacturer's instructions and recommendations for handling and installing single ply membrane roofing.
 - Unroll and position roofing sheet membrane without stretching. Align top sheet with pr-marked lines on bottom sheet. Allow membrane to "relax" for at least 30 minutes before adhering, splicing and flashing.
 - Adhere membrane to insulation cover board with bonding adhesive. Broom bonded membrane to achieve maximum contact.
 - Join membrane seams using approved heat welding equipment. Check all splices for voids and repair voids with heat gun and roller.
 - When required, mechanically fasten membrane at roof perimeter, curb flashing and similar penetrations in accordance with manufacturer's installation instructions.
 - Flash and make weathertight all equipment curbs, pipes, conduits, drains and other penetrations or projections through sheet roofing using roofing system manufacturer's recommended flashing materials, accessories and procedures.
- Install roof accessories and traffic walkways in accordance with manufacturer's instructions.
- Install sheet metal work furnished under section 07600.

SECTION 07600 - FLASHING AND SHEET METAL

General:

- A. Standards: Materials and construction shall conform to following:
- SMACNA "Architectural sheet Metal Manual- 1993."
 - Installation: Performed under Section 07540 work.

1.1 Pre-manufactured perimeter edge metal and accessories

- Manufacturer: Duro-Last Roofing / Exceptional Metals, Inc. (800) 248-0280, Jason Dark, www.Duro-Last.com
- Duro-Last / Exceptional Metals Snap Coping made of 24-gauge galvalume, cover provided with Kynar architectural finish providing a 35 year finish warranty. Meets ANSI/SPRI ES-1 2003 method RE-2 testing requirements. (Color - Refer to Exterior Elevations)
 - Duro-Last / Exceptional Metals Vinyl backed scupper. Scupper profile & size indicated Fig 1-20.

1.2 General: Miscellaneous sheet metal

- A. Standards: Materials and construction shall conform to following:
- SMACNA "Architectural sheet Metal Manual- 1993."
 - Installation: Performed under Section 07540 work.

2.1 Materials:

- A. Galvanized steel: ASTM A653 commercial quality sheet steel with 0.2% copper, G90 hot-dip galvanized. Gage indicated.
- Scuppers: Minimum 16 gage.
 - Coping/Wall caps: Minimum 18 gage.
- B. Aluminum sheet: ASTM B209 alloy 3003, temper as required for forming and performance. Thickness indicated.
- Conductor Boxes: Minimum 0.040" thickness.
 - Downspouts: Minimum 0.025" thickness.
- C. Joint sealers: One-component silicone elastomeric joint sealant complying with ASTM C920. Color matched to sheet metal finish.
- D. Metal accessories: Provide sheet metal fasteners, clips, straps, anchoring devices and similar accessory units as required for installation of work, matching or compatible with material installed, non-corrosive, size and gage as required for performance and acceptable to the Architect.
- E. Fabrication: Shop fabricate sheet metal work to comply with profiles and sizes indicated and to comply with standard industry standards as shown by SMACNA in the "Architectural Sheet Metal Manual."
- Conductor boxes: SMACNA Chapter 1 - Roof Drainage Systems. Profile and size indicated Fig 1-25.
 - Scuppers: SMACNA Chapter 1 - Roof Drainage Systems. Profile and size indicated Fig 1-20.
 - Downspouts: SMACNA Chapter 1 - Roof Drainage Systems. Profile and size indicated. Installation Fig. 1-31 with strap hanger Fig. 1-35.
 - Formed coping/wall caps: SMACNA Chapter 3 - Copings. Design Fig 3-1. Profile and size indicated with Fig. 3-3 butt joints and concealed back-up plates. Install formed copings with continuous cleat fasteners similar to Fig 3-1 at exposed face and screw fasteners with washers space maximum 24" on center at roof side.

3.1 Installation:

- A. Preparation: Coordinate sheet metal work with other work for the correct sequencing of items which make up the entire roof system of weatherproofing and rain drainage:
- B. Installation: Comply with SMACNA "Architectural Sheet Metal Manual" recommendations, drawing details and approved shop drawings for installation of the work.
- Anchor sheet metal items securely in place by methods indicated, providing for thermal expansion. Conceal fasteners and expansion provisions whenever possible. Install joint sealants where required.
 - Set units true to lines and levels indicated. Install work with sealed laps, joints and seams that will be permanently watertight and weatherproof. Bed flanges of sheet metal work in thick coat of roofing cement or sealant compatible with roofing membrane.
 - Separate sheet metal work from dissimilar metals and treated wood materials. Provide rosin-sized paper slip sheet over treated wood.
 - Fabricate, support and anchor conductor boxes and downspouts to withstand thermal expansion, stresses and full loading by ice or water without damage, deterioration or leakage.

SECTION 07611S - SHEET METAL WALL PANELS

1.1 General:

- A. Standards:
- Furnish all labor, material, tools, equipment and services for all preformed fascia and wall panels as indicated, in accord with provisions of Contract Documents.
 - Completely coordinate work with work of all other trades.
 - Although such work is not specifically indicated, furnish and install all supplementary or miscellaneous items, appurtenances and devices incidental to or necessary for a sound, secure and complete installation.
- B. Related work specified elsewhere:
- Structural steel: Section 05100
 - Steel joists: Section 05200 or 05400
 - Flashing and sheet metal: Section 07600

1.2 Quality Assurance:

- A. Applicable standards:
- SMACNA "Architectural Sheet Metal Manual" Sheet Metal and Air Conditioning Contractors National Association, Inc.
 - AISC: "Steel Construction Manual" American Institute of Steel Construction.
 - AISI: "Cold Form Steel Design Manual: American Iron and Steel Institute.
 - ASTM A792-83-AZ50: Specifications for steel sheet, aluminum-zinc alloy coated (galvanized) by the hot dip process, general requirements (Galvalume).
- B. Manufacturer's qualifications:
- Manufacturer has a minimum of three years experience in manufacturing metal wall systems of this nature. Panels specified in this section shall be produced in a factory environment (not job site roll formed) with fixed base roll forming equipment assuring the highest level of quality control. A letter from the manufacturer certifying compliance will accompany the product material submittals.

1.3 Product Delivery, Storage and Handling

- A. Delivery: Deliver metal wall system to job site properly packaged to provide protection against transportation damage.
- B. Handling: Exercise extreme care in unloading, storing and erecting metal wall system to prevent bending, warping, twisting and surface damage.
- C. Storage: Store all materials and accessories above ground on well skidded platforms. Store under waterproof covering. Provide proper ventilation of metal wall system to prevent condensation build up between each panel or trim/ flashing component.

2.1 Materials

- A. Metal wall system profile:
- Shadow Rib: 3 inch deep x 16 inch width with 1 1/2 inch deep x 5 1/4 inch wide fluting
- B. Metal wall system style:
- Fluted face
 - Concealed fasteners
- C. Gauge: 24 gauge
- D. Substrate: Per Plans
- E. Texture: Smooth
- F. Finish: Premium thermoset silicone polyester (20 year warranty)
- G. Color: Polar White, to be painted per Exterior Elevations
- H. Acceptable Manufacturer: MBCI Houston, Texas (281) 445-8555.

3.1 Surface Conditions

A. Examination:

- Inspect installed work of other trades and verify that such work is complete to a point where this work may continue.
- Verify that installation may be made in accordance with approved shop drawings and manufacturer's instructions.

3.2 Installation

- A. Install metal wall system system so that it is weathertight, without waves, warps, buckles, fastening stresses or distortion.
- B. Install metal wall system in accordance with manufacturer's instructions and shop drawings.
- C. Provide concealed anchors at all panel attachment locations.
- D. Install panels plumb, level and straight with seams parallel, conforming to design as indicated.

3.3 Cleaning, Protection

- A. Dispose of excess materials and remove debris from site.
- B. Clean work in accordance with manufacturer's recommendations.
- C. Protect work against damage until final acceptance. Replace or repair to the satisfaction of the architect and work that becomes damaged prior to final acceptance.
- D. Touch up minor scratches and abrasions.

3.4 Field Painting

- A. Refer to section 09900 on G017
- B. Follow manufacturer's technical bulletin for Precoated Signature 200 MBCI wall panels.

Section 07900 – JOINT SEALERS

1.1 General: Provide joint sealers as shown and specified.

- A. Standards: Comply with ASTM C 920 requirements.

- B. Application: Performed by skilled, experienced joint sealer applicators.

2.1 Materials:

- A. Poly urethane sealants:
- Tremco Commercial Sealants (800) 321-7906, internet www.tremcosealants.com,
 - "Dymonic FC" One component, fast skinning, Low Modulus Polyurethane.
 - "Dymeric 240 FC" Multi Component, gun grade, chemically curing, tintable fast setting polyurethane sealant.
 - Sonneborn, (724) 756-9582, internet www.sonneborn.com
 - Color pack for polyurethane multi component, gun grade chemically curing sealant.
- B. Silicone Sealants:
- General Electric Silicons, (800) 295-2392, internet www.gesilicones.com
 - "SCS1700 Sanitary – Mold/Mildew Resistant Silicone", one component 100% silicone, fungicidal based sealant.
 - "SCS2700 Silpruf Silicone" one component medium modulus, natural cure silicone all purpose sealant.
 - "Silglaze II SCS2800- Glazing Sealant" one component, 100% silicone based sealer.
 - "GE Paintable Silicone" one component paintable silicone.
 - "SCS1009 Silicone Sealant" one-component acetoxly silicone for general purpose sealing and bonding
 - Dow Corning Silicons, (989)496-4000, www.dowcorning.com
 - "Dow 795" – one component, medium modulus, natural cure silicone.
- C. Firestoping Sealants: 3M Fire Protection Products, (800) 328-1687, internet www.3M.com/firestop
- "3M Fire Barrier CP 25WB+ Caulk" or approved equal
- D. Joint backing: Non-absorptive, non-staining compressible, non-gassing, polyethylene foam backer rod compatible with joint sealants.

3.1 Installation:

- A. Preparation: Clean and prepare joints prior to installing sealers:
- Wipe shipping oils from surfaces to be sealed. Remove protective films and/or install joint backer rod if joint is larger than 1/2" in width.
- B. Installation: Install joint sealant materials in strict accordance with manufacturer's installation instructions.
- Apply sealants in a uniform, continuous bead without gaps or air pockets. Hand tool and finish all joints so that a smooth, small, lip free uniform line is created along the substrate being shot. Remove any excess materials from tooled edges and ends of joint.
 - Install joint sealants to a depth no more than 1/2 the width of the joint.
 - Install sealants by proven techniques that result in sealants directly contacting and fully wetting joint substrates, completely filling recesses provided for each joint configuration, and providing uniform, cross-sectional shapes and depths relative to joint widths which allow optimum sealant movement capability.
 - Immediately, after sealant application, and prior to time skinning or curing begins, tool sealants to form smooth, uniform beads of configuration indicated to eliminate air pockets, and to ensure contact and adhesion of sealant with sides of joint. Remove excess sealants from surfaces adjacent to joint. Do not use tooling agents which discolor sealants or adjacent surfaces or are not approved by sealant manufacturer.
 - Clean off excess sealants or sealant smears adjacent to joints as work progresses by methods and with cleaning materials approved by manufacturers of joint sealers and of products in which joints occur.

4.1 Sealant Schedule:

- A. Kitchen Area:
- Provide a continuous bead of white GE SCS1700 silicone at the following locations:
 - Ceiling grid to FRP wall panels
 - Base of FRP wall panels to T.O. specified base material.
 - Walk in cooler walls to FRP wall panels.
 - Stainless closure pieces at cooler walls to FRP wall panels.
 - FRP/stainless corner guards to FRP wall panels.
 - Ceiling tile pipe penetrations.
 - Wall pipe penetrations and/or escutcheons perimeters. (water & gas lines).
 - Mop sink stainless surround perimeter to walls.
 - FRP closure panel, at top of cooler, to cooler walls.
 - FRP wall panels to hollow metal door frames.
 - Coke line bundle to PVC cap.
 - FRP inside corner pieces to FRP wall panels. Both sides of corner piece.
 - Battery backup cover panel to FRP.
 - Faucet's to FRP wall panels.
 - FRP wall panels to quarry tile cove base.
 - FRP to aluminum plate at walk thru.
 - Menu board light bracket to ceiling.
 - Mop sink base at quarry tile.
 - All sinks (multi-compartment, hand, mop and prep) to FRP/tile walls.
 - Paper towel dispensers & soap dispensers to FRP/tile walls.
 - Provide a continuous bead of aluminum GE SCS1009 silicone at the following locations:
 - Stainless closer pieces, at sides of cooler walls - to cooler walls.
 - Stainless or aluminum plate closure pieces to diamond plate at cooler walls.
 - Diamond plate panel seam joints.
 - Diamond plate perimeter to cooler walls.
 - Base of diamond plate to quarry tile cove base.
 - Stainless closure panel, at top of cooler walls, to cooler walls.
 - Top of quarry tile cove base to cooler walls at inside of cooler.
 - Cooler wall/diamond plate penetrations.
 - Cooler door hinges and handles to diamond plate. DO NOT caulk door locking unit.
 - Stainless wrap at hollow metal door frame.
 - Stainless mop surround to stainless corners on mop sink.
 - Base of stainless corner pieces to schluter strip at base.
 - Exit door threshold perimeters. To frame and floor, interior and exterior.
 - Provide a continuous bead of dark gray GE SCS2000 silicone at the following locations:
 - Base of hollow metal door jambs to quarry tile floor.

B. Managers Office:

- Provide a continuous bead of white GE SCS1700 silicone at the following locations:
 - Ceiling grid to FRP wall panels.
 - Perimeter of manager's desk to FRP wall panels.
 - Hollow metal door frame to FRP wall panels.
 - Top and ends of coat hanger bracket to FRP wall panels.
 - Base of FRP wall panels to quarry tile base.
 - Ceiling tile wire/pipe penetrations.
 - FRP inside corners to FRP wall panels. Both sides of corner piece.
 - Base of FRP wall panels to quarry tile.
- Provide a continuous bead of black or light bronze (use color of safe) GE SCS2000 silicone at the following locations:
 - Base of safe to floor.

C. Cooking Area:

- Provide a continuous bead of white GE SCS1700 silicone at the following locations:
 - Top of wall tile to sheetrock ceiling.
 - Ceiling diffusers perimeters to sheetrock ceiling.
 - Ceiling pipe penetrations.
 - Wall tile to aluminum walk thru surround.
 - Tile wall penetrations/escutcheons perimeters.
 - FRP wall panels to sheetrock ceilings.
 - FRP wall panels to aluminum end wall plates.
 - FRP inside corners to FRP wall panels. Both sides of corner piece.
 - Sink to white wall tile.
 - Paper towel dispenser/soap dispenser to white tile.
 - POS/Serving counter to wall tile.
 - Stainless shelf behind grill to wall tile.
 - Faucets to ceramic wall tile.

- Provide a continuous bead of aluminum GE SCS1009 silicone at the following locations:
 - Joint between hood and closure skirt.
 - Joint between hood support and hood. Both sides.
 - Connection joint between stainless shelf behind grill.
 - Hood to tile walls & sheetrock ceiling.
 - Hood gusset to wall tile on both sides.
 - Sink to bronze wall tile.
 - Paper towel dispenser/soap dispenser to bronze tile.
 - DML counter to bronze tile.

- Provide a continuous bead of dark gray GE SCS2000 at the following locations:
 - Base of equipment to concrete curbs/quarry tile.
- Provide a continuous bead of bronze GE SCS2097 at the following locations:
 - Ceramic tile inside corners.
 - Ceramic tile to aluminum end wall plates.

D. Restrooms:

- Provide a continuous bead of white GE SCS1700 silicone at the following locations:
 - Top of FRP to sheetrock ceiling or top of FRP trim to sheetrock wall.
 - Perimeter of toilets/urinals to floor or FRP.
 - Perimeter of mirror to FRP.
 - Sink to wall.
 - Perimeter of paper towel/garbage unit to wall.
 - Toilet paper/napkin disposals units to walls.
 - Stainless shelf to wall.
 - Wall penetrations under sink and or escutcheons to perimeters.
 - Hollow metal door frames to FRP.
 - Base of FRP wall panels to top of wall base.
 - FRP inside corners to FRP wall panels.

- Provide a continuous bead of black GE SCS2000 silicone at the following locations:
 - Base of black rubber wall base to floor.
- Provide a continuous bead of dark gray GE SCS2000 silicone at the following locations:
 - Base of hollow metal door frames to floor.

E. Dining area:

- Provide a continuous bead of white GE SCS1700 silicone at the following locations:
 - Wall tile to sheetrock walls.
 - Perimeter of aluminum storefront/windows/entrances to sheetrock walls.
 - Wainscot wall panels (Stonewood or other) to painted walls.
 - Diffuser/louvers perimeters to sheetrock walls.
 - Hollow metal door frames to painted walls - if needed.
 - Frame of service line counter to tile (joint to be caulked behind front face panels of counter).
 - Wall tile at serving line wall to POS counter.
- Provide a continuous bead of black GE SCS2000 silicone at the following locations:
 - Base of black rubber to floor (concrete or quarry tile) and gyp. bd. wall.
 - Wainscot (Stonewood or other) wall panels to sill of aluminum storefront/ windows.
 - Vertical joints of wainscot (Stonewood or other) wall panels to frames/painted walls/tile (ONLY if joint is uneven or plywood is showing).
 - Stonewood panels at serve line.

- Provide a continuous bead of aluminum GE SCS1009 silicone at the following locations:
 - Base of garbage surround to floor.
- Provide a continuous bead of Dow 795 silicone at the following locations:
 - Sill of aluminum storefronts to concrete or tile floor. Color to be determined per store to match storefront (Charcoal/Anodized Aluminum/Dark Bronze).

F. Utensil Counter:

- Provide a continuous bead of aluminum GE SCS1009 silicone at the following locations:
 - Stainless countertop to backsplash. Horizontal & vertical joints.
 - Base of Coke machine to countertop.
 - Perimeter of tea drain tray to countertop.
 - Stainless backplash to white tile walls/painted walls.

- Provide a continuous bead of white GE SCS1700 silicone at the following locations:
 - Coke line bundle to PVC cap.

G. Fire Rated Walls:

- Provide a continuous bead of 3M 25WB+ at the following locations:
 - Wall/ceiling penetrations in rated walls.

H. Exterior Joints:

- Provide a continuous bead of Tremco Dymeric limestone urethane sealant at the following locations:
 - Sidewalk/concrete expansion joints.
- Provide a continuous bead of Dow 795 silicone or Tremco Dymeric 240 FC at the following locations:
 - Hollow metal door frames.
 - EIFS to abutting services.
 - Penetrations in EIFS.
 - Face brick or block control joints.
 - Perimeter of Aluminum Storefronts.

*Colors to be determined per store to match adjacent material colors. Verify with Chipotle Construction Manager and Architect.

 - For "Fog" EIFS use Tremco - "Natural White"
 - For "Knight's Armor" EIFS use Sonneborn - "Charcoal Gray" #276-U
 - For white brick use Tremco - "China White"
- Provide a continuous bead of aluminum GE SCS1009 silicone at the following location:
 - CO2 fill port stainless box.
 - Faucet for hose. (Please note: color to be determined per store. Verify with Chipotle Construction Manager and Architect).

CONSULTANT:



CLIENT:



CHIPOTLE MEXICAN GRILL, INC.
PO BOX 182966
COLUMBUS, OH 43218-2566
TELEPHONE: (614) 318-2492
INTERNET: WWW.CHIPOTLE.COM

COPYRIGHT 2024
THIS DRAWING IS AN INSTRUMENT OF SERVICE AND AS SUCH REMAINS THE PROPERTY OF CHIPOTLE MEXICAN GRILL, INC.. PERMISSION FOR USE OF THIS DOCUMENT IS LIMITED AND CAN BE EXTENDED ONLY BY WRITTEN AGREEMENT WITH CHIPOTLE MEXICAN GRILL, INC..

PROJECT INFORMATION:

STORE NO.: 5005

"PRESERVE VILLAGE"
9246 HENNEPIN TOWN ROAD
EDEN PRAIRIE, MN 55347

SEAL:

I hereby certify that this plan, specification, or report was prepared by me or under my direct supervision and that I am duly Licensed Architect under the laws of the State of Minnesota.

Matthew M. Wilkus LICENSE # 54678

DATE August 27, 2024

PROJECT NO 2023-0144

DRAWN BY KDRB

CHECKED BY DRL / MMW

ISSUE RECORD:

04-10-24	PERMIT SET
06-04-24	BID SET
08-26-24	CONSTRUCTION SET

REVISIONS:

TITLE:

ARCHITECTURAL
SPECIFICATIONS

SHEET NUMBER:

G013

DIVISION 8 - DOORS AND WINDOWS

SECTION 08110 - STEEL DOORS AND FRAMES

1.1 General: Tenant to provide steel doors and frames as shown and specified.

- A. Standards: Materials and construction shall conform to the following:
- ANSI A250.8-2009 "Specifications for Standard Steel Doors and Frames."
 - ANSI A250.11-01 "Erection Instructions for Steel Frames."
 - SDI 122-99 "Installation for Standard Steel doors and Frames.

- B. Manufacturer: A member of the Steel Door Institute (SDI).

2.1 Materials:

- A. Steel Doors:
- Interior: Heavy-duty Level 2, physical performance B, Model 2 seamless construction, ASTM A1008, 18 gage cold-rolled steel face sheets, manufacturer's standard core.

2. Exterior: Extra heavy-duty Level 3, physical performance A, Model 2 seamless construction, ASTM A1008, 16 gage cold-rolled steel face sheets; tops and bottoms closed with flush galvanized steel caps, manufacturer's standard plastic foam insulating core.

- B. Steel Frames: ASTM A1008, 16 gage cold-rolled steel.
- Provide combination buck, jamb and trim type frames for 1-3/4" thick doors, unless otherwise indicated.
 - Interior and exterior frames: Set-up welded type with mitered corners, reinforced, fully seam welded with exposed welds ground smooth.

- C. Door and frame fabrication:
- Provide cutouts for mortised hardware, accurately located and made to fit hardware. Provide closer reinforcement for all doors with surface mounted door closers.
 - Punch frames and factory install rubber door silencers.
 - Provide minimum three anchors of suitable design for each jamb.
 - Provide floor clip on bottom of each jamb. Provide angle spreaders at bottom of each set-up frame.

- D. Shop painting: Clean and paint exposed surfaces of steel door and frame units. Apply one baked-on shop coat of rust-inhibitive prime paint in accordance with ANSI A250.10, unless doors and frames are used at the restrooms or as indicated on door hardware and finish schedule. Provide a uniformly finished surface ready to receive finish paint.

3.1 Installation:

- A. Install frames plumb, level, rigid, and in true alignment as recommended in ANSI A250.11.
- B. Install doors plumb and in true alignment and fastened to achieve the maximum operational effectiveness and appearance as recommended in SDI 122.

SECTION 084113 - ALUMINUM-FRAMED ENTRANCES AND STOREFRONTS

1.1 General: Provide aluminum entrances and storefronts as shown and specified.

1.2 Related Documents:

- A. Drawings and general provisions of the Contract, including General and Supplementary Conditions and Division 01 Specification Sections, apply to this section.
- B. Standards: Materials and construction shall conform to the following:
- AAMA SFM-1-87 "Aluminum Storefront and Entrance Manual."

1.3 Summary:

- A. Section Includes:
- Kawneer Architectural Aluminum Storefront Systems, including perimeter trims, stools, accessories, shims and anchors, and perimeter sealing of storefront units.
 - Types of Kawneer Aluminum Storefront include:
 - Trifab 601T Storefront System - 2" x 6" nominal dimension; Thermal; Center-Set
 - Trifab VG 451T Storefront System - 2" x 4-1/2" nominal dimension; Thermal; Front-Set
 - Kawneer Aluminum Entrances, glass and glazing, and components
 - Types of Kawneer Aluminum Entrances include:
 - 500 Swing Door; Wide stile, 5" vertical face dimension, 1-3/4" depth, high traffic applications or as indicated on Drawings.
 - Kawneer Tube for Feature Exterior Slat Wall
 - Alternate Storefront Systems only when approved by Arch PM and Chipotle DM.
 - YKK
 - YES 45 TU Storefront System - 2" x 4-1/2" nominal dimension; Thermal; Front-Set
 - Oldcastle
 - Series 3000 Thermal MultiPlane Storefront System - 2" x 4-1/2" nominal dimension; Thermal; Front-Set
 - US Aluminum
 - Series FT451 - 2" x 4-1/2" nominal dimension; Thermal; Front-Set
 - EFCO
 - Series 403 (T) Storefront System - 2" x 4-1/2" nominal dimension; Thermal
 - Wausau
 - TU24000 Storefront System - 2" x 4-1/2" nominal dimension; Thermal

1.4 Performance Requirements:

- A. General Performance: Aluminum-framed storefront system shall withstand the effects of the following performance requirements without exceeding performance criteria or failure due to defective manufacture, fabrication, installation, or other defects in construction;
- Design Wind Loads: Determine design wind loads applicable to the Project from basic wind speed indicated in miles per hour, according to ASCE 7, Section 6.5, "Method 2-Analytical Procedure," based on mean roof heights above grade indicated on Drawings.
 - Basic Wind Speed (MPH): Determine to meet local codes listed on A000
 - Importance Factor: (1.00)
 - Exposure Category (A, B, C, D): Determine to meet local codes listed on A000
- B. Storefront System Performance Requirements:
- Wind loads: Provide storefront system; include anchorage, capable of withstanding inward and outward wind load design pressures meeting local codes listed on sheet A000.
 - Air Infiltration:
 - Air infiltration for storefront frame system: The test specimen shall be tested in accordance with ASTM E 283. Air infiltration rate shall not exceed 0.06 cfm/ft. sq. at a static air pressure differential of 6.24 psf.
 - Air Infiltration for storefront entrances: For single acting offset pivot or butt hung entrances in the closed and locked position, the test specimen shall be tested in accordance with ASTM E 283 at a pressure differential of 6.24 psf (300 Pa) for single doors and 1.567 psf (75 PA) for pairs of doors. A single 3'0" x 7'0" entrance door and frame shall not exceed 0.50 cfm per square foot. A pair of 6'0" x 7'0" entrance doors and frame shall not exceed 1.0 cfm per square foot.
 - Water Resistance: The test specimen shall be tested in accordance with ASTM E 331. There shall be no leakage at a minimum static air pressure differential of 8 psf as defined in AAMA 501.
 - Uniform Load: A static air design load of 20 psf shall be applied in the positive and negative direction in accordance with ASTM E 330. There shall be no deflection in excess of L/175 of the span of any framing member. At a structural test load equal to 1.5 times the specified design load, no glass breakage or permanent set in the framing members in excess of 0.2% of their clear spans shall occur.
 - Thermal Transmittance (U-factor): When tested to AAMA Specification 1503, the thermal transmittance (U-factor) shall be not more than:
 - Glass to Exterior - 0.47 (low-e)
 - Condensation Resistance (CRF): When tested to AAMA Specification 1503, the condensation resistance factor shall not be less than:
 - Glass to Exterior - 70 frame and 69 glass (low-e)
 - Sound Transmission Class (STC) and Outdoor-Indoor Transmission Class (OITC): When tested to AAMA Specification 1801 and in accordance with ASTM E1425 and ASTM E90, the STC and OITC Rating shall not be less than:
 - Glass to Exterior - 38 (STC) and 31 (OITC)

1.5 Submittals:

- A. Product Data: Include construction details, material descriptions, dimensions of individual components and profiles, hardware, finishes, and installation instructions for each type of aluminum frame storefront system and storefront entrance doors indicated.
- B. Shop Drawings: Include plans, elevations, sections, details, hardware, and attachments to work, operational clearances and installation details.
- C. Samples for Initial Selection: For units with factory-applied color finishes including samples of hardware and accessories involving color section.

1.6 Quality Assurance

- A. Installer Qualifications: An installer which has had successful experience with installation of the same or similar units required for the project and other projects of similar size and scope
- B. Manufacturer Qualifications: A manufacturer capable of providing aluminum framed storefront system that meet or exceed performance requirements indicated and of documenting this performance by inclusion of rest reports, and calculations.
- C. Source Limitations: Obtain aluminum framed storefront system and storefront entrance doors through one source from a single manufacturer.
- D. Product Options: Drawings indicate size, profiles, and dimensional requirements of aluminum framed storefront system and are based on the specific system indicated. Do not modify size and dimensional requirements.
 - Do not modify intended aesthetic effects, as judged solely by Architect, except with Architect's approval. If modifications are proposed, submit comprehensive explanatory data to Architect for review.

1.7 Project Conditions:

- A. Field Measurements: Verify actual dimensions of a aluminum framed storefront openings by field measurements before fabrication and indicate field measurements on Shop Drawings.

1.8 Warranty

- A. Manufactures Warranty: Submit, for Owner's acceptance, manufacturer's standard warranty.
 - Warranty Period: Two (2) years from Date of Substantial Completion of the project provided however that the Limited Warranty shall begin in no event later than six months from date of shipment by manufacturer.

2.1 Manufacturers:

- A. Manufacturer: Kawneer Company Inc., Contact: Doug Hess, Phone: 317-771-9265; email:doug.hess@arconic.com
- Basis-of-Design Product Storefront Framing:
 - Trifab 451T (thermal) Storefront System
 - 2" x 4-1/2" System Dimensions
 - Glass: Exterior (Front-Set)
 - Basis-of-Design Product Storefront Entrances:
 - The door stile and rail face dimensions of the 500-Wide Stille entrance door will be as follows or as indicated on Drawings: Door: 500; Vertical Stile: 5"; Top Rail: 5"; Bottom Rail: 10"
 - Major portions of the door members to be 0.125" nominal in thickness and glazing molding to be 0.05" thick.
 - Glazing gaskets shall be either EPDM elastomeric extrusions or a thermoplastic elastomer.
 - Provide adjustable glass jacks to help center the glass in the door opening.
 - Basis-of-Design Product Feature Exterior Slat Wall:
 - Kawneer Tube #027881 (1" x 3"), capped at top and bottom
 - Alternate Exterior Slat Wall only when approved by Arch PM and Chipotle DM.
 - Architectural Fabrication
- B. Alternate Storefront Systems only when approved by Arch PM and Chipotle DM.
- YKK
 - YES 60 TU Storefront System - 2" x 6" nominal dimension; Thermal
 - YES 45 TU Storefront System - 2" x 4-1/2" nominal dimension; Thermal; Front-Set
 - Oldcastle
 - Series 6000XT Storefront System - 2" x 6" nominal dimension; Thermal
 - Series 3000 Thermal MultiPlane Storefront System - 2" x 4-1/2" nominal dimension; Thermal; Front-Set
 - US Aluminum
 - Series FT601 - 2" x 6" nominal dimension; Thermal
 - Series FT451 - 2" x 4-1/2" nominal dimension; Thermal; Front-Set
 - EFCO
 - Series 406 (T) Storefront System - 2" x 6-1/2" nominal dimension; Thermal
 - Series 403 (T) Storefront System - 2" x 4-1/2" nominal dimension; Thermal
 - Wausau
 - TU24650 Storefront System - 2" x 6-1/2" nominal dimension; Thermal
 - TU24000 Storefront System - 2" x 4-1/2" nominal dimension; Thermal

2.2 Materials:

- A. Provide aluminum entrances and storefront matching the existing building aluminum entrances and storefronts, unless otherwise indicated.
- B. Aluminum Frame Extrusions: Alloy and temper recommended by aluminum storefront manufacturer for strength, corrosion resistance, and application of required finish and not less than 0.070" wall thickness at any location for the main frame and complying with ASTM B 221: 6063-T6 alloy and temper.
- C. Aluminum Storefront Entrance Extrusions: Alloy and temper recommended by aluminum-framed glass door manufacturer for strength, corrosion resistance, and application of required finish and not less than 0.090" wall thickness at any location for the main frame and sash members.
- D. Fasteners: Aluminum, nonmagnetic stainless steel or other materials to be non-corrosive and compatible with aluminum window and door members, trim hardware, anchors, and other components.
- E. Anchors, Clips, and Accessories: Aluminum, nonmagnetic stainless steel, or zinc-coated steel or iron complying with ASTM B 633 for SC 3 severe service conditions, or other suitable zinc coating; provide sufficient strength to withstand design pressure indicated.
- F. Reinforcing Members: Aluminum, nonmagnetic stainless steel, or nickel/chrome-plated steel complying with ASTM B 456 for Type SC 3 severe service conditions, or zinc-coated steel or iron complying with ASTM B 633 for SC 3 severe service conditions or other suitable zinc coating; provide sufficient strength to withstand design pressure indicated.
- G. Sealant: For sealants required within fabricated storefront system, provide permanently elastic, non-shrinking, and non-migrating type recommended by sealant manufacturer for joint size and movement.
- H. Tolerances: Reference to tolerances for wall thickness and other cross-section dimensions of storefront members are nominal and in compliance with AA Aluminum Standard Data.

2.3 Storefront Framing System:

- A. Thermal Barrier: Thermal Break shall be designed in accordance with AAMA TIR-A8 and tested in accordance with AAMA 505.
 - Kawneer IsoLock Thermal Break with a 1/4" separation consisting of a two-part chemically curing, high-density polyurethane, which is mechanically and adhesively joined to aluminum storefront sections.
- B. Brackets and Reinforcements: Manufacturer's standard high-strength aluminum with non-staining, nonferrous shims for aligning system components.
- C. Fasteners and Accessories: Manufacturer's standard corrosion-resistant, non-staining, non-bearing fasteners and accessories compatible with adjacent materials. Where exposed shall be stainless steel.
- D. Perimeter Anchors: When steel anchors are used, provide insulation between steel material and aluminum material to prevent galvanic action.
- E. Packing, Shipping, Handling and Unloading: Deliver materials in manufacturer's original, unopened, undamaged containers with identification labels intact.
- F. Storage and Protection: Store materials protected from exposure to harmful weather conditions. Handle storefront material and components to avoid damage. Protect storefront material against damage from elements, construction activities, and other hazards before, during and after storefront installation.

2.4 Glazing Systems:

- A. Glazing: As specified in Section 08800 - Glazing.
- B. Glazing Gaskets: Manufacturer's standard compression types; replaceable, extruded EPDM rubber.
- C. Spacers and Setting Blocks: Manufacturer's standard elastomeric type.
- D. Bond-Breaker Tape: Manufacturer's standard TFE-fluorocarbon or polyethylene material to which sealants will not develop adhesion.
- E. Glazing Sealants: For structural-sealant-glazed systems, as recommended by manufacturer for joint type, and as follows:
- Structural Sealant: ASTM C 1184, single-component neutral-curing silicone formulation that is compatible with system components with which it comes in contact, specifically formulated and tested for use as structural sealant and approved by a structural-sealant manufacturer for use in aluminum-framed systems indicated.
 - Color: Black
 - Weatherseal Sealant: ASTM C 920 for Type S, Grade NS, Class 2S, Uses NT, G, A, and O; single-component neutral-curing formulation that is compatible with structural sealant and other system components with which it comes in contact; recommended by structural-sealant, weatherseal-sealant, and aluminum-framed-system manufacturers for this use.
 - Color: Matching structural sealant.

2.5 Entrance Door Systems:

- A. Entrance Door Hardware: As specified in Section 08710 Door Hardware.

2.6 Accessory Materials:

- A. Joint Sealants: For installation at perimeter of aluminum-framed systems, as specified in section 07900 - Joint Sealers

2.7 Storefront Framing Fabrication:

- A. Framing Members, General: Fabricate components that, when assembled, have the following characteristics:
- Profiles that are sharp, straight, and free of defects or deformations.
 - Accurately fit joints; make joints flush, hairline and weatherproof.
 - Means to drain water passing joints, condensation within framing members, and moisture migrating within the system to exterior.
 - Physical and thermal isolation of glazing from framing members.
 - Accommodations for thermal and mechanical movements of glazing and framing to maintain required glazing edge clearances.
 - Provisions for field replacement of glazing.
 - Fasteners, anchors, and connection devices that are concealed from view to greatest extent possible.
- B. Mechanically Glazed Framing Members: Fabricate for flush glazing without projecting stops.
- C. Structural-Sealant-Glazed Framing Members: Include accommodations for using temporary support device to retain glazing in place while structural sealant cures.
- D. Storefront Framing: Fabricate components for assembly using manufacturers standard installation instructions.
- E. After fabrication, clearly mark components to identify their locations in Project according to Shop Drawings.

2.8 Storefront Entrance Door Fabrication:

- A. Fabricate aluminum-framed glass entrance doors in sizes indicated. Include a complete system for assembling components and anchoring doors.
- B. Fabricate aluminum-framed glass doors that are reglazable without dismantling perimeter framing.
- Door corner construction shall consist of mechanical clip fastening, SIGMA deep penetration plug welds and 1-1/8" long fillet welds inside and outside of all four corners. Glazing stops shall be hook-in type with EPDM glazing gaskets reinforced with non-stretchable cord.
 - Accurately fit and secure joints and corners. Make joints hairline in appearance.
 - Prepare components with internal reinforcement for door hardware.
 - Arrange fasteners and attachments to conceal from view.
- C. Weather Stripping: Provide weather stripping locked into extruded grooves in door panels or frames as indicated on manufactures drawings and details.

2.9 Aluminum Finishes:

- A. Finish designations prefixed by AA comply with the system established by the Aluminum Association for designating aluminum finishes.
- B. Factory Finishing:
- Kawneer Permafluor (70% PVDF), AAMA 2605, Fluoropolymer Coating (Color: Charcoal or as noted on Drawings)
 - Finishing for alternate storefront specifications to be verified by Arch PM and Chipotle DM
 - YKK "Charcoal" UC99477, Superior Painted Finishes
 - All others to be verified with samples and submittals to Arch PM

2.10 Brake Metal Trim:

- A. Shop Drawings: Show layout and elevations, dimensions and thickness of panels, connections, details and location of joints, sealants and gaskets, method of anchorage, number of anchors, supports, reinforcement, trim, flashings, and accessories.
- Show actual field measurements on shop drawings.
 - Differentiate between shop and field fabrication.
 - Indicate substrates and adjacent work with which the fabrications must be coordinated.
 - Include large-scale details of anchorages and connecting elements.
 - Include large-scale or schematic exploded or isometric diagrams to fully explain flashing at a scale of not less than 1-1/2 inches per 12 inches (1:10)

2.11 Formed Metal Fabrications - General:

- A. Shop assembly: Preassemble items to greatest extent possible. Minimize field splices and field assembly. Disassemble only as necessary for transportation and handling. Mark items clearly for assembly and installation.
- B. Coordination: Match dimensions and attachment of formed metal items to adjacent construction. Produce integrated assemblies. Closely fit joints; align edges and flat surfaces unless indicated otherwise.
- C. Forming: Profiles indicated. Maximize lengths. Fold exposed edges to form hem indicated or ease edges to radius indicated with concealed stiffener. Provide flat, flush surfaces without cracking or grain separation at bends.
- D. Reinforcement: Increase metal thickness; use concealed stiffeners, backing materials or both. Provide stretcher leveled standard of flatness and stiffness required to maintain flatness and hold adjacent items in flush alignment.
- E. Anchors: Straps, plates and anchors as required to support and anchor items to adjacent construction.
- F. Supports: Miscellaneous framing, mounting, clips, sleeves, fasteners and accessories required for installation.

- G. Welding and brazing: Weld or braze joints continuously. Grind smooth, fill or dress to produce smooth, flush, exposed surfaces. Do not discolor metal. Grind Smooth, polish, and restore damaged finishes to required condition.
- Ease exposed edges to small uniform radius.
 - Welded joints.
 - Carbon Steel: Perform welding in accordance with AWS D1.1/D1.1M.
 - Stainless Steel: Perform welding in accordance with AWS D1.6/D1.6M
 - Brass/Bronze Brazed Joints:
 - Perform torch brazing in accordance with AWS C3.4M/C3.4
 - Perform induction brazing in accordance with AWS C3.5M/C3.5
 - Perform resistance brazing in accordance with AWS C3.9M/C3.9
- H. Performance requirements;
- Thermal Movements:
 - Allow for thermal movements in exterior metal fabrications due to temperature changes. Prevent bucking, opening of joints, overstressing of components, failure of connections, and other detrimental effects.
 - Temperature Change Range: 120 degrees F (67 degrees C), ambient; 180 degrees F (100 degrees C), on material surfaces.
 - Corrosion: Prevent galvanic action and other forms of corrosion by isolating metals and other materials from direct contact with incompatible materials.

2.12 Formed Metal Fabrications - Sheet Metal

- A. Closures, Trim, and Fill Panels:
- Form Closures from type and thickness of metal indicated.
 - Conceal fasteners when possible.
 - Drill and tap holes for securing to other surfaces.
 - Provide gaskets where indicated or needed for continuous seal at adjacent surfaces.
 - Miter or cope at corners and reinforce with bent metal plate. Form tight joints.
- 2.13 Materials
- A. General: Provide sheet metal without pitting, seam marks, roller marks, stains, discolorations, or other imperfections exposed to view on finished units.
- B. Galvanized Steel Sheet: ASTM A653/A653M, G90 (Z275) coating. 14 gauge min. thick base material.
- C. Anchors, Clips, and Accessories: Use one of the following:
- Stainless steel complying with ASTM A276/A276M, ASTM A480/A480M, or ASTM A666.
 - Steel complying with ASTM A36/A36M and hot-dipped galvanized to ASTM A153/A153M.
 - Steel complying with ASTM A36/A36M and hot-dipped galvanized to ASTM A123/A123M Coating Grade 35
 - Interior locations: Carbon steel; zinc coated in accordance with ASTM B633 or ASTM F1941/F1941M, Class Fe/Zn 5.
 - Exterior Locations or in contact with Stainless Steel:
 - Bolts: Stainless steel; ASTM F593, Group 1 (A1)
 - Nuts: Stainless steel; ASTM F594.
 - Structural Anchors: Provide anchors where work is indicated to comply with design loads.
 - Type: Provide chemical or torque controlled expansion anchors.
 - Capacity: When tested according to ASTM E488/E488M, four times the load imposed when installed in concrete.
 - Nonstructural Anchors: Provide powder-actuated fasteners where work is not indicated to comply with design loads. Provide size and number required for load, installation, and as recommended by manufacturer, unless indicated otherwise.
- D. Fasteners, General: Same basic metal and alloy as formed metal sheet unless indicated otherwise. Do not use metals incompatible with the materials joined.
- E. Gaskets: As required to seal joints in decorative formed metal and remain airtight; as recommended in writing by decorative formed metal manufacturer.

2.14 Finishes

- A. Finishes, General: Comply with NAAMM AMP 500-06
- Complete mechanical finishes before fabrication. After fabrication, finish joints, bends, abrasions and surface blemishes to match sheet.
 - Protect mechanical finishes on exposed surfaces from damage.
 - Apply organic and anodic finishes to formed metal after fabrication unless indicated otherwise.
 - Appearance: Limit variations in appearance of adjacent to one-half the range represented in approved samples. noticeable variations in the same piece are not acceptable. Install components in the range of approved samples to minimize contrast.
- B. Galvanized Steel Finishes:
- Repair Galvanized Surfaces: Clean welds and abraded areas and repair galvanizing to comply with ASTM A780/A780M
 - Color: As shown on the drawings.
 - Factory Prime: Apply shop primer to prepared surfaces of items where field painting after installation indicated, unless indicated otherwise. Comply with requirements in SSPC-PA1
 - High Performance Organic Coatings: AAMA 2604; multiple coats, thermally cured fluoropolymer system.

3.1 Examination:

- A. Examine openings, substrates, structural support, anchorage, and conditions, with installer present, for compliance with requirements for installation tolerances and other conditions affecting performance of work. Verify rough opening dimensions, levelness of sill plate and operational clearances. Examine wall flashings, vapor retarders, water and weather barriers, and other built-in components to ensure a coordinated, weather tight framed aluminum storefront system installation.
- Masonry Surfaces: Visibly dry and free of excess mortar, sand, and other construction debris.
 - Wood Frame Walls: Dry, clean, sound, well nailed, free of voids, and without offsets at joints. Ensure that nail heads are driven flush with surfaces in opening and within 3 inches of opening.
 - Metal Surfaces: Dry; clean; free of grease, oil, dirt, rust, corrosion, and welding slag; without sharp edges or offsets at joints.
 - Proceed with installation only after unsatisfactory conditions have been corrected.

3.2 Installation:

- A. Comply with Drawings, Shop Drawings, and manufacturer's written instructions for installing aluminum framed storefront system, aluminum swing storefront entrance doors, accessories, and other components.
- B. Install aluminum framed storefront system and storefront doors level, plumb, square, true to line, without distortion or impeding thermal movement, anchored securely in place to structural support, and in proper relation to wall flashing and other adjacent construction.
- C. Set sill members and door threshold in bed of sealant or with gaskets, as indicated, for weather tight construction.
- D. Install aluminum framed storefront system and components to drain condensation, water penetrating joints, and moisture migrating within sliding door to the exterior. Refer to section 07900 - Joint Sealers.
- E. Separate aluminum and other corrodible surfaces from sources of corrosion or electrolytic action at points of contact with other materials.
- F. Install aluminum storefront framing system glass and glazing, in accordance with section 08800 and the manufacturer's requirements.

3.3 Adjusting, Cleaning, and Protection:

- A. Clean aluminum surfaces immediately after installing aluminum framed storefronts. Avoid damaging protective coatings and finishes. Remove excess sealants, glazing materials, dirt, and other substances.
- B. Clean glass immediately after installation. Comply with glass manufacturer's written recommendations for final cleaning and maintenance. Remove nonpermanent labels, and clean surfaces.
- C. Remove and replace glass that has been broken, chipped, cracked, abraded, or damaged during construction period.

SECTION 085619 - PASS-THRU WINDOW

1.1 General: Provide door hardware as shown and specified.

- A. Standards: Materials and installation shall conform to the following:
- ASTM A240 - Heat-Resisting Chromium and Chromium-Nickel Stainless Steel Plate, Sheet, and Strip for Pressure Vessels.
 - ASTM A653 - Steel Sheet, Zinc-Coated (Galvanized) or Zinc-Iron Alloy-Coated (Galvannealed) by the Hot-Dip Process.
 - ASTM B209 - Aluminum and Aluminum-Alloy Sheet and Plate.
 - ASTM B221 - Aluminum and Aluminum-Alloy Extruded Bars, Rods, Wire, Profiles, and Tubes.
 - ASTM B580 - Standard Specification for Anodic Oxide Coatings on Aluminum.
 - ASTM B680 - Standard Test Method for Seal Quality of Anodic Coatings on Aluminum by Acid Dissolution.
 - ASTM C1048 - Heat-Treated Flat Glass-Kind HS, Kind FT Coated and Uncoated Glass.
 - ASTM C1172 - Standard Specification for Laminated Architectural Flat Glass.
 - ASTM E774 - Standard Specification for Sealed Insulating Glass Units.
 - Aluminum Association AA DAF-45 - Designation System for Aluminum Finishes.

B. Quality Assurance:

- Manufacturer Qualifications: Minimum of 25 years successful experience continuously manufacturing pass-thru windows.
- Installer Qualifications: Installer shall have five years experience manufacturing and fabricating windows of similar type and scope as those specified in this section.
- Mock-Up: Provide a mock-up for evaluation of surface preparation techniques and application workmanship.
 - Finish areas designated by Architect.
 - Do not proceed with remaining work until workmanship, color, and sheen are approved by Architect.
 - Refinish mock-up area as required to produce acceptable work.

2.1 Materials:

- A. Acceptable Manufacturers. Arch PM to verify required manufacturer per Tenant's assignment.
- Quikserv; Toll Free: 1.800.388.8307; Email: sales@quikserv.com; Web: https://www.quikserv.com/
 - ReadyAccess; Toll Free: 1.800.621.5045; Email: ready@ready-access.com; Web: https://www.ready-access.com
- B. No substitutions allowed. Requirements for manufacturer, design, grade, function, finish, size and other distinctive qualities of each type of door hardware are indicated on the drawings.

CONSULTANT:



CLIENT:



CHIPOTLE MEXICAN GRILL, INC.
PO BOX 182966
COLUMBUS, OH 43218-2966
TELEPHONE: (614) 318-2982
INTERNET: WWW.CHIPOTLE.COM

COPYRIGHT 2024
THIS DRAWING IS AN INSTRUMENT OF SERVICE AND AS SUCH REMAINS THE PROPERTY OF CHIPOTLE MEXICAN GRILL, INC. PERMISSION FOR USE OF THIS DOCUMENT IS LIMITED AND CAN BE EXTENDED ONLY BY WRITTEN AGREEMENT WITH CHIPOTLE MEXICAN GRILL, INC.

PROJECT INFORMATION:

STORE NO.: 5005
"PRESERVE VILLAGE"
9246 HENNEPIN TOWN ROAD
EDEN PRAIRIE, MN 55347

SEAL:

I hereby certify that this plan, specification, or report was prepared by me or under my direct supervision and that I am duly Licensed Architect under the laws of the State of Minnesota.

Matthew M. Wilkus LICENSE # 54678

DATE August 27, 2024

PROJECT NO. 2023-0144

DRAWN BY KDRB

CHECKED BY DRL / MMW

ISSUE RECORD:

04-10-24	PERMIT SET
06-04-24	BID SET
08-26-24	CONSTRUCTION SET

REVISIONS:

TITLE:

ARCHITECTURAL SPECIFICATIONS

SHEET NUMBER:

G014

2.2 In-Line Side Sliding Automatic Window and Air Curtain

- A. GC to use specification called out on storefornt details sheet and/or as directed by Tenant Arch PM.

• Quikserv Custom Automatic Side Sliding Window (Model: SST-4035E-CHIPOTLE): 45 -1/2"W x 41-3/4"H window with 17-3/4" tall transom and (2) sidelights at 29 1/4"W x 41-3/4"H; Complete Unit Size 104"W x 59-1/2"H

- Service Opening: 19"W x 29-3/4"H
- Finish: Dark Bronze Anodized
- Glass: 1" Clear Tempered unit + Low E (Solarban 60e) for fixed and moving panel, sidelights and transom
- 'CHIPOTLE' package includes pre-wired air curtain with relay to sync operation with window.
 - Arch PM to verify if heated or ambient air curtain is required per Tenant assignment. Air Curtain mounts to transom.
 - Heated Air Curtain: Model: QSV1025EJ-040-BK
 - Ambient Air Curtain: Model: QSK1025AA-BK
- Refer to interior elevations (A700s) for direction of opening for ordering.

• ReadyAccess Automatic Side Sliding Window: 47 -1/2"W x 43-1/2"H window with 16" tall transom and (2) sidelights at 28 1/4"W x 59-1/2"H; Complete Unit Size 104"W x 59-1/2"H

- Service Opening: 19"W x 35"H
- Finish: Dark Bronze Anodized
- Glass: 3/4" Clear Tempered unit + Low E (Solarban 70XL) for fixed & moving panel, sidelights and transom
- Arch PM to verify if heated or ambient air curtain is required per Tenant assignment.
 - Heated Air Curtain: Model: AA300 (replaces transom)
 - Ambient Air Curtain: Model: AA100 (split transom)
- Refer to exterior elevations (A300s) for direction of opening for ordering.

B. Alternate California Code Option

- ReadyAccess: Window 47-1/2" W x 35-3/4"H with double-split transom for air curtain and 10" and (2) sidelights at 28-1/4"W x 59-1/2"H; Complete Unit Size 104"W x 59-1/2"H
 - Service Opening: 15-1/4"W x 28"H, limited to meet CA code.
 - Ambient Air Curtain, AA100, and relay switch kit included with the West Coast Window package.

- Quikserv Model: SS-4035-E-CHIPOTLE-CALI, same as above except as noted.
 - Service Opening: 28"W x 15-3/8"H, limited to meet CA code.
 - 'CHIPOTLE' package includes pre-wired ambient air curtain with relay to sync operation with window Model: QSK1025AA-BK. Air curtain mounts to transom.

C. Alternate Impact-Resistant and Florida Product Approved Option, Miami Dade Horizontal Bi-Parting Impact Slider

- Quikserv Model: BP-7241E-IP-CHIPOTLE, Complete Unit Size: 72"W x 41"H.
 - Service Opening: 29-1/2"W x 27"H
 - Rough Opening: 72-1/2"W x 41-1/2"H
 - Glass: Impact Resistant Glass
 - 'CHIPOTLE' package includes ambient air curtain
 - Ambient Air Curtain: Model: QSK1025AA-BK, Part Number: 9345.
 - Do not mount directly to window, mount on wall above.
 - Miami-Dade NOA #18-0814.02

2.3 Electrical Requirements

- A. Quikserv Electrical Windows: 120V / 60 Hz, 20-amp branch circuit, single phase. Power supplied through base of window. Conforms to UL Standard 325 -- Certified to CAN/CSA C22.2 NO. 247. Confirm with Electrical Drawings.

- Heated Air Curtain for Custom Side Sliding Window (Model: SS-4035-E-CHIPOTLE)
 - Separate 230V circuit and Power Supply required for heated air curtain. Air curtain pre-wired through window frame with power supply routed to base of window. Confirm with Electrical Drawings
- Ambient Air Curtain for Custom Side Sliding Window (Model: SS-4035-E-CHIPOTLE) and Alternate California Code Option: Model: SS-4035-E-CHIPOTLE-CALI
 - Separate circuit not required. Window pre-wired to power and sync operation with air curtain.
- Ambient Air Curtain for Alternate Impact-Resistant and Florida Product Approved Option (Model: BP-7241E-IP-CHIPOTLE):
 - Connect to main control board on window to power and synchronize operation with opening and closing of window.

- B. ReadyAccess Electrical Windows: 115V / 60 Hz, 15-amp dedicated circuit required. Run power to header on fixed panel side.

- AA300 Heated Air Curtain
 - Separate 208V /60 hz /40-amp single phase circuit required.
- AA100 Ambient Air Curtain (Standard and CA window)
 - Separate 120V / 60hz / 15-amp single phase circuit required. Run power to center of window above header.

3.1 Installation

- Install in accordance with manufacturer's instructions.
- Install pass-thru windows plumb, level, square, true to line, and without warp or rack. Maintain dimensional tolerances and alignment with adjacent Work.
- Install thermal isolation where components penetrate or disrupt building insulation. Pack fibrous insulation in shim spaces at perimeter of assembly to maintain continuity of thermal barrier.
- Install pass-thru window components weathertight.
- Anchor pass-thru windows securely in place to supports. Use attachment methods permitting adjustment for construction tolerances, irregularities, alignment, and expansion and contraction.
- Separate aluminum from other metal surfaces with bituminous coatings or other means approved by Architect.
- Coordinate installation of related sheet metal flashing as specified in Section 07 62 00 - Sheet Metal Flashing and Trim.
- Install perimeter joint sealants as specified in Section 07 91 23 - Backer Rods.

SECTION 08710 - DOOR HARDWARE

- 1.1 General: Provide door hardware as shown and specified.

- A. Standards: Materials and installation shall conform to the following:
- ANSI A117.1-2009 Accessible and Usable Buildings and Facilities.
 - ANSI/BHMA A156 Series Builders Hardware

- B. Quality Assurance:
- Codes and standards: Provide hardware complying with local Building Code requirements and the Tenant's standards for keying and security systems.
 - Project scheduling: Performed by an Architectural Hardware Consultant (AHC).
 - Package each item of hardware and each lockset, complete with all screws, anchors, installation instructions and templates. Identify package indexing with corresponding item number of the hardware schedule.
 - After hardware schedule acceptance, provide necessary templates or physical hardware to required trades for cutting, reinforcing, or preparing their products to receive hardware. Furnish templates to metal door manufacturer's.

2.1 Materials:

- A. No substitutions allowed. Requirements for manufacturer, design, grade, function, finish, size and other distinctive qualities of each type of door hardware are indicated on the drawings.

- B. Review the keying system with the Tenant and provide the type required.

3.1 Installation

- A. Install each hardware item in strict accordance with manufacturer's installation instructions and recommendations. Securely fasten all attached parts. Fit faces of mortised parts snug and flush. Verify operating parts move freely and smoothly without binding or sticking, without excessive clearance.

- B. Set units level, plumb and true to line and location. Adjust and reinforce attachment substrate as required for proper installation and operation. Drill and countersink units that are not factory prepared for anchorage fasteners. Space fasteners and anchors in accordance with industry standards.

- C. Mount hardware units at heights indicated in DHI "Recommended Locations for Builders Hardware", unless otherwise required to comply with requirements of governing codes and regulations. Conform to ANSI A117.1 and ADAGG guidelines for accessibility.

- Top Butts: 5 inches; top of butt from head of frame.
- Middle Butts: 3'-2", centerline from finish floor.
- Bottom Butts: 5 inches; finish floor to bottom of butt.
- Locks: centerline from finish floor per hardware schedule.
- Knobs: 3'-2", centerline from finish floor.
- Pulls: centerline from finish floor per hardware schedule.
- Pushes: centerline from finish floor per hardware schedule.

SECTION 08800 - GLAZING

- 1.1 General: Provide glass and glazing as shown and specified.

- A. Standards: Materials and installation shall conform to the following:
- CPSC 16 CFR Part 1201 (1-91)"Safety Standard for Architectural Glazing Materials."
 - GANA "Glazing Manual - 1990."

B. Quality Assurance:

- Codes and standards: Provide type of glass and glazing products that comply with ANSI Z97.1 and testing requirements of 16 CFR Part 1201 for category II materials. Comply with all applicable codes, standards and regulations that control safety glazing materials and installation.
- System Performance: Provide glass and glazing that has been produced, fabricated and installed to withstand normal thermal movement, wind loading and, where applicable, impact loading, without failure including loss or breakage of glass, failure of glazing seals or gaskets to remain watertight and airtight, deterioration of glass and glazing materials and other defects in the work.
- Installation: Performed only by experienced glaziers.

C. Warranty:

- Insulating glass: Five years from date of installation against defects that materially obstruct vision through the glass or affect thermal and physical integrity.

2.1 Materials:

- A. Glass:
- Float Glass (FG): 1/4" thick clear float glass.
 - Tempered Glass (TG): 1/4" and 1/2" thick clear, tempered safety glass, free-of-tong marks.
 - Insulating Glass (IGL): 1" thick clear, low-e tempered sealed glass; 1/4" thick interior and exterior glass lites with 1/2" aluminum desicated dual sealed air space; with the following characteristics:
 - Low-emissivity coating on #2 surface.
 - Visible Light Transmittance: 64% - 70%
 - Visible Light Reflectance - Outdoors: 9%-11%
 - Solar Energy Transmittance: 32%-34%
 - Solar Energy Reflectance-Outdoors: 30%-34%
 - U-Value - Winter Night: 0.29
 - U-value - Summer days: 0.28
 - Solar Heat gain Coefficient: 0.25-0.39
 - Shading Coefficient: 0.43-0.45
 - Manufacturers/Products:
 - AGC/Comfort Ti-AC40, or similar to meet code
 - Sun Guard/SN-68, or similar to meet code
 - PPG/Solarban 60, or similar to meet code
 - Viracore/VE1-2M, or similar to meet code
 - Spandrel Glass (SG) 1/4" thick, Spandrel Ceramic Glass, (Color: GrayBlack or as noted on drawings) by Old Castle Building Envelope (419) 666-2000, Contact: Doug Dewar
 - Frosted Window Film, 3M Dusted Crystal Translucent Window Film. Apply on the interior side of glazing.

- B. Glazing Materials:
- Glazing Sealants: Provide elastomeric glazing sealants suitable for applications indicated; compatible with one another and with other materials they will contact, complying with ASTM C320.
 - Glazing Tape: Provide preformed, non-staining and non-migrating elastomeric tape, as recommended by tape and glass manufacturers for application indicated, complying with ASTM C 1281.
 - Glazing gaskets: Provide manufacturer's standard snap-on aluminum stops and neoprene, vinyl or EPDM glazing gaskets.
 - Provide setting blocks, spacers and edge blocks of material, size, and shape complying with referenced glazing standard, and compatible with surfaces contacted in installation.

- C. Fabrication: Factory fabricate and size all glass.

3.1 Installation

- A. Preparation:
- Field verify measurements and conditions of installation.
 - Examine all details. Provide proper fitting to details indicated.
 - Glazing channel dimensions shown are intended to provide for necessary bite on glass, minimum edge clearance and adequate glazing materials thickness, with reasonable tolerances. Adjust as required by job conditions at time of installation.

- B. Install glass and glazing in accordance with the GANA "Glazing Manual" and glass manufacturer's recommendations.
- Install insulating glass units to comply with recommendations by Sealed Insulating Glass Manufacturers Association (SIGMA).

- C. Install setting blocks of proper size at quarter points of sill rabbet. Provide spacers as required.

- D. Install glazing sealants, tapes and gaskets in accordance with manufacturer's recommendations. Set glass without springing and install securely to prevent rattling or breakage.

- E. Protect glass from breakage during remaining construction. Do not remove non-permanent labels until final acceptance.

DIVISION 9 -- FINISHES

SECTION 09260 - GYPSUM BOARD SYSTEMS

- 1.1 General: Provide gypsum board systems as shown and specified.

- A. Standards: Materials and installation shall conform to the following:
- GA 214-90 "Levels of Gypsum Board Finish."
 - GA-216 "Specifications for Application and Finishing of Gypsum Board."
 - USG "SA923 Drywall/Steel Framed Systems."

2.1 Materials:

- A. Manufacturer: United States Gypsum Co. (USG), (800) 874-4968, internet www.usg.com.

- B. Metal framing: Comply with ASTM C 754 and ASTM C 645 for materials and sizes.

- Partition metal framing:
 - Studs: Galvanized steel, C-shaped, sizes indicated, 20 gage "ST20"
 - Runners: Match studs, type recommended by stud manufacturer for floor and ceiling support of studs. Provide flexible ceiling runners for full height metal stud framed partitions continuous from floor to underside of structural members or deck above.

C. Ceiling and Soffit metal framing/suspension systems:

- Small areas: Metal stud framing of appropriate size and gage for spans indicated.
- Large areas: Furring channel "Grillage" or "Direct Suspension System" designed for concealed support of gypsum board ceilings, of proper type for use indicated.
- Furring members: 20 gage, galvanized steel screw type, hat-shaped furring.

- D. Gypsum board panels: USG "Sheetrock" complying with ASTM C1396, tapered edge face panels, 48" wide, in maximum lengths available to minimize end joint conditions, 5/8" thick.

- General use panels: Sheetrock Regular panels.
- Fire rated panels: Sheetrock Firecore Core panels.
- Water-resistant: panels: Sheetrock HUMITEK panels.

- E. Cement board: USG DUROCK Cement Board, 5/8" thick x manufacturer's standard width, complying with ANSI A118.9, and in maximum lengths available to minimize end-to-end butt joints.

- F. Fasteners: USG Type "S" bugle head screws for metal framing, USG Type "W" bugle head screws for wood framing, manufacturer's recommended length for panel thickness indicated.

- G. Trim: Galvanized steel with knurled and perforated flanges. USG Dur-A-Bead corner bead, No. 2008 casing bead metal trim, No. 093 Control Joint.

- H. Joint treatment: USG Joint Treatment System, utilizing "Sheetrock Brand Joint Tape", and "Sheetrock Brand Setting-Type (DURABOND)" compound for tape bedding and topping.

- I. Adhesives: USG "Sheetrock Brand Setting-Type (DURABOND) 210 or 90" compound for tape bedding and topping.

- J. Acoustical sealant: USG Sheetrock Acoustical Sealant, water-base type, gunnable sealant for sealing sound-rated gypsum board systems.

- K. Sound attenuation insulation: USG Thermafiber unfaced 3-1/2" thick, mineral fiber insulating batts/blankets; standard lengths and widths required to coordinate with spaces insulated.

3.1 Installation

- A. Install metal wall and partition framing and ceiling suspension/ support systems in accordance with USG Bulletin SA 923 and complying with ASTM C754.
- Ceiling suspension/ support systems: Metal trussing system/direct suspension or steel stud framing system.
 - Wall and partition framing:
 - Install steel studs per schedule or at spacing indicated with bottom and top runner tracks anchored to substrates. Provide flexible ceiling runner tracks at full height partitions.
 - Terminate partition stud system 4" above ceilings, except where indicated to be extended to structural support or roof deck above. Brace tops of partition framing to structure or roof deck at maximum 4'-0" on center spacing.
 - Frame openings more than 2'-0" wide with two 20 gage studs at each jamb.
 - Coordinate the installation of supplementary blocking and nailers, provided under Section 06100 work, to support shelving, millwork, toilet accessories, and similar work that cannot be adequately supported by gypsum board alone.

- B. Application and Finishing: Install and finish gypsum board to comply with ASTM C 840 and Gypsum Association GA 216 "Recommended Specifications for the Application and Finishing of Gypsum Board."

- Screw fasten all gypsum board panels.
- Metal Trim: Install metal corner beads at external corners of gypsum board work and metal trim wherever edge of gypsum board would be exposed. Use longest practical lengths.
- Control Joints: Locate and install control joints in accordance with USG Bulletin SA923 "Good Design Practice" recommendations.

C. Acoustical Treatment:

- Where sound-attenuation insulation is indicated, seal gypsum board construction at perimeters, control joints, junction boxes, openings and penetrations with a continuous bead of acoustical sealant including a bead at both faces of partitions.
- Install sound attenuation insulation at scheduled partitions and ceilings. Install insulation in single layer of required thickness. Extend full thickness over entire area to be insulated. Cut and fit tight around obstructions. Fill all voids.
- At openings and cutouts, fill open spaces between edges of gypsum board and fixtures, cabinets, ducts, and other flush or penetrating items, with continuous bead of acoustical sealant.
- Seal sides and backs of electrical boxes to completely close up openings and joints with a bead of acoustical treatment.

D. Finishing:

- Comply with manufacturer's instructions for mixing, handling, and application of materials. Apply treatment at joints both directions, at flanges of trim accessories, penetrations of gypsum board (electrical boxes, piping, and similar work), fastener heads, surface defects, and elsewhere as indicated. Apply in manner that will result in each of these items being concealed when applied decoration has been completed.
- Apply joint tape at joints between gypsum boards, except where trim accessories are indicated.
- Interior Exposed Gypsum Board Finish: Level 5 Finish.
 - Locations: Typical for all walls and ceilings, unless otherwise indicated
 - Finish interior gypsum board by applying the following joint compounds in four coats (not including prefill of openings in base), and sand between coats and after last coat:
 - Embedding and First Coat: Setting-type joint or taping compound.
 - Fill (Second) Coat: Setting-type topping compound.
 - Fill (Third) Coat: Setting-type topping compound.
 - Finish (Fourth) Coat: Skim coat entire surface.
- Interior Concealed Gypsum Board: Level 3 Partial Finishing.
 - Finish concealed gypsum board construction that requires finishing same as exposed gypsum board construction, except the third coat and sanding can be omitted.

- E. Cement Board: Install cement board as a 16" high base at all kitchen and kitchen cook line wall types as indicated on drawings.

SECTION 092816 - GLASS-MAT FACED GYPSUM BACKING BOARDS

- 1.1 General: Provide Fiberglass-mat faced, moisture resistant gypsum backer board as shown and specified.

- A. Standards: Materials and installation shall conform to the following:
- ASTM C840 Standard Specification for Application and Finishing of Gypsum Board.
 - ASTM C1002 Standard Specification for Self Piercing Tapping Screws for the Application of Gypsum Panel Products or Metal Plaster Bases to Wood Studs or Steel Studs
 - ASTM C1178 Standard Specification for Glass Mat Water-Resistant Gypsum Backing Panel
 - ASTM D3273 Standard Test Method for Resistance to Growth of Mold on the Surface of Interior Coatings in an Environmental Chamber
 - ASTM D6329 Standard Guide for Developing Methodology for Evaluating the Ability of Indoor Materials to Support Microbial Growth Using Static Environmental Chambers.
 - ASTM E96 Standard Test Methods for Water Vapor Transmission of Materials
 - Tile Council of North America, Inc. (TCNA): TCA Handbook for Ceramic Tile Installation, Current Edition.

2.1 Materials:

- A. Manufacturer: Georgia-Pacific Gypsum LLC, (800) 225-6119, internet: www.buildgip.com

- B. Fiberglass-Mat Faced Gypsum Backing Board: DensShield Fireguard Tile Backing Board complying with ASTM C1178, Type X, Square edges, 4" wide in maximum lengths available to minimize end joint conditions, 5/8" thick. Surfacing: Coated fiberglass mat on face, back and long edges.

- General use panels: 5/8" DensShield Fireguard Tile Backer, Georgia-Pacific Gypsum.

- C. Fasteners: Screws meeting ASTM C1002, with corrosion resistant treatment. Size and type per manufacturer's recommendations:
- Walls (Steel Frame): Bungle head, fine thread, sharp point rust resistant drywall screw
 - Walls (Walls Frame): Bungle head, coarse thread, sharp point rust resistant screw

- D. Metal Framing, Trim, joint treatment, adhesives, acoustical sealant, and sound attenuation insulation: Refer to Section 09260 Gypsum Board Systems

3.1 Installation

- A. Install DenShield at all tile walls excluding hood area as indicated on drawings.

- B. General: Install in accordance with ASTM C840, manufacturer's recommendations and TCA Handbook for Ceramic Tile Installation.
- Manufacturers Recommendations: refer to Current "Product Catalog", Georgia Pacific Gypsum.
 - Attach DensShield Tile Backer with grey side facing the interior. Tile should be applied on the grey coated side of DensShield Tile Backer. Cut panel to required size and make cutouts. Fit ends and edges closely. Do not leave gaps between panels.
 - DensShield Tile Backer may be cut by using a utility knife to score, then snap, working from the grey face side.
 - For walls, when used as a tile substrate a minimum 20-gauge steel or wood framing should be spaced no greater than 24" o.c. for 5/8" DensShield Tile Backer. Board can be applied horizontally or vertically.
 - Fasteners shall be spaced 6" o.c. for walls for wood and steel framing. Do not countersink. Drive fasteners flush with grey coated surface. See manufacturer installation Fastener Guide for proper selection.
 - In all corners, imbed with a bead of flexible sealant when installing panels into corner. Apply self-adhesive 2" wide fiberglass mesh tape and bed tape on all joints and corners with material used to set tiles.
 - Caulk or seal fixture/plumbing penetrations and abutments to dissimilar materials.
 - Do not use all purpose joint compound or tape in wet areas.
 - Do not apply DensShield Tile Backer directly to concrete or masonry block. Framing or furring of the walls is necessary.
 - DensShield Tile Backer should not be used for exterior installations.
 - DensShield Tile Backer panels should not be used as a base for nailing and mechanical fastening.
 - DensShield Tile Backer has a built in moisture barrier. Never install vapor retarders directly behind DensShield Tile Backer panels. In retrofit applications, some paints or other wall coverings may constitute a vapor barrier; remove or effectively penetrate these coverings prior to installing DensShield Tile Backer panels.

- C. Refer to Section 09260 Gypsum Board Systems for additional installation and sound treatment instructions

SECTION 09330 - QUARRY TILE

- 1.1 General: Provide quarry tile flooring and base as shown and specified.

- A. Standards: Materials and installation shall conform to the following:
- ANSI A137.1 "Ceramic Tile."
 - TCA "Handbook for Ceramic Tile Installation."

2.1 Materials:

- A. Manufacturers:
- Quarry Tile: Daltile, (877) 556-5728, internet: http://daltile.com
 - For ordering purposes, email all orders to chipotle@daltile.com
 - Waterproofing, Setting and Grouting Materials:
 - Setting and Grouting Materials and Tile Base Membrane: Mapei
 - For ordering purposes, email all orders to chipotle@daltile.com
 - For technical questions, contact Mapei, (800) 992-6273, internet: www.mapei.com

- B. Quarry Tile: Daltile 6" x 6" x 1/2" Quarry Textures with 5" base as scheduled on finish plan and appropriate trim; Color: "Ashen Gray" OT03
- Entire Kitchen Area: Provide non-abrasive finish quarry tile.
 - Rest Rooms: Provide non-abrasive finish quarry tile.
 - Outside Corner Cove Base (Kitchen): HQC (L or R) 3565 5" x 6"
 - Inside Corner Cove Base: HQB-3565 1" x 5"
 - Bullnose Coveless Base: HQ-1665, 6" x 6".
 - Bullnose Corner Coveless Base: #QCRL-1665, 6" x 6".

- C. Waterproofing for elevated floor slabs: Mapei, Mapelastic AquaDefense, Premium Waterproofing and Crack Isolation Membrane
- D. Setting Adhesive: Mapei, Ultraflex 3, Color: Gray
- E. Grout: Mapei, Kerapoxy IEG CQ, Color: #9, "Gray", 1/4" grout joints.
- F. Quarry Tile Base Membrane: Mapei, Mapelastic AquaDefense, Premium Waterproofing and Crack Isolation Membrane

3.1 Installation

- A. Preparation: Clean substrate surfaces, scheduled to receive quarry tile, thoroughly and remove all coatings that may impair bond.
- Center tile fields both directions in each floor area. Adjust layout to minimize tile cutting. Avoid tile less than one-half size. Locate cuts to be least conspicuous.
 - Maintain units uniformly "in plane." Provide straight, uniform joint widths and grout lines.

- B. Elevated Floor Slabs: Install waterproofing membrane at elevated floor slab surfaces scheduled to receive quarry tile floor finish. Install membrane materials in accordance with manufacturer's installation instructions to produce a waterproof membrane of uniform minimum 30 mil thickness bonded securely to substrate.
- Extend waterproofing up vertical wall surfaces minimum 10" high.
 - Extend membrane down into floor drain flanges to assure continuous waterproofing at drainage points.

- C. Wet Areas: Install waterproofing membrane at all quarry tile wall base. Install membrane materials in accordance with manufacturer's installation instructions to produce a waterproof membrane of uniform minimum 30 mil thickness bonded securely to substrate.
- Extend waterproofing up all vertical wall surfaces receiving quarry tile base minimum 10" high. Extend waterproofing membrane 10" minimum horizontally from all vertical wall surfaces receiving quarry tile base.

- D. Installation: Install, grout and clean ceramic tile in accordance with referenced TCA installation details and ANSI standard specifications for setting methods scheduled.
- Floors: Latex-portland cement mortar on concrete; TCA detail F113 and ANSI A108.5, grout ANSI A108.10.
 - Base: Latex-portland cement mortar on cement board.

SECTION 09340 - CERAMIC TILE

- 1.1 General: Provide ceramic wall tile as shown and specified.

- A. Standards: Materials and installation shall conform to the following:
- ANSI A137.1 "Ceramic Tile."
 - TCA "Handbook for Ceramic Tile Installation."

2.1 Materials:

- A. Manufacturers:
- Ceramic Tile and Accent Tile: Daltile, P: (877) 556-5728, internet: http://daltile.com
 - For ordering purposes, email all orders to chipotle@daltile.com

- B. Ceramic Tile:
- Kitchen Tile, or as noted in plans, Series - Finish Line Glazed Ceramic Tile:
 - Color - White FL90, Semi-Gloss, Size - 4 x 16, Pattern - Stacked Bond
 - Accent Tile, Series - Color Wheel Glazed Ceramic
 - Color - Chipotle Brick Metallic 1.0 #9999710686, Size - 3 x 12, Pattern - Stacked Bond
 - Alternate Accent Tile only when approved by Arch PM and Chipotle DM
 - Series - Remedy, Color - Alchemy RD25, Size - 2 x 9, Pattern - Stacked Bond
 - Series - Marrazzi, Color - Artesen AT25, Size - 2 x 4, Pattern - Brickjoint Mosaic

- C. Setting Adhesive: Thinset Mortar, Mapei, Ultraflex LFT - Gray

- D. Grout:
- Kitchen Tile or as noted in plans
 - Mapei, Series - Flexcolor CQ - Gray #09, 1/8" grout joints.
 - Accent Tile
 - Mapei, Series - Flexcolor CQ - Chocolate #07, 1/8" grout joints.

3.1 Installation

- A. Preparation: Clean substrate surfaces scheduled to receive ceramic tile thoroughly and remove all coatings that may impair bond.
- Protect surrounding work from damage.
 - Remove any curing compounds or other contaminants.
 - Vacuum clean surfaces and damp clean.
 - Install cementitious backer board or glass-mat faced gypsum backing board as indicated in drawings in accordance with ANSI A108.11 and board manufacturer's instructions. Tape joints and corners, cover with skim coat of dry-set mortar to a feather edge.
 - Prepare substrate surfaces for adhesive installation in accordance with adhesive manufacturer's instructions.

- B. Kitchen:
- Install, grout and clean ceramic tile in accordance with referenced TCA installation details and ANSI standard specifications for setting methods scheduled.
 - Lay tile in horizontal stack bond, following detail drawings for layout considerations. Horizontal rows of tile shall be full-height courses, unless noted otherwise.
 - Arrange pattern so that a full tile or joint is centered on each wall horizontally and that no tile less than 1/2 width is used at the ends of the wall. Exception: when one end of the wall is a tile-to-gypsum board transition. Do not interrupt tile pattern through openings.
 - Use specified stainless steel corner guards at tile-to-tile and tile-to-FRP outside corners.
 - Use corner bead of 100% silicone sealant, color to match grout, at inside corners where tile meets tile.
 - Use corner bead of 100% silicone sealant, white, at inside corners where tile meets paint gyp. board, tile meets FRP or tile meets aluminum.
 - Cut and fit tile to penetrations through tile, leaving sealant joint space. Place tile joints uniform in width, subject to variance in tolerance allowed in tile size. Make joints watertight, without voids, cracks, excess mortar, or excess grout.
 - Sound tile after setting. Replace hollow sounding units.
 - Keep expansion joints free of adhesive or grout. Allow tile to set for a minimum of 48 hours prior to grouting. Apply sealant to junction of tile and dissimilar materials and junction of dissimilar planes. Refer to section 07900 Joint Sealers.
 - Clean tile and grout surfaces.

CONSULTANT:



CLIENT:



CHIPOTLE MEXICAN GRILL, INC.
PO BOX 182966
COLUMBUS, OH 43218-2966
TELEPHONE: (614) 318-2682
INTERNET: WWW.CHIPOTLE.COM

COPYRIGHT 2024
THIS DRAWING IS AN INSTRUMENT OF SERVICE AND AS SUCH REMAINS THE PROPERTY OF CHIPOTLE MEXICAN GRILL, INC. PERMISSION FOR USE OF THIS DOCUMENT IS LIMITED AND CAN BE EXTENDED ONLY BY WRITTEN AGREEMENT WITH CHIPOTLE MEXICAN GRILL, INC.

PROJECT INFORMATION:

STORE NO.: 5005

"PRESERVE VILLAGE"
9246 HENNEPIN TOWN ROAD
EDEN PRAIRIE, MN 55347

SEAL:

I hereby certify that this plan, specification, or report was prepared by me or under my direct supervision and that I am duly Licensed Architect under the laws of the State of Minnesota.

Matthew M. Wilkus LICENSE # 546878

SECTION 09510 - SUSPENDED CEILING SYSTEMS

1.1 General: Provide acoustical ceiling systems as shown and specified.

- A. Standards: Materials and installation shall conform to the following:
1. CISC "Acoustical Ceilings - Use and Practice."
 2. ASTM C635.
 3. ASTM C636.
- B. Related Sections:
1. 09515 Cementitious Wood Fiber Acoustical Panels: Suspension system.

2.1 Materials:

- A. Manufacturer:
1. USG Interiors, Inc., (800) 950-3839, www.usg.com
 2. Pittcon Industries, (800) 637-7638, www.pittconindustries.com
- B. Ceiling Panels: USG "Sheetrock Lay-In ClimaPlus No. 3270" ceiling panels with white, stipple texture, vinyl facing, 24" x 48" x 1/2".
- C. Light Pocket: Pittcon "LP-700-800", White, Height of cove should be field verified by GC to end on a full tile height.
1. Light pocket can have up to 6 week lead time and should be ordered as soon as possible.
 2. Light pocket endcap should only be installed when the end of the cove is not against a wall.
- D. Suspension System: Provide intermediate duty, structural class, direct hung systems adequate to support light fixtures, ceiling diffusers and other normal accessories.
1. Exposed "Tee" Grid System for use with Lay-In Ceiling panels: USG "Donn DX System" non-fire rated with 15/16" exposed face, cold-rolled galvanized steel with aluminum face cap, white paint finish on exposed surfaces. Provide hemmed edge aluminum wall angles, 15/16" exposed leg, white paint finish matching exposed grid.
 2. Concealed "Tee" Grid System for use with Painted Gypsum Board Ceilings & Soffits or with Cementitious Wood Fiber Acoustical Panels (Tectum): USG "DGLW" Heavy Duty Drywall Suspension System with 1 5/8" deep by 1 1/2" wide main tees and 1 1/2" deep by 1 1/2" wide cross tees.
 3. Hanger Wire: No. 12 SWG galvanized steel wire.
 4. Heavy Duty "Tee" Grid System for use with Felt Baffle Ceiling System: USG Donn Brand DX/L with 15/16" wide face tees, color: black

3.1 Installation

- A. Install acoustical ceiling materials and suspension systems in strict accordance with manufacturer's recommendations, complying with governing regulations and industry standards applicable to the work.
- B. Suspension system installation shall be laser leveled with a maximum surface leveling tolerance of 1/8" in 12'-0".
- C. Install exposed Tee suspension systems with main tees nominally 12 ft long spaced 48 in O.C. and cross tees nominally 4 feet long spaced 24 in O.C.
- D. Install concealed Tee suspension systems with main tees nominally 12 ft long spaced 24 inches O.C. and cross tees nominally 2 ft long spaced 48 in O.C.
- E. Hanger wire shall be spaced 48" O.C. along main tees, at all four corners of light fixtures (where applicable), at midpoint of cross tees adjacent to light fixtures and duct outlets, and adjacent to main tee splices.
- F. Secure wire hangers by looping and wire-tying either directly to building structure or to hangers that are secure and appropriate for substrate.
- G. Provide edge trim molding at perimeter of acoustical ceiling installation and intermediate vertical surfaces. Use maximum lengths. Miter trim corners to Provide tight, accurate joints. Connect moldings securely to substrate surfaces.

SECTION 09653 - RUBBER WALL BASE

1.1 General: Provide resilient rubber wall base as shown and specified.

- A. Standards: Materials and installation shall conform to the following:
1. ASTM D 2240 Rubber - 85 Shore A

2.1 Materials:

- A. Manufacturer: Johnssonite, Inc., (800) 899-8916, Internet: www.johnssonite.com
1. Basis-of-Design Product Rubber Wall Base:
 - a. Resilient Rubber:
 1. .125" (3.17 mm) Thickness
 2. "Black" color
 3. Straight (toeless) or coved as specified on finish plan
 4. Inside and outside corners with 4" returns.
 - B. Alternate Wall Base only when approved by Arch PM and Chipotle DM.
 1. Vinyl Wall Base
 - a. .125" (3.17 mm) Thickness
 - b. "Black" color
 - c. Straight (toeless) or coved as specified on finish plan
 - d. Inside and outside corners with 4" returns.
 - C. Setting Adhesive:
 1. For porous surface applications: Johnssonite 960 Acrylic Cove Base Adhesive.
 2. For non-porous surface applications: Johnssonite 946 Contact Bond Adhesive or polymer based alternative.

3.1 Installation:

- A. Preparation: Clean substrate surfaces scheduled to receive resilient rubber and vinyl wall base thoroughly and remove all coatings that may impair bond. A uniform temperature of at least 65 degrees Fahrenheit shall be maintained for 24 hours before, during and after the installation is completed. The wall base and adhesives shall be conditioned in the same manner. Coiled wall base shall be uncoiled and lay flat for at least 24 hours at 65 degrees Fahrenheit prior to installation. Floor and walls shall be clean, dry, and free of dust, all paints, wallpaper, and all other foreign material, which may affect proper adhesive bonding. Wall base may be installed on interior plaster, gypsum wall board, concrete, masonry, mineral-reinforced cement board or similar porous surfaces. Wall base shall not be installed on surfaces that will be exposed to drastic temperature changes or moisture.
- B. Application: Use a 1/8" square notch trowel to apply adhesive. Allow adhesive to set up and then apply wall base in accordance with manufacturer's instructions.

SECTION 09770 - SPECIAL WALL SURFACING - PHENOLIC INTERIOR WALL PANELS

1.1 General: Provide Stonewood solid phenolic panels and accessories for interior walls and millwork as shown and specified.

1.2 Related Sections:

- A. Section 05400 - Cold Formed Metal Framing
- B. Section 06210 - Finish Carpentry and Millwork
- C. Section 07900 - Joint Sealers
- D. Section 09260 - Gypsum Board Systems
- 1.3 Standards: Materials and construction shall conform to the following:
- A. ASTM D638 - 10 Standard Test Method for Tensile Properties of Plastics.
- B. ASTM D790 - 10 Standard Test Methods for Flexural Properties of Unreinforced and Reinforced Plastics and Electrical Insulating Materials.
- C. ASTM E84 - 12 Standard Test Method for Surface Burning Characteristics of Building Materials.
- D. NEMA Standards Publication LD3-2005. High pressure decorative laminates.

1.4 Design/Performance Requirements:

- A. Design and size of wall panel assemblies including wall panels, mounting system to support weight of panels.
- B. Allow for thermal movements from ambient and surface temperature changes by preventing bucking, opening of joints, overstressing of components, failure of joint sealants, failure of connections, and other detrimental effects. Base calculations on expected movement of material as defined in fabrication guidelines.

1.5 Quality Assurance:

- A. Manufacturer's Qualifications:
1. Sufficient plant facilities to provide quality and quantity of materials as required without delaying progress of work.
 2. Minimum of 40 years of experience in paper saturation of phenolic resin, and producing phenolic paper laminate.
- B. Fabricator:
1. Fabricated by the manufacturer, and/or;
 2. Contracted by the customer, minimum 5 years' experience in fabrication work for the size and complexity of the projects.
- C. Installer
1. Proven professional installer with a minimum of 5 years of documented experience.
 2. Approved by the manufacturer.

1.6 Delivery, Storage and Handling:

- A. Refer to Section 01400 Quality Requirements.
- B. Delivery: Deliver materials in manufacturer's original unopened containers/packages, with labels clearly identifying product name, manufacturer, color/texture and weight.
- C. Storage:
1. Keep panels dry and stored indoors in original packaging until installation.
 2. Store Stonewood panels on a smooth, dry, flat surface, making sure there are no bends or bowing in the load.
 3. Do not store directly on cold concrete floors as moisture may migrate.
 4. Do not store under heating units or air conditioning units.
 5. Keep load stored within outer wrap until use. Remove pallet straps once load is moved to storage area.
 6. Reseal plastic wrap if partial load is used.
 7. Keep foam dividers in place.
- D. Handling:
1. Handle materials in accordance with manufacturer's instructions.
 2. Protect materials during handling to prevent damage.
 3. When moving sheets, lift evenly to avoid dragging panels across each other and scratching the surface. PLEASE TAKE CARE NOT TO SCRATCH THE SURFACE OF THE PANEL DURING HANDLING, MACHINING AND INSTALLATION.

1.7 Warranty:

- A. Limited Warranty: Fibbers warrants Stonewood for a period of 10 years. Refer to www.stonewoodpanels.com for details.

1.8 Project Conditions:

- A. Environmental Limitations: Buildings are to be fully enclosed prior to installation with sufficient heat (70 degrees) and ventilation consistent with good working conditions for finish work.
- B. Maintain environmental conditions (temperature, humidity, and ventilation) within limits recommended by manufacturer for optimum results. Do not install products under environmental conditions outside manufacturer's absolute limits.
- C. Field Measurements: Verify locations of structural members and wall opening dimensions by field measurements before composite wall panel fabrication and indicate field measurements on Shop Drawings.

2.1 Manufacturer:

- A. Fibersen Industries, Inc. PO Box 808, Oconomowoc, WI. 53066. Phone: (262) 567-4427, Fax: (262) 567-4814, Web Site: www.stonewoodpanels.com Email: info@fibersen.com
- B. Made in the United States from materials sourced in the USA.

2.2 Application:

- A. Apply Solid Phenolic Laminate Wall Panels at walls and other surfaces as indicated on the Drawings. Phenolic Wall Panels are architectural wall panels applied over a sheathed stud wall or other solid blocking per Drawings.

2.3 Interior Stonewood:

- A. Material: Solid phenolic laminate panel w/o overlay.
- B. Color: Black ND
- C. Finish: Matte
- D. Standard Size: 48"x96", fabricator to trim height to 47"
- E. Panel Thickness: 5/16", 1/2"
- F. Panel Core: HR Black

2.4 Minimum Material Properties

NEMA Requirements:		NEMA Requirements	
Dimensional Change:	3.11		
Length (Machine Direction)	0.3% Maximum	0.25%	
Width (Cross Direction)	0.7% Maximum	0.50%	
Density (PCF)	82		

Mechanical Properties:		NEMA Requirements	
Property			
Flexural Strength ASTM D-790			
MD (psi)	18,000	20,000	
CD (psi)	12,000	16,000	
Flexural Modulus ASTM D-790			
MD (psi)	1.6x10 ⁶	2.0 x10 ⁶	
CD (psi)	1.4x10 ⁶	1.5x10 ⁶	
Tensile Modulus ASTM D-638			
MD (psi)	18,000	18,000	
CD (psi)	12,000	13,000	

Fire Resistance:		Class A (0.250")	Class B (0.250")
Flame Spread Index - ASTM E-84 (BLDG):	5	30	
Smoke Developed Values - ASTM E-84 (BLDG):	5	105	
Fire Rating (Standard Product is Class B):	A	B	

Manufacturing Tolerance:		
Thickness (156 to 375)		+/- .020
Thickness (above 375 to 1,000)		+/- .030
CNC Shaped Size (Length - Width)		+/- .020
Drill Diameter		+/- .003
Drill Depth		+/- .020
CNC Hole to Hole		+/- .020
CNC Hole to Edge (1 Oper)		+/- .020
CNC Hole to Edge (2 Oper)		+/- .030
Routing - (Slots Width and Length)		+/- .015
Routing - (Slots Depth)		+/- .020

2.5 Accessories (Fasteners):

- A. Panel Fasteners: #10 x 1-1/4" flat Phillips head black oxide wood screws to be used with wood blocking and #10 x 1-1/4" flat Phillips head black oxide sheet metal screws to be used with sheet metal blocking as recommended by the manufacturer.
- B. Provide exposed fasteners with heads matching color of composite wall panels by means of factory-applied coating.
- C. Fasteners shall be designed to withstand effects of dead load and accommodate hydrothermal expansion/contraction of panel.
- D. Wall Panel Accessories: Provide components required for a complete composite wall panel assembly including trim, flashings, sealants, gaskets, fillers, closure strips, and similar items. Match material and finish of composite wall panels unless otherwise indicated.

3.1 Manufacturer's Execution Instructions:

- A. Compliance: Comply with manufacturer's/fabricator's/supplier's product data, handling and installation instruction/manual, shop drawings, shipping container/package ticket identification, etc.

3.2 Examination:

- A. Verify correct panels received including dimension, tolerance, color/texture.
- B. Verify correct attachment system received for the specific project/job.
- C. Verify all the documents including shop drawing and installation guidelines.
- D. Verify installation conditions are satisfactory to receive work of this section before the commencement
- E. Verify substrate installation is complete, flat, and true to plane.
- F. If substrate preparation is the responsibility of another installer, notify Architect of unsatisfactory preparation before proceeding.

3.3 Preparation:

- A. Field Measurements: Verify prior to fabrication and installation of the cladding panel.
- B. Protect surrounding areas and surfaces to preclude damage during work of this section.
- C. Lay out work before beginning installation as necessary for true, plumb and aligned panel installations.
- D. Verify locations of joints and panel lengths.

3.4 Installation:

- A. Conform to manufacturer's instructions and provisions of shop drawings.
- B. Install to allow hydro-thermal expansion/contraction.
- C. Use appropriate techniques/tools to work with the panel.
- D. Do not force to fit, do not bend, stretch/compress.
- E. Make cutting and fitting neat, square, and true. Where required cut, de-burr edges, and clean fillings from adjacent surfaces.
- F. Do not install damaged or questionable panels.
- G. Install solid phenolic wall panels plumb and level and accurately spaced.
- H. Anchor panels and other components of the work securely in place, with provisions for thermal and structural movement.
- I. Shim or otherwise plumb substrates receiving composite wall panels.
- J. Do not use construction adhesives to apply wall panels directly to substrates or wall board. Use mechanical fasteners only.

3.5 Erection Tolerances:

- A. Shim and align composite wall panel units within installed tolerance of 1/4 inch in 20 feet, non-accumulative, on level, plumb, and location lines as indicated and within 1/8 inch offset of adjoining faces and of alignment of matching profiles.

3.6 Field Quality Control:

- A. Manufacturer's Field Service: Provide field services to ensure product installation is in accordance with manufacturer's/fabricator's/supplier's instructions and installation manual, shop drawings etc.

3.7 Adjusting:

- A. Correct identified defects and irregularities.
- B. Replace damaged soiled, and discolored work.

3.8 Cleaning:

- A. Leave installation clean and free from residue and debris from work of this Section.
- B. Panels best cleaned with warm soapy water and rinsed with clear water; allowed to dry fully.

SECTION 09900 - PAINTS AND COATINGS

1.1 General: Provide paints and coatings as shown and specified.

- A. Provide surface preparation, prime, intermediate and finish coatings for interior and exterior and existing scheduled surfaces and items.
- B. Provide Tenant-selected finishes and colors for all exposed surfaces, unless otherwise indicated.

1.2 Related Documents:

- A. Drawings and general provisions of the Contract, including General and Supplementary Conditions and Division 1 Specification Sections, apply to this section.

1.3 Summary:

- A. This section includes surface preparation and field painting of the following:
1. Exposed exterior items and surfaces.
 2. Exposed interior items and surfaces.
 3. Surface preparation, priming, and finish coats specified in this Section are in addition to shop priming and surface treatment specified in other Sections.

1.4 Quality Assurance:

- A. Applicator Qualifications: Engage an experienced applicator that has completed painting system applications similar in material and extent to that indicated for this Project with a record of successful in-service performance.

- B. Source Limitations: Obtain block fillers, primers and undercoat materials for each coating system from the same manufacturer as the finish coats.

- C. Provide lead free prime and finish coatings. All top coatings shall be mold and mildew resistant.

1.5 Delivery, Storage and Handling:

- A. Deliver materials to the Project Site in manufacturer's original, unopened packages and containers bearing manufacturer's name and label, and the following information:
1. Product name or tile of material.
 2. Product description (generic classification or binder type).
 3. Manufacturer's stock number and date of manufacture.
 4. Contents by volume, for pigment and vehicle constituents.
 5. Thinning instructions.
 6. Application instructions.
 7. Color name and number.
 8. VOC content
- B. Store materials not in use in tightly covered containers in a well-ventilated area at a minimum ambient temperature of 45 degrees F (7 degrees C). Maintain containers used in storage in a clean condition, free of foreign materials and residue.
1. Protect from freezing. Keep storage area neat and orderly. Remove oily rags and waste daily. Take necessary measures to ensure that workers and work areas are protected from fire and health hazards resulting from handling, mixing and application.

1.6 Project Conditions

- A. Apply water-based paints only when the temperatures of surfaces to be painted and surrounding air temperatures are between 50 and 90 degrees F (10 and 32 degrees C) unless otherwise stated on the technical data bulletin.
- B. Apply solvent-thinned paints only when the temperature of surfaces to be painted and surrounding air temperatures are between 45 and 95 degrees F (7.2 and 35 degrees C).
- C. Do not apply paint in snow, rain, fog, or mist, or when the relative humidity exceeds 85 percent, or at temperatures less than 5 degrees F (3 degrees C) above the dew point, or to damp or wet surfaces.
1. Painting may continue during inclement weather if surfaces and areas to be painted are enclosed and heated within temperature limits specified by manufacturer during application and drying periods.

2.1 Manufacturers:

- A. Products: Subject to compliance with requirements, provide one of the products in the paint schedules.
- B. Manufacturers Names: The following manufacturer is referred to in the paint schedule by use of shortened versions of the name, which is shown below:
1. PPG Industries, Inc.
 2. Materials - No substitutions allowed.

2.2 Paint Materials, General

- A. Material Compatibility: Provide block fillers, primers, undercoats, and finish-coat materials that are compatible with one another and the substrates indicated under conditions of service and application, as demonstrated by manufacturer based on testing and field experience.
- B. Material Quality: Provide manufacturer's best-quality "professional" paint material of the various coating types specified. Paint-material containers not displaying manufacturer's product identification will not be acceptable.

Colors: Color guided selected by owner and will be strictly adhered too, unless otherwise noted.

C. Exterior Coatings:

Exterior Ferrous Metals:

Preparation: Remove all visible oil, grease, soil, rust and all other soluble contaminates from steel surface. Uniformly roughen surface with 150-grit paper. Remove all dust before solvent cleaning by the use of stiff bristle brush.

Prime: (1) Coat PPG: 4020PF Series Pitt-Tech Plus Int/Ext DTM Acrylic Industrial Primer (90 g/L VOC): Applied at a dry film thickness of not less than 2.0 to 4.0 mils.

Finish: (2) coats PPG: 4216 Plus HP Series Pitt-Tech Plus Semi-Gloss DTM Industrial Enamels (90 g/L VOC): Applied at a dry film thickness of not less than 2.0 to 4.0 mils.

Application: Conventional or HVLP (high volume low pressure)

Exterior and Interior Gas Piping:

Preparation: Remove all visible oil, grease, soil, rust and all other soluble contaminates from pipe surface. Remove all dust before solvent cleaning by the use of stiff bristle brush.

Prime: (1) Coat PPG: 4020PF Series Pitt-Tech Plus Int/Ext DTM Acrylic Industrial Primer (90 g/L VOC): Applied at a dry film thickness of not less than 2.0 to 4.0 mils.

Finish: (2) Coats PPG: 4216 Plus HP Series Pitt-Tech Plus Semi-Gloss DTM Industrial Enamels (90 g/L VOC): Applied at a dry film thickness of not less than 2.0 to 4.0 mils

Application: Conventional or HVLP (high volume low pressure)

Exterior Patio Railings:

Preparation: Remove all visible oil, grease, soil, loose paint, rust and all other soluble contaminates from steel surface. Remove all dust before solvent cleaning SSPC-SP1 by the use of stiff bristle brush. SSPC-SP3 may be required as a more aggressive preparation to remove loose mill scale, loose rust, loose paint and other loose detrimental foreign matter from the surface. Performance is better with more aggressive preparation.

Prime: (1) coat PPG: 95-3300 Durathane DTM Urethane Mastic (250 g/L VOC): Applied at a dry film thickness of not less than 3.0 to 5.0 mils.

Finish: (1) coat PPG: 95-3300 Durathane DTM Urethane Mastic (250 g/L VOC): Applied at a dry film thickness of not less than 3.0 to 5.0 mils.

Application: Conventional or HVLP (high volume low pressure) be done with conventional spray or airless equipment or brush or roller.

Exterior Prefinished Metal Wall Panels:

Preparation: Before applying primer or other surface treatments, clean galvanized metal surface to SSPC-SP1 that could impair bond of the various coatings. Remove oil, grease and soap film before priming use of Krud Kutter Metal Clean & Etch may be required on bare or new galvanized. Surface must be clean, dry and free of contaminants, including salt deposits. Additional prep may be needed to SSPC-SP2. Schedule cleaning and painting so dust and other contaminants from the cleaning process will not fall on wet, newly painted surfaces.

- Note: Some selected areas of bare concrete surfaces will require (1) coat of Perma Crete 4-603XI Alkali Resistant Concrete Primer before steel installation over all concrete surfaces.

Owner Option 1:

Prime: (1) coat XIM Primer Bond - Applied at a dry film thickness of not less than 1.5 to 2.0 mils.

Finish: (2) coats PPG: 90-1110 Series Pitt-Tech Satin DTM Industrial Enamels (90 g/L VOC): Applied at a dry film thickness of not less than 2.0 to 4.0 mils.

Owner Option 2:

Prime: (1) coat PPG: 97-245 Pitt-Guard DTR Epoxy Mastic Primer (263 g/L VOC): Applied at a dry film thickness of not less than 4.0 to 7.0 mils.

Finish: (2) coats PPG: 95-3300 Durathane Urethane Mastic (240 g/L VOC): Applied at a dry film thickness of not less than 2.0 to 4.0 mils.

Owner Option 3 (Low VOC):

Prime: (1) coat PPG: Amerlock 2 Fast Dry VOC Compliant Epoxy (84 g/L VOC): Applied at a dry film thickness of not less than 4.0 to 6.0 mils.

Finish: (2) coats PPG: Amershield VOC Aliphatic Urethane (84 g/L VOC): Applied at a dry film thickness of not less than 5.0 to 8.0 mils.

Application: Conventional or HVLP (high volume low pressure) be done with conventional spray or airless equipment or brush or roller.

Exterior Galvanized Metal:

Preparation: Before applying primer or other surface treatments, clean galvanized metal surface to SSPC-SP1 that could impair bond of the various coatings. Remove oil, grease and soap film before priming use of Krud Kutter Metal Clean & Etch may be required on bare or new galvanized. Surface must be clean, dry and free of contaminants, including salt deposits. Additional prep may be needed to SSPC-SP2. Schedule cleaning and painting so dust and other contaminants from the cleaning process will not fall on wet, newly painted surfaces.

- Note: Some selected areas of bare concrete surfaces will require (1) coat of Perma Crete 4-503 Concrete Primer before steel installation over all concrete surfaces.

Owner Option 1:

Prime: (1) coat PPG: 6-209 SpeedHide Galvanized Metal Primer (400 g/L VOC): Applied at a dry film thickness of not less than 3.0 to 5.0 mils.

Finish: (2) coats PPG: 4216 Plus HP Series Pitt-Tech Plus Semi-Gloss DTM Industrial Enamels (90 g/L VOC): Applied at a dry film thickness of not less than 2.0 to 4.0 mils.

Owner Option 2:

Prime: (1) coat PPG: 97-245 Pitt-Guard DTR Epoxy Mastic Primer (263 g/L VOC): Applied at a dry film thickness of not less than 4.0 to 7.0 mils.

Finish: (2) coats PPG: 95-3300 Durathane Urethane Mastic (240 g/L VOC): Applied at a dry film thickness of not less than 2.0 to 4.0 mils.

Owner Option 3 (Low VOC):

Prime: (1) coat PPG: Amerlock 2 Fast Dry VOC Compliant Epoxy (84 g/L VOC): Applied at a dry film thickness of not less than 4.0 to 6.0 mils.

Finish: (2) coats PPG: Amershield VOC Aliphatic Urethane (84 g/L VOC): Applied at a dry film thickness of not less than 5.0 to 8.0 mils.

Application: Conventional or HVLP (high volume low pressure) be done with conventional spray or airless equipment or brush or roller.

CONSULTANT:



CLIENT:



CHIPOTLE MEXICAN GRILL, INC.
PO BOX 182966
COLUMBUS, OH 43218-2966
TELEPHONE: (614) 318-2682
INTERNET: WWW.CHIPOTLE.COM

COPYRIGHT 2024
THIS DRAWING IS AN INSTRUMENT OF SERVICE AND AS SUCH REMAINS THE PROPERTY OF CHIPOTLE MEXICAN GRILL, INC. PERMISSION FOR USE OF THIS DOCUMENT IS LIMITED AND CAN BE EXTENDED ONLY BY WRITTEN AGREEMENT WITH CHIPOTLE MEXICAN GRILL, INC.

PROJECT INFORMATION:

STORE NO.: 5005
"PRESERVE VILLAGE"
9246 HENNEPIN TOWN ROAD
EDEN PRAIRIE, MN 55347

SEAL:

I hereby certify that this plan, specification, or report was prepared by me or under my direct supervision and that I am duly Licensed Architect under the laws of the State of Minnesota.

Matthew M. Wilkus LICENSE # 54678

DATE August 27, 2024

PROJECT NO. 2023-0144

DRAWN BY KDRB

CHECKED BY DRL / MMW

ISSUE RECORD:

04-10-24	PERMIT SET
06-04-24	BID SET
08-26-24	CONSTRUCTION SET


REVISIONS:

TITLE:

ARCHITECTURAL
SPECIFICATIONS

SHEET NUMBER:

G016

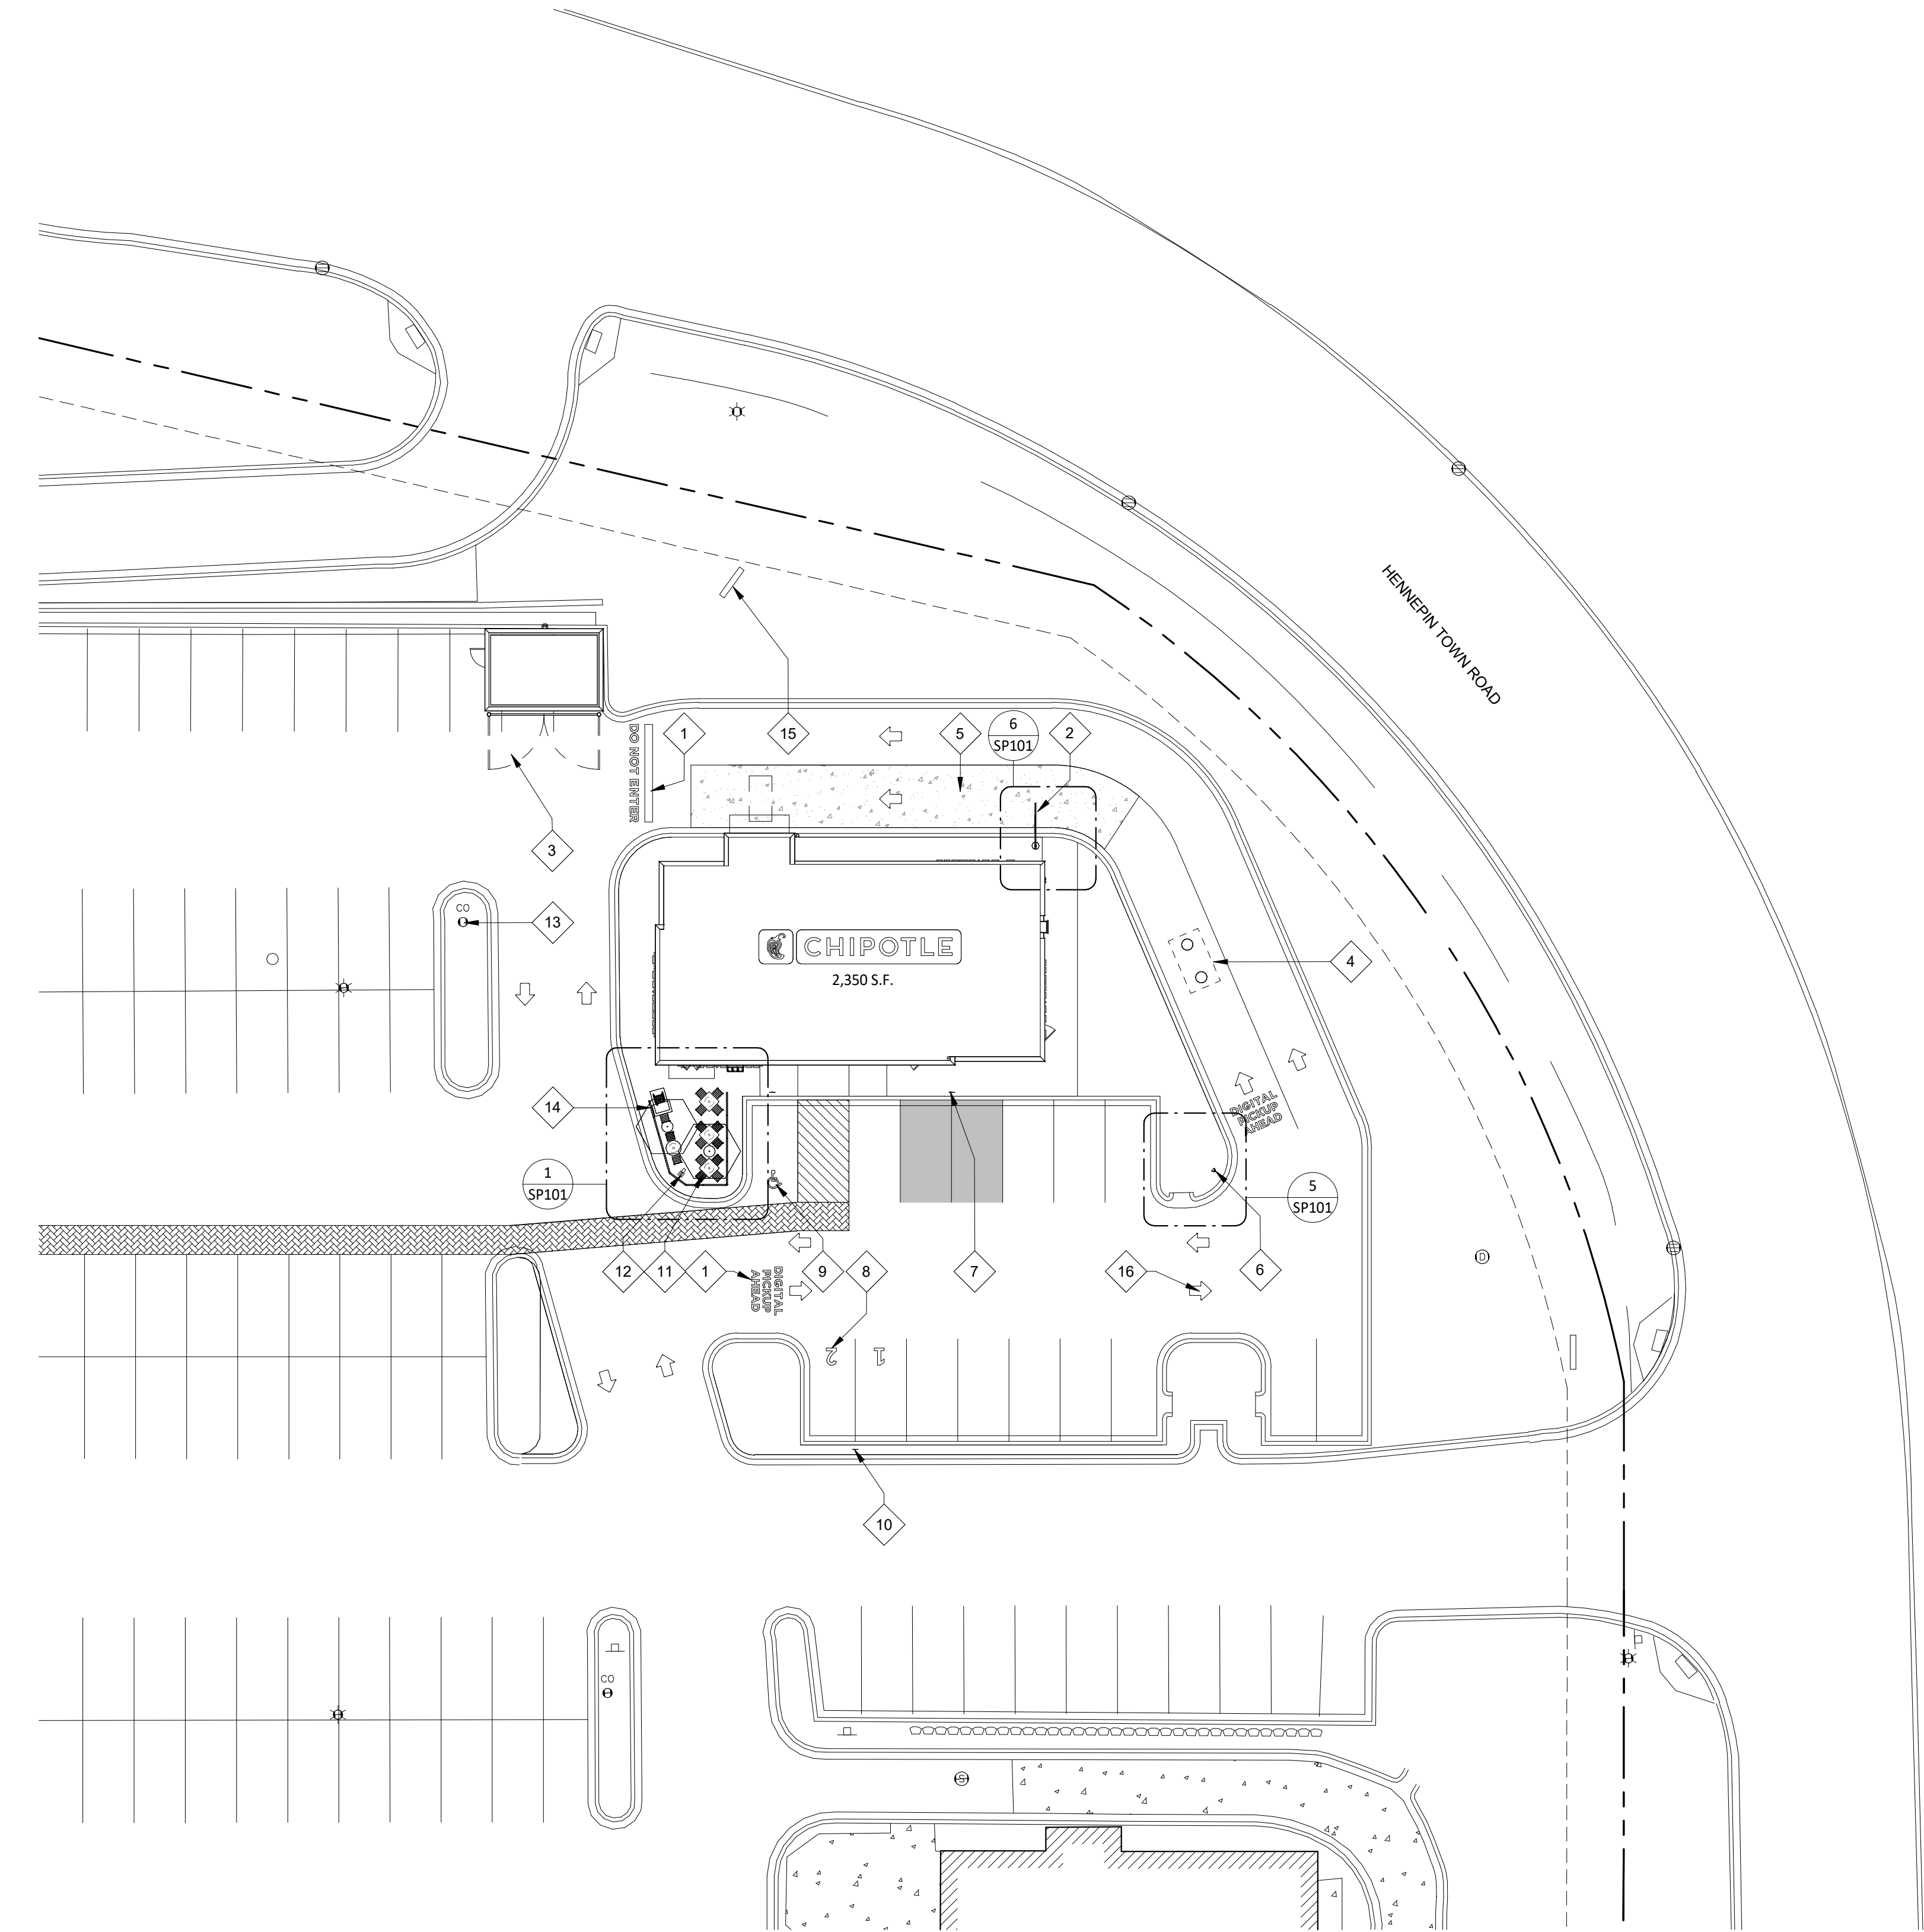

GENERAL NOTES - SITE PLAN

- ALL SITE WORK INCLUDING PAVING, CURBING, PARKING, PARKING LOT LIGHTING, SIDEWALKS, LANDSCAPING, BOLLARDS AND DUMPSTER ENCLOSURE ARE EXISTING UNLESS NOTED OTHERWISE.
- FOR STENCIL INFORMATION, REFER TO DIVISION 2 - SITE CONSTRUCTION FOR ADDITIONAL INFORMATION.
- PROVIDED ARCHITECTURAL SITE PLAN IS FOR REFERENCE PURPOSES ONLY. GENERAL CONTRACTOR TO VERIFY LANDLORD PROVIDED ITEMS MATCH THE INDICATED NOTING BELOW AS REQUIRED. IF GENERAL CONTRACTOR OCCURS ANY DISCREPANCIES, CONTACT THE ARCHITECT IMMEDIATELY.

KEYNOTE LEGEND

1	"DO NOT ENTER" AND "DIGITAL PICKUP AHEAD" AND DIRECTION ARROWS PROVIDED BY LANDLORD.
2	CLEARANCE BAR AND FOUNDATION SUPPLIED AND INSTALLED BY TSV - REFER TO SP101 FOR ADDITIONAL INFORMATION.
3	TRASH ENCLOSURE, PAD, APRON AND BOLLARD LOCATION BY LANDLORD - PROTECT DURING CONSTRUCTION.
4	1,500 GALLON GREASE INTERCEPTOR LOCATION BY LANDLORD - CHIPOTLE'S GENERAL CONTRACTOR TO REFER TO PLUMBING DRAWINGS FOR ADDITIONAL INFORMATION.
5	HIGH DENSITY CONCRETE 12' - 0" WIDE CONCRETE DRIVE AISLE - BEGIN 12'-0" BEFORE CLEARANCE BAR AND EXTEND TO 12' - 0" BEYOND THE CENTERLINE OF THE PICK-UP WINDOW.
6	"DIGITAL PICK-UP" SIGNAGE AND FOUNDATION SUPPLIED AND INSTALLED BY TSV - REFER TO SP101 FOR ADDITIONAL INFORMATION.
7	TWO (2) SPACES MARKED FOR 'BURRITO LOADING ZONE' PARKING - FOUNDATION AND POLE BY GENERAL CONTRACTOR - SIGN PROVIDED BY TSV - INSTALLED BY GENERAL CONTRACTOR, REFER TO SP100.
8	TWO (2) PULL-AHEAD PARKING SPACES MARKED WITH WHITE NUMBERS PARALLEL TO STRIPING AND CENTERED IN SPACE - OFFSET NUMBERS INTO PARKING SPACE 12" MAX. FROM FRONT EDGE OF STRIPING.
9	ONE (1) ACCESSIBLE PARKING SPACES MARKED WITH STRIPING AND SIGN POSTS BY LANDLORD.
10	TWO (2) POLE SIGNS FOR PULL-AHEAD PARKING SPACES - FOUNDATION AND POLE BY GENERAL CONTRACTOR - SIGN PROVIDED BY TSV - INSTALLED BY GENERAL CONTRACTOR.
11	206 SF CONCRETE PATIO SLAB BY LANDLORD - PROTECT DURING CONSTRUCTION.
12	RAB PATIO LIGHT, CONDUIT STUB-UP BY LANDLORD. PATIO LIGHT AND FOUNDATION BY CHIPOTLE GENERAL CONTRACTOR.
13	SITE LIGHTING - PROTECT DURING CONSTRUCTION.
14	PATIO RAILING BY LANDLORD - PROTECT DURING CONSTRUCTION.
15	EXISTING MONUMENT SIGNAGE LOCATION BY LANDLORD - TENANT SIGN PANELS PROVIDED BY TSV
16	DIRECTIONAL PAVEMENT MARKINGS PROVIDED BY LANDLORD.

CONSULTANT:



CLIENT:



CHIPOTLE MEXICAN GRILL, INC.
PO BOX 182966
COLUMBUS, OH 43218-2966
TELEPHONE: (614) 318-2682
INTERNET: WWW.CHIPOTLE.COM

COPYRIGHT 2024
THIS DRAWING IS AN INSTRUMENT OF SERVICE AND AS SUCH REMAINS THE PROPERTY OF CHIPOTLE MEXICAN GRILL, INC. PERMISSION FOR USE OF THIS DOCUMENT IS LIMITED AND CAN BE EXTENDED ONLY BY WRITTEN AGREEMENT WITH CHIPOTLE MEXICAN GRILL, INC.

PROJECT INFORMATION:

STORE NO.: 5005
"PRESERVE VILLAGE"
9246 HENNEPIN TOWN ROAD
EDEN PRAIRIE, MN 55347

SEAL:

I hereby certify that this plan, specification, or report was prepared by me or under my direct supervision and that I am duly Licensed Architect under the laws of the State of Minnesota.

Matthew M. Wilkus LICENSE # 54678

DATE August 27, 2024

PROJECT NO. 2023-0144
DRAWN BY KDRB
CHECKED BY DRL / MMW

ISSUE RECORD:
04-10-24 PERMIT SET
06-04-24 BID SET
08-26-24 CONSTRUCTION SET





REVISIONS:

TITLE:

SITE PLAN

SHEET NUMBER:

SP100

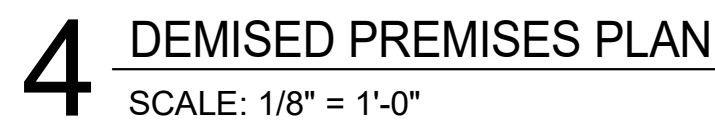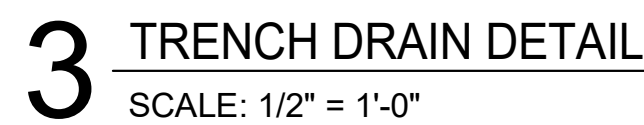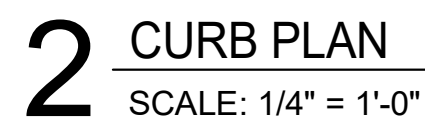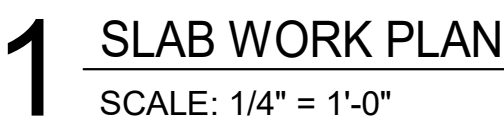

A101

GENERAL NOTES - FLOOR PLAN

- A. ALL INTERIOR DIMENSIONS ARE TO FACE OF FRAMING, OR CENTERLINE OF STRUCTURE UNLESS NOTED OTHERWISE. ALL DIMENSIONS TO EXTERIOR OR EXISTING WALLS ARE TO FINISH FACE OF EXISTING GYPSUM BOARD. ALL DIMENSIONS TAKEN FROM TARGET POINT U.N.O.
- B. DASHED CIRCLE IN RESTROOM INDICATE TURNING DIAMETER REQUIRED BY ADA.
- C. REFER TO WALL FINISH LEGEND ON A120.
- D. ALL STUDS ARE 3 5/8" METAL STUDS UNLESS NOTED OTHERWISE ON PLAN.
- E. ALL INTERIOR DOORS ARE 4" OFF OF PERPENDICULAR WALL UNLESS NOTED OTHERWISE.
- F. IN SITUATIONS WHERE TENANT'S G.C. IS TO PROVIDE TYPE 'X' GYP. BD. FOR A RATED ASSEMBLY, THE TYPE 'X' GYP. BD. IS REQUIRED TO GO BENEATH THE SHEATHING AND FINISHES.
- G. SEE SHEET A801 FOR ADDITIONAL SHEATHING BEHIND CERTAIN WALL FINISHES.
- H. SEE A601 FOR DOOR TYPES.
- I. TENANT'S GENERAL CONTRACTOR TO LAYOUT OF ENTIRE SPACE PRIOR TO STARTING FRAMING AND REPORT ANY DESCREPANCIES IN NOTED DIMENSIONS TO ARCHITECT AND CHIPOTLE MEXICAN GRILL'S CM PRIOR TO PROCEEDING. FAILURE TO ADHERE TO THESE REQUIREMENTS RESULTING IN ANY REMEDIATION REQUIRED TO MEET DESIGN INTENT WILL BE AT CONTRACTOR'S COST.
- J. SEE A110 FOR WALL TYPE INFORMATION.
- K. PROVIDE DEFLECTION TRACK AT ALL WALLS WHICH GO TO THE UNDERSIDE OF DECKING, REFER TO SHEET A110.
- L. PROVIDE FULL HEIGHT BLOCKING IN WALL FOR ALL SHELVING, TYP.
- M. DENSSHIELD TILE BACKER BOARD SHALL NOT BE INSTALLED OVER VAPOR BARRIERS AT EXTERIOR WALLS.
- N. MOISTURE RESISTANT GYP. BD. SHALL BE USED IN RESTROOMS.

WALL TYPE LEGEND

NEW CONSTRUCTION		INDICATES LOCATION OF ITEMS ABOVE	
EXISTING CONSTRUCTION		DESIGNATES WALLS & SHEATHING TO EXTEND TO DECK	
NEW CONSTRUCTION WITH SOUND BATT INSULATION			
WALK-IN COOLER			

KEYNOTE LEGEND

- 1 WHERE GREASE EXHAUST HOOD INTERSECTS WALLS, PROVIDE 24 GAUGE GALVANIZED METAL FROM TOP OF WALL TO 18" PAST HOOD IN ALL DIRECTIONS.
- 2 FOR ALL REQUIRED BLOCKING, REFER TO ELEVATIONS ON A710.
- 3 LOCATION OF WALL PASS-THROUGH OPENING - REFER TO A702.
- 4 SUBSTRATE FACE TO ALIGN.
- 5 DRYER VENTS IN WALL FOR SODA LINES ROUTED ABOVE 4" PVC PIPES - REFER TO PLUMBING DRAWINGS FOR ADDITIONAL INFORMATION.
- 6 DASHED LINES INDICATE LOCATION OF SOFFIT WALL TO DECK ABOVE - REFER TO A201 FOR ADDITIONAL INFORMATION.
- 7 DASHED LINES INDICATE LOCATION OF SOFFIT ABOVE - REFER TO A201 FOR ADDITIONAL INFORMATION.
- 8 DASHED LINES INDICATE LOCATION OF HEADER ABOVE - REFER TO A201 FOR ADDITIONAL INFORMATION.
- 9 PROVIDE MOUNTING BOARDS FOR SECURITY SYSTEMS AND TELECOMS - REFER TO ELECTRICAL DRAWINGS FOR ADDITIONAL INFORMATION.
- 10 PROVIDE IN-WALL BLOCKING FOR LICENSE FRAME AS REQUIRED.
- 11 PROVIDE IN-WALL BLOCKING FOR ART WALL AS REQUIRED.
- 12 HATCH LOCATED WITHIN WALLS AS SHOWN INDICATES THAT THE TOP OF FRAMING IS TO NOT EXCEED 10'-0" A.F.F.



CLIENT:



CHIPOTLE MEXICAN GRILL, INC.
PO BOX 182966
COLUMBUS, OH 43218-2966
TELEPHONE: (614) 318-2682
INTERNET: WWW.CHIPOTLE.COM

COPYRIGHT 2024
THIS DRAWING IS AN INSTRUMENT OF SERVICE AND AS SUCH REMAINS THE PROPERTY OF CHIPOTLE MEXICAN GRILL, INC. PERMISSION FOR USE OF THIS DOCUMENT IS LIMITED AND CAN BE EXTENDED ONLY BY WRITTEN AGREEMENT WITH CHIPOTLE MEXICAN GRILL, INC.

PROJECT INFORMATION:

STORE NO.: 5005
"PRESERVE VILLAGE"
9246 HENNEPIN TOWN ROAD
EDEN PRAIRIE, MN 55347

SEAL:

I hereby certify that this plan, specification, or report was prepared by me or under my direct supervision and that I am duly Licensed Architect under the laws of the State of Minnesota.
Matthew M. Wilkus LICENSE # 54678
DATE August 27, 2024


PROJECT NO. 2023-0144
DRAWN BY KDRB
CHECKED BY DRL / MMW

ISSUE RECORD:
04-10-24 PERMIT SET
06-04-24 BID SET
08-26-24 CONSTRUCTION SET


REVISIONS:
3 08/26/2024 CONSTRUCTION SET

TITLE:
ARCHITECTURAL FLOOR PLAN


SHEET NUMBER:
A110

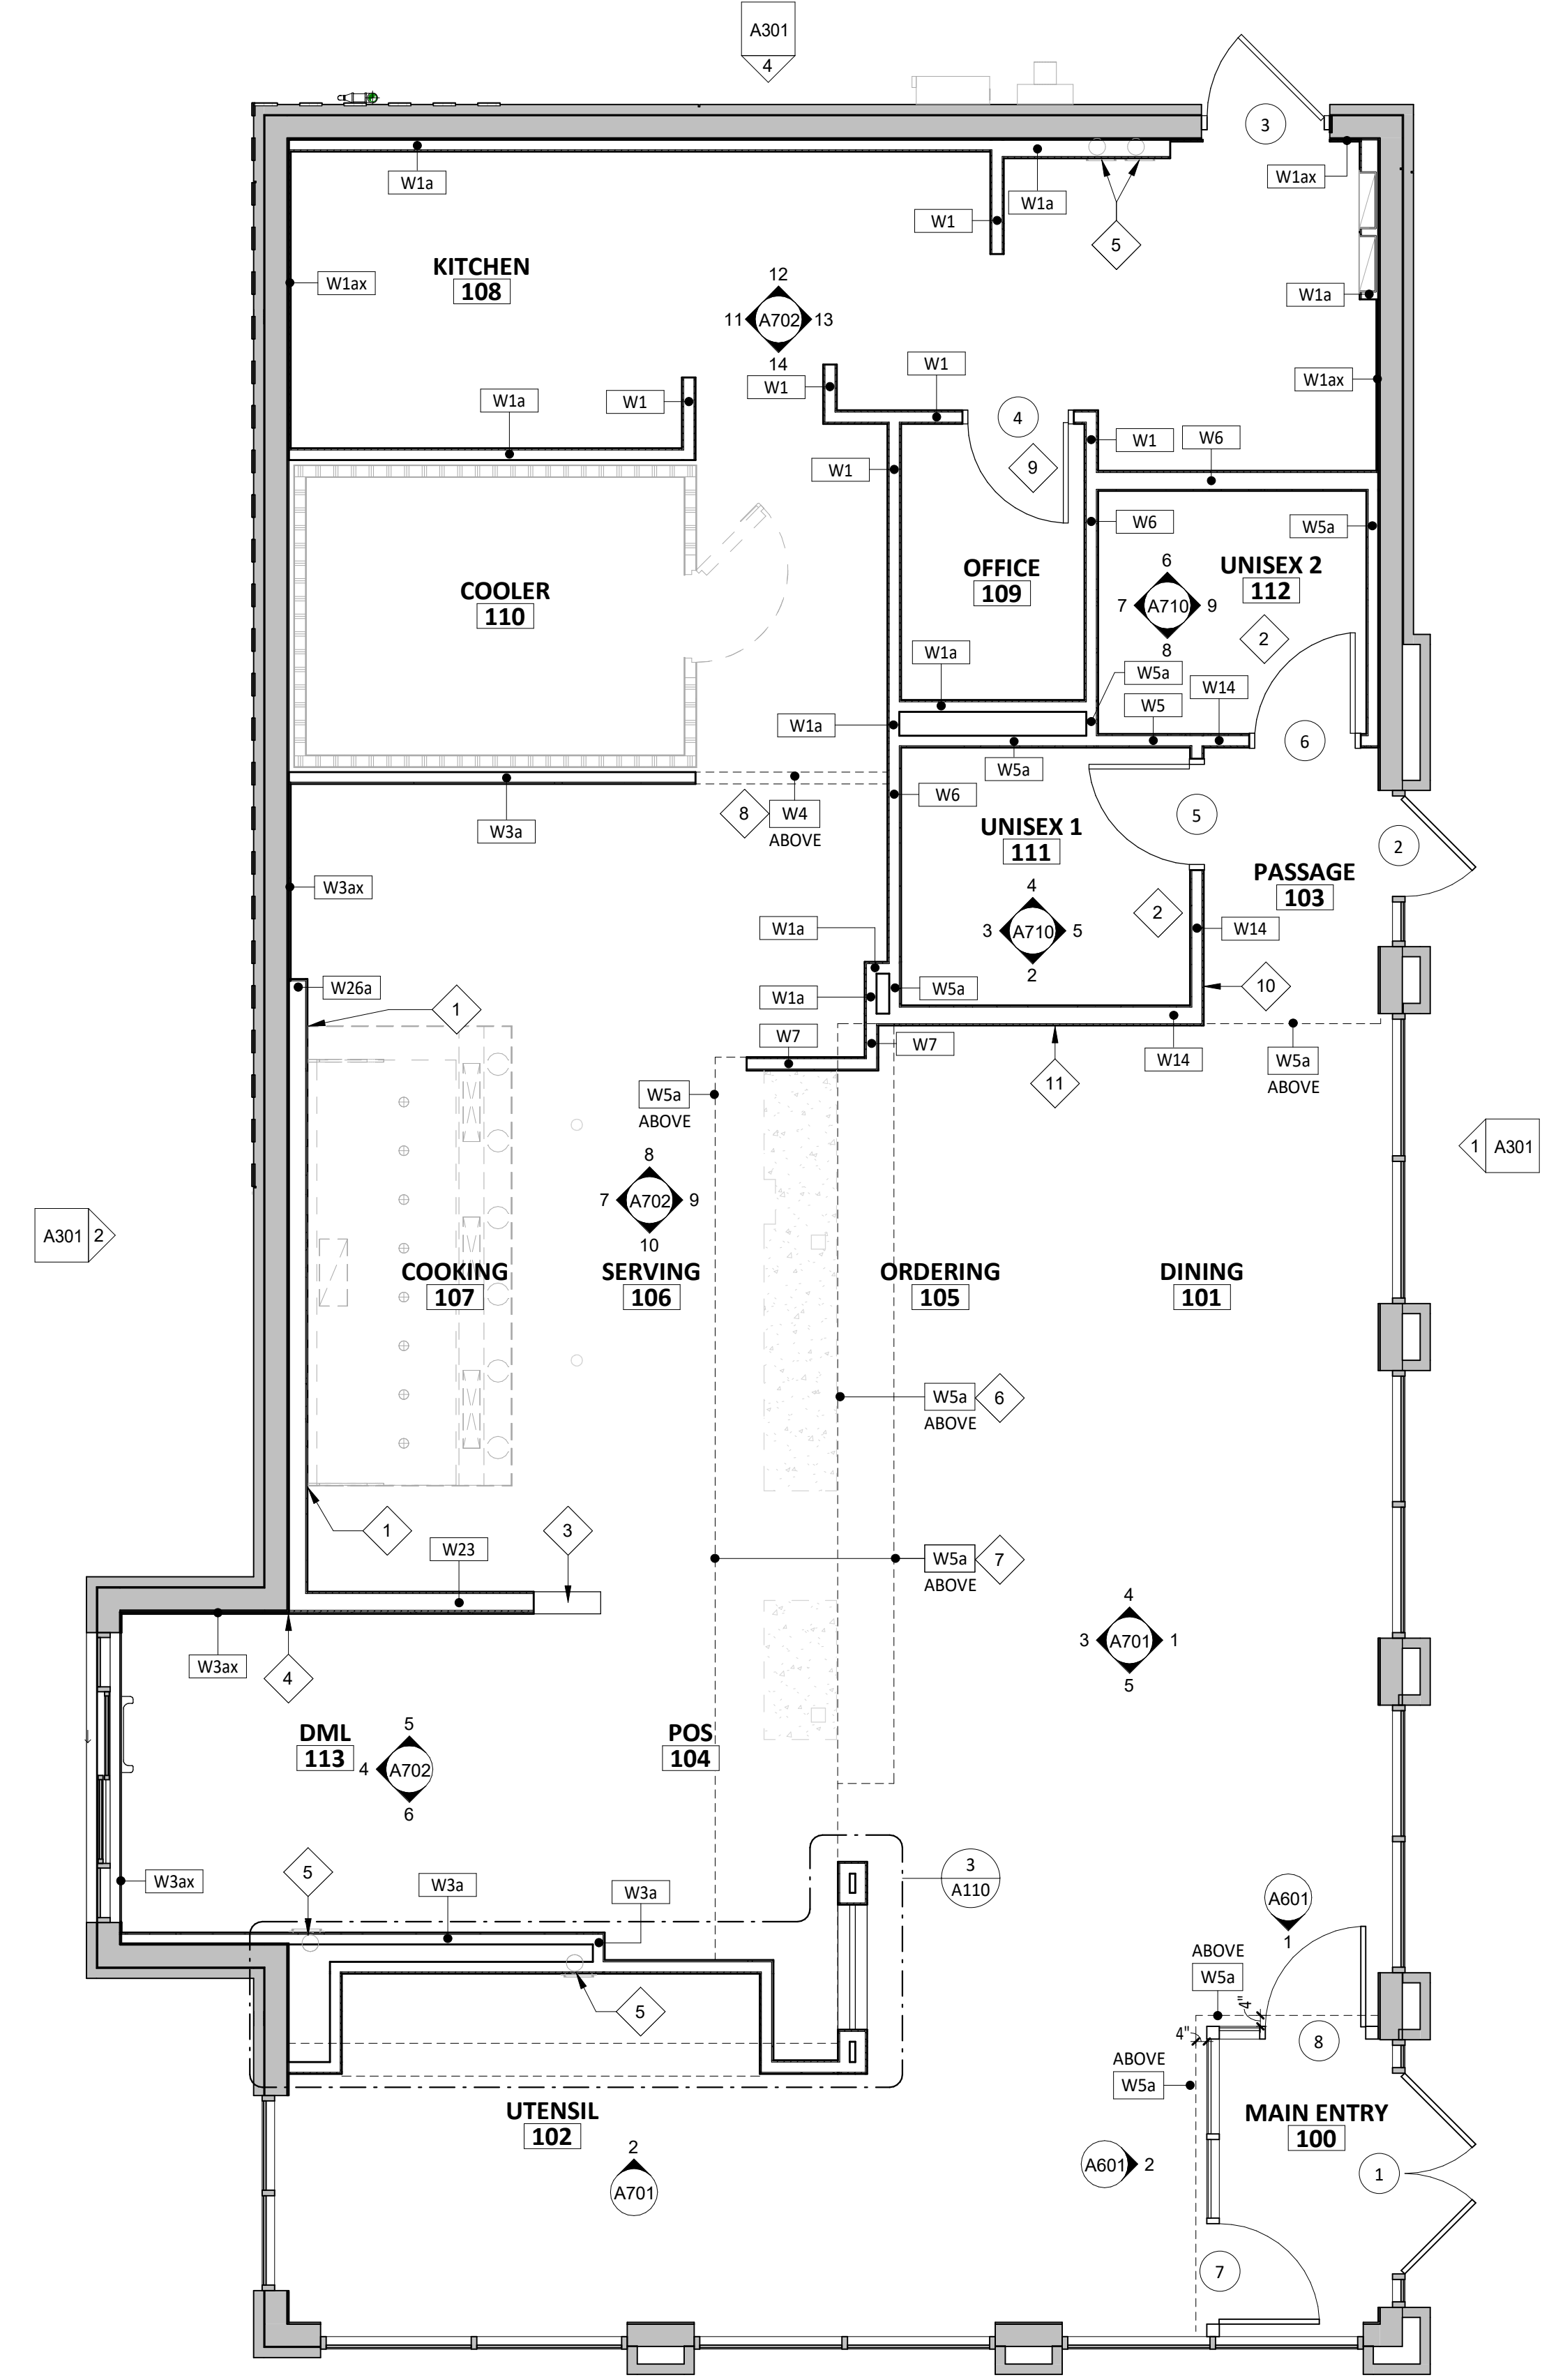




1 ARCHITECTURAL FLOOR PLAN
SCALE: 1/4" = 1'-0"

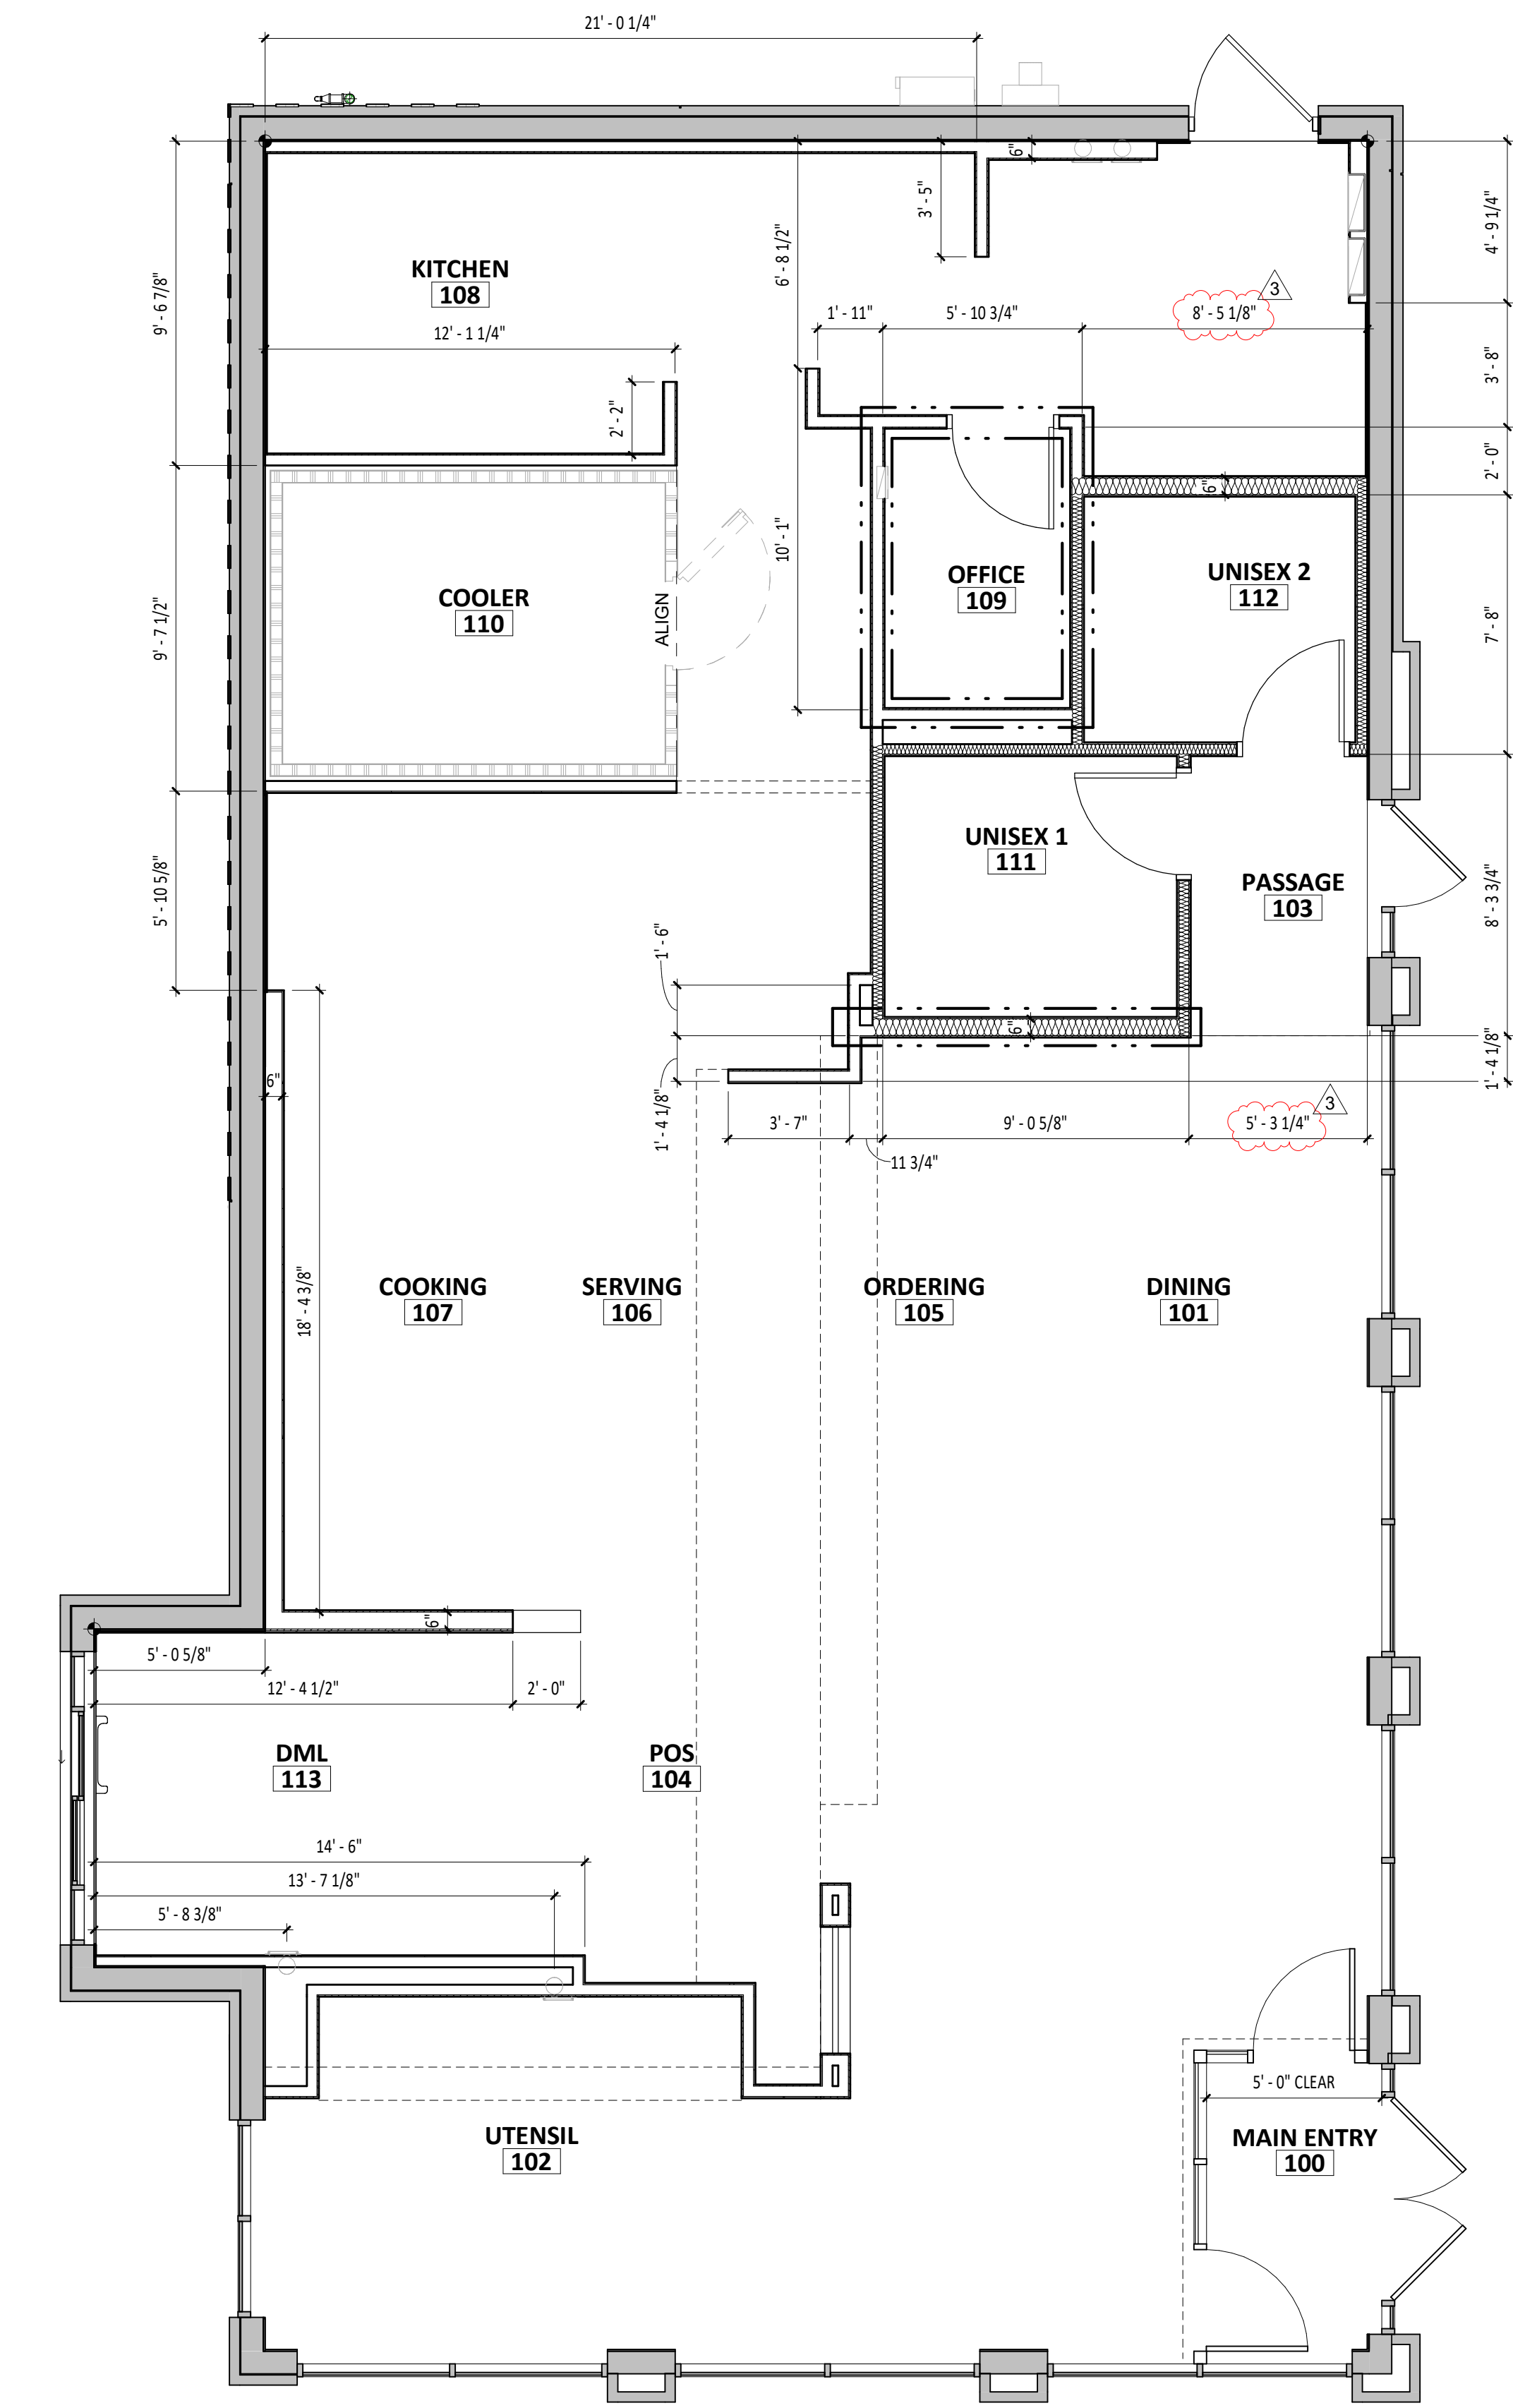

2 DIMENSIONED FLOOR PLAN
SCALE: 1/4" = 1'-0"

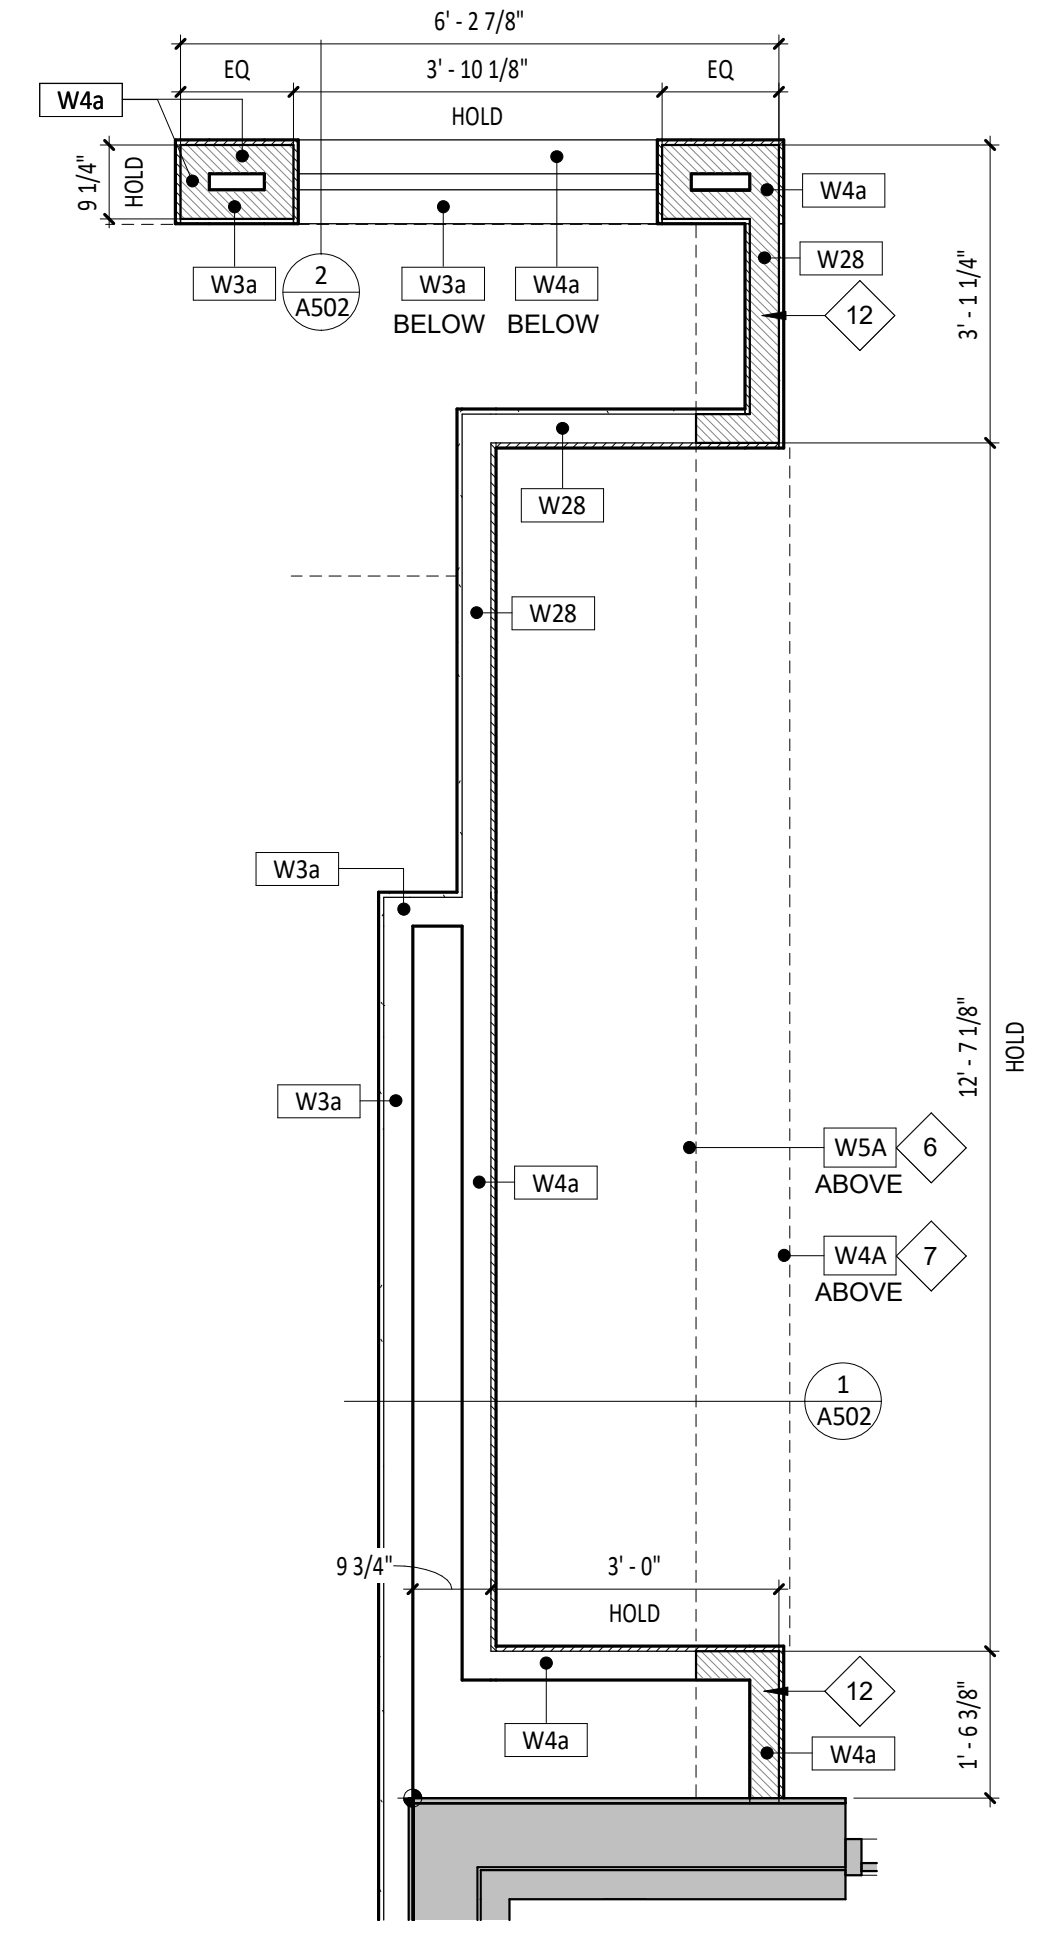

3 ENLARGED UTENSIL/MOPUS PLAN
SCALE: 1/2" = 1'-0"

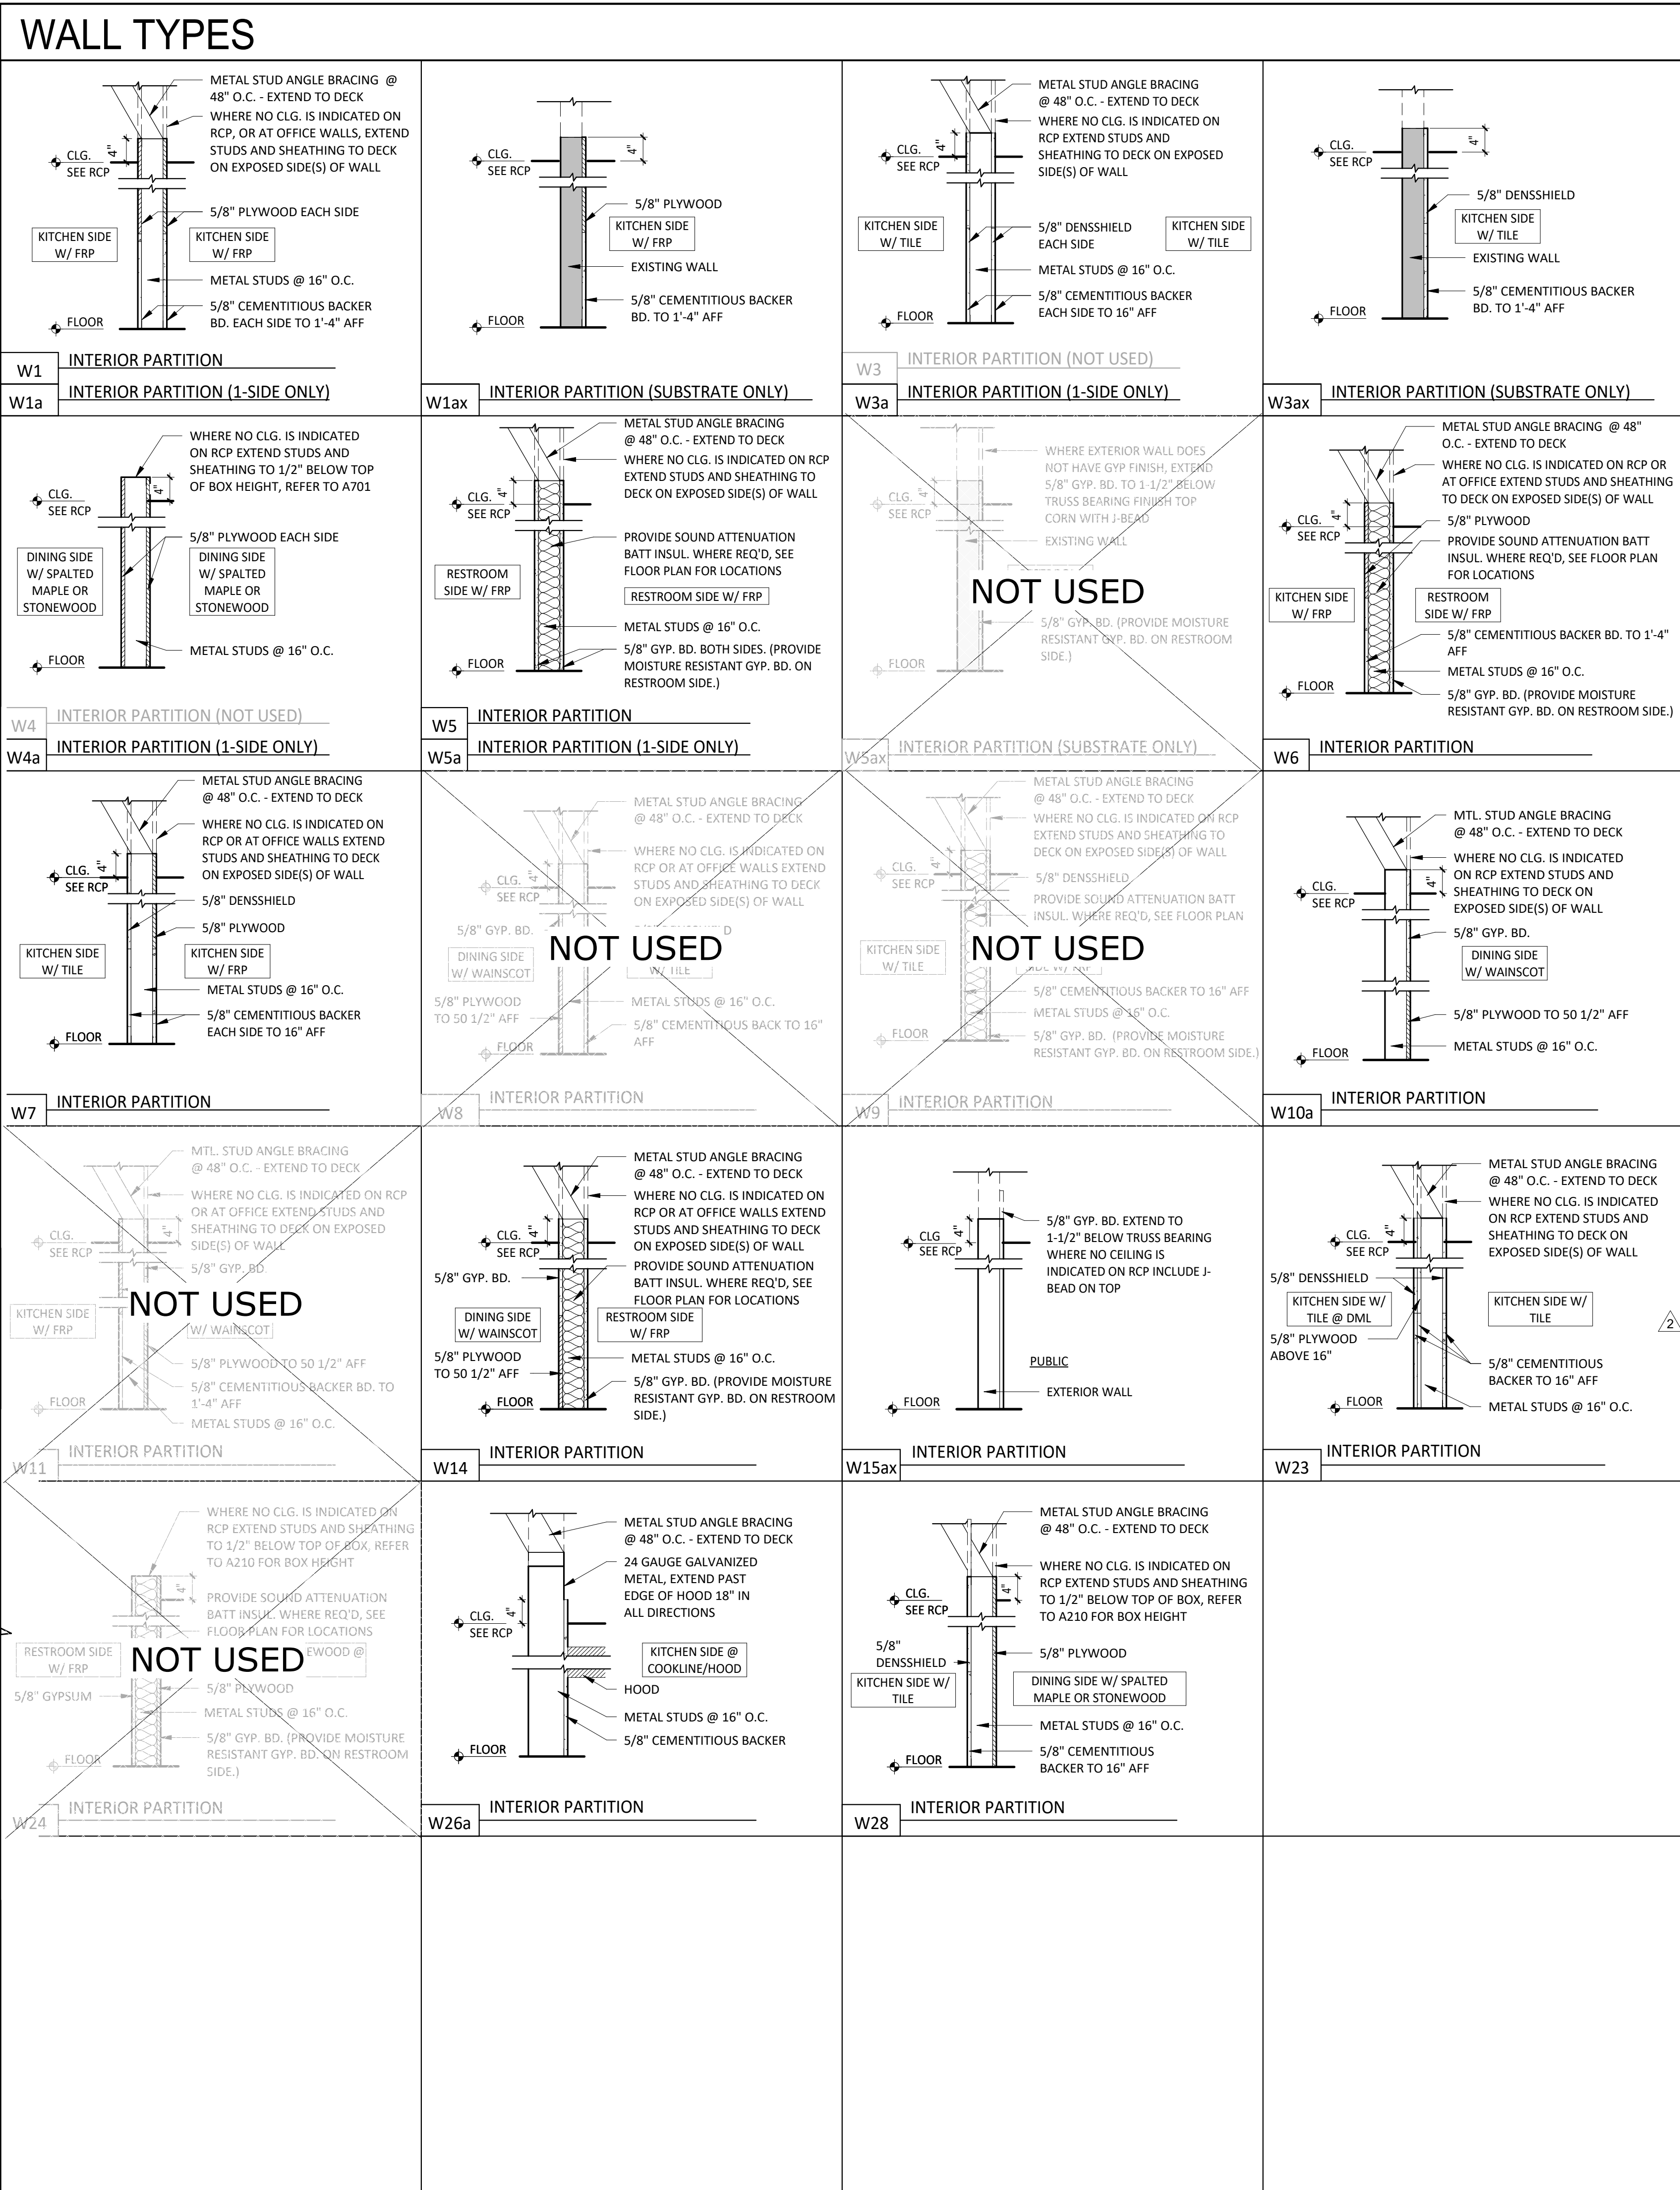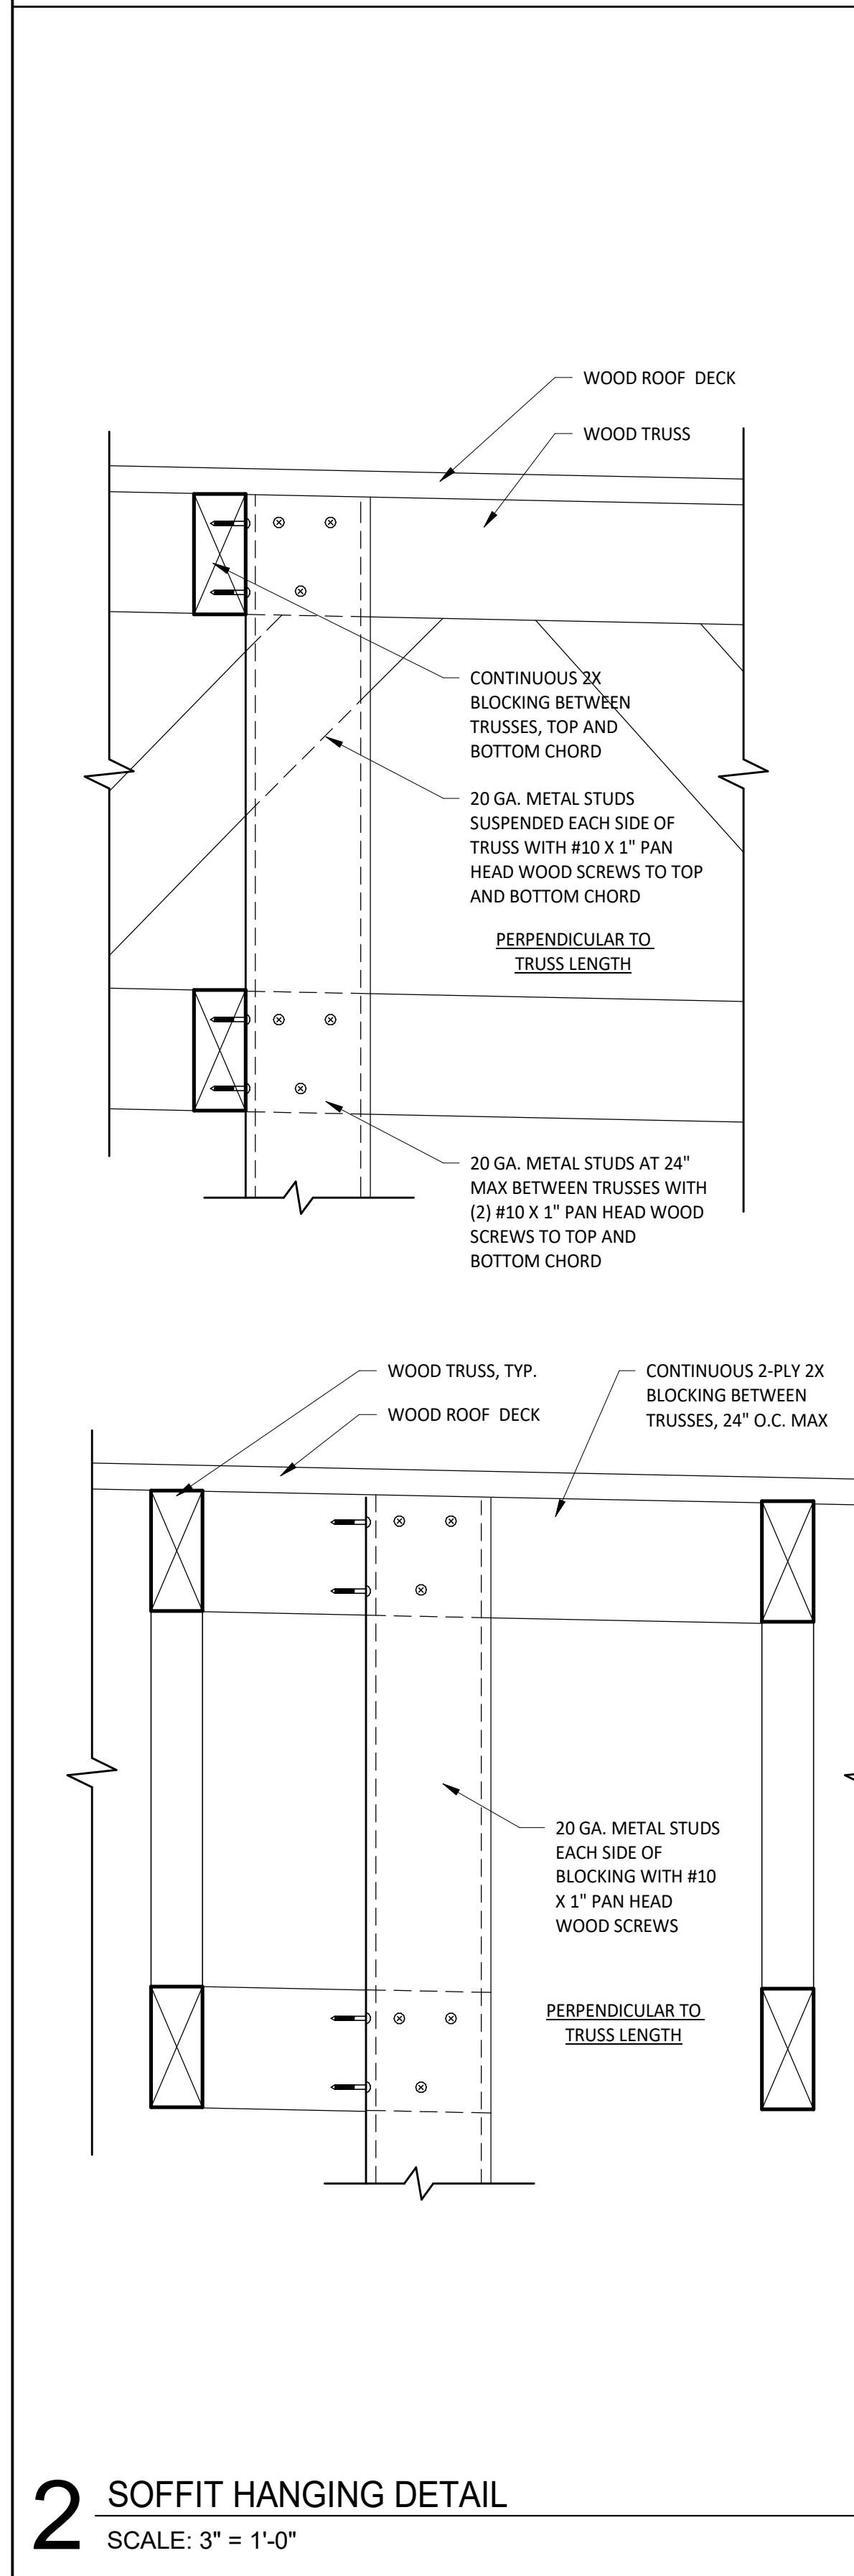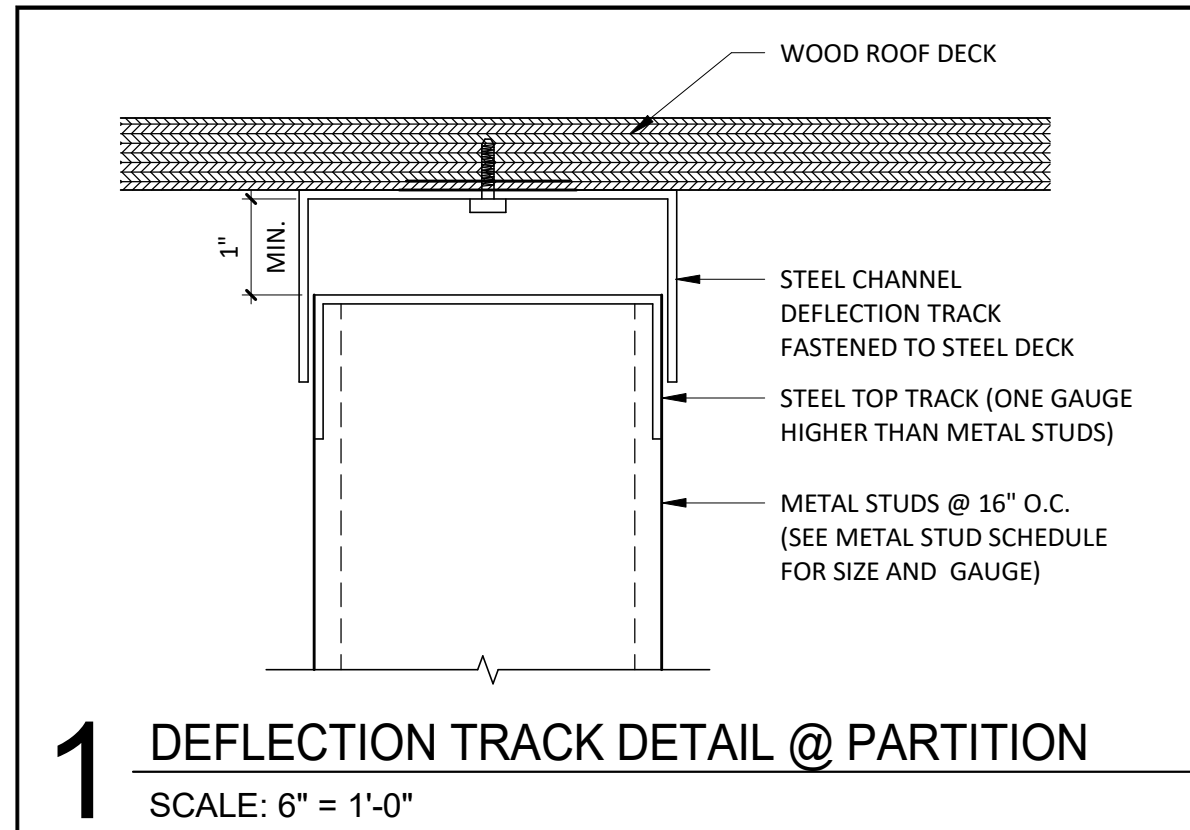

GENERAL NOTES - WALL TYPES

A. REFER TO FINISH SCHEDULE AND CERAMIC TILE WALL FINISHES KEY PLAN ON SHEET A120 FOR WALL FINISHES, REFER TO FLOOR PLAN ON A110 FOR METAL STUD SIZE.

B. G.C. SHALL PROVIDE SOLID BLOCKING IN WALLS AS REQUIRED OR AS NEEDED.

C. STUDS ARE 3 5/8" METAL STUDS UNLESS OTHERWISE NOTED ON PLAN.

D. ALL CONCEALED WOOD TO BE FRT RATED.

STUD SCHEDULE & NOTES

1. ALL HEIGHTS REFER TO UN-BRACED HEIGHTS.

2. ALL HEIGHTS BASED ON 16" O.C. SPACING.

3. BOTTOM TRACK TO BE SAME GAUGE AS STUD.

4. TOP TRACK TO BE ONE GAUGE HIGHER.

SIZE/TYPE	W/O HUNG SHELVING	W/ HUNG SHELVING
3625125-18	UP TO 12'-0"	
3625137-33	UP TO 16'-0"	UP TO 12'-0"
6005137-33	UP TO 22'-0"	UP TO 16'-0"
6005162-43	UP TO 26'-0"	UP TO 22'-0"

PARTITION NOTES

1. ALL METAL STUDS TO CONFORM TO LOCAL BUILDING CODES.

2. ALL STUD WALLS AND PARTITIONS REQUIRE GYP. BOARD ON BOTH SIDES FOR THE FULL HEIGHT OF THE STUDS UNLESS SPECIFICALLY DETAILED OTHERWISE.

3. ALL SUSPENDED WALLS SHALL HAVE GYP. BOARD WHICH EXTENDS 4" ABOVE THE SUSPENDED CEILING UNLESS SHOWN AND/OR NOTED OTHERWISE BY THE ARCHITECT.

4. FIRE RETARDANT PLYWOOD MAY SUBSTITUTE FOR GYP. BOARD WHERE SO DIRECTED BY THE ARCHITECT.

5. ALL STUD WALLS AND PARTITIONS SHALL HAVE CONTINUOUS LINES OF BRIDGING SPACED AT 4'-0" MAXIMUM ON CENTER. THE BRIDGING SHALL BE SECURELY FASTENED TO THE STUDS WITH EITHER SCREWS OR WELDS. REFER TO DETAILS THIS SHEET.

6. ALL STUDS SHALL BE "CEE" STUDS WITH FLANGE STIFFENERS.

7. THE MATERIALS AND DETAILS SHOWN ARE FOR TYPICAL INSTALLATIONS. WHERE THE STUD MANUFACTURER'S RECOMMENDATIONS OR LOCAL ORDINANCES ARE MORE RESTRICTIVE, THEY SHALL APPLY.

8. TYPICAL FASTENER:

A: STEEL STUDS TO STEEL STUDS OR TRACKS:
20 GAUGE - #8 - 18 X 1 1/2" TEKS WITH PHILIPS PAN HEAD - MIN. 2 PER CONNECTION
18/16 GAUGE - #10 - 16 X 3/4" TEKS WITH PHILIPS PAN HEAD - MIN. 3 PER CONNECTION

B: STEEL STUDS OR TRACKS TO WOOD PURLINS, GIRDERS AND BEAMS:
#14 - 10 X 1 1/2" H.W.H. TYPE "S" METAL-TO-WOOD TEKS AT 12" O.C., 2" FROM EACH END

C: STEEL STUDS OR TRACKS TO STRUCTURAL STEEL (TUBE/WIDE FLANGE COL'S, BM'S, GIRDER'S, ETC.)
0.145" DIA. HILTI X-EDNI FASTENERS, 5/8" MIN. LENGTH AND MIN. OF 2 PER CONNECTION, OR 2 ROWS AT 16" O.C. FOR CONTINUOUS APPLICATIONS SUCH AS TRACKS, U.N.O.

D: PLYWOOD TO STEEL STUDS:
#10 - 24 X 1 1/4" TEKS/3 (PLYMETALTEKS) WITH THIN WAFER HEAD - 24" O.C. FILED, 12" O.C. PERIMETER

E: GYPSUM BOARD TO STEEL STUDS:
#7 X 1-1/4" HI-LOW TYPE "S" BUGLE HEAD SCREWS FOR 3/8" TO 5/8" GYPSUM BOARD TO 25 GAUGE OR 20 GAUGE STUDS
#6 X 1-1/4" TYPE S-12 BUGLE HEAD SCREWS FOR 3/8" TO 5/8" TO 18 GAUGE OR 16 GAUGE STUDS OR TRACKS
FIELD - 12" O.C. CEILINGS, 24" O.C. WALLS
BUTT JOINTS 12" O.C.

F: STEEL STUDS OR TRACKS TO CONCRETE:
0.145" DIA. HILTI X-DNI FASTENER, 1" MIN. LENGTH, 2 ROWS AT 16" O.C.

NOTE: ALL CONCEALED WOOD TO BE FRT RATED

3 LATERAL BRACING DETAIL @ PARTITION

SCALE: NOT TO SCALE

CONSULTANT:

WILKU'S ARCHITECTS

CLIENT:

CHIPOTLE MEXICAN GRILL, INC.
PO BOX 182966
COLUMBUS, OH 43218-2966
TELEPHONE: (614) 318-2682
INTERNET: WWW.CHIPOTLE.COM

COPYRIGHT 2024
THIS DRAWING IS AN INSTRUMENT OF SERVICE AND AS SUCH REMAINS THE PROPERTY OF CHIPOTLE MEXICAN GRILL, INC. PERMISSION FOR USE OF THIS DOCUMENT IS LIMITED AND CAN BE EXTENDED ONLY BY WRITTEN AGREEMENT WITH CHIPOTLE MEXICAN GRILL, INC.

PROJECT INFORMATION:

STORE NO.: 5005
"PRESERVE VILLAGE"
9248 HENNEPIN TOWN ROAD
EDEN PRAIRIE, MN 55347

SEAL:

I hereby certify that this plan, specification, or report was prepared by me or under my direct supervision and that I am duly Licensed Architect under the laws of the State of Minnesota.

Matthew M. Wilku's LICENSE # 54678

DATE August 27, 2024

PROJECT NO. 2023-0144
DRAWN BY KDRB
CHECKED BY DRL / MMW

ISSUE RECORD:


DATE	DESCRIPTION
04-10-24	PERMIT SET
06-04-24	BID SET
08-26-24	CONSTRUCTION SET

REVISIONS:

2 06/04/2024 BID SET UPDATES

TITLE: ARCHITECTURAL WALL TYPES


SHEET NUMBER: A111

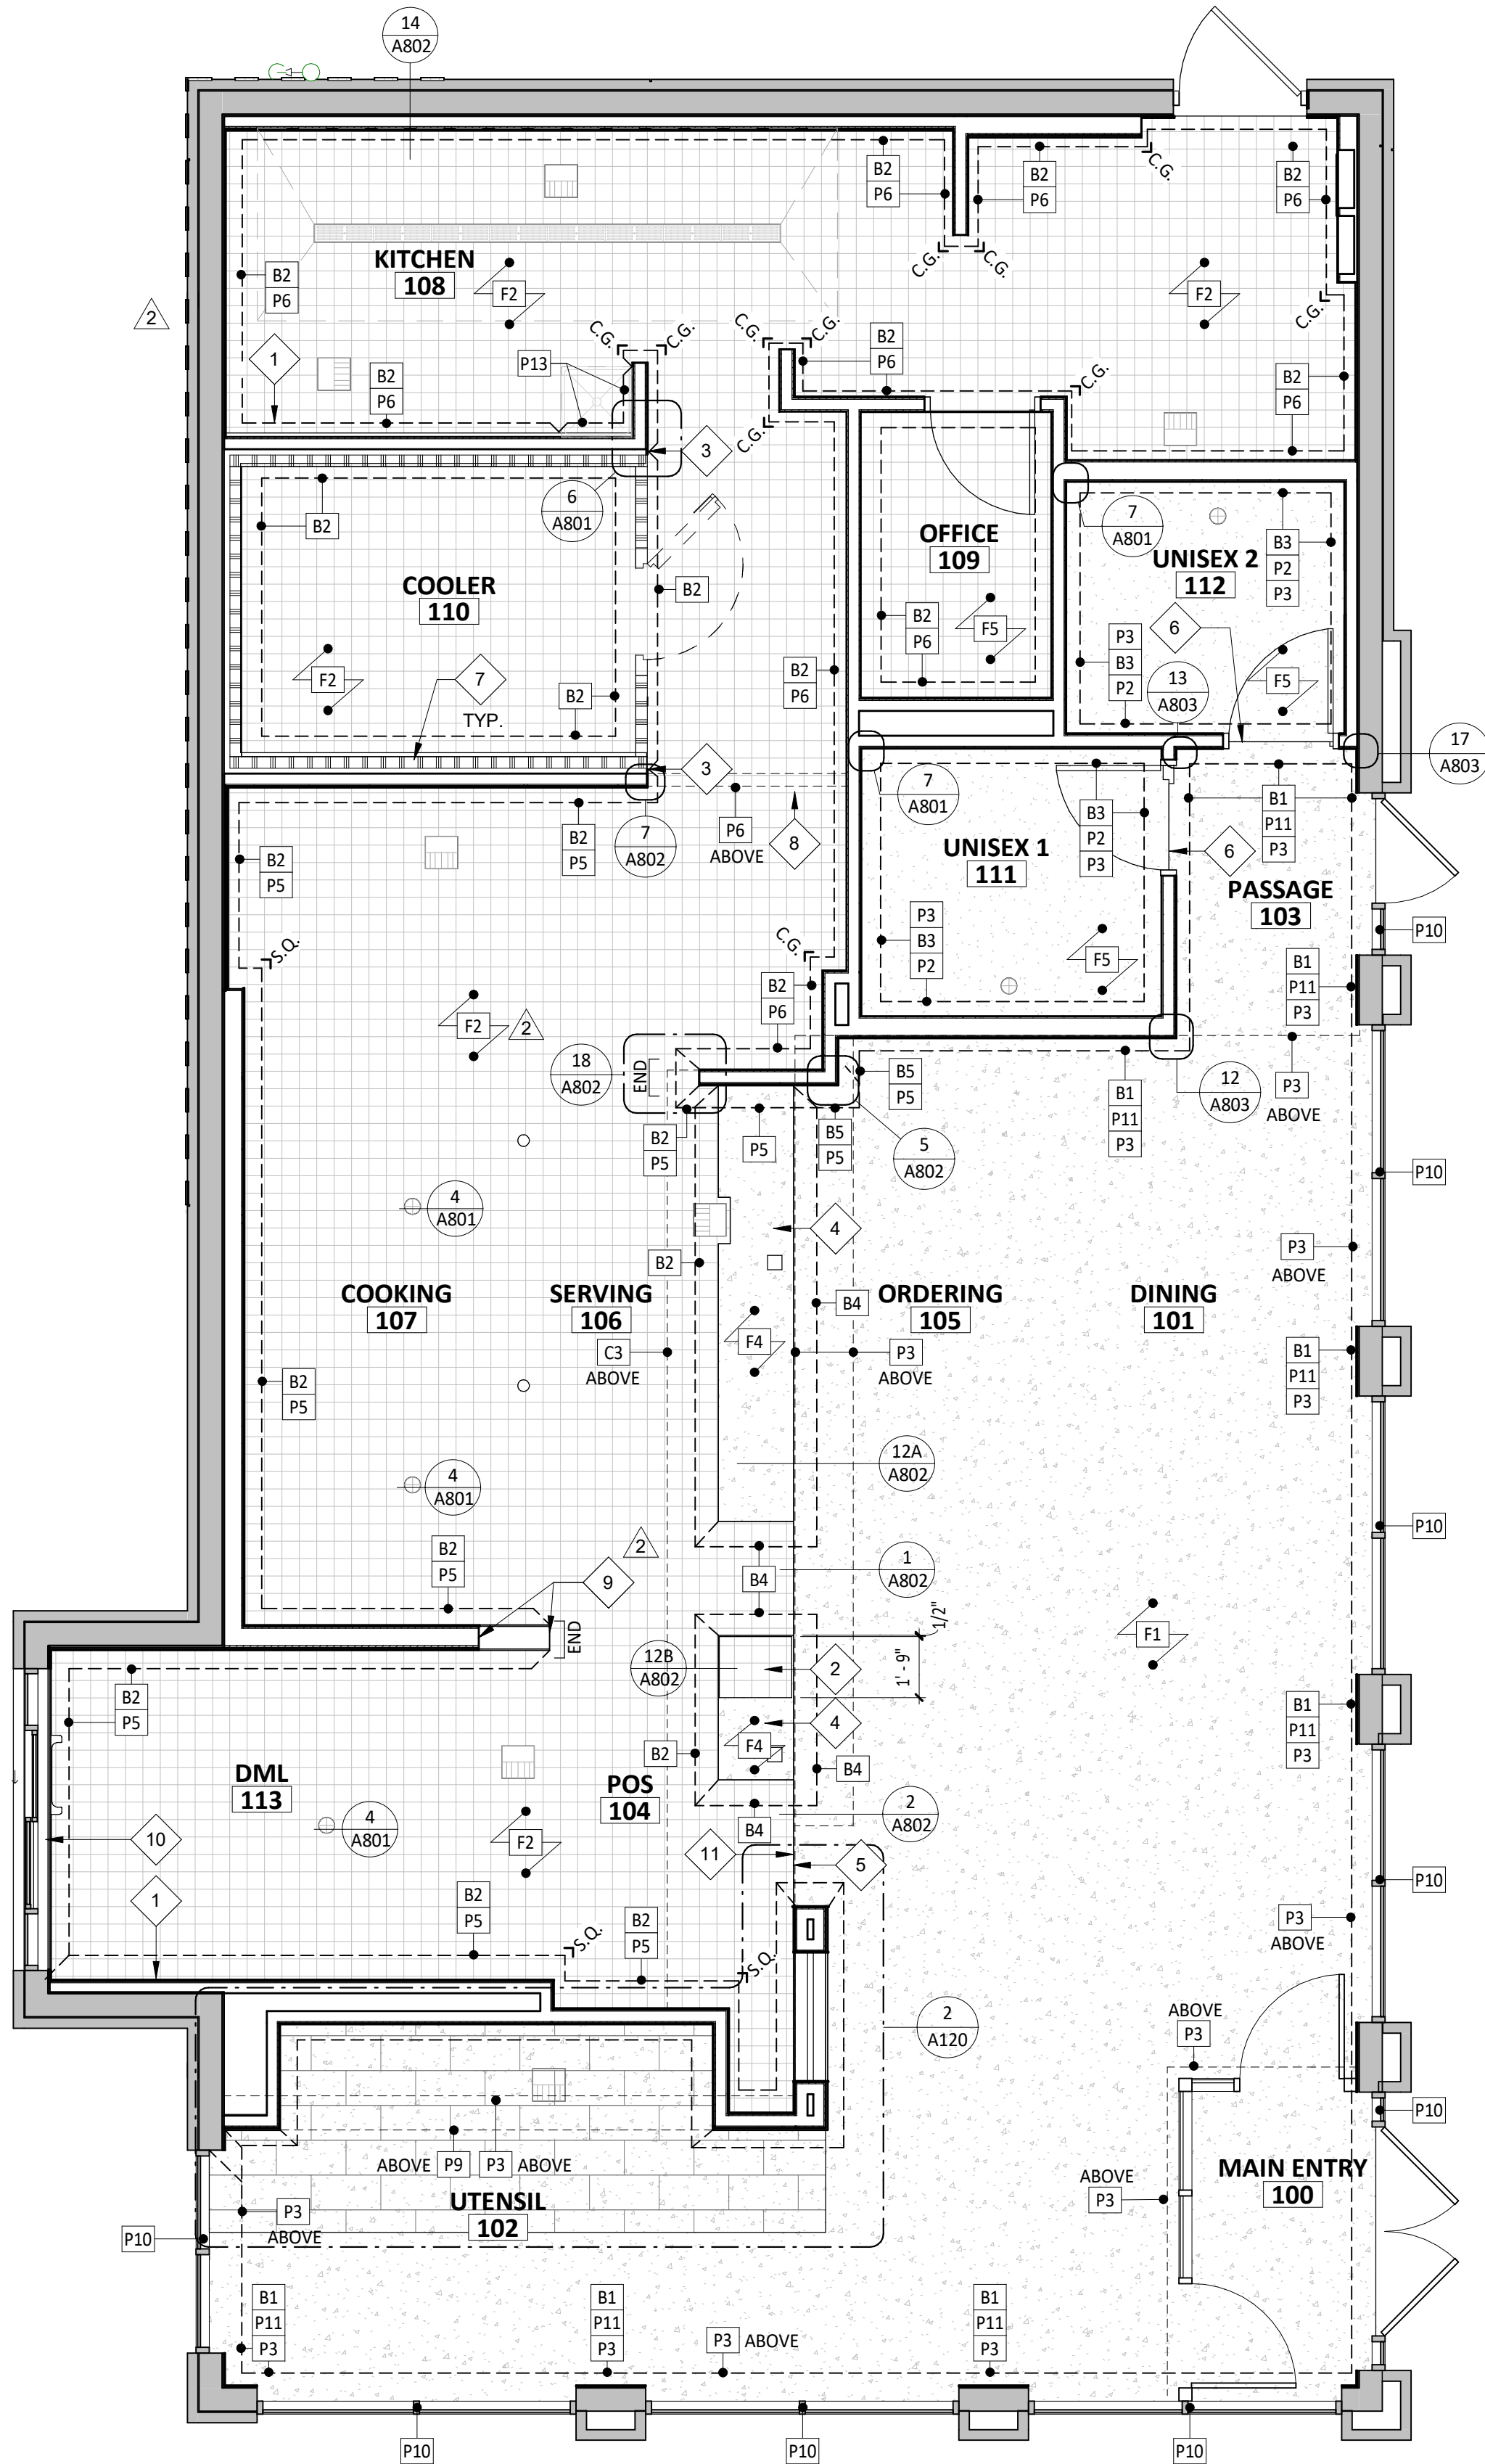

1 FINISH PLAN
SCALE: 1/4" = 1'-0"

FINISH LEGEND

LGD. #	FLOOR FINISHES	LGD. #	WALL BASE FINISHES	LGD. #	CEILING/DECK FINISHES
F1	POLISHED CONCRETE	B1	BLACK RUBBER, COVELESS	C1	OPEN TO STRUCTURE, UNPAINTED
F2	QUARRY TILE	B2	QUARRY TILE, COVE	C2	STONEWOOD
F3	EXISTING EXTERIOR CONCRETE	B3	BLACK RUBBER, COVE	C3	GYP BD; PAINT "MOONLIT SNOW"
F4	SEALED CONCRETE	B4	QUARRY TILE, COVELESS	C4	2X4 VINYL-FACED LAY-IN
F5	RESINOUS FLOORING	B5	CERAMIC TILE	C5	FELT BAFFLES
F6	PORCELAIN TILE				
LGD. #	DOOR FINISHES	LGD. #	WALL BASE FINISHES		
D1	PAINT "BLACK"	P1	GYP BD; PAINT "MOONLIT SNOW"		
D2	PAINT "KNIGHTS ARMOR"	P2	FIBERGLASS REINFORCED PANELS TO 4'-0" AFF (SMOOTH)		
		P3	GYP BD; PAINT "THIN ICE", EGGSHELL, REFER TO A701 AND A710		
		P4	NOT USED		
		P5	CERAMIC TILE - WHITE		
		P6	FIBERGLASS REINFORCED PANELS (PEBBLED FINISH)		
		P7	NOT USED		
		P8	NOT USED		
		P9	SPALTED MAPLE WALL PANEL, HORIZONTAL GRAIN		
		P10	EXISTING STOREFRONT		
		P11	STONEWOOD WALL PANEL		
		P12	EXISTING PREFINISHED BRAKE METAL		
		P13	STAINLESS STEEL		

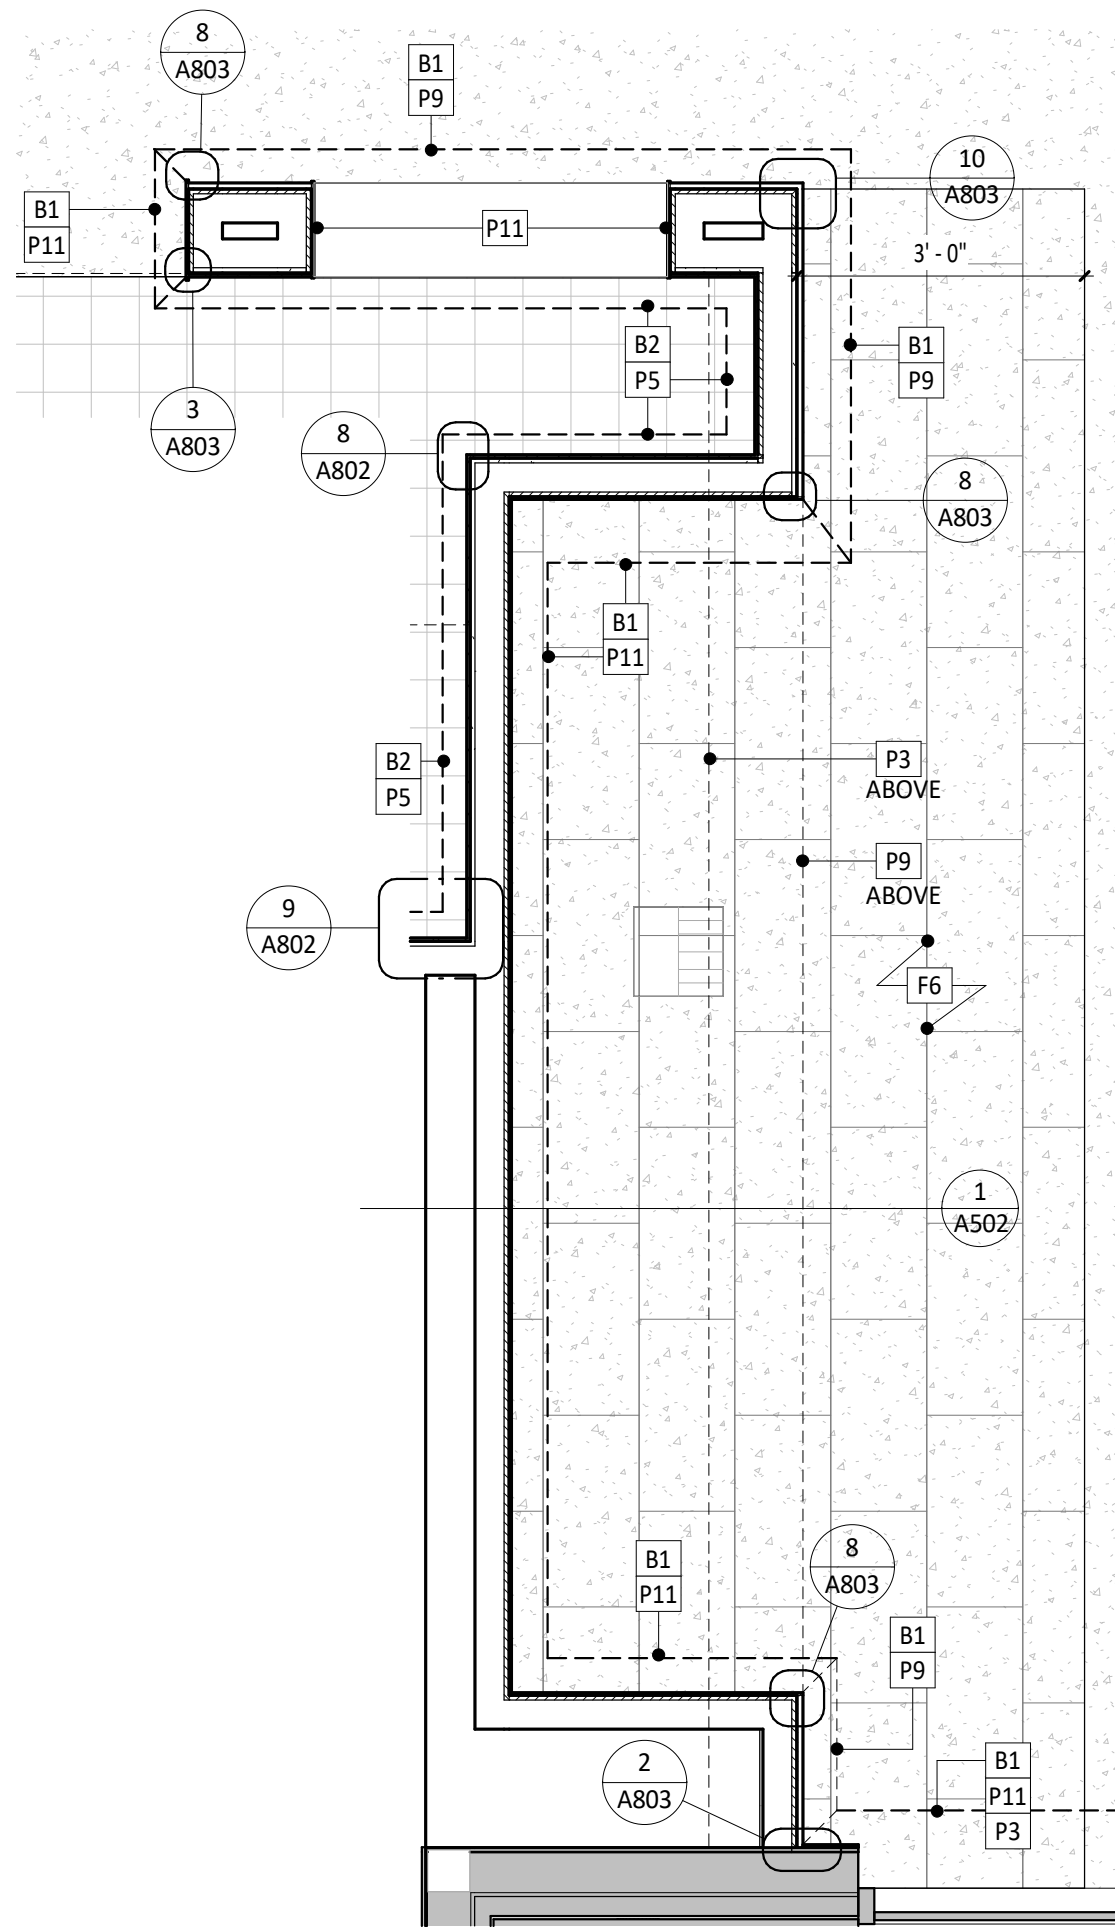

2 ENLARGED FINISH PLAN
SCALE: 1/2" = 1'-0"

GENERAL NOTES - FINISH PLAN

- A. STONEWOOD WALL PANELS AND WAINSCOTS PROVIDED BY TMS, INSTALLED BY GC.
B. SPALTED MAPLE PANELS PROVIDED BY TMS, INSTALLED BY GC.
C. GC IS RESPONSIBLE FOR SEQUENCING OF PREWIRING WITH COMPLETION OF INTERIOR FINISHES (GYP. BD. FINISHES).
D. PROVIDE WATER PROOFING MEMBRANE, REFER TO A802 DETAILS. PROVIDE ON INTERIOR OF ALL RESTROOM WALLS, REFER TO A801 DETAILS

FINISH PLAN SYMBOL LEGEND

- = PROVIDE A SCHLUTER QUADEC METAL CORNER AT ALL TILED CORNERS - REFER TO A802 FOR ADDITIONAL INFORMATION
 = PROVIDE 1 1/2" X 1 1/2" STAINLESS STEEL CORNER GUARD UP TO 5'-0" A.F.F. - 1 1/2" X 1 1/2" FRP CORNER GUARD FROM TOP TO CEILING - REFER TO A802 FOR ADDITIONAL INFORMATION
 = PROVIDE END GUARD - REFER TO A802 FOR ADDITIONAL INFORMATION

KEYNOTE LEGEND

- 1 GENERAL CONTRACTOR TO PROVIDE 18 GAUGE STAINLESS STEEL SHROUD AROUND EXPOSED LINES AT ICE MAKER.
2 PROVIDE QUARRY TILE ON TOP OF CURB FOR SMART SAFE AND WATER SOFTENER - PROVIDE BULLNOSE TILE TO LAP OVER TOP CUT EDGE OF BASE TILE - REFER TO A801 FOR ADDITIONAL INFORMATION - G.C. TO COORDINATE EXTENT OF QUARRY TILE WITH KES PRIOR TO INSTALLATION
3 FRP ENCLOSURE PANEL AT COOLER GAP - REFER TO A802 FOR ADDITIONAL INFORMATION.
4 CONCRETE CURB FOR EQUIPMENT WITH QUARRY TILE BASE AT ALL EXPOSED EDGES.
5 EXTENT OF QUARRY TILE FROM KITCHEN.
6 EXTENT OF RESINOUS FLOOR FROM RESTROOMS - ALIGN EDGE OF FLOOR WITH CENTER OF DOOR JAMB.
7 COOLER WALL PANELS AS PROVIDED BY THE COOLER MANUFACTURER HAVE A 26-GAUGE COATED AND EMBOSSED STEEL FINISH.
8 PROVIDE TOP CORNER AT TRANSITION FROM GYPSUM BOARD CEILING TO FRP WALL - REFER TO A210 FOR ADDITIONAL INFORMATION.
9 ALUMINUM ENDCAP - REFER TO A802 FOR ADDITIONAL INFORMATION.
10 ALUMINUM PLATE BELOW DRIVE-THRU WINDOW - REFER TO A802 FOR ADDITIONAL INFORMATION.
11 ALIGN LOW EDGE OF RENO RAMP WITH FRONT EDGE OF EQUIPMENT CURB AND FACE OF ADJACENT WALL BASE FINISH. AT DOORS, ALIGN LOW EDGE WITH FRONT FACE OF DOOR.



CLIENT:



CHIPOTLE MEXICAN GRILL, INC.
PO BOX 182966
COLUMBUS, OH 43218-2566
TELEPHONE: (614) 318-2682
INTERNET: WWW.CHIPOTLE.COM

COPYRIGHT 2024
THIS DRAWING IS AN INSTRUMENT OF SERVICE AND AS SUCH REMAINS THE PROPERTY OF CHIPOTLE MEXICAN GRILL, INC. PERMISSION FOR USE OF THIS DOCUMENT IS LIMITED AND CAN BE EXTENDED ONLY BY WRITTEN AGREEMENT WITH CHIPOTLE MEXICAN GRILL, INC.

PROJECT INFORMATION:

STORE NO.: 5005
"PRESERVE VILLAGE"
9246 HENNEPIN TOWN ROAD
EDEN PRAIRIE, MN 55347

SEAL:

I hereby certify that this plan, specification, or report was prepared by me or under my direct supervision and that I am duly Licensed Architect under the laws of the State of Minnesota.

Matthew M. Wilku's LICENSE # 54678

DATE August 27, 2024

PROJECT NO. 2023-0144
DRAWN BY KDRB
CHECKED BY DRL / MMW


ISSUE RECORD:
04-10-24 PERMIT SET
06-04-24 BID SET
08-26-24 CONSTRUCTION SET

REVISIONS:
2 06/04/2024 BID SET UPDATES


TITLE:
FINISH PLAN

SHEET NUMBER:

A120

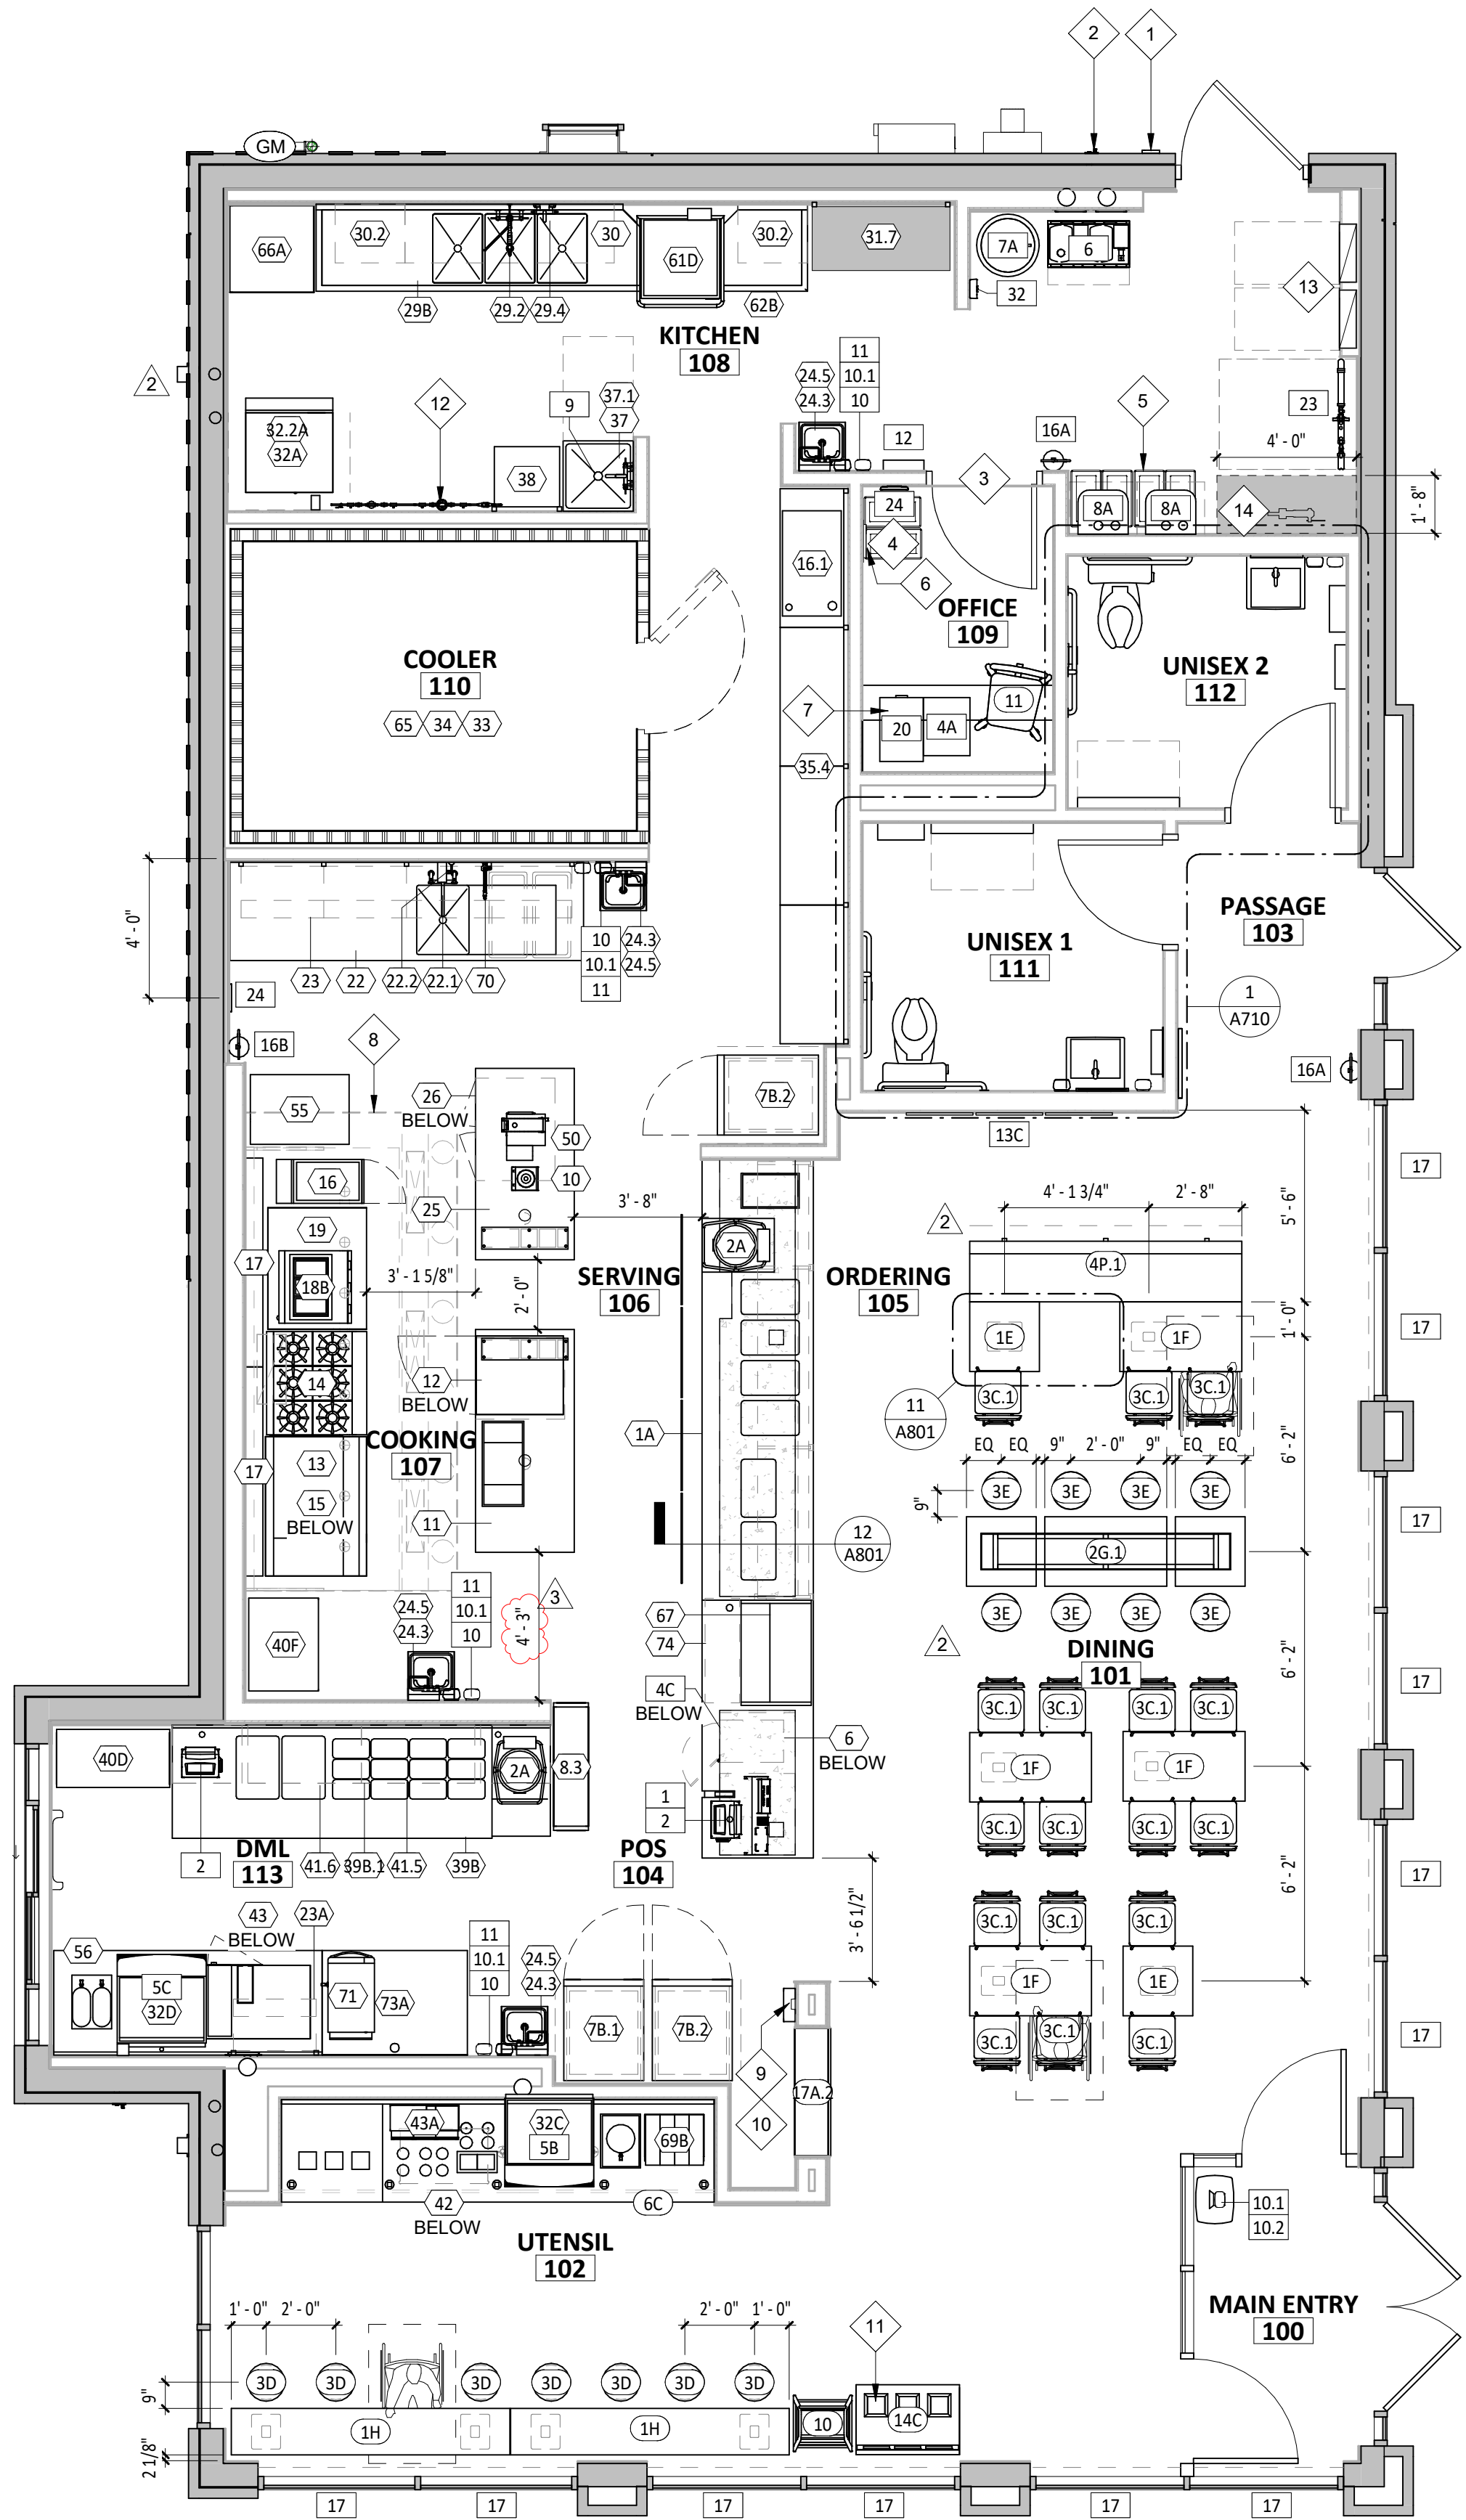

1 FURNITURE, FIXTURE, & EQUIPMENT PLAN
SCALE: 1/4" = 1'-0"

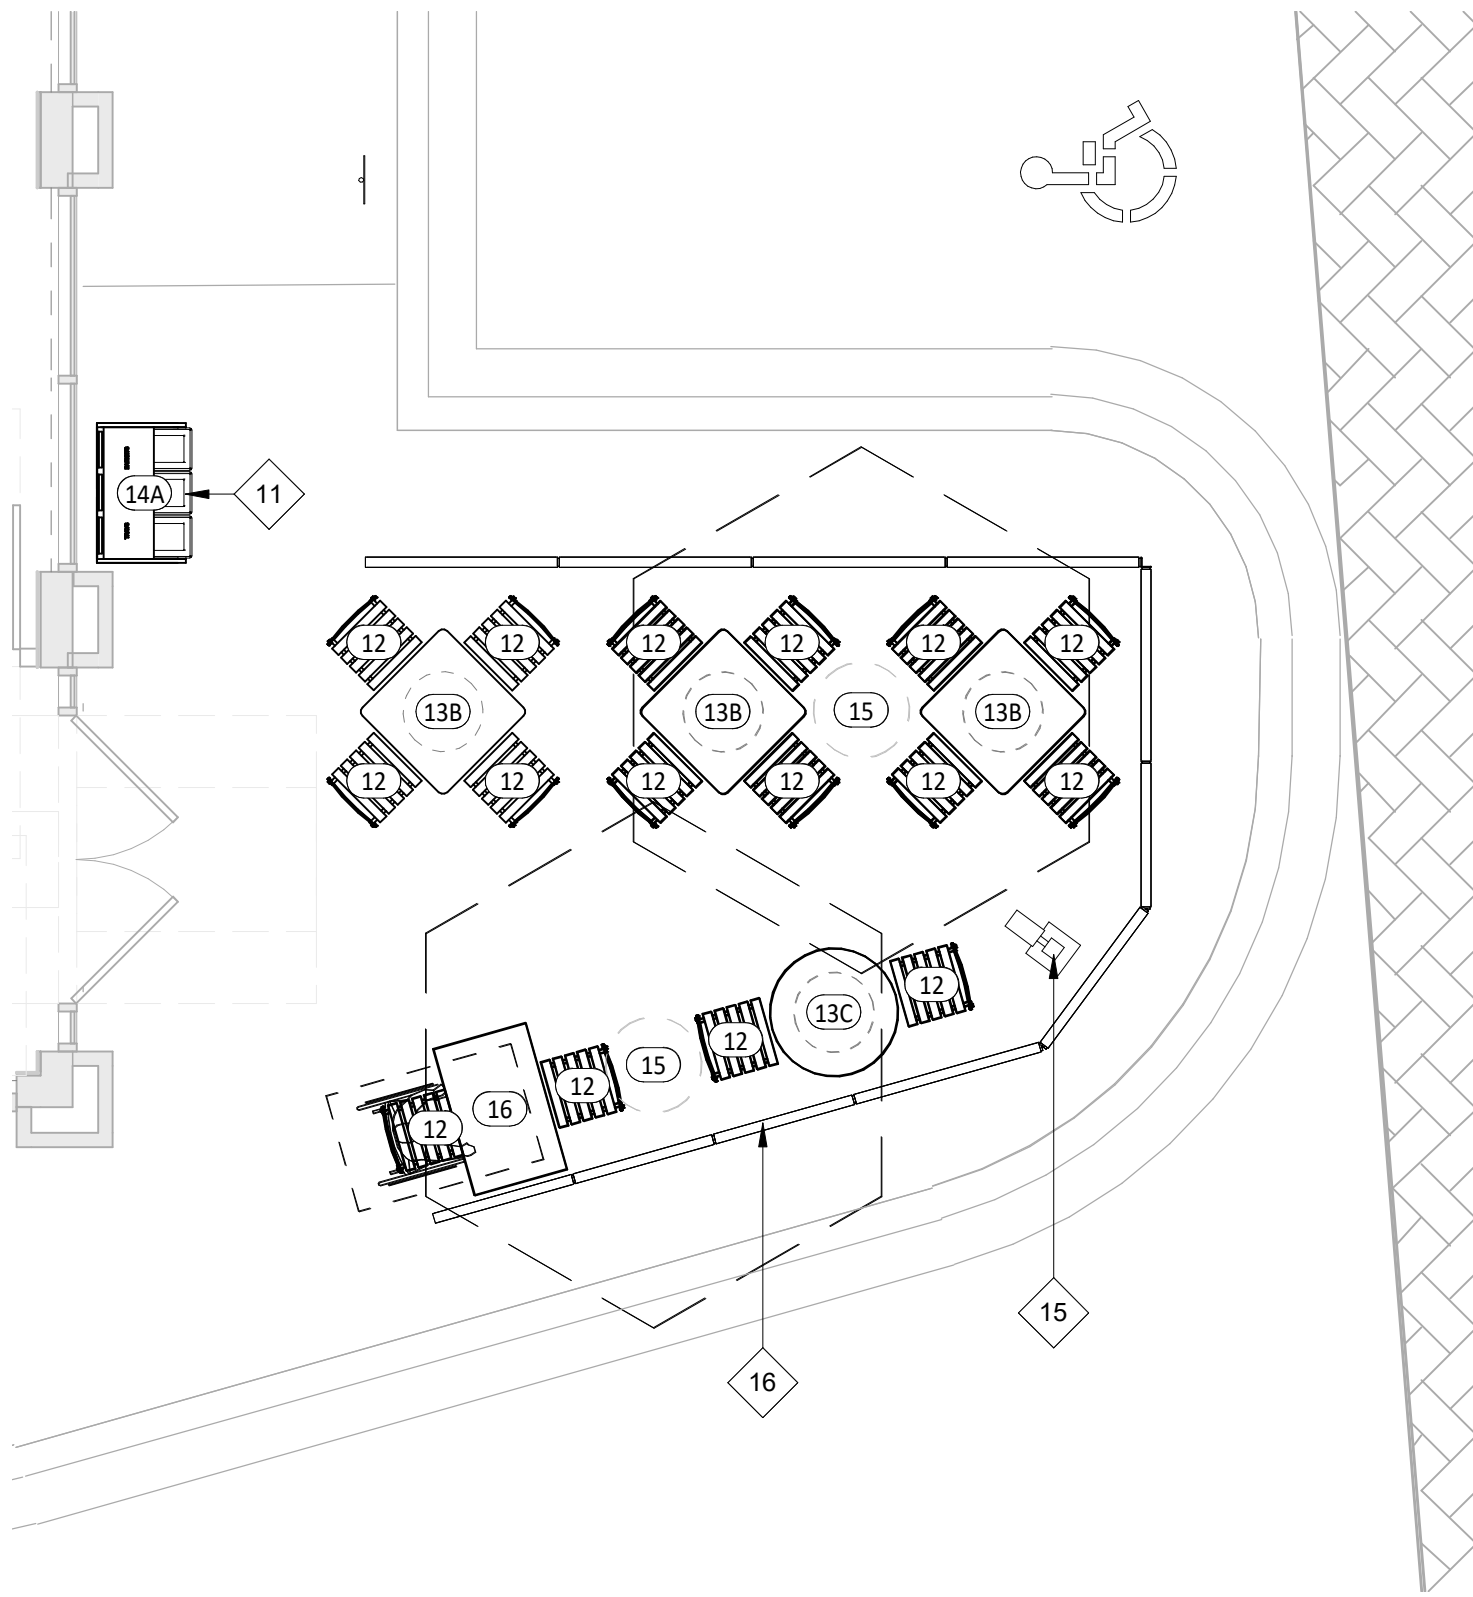

2 FURNITURE, FIXTURE & EQUIPMENT PATIO PLAN
SCALE: 1/4" = 1'-0"

GENERAL NOTES - FF& E

- REFER TO SHEET A131 FOR EQUIPMENT LIST AND FURNITURE SCHEDULE.
- ALL DIMENSIONS TO EXTERIOR OR EXISTING WALLS ARE TO THE FINISH FACE OF THE EXISTING GYP. BD.
- ALL DIMENSIONS ARE TO FACE OF FRAMING, EDGE OF EQUIPMENT, OR CENTERLINE OF EQUIPMENT UNLESS NOTED OTHERWISE.
- ALL FURNITURE TO BE SQUARE/PARALLEL TO TENANT SPACE/WALLS AS SHOWN ON PLANS.

KEYNOTE LEGEND

- C02 REMOTE FILLER - VERIFY FINAL LOCATION WITH CHIPOTLE'S CONSTRUCTION MANAGER.
- HOSE BIBB - REFER TO PLUMBING PLANS FOR ADDITIONAL INFORMATION.
- TELEPHONE BOARD ABOVE - REFER TO ELECTRICAL DRAWINGS FOR ADDITIONAL INFORMATION.
- MOVEABLE BACK-UP TRASH BINS FOR DINING AREA TRASH SURROUNDS - TYPICAL OF TWO (2).
- MOVEABLE LINEN BINS WITH LID - TYPICAL OF FOUR (4).
- BYPASS DISTRIBUTION PANEL - SEE ELECTRICAL PLANS FOR ADDITIONAL INFORMATION.
- OFFICE DESK AND SHELVING - REFER TO SHEET A702 AND ELECTRICAL PLANS FOR ADDITIONAL INFORMATION.
- DASHED LINE INDICATES LOCATION OF HOOD ABOVE.
- KRONOS TIMECLOCK WILL BE LOCATED 40" A.F.F. TO THE TOP OF UNIT - CENTER KRONOS UNIT IN WALL - REFER TO ELECTRICAL DRAWINGS.
- ANSUL PULL TO BE LOCATED 48" A.F.F. TO THE CENTER OF UNIT ABOVE THE TIMECLOCK LOCATION.
- HOLD TRASH SURROUND OFF 2" AROUND ADJACENT WALL SURFACES - TYPICAL.
- WATER FILTER ABOVE - REFER TO PLUMBING DRAWINGS FOR ADDITIONAL INFORMATION.
- ELECTRICAL PANEL LOCATION - SEE ELECTRICAL PLANS FOR ADDITIONAL INFORMATION.
- HATCHED AREA REPRESENTS CLEAR SPACE FOR FIRE RISER LOCATION.
- RAB PATIO LIGHT, CONDUIT STUB-UP BY LANDLORD. PATIO LIGHT AND FOUNDATION BY CHIPOTLE GENERAL CONTRACTOR.
- PATIO RAILING BY LANDLORD - PROTECT DURING CONSTRUCTION.

CONSULTANT:



CLIENT:



CHIPOTLE MEXICAN GRILL, INC.
PO BOX 182966
COLUMBUS, OH 43218-2966
TELEPHONE: (614) 318-2662
INTERNET: WWW.CHIPOTLE.COM

COPYRIGHT 2024
THIS DRAWING IS AN INSTRUMENT OF SERVICE AND AS SUCH REMAINS THE PROPERTY OF CHIPOTLE MEXICAN GRILL, INC. PERMISSION FOR USE OF THIS DOCUMENT IS LIMITED AND CAN BE EXTENDED ONLY BY WRITTEN AGREEMENT WITH CHIPOTLE MEXICAN GRILL, INC.

PROJECT INFORMATION:

STORE NO.: 5005
"PRESERVE VILLAGE"
9246 HENNEPIN TOWN ROAD
EDEN PRAIRIE, MN 55347

SEAL:

I hereby certify that this plan, specification, or report was prepared by me or under my direct supervision and that I am duly Licensed Architect under the laws of the State of Minnesota.

Matthew M. Wilkus LICENSE # 54678

DATE August 27, 2024

PROJECT NO. 2023-0144

DRAWN BY KDRB

CHECKED BY DRL / MMW

ISSUE RECORD:

04-10-24 PERMIT SET

06-04-24 BID SET

08-26-24 CONSTRUCTION SET

REVISIONS:

2 06/04/2024 BID SET UPDATES


3 08/26/2024 CONSTRUCTION SET

TITLE:

FF&E PLAN

SHEET NUMBER:


A130

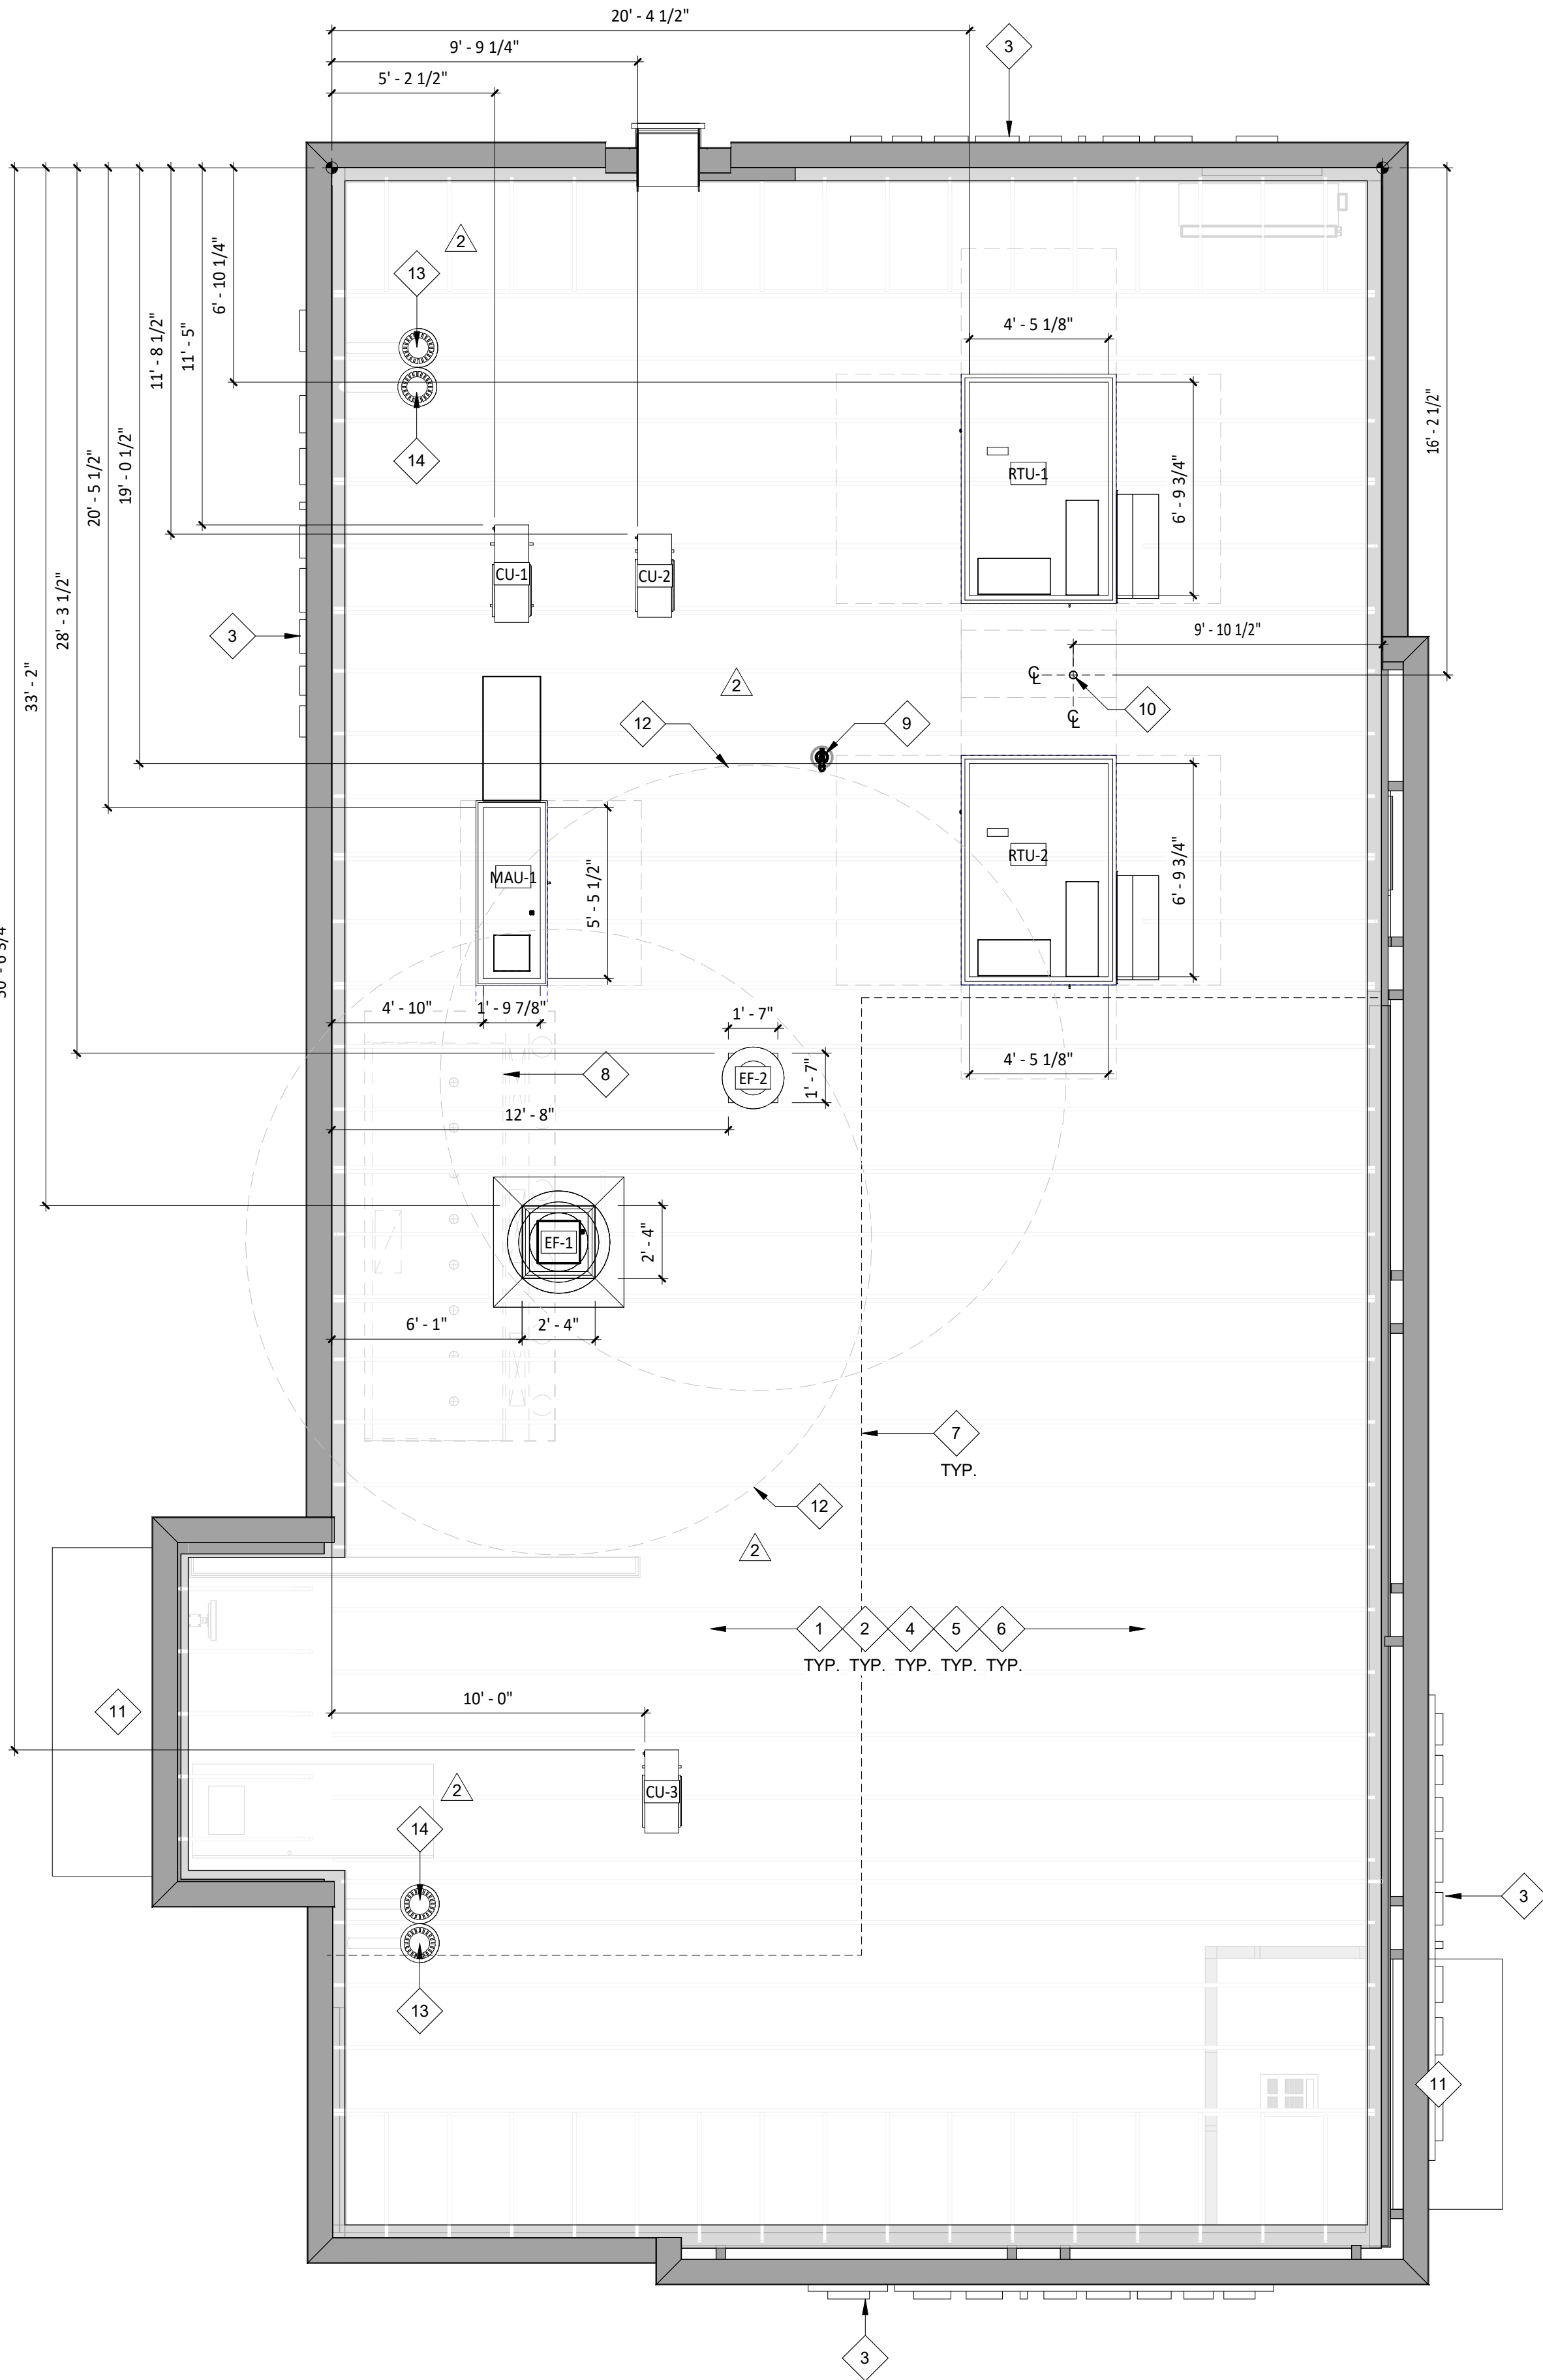

1 ROOF PLAN
SCALE: 1/4" = 1'-0"

HVAC EQUIPMENT

DESCRIPTION	FURNISHED BY	INSTALLED BY	ELEC	UTILITY			REMARKS
				GAS	WATER	SEWER	
Exhaust Fans & Curbs	HS	GC	•				Curb furnished by HS, installed by GC
Make Up Air Unit & Curbs	HS	GC	•				Curb furnished by HS, installed by GC
Roof Top Units & Curbs	HES	GC	•	•	•	•	Curb furnished by HS, installed by GC
Test & Balance System	TAB	-	•	•			Furnish HVAC Test & Balance per Tenant's National Account Program.

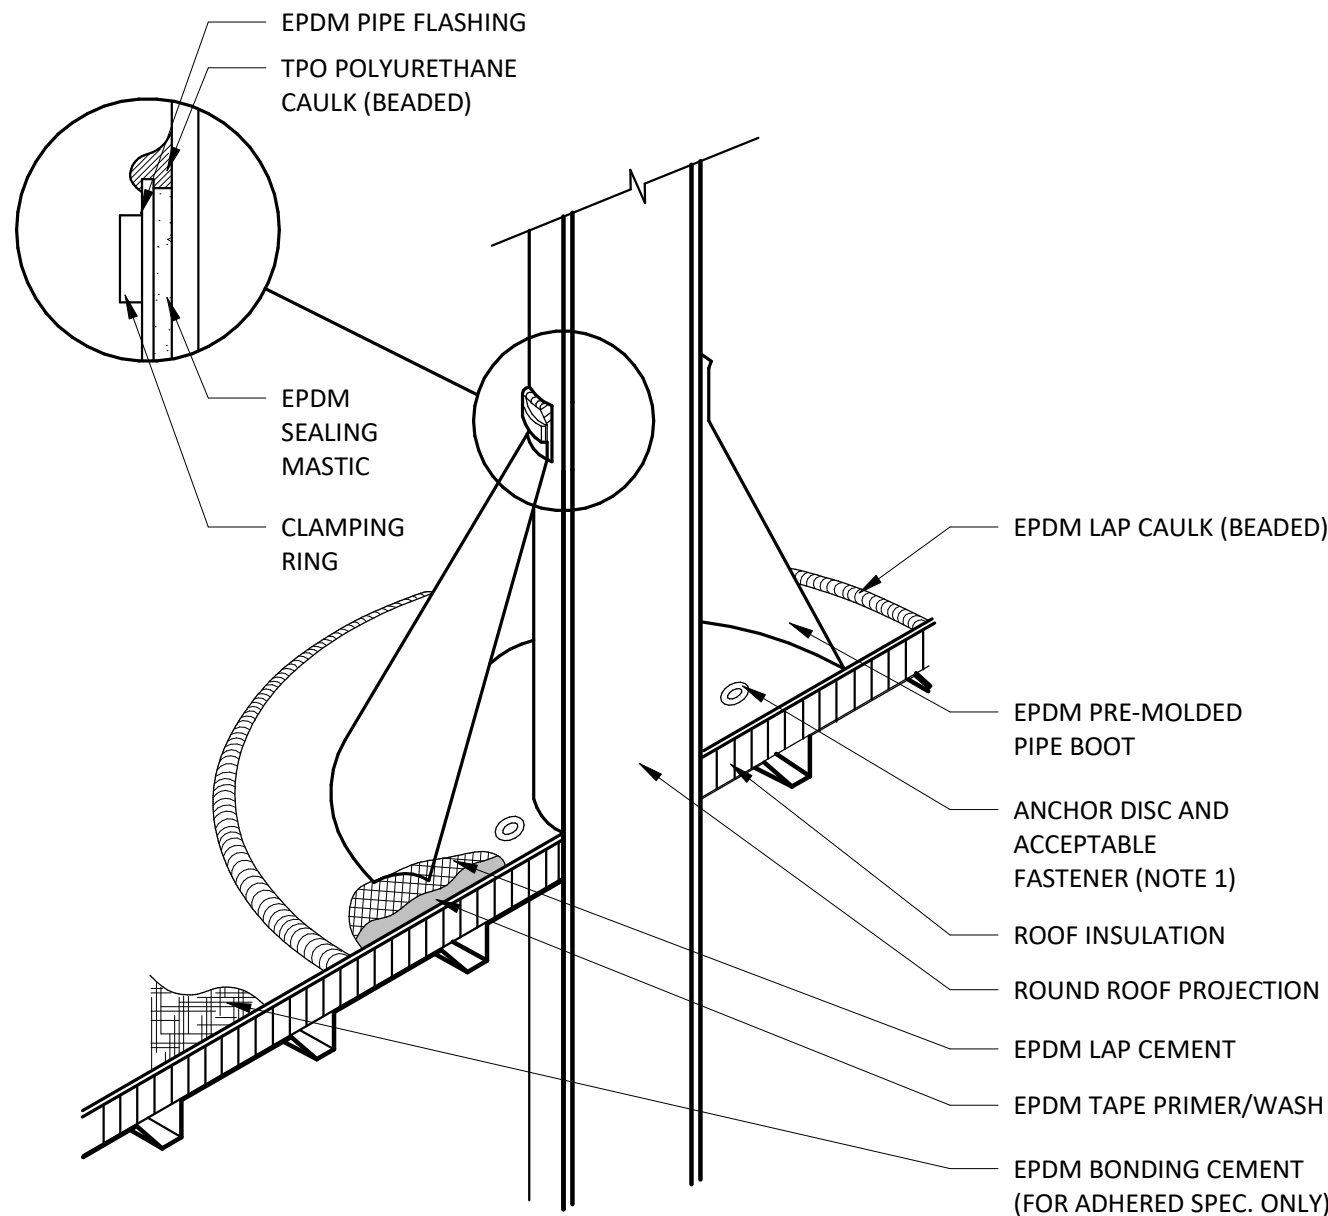


NOTE:

- WITH MECHANICALLY FASTENED OR BALLASTED SPECIFICATIONS, MEMBRANE MUST BE MECHANICALLY ATTACHED WITH 2" (50 mm) ANCHOR DISC AND ACCEPTABLE FASTENERS (MINIMUM OF 4 PER PIPE).
- DO NOT OVERLAP THE FLANGES FROM ADJACENT PIPE FLASHINGS.
- ANY SEAM UNDER BOOT FLANGE TO BE TREATED AS T-JOINT.
- BOTH SURFACES TO BE MATED MUST BE CLEANED WITH TAPE PRIMER/WASH. EPDM TAPE PRIMER/WASH MUST BE COMPLETELY DRY AND TACK FREE BEFORE APPLYING EPDM LAP CEMENT.

2 BOOT DETAIL

SCALE: 1/2" = 1'-0"

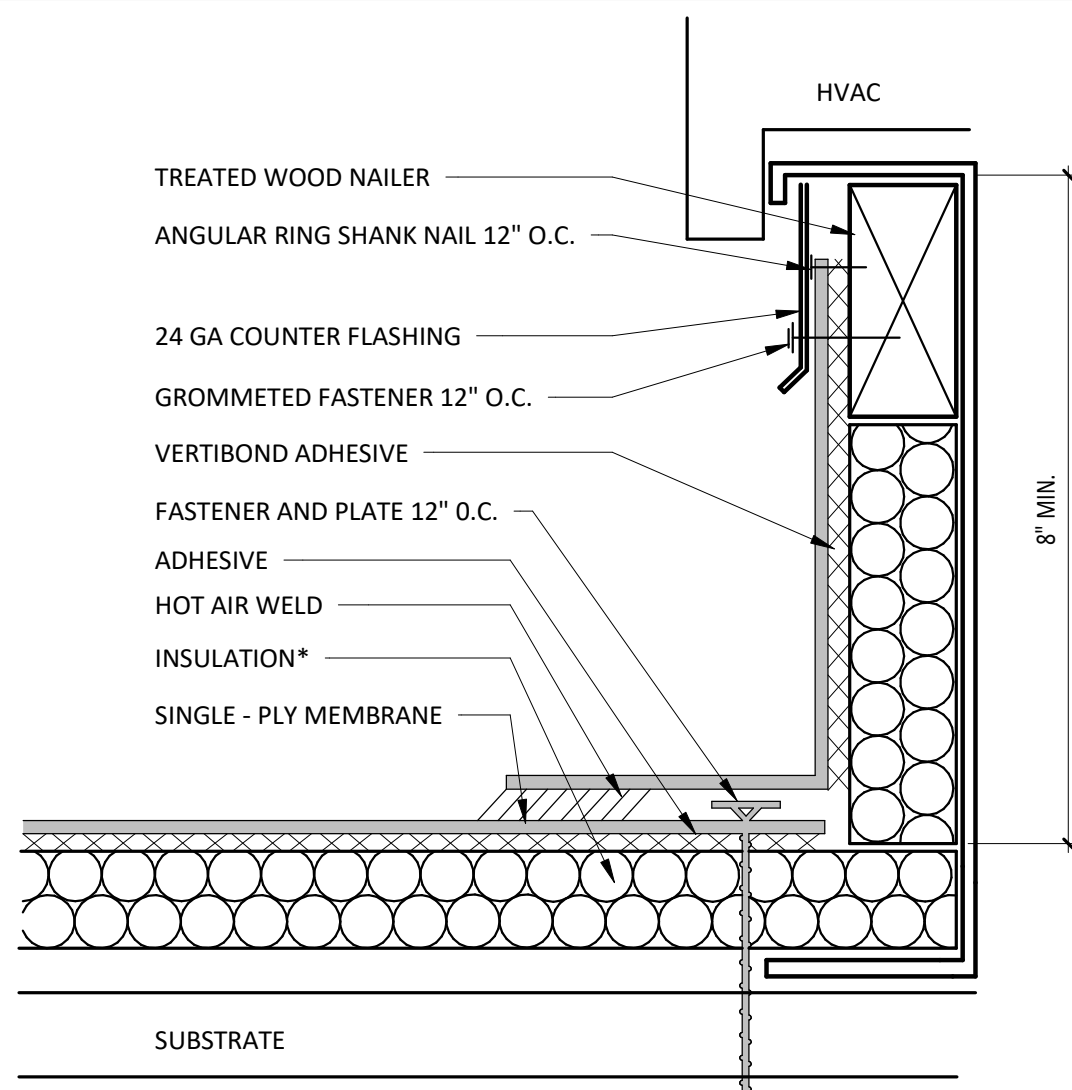

NOTES:

- INSTALLATION TO BE COMPLETED IN ACCORDANCE WITH MANUFACTURERS SPECIFICATIONS.
- DO NOT SCALE DRAWINGS.
- USE PREFABRICATED OUTSIDE CORNERS.
- INSULATION MUST BE SECURELY FASTENED.
- *GLASS - FACED POLYISO INSULATION IS OPTIONAL AND MAY NOT BE REQUIRED ON EVERY PROJECT. IF INSULATION IS NOT REQUIRED, THE MEMBRANE MUST BE ADHERED TO AN APPROVED SURFACE.

3 CURB FLASHING

SCALE: 1/2" = 1'-0"

GENERAL NOTES - ROOF PLAN

- SEE STRUCTURAL DRAWINGS FOR LOCATIONS AND SIZE OF STRUCTURAL ROOF REINFORCEMENTS.
- SEE MECHANICAL PLANS FOR ROOF TOP EQUIPMENT.
- COORDINATE ALL ROOF PENETRATIONS, FLASHING, AND REPAIR W/ CHIPOTLE CONSTRUCTION MANAGER PRIOR TO COMMENCEMENT OF WORK.
- DIMENSIONS FOR ROOF TOP EQUIPMENT WITH CURBS IS TO THE OUTSIDE FACE OF CURB. DIMENSIONS FOR EQUIPMENT WITHOUT CURBS ARE TO THE CENTER OF THE UNIT. ALL DIMENSIONS ARE FOR REFERENCE ONLY. ROOFING CONTRACTOR TO ADJUST AS NECESSARY IN FIELD. CONTACT ENGINEERING CONSULTANTS FOR ANY MAJOR MODIFICATIONS TO LAYOUT.
- JOISTS FOR SHELL BUILDING WERE DESIGNED FOR THE RTU WEIGHTS AND PLACEMENT EXHIBITED. IF LOCATION OR ORIENTATION OF A UNIT MUST CHANGE, NOTIFY ARCHITECT IMMEDIATELY.
- SEE M700 FOR PENETRATION DETAILS AT RTUS AND THE EXHAUST FAN.
- PROVIDE INSULATED CURBS FOR ALL EQUIPMENT IN EXPOSED DECK AREA ONLY.
- PROVIDE TAPERED INSULATED CRICKET AT ALL EQUIPMENT CURBS.
- LOCATE ALL UNITS SO DUCT DROPS BETWEEN TRUSS JOISTS. NOTIFY ARCHITECT IMMEDIATELY IF ANY UNITS NEED TO SHIFT FROM PLAN LOCATION SHOWN.

KEYNOTE LEGEND

- EXISTING FULLY ADHERED EPDM ROOFING SYSTEM AND RIGID INSULATION - PATCH AND REPAIR AS REQUIRED - REFER TO SPECIFICATIONS FOR ADDITIONAL INFORMATION.
- EXISTING WOOD JOISTS BELOW SHOWN FOR REFERENCE ONLY - REFER TO STRUCTURAL DRAWINGS FOR ADDITIONAL INFORMATION.
- SIGNAGE BY TENANTS VENDOR - GENERAL CONTRACTOR TO PATCH AND REPAIR ADJACENT WALL AS REQUIRED FOR SIGN INSTALLATION - GENERAL CONTRACTOR TO COORDINATE SIGNAGE PENETRATIONS WITH SIGNAGE VENDOR.
- ALL ROOF PENETRATIONS, INCLUDING MINOR ROOF VENTS AND SIMILAR ITEMS, MAY NOT BE INDICATED ON PLAN - GENERAL CONTRACTOR TO VERIFY AND COORDINATE SCOPE SO AS TO INDICATE ALL ROOFING AND FLASHING WORK SO AS TO OBTAIN AND/OR MAINTAIN EXISTING ROOFING WARRANTIES.
- LOCATIONS OF ALL ROOF PENETRATIONS ARE TO BE VERIFIED WITH APPROPRIATE SUBCONTRACTOR.
- GENERAL CONTRACTOR TO CLEAN ROOF OF ALL CONSTRUCTION DEBRIS AT PROJECT COMPLETION.
- HIDDEN LINE INDICATES SOFFIT LOCATION BELOW IN WHICH TERMINATES TO UNDERSIDE OF EXISTING DECK.
- DASHED LINE INDICATES LOCATION OF HOOD SYSTEM BELOW.
- ROOF HYDRANT - REFER TO PLUMBING FOR ADDITIONAL INFORMATION.
- THROUGH-ROOF CONDUIT FOR CELL BOOSTER, REFER TO ELECTRICAL DRAWINGS.
- CANOPY BELOW - REFER TO EXTERIOR ELEVATIONS.
- 10'-0" RADIUS CLEARANCE FOR FRESH AIR INTAKES - REFER TO MECHANICAL DRAWINGS FOR ADDITIONAL INFORMATION.
- OVERFLOW ROOF DRAIN LOCATION - GENERAL CONTRACTOR IS RESPONSIBLE OF SNAKE CLEANING PRIOR TO BUILDING TURNOVER.
- PRIMARY ROOF DRAIN LOCATION - GENERAL CONTRACTOR IS RESPONSIBLE OF SNAKE CLEANING PRIOR TO BUILDING TURNOVER.

CONSULTANT:



CLIENT:



CHIPOTLE MEXICAN GRILL, INC.
PO BOX 182966
COLUMBUS, OH 43218-2966
TELEPHONE: (614) 318-2682
INTERNET: WWW.CHIPOTLE.COM

COPYRIGHT 2024
THIS DRAWING IS AN INSTRUMENT OF SERVICE AND AS SUCH REMAINS THE PROPERTY OF CHIPOTLE MEXICAN GRILL, INC. PERMISSION FOR USE OF THIS DOCUMENT IS LIMITED AND CAN BE EXTENDED ONLY BY WRITTEN AGREEMENT WITH CHIPOTLE MEXICAN GRILL, INC.

PROJECT INFORMATION:

STORE NO.: 5005
"PRESERVE VILLAGE"
9246 HENNEPIN TOWN ROAD
EDEN PRAIRIE, MN 55347

SEAL:

I hereby certify that this plan, specification, or report was prepared by me or under my direct supervision and that I am duly Licensed Architect under the laws of the State of Minnesota.

Matthew M. Wilkus LICENSE # 54678

DATE August 27, 2024

PROJECT NO. 2023-0144

DRAWN BY KDRB

CHECKED BY DRL / MMW

ISSUE RECORD:

04-10-24 PERMIT SET

06-04-24 BID SET

08-26-24 CONSTRUCTION SET

REVISIONS:


2 06/04/2024 BID SET UPDATES

TITLE:

ARCHITECTURAL
ROOF PLAN

SHEET NUMBER:

A140

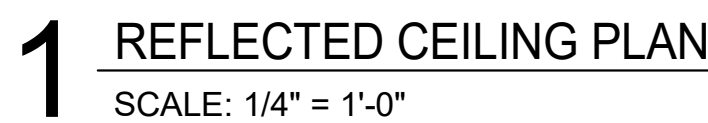

ITEM #	MOUNT	DESCRIPTION	REMARKS
EXISTING			
(E)X9	SURFACE	LED CHANNEL LIGHT BY LANDLORD	SEE SHEET E100
NEW			
A1	LAY-IN	2x2 LED LENSED TROFFER	SEE SHEET E100
B1	CEILING	RECESSED 6IN CAN LIGHT	SEE SHEET E100
B2	CEILING	RECESSED 6IN CAN LIGHT	SEE SHEET E100
B3	CEILING	M4.0 - RECESSED 6IN CAN LIGHT (BLACK)	SEE SHEET E100
C0	SURFACE	LOW PROFILE LED 1FT	SEE SHEET E100
C1	SURFACE	LOW PROFILE LED 2FT	SEE SHEET E100
C2	SURFACE	LOW PROFILE LED 3FT	SEE SHEET E100
C3	SURFACE	LOW PROFILE LED 4FT	SEE SHEET E100
C4	SURFACE	LOW PROFILE LED 5FT	SEE SHEET E100
C7-2	SURFACE	LED CHANNEL LIGHT	SEE SHEET E100
E1	VARIOUS	EMERGENCY LIGHT - DUAL HEAD	SEE SHEET E100
E4	VARIOUS	WHITE EXIT LIGHT - STANDARD RED LETTERS	SEE SHEET E100
E7	VARIOUS	EMERGENCY LIGHT - DUAL HEAD	SEE SHEET E100
G4	POLE	PATIO LIGHT POLE	SEE SHEET E100
H1	SURFACE	VAPOR PROOF HOOD LIGHT	SEE SHEET E100
H2	RECESSED	LED HOOD LIGHT	SEE SHEET E100
J4	PENDANT		SEE SHEET E100
P5	PENDANT		SEE SHEET E100
P6 VARIES	PENDANT	M4.0 - MULTI-PENDANT LIGHT	SEE SHEET E100 & A701
T1	TRACK	TRACK LIGHTING HEAD	SEE SHEET E100
T-6	SUSPENDED	M4.0 - TRACK 6'	SEE SHEET E100
T-8	SUSPENDED	M4.0 - TRACK 8'	SEE SHEET E100
X9	SURFACE	LED CHANNEL LIGHT	SEE SHEET E100

- A. ALL INTERIOR LIGHT FIXTURES AND LAMPS PROVIDED BY TENANT'S LIGHT/LAMP SUPPLIER.
- B. ALL INTERIOR LIGHT FIXTURES AND LAMPS INSTALLED BY GC. CAREFULLY REVIEW LIGHTING FIXTURE SCHEDULE ON SHEET E100.
- C. KITCHEN EXHAUST HOOD PROVIDED BY HS AND INSTALLED BY GC. GC TO COORDINATE PRESSURE TEST AND VIRO GUARD WITH ENVIROMATIC, INC.
- D. ANSUL BOX & FIRE SUPPRESSION SYSTEM PROVIDED BY AND INSTALLED BY HS. HOOD INTERLOCK BY GC. ELECTRICAL CONNECTION BY GC, RE: ELEC.
- E. MENU BOARD ASSEMBLY PROVIDED BY TMB, INSTALLED BY G.C.
- F. PROVIDE BLOCKING ABOVE MENU BOARD ASSEMBLY FOR INSTALLATION.
- G. REFER TO "09090 PAINTING - GENERAL" IN SPECIFICATIONS FOR FINISHES AT EXPOSED CEILING AREAS IN ADDITION TO NOTES LISTED ON THIS SHEET AND A120
- H. UNISTRUT TO BE LEFT UNPAINTED. PROVIDE MATCHING CLOSER STRIPS AND END CAPS. CLOSER STRIP TO BE APPLIED TO THE UNDERSIDE OF THE UNISTRUT.
- I. ALL HEIGHTS ARE TO BOTTOM OF FIXTURE UNLESS NOTED OTHERWISE.
- J. LIGHT DETAILS ARE LOCATED ON SHEET A210. FIXTURE AND LAMP SPECIFICATIONS ARE LOCATED ON E100.
- K. ALL UNISTRUT SUPPORTING CULVERT ELEMENTS AND/OR DUCT WORK SHALL NOT CONTAIN ANY ELECTRICAL CONDUIT. ALL ELECTRICAL CONDUIT MUST RUN IN SEPARATE UNISTRUT.
- L. ALL UNISTRUT, CONDUIT, SPRINKLER & WATER LINES SHALL BE INSTALLED TO THE BOTTOM OF THE DECK OR AS SHOWN IN DETAILS & LEFT UNPAINTED.
- M. ALL DIMENSIONS ARE TO FACE OF FRAMING, OR CENTERLINE OF FIXTURE UNLESS NOTED OTHERWISE.
- N. SEE ELECTRICAL DRAWINGS FOR SHATTER RESISTANT LAMP LOCATIONS.
- O. ALL EMERGENCY FIXTURES, LIGHTS AND STROBES SHALL BE ALIGNED OR CENTERED ON WALLS.
- P. FULL CERAMIC TILE COURSEING SHALL TAKE PRECEDENT OVER ANY CEILING/HEADER DIMENSION INDICATED IN THE PLAN, REFER TO A120.
- Q. ALL CONDUIT AND PIPE PENETRATIONS OF THE SERVING LINE SOFFIT ARE TO BE HELD TIGHT TO THE DECK. PLEASE CONSULT WITH THE CHIPOTLE CM SHOULD ANY CONFLICTS ARISE.
- R. BATT INSULATION TO BE INSTALLED ABOVE THE RESTROOM CEILING.
- S. ALL LAY-IN CEILING PENETRATIONS TO BE HELD TIGHT TO WALLS. REFER TO DETAIL ON SHEET A210 AND PLUMBING DRAWINGS FOR DETAILS.
- T. REFER TO STRUCTURAL DRAWINGS FOR HOOD SUSPENSION DETAILS.
- U. ALL EXTERIOR BUILDING MOUNTED AND PATIO LIGHT FIXTURES AND LAMPS PROVIDED BY TENANT'S LIGHT/LAMP SUPPLIER, U.N.O.
- V. ALL EXTERIOR PARKING LOT LIGHT FIXTURES AND LAMPS PROVIDED BY AND INSTALLED BY G.C. CAREFULLY REVIEW LIGHTING FIXTURE SCHEDULE ON SHEET E100.
- W. ALL EXTERIOR BUILDING MOUNTED AND PATIO LIGHT FIXTURES AND LAMPS INSTALLED BY G.C. CAREFULLY REVIEW LIGHTING FIXTURE SCHEDULE ON SHEET E100.
- X. SECURITY CAMERA LOCATIONS ARE ONLY APPROXIMATE LOCATIONS. FOR GUIDANCE ON THE SPECIFIC LOCATION/ORIENTATION OF THESE CAMERAS, REFER TO THE ENVISION INSTALLATION GUIDE
- Y. REFER TO A120 FOR FINISH LEGEND.










1	INTERIOR SECURITY CAMERA LOCATIONS - TYPICAL SIX (6) - CENTER IN CEILING TILE WHERE APPLICABLE.
2	EXTERIOR SECURITY CAMERA LOCATIONS - TYPICAL OF TWO (2).
3	LOCATION OF MONITOR BY TENANTS VENDOR.
4	HOLD SOFFIT FRAMING SO GYPSUM SOFFIT FINISH DOESN'T OVERLAP WALL FINISH ON BOX BELOW - REFER TO FINISH PLAN FOR ADDITIONAL INFORMATION.
5	4" PVC PIPES STUBBED ABOVE CEILING FOR SODA BUNDLE - REFER TO PLUMBING DRAWINGS FOR ADDITIONAL INFORMATION.
6	PROVIDE FREE AND CLEAR ACCESS TO HOOD AS REQUIRED - GENERAL CONTRACTOR TO COORDINATE WITH ALL TRADES TO MAINTAIN.
7	LINE OF SUSPENDED MENU BOARD SYSTEM.
8	UNDERSHELF TASK LIGHTING - REFER TO ELECTRICAL SHEETS FOR ADDITIONAL INFORMATION.
9	LIGHTS BY EXHAUST HOOD MANUFACTURER.
10	CENTER TRACK LIGHTING ON ARTWORK.
11	FOUR (4) SPEAKERS - REFER TO SHEET A210 FOR ADDITIONAL INFORMATION.
12	STRIP LIGHTING FOR COOLER PROVIDED BY COOLER MANUFACTURER - GENERAL CONTRACTOR TO PROVIDE ROUGH-IN.
13	CENTER PENDANT LIGHT OVER TABLE BELOW.


DESCRIPTION	QTY	FURNISHED	INSTALLED	ELEC	UTILITIES			REMARKS
		BY	BY		GAS	SEWER	WATER	
SECURITY MONITOR	1	SSS	SSS	●				
SECURITY ALARM - MOTION DETECTORS	1	T.B.D.	T.B.D.	●				GC RESPONSIBLE FOR COORDINATING SEQUENCING OF PREWIRING WITH COMPLETION OF INTERIOR FINISHES (GYP. BD. FINISHES)
72 HR SECURITY DVR	1	SSS	SSS	●				
CLOSED CIRCUIT T.V. CAMERA - OUTDOOR	2	SSS	SSS	●				INSTALL AT 9'-6" U.N.O.
CLOSED CIRCUIT T.V. CAMERA - INDOOR	6	SSS	SSS	●				

ITEM #	QTY	DESCRIPTION	COLOR/FINISH	MOUNT	REMARKS
SP1	4	DINING ROOM SPEAKER	BLACK	SUSPENDED	REFER TO A201 & E110 FOR DETAILS


SEE ELECTRICAL DRAWINGS FOR CONDUIT REQUIREMENTS. METAL CLAD CABLE AND FLEXIBLE METAL CONDUIT SHALL NOT BE INSTALLED IN AREAS EXPOSED TO VIEW UNLESS SPECIFICALLY NOTED OTHERWISE

A201

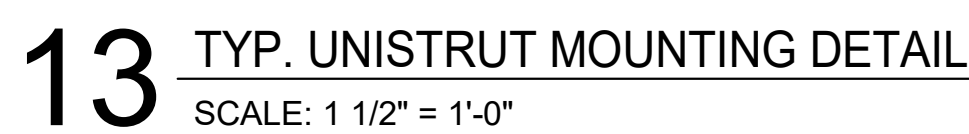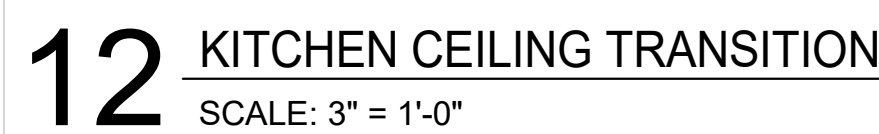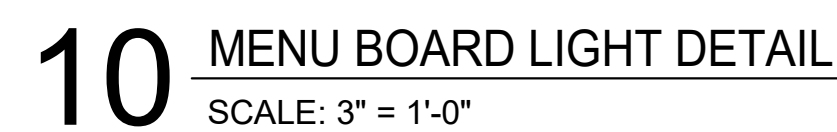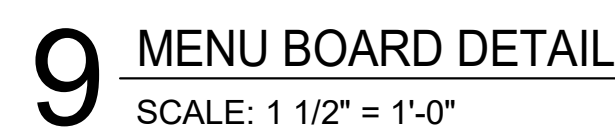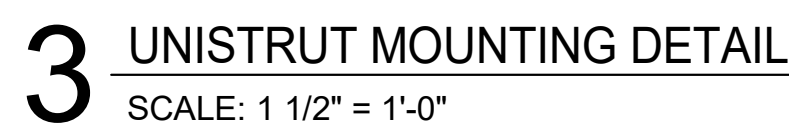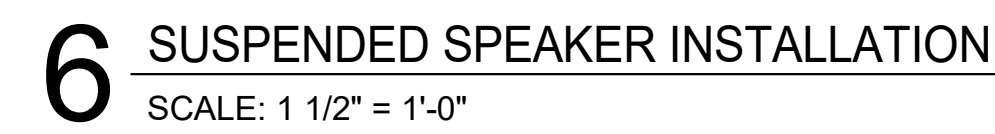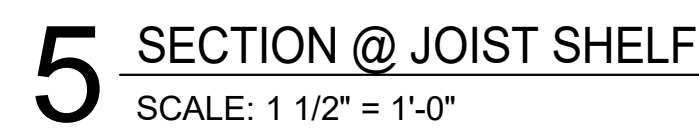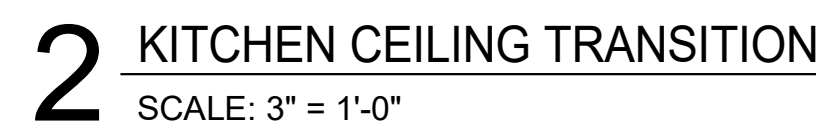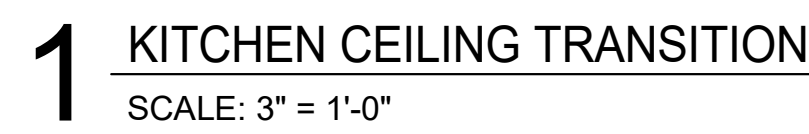


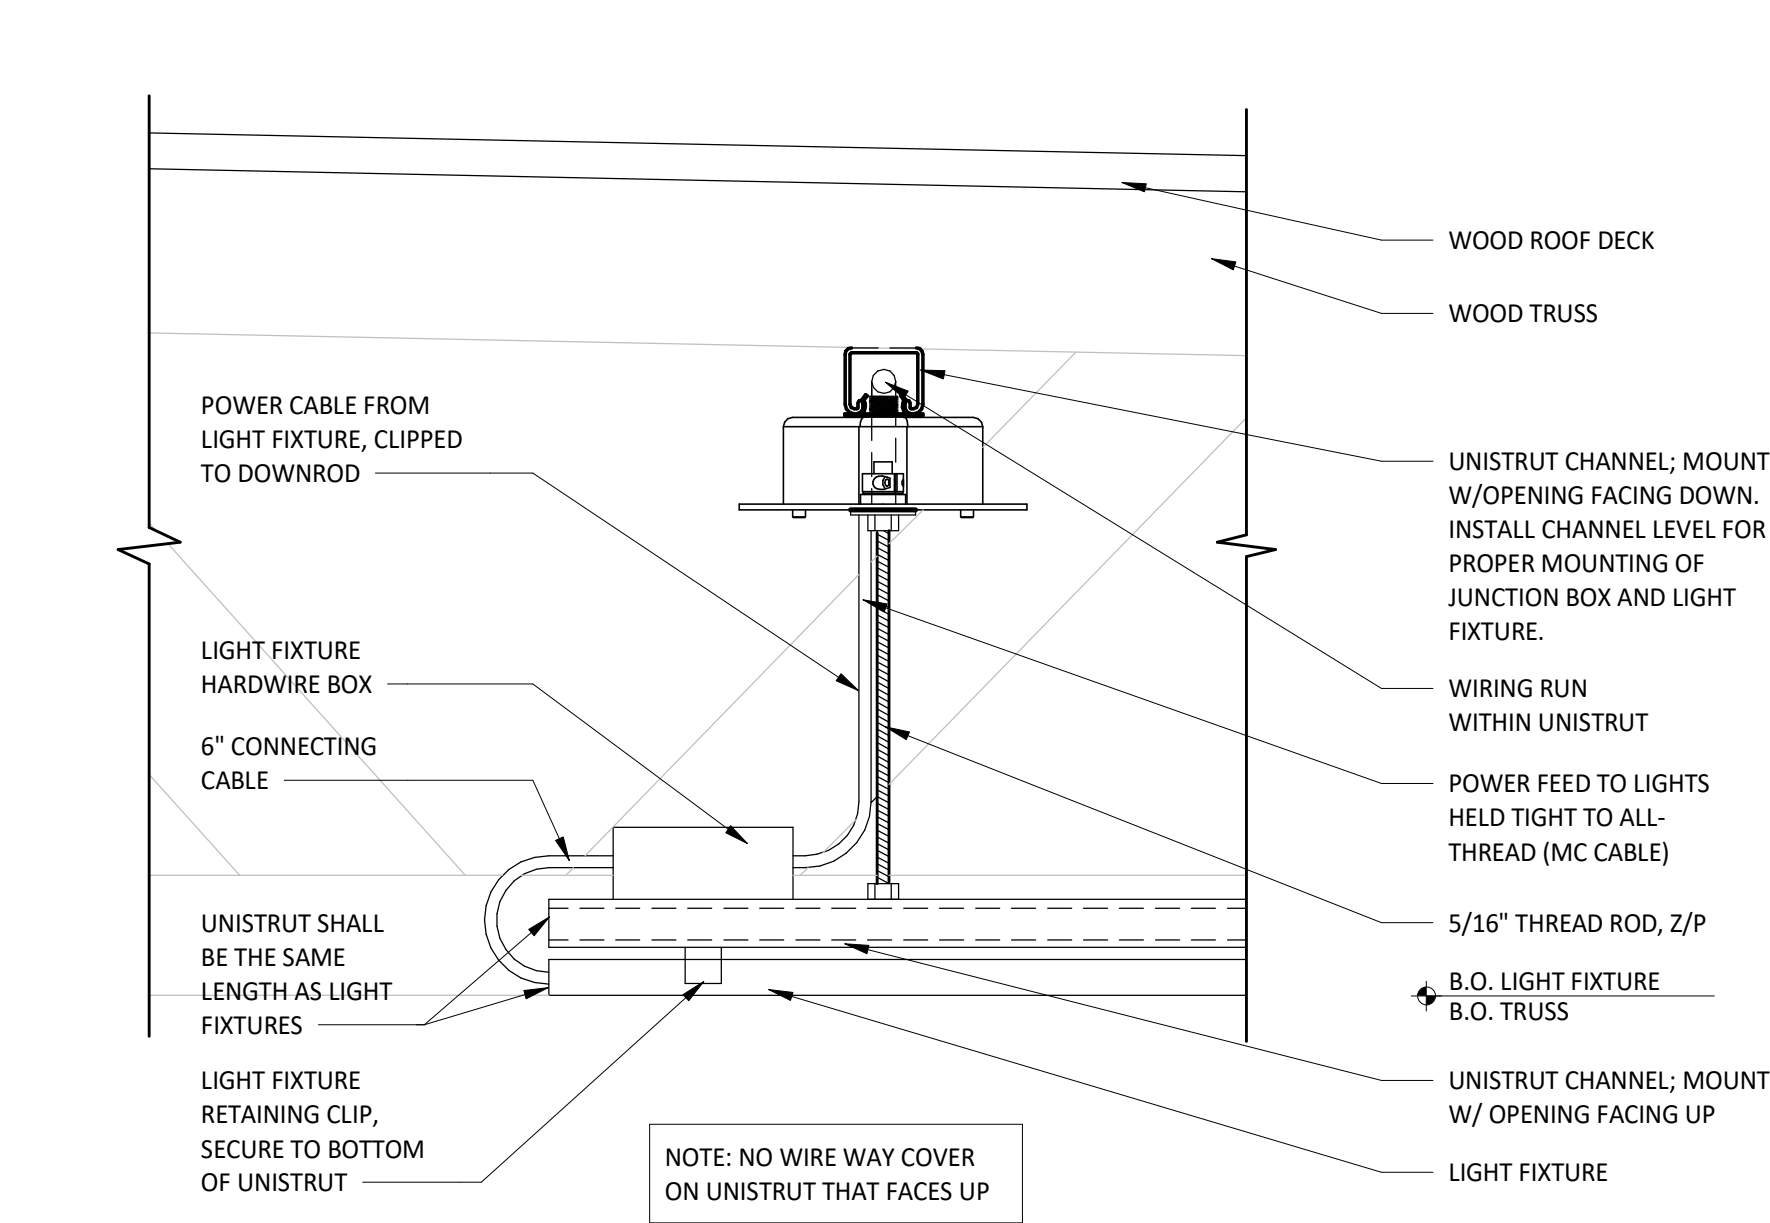


1 SUSPENDED STRIP LIGHT CONNECTION DETAIL
SCALE: 3" = 1'-0"

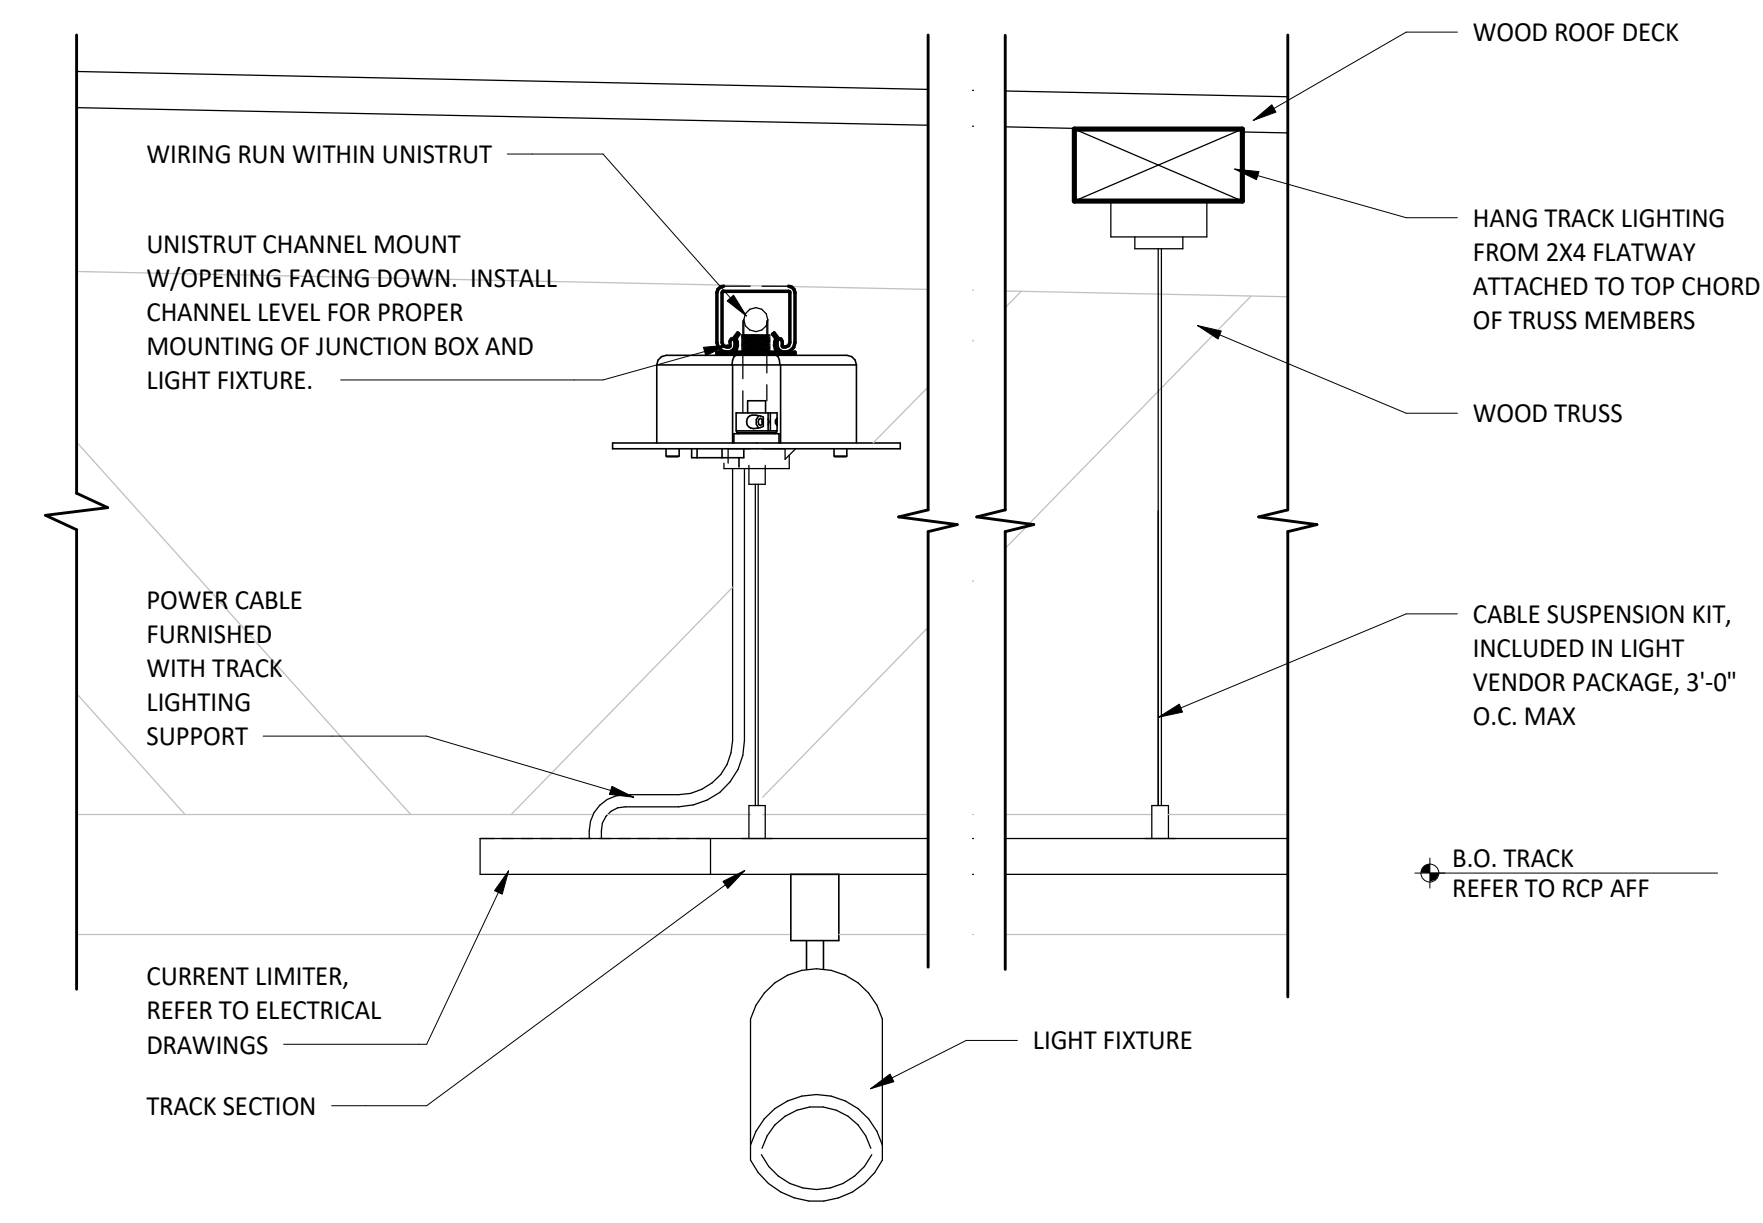


2 SUSPENDED TRACK LIGHT CONNECTION DETAIL
SCALE: 3" = 1'-0"

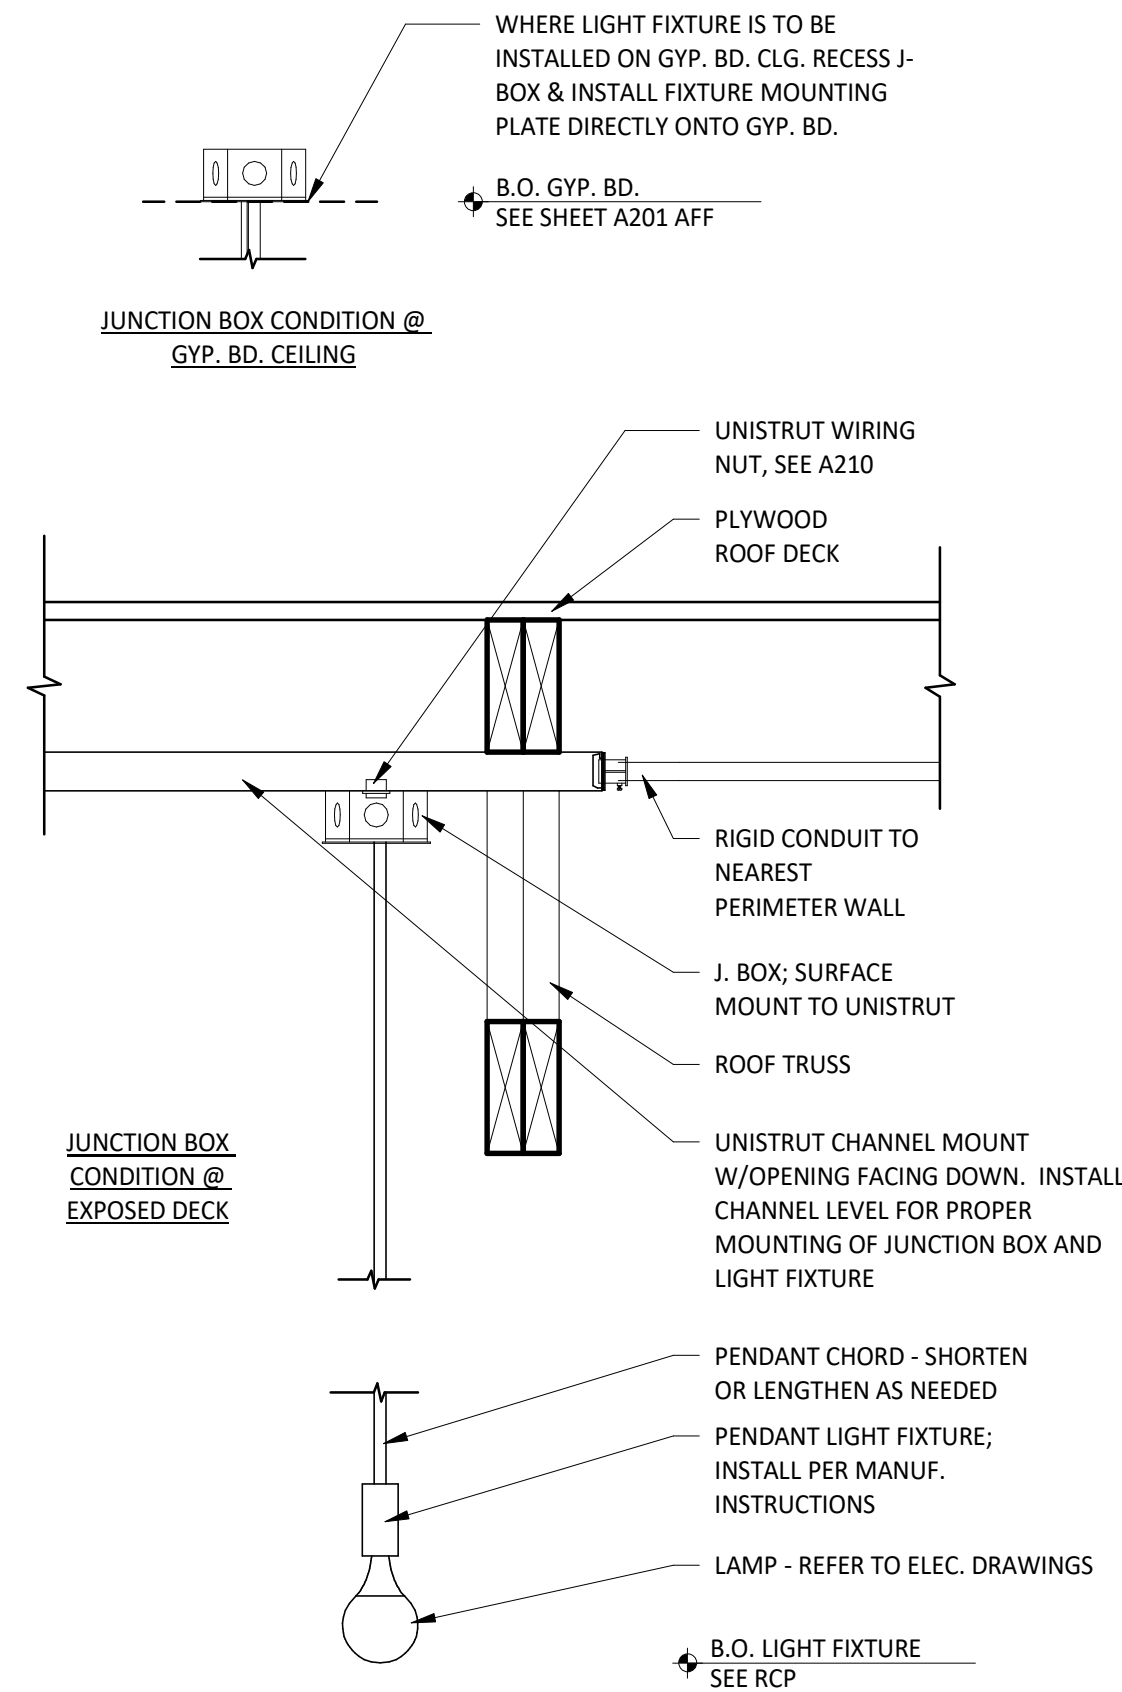


3 PENDANT LIGHT FIXTURE
SCALE: 1 1/2" = 1'-0"

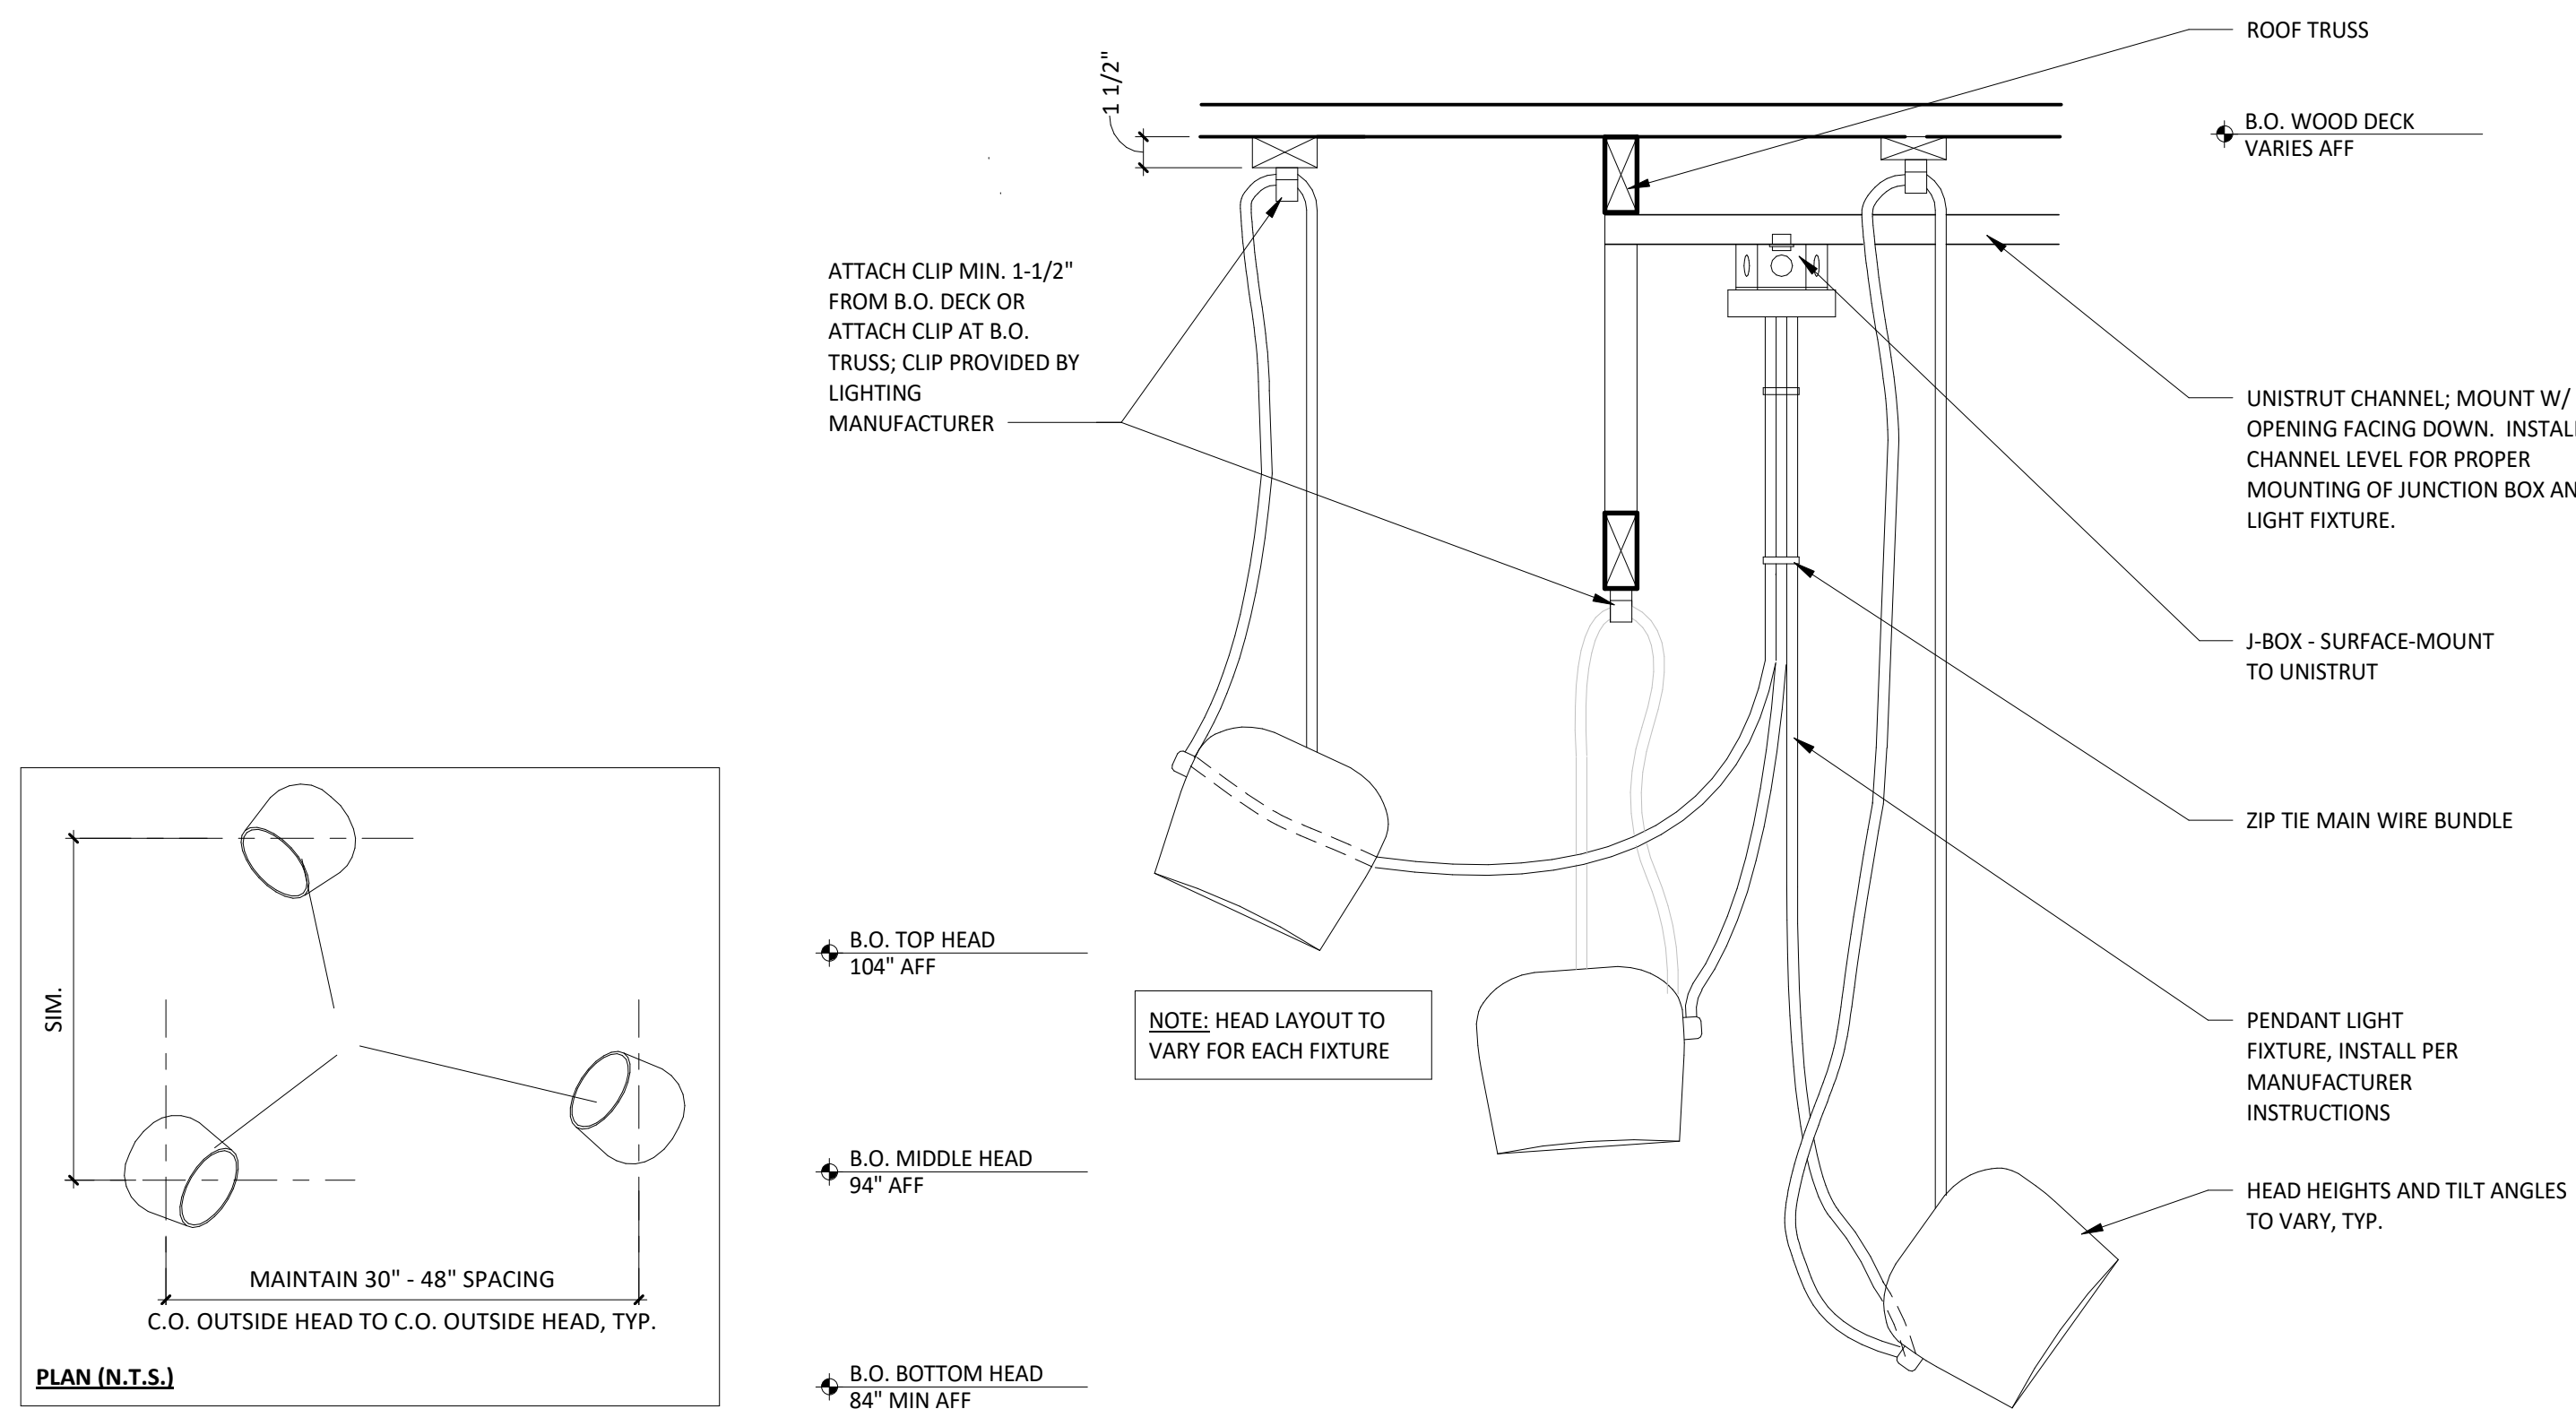


4 PENDANT LIGHT
SCALE: 1 1/2" = 1'-0"

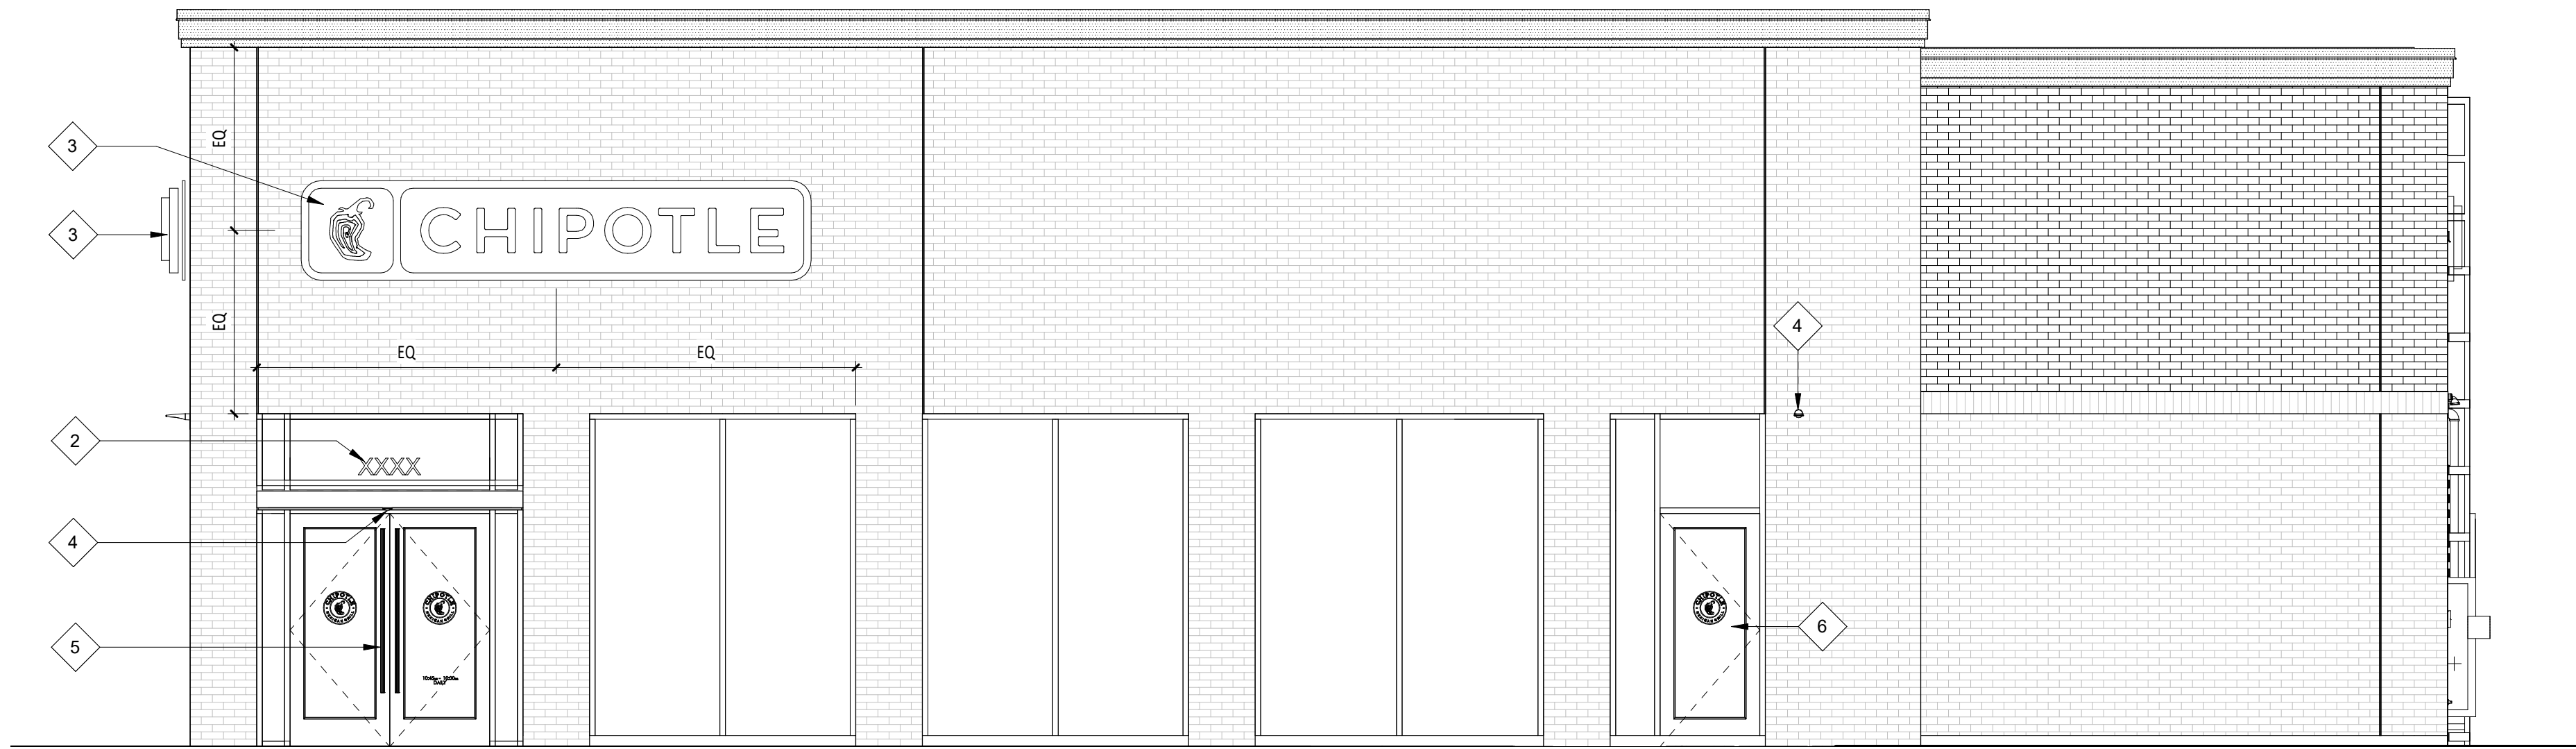


1 EXTERIOR ELEVATION
SCALE: 1/4" = 1'-0"

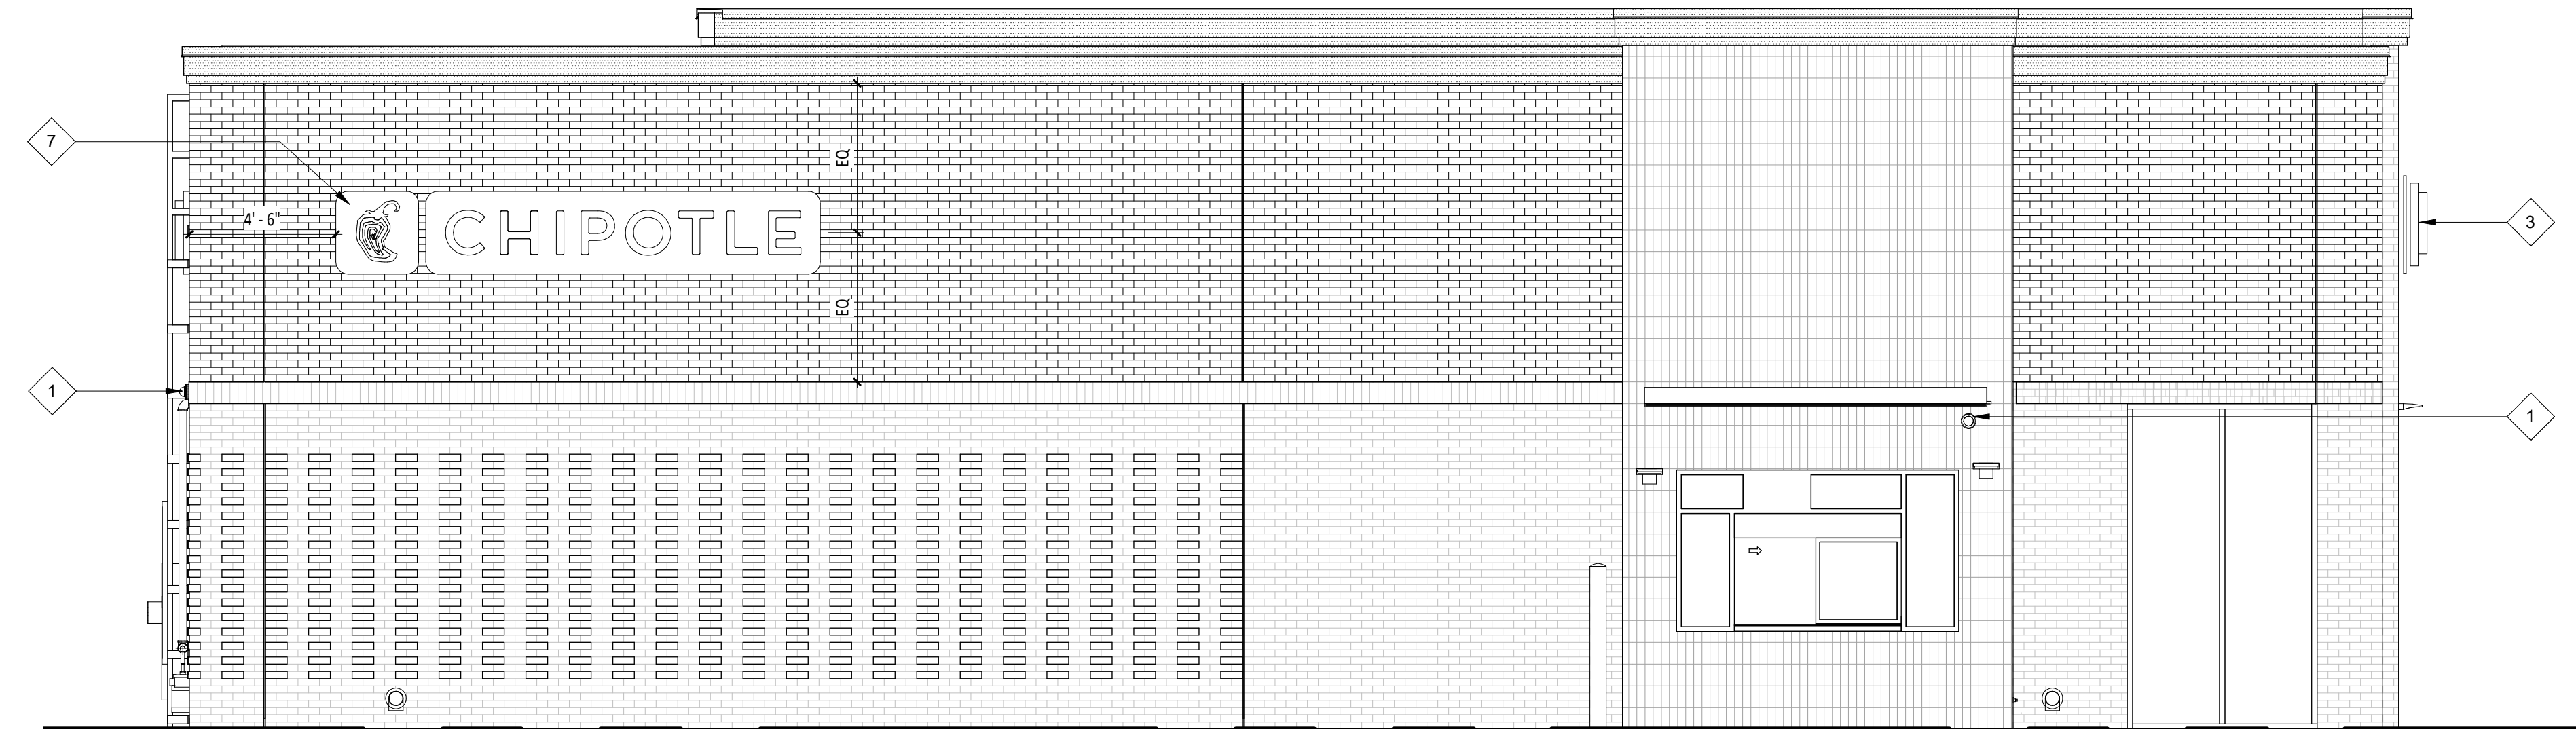

2 EXTERIOR ELEVATION
SCALE: 1/4" = 1'-0"

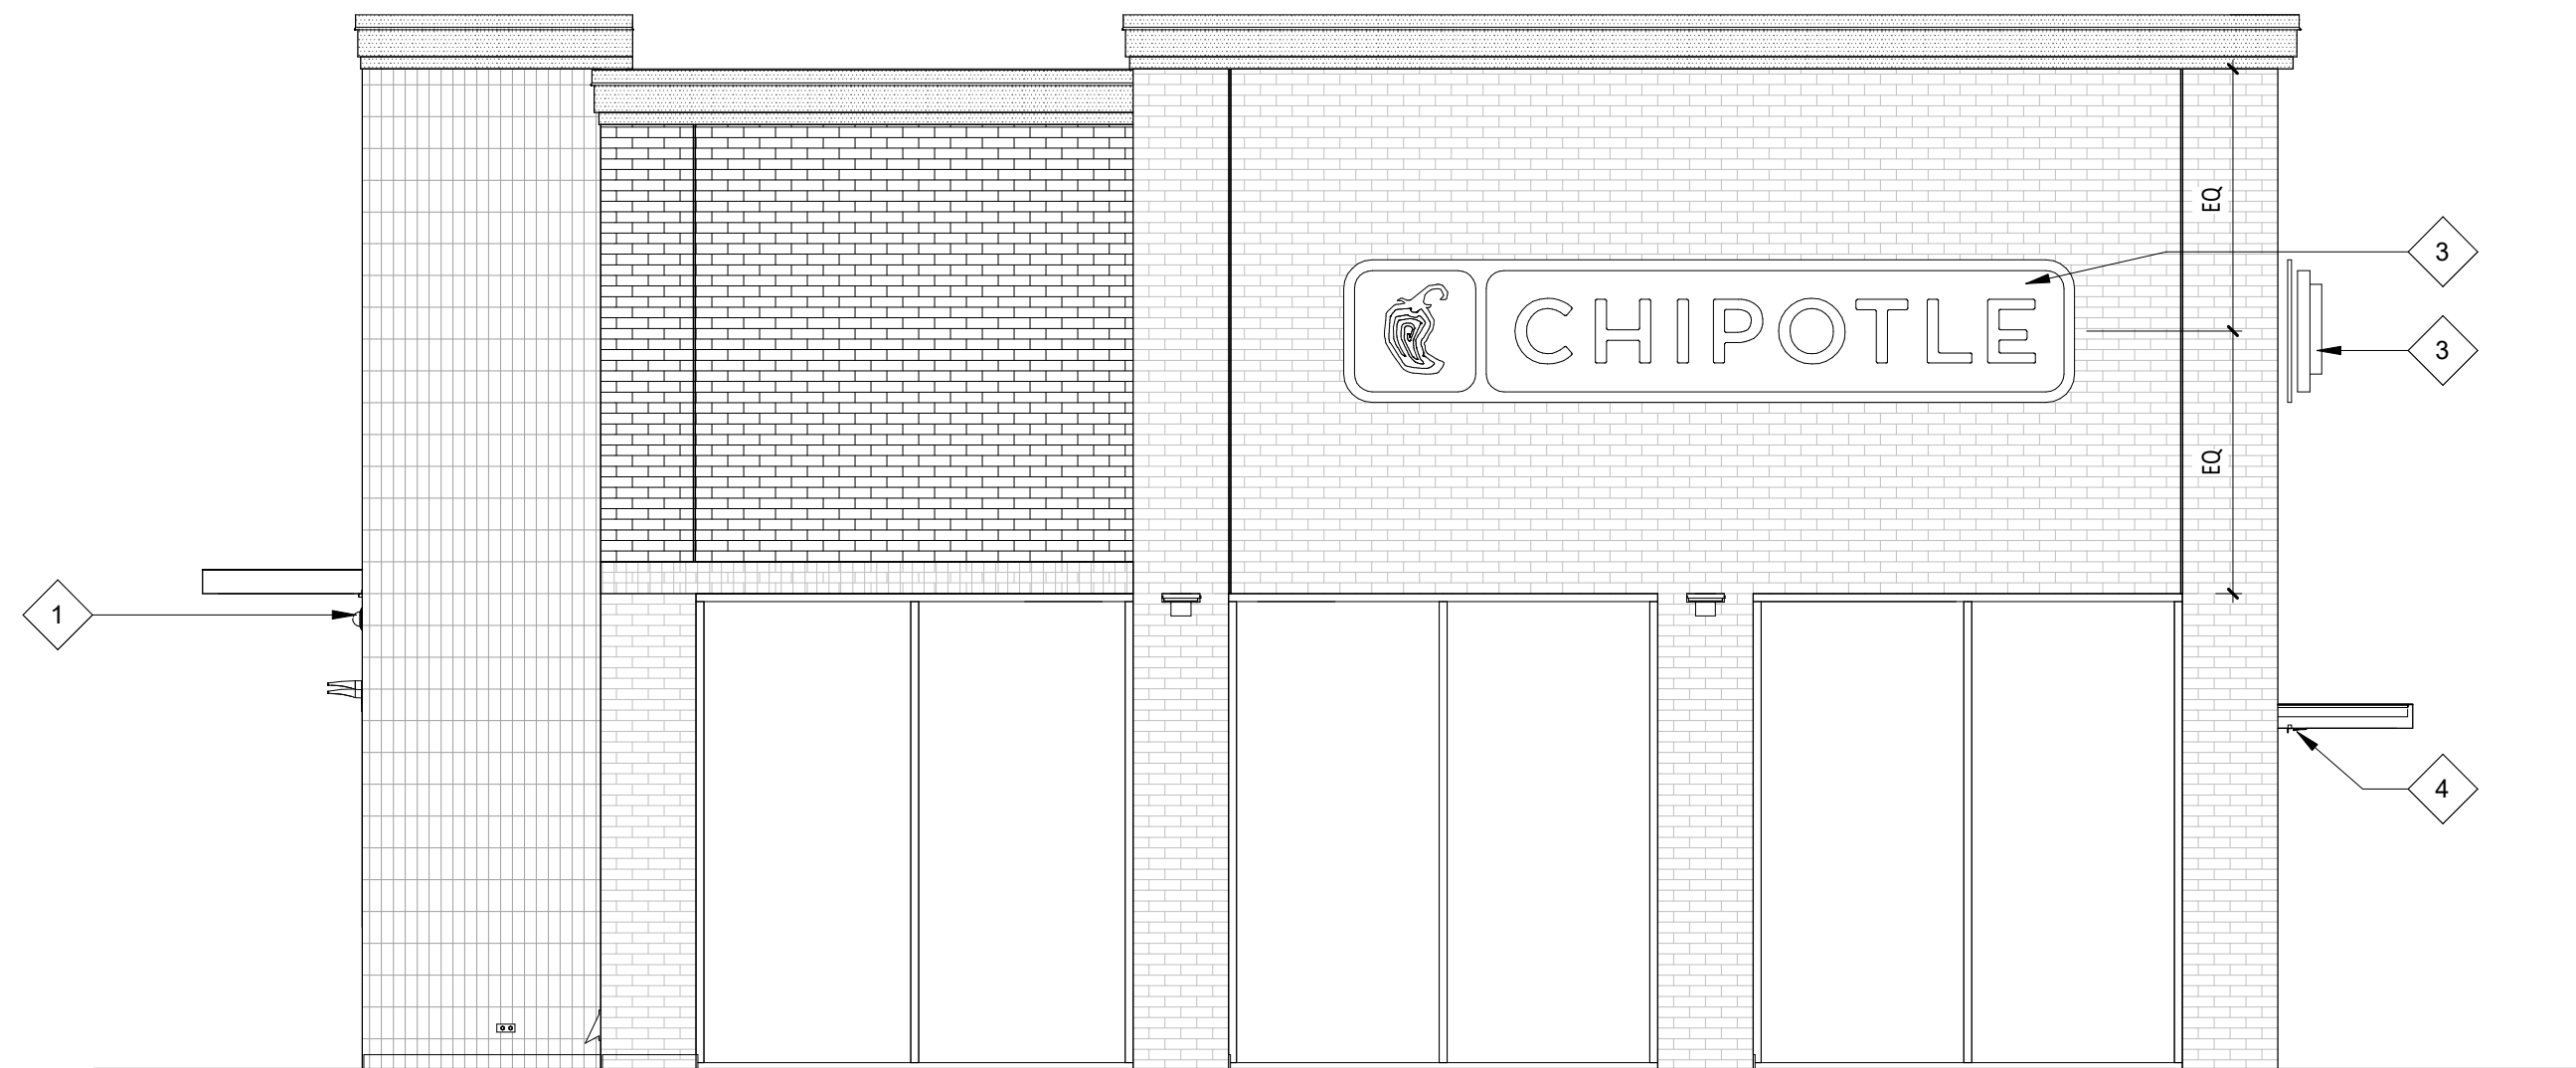

3 EXTERIOR ELEVATION
SCALE: 1/4" = 1'-0"

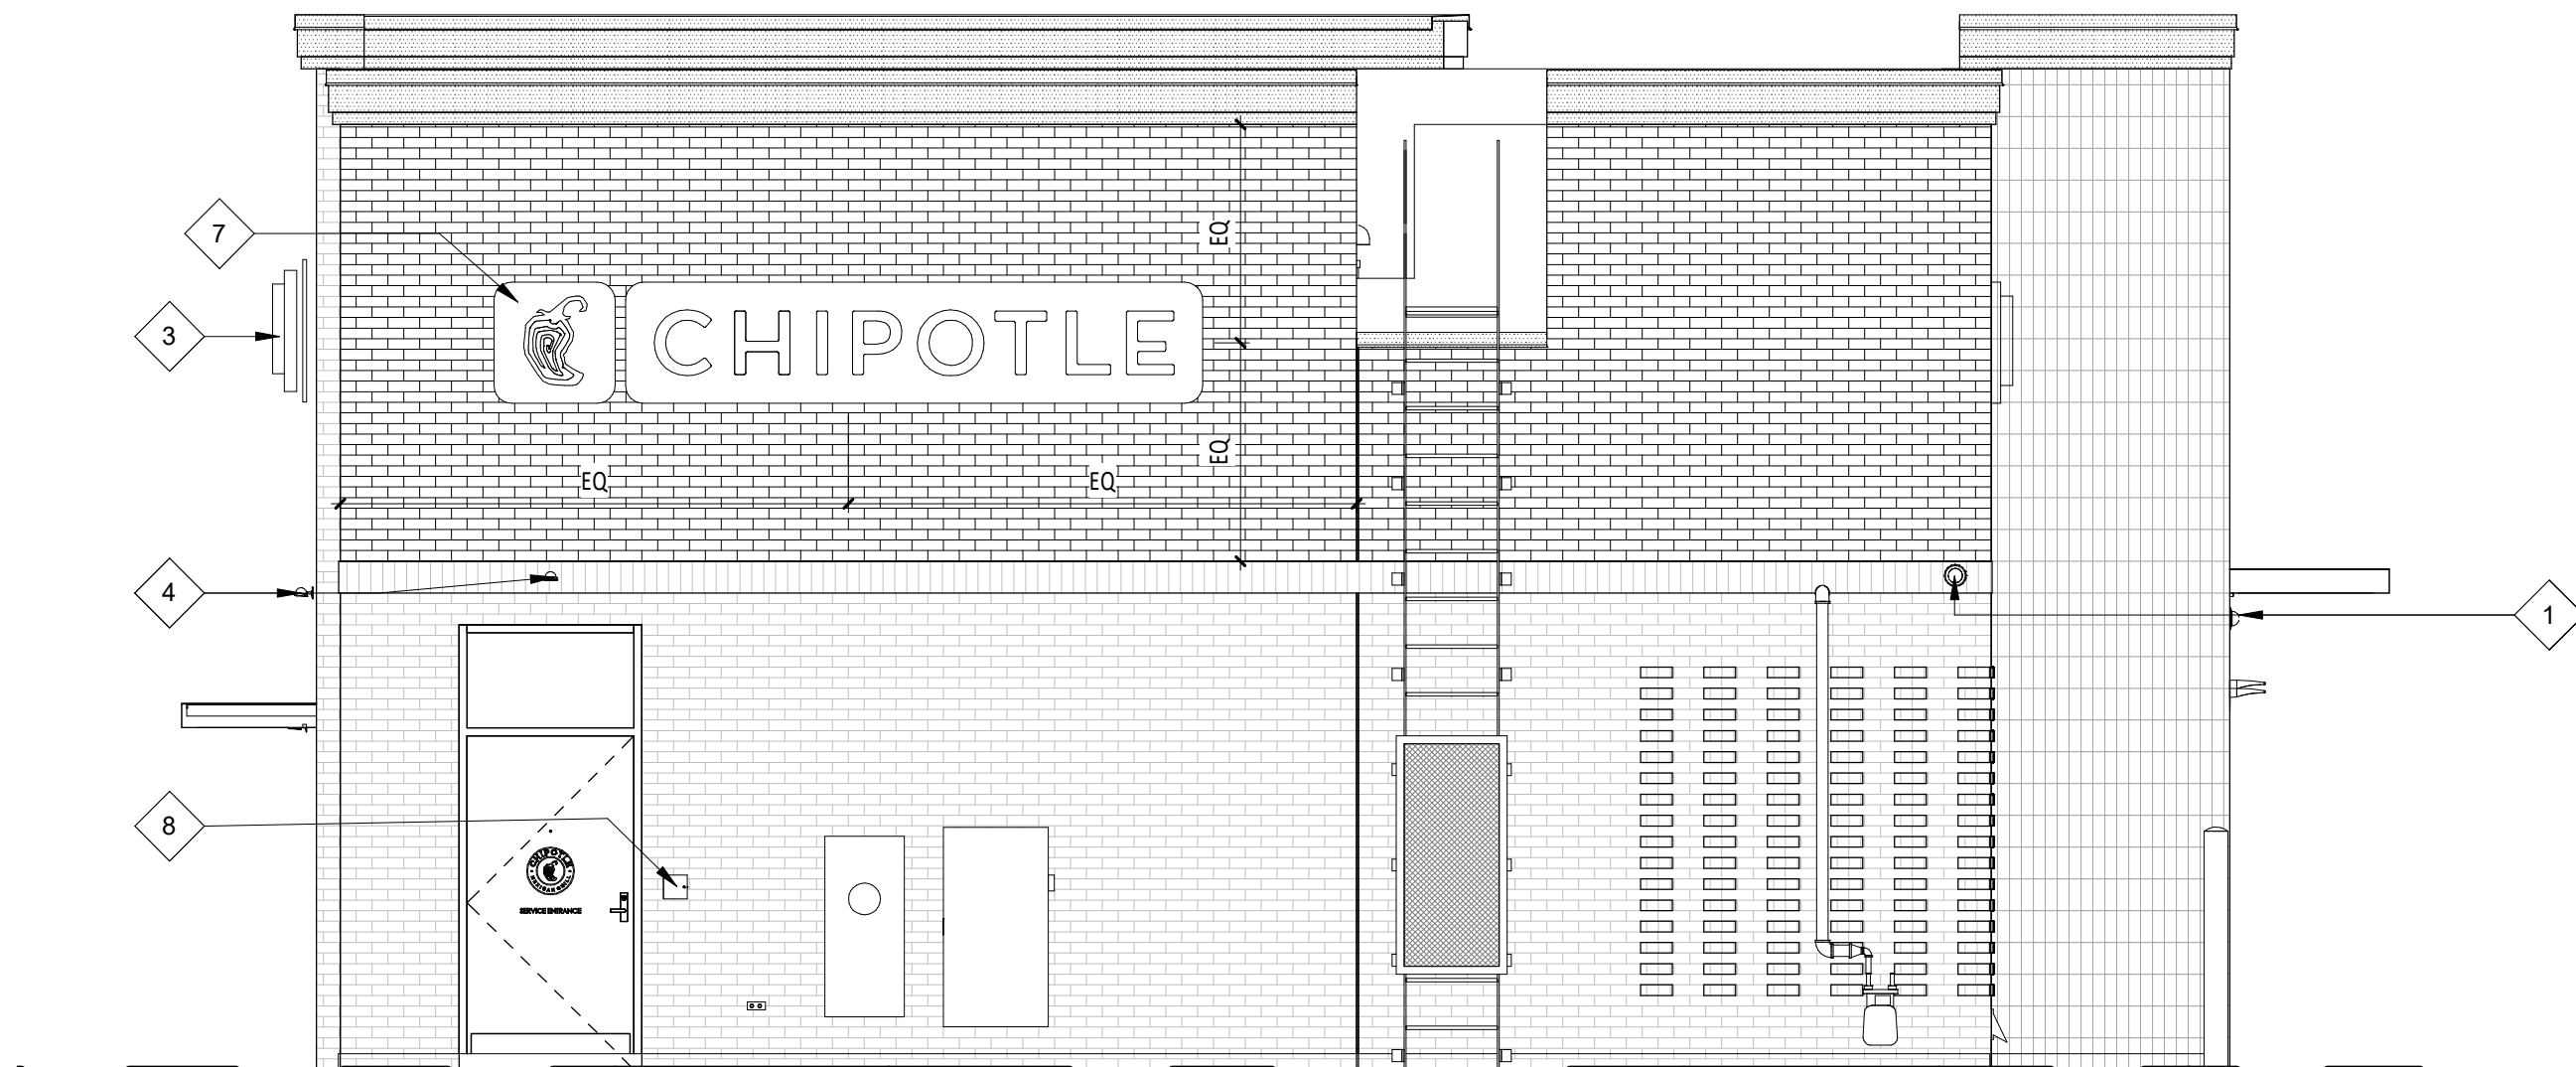

4 EXTERIOR ELEVATION
SCALE: 1/4" = 1'-0"

GENERAL NOTES - EXT. ELEV.

- A. SIGNAGE IS SHOWN ONLY FOR PLACEMENT AND SCALE. ALL SIGNAGE FOR REVIEW UNDER SEPARATE PERMIT, NOT PART OF THIS PERMIT SET.
B. EXTERIOR SIGNAGE PROVIDED BY TSV AND INSTALLED BY TSV. GC TO MAKE FINAL CONNECTION.

KEYNOTE LEGEND

- | | |
|---|--|
| 1 | LOCATION OF SECURITY CAMERAS TO BE INSTALLED BY GENERAL CONTRACTOR. |
| 2 | 6" VINYL ADDRESS LETTERS - COORDINATE ADOPTED REQUIREMENTS ON SIZE AND LOCATION WITH LOCAL JURISDICTION. |
| 3 | LOCATION OF TENANTS BW-3 SIGNAGE - GENERAL CONTRACTOR TO COORDINATE BLOCKING REQUIREMENTS WITH SIGNAGE VENDOR. |
| 4 | EMERGENCY LIGHT, BY LANDLORD. |
| 5 | 6'-0" PREFINISHED ALUMINUM WIDE STILE STOREFRONT DOORS (BY LANDLORD), WOOD HANDLE PROVIDED BY TENANT MILLWORK SUPPLIER (BY CHIPOTLE) |
| 6 | 3'-0" PREFINISHED ALUMINUM WIDE STILE STOREFRONT DOORS, LED LIGHTING ABOVE DOOR (BY LANDLORD) |
| 7 | LOCATION OF TENANTS B-3 SIGNAGE - GENERAL CONTRACTOR TO COORDINATE BLOCKING REQUIREMENTS WITH SIGNAGE VENDOR. |
| 8 | LOCATION OF REMOTE CO2 FILLER - INSTALL BETWEEN 36" AND 48" ABOVE FINISHED GRADE - VERIFY LOCATION WITH CHIPOTLE CONSTRUCTION MANAGER. |

CONSULTANT:



CLIENT:



CHIPOTLE MEXICAN GRILL, INC.
PO BOX 182966
COLUMBUS, OH 43218-2966
TELEPHONE: (614) 315-2652
INTERNET: WWW.CHIPOTLE.COM

COPYRIGHT 2024
THIS DRAWING IS AN INSTRUMENT OF SERVICE AND AS SUCH REMAINS THE PROPERTY OF CHIPOTLE MEXICAN GRILL, INC. PERMISSION FOR USE OF THIS DOCUMENT IS LIMITED AND CAN BE EXTENDED ONLY BY WRITTEN AGREEMENT WITH CHIPOTLE MEXICAN GRILL, INC.

PROJECT INFORMATION:

STORE NO.: 5005
"PRESERVE VILLAGE"
9246 HENNEPIN TOWN ROAD
EDEN PRAIRIE, MN 55347

SEAL:

I hereby certify that this plan, specification, or report was prepared by me or under my direct supervision and that I am duly Licensed Architect under the laws of the State of Minnesota.

Matthew M. Wilkus LICENSE # 54678

DATE August 27, 2024

PROJECT NO. 2023-0144
DRAWN BY KDRB
CHECKED BY DRL / MMW



ISSUE RECORD:
04-10-24 PERMIT SET
06-04-24 BID SET
08-26-24 CONSTRUCTION SET

REVISIONS:

TITLE:
EXTERIOR ELEVATIONS

SHEET NUMBER:

A301

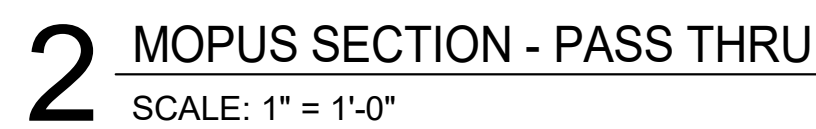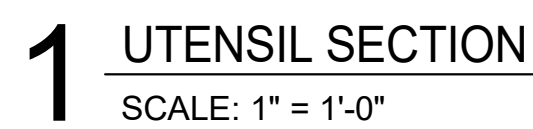

GENERAL NOTES - INT. ELEV.

- REFER TO SHEET A131 FOR EQUIPMENT LIST AND FURNITURE SCHEDULE.
- PROVIDE FULL HEIGHT BLOCKING IN WALL FOR ALL SHELVING, TYP.
- REFER TO A120 FOR FINISH SCHEDULE.
- REFER TO A201 AND ELECTRICAL DRAWINGS FOR LIGHT FIXTURE SCHEDULE.

ELEVATION LEGEND

- DENOTES WOOD BLOCKING IN WALL BEHIND WALL MOUNTED OBJECT U.N.O.

KEYNOTE LEGEND

- ALUMINUM PLATE SILL, HEAD AND JAMBS AS INDICATED - REFER TO A802 FOR DETAILS.
- PICK-UP WINDOW WITH INTEGRATED AIR CURTAIN, BY LANDLORD.
- MONITOR BY TENANTS VENDOR.
- STAINLESS STEEL SHROUD, REFER TO FINISH PLAN
- CHIME/STROBE - REFER TO ELECTRICAL SHEETS FOR ADDITIONAL INFORMATION.
- ANSUL PULL TO BE LOCATED 48" A.F.F. TO THE CENTER OF UNIT ABOVE THE TIMECLOCK LOCATION.
- KRONOS TIMECLOCK WILL BE LOCATED 40" A.F.F. TO THE TOP OF UNIT - CENTER KRONOS UNIT IN WALL - REFER TO ELECTRICAL DRAWINGS.
- PROVIDE FRP CLOSURE BETWEEN FINISH CEILING AND TOP OF COOLER.
- ELECTRICAL PANEL LOCATION, SEE ELECTRICAL PLANS
- FIRE RISER LOCATION
- MOVEABLE LINEN BINS WITH LID - TYPICAL OF FOUR (4).
- WATER FILTER - REFER TO PLUMBING SHEETS FOR ADDITIONAL INFORMATION.

CONSULTANT:



CLIENT:



CHIPOTLE MEXICAN GRILL, INC.
PO BOX 182966
COLUMBUS, OH 43218-2966
TELEPHONE: (614) 318-2682
INTERNET: WWW.CHIPOTLE.COM

COPYRIGHT 2024
THIS DRAWING IS AN INSTRUMENT OF SERVICE AND AS SUCH REMAINS THE PROPERTY OF CHIPOTLE MEXICAN GRILL, INC. PERMISSION FOR USE OF THIS DOCUMENT IS LIMITED AND CAN BE EXTENDED ONLY BY WRITTEN AGREEMENT WITH CHIPOTLE MEXICAN GRILL, INC.

PROJECT INFORMATION:

STORE NO.: 5005

"PRESERVE VILLAGE"
9246 HENNEPIN TOWN ROAD
EDEN PRAIRIE, MN 55347

SEAL:

I hereby certify that this plan, specification, or report was prepared by me or under my direct supervision and that I am duly Licensed Architect under the laws of the State of Minnesota.

Matthew M. Wilkus LICENSE # 54678

DATE August 27, 2024

PROJECT NO. 2023-0144

DRAWN BY KDRB

CHECKED BY DRL / MMW

ISSUE RECORD:

04-10-24 PERMIT SET

06-04-24 BID SET

08-26-24 CONSTRUCTION SET

REVISIONS:

2 06/04/2024 BID SET UPDATES




TITLE:

ELEVATIONS -
INTERIOR KITCHEN

SHEET NUMBER:

A702




*THIS DETAIL IS FOR HANDSINK ACCESSORY DIMENSIONS ONLY. FOR ACTUAL ORIENTATION OF HAND SINK AND ACCESSORIES, REFER TO KITCHEN ELEVATIONS

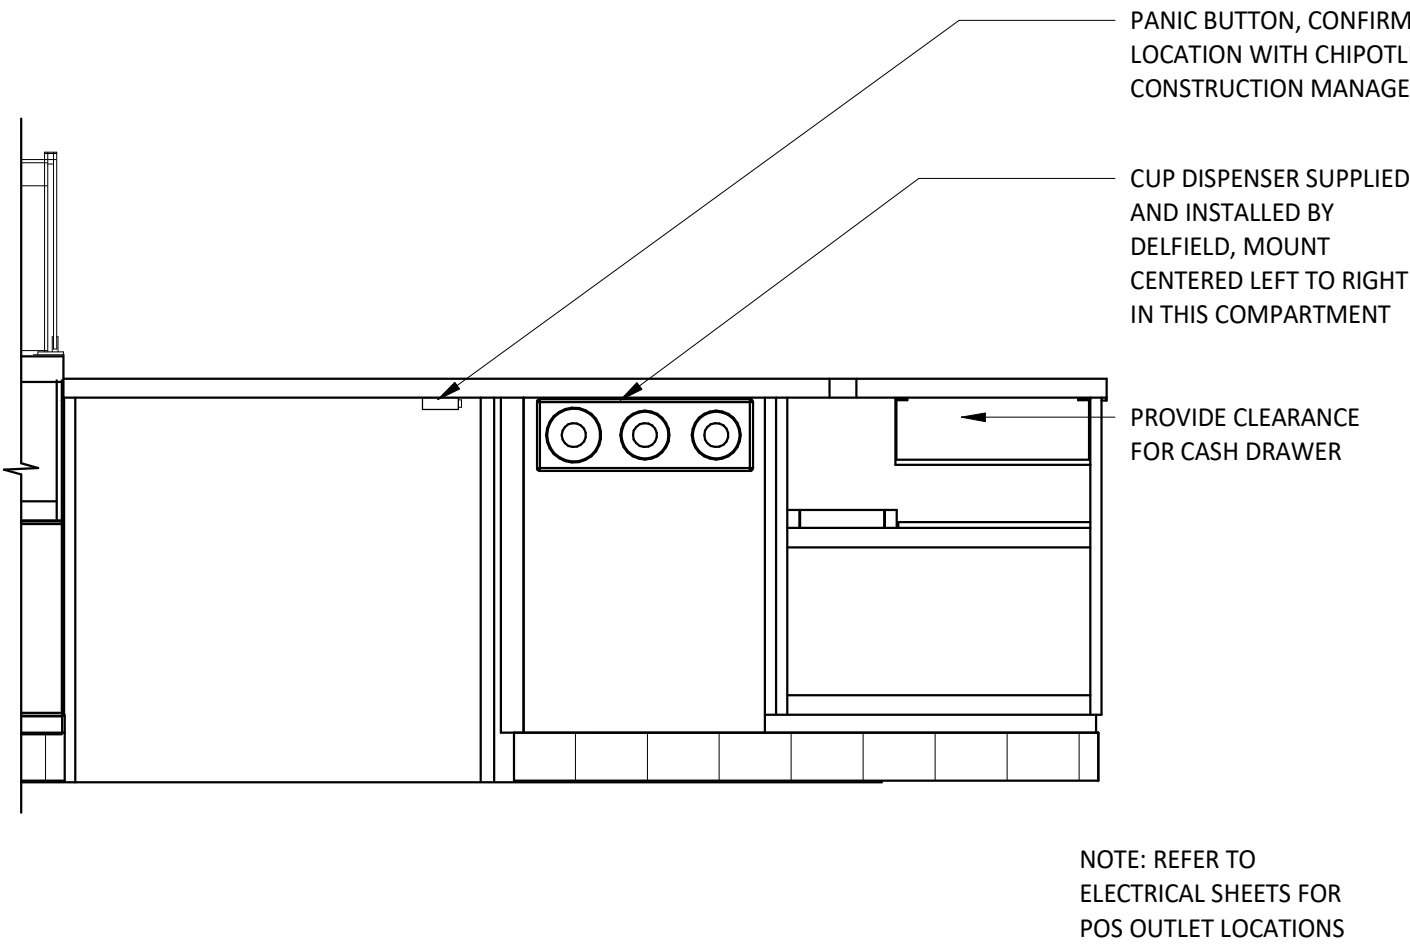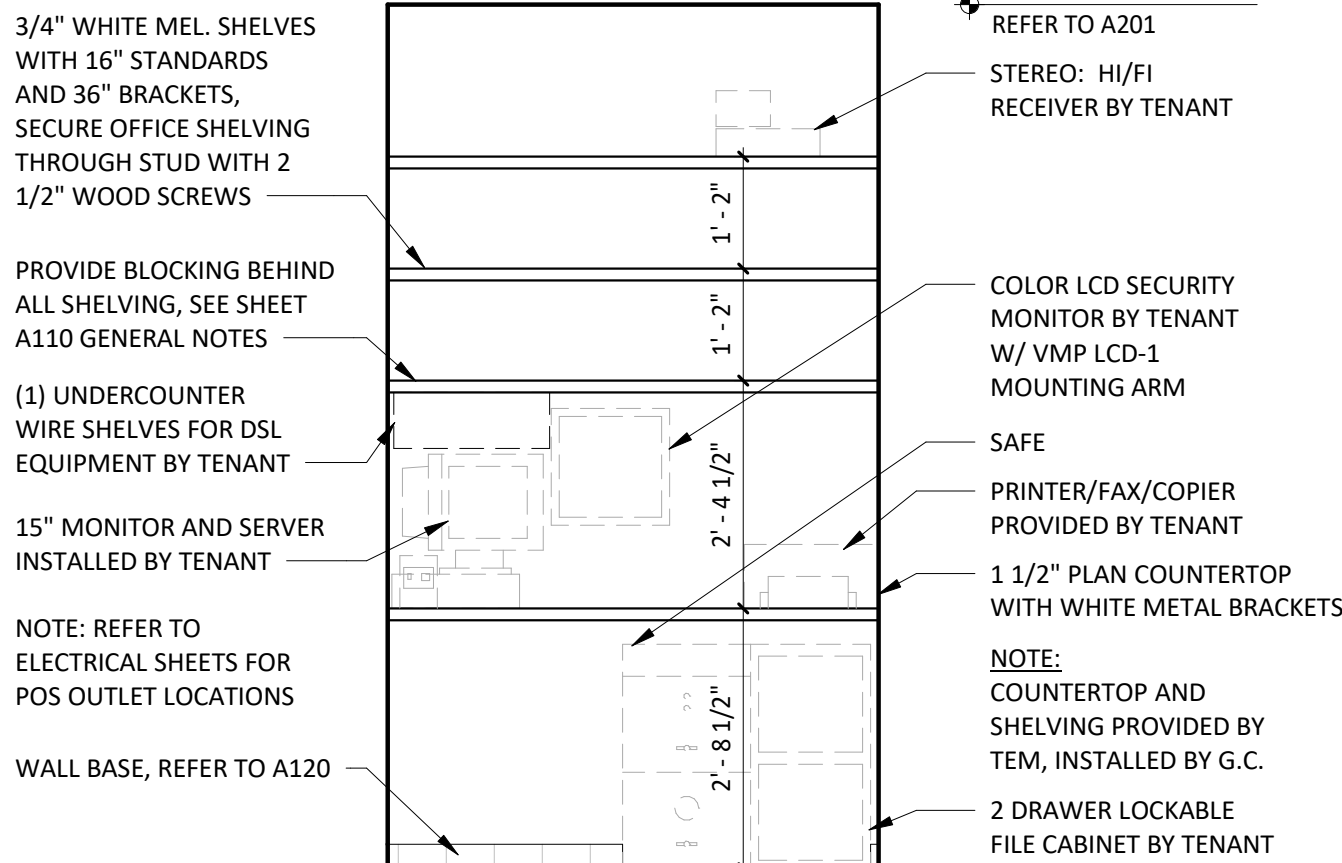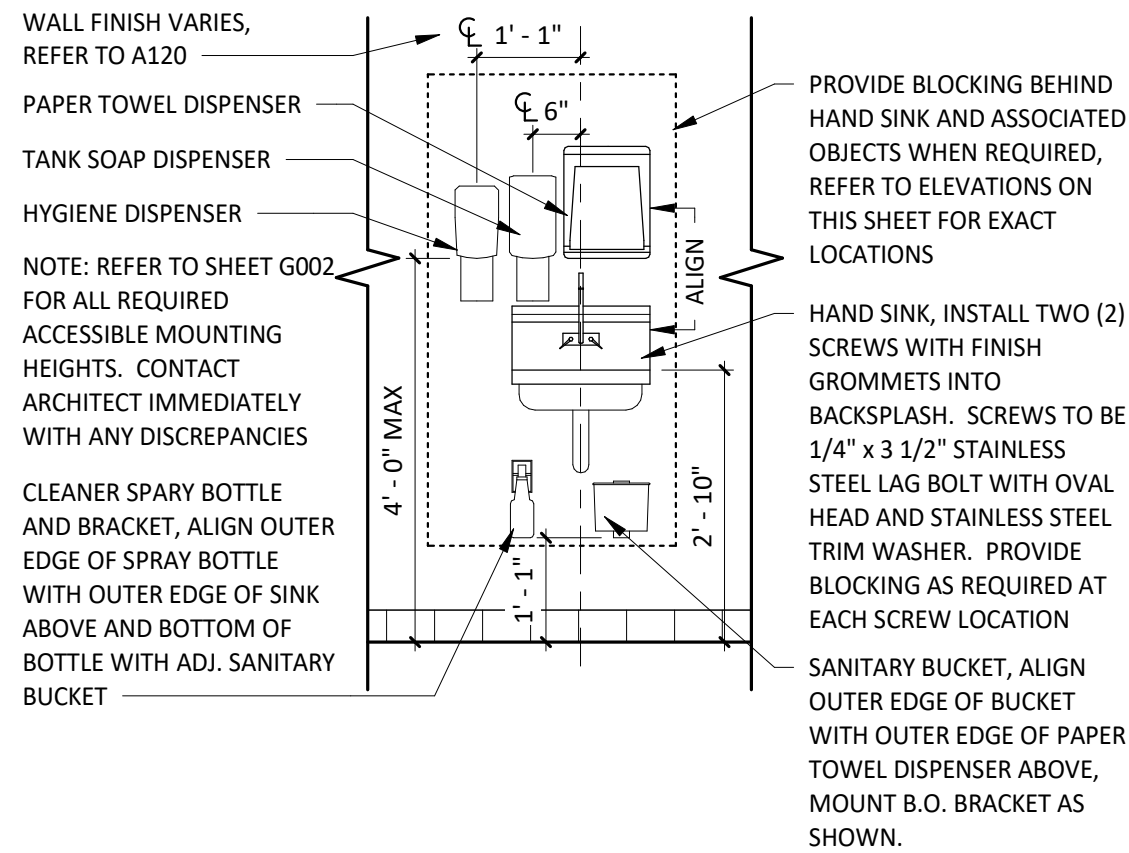

1 TYP ELEV - HAND SINK
SCALE: 1/2" = 1'-0"

2 TYP ELEV - OFFICE SHELVING
SCALE: 1/2" = 1'-0"


3 TYP. ELEV - POS
SCALE: 3/4" = 1'-0"

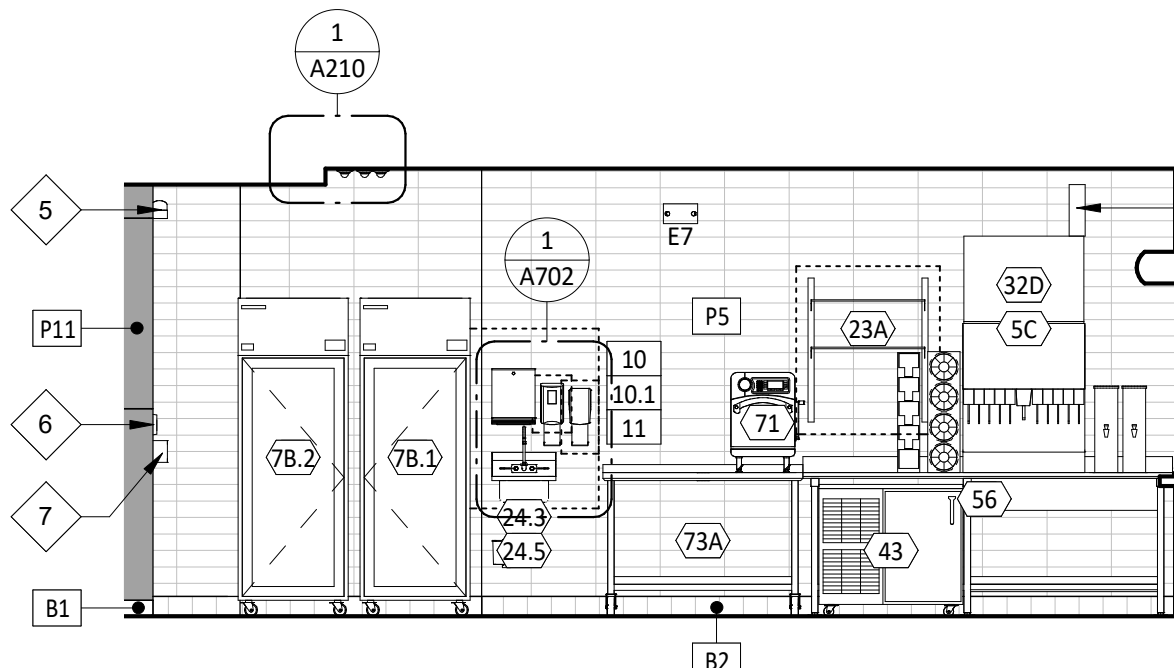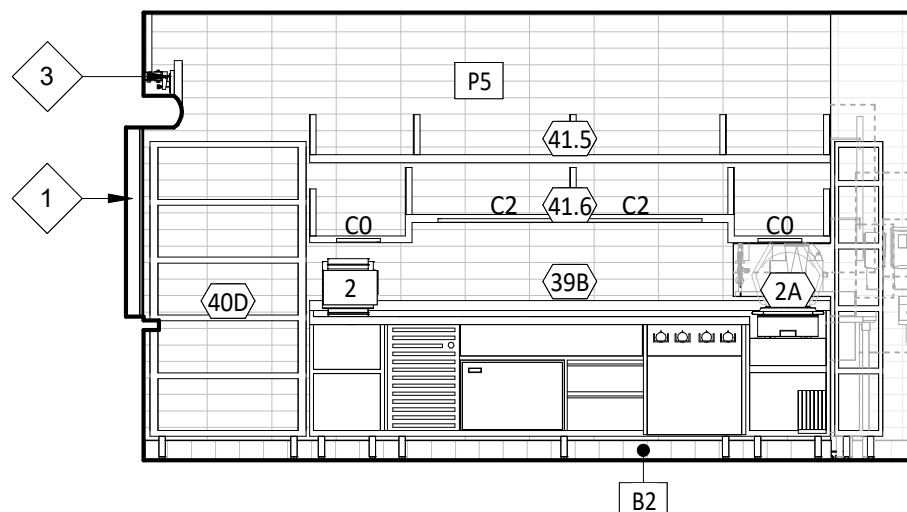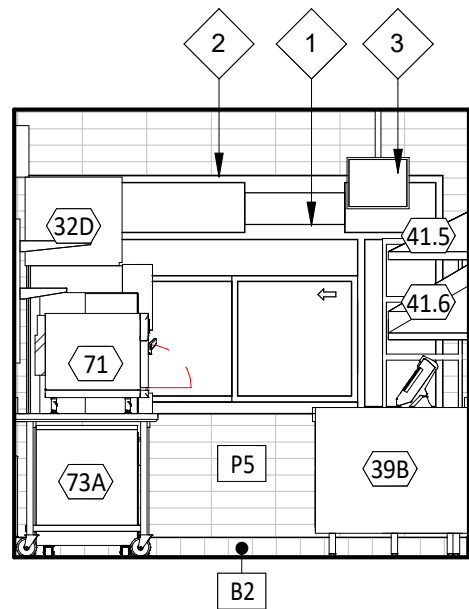


4 DML
SCALE: 1/4" = 1'-0"

5 DML
SCALE: 1/4" = 1'-0"


6 DML
SCALE: 1/4" = 1'-0"

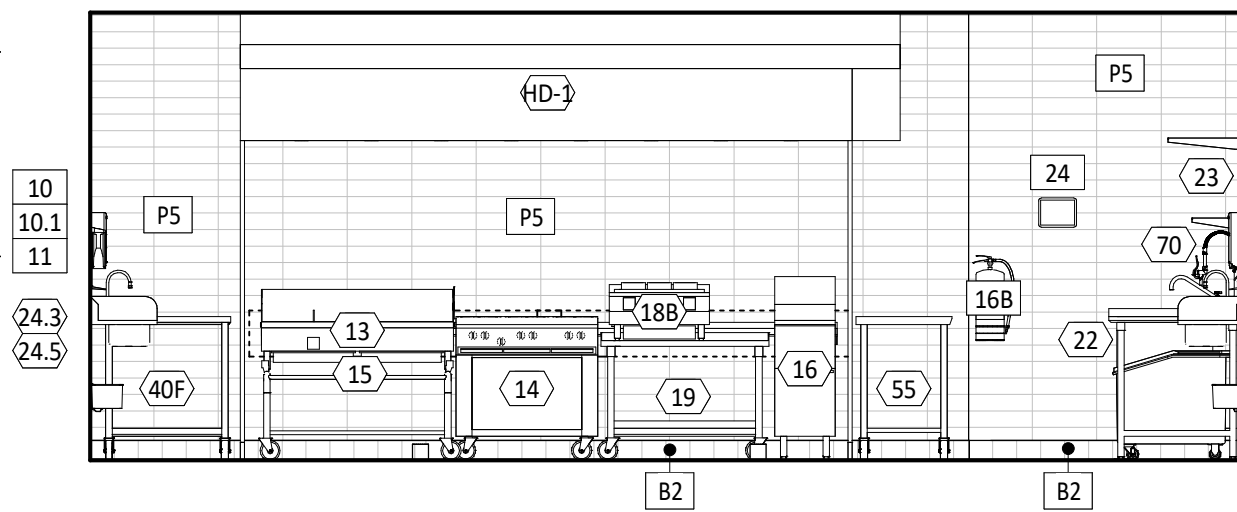


7 COOKING
SCALE: 1/4" = 1'-0"

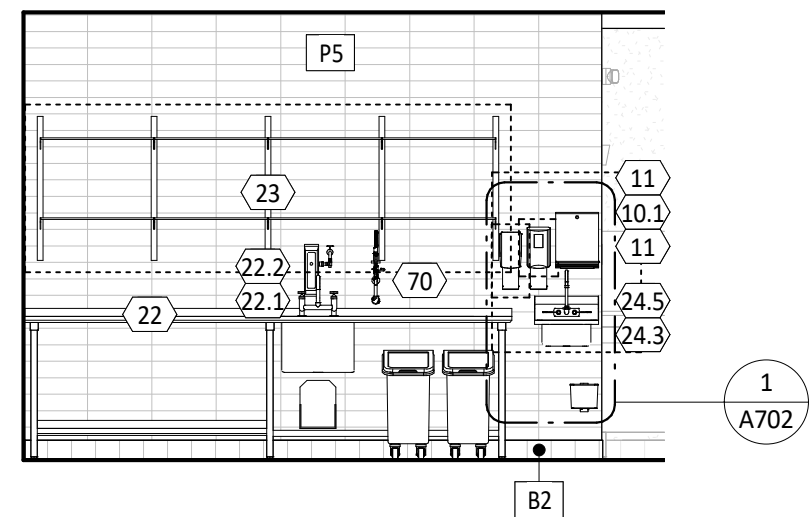


8 COOKING
SCALE: 1/4" = 1'-0"

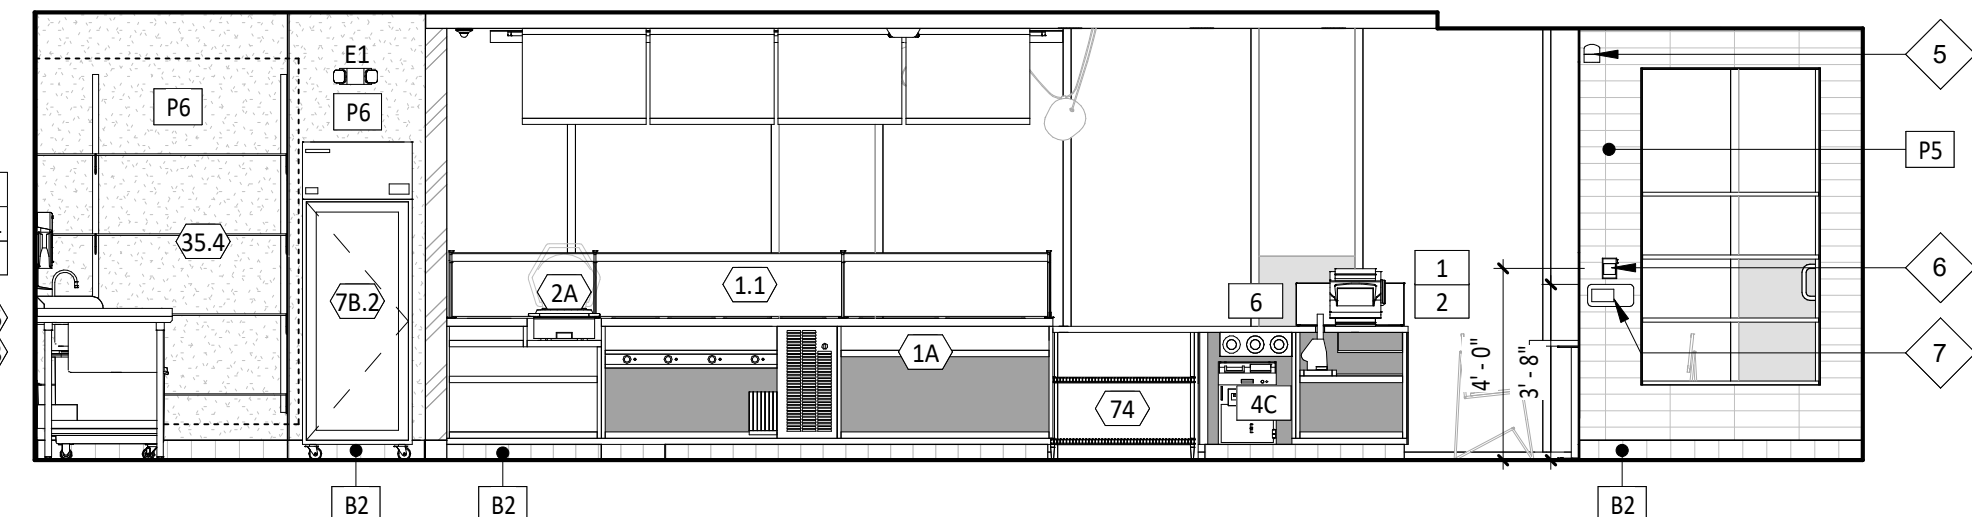


9 COOKING
SCALE: 1/4" = 1'-0"

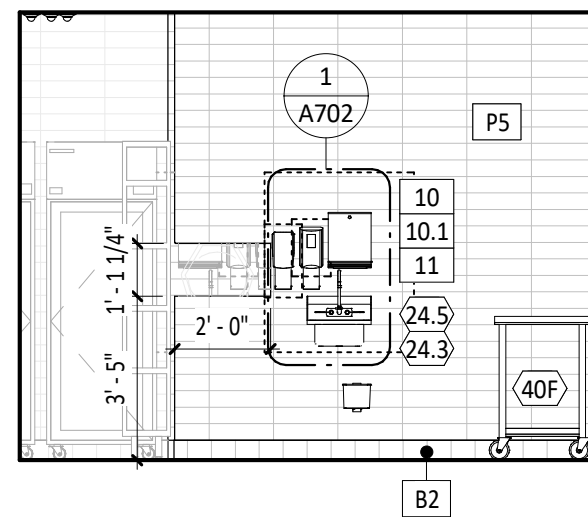


10 COOKING
SCALE: 1/4" = 1'-0"

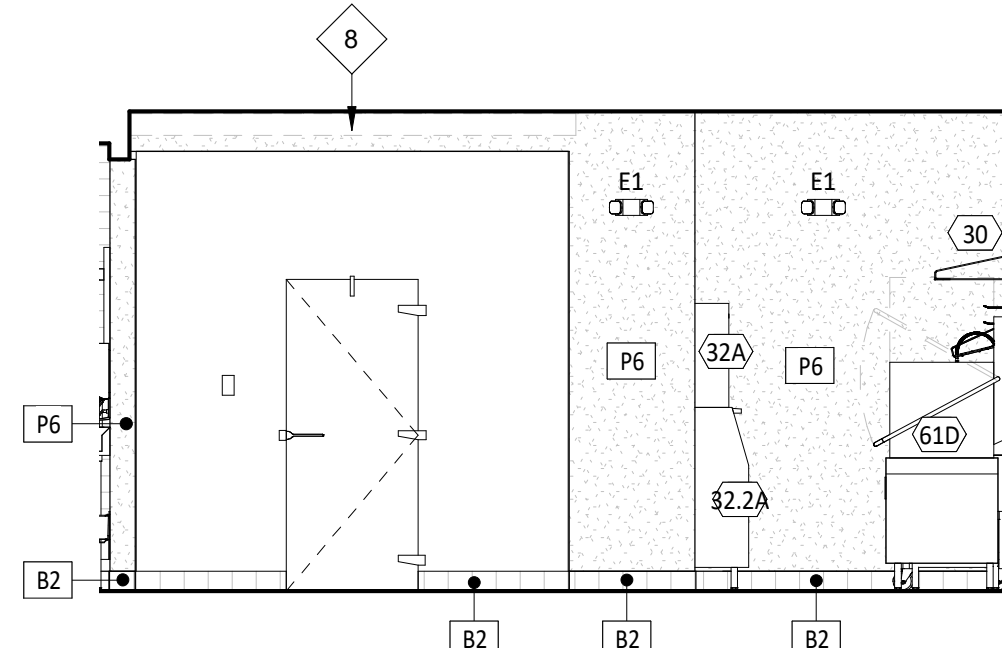


11 KITCHEN
SCALE: 1/4" = 1'-0"

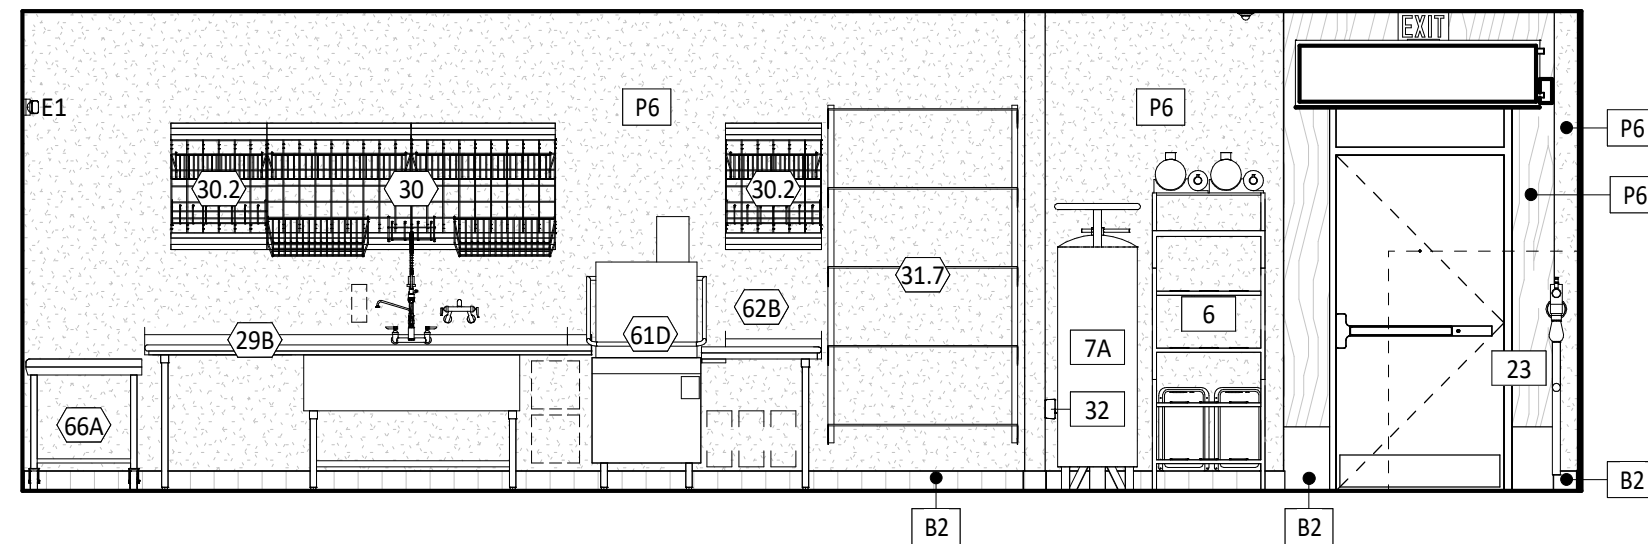





12 KITCHEN
SCALE: 1/4" = 1'-0"

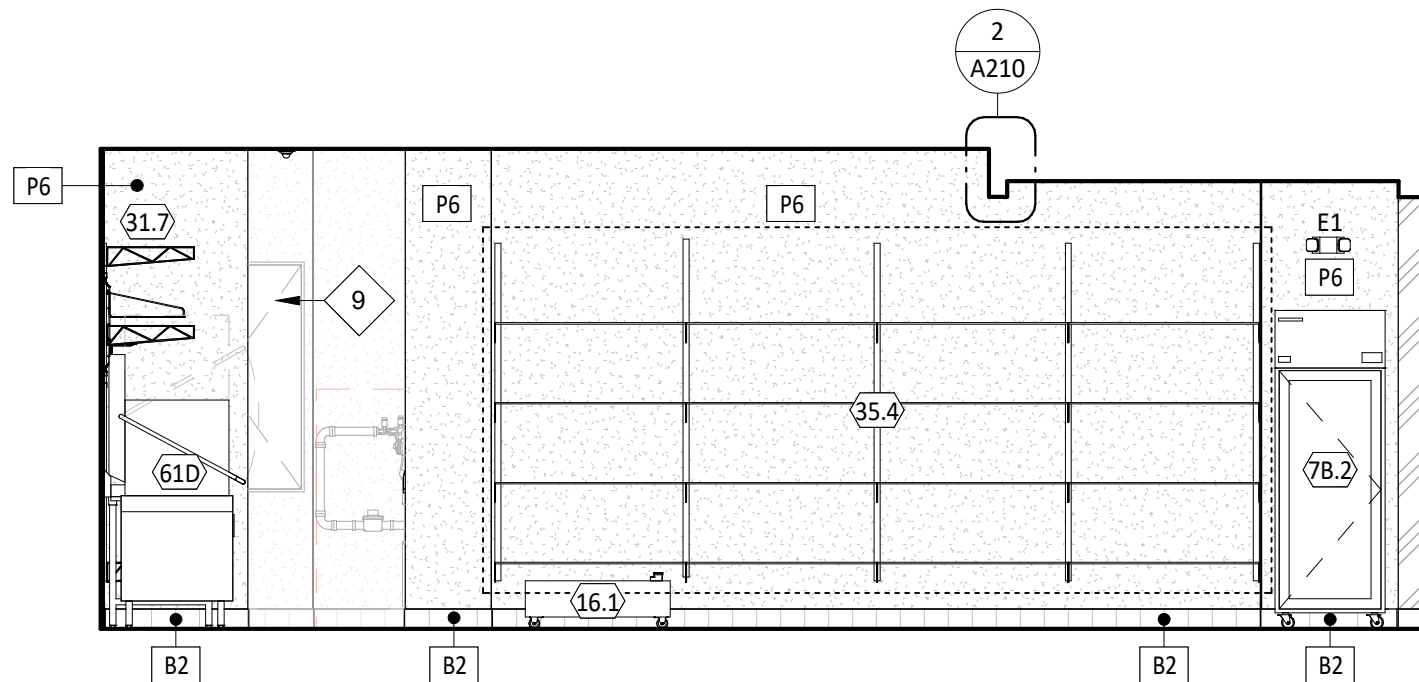

13 KITCHEN
SCALE: 1/4" = 1'-0"

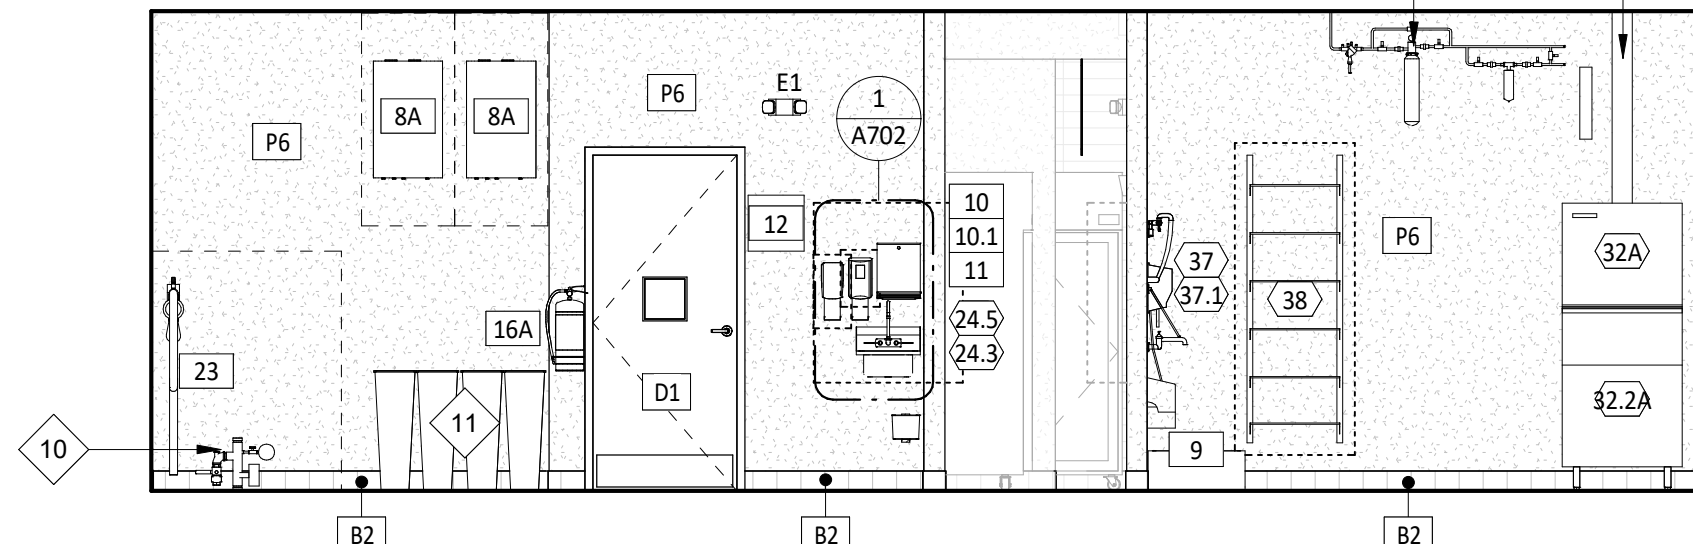

14 KITCHEN
SCALE: 1/4" = 1'-0"

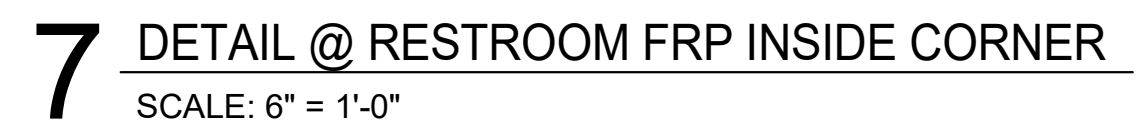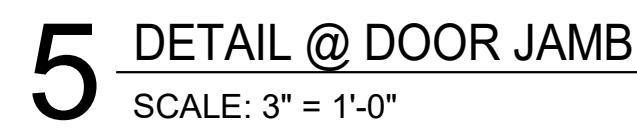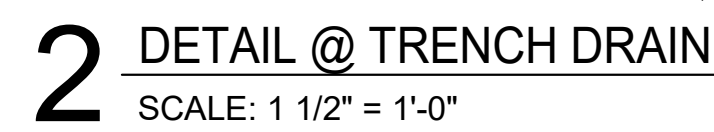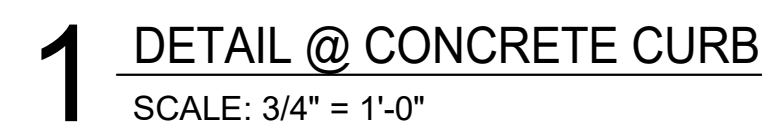

CONSULTANT:






CLIENT:



CHIPOTLE MEXICAN GRILL, INC.
PO BOX 162596
COLUMBUS, OH 43218-2596
TELEPHONE: (614) 310-2482
INTERNET: WWW.CHIPOTLE.COM

PROJECT INFORMATION:

STORE NO.: 5005
"PRESERVE VILLAGE"
9246 HENNEPIN TOWN ROAD
EDEN PRAIRIE, MN 55347

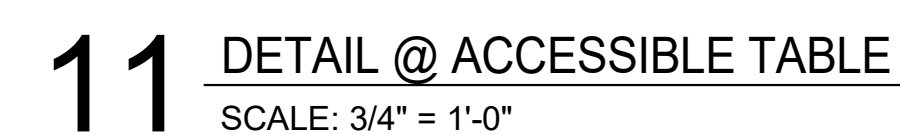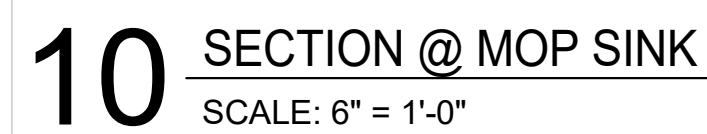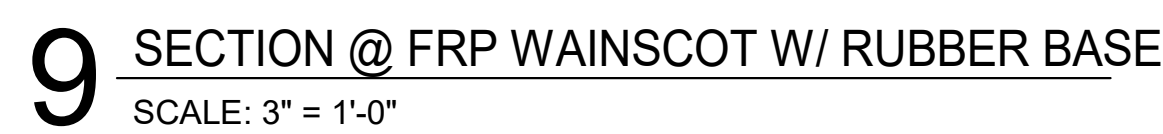

SEAL:

Matthew M. Wilkus LICENSE # 54678

DATE August 27, 2024

PROJECT NO. 2023-0144
DRAWN BY KDRB
CHECKED BY DRL / MMW























ISSUE RECORD:	
04-10-24	PERMIT SET
06-04-24	BID SET
08-26-24	CONSTRUCTION SET


















REVISIONS:	
2	06/04/2024 BID SET UPDATES

TITLE:
FINISH DETAILS -
GENERAL

SHEET NUMBER:

A801

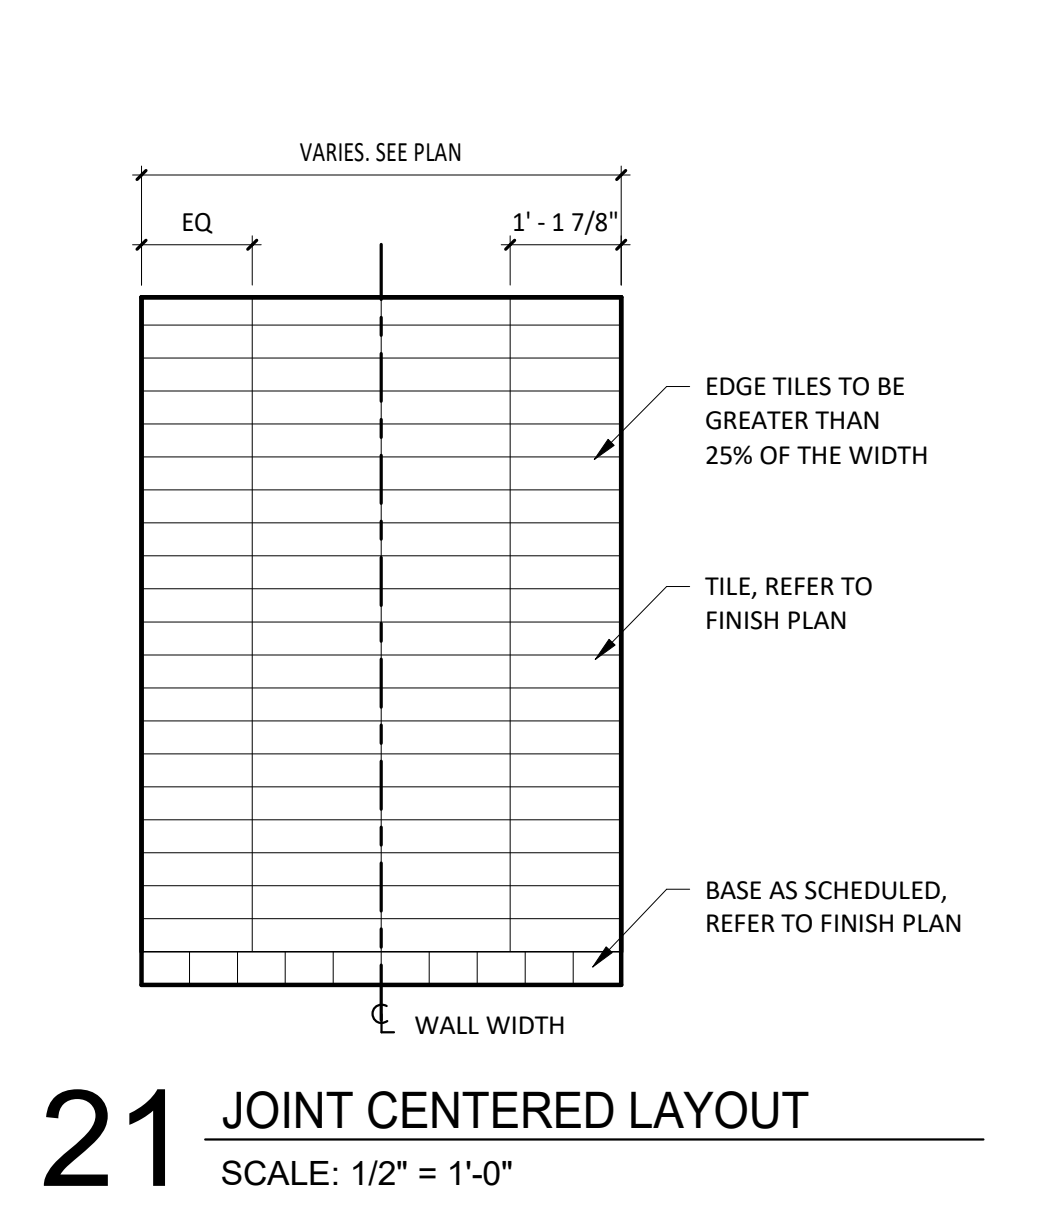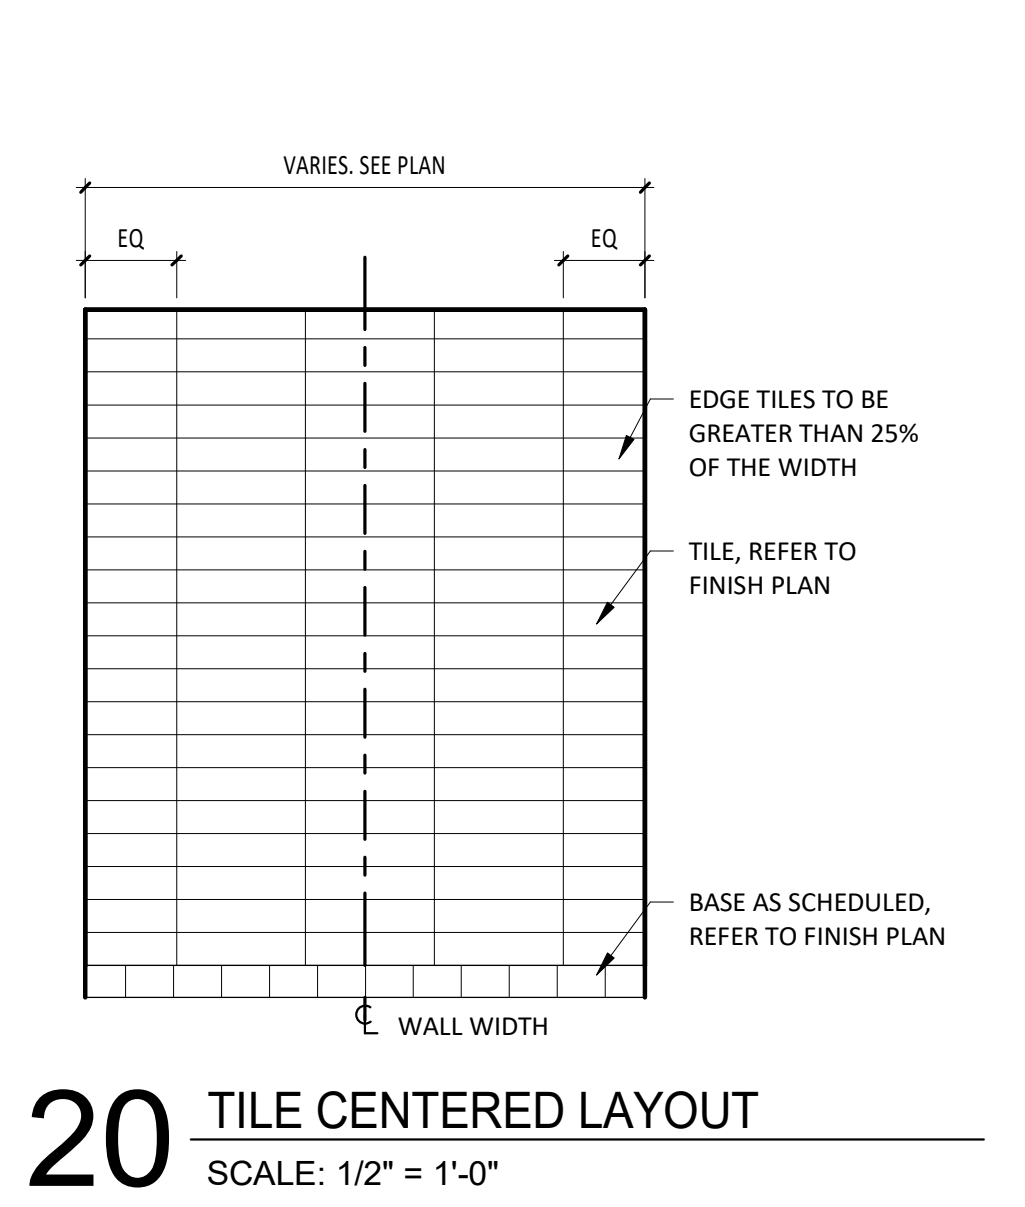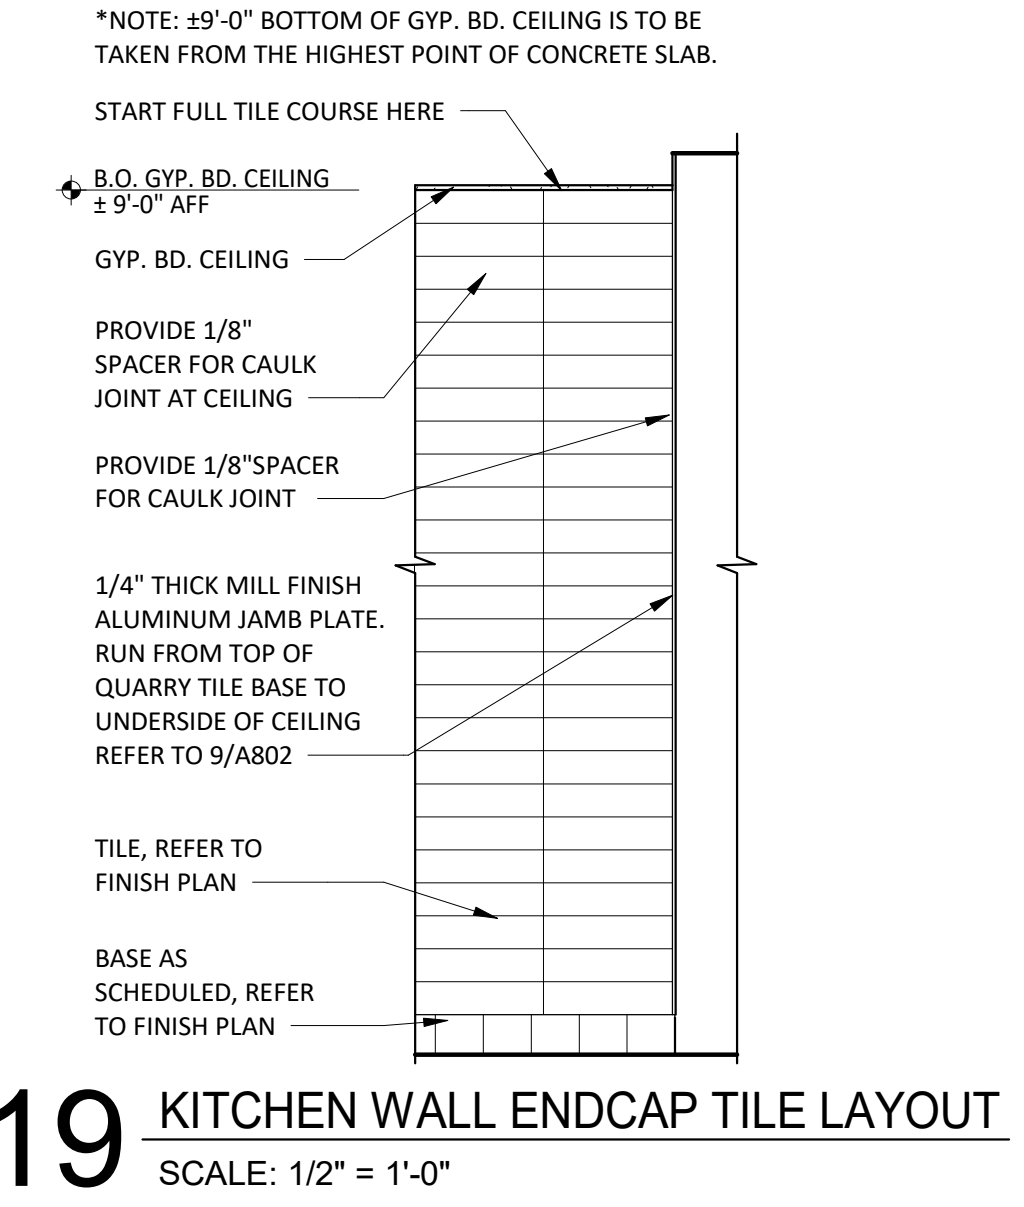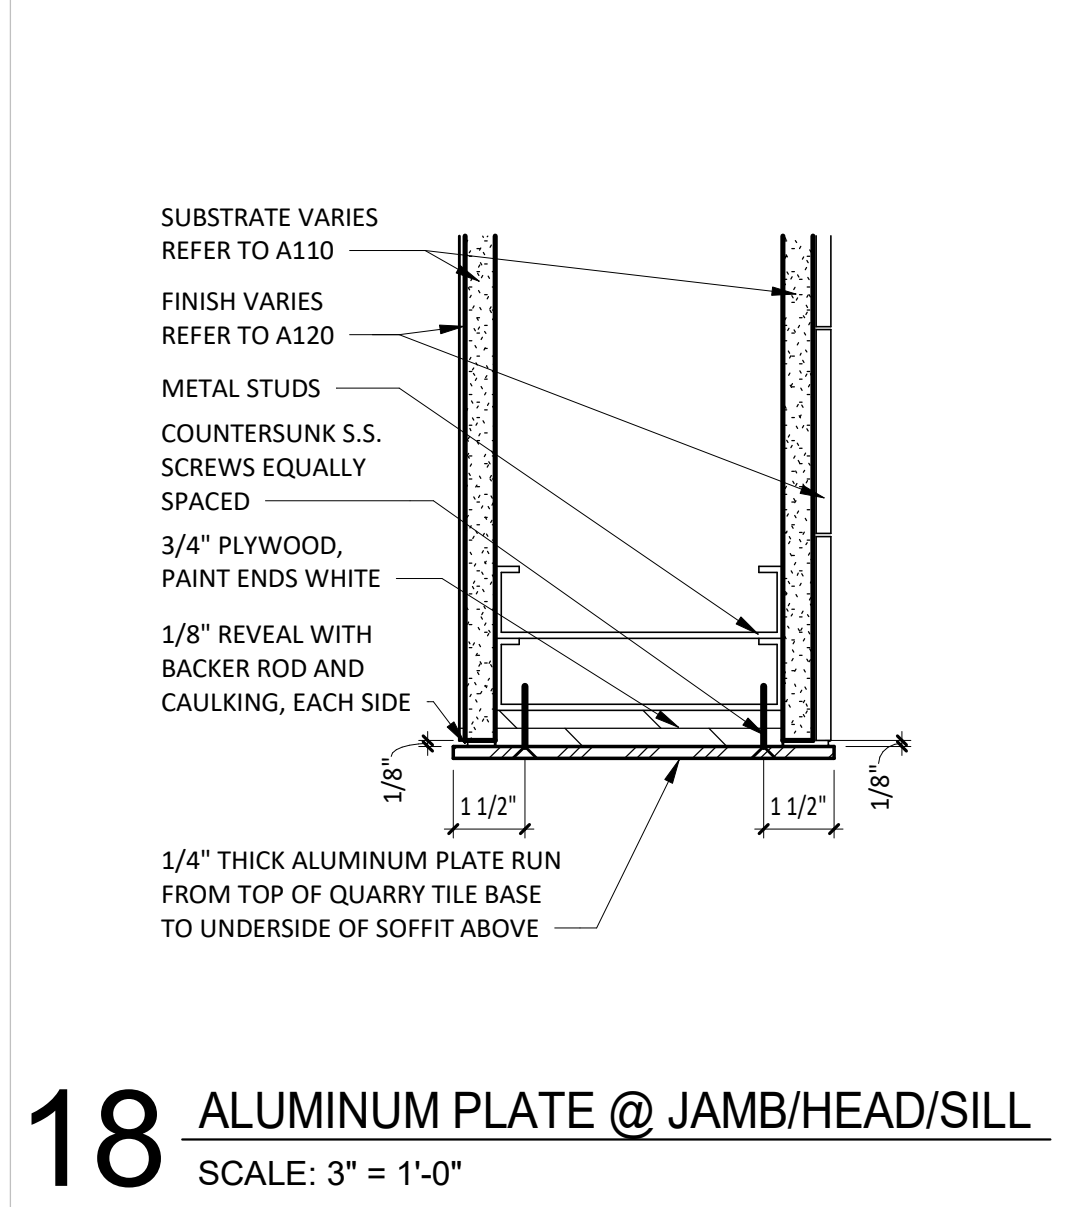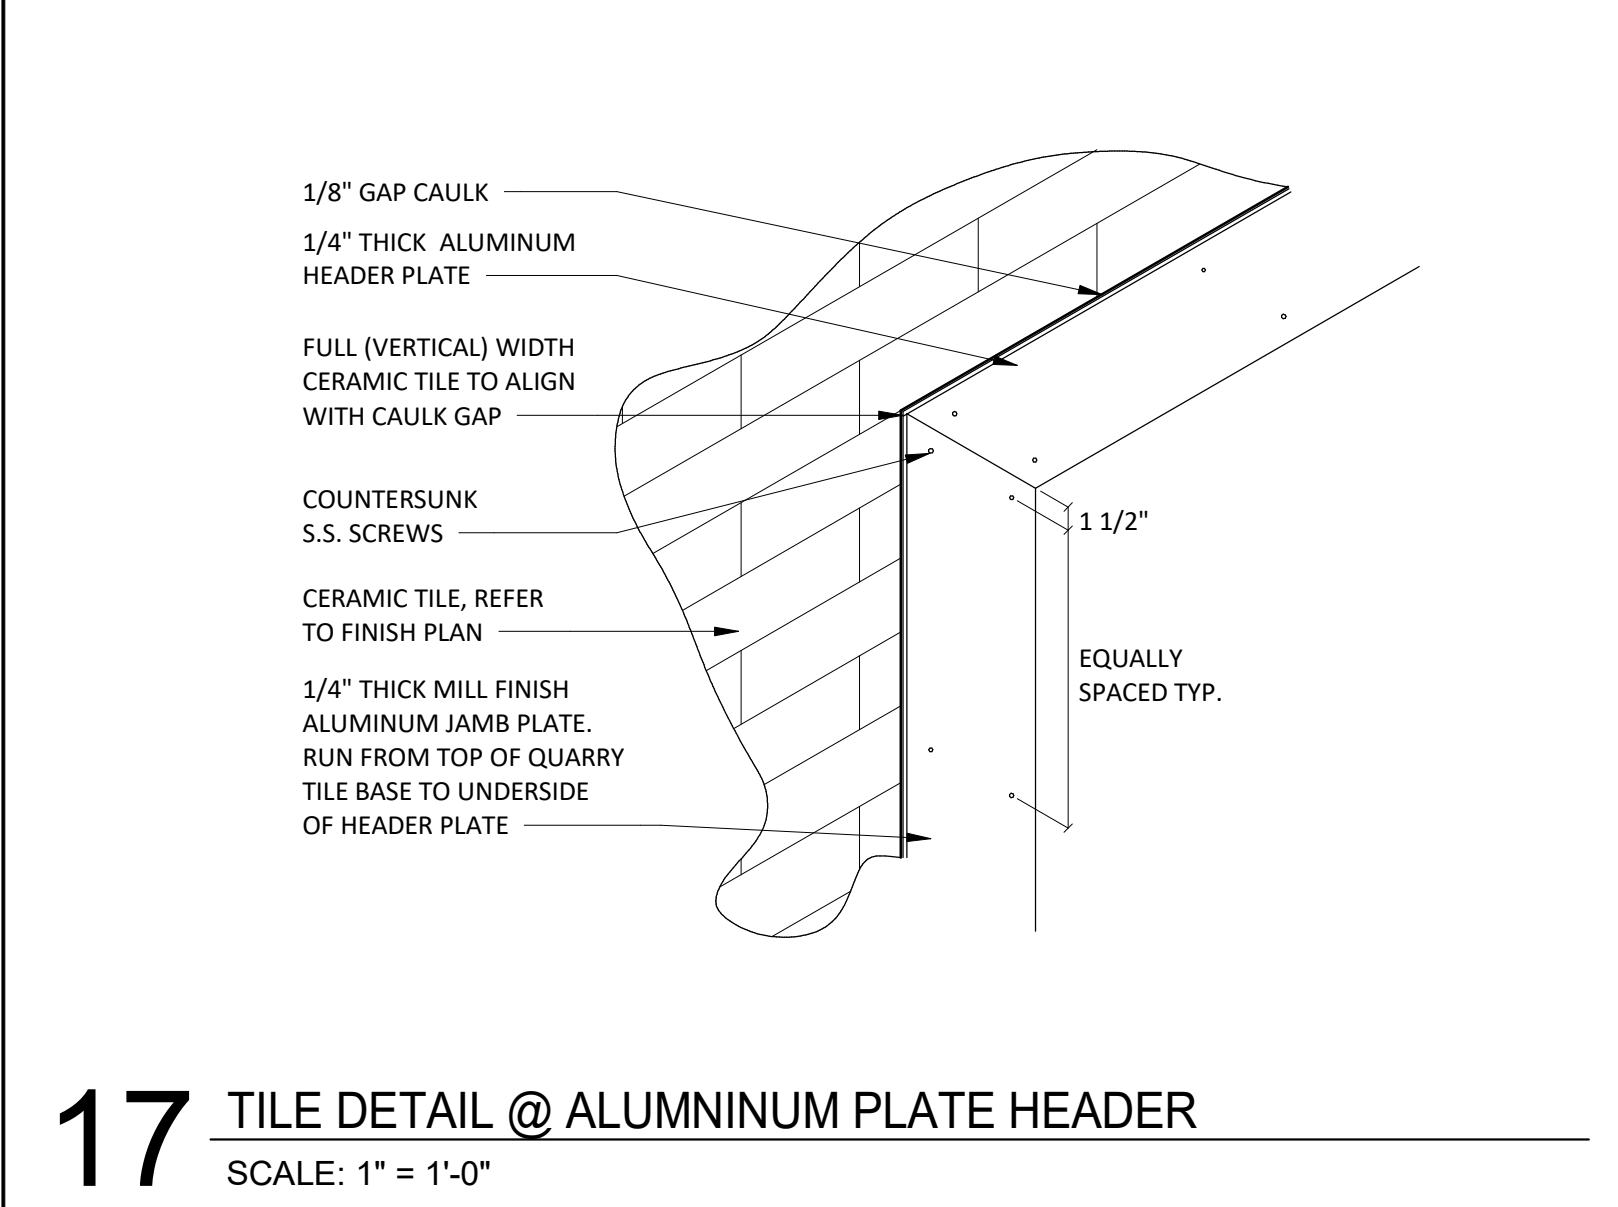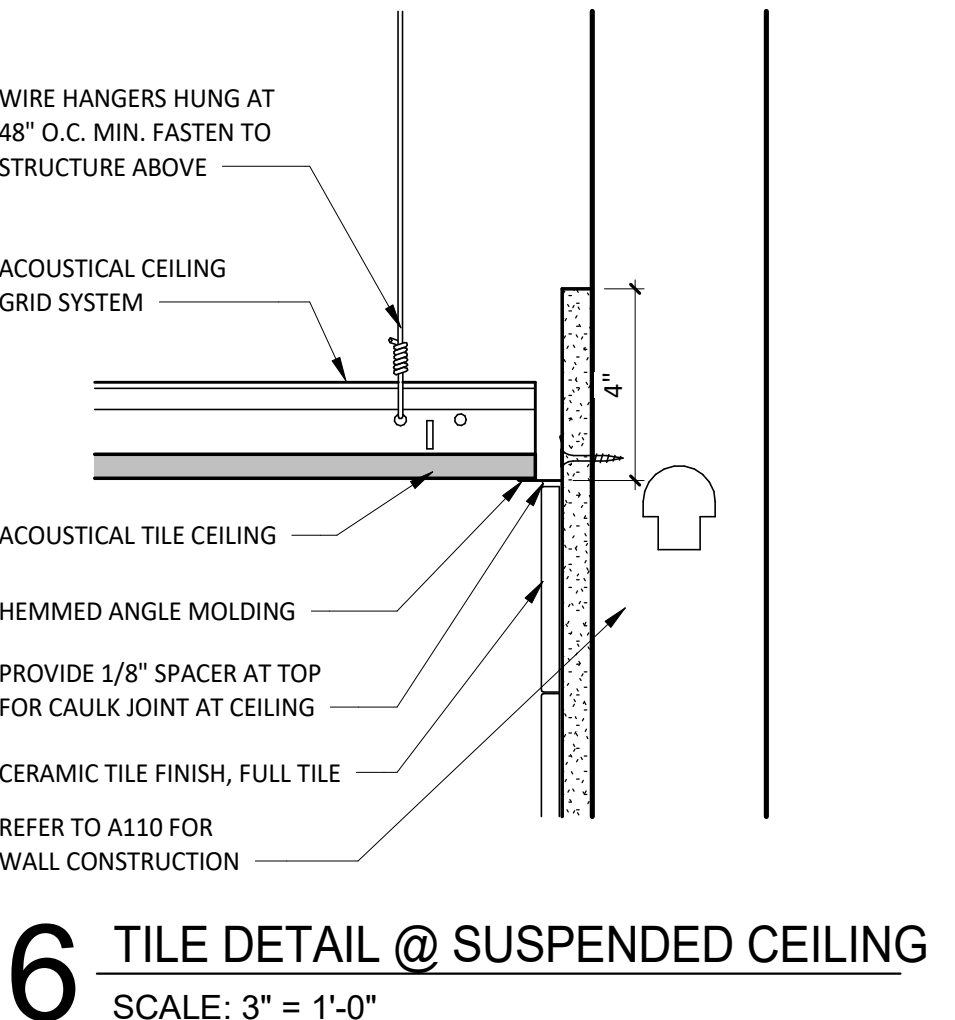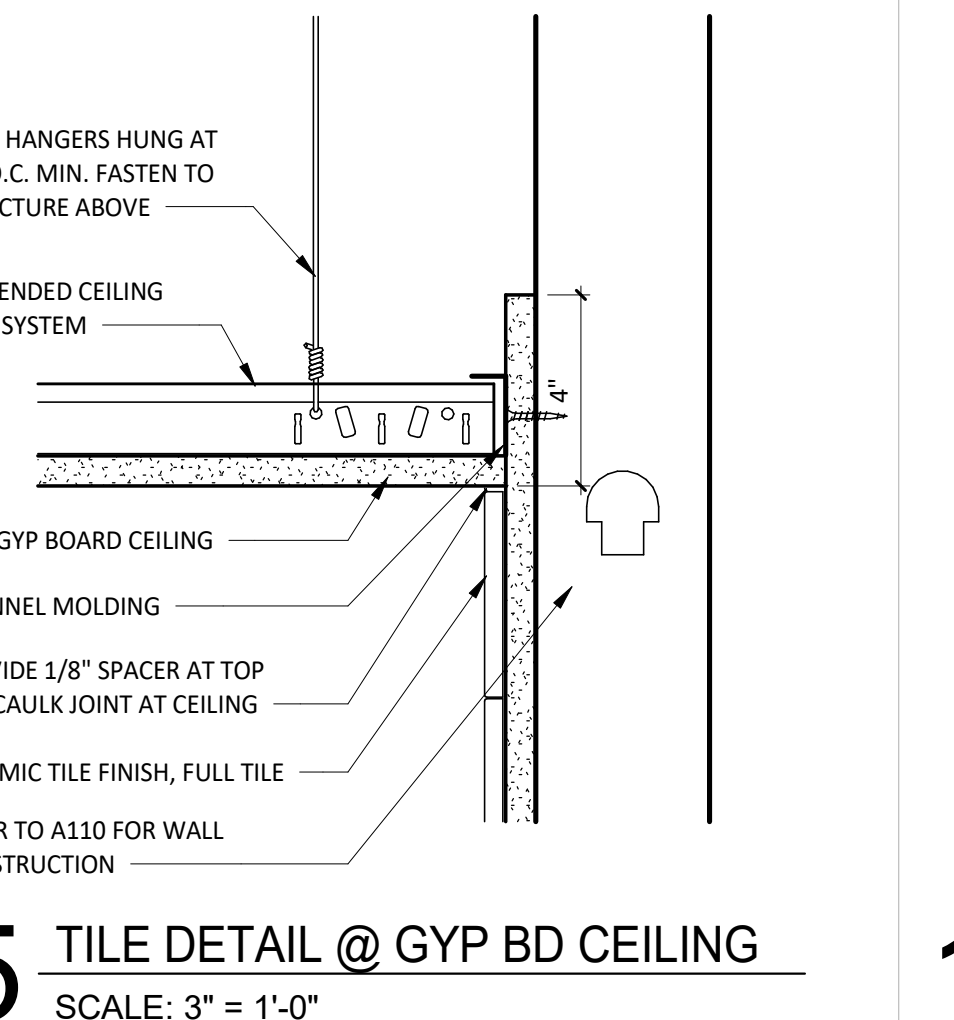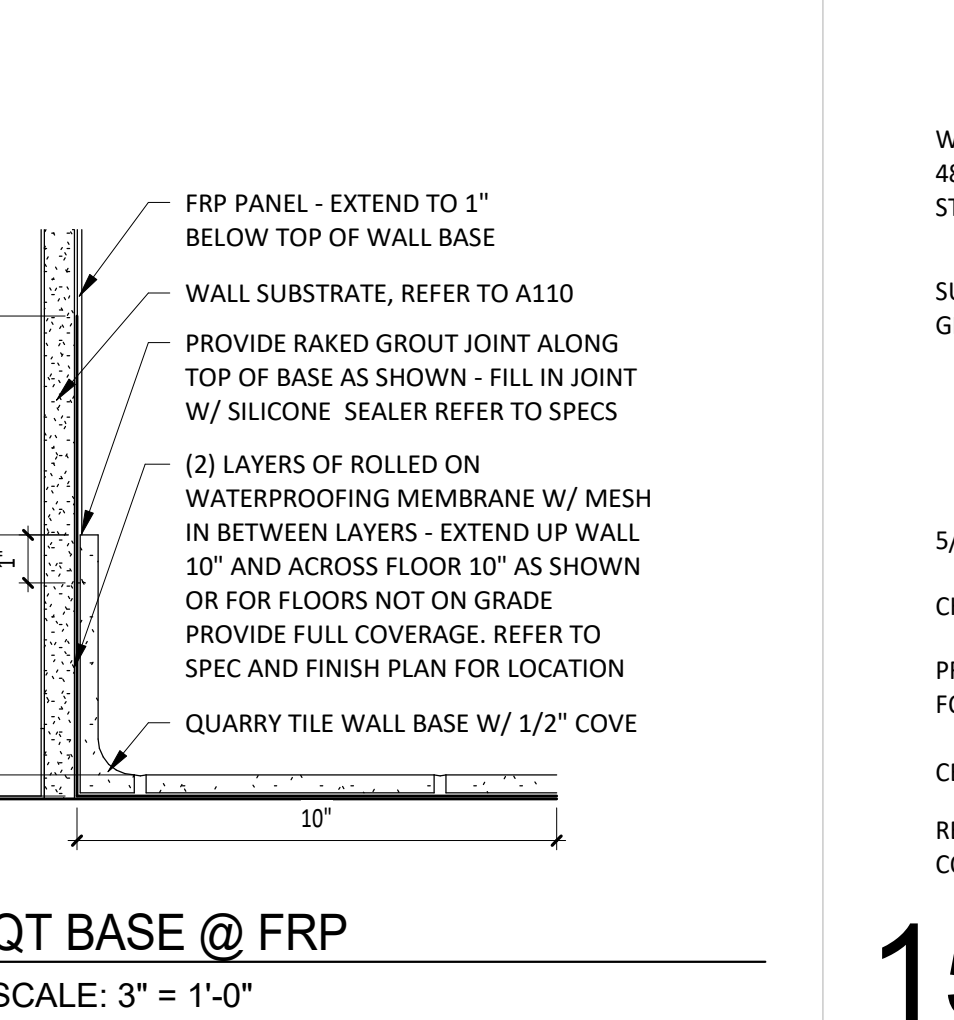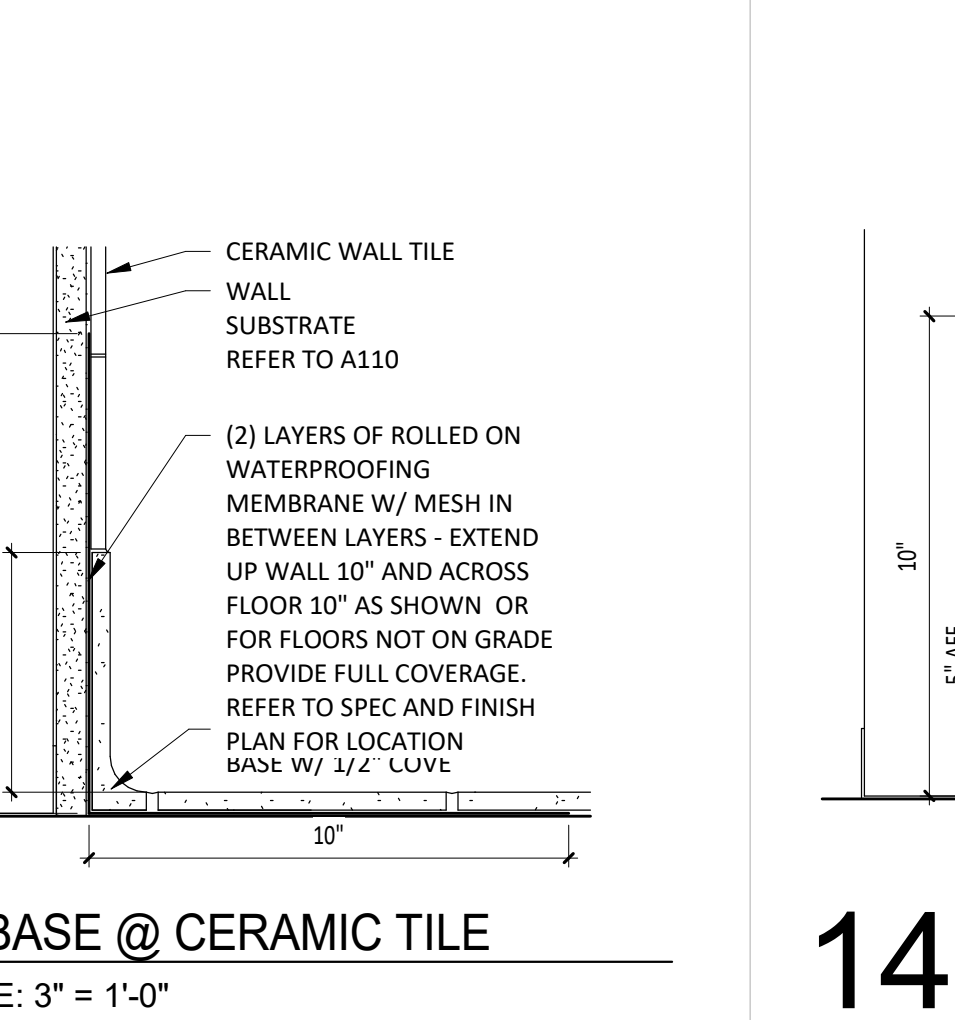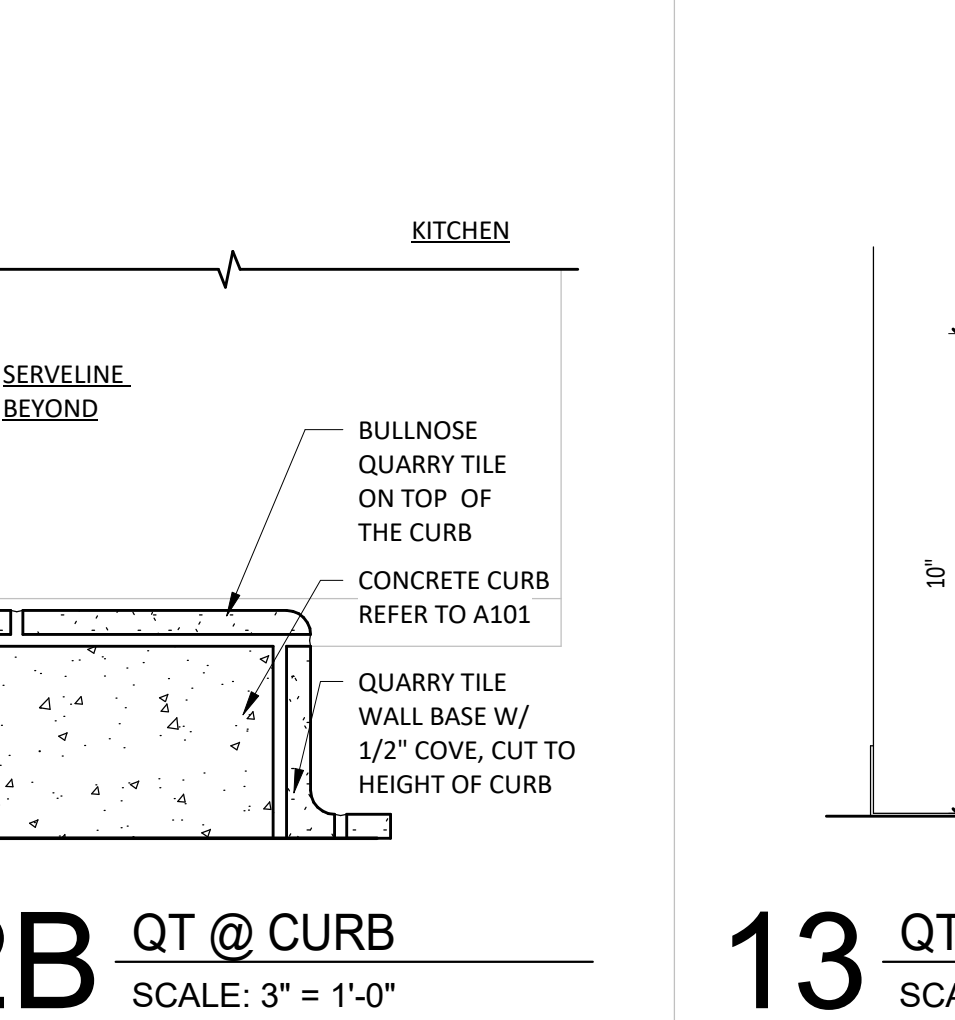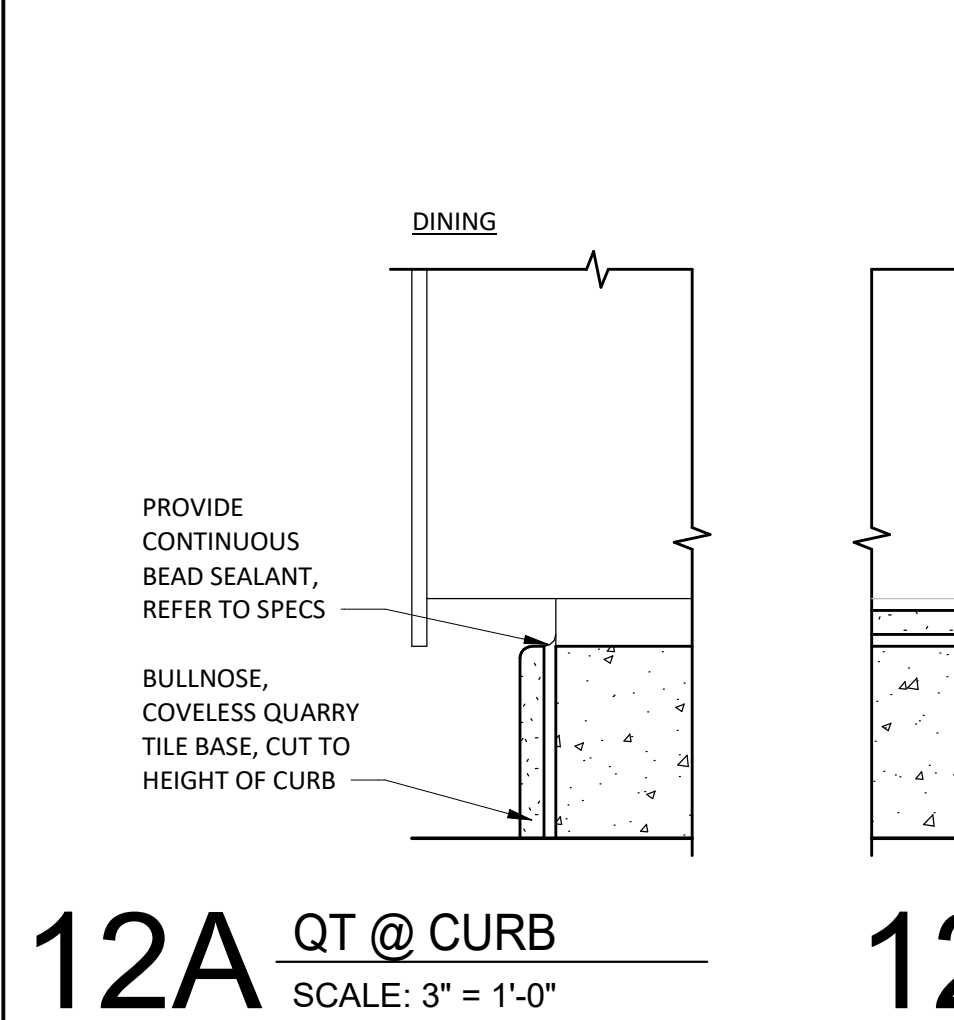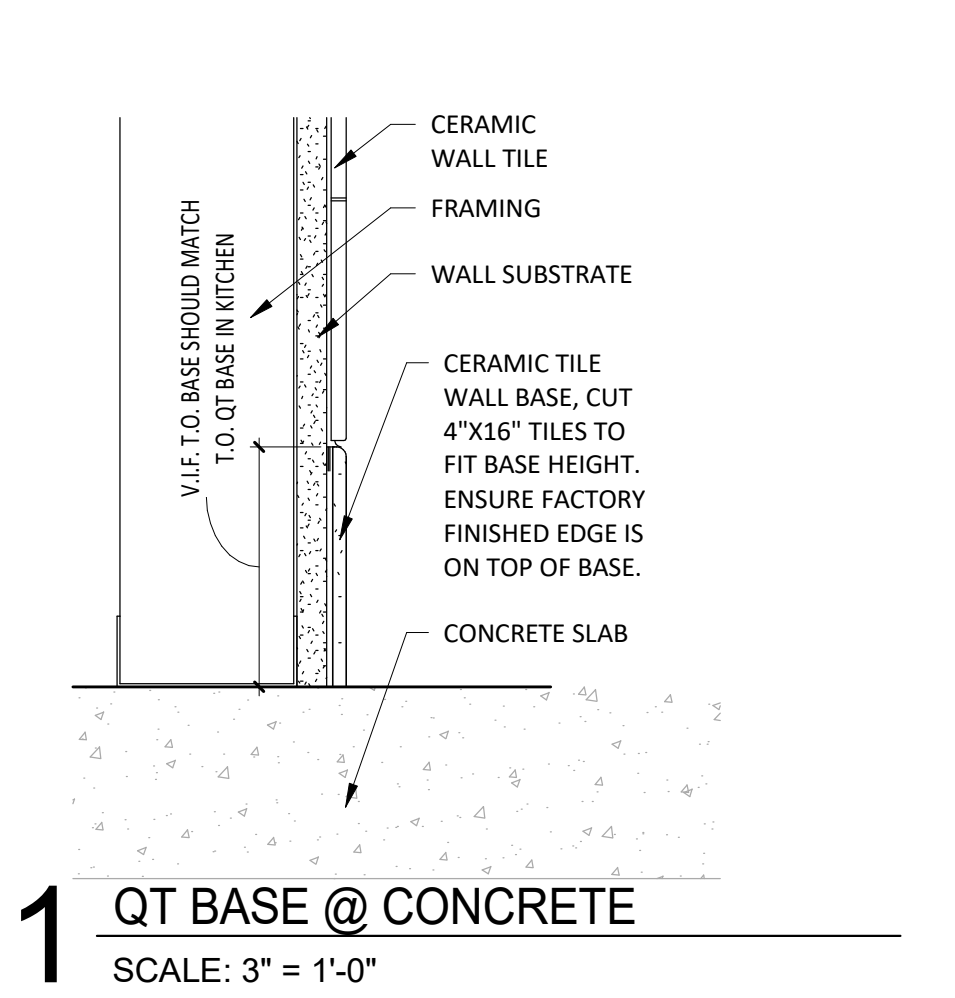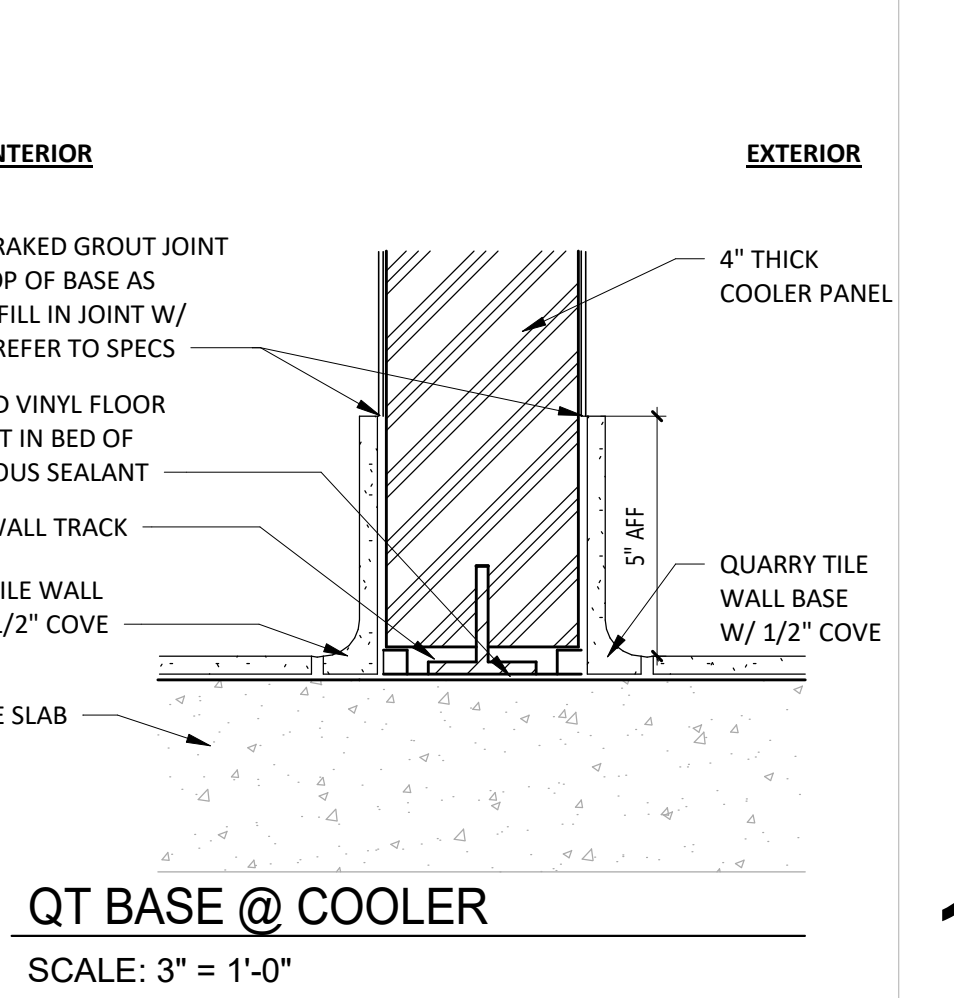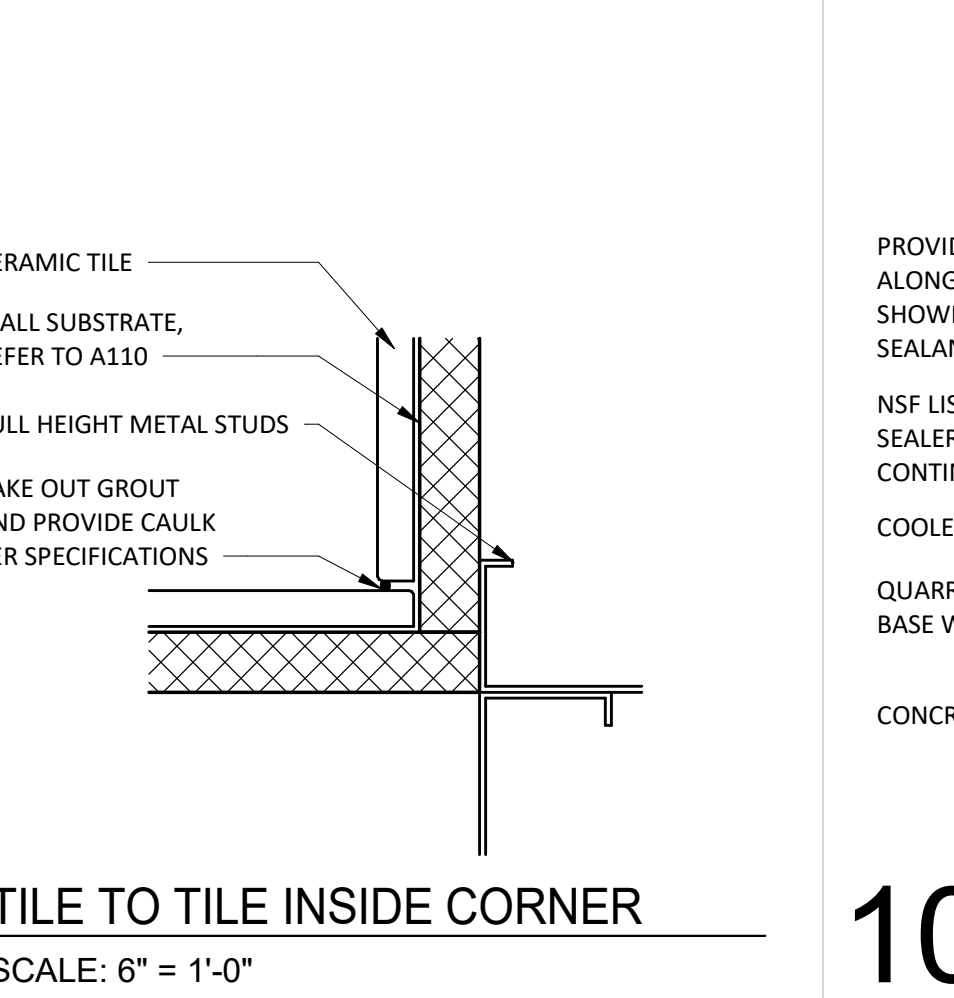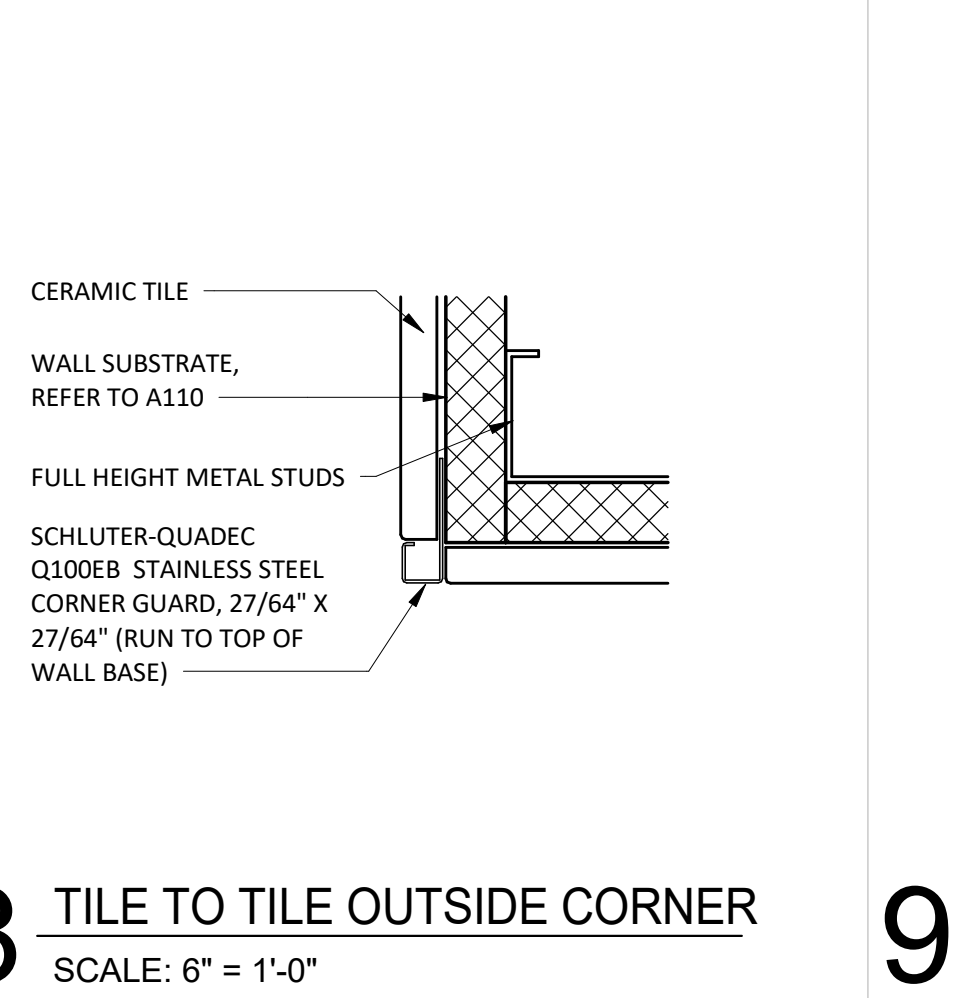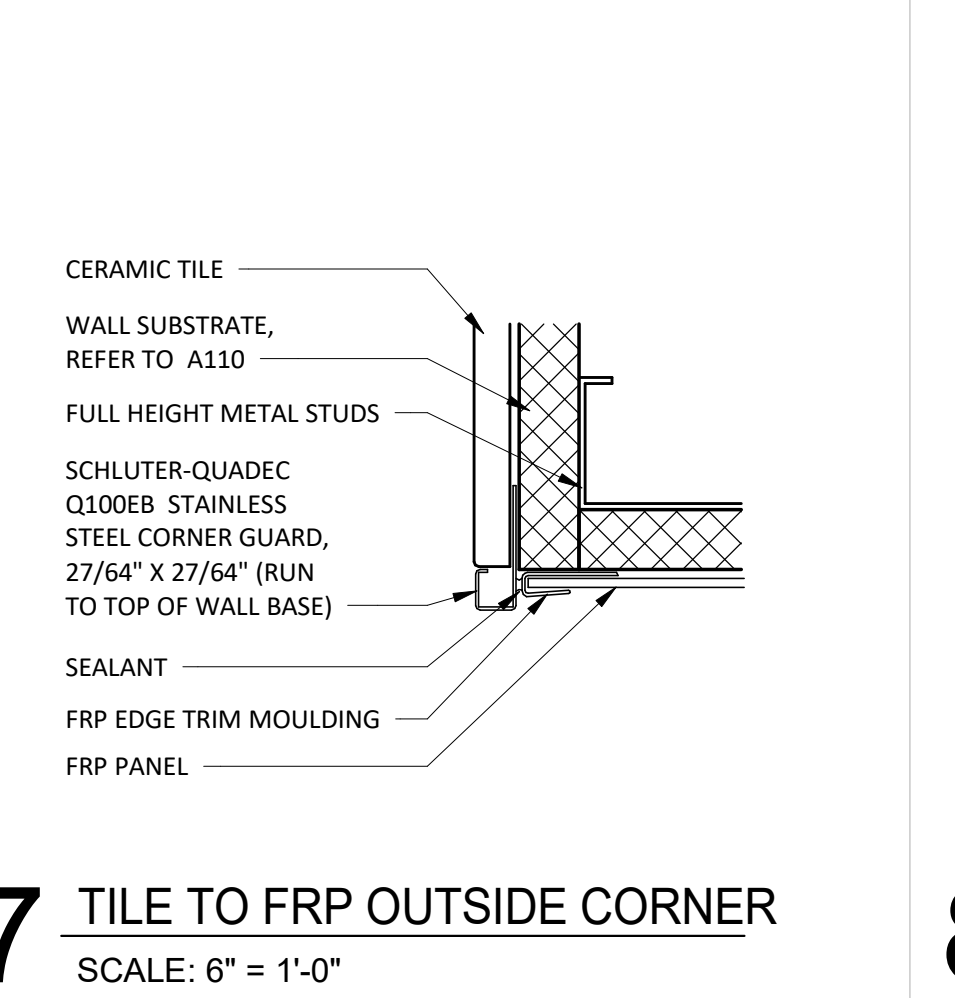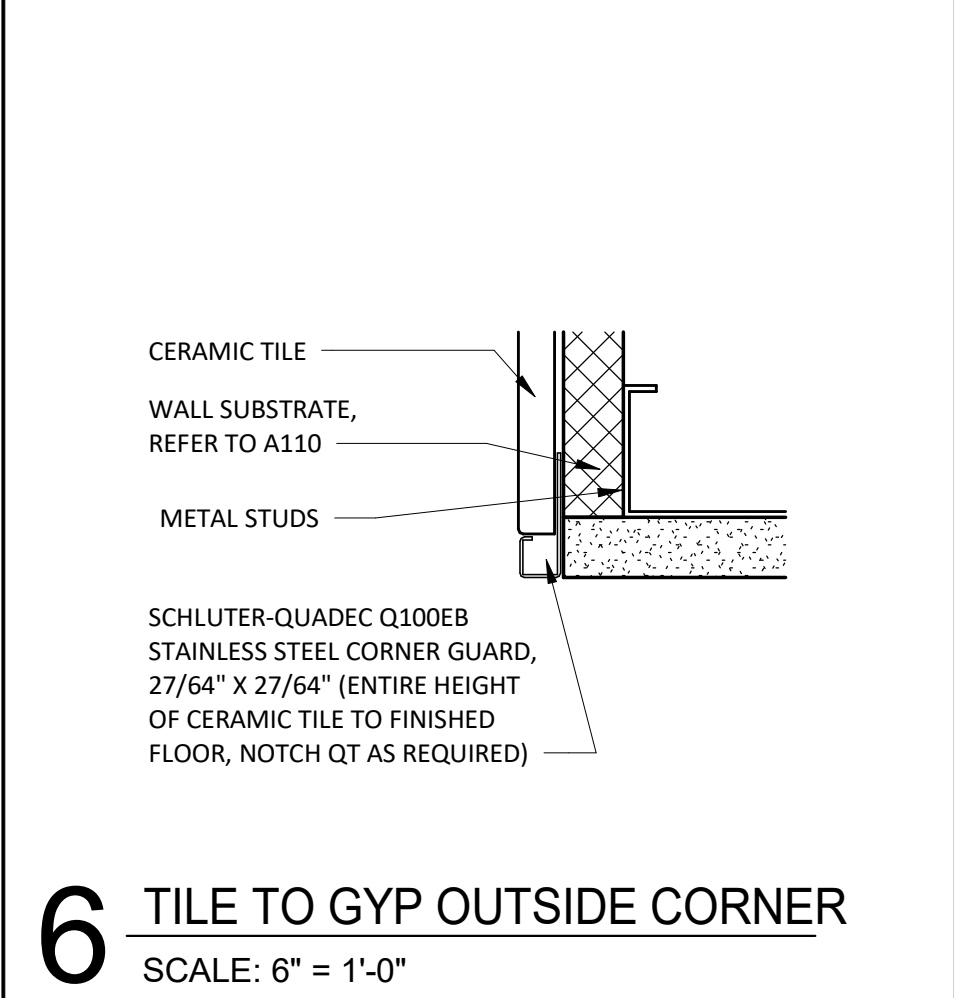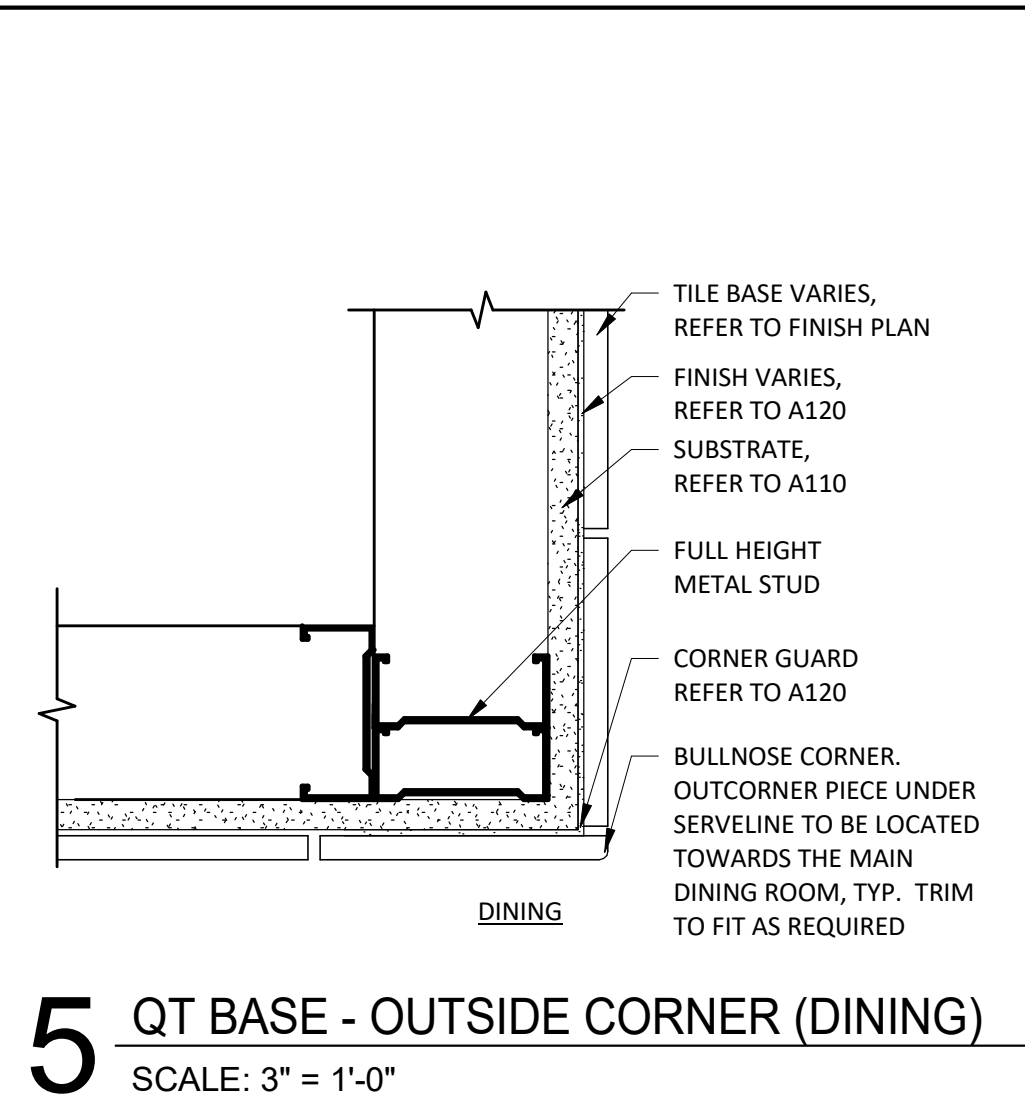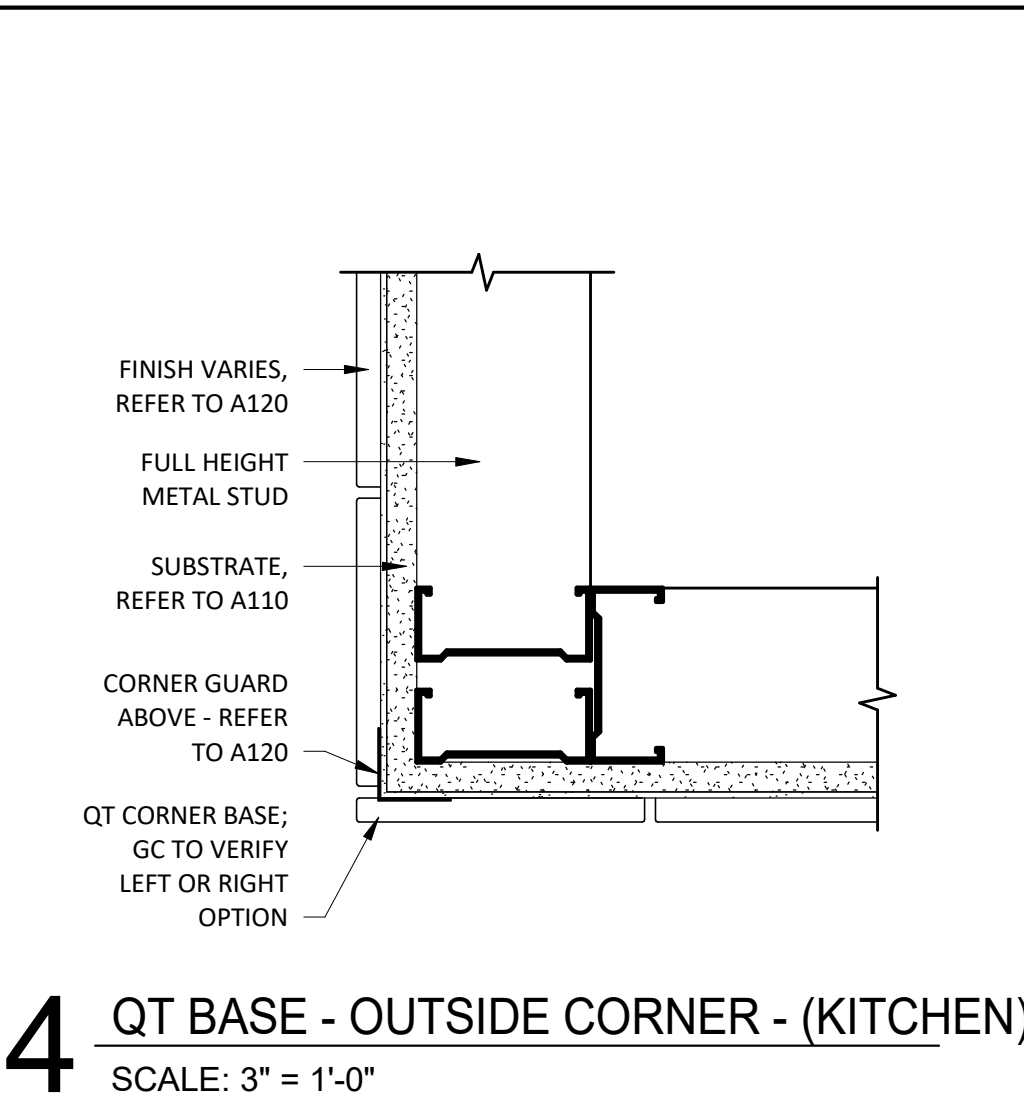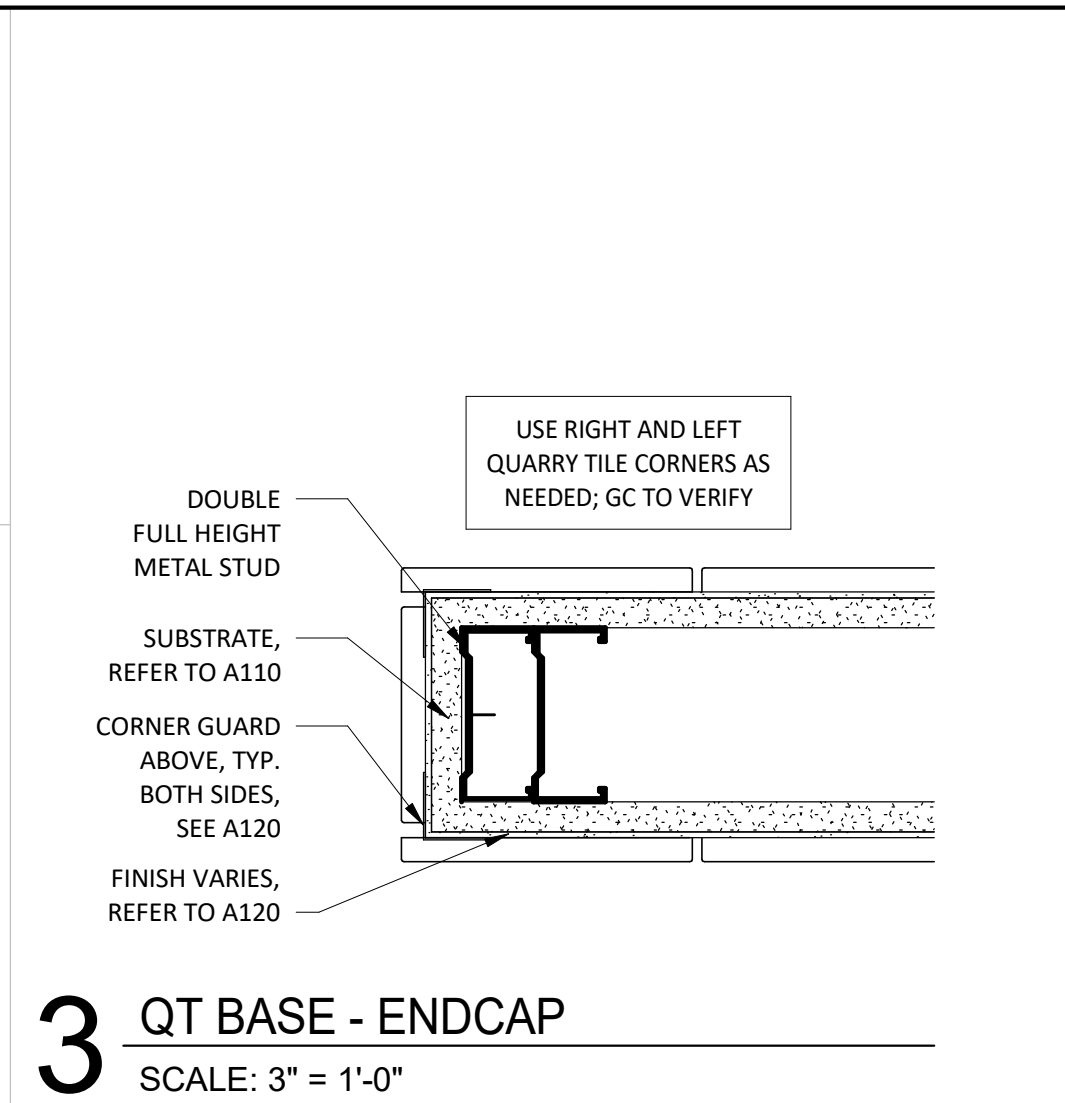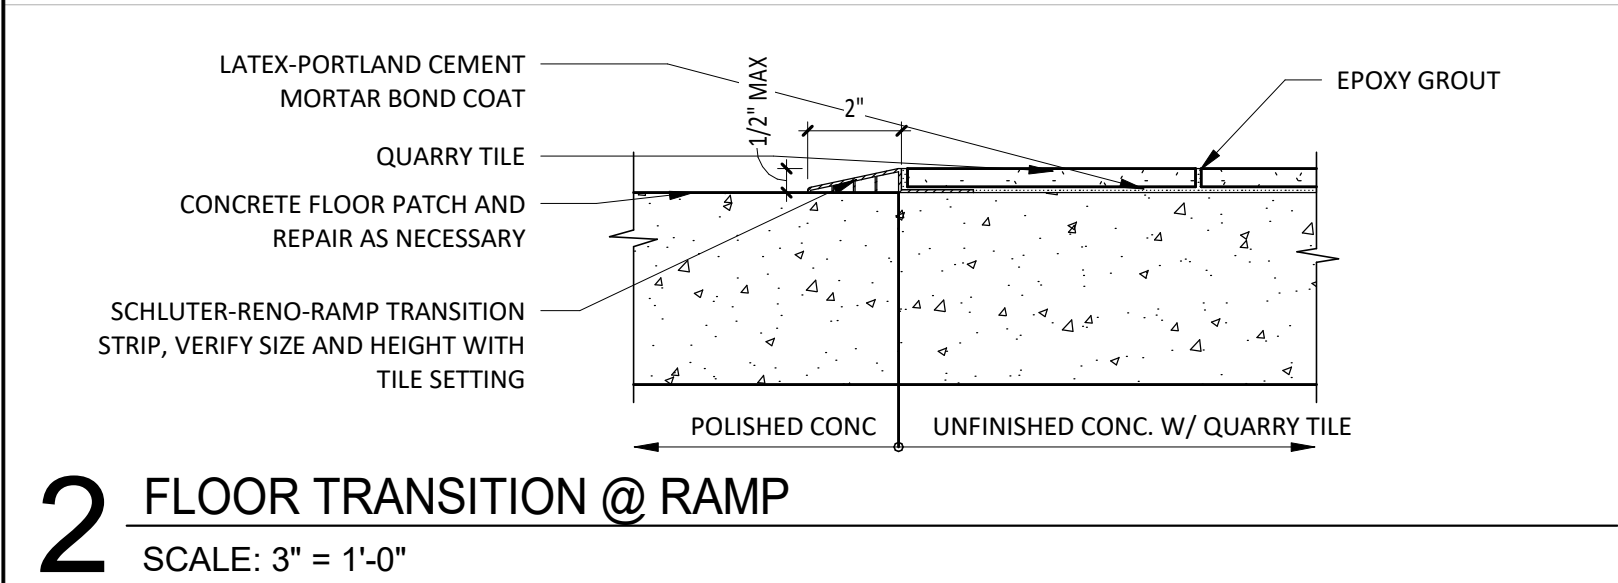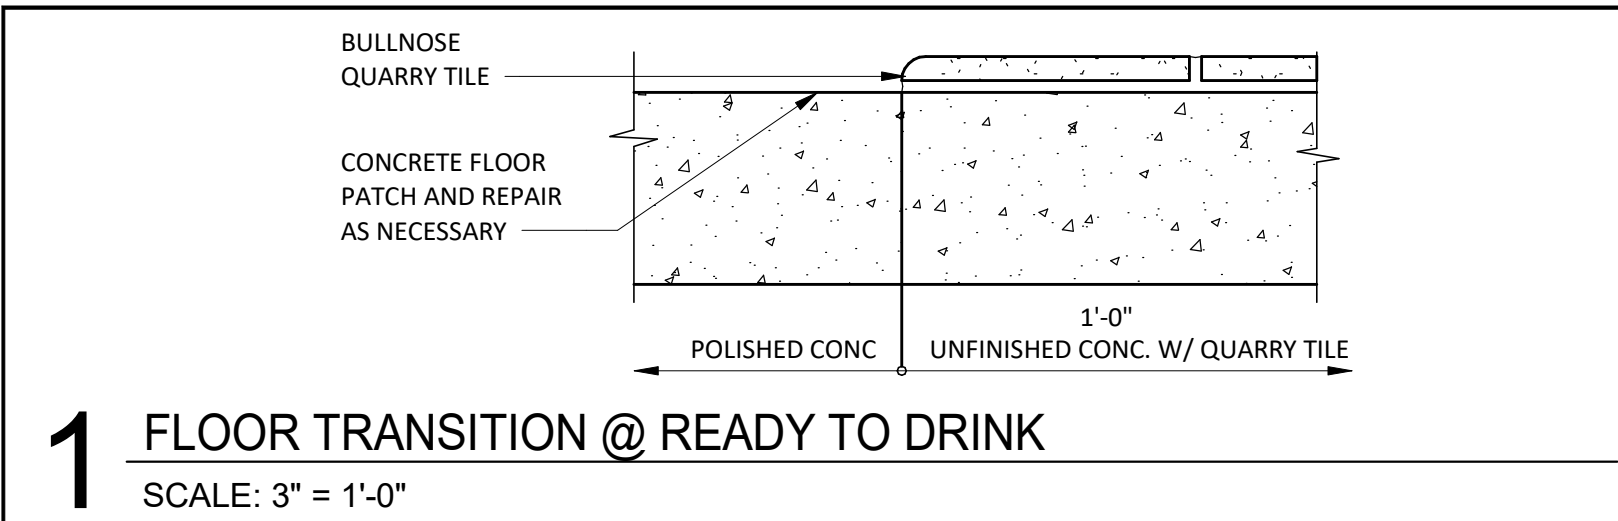

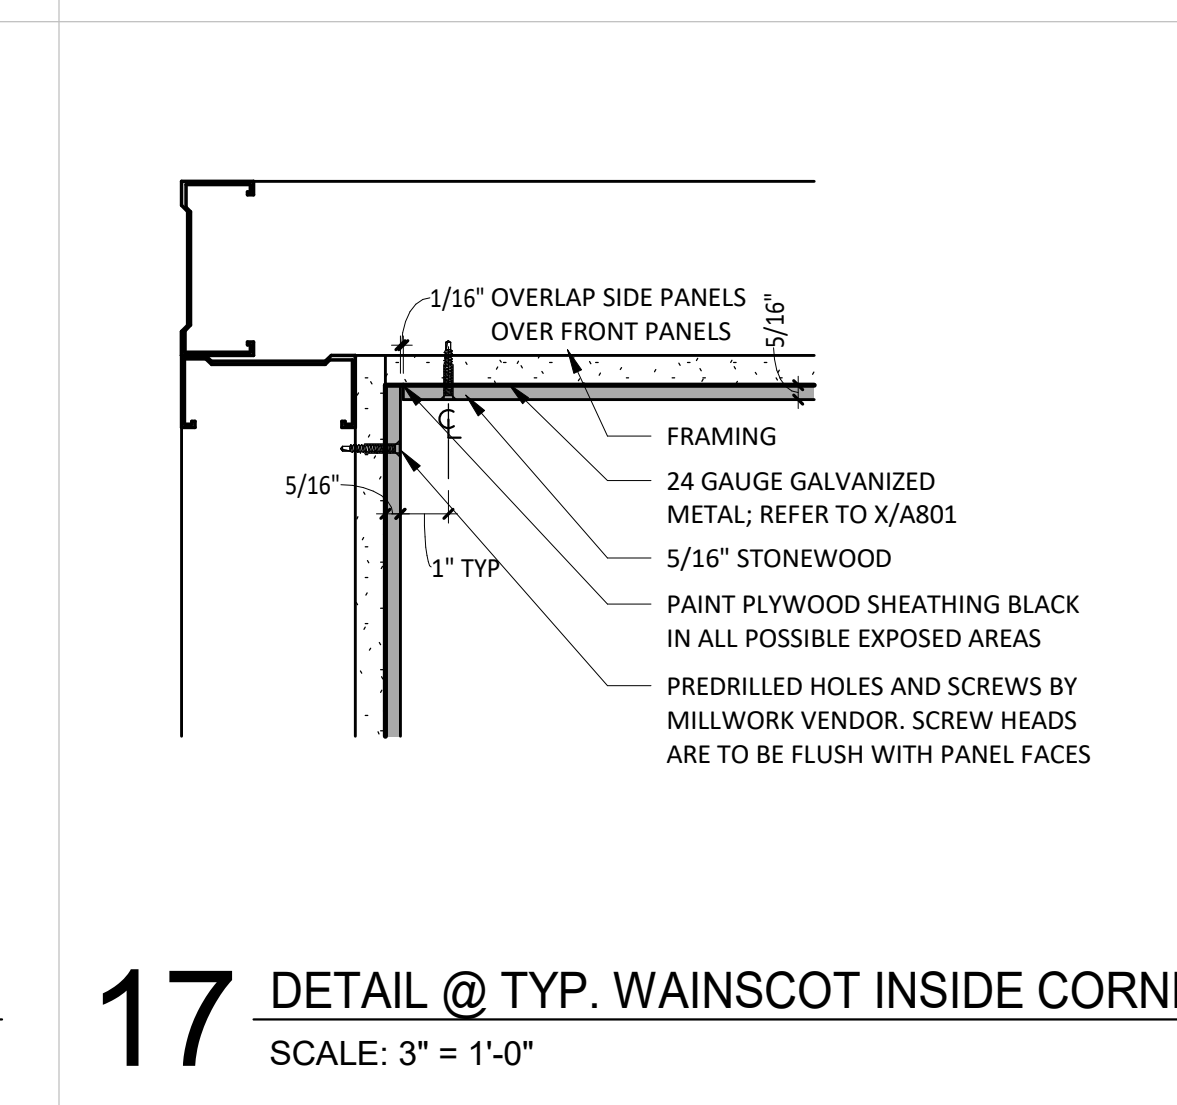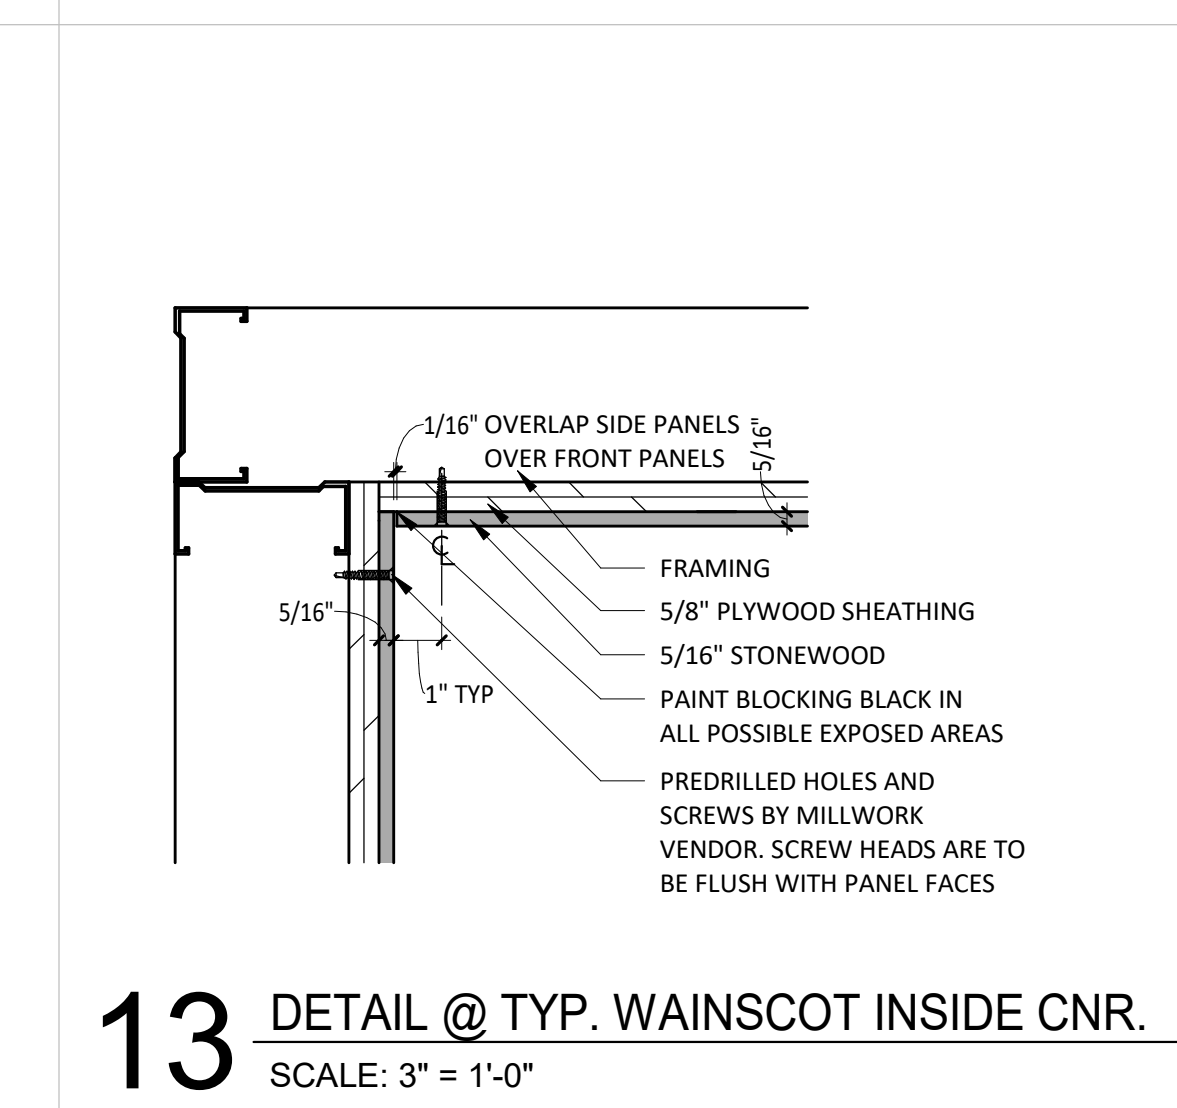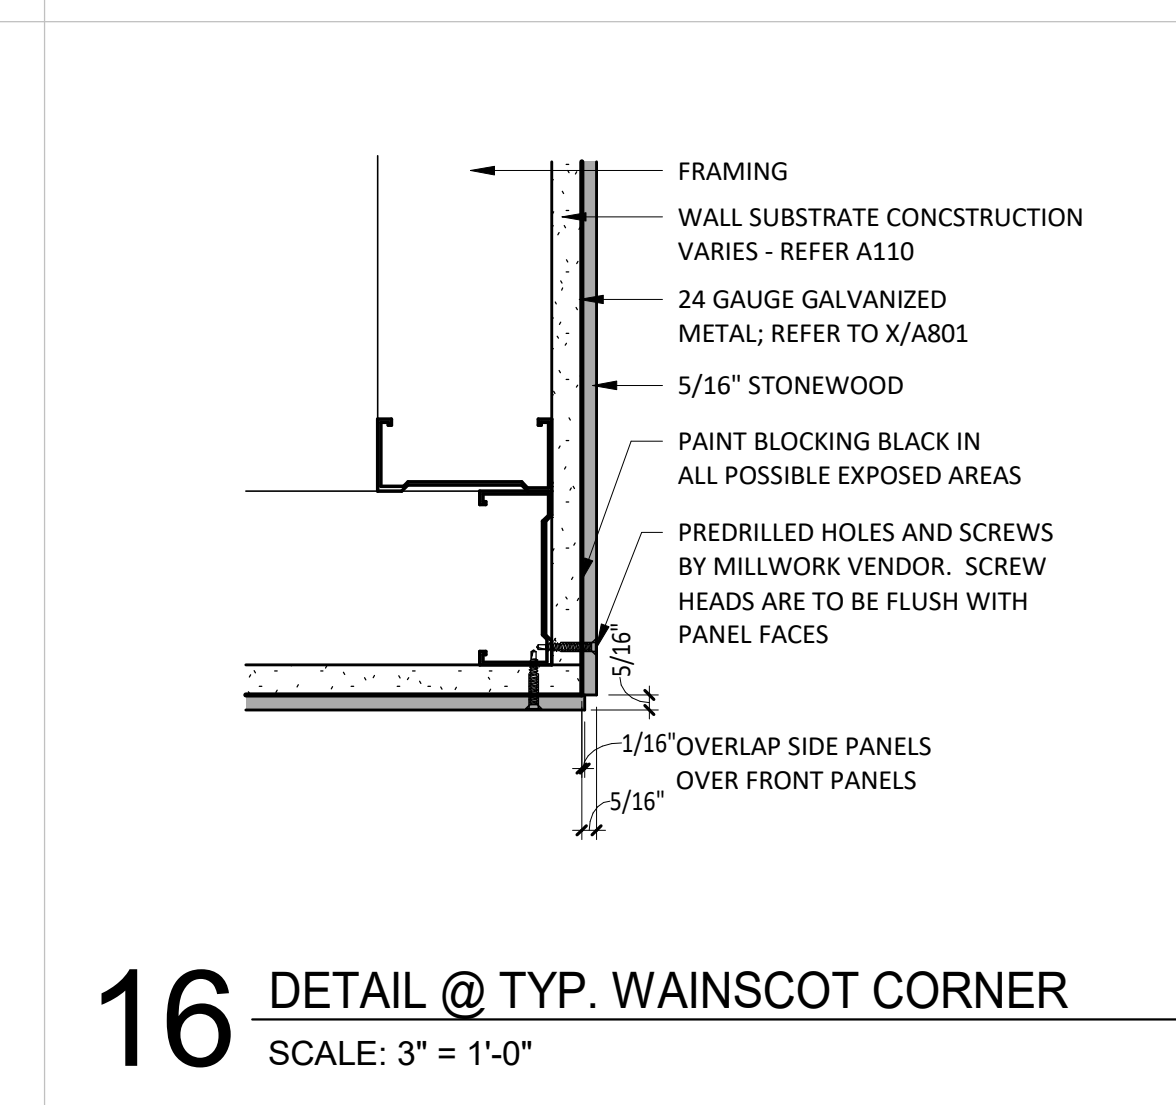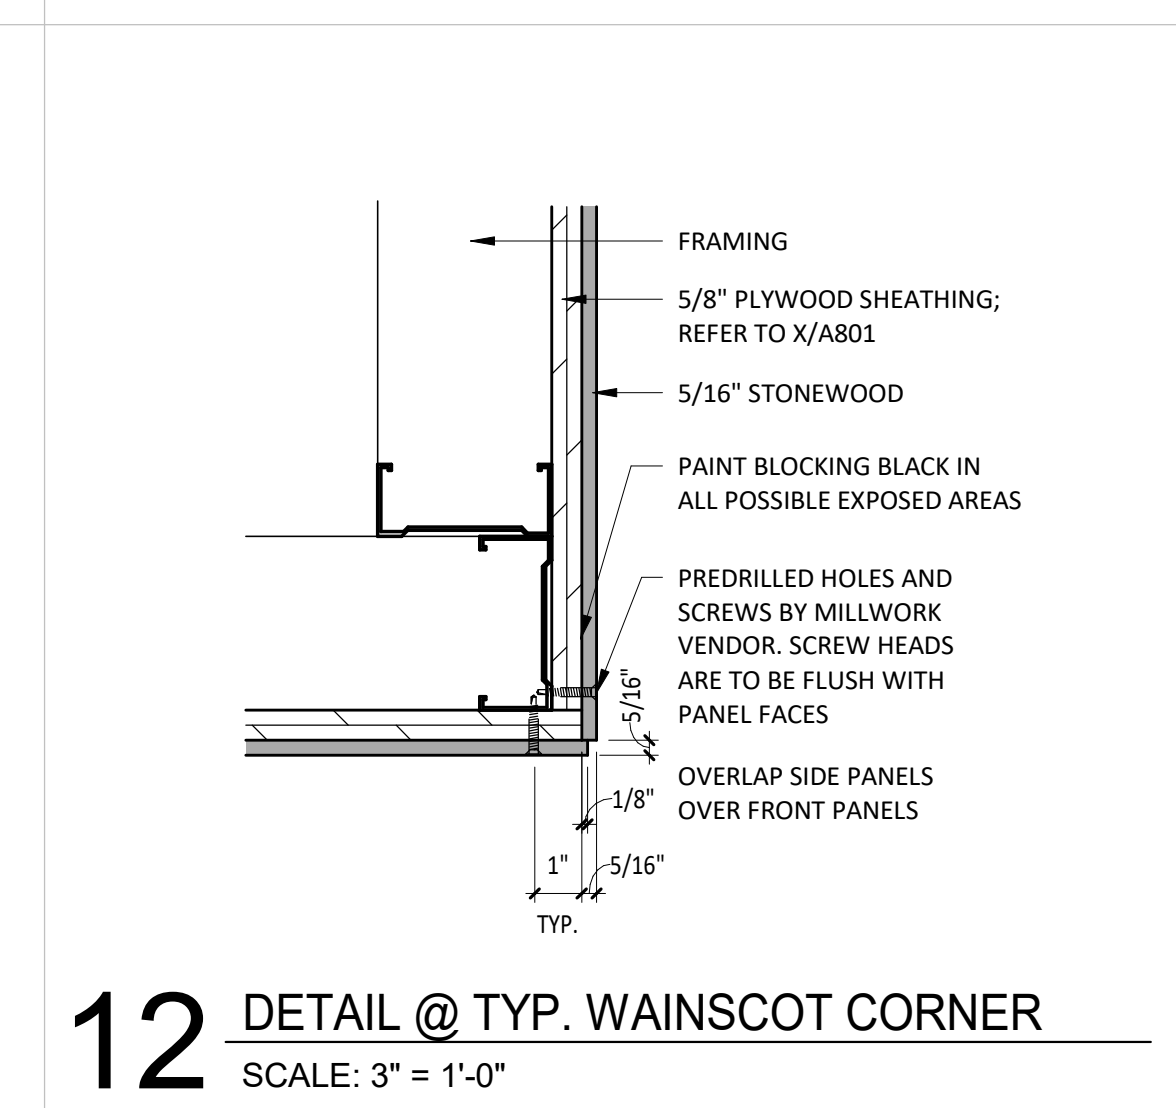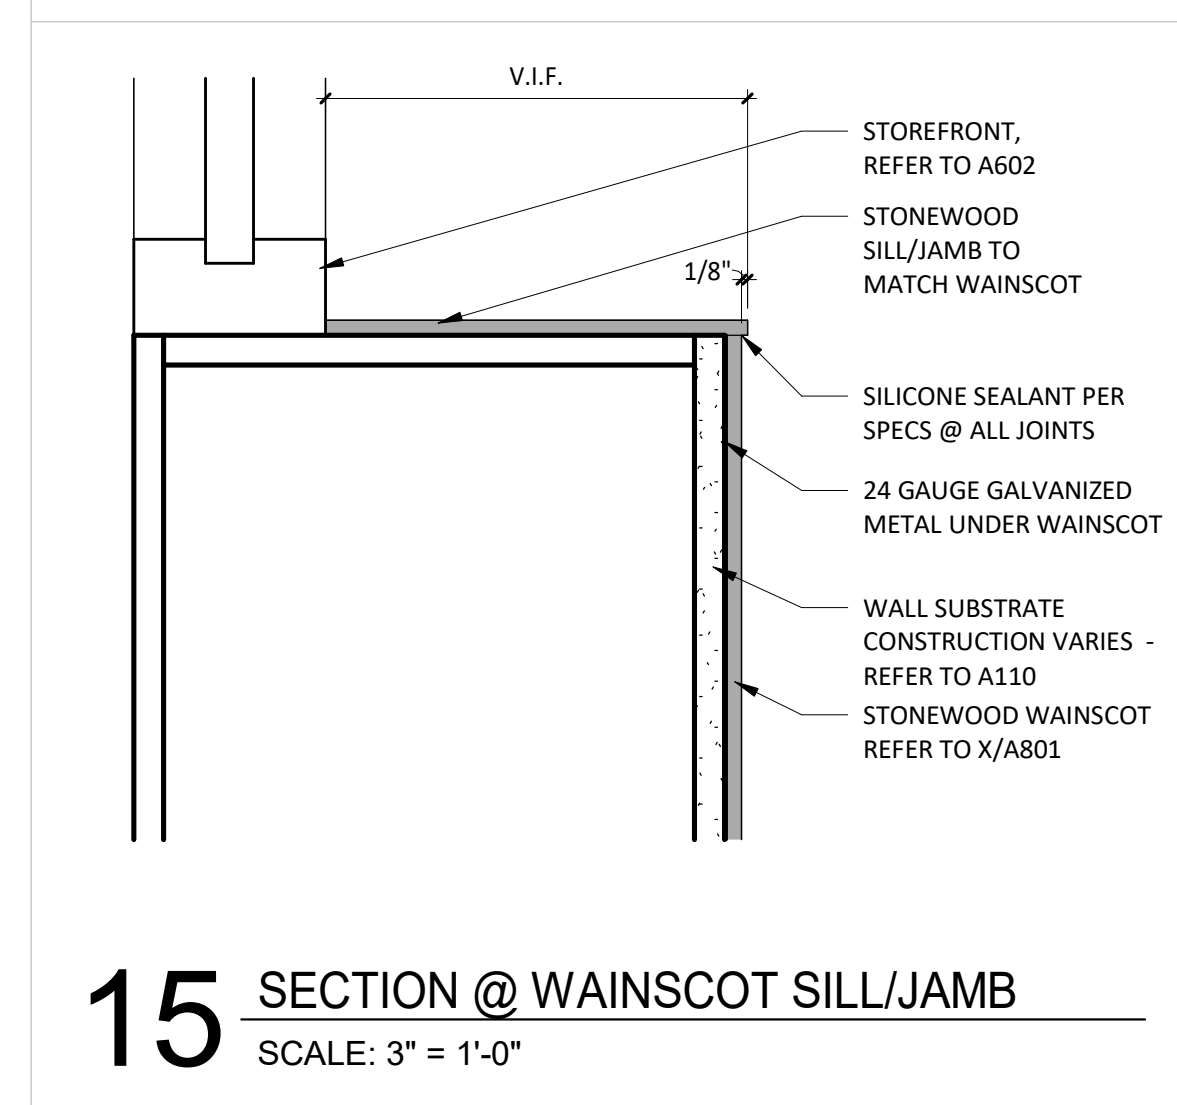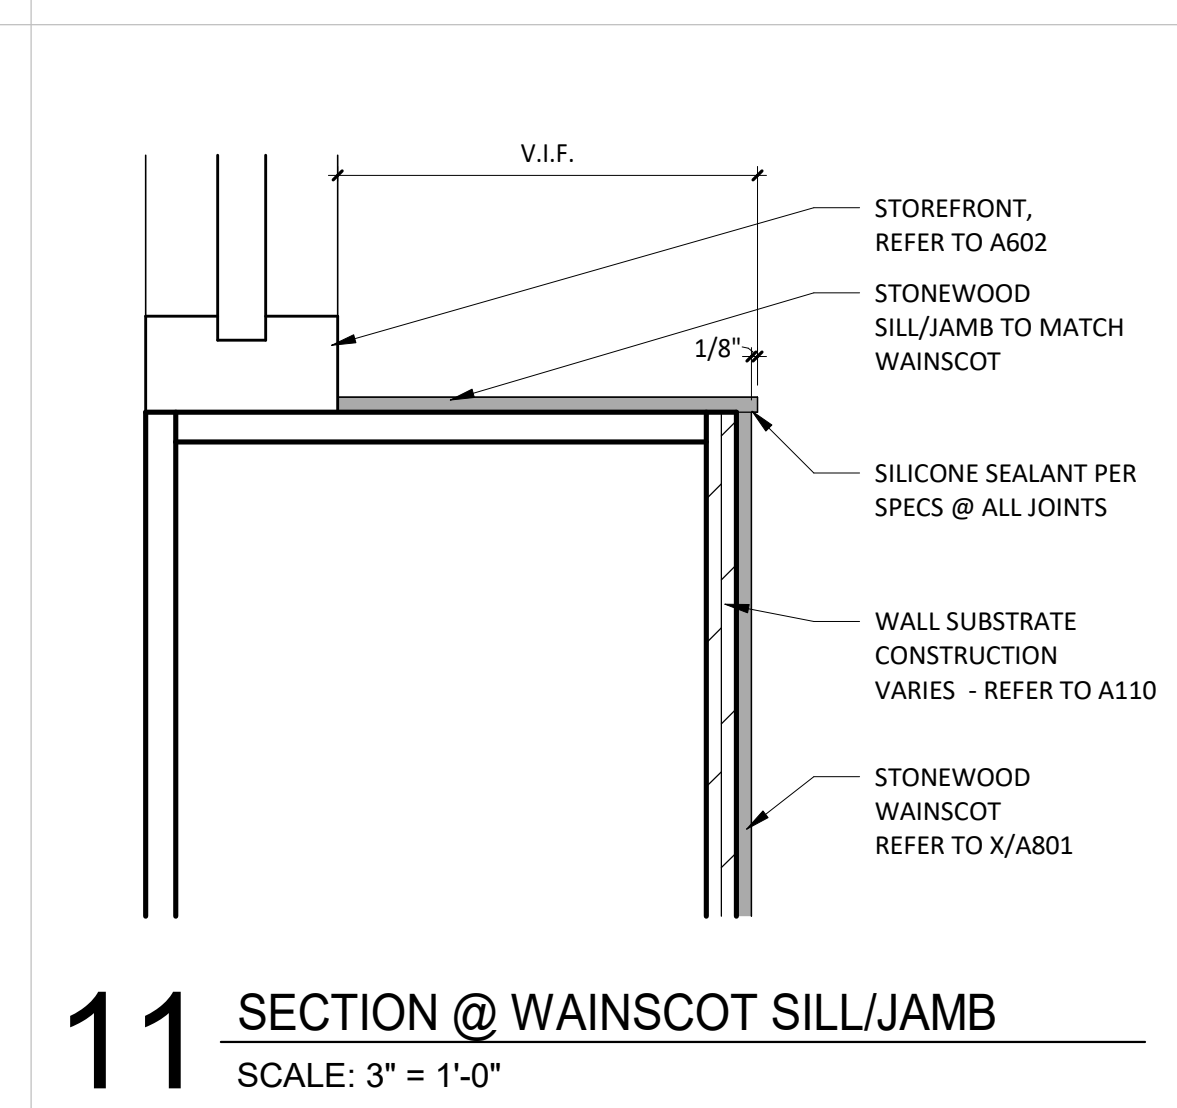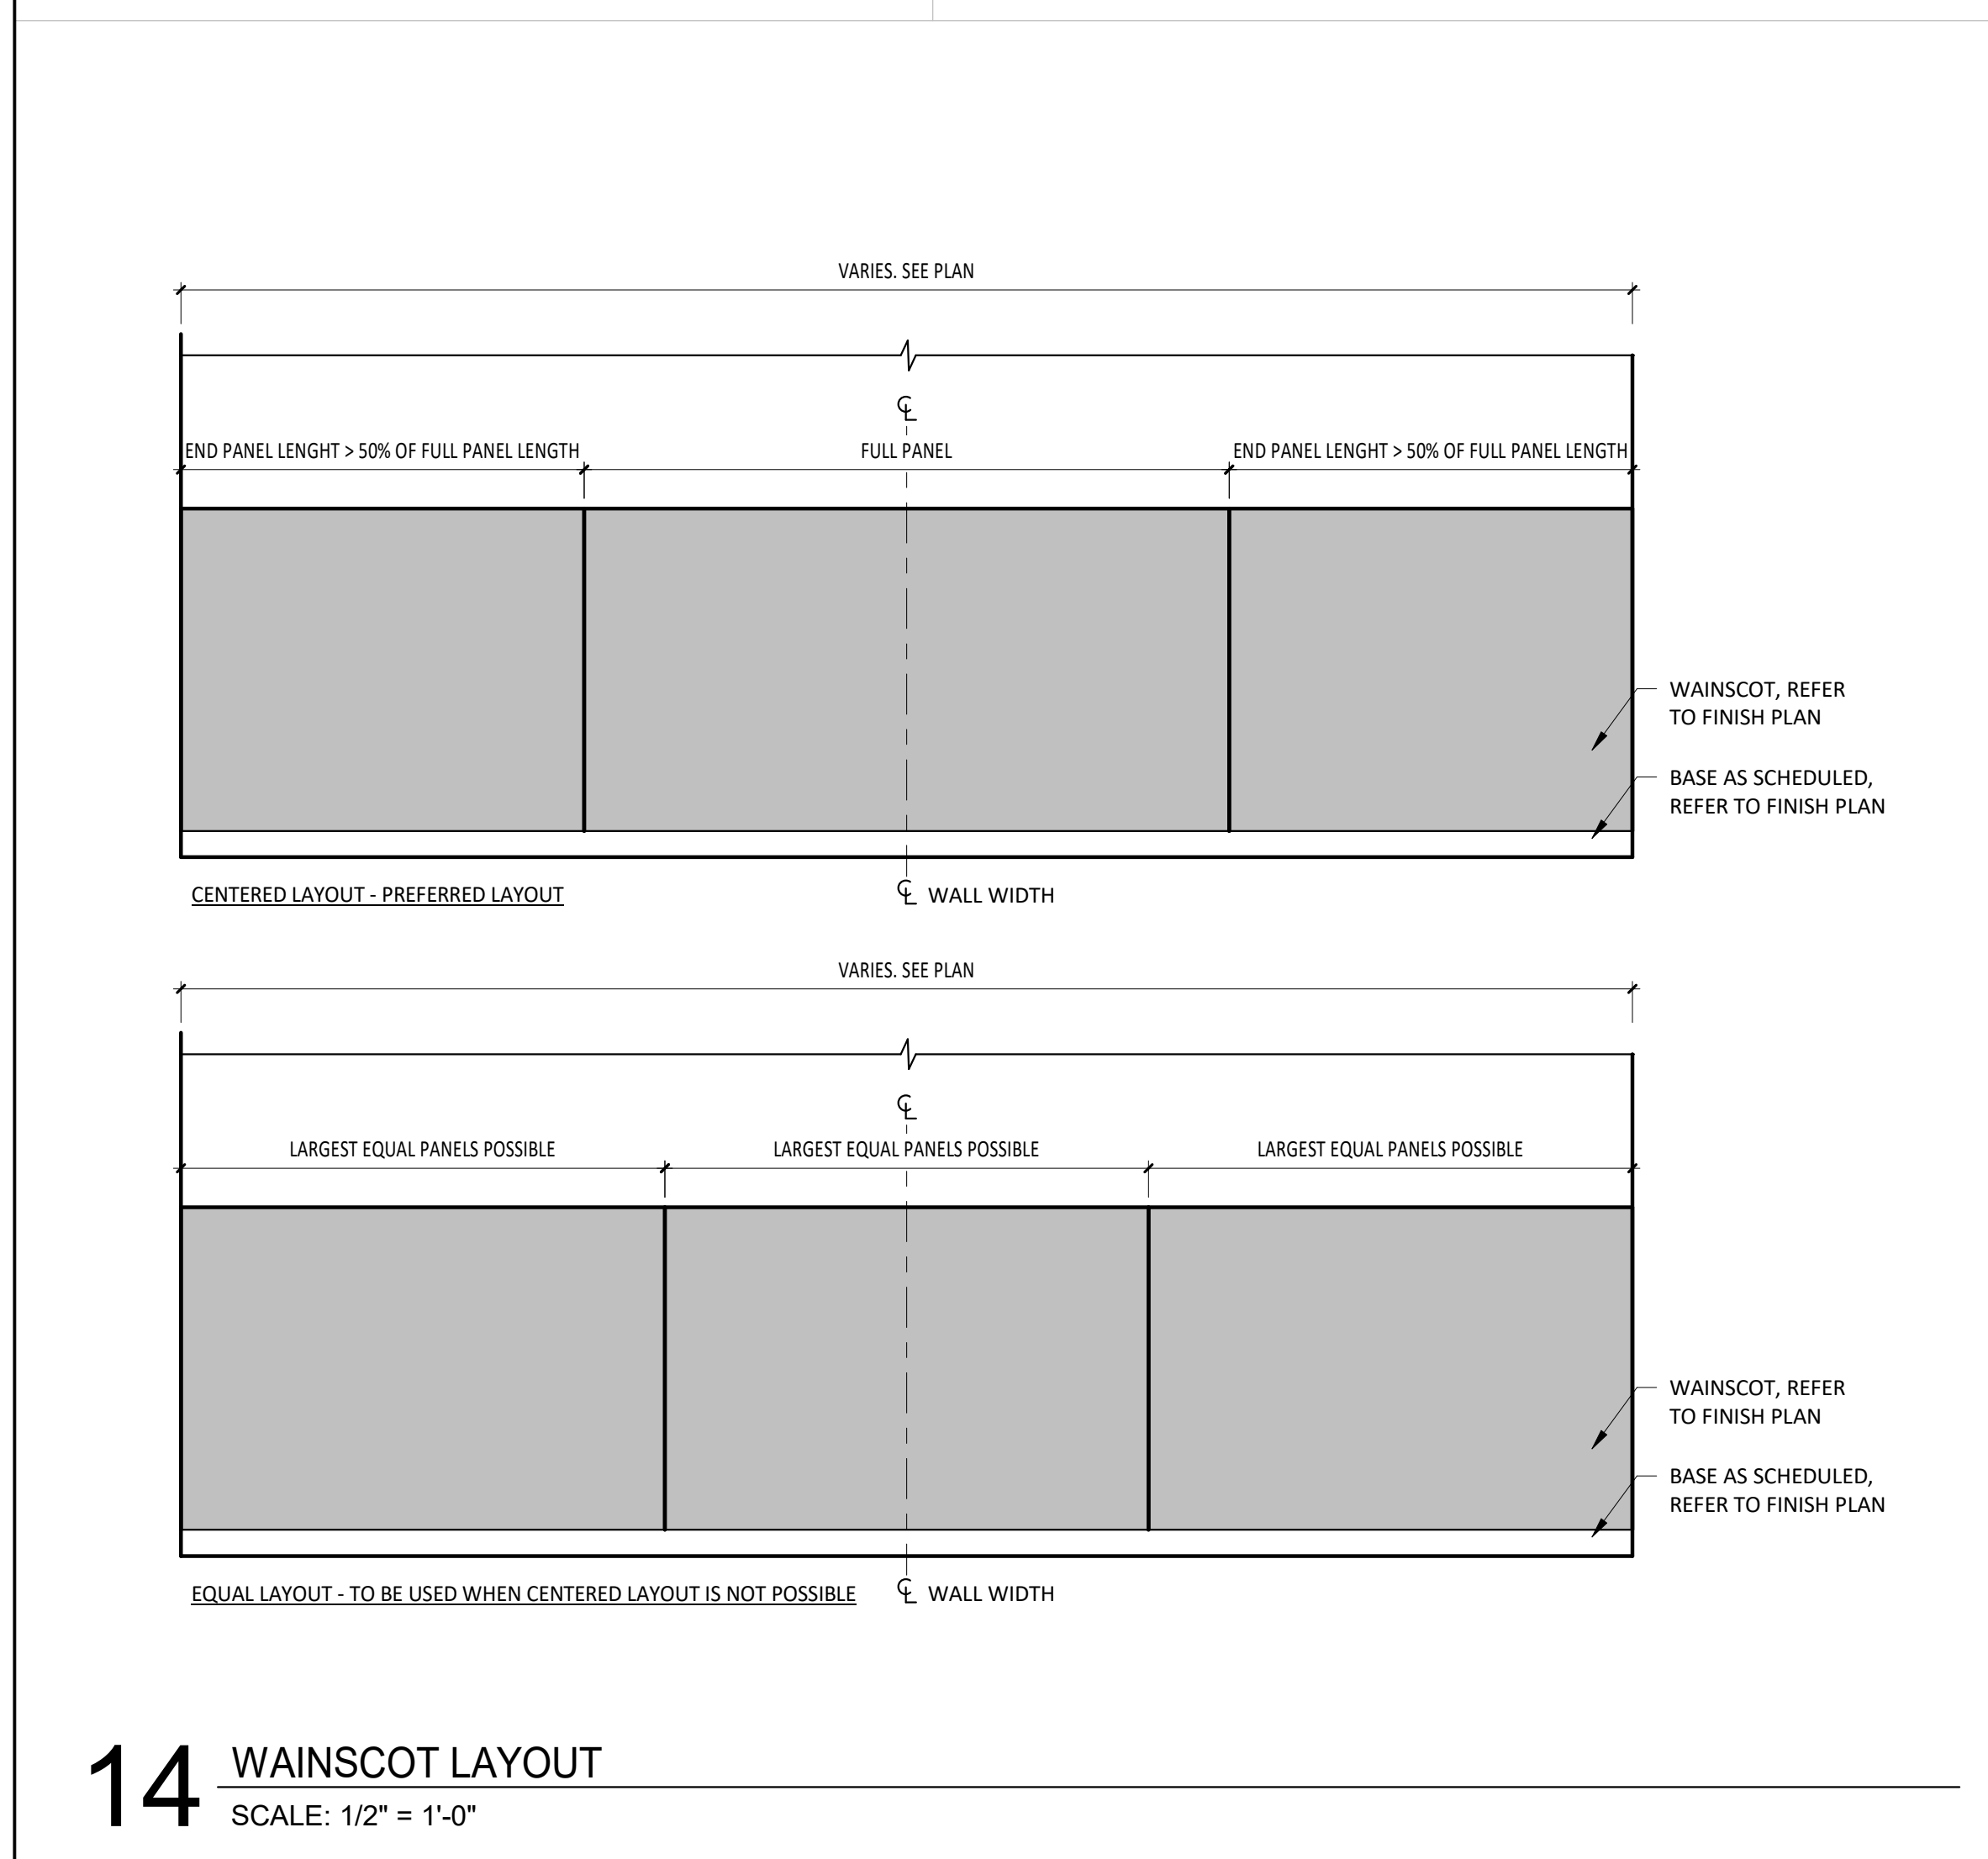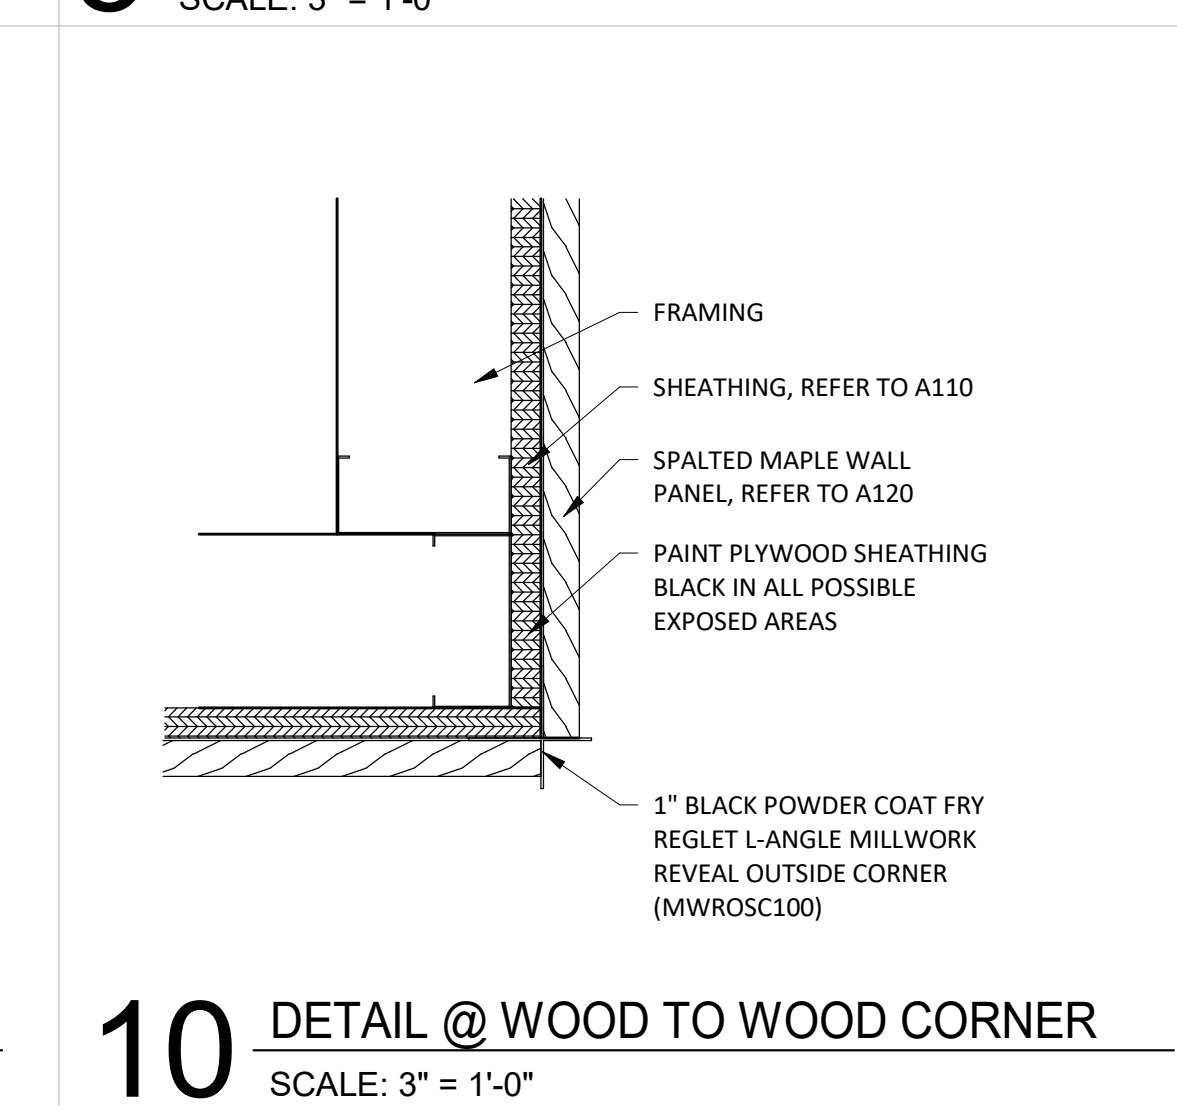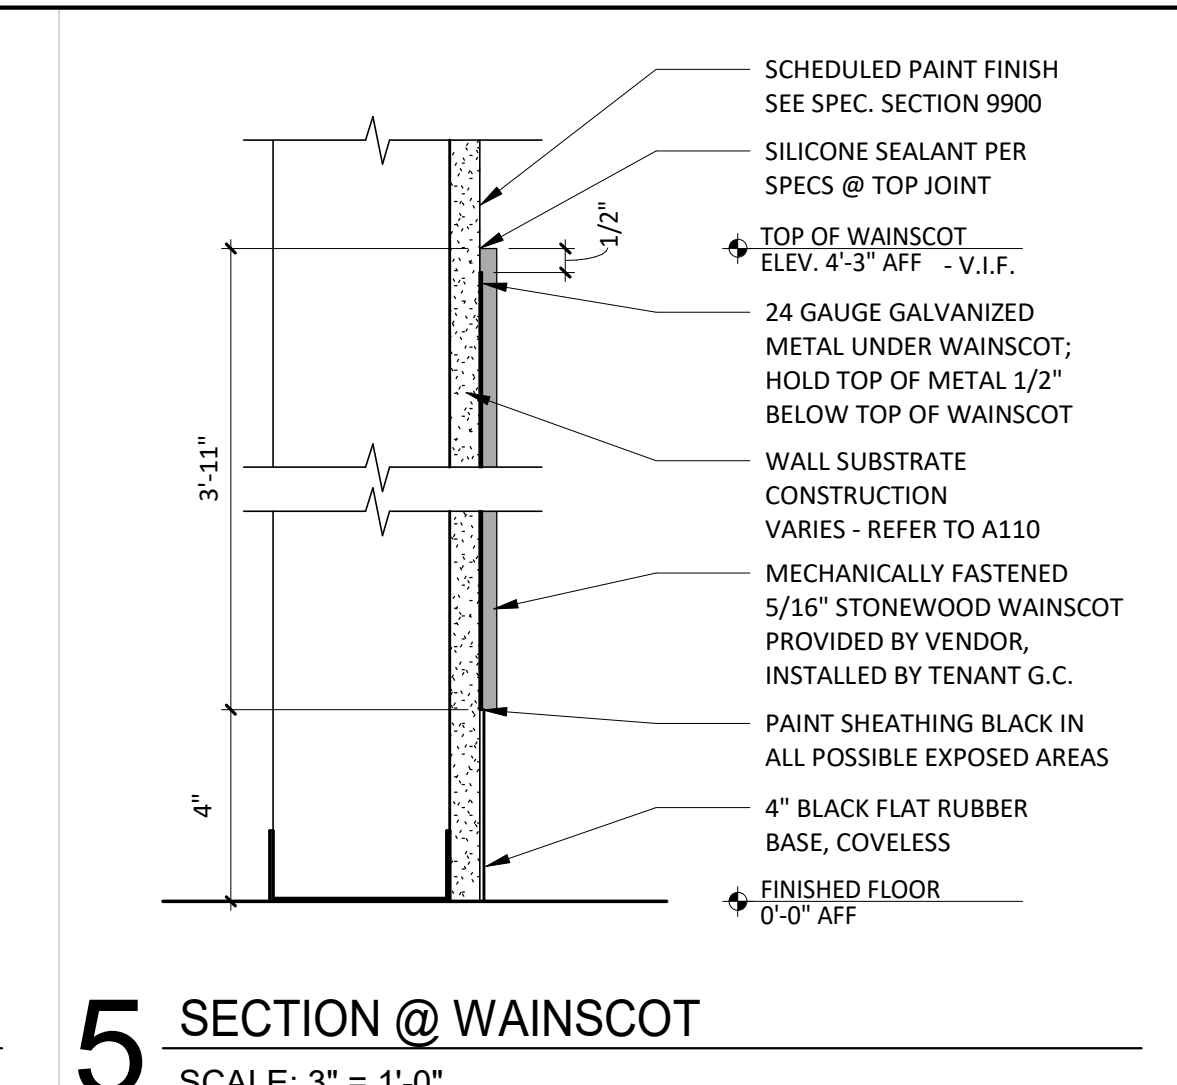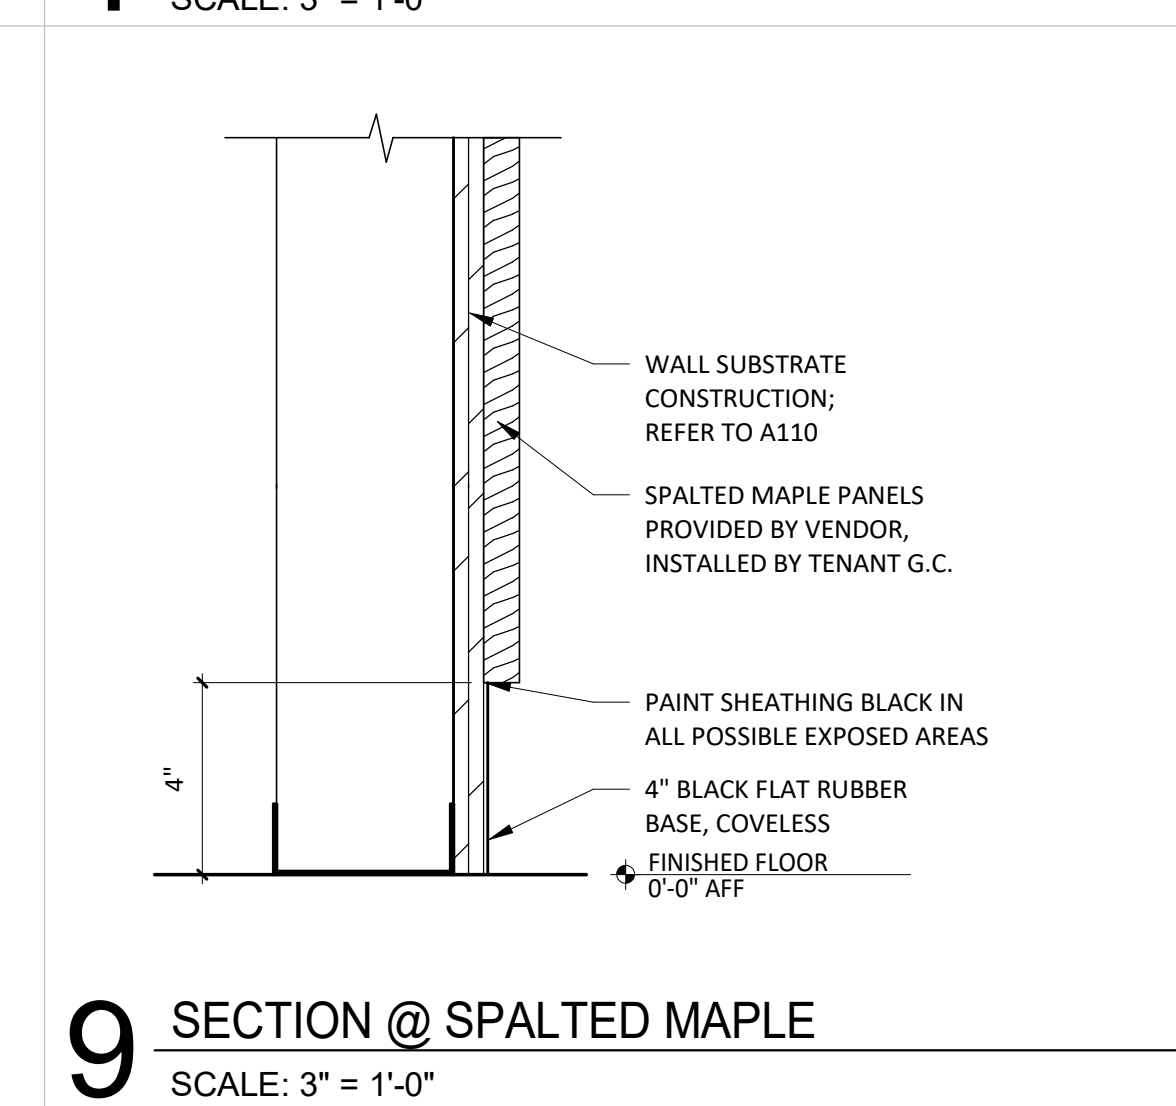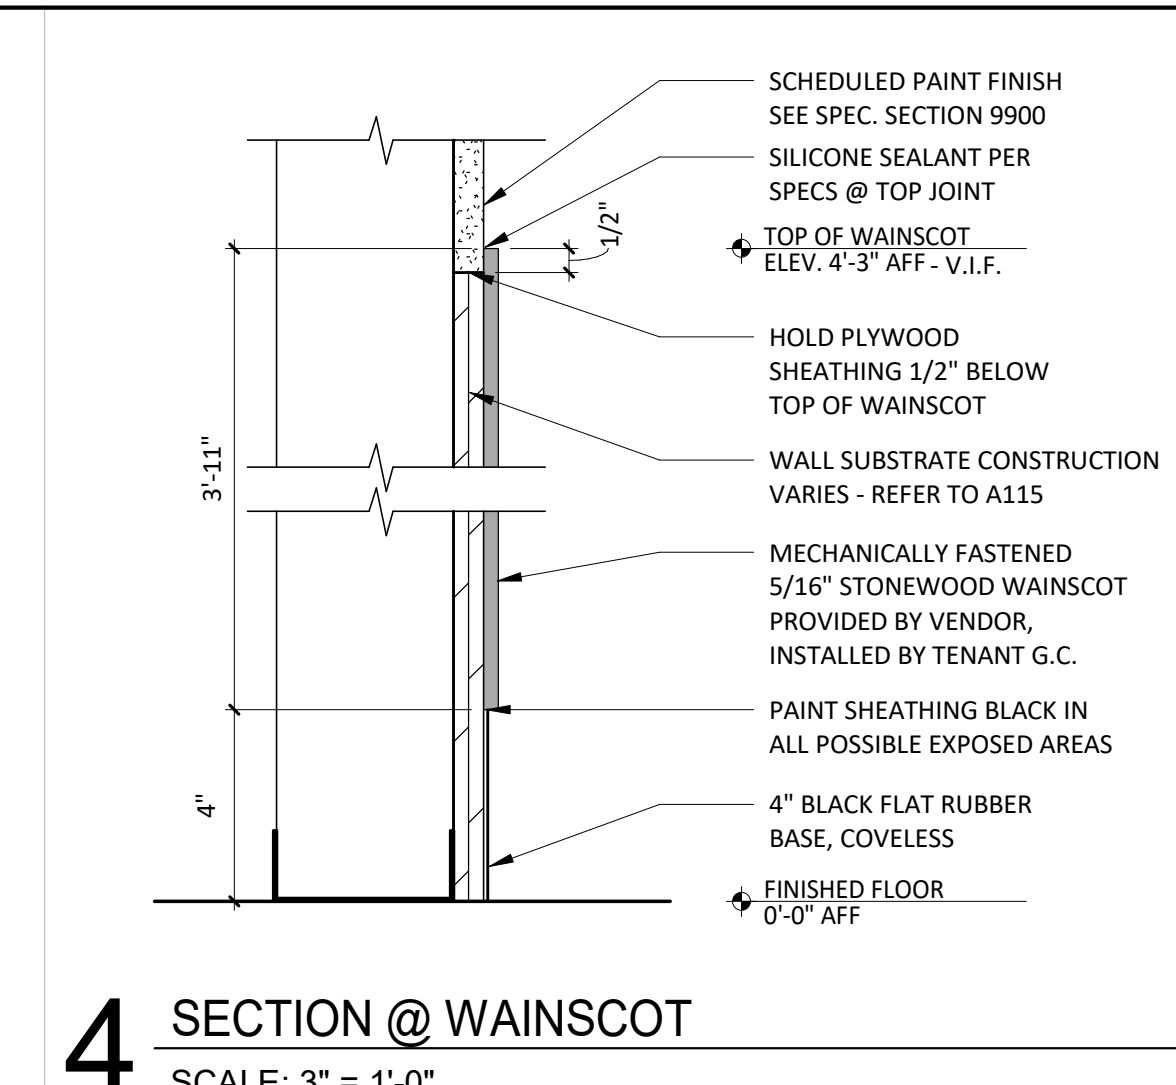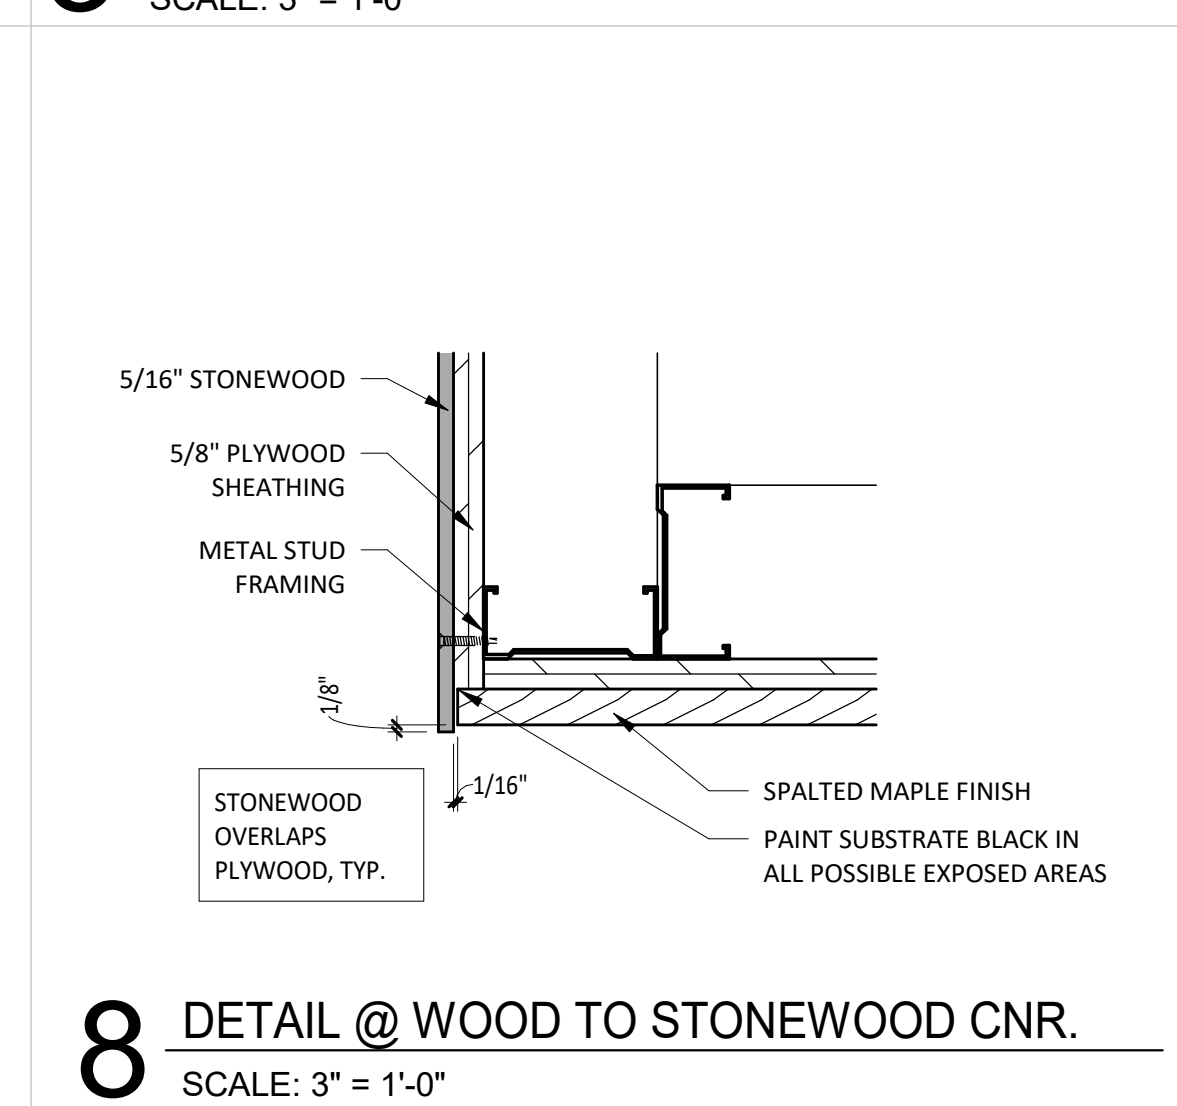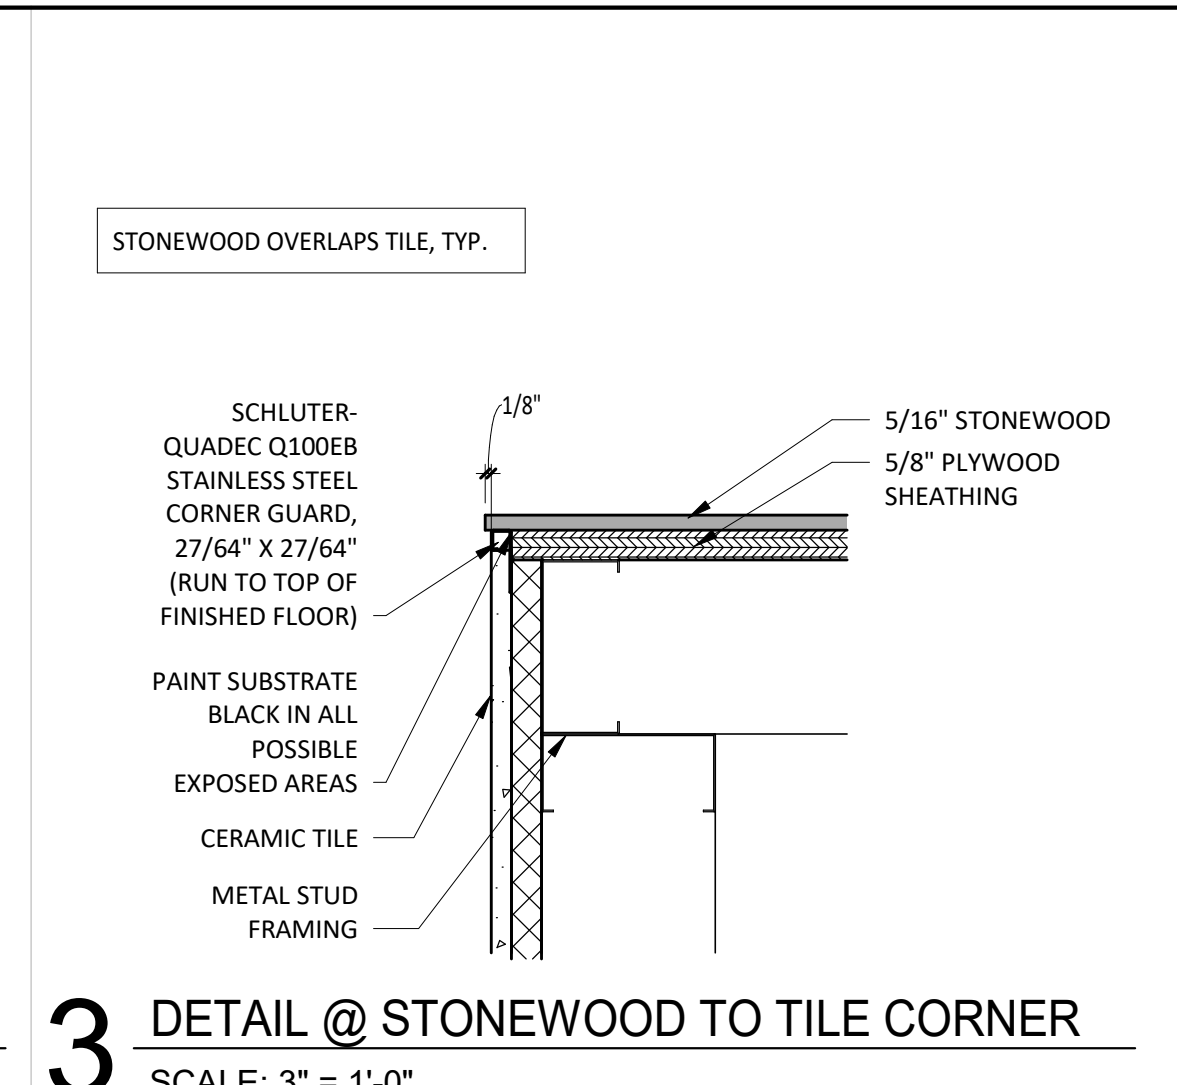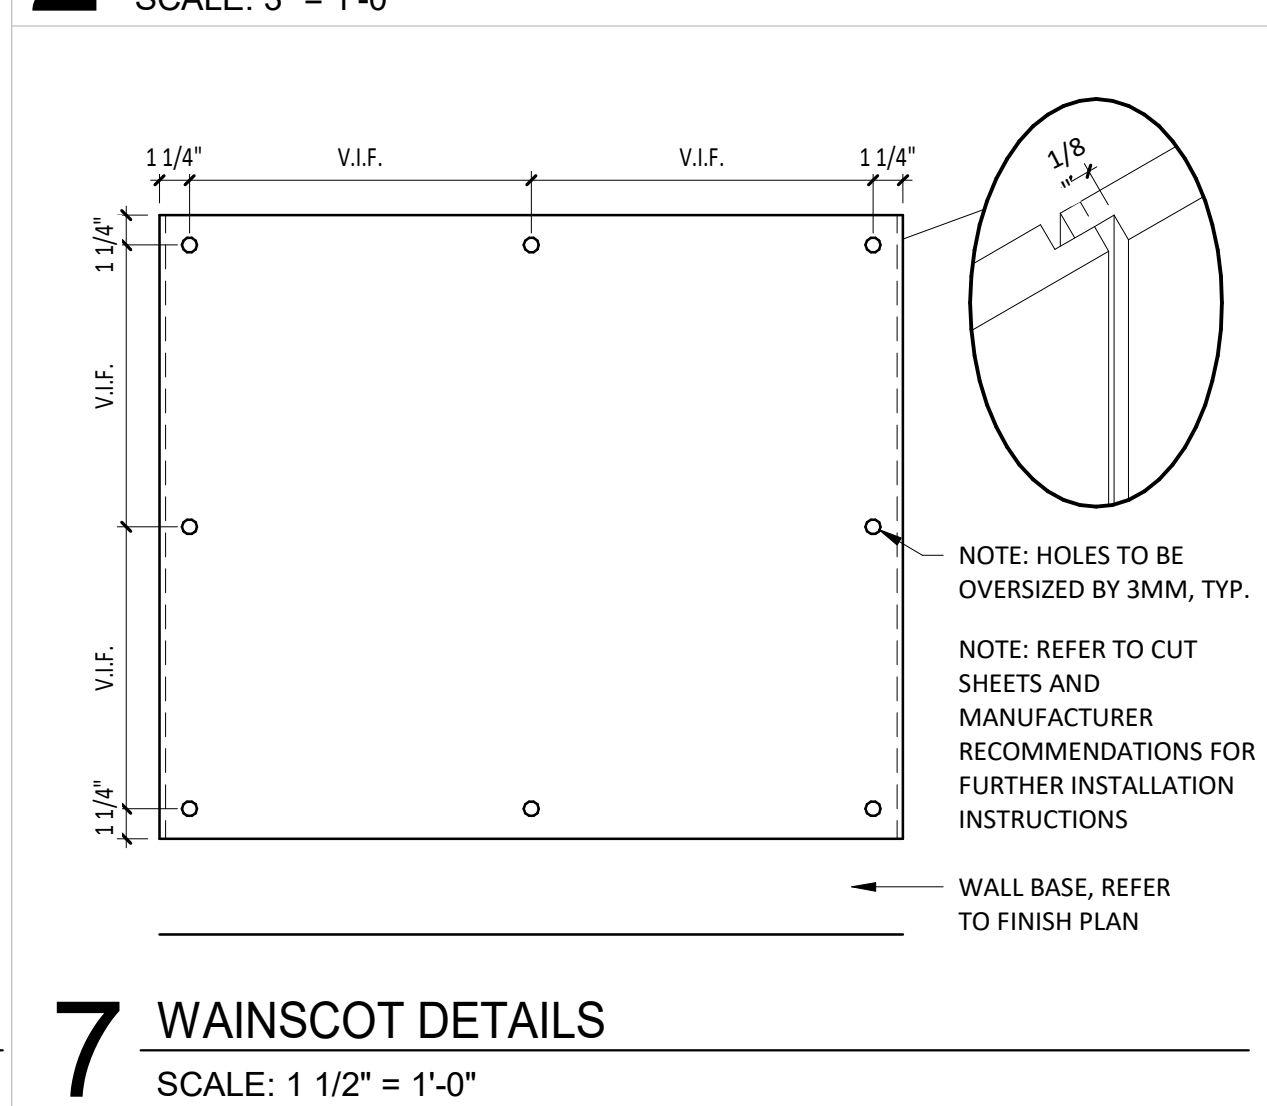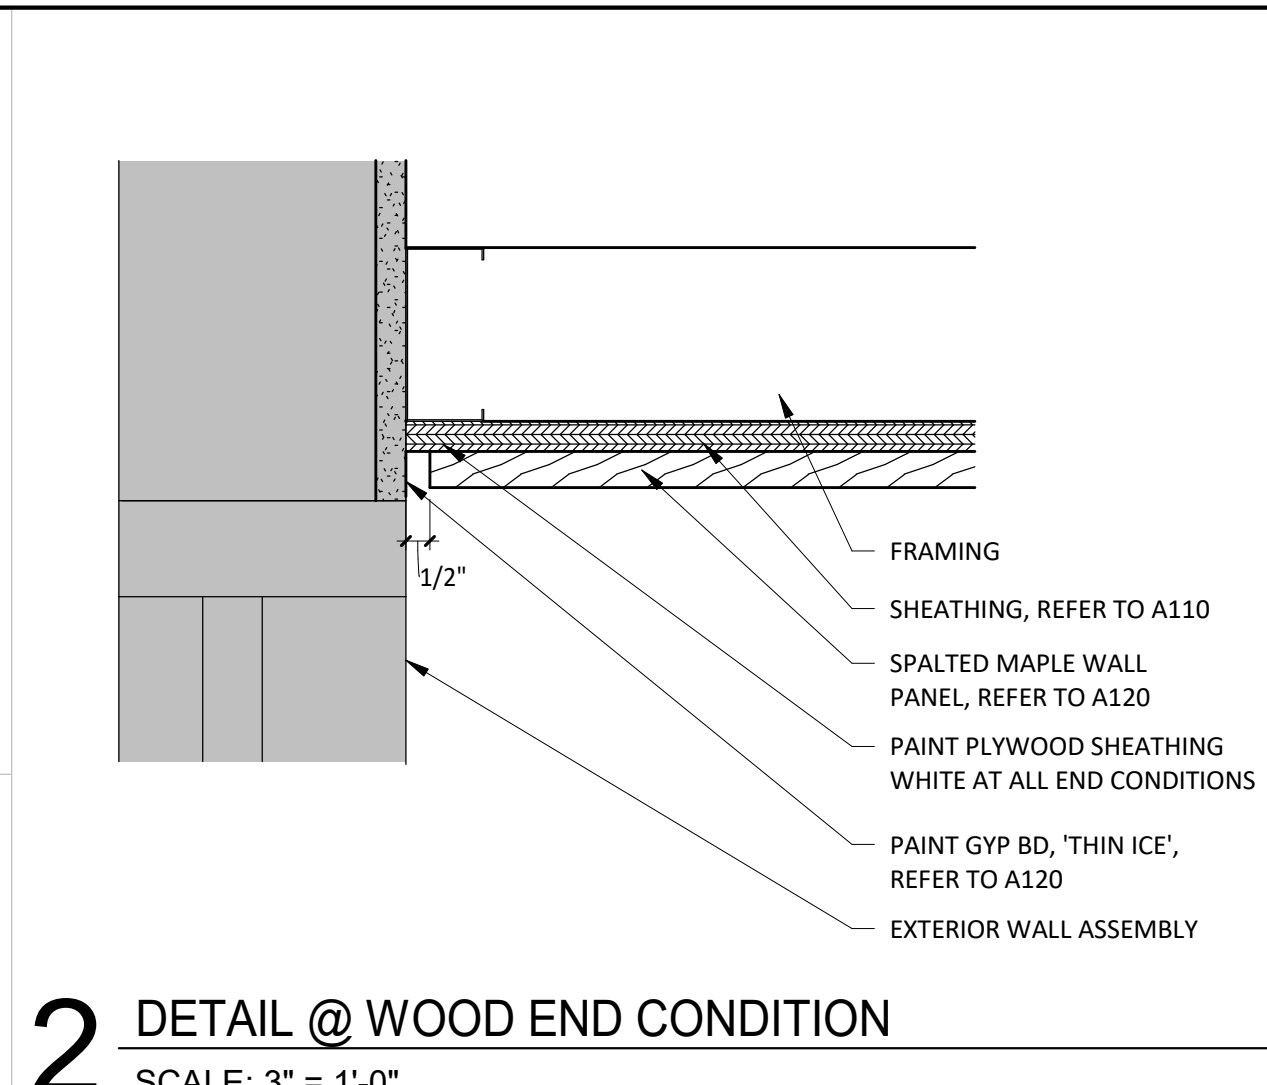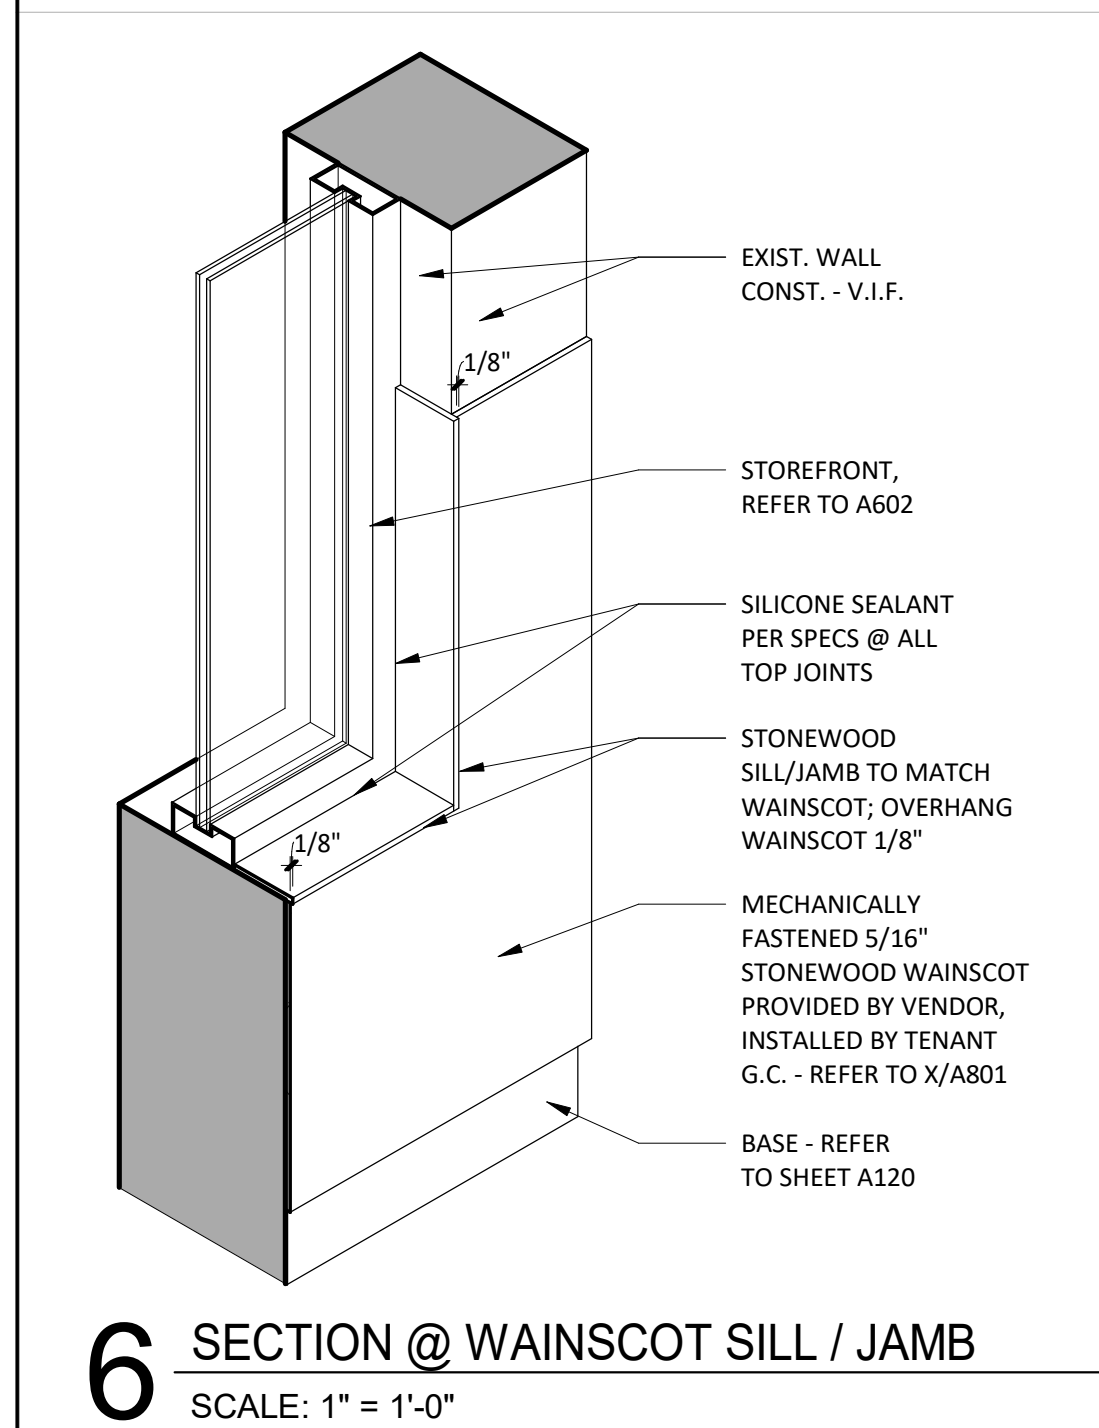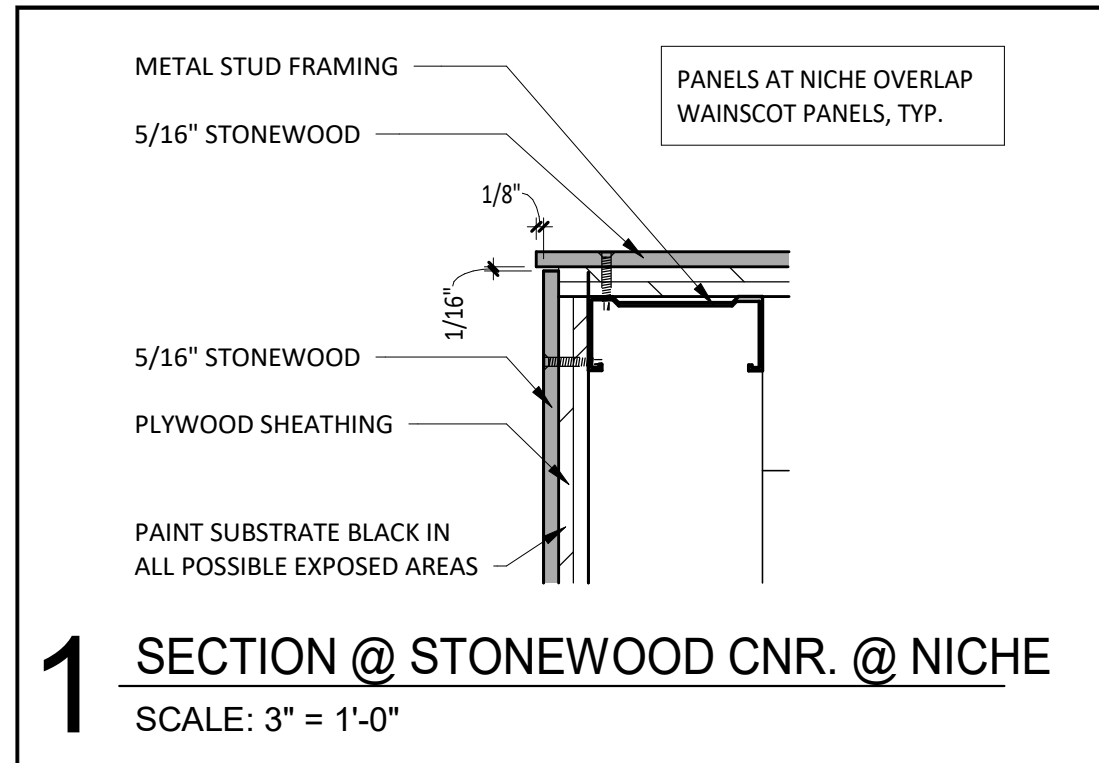

CONSULTANT:
WILKUS ARCHITECTS

CLIENT:
CHIPOTLE MEXICAN GRILL

PROJECT INFORMATION:
STORE NO.: 5005
"PRESERVE VILLAGE"
9246 HENNEPIN TOWN ROAD
EDEN PRAIRIE, MN 55347

SEAL:
I hereby certify that this plan, specification, or report was prepared by me or under my direct supervision and that I am duly Licensed Architect under the laws of the State of Minnesota.
Matthew M. Wilkus LICENSE # 54678
DATE August 27, 2024


PROJECT NO. 2023-0144
DRAWN BY KDRB
CHECKED BY DRL / MMW

ISSUE RECORD:
04-10-24 PERMIT SET
06-04-24 BID SET
08-26-24 CONSTRUCTION SET

REVISIONS:

TITLE:
FINISH DETAILS - WOOD

SHEET NUMBER:
A803

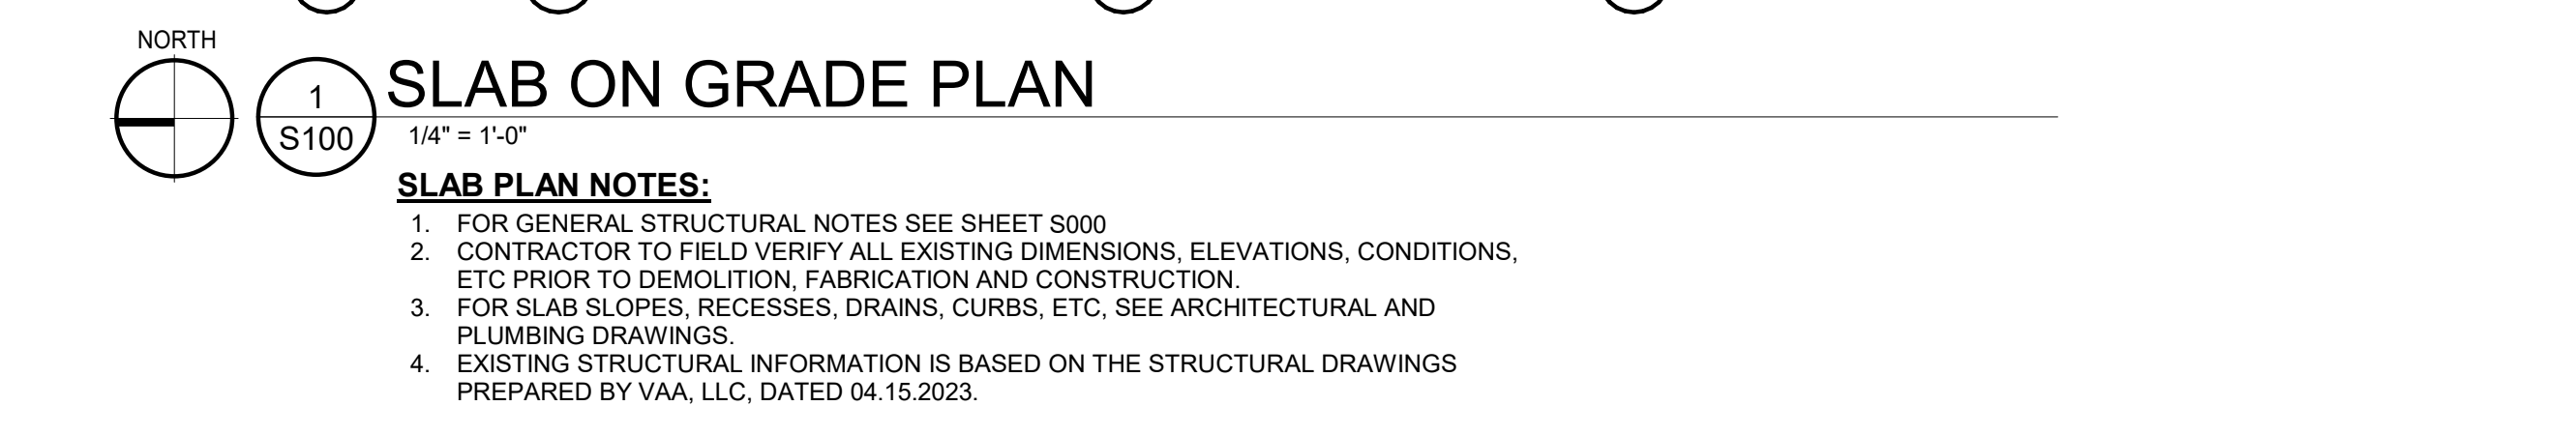

SEAL: _____

I hereby certify that this plan, specification, or report was prepared by me or under my direct personal supervision, and that I am a duly Licensed Professional Engineer under the laws of the State of Minnesota.

Signature: [Signature]
Typed or Printed Name: MARK D. MIELKE
Date: 08.26.2024 License Number: 41957

PROJECT NO. 230305
DRAWN BY JKZ
CHECKED BY TJM

ISSUE RECORD:	
<u>04.10.2024</u>	PERMIT SET
<u>06.04.2024</u>	BID SET
<u>08.26.2024</u>	CONSTRUCTION SET

[illegible]

TITLE:

SLAB ON GRADE
PLAN AND DETAILS

SHEET NUMBER:

S100


(E)	Existing
ABV	Above
ADA	Americans with Disabilities Act
ADF	Below Finished Floor
AGA	Above Finished Grade
AHH	Authority Having Jurisdiction
BHF	Below Finished Floor
BFG	Below Finished Grade
BOH	Back Of House
CLG	Ceiling
CTE	Connect to Existing
DN	Down
EXTG	Existing
FAAP	Fire Alarm Annunciator Panel
FACP	Fire Alarm Control Panel
FLR	Floor
FLOH	Floor Of House
GYP	Gypsum Board
N/S	Not To Scale
OHT	Overhead
TYP	Typical
UG	Underground
UNO	Unless Noted Otherwise
W/	With
W/C	Walk-in Cooler

- A. Fire protection work shall be done in accordance with the building code, NFPA, local fire department standards, and the authority having jurisdiction. See architectural sheets for the prevailing codes.
- B. Ceiling heights shown in the fire protection schedule are approximate. See architectural reflected ceiling plan for exact ceiling heights.
- C. Existing fire protection system: existing wet pipe sprinkler system with distribution throughout space and heads turned up to deck.
- D. Fire protection scope of work: modify the existing head layout in the spaces shown to suit the new floor plan. Provide new heads and piping as necessary for a complete system. Provide hydraulic calculations for revised fire protection system.
- E. Existing fire alarm system: existing addressable fire alarm system with FACP in base building riser room, notification appliance in space, and pull stations at exits.
- F. Fire alarm scope of work: modify the existing fire alarm system in the spaces shown to suit the new floor plan. Provide new devices as necessary for a complete system.
- G. HVAC change and device layout with exposed ductwork, light fixtures, HVAC equipment, architectural ceiling elements, and wall-mounted equipment. See architectural, HVAC, plumbing, and electrical plans for locations. Provide heads and devices in lay-in ceilings at quarter points along long axis of ceiling tiles.
- H. Obtain permits, approvals, and inspections for revised fire protection and alarm systems.
- I. Submit fire protection and fire alarm shop drawings showing head and device layouts to architect prior to submitting for permit approval.
- J. The term "furnish" means supply and deliver to the project site, ready for unloading, unpacking, assembly, installation, and similar operations. The term "install" describes the operations at the project site including the actual unloading, unpacking, assembly, erecting, placing, anchoring, applying, working to dimension, finishing, curing, protecting, cleaning, and similar operations. The term "provide" means to furnish and install, complete and ready for the intended use.
- K. If a slat ceiling system is installed in the dining room where it will interfere with the pattern development of sprinkler heads above the slat ceiling (within 18" below sprinkler heads) then provide intermediate level in-rack pendant sprinkler heads in slat ceiling system per the architectural details.

GC	General Contractor
LL	Landlord
CO2AS	Tenant's CO2 Alarm Supplier
HES	Tenant's HVAC Equipment Supplier
HS	Tenant's Hood Supplier
KES	Tenant's Kitchen Equipment Supplier
MSS	Tenant's Music Systems Supplier
SPS	Tenant's Soda Pop Supplier
TAB	Tenant's Test And Balance Vendor
TCC	Tenant's Cabling Contractor
TDC	Tenant's Duct Cleaner
TEMS	Tenant's Energy Management System Supplier
TLS	Tenant's Light/Lamp Supplier
TMB	Tenant's Menu Board Supplier
TML	Tenant's Millwork Supplier
TP	Tenant's Phone Supplier
TPS	Tenant's Panelboard Supplier
TRS	Tenant's Railing Supplier
TSV	Tenant's Sign Vendor
TUV	Tenant's UV Sanitizer Supplier
WCS	Tenant's Walk-In Cooler Supplier
WHS	Tenant's Water Heater Supplier

Note: refer to architectural plans for ceiling heights

FP Material Schedule	
Ceiling Application	Allowable Material (Sprinkler Head)
Exposed Structure	Chrome or brass upright
Gypsum Board (GYP)	Chrome recessed pendant w/ chrome escutcheon
Lay-In	Chrome recessed pendant w/ chrome escutcheon
Stonewood	Concealed pendant w/ black cover plate
Walk-In Cooler (Integral)	Freeze-proof pendant

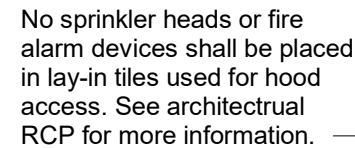

1 Fire Protection Plan
F100 1/4" = 1'-0"

AYRES
MECHANICAL, ELECTRICAL,
PLUMBING (MEP)
1700 West Highway 36 - Suite 700
Roseville, Minnesota 55113
(651) 639-9606 Fax (651) 639-9618
Project No. 81-0648



CHIPOTLE MEXICAN GRILL, INC.
PO BOX 182566
COLUMBUS, OH 43218-2566
TELEPHONE: (614) 318-2482
INTERNET: WWW.CHIPOTLE.COM

COPYRIGHT 2024
THIS DRAWING IS AN INSTRUMENT OF SERVICE AND
AS SUCH REMAINS THE PROPERTY OF CHIPOTLE
MEXICAN GRILL, INC. PERMISSION FOR USE OF THIS
DOCUMENT IS LIMITED AND CAN BE EXTENDED ONLY
BY WRITTEN AGREEMENT WITH CHIPOTLE MEXICAN
GRILL, INC.

PROJECT INFORMATION:

STORE NO.: 5005

"Preserve Village"
9246 Hennepin Town Road
Eden Prairie, MN 55347

SEAL

I HEREBY CERTIFY THAT THIS PLAN,
SPECIFICATION, OR REPORT WAS PREPARED BY
ME OR UNDER MY DIRECT SUPERVISION AND THAT
I AM A DULY LICENSED PROFESSIONAL ENGINEER
UNDER THE LAWS OF THE STATE OF MINNESOTA

PRINT NAME: LICIA A. OLIGMUELLER

SIGNATURE *[Signature]*

DATE 08-26-2024 LIC. NO. 47183

PROJECT NO. 2023-0144

DRAWN BY PAS

CHECKED BY LAO

ISSUE RECORD

04/11/2024 PERMIT SET

06/04/2024 BID SET

08/26/2024 CONSTRUCTION SET


REVISIONS

TITLE


Fire Protection Plan

SHEET NUMBER

F100

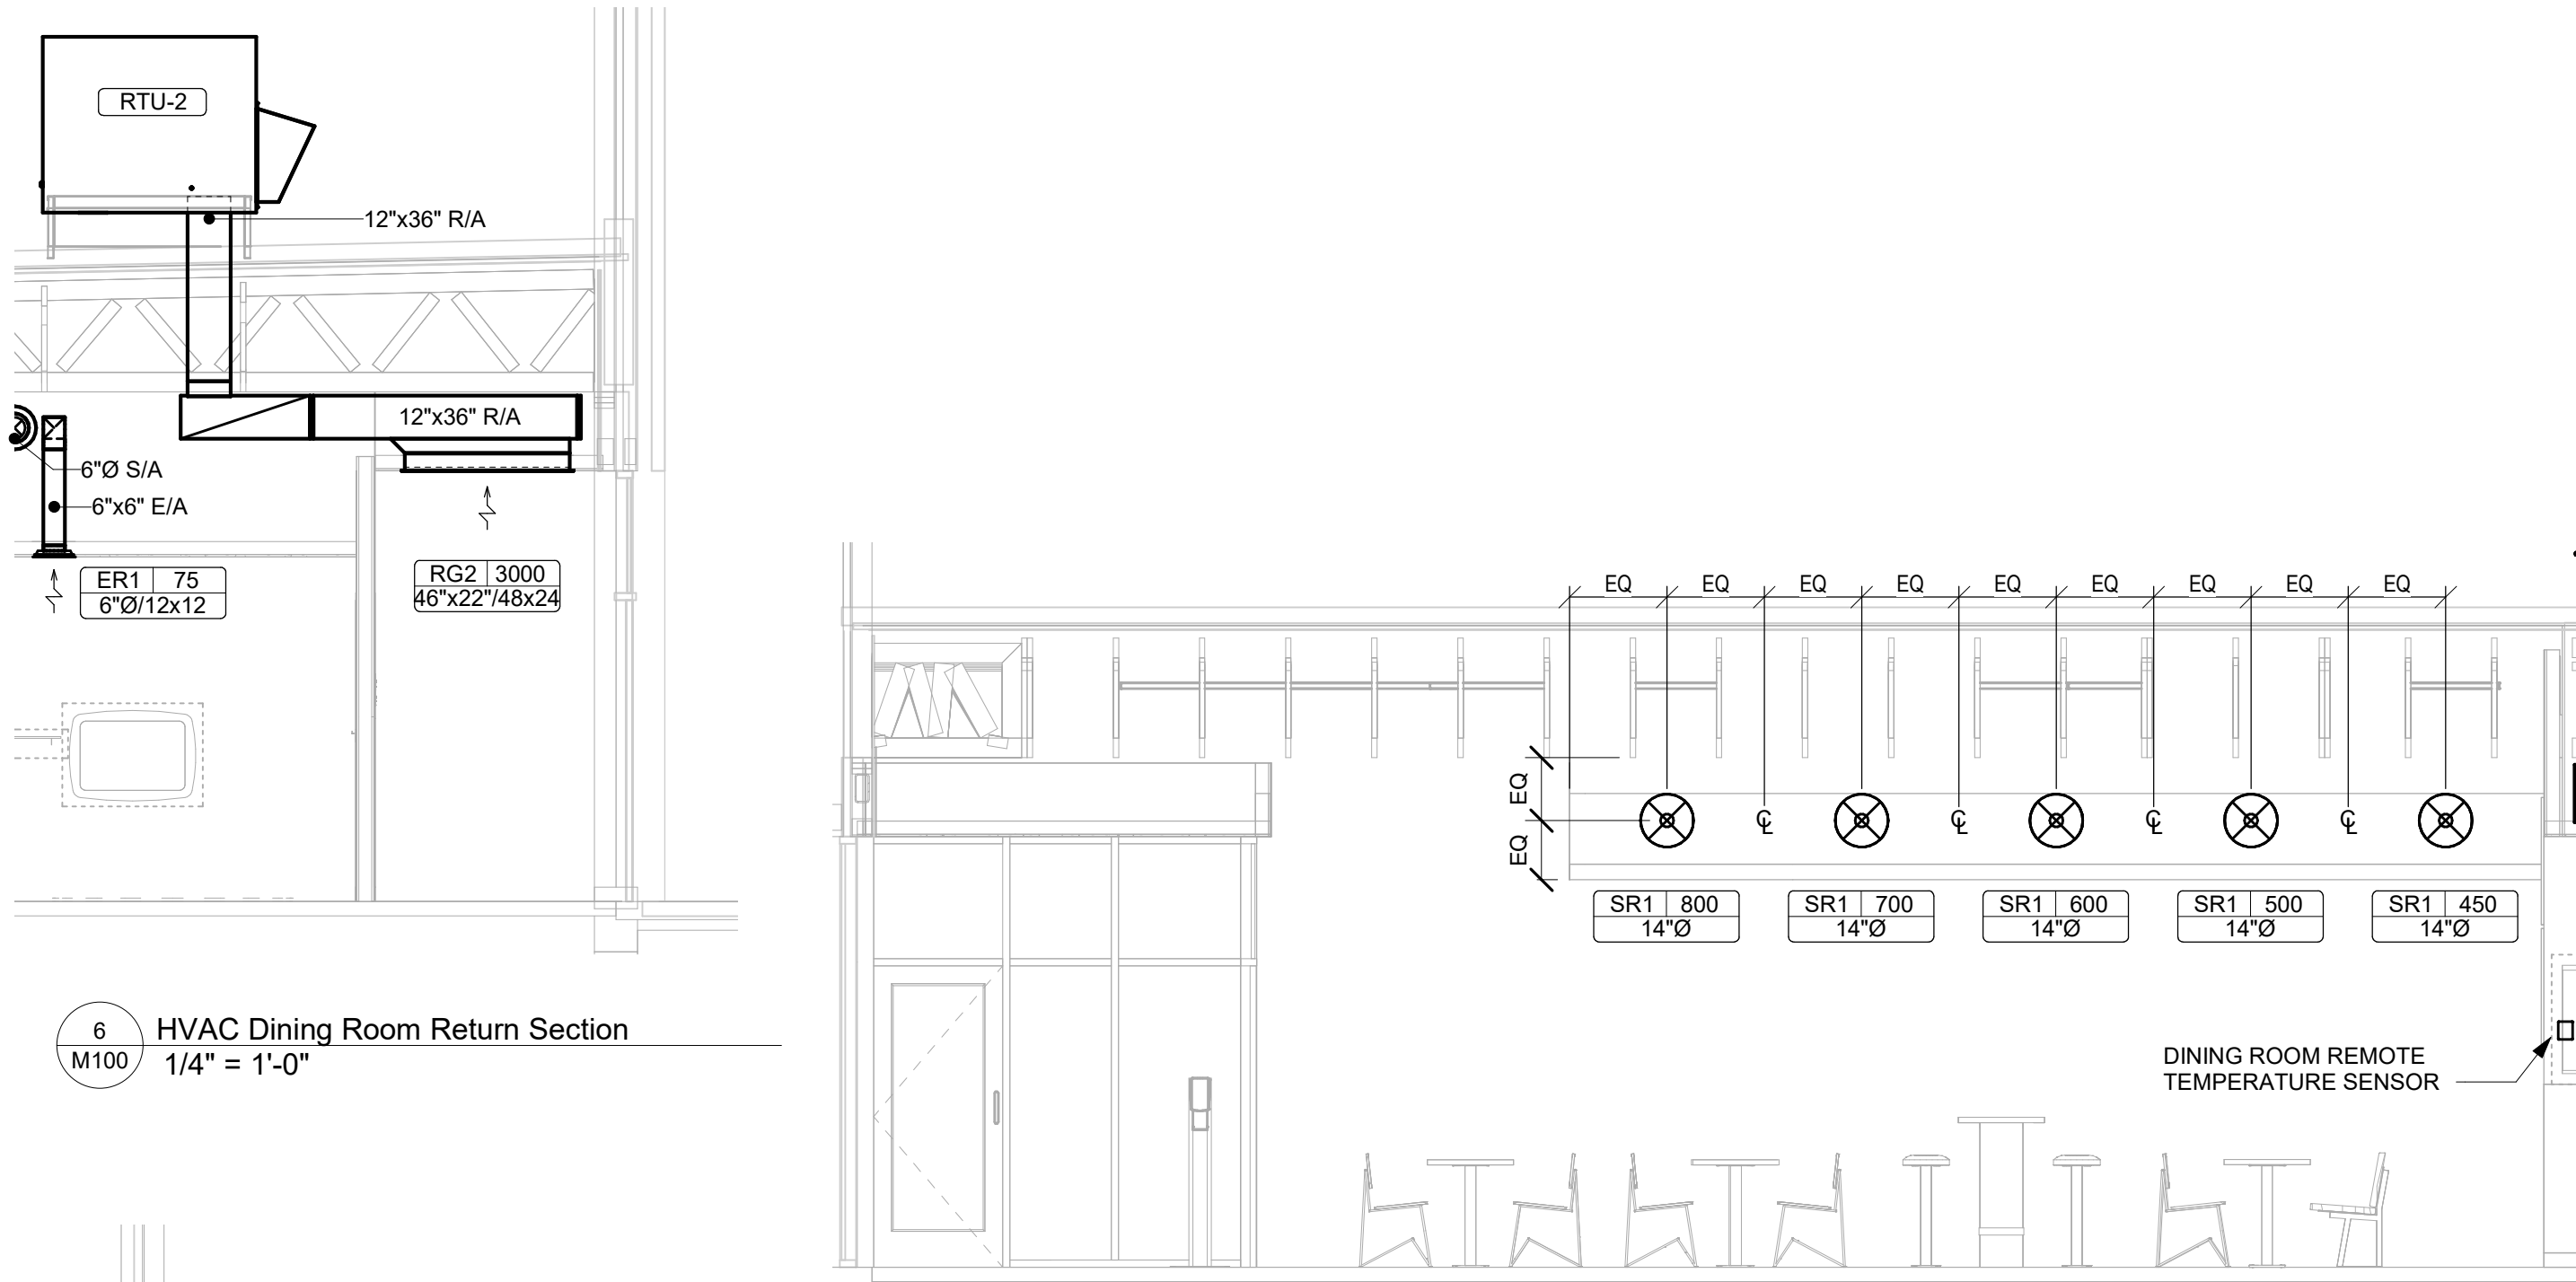


6 HVAC Dining Room Return Section
1/4" = 1'-0"

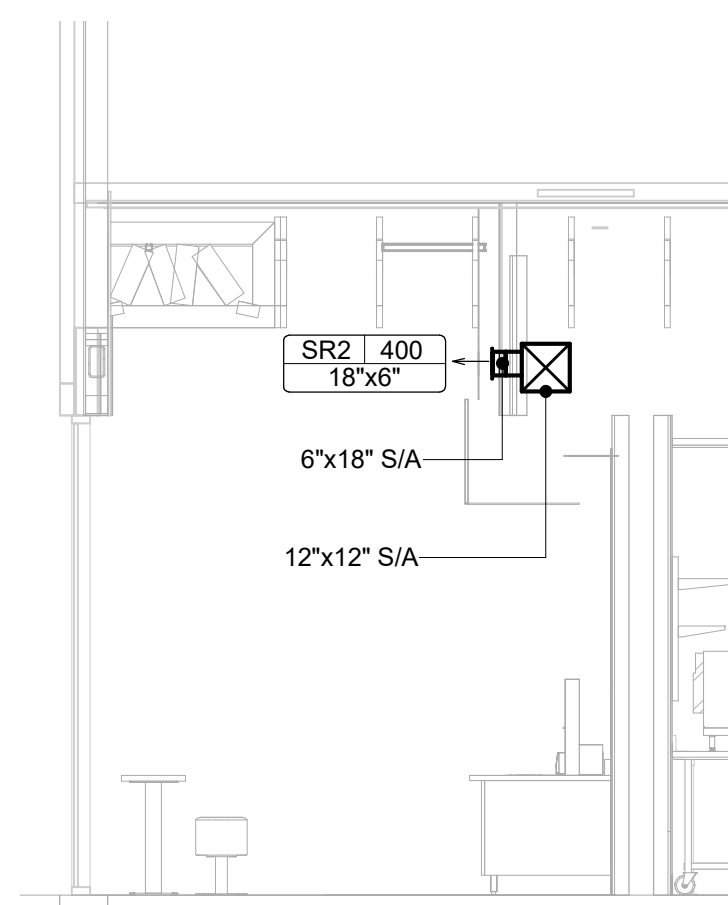


4 HVAC Dining Room Section
1/4" = 1'-0"


5 HVAC Fountain Area Section
1/4" = 1'-0"

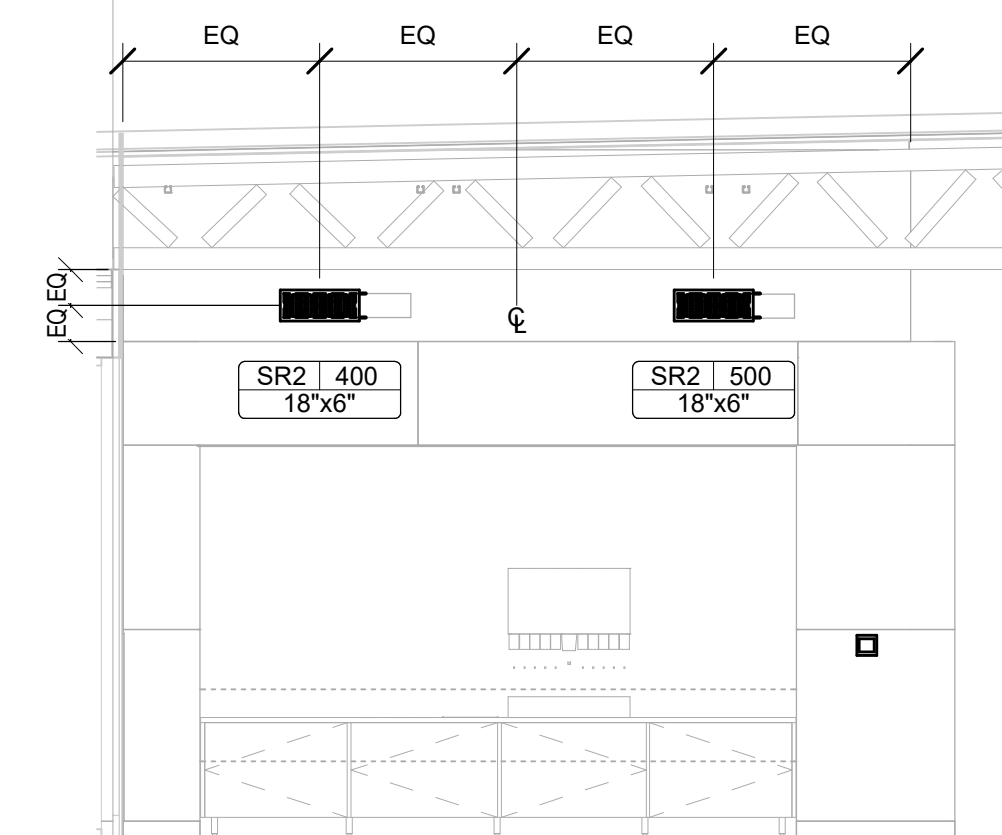

3 HVAC Fountain Area Front Section
1/4" = 1'-0"

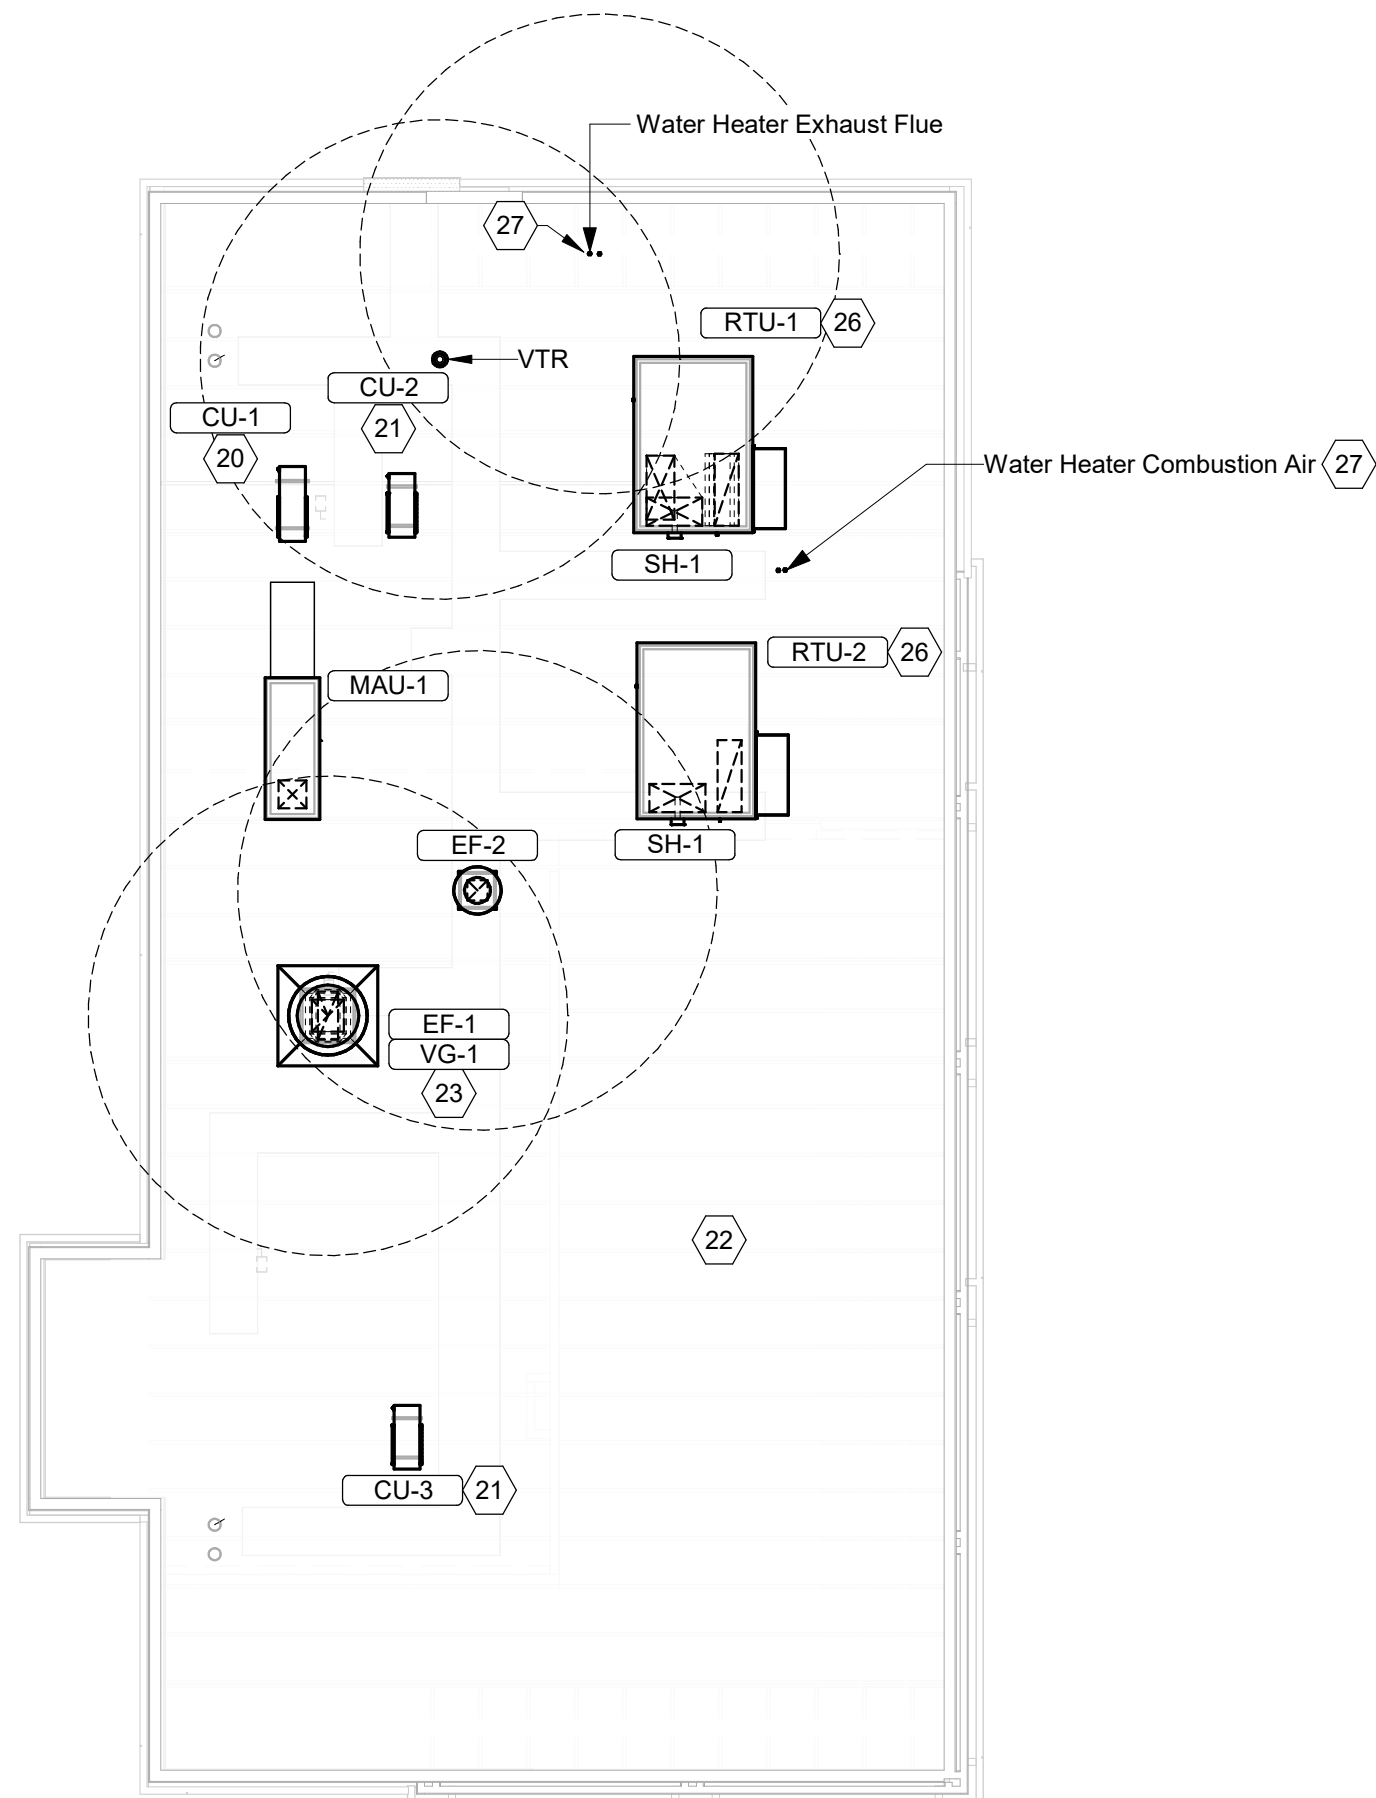

2 HVAC Roof Plan
1/8" = 1'-0"

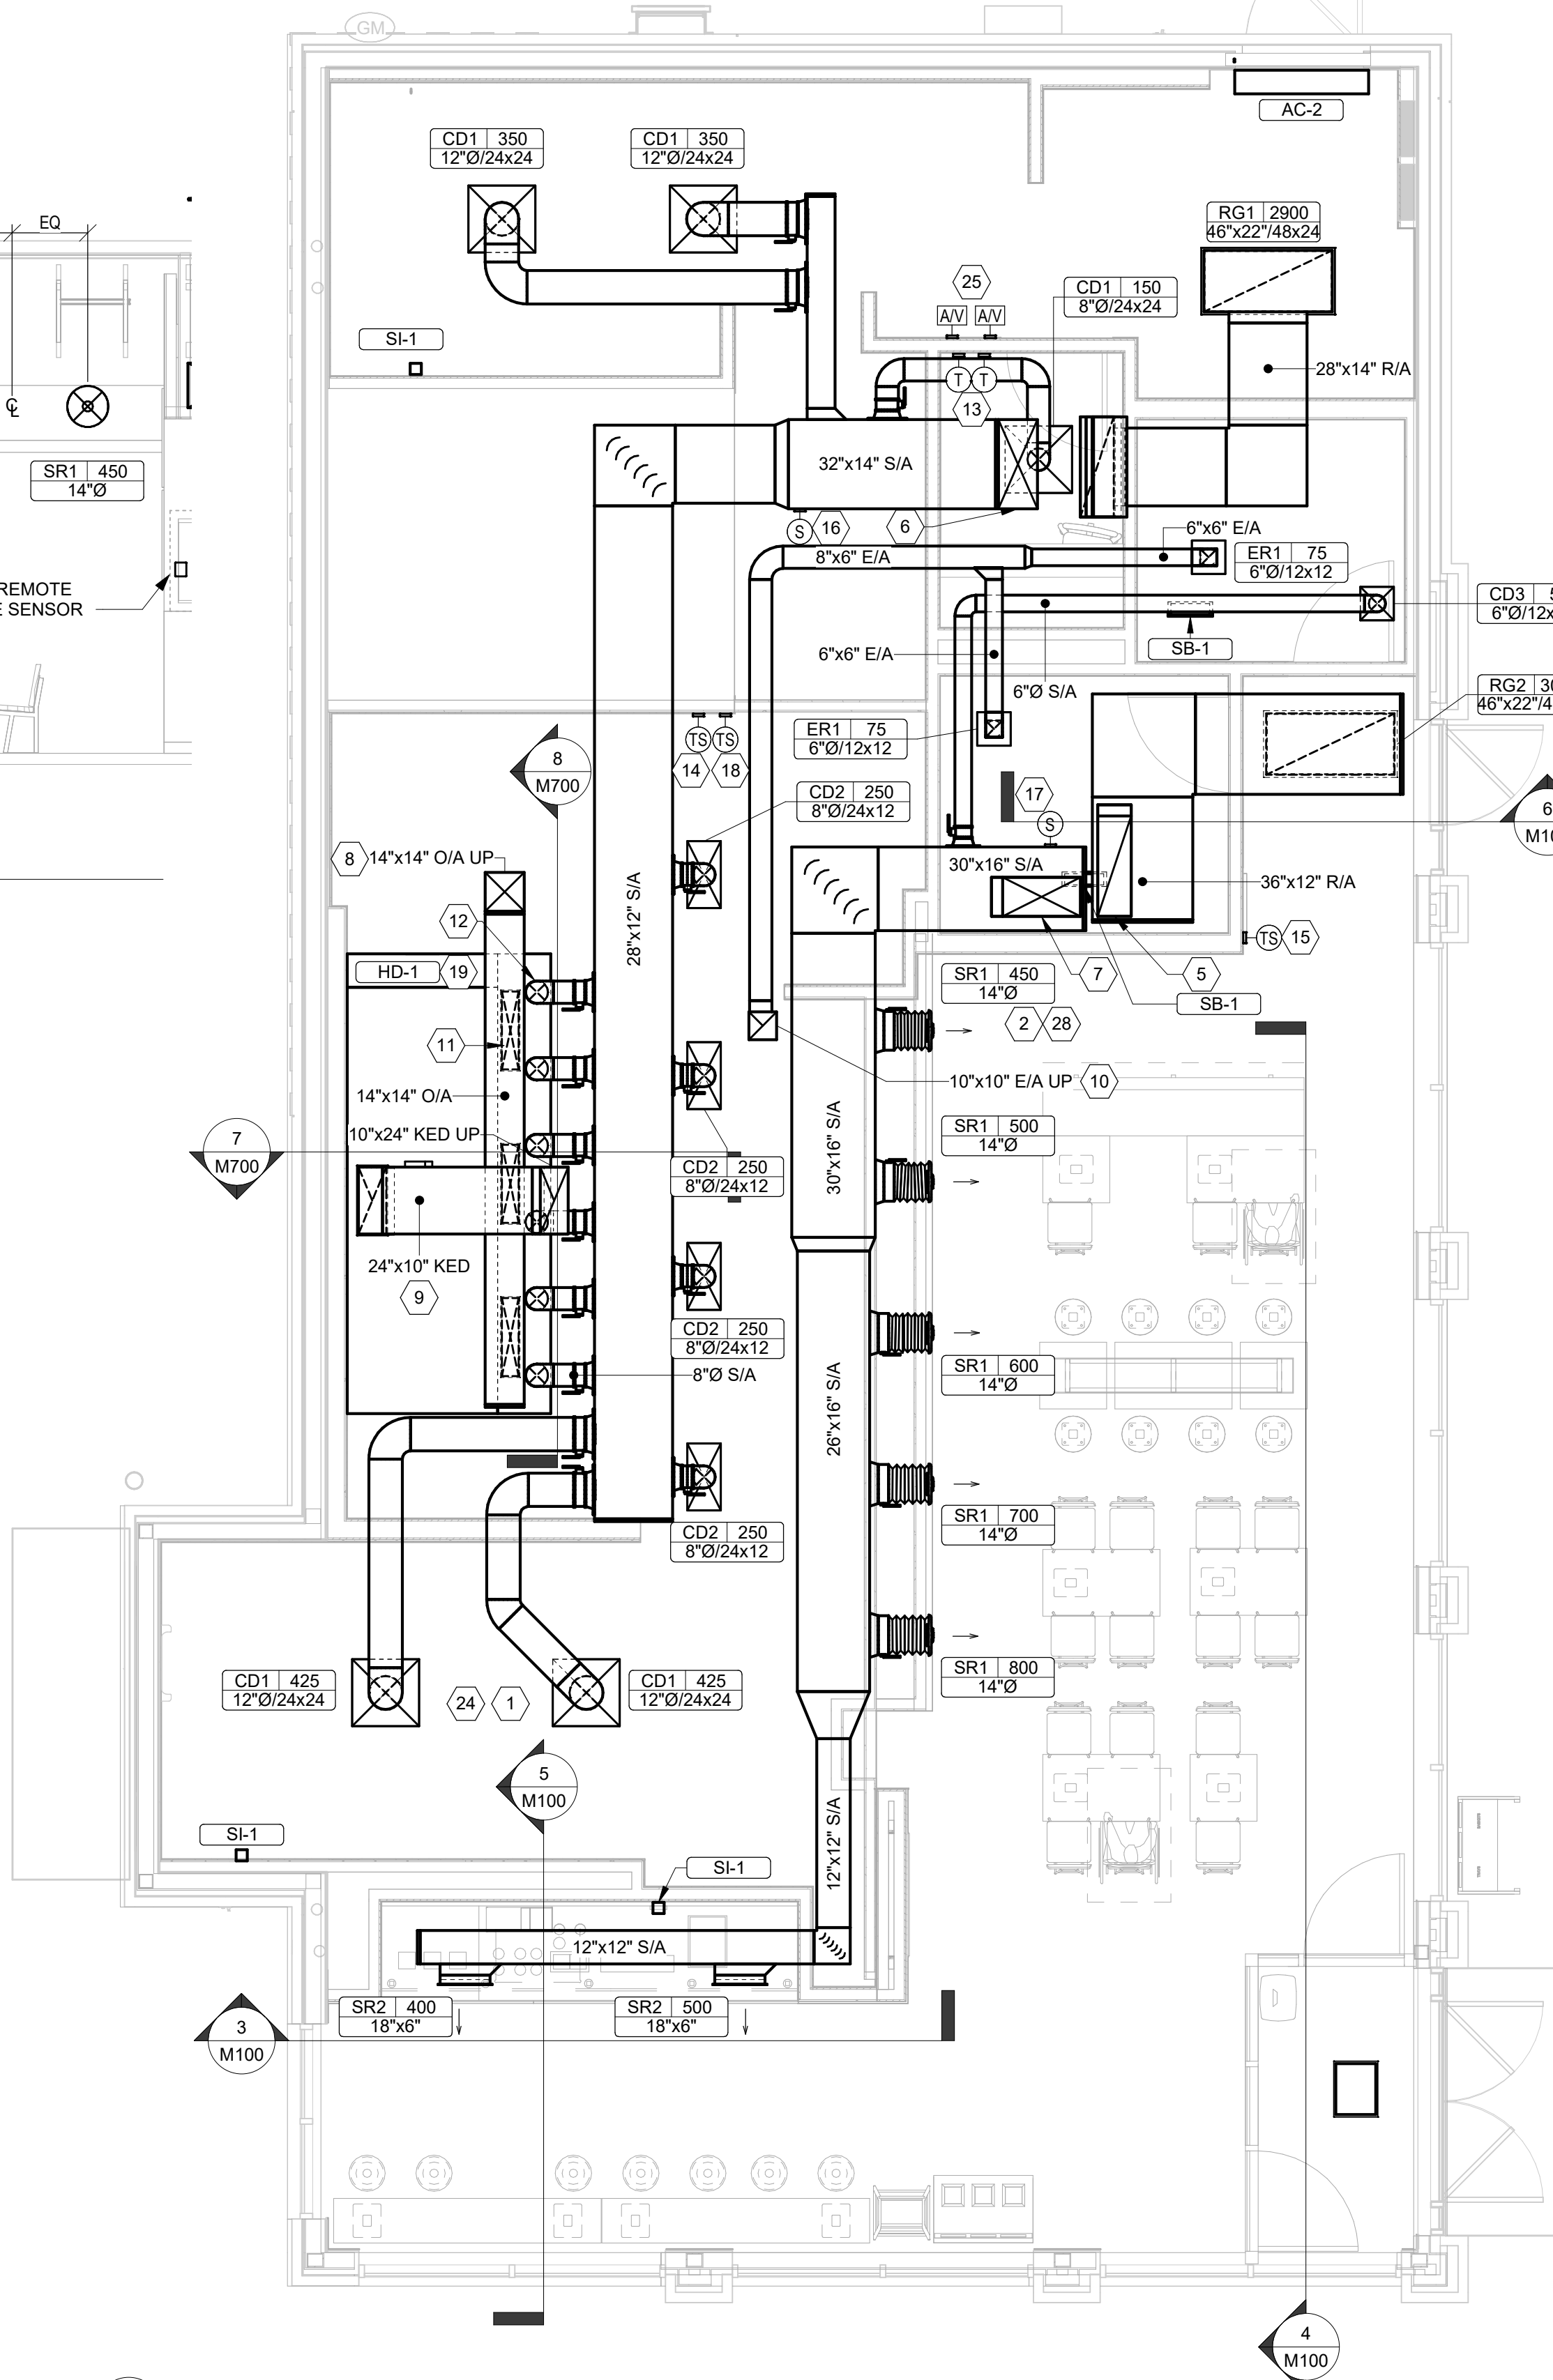

1 HVAC Floor Plan
1/4" = 1'-0"

HVAC Plan Notes

- See architectural reflected ceiling plan for ceiling mounted equipment location. Typical.
- Paint ductwork visible through dining room supply registers black. Typical.
- Not used.
- Duct up for transition to RTU-1 return connection in roof curb. RTU-1 shall have an integral smoke detector mounted in the return air stream. Interlock smoke detector to RTU-1 operation.
- Duct up for transition to RTU-2 return connection in roof curb. RTU-2 shall have an integral smoke detector mounted in the return air stream. Interlock smoke detector to RTU-2 operation.
- Duct up from building supply through roof. Transition to RTU-1 supply connection in roof curb.
- Duct up from building supply through roof. Transition to RTU-2 supply connection in roof curb.
- Duct up through roof. Transition to MAU-1 supply connection in roof curb.
- Duct up from hood through roof to EF-1 compliant with NFPA 96. Provide radius elbows with an inside radius of 0.5W at elbows in grease duct.
- Duct up through roof to EF-2.
- 28/6 duct down to makeup air PSP duct connection. Transition to supply plenum opening size. Typical of 3. Cap unused duct connections.
- 8" dia. duct down to AC PSP duct connection. Transition to supply plenum opening size. Typical. Cap unused duct connections.
- Install GridPoint thermostats furnished by TEMS for RTU-1 and RTU-2 at this location at 48" AFF. Coordinate with electrical switching in this area. Provide wiring as shown in detail 8/E10.
- Install GridPoint zone sensor module furnished by TEMS for RTU-1 at this location 72" AFF directly to wall (no junction box). Coordinate location with equipment. Provide wiring as shown in detail 8/E10.
- Install GridPoint zone sensor module furnished by TEMS for RTU-2 at this location 66" AFF directly to wall (No junction box) Coordinate location with equipment. Provide wiring as shown in detail 8/E10.
- Install GridPoint supply probe furnished by TEMS for RTU-1 in the supply ductwork upstream from the first branch connection. Provide wiring as shown in detail 8/E10.
- Install GridPoint supply probe furnished by TEMS for RTU-2 in the supply ductwork upstream from the first branch connection. Provide wiring as shown in detail 8/E10.
- Install remote temperature sensor for hood HD-1 at this location 72" AFF. Coordinate location with equipment. Provide (2) #18 G. thermistor cable from temperature sensor to hood control panel.
- Install kitchen hood, HD-1. Support hood per manufacturer's installation instructions and as detailed in the architectural and structural drawings. Install hood according to the requirements of its listing, in compliance with NFPA 96, the building code, and authorities having jurisdiction. Hood shall have an integral duct collar temperature sensor to automatically energize the exhaust and makeup air fans if cooking temperatures are detected. Exhaust duct system to be welded or factory-manufactured water and airtight. Install cleanouts per code and as shown. Install hood per details 2.4, and 9/M700. Chipotle will provide an independent testing agency for testing the integrity of the grease duct system.
- Install remote condensing unit for walk-in cooler on roof as detailed in the architectural and structural drawings. Install refrigerant line set, thermostatic expansion valve, solenoid valve, temperature control, sight glass, filter drier, pressure control, low ambient controls, and weatherproof housing. Trap and slope refrigerant lines per manufacturer's recommendations. Installation shall comply with ASHRAE/ANSI Standard 15. Install the refrigerant line set under the roof deck to within 3' of the condensing unit. Cut 2-1/2" hole in walk-in cooler roof for refrigerant line set and seal per the cooler manufacturer's installation instructions after line set is installed.
- Install remote condenser for ice machine on roof as detailed in the architectural and structural drawings. Install refrigerant line set, thermostatic expansion valve, solenoid valve, temperature control, sight glass, filter drier, pressure control, low ambient controls, and weatherproof housing. Trap and slope refrigerant lines per manufacturer's recommendations. Seal piping penetrations through roof. Installation shall comply with ASHRAE/ANSI Standard 15. Install the refrigerant line set under the roof deck to within 3' of the remote condenser. If refrigerant piping to ice maker is exposed to public view conceal within a stainless-steel shroud as shown in the architectural drawings.
- Install rooftop equipment per manufacturer's installation instructions and as detailed in the architectural and structural drawings.
- Install Exhaust fan EF-1 per detail 5/M700 and as detailed in the architectural and structural drawings. Install grease ViroGuard system furnished by Chipotle on exhaust fan, EF-1.
- Provide supply diffuser connection to supply system per detail 1/M700. Typical.
- Provide audio/visual remote smoke detector annunciator with remote key operated reset. Wire a unit back to each smoke detector. Mount unit 60" AFF. Typical.
- Install REME HALO air purifier furnished by TUV in RTU per detail 6/M700. See electrical drawings for power connection information. Install UV warning stickers on face of enclosure per detail and on any RTU access door(s) through which the REME HALO would be visible if opened.
- Maintain 10' clearance between water heater flue termination and outside air intakes. Maintain 10' clearance between water heater combustion air intake and exhaust fan discharge. See plumbing drawings for more information on water heater flue and combustion air terminations.
- Adjust supply registers so that supply air hits wall on opposite side of room at approximately 7' AFF with no drafts felt in the dining room. Typical.

CONSULTANT:

AYRES
MECHANICAL, ELECTRICAL,
PLUMBING (MEP)
1700 West Highway 36 - Suite 700
Roseville, Minnesota 55113
(651) 639-9606 Fax (651) 639-9618
Project No. 81-0648

CLIENT:



CHIPOTLE MEXICAN GRILL, INC.
PO BOX 182966
COLUMBUS, OH 43218-2966
TELEPHONE: (614) 318-2682
INTERNET: WWW.CHIPOTLE.COM

COPYRIGHT 2024
THIS DRAWING IS AN INSTRUMENT OF SERVICE AND
AS SUCH REMAINS THE PROPERTY OF CHIPOTLE
MEXICAN GRILL, INC. PERMISSION FOR USE OF THIS
DOCUMENT IS LIMITED AND CAN BE EXTENDED ONLY
BY WRITTEN AGREEMENT WITH CHIPOTLE MEXICAN
GRILL, INC.

PROJECT INFORMATION:

STORE NO.: 5005

"Preserve Village"
9246 Hennepin Town Road
Eden Prairie, MN 55347

SEAL:

I HEREBY CERTIFY THAT THIS PLAN,
SPECIFICATION, OR REPORT WAS PREPARED BY
ME OR UNDER MY DIRECT SUPERVISION AND THAT
I AM A DULY LICENSED PROFESSIONAL ENGINEER
UNDER THE LAWS OF THE STATE OF MINNESOTA

PRINT NAME: LICIA A. OLIGMUELLER

SIGNATURE: *Licia A. Oligmuelle*

DATE: 08-26-2024 LIC NO: 47183

PROJECT NO. 2023-0144

DRAWN BY PAS

CHECKED BY LAO

ISSUE RECORD:

04/11/2024 PERMIT SET

06/04/2024 BID SET

08/26/2024 CONSTRUCTION SET

REVISIONS:

TITLE:

HVAC Plan

SHEET NUMBER:

M100

Air Curtain Schedule												
Identity	Description	Airflow	Electrical				Weight	Furnished By	Installed By	Basis of Design		Specification
			Heating Element	Motor Power	Voltage	Phase				Manufacturer	Model	
AC-2	Unheated Air Curtain	1360 CFM	0.0 kW	0.20 hp	120 V	1	42 lb	GC	GC	Berner	SLC07-1048AA	Provide with door limit switch and wall mounting brackets.

Air Curtain Schedule

Sanitizing Equipment Schedule							
Identity	Count	Description	Furnished By	Installed By	Basis of Design		Specification
					Manufacturer	Model	
SB-1	2	Bathroom Air Purification Unit	TUV	GC	RGF Environmental Group	BRU Assembly	See Electrical Sheets for connection information.
SH-1	2	HVAC Air Purification Unit	TUV	GC	RGF Environmental Group	REME-Halo	See Detail 6/M700 for installation information.
SI-1	3	Ice Machine Treatment System	TUV	GC	RGF Environmental Group	IMS-G-BA	See Plumbing Sheets for installation information.

Sanitizing Equipment Schedule

Grilles, Registers & Diffusers Schedule										
Identity	Description	Face Size	Material	Finish	Mounting	Furnished By	Installed By	Basis of Design		Specification
								Manufacturer	Model	
CD1	Perforated Ceiling Diffuser	24x24	Aluminum	White	Lay-In Full Face	GC	GC	Nailor	4320A Type L	Provide with integral OBD.
CD2	Perforated Ceiling Diffuser	24x12	Aluminum	White	Lay-In Full Face	GC	GC	Nailor	4320A Type L	Provide with integral OBD, remove 4-way deflectors.
CD3	Ceiling Diffuser	12x12	Aluminum	White Enamel	Surface Mount	GC	GC	Nailor	4320A Type S	Provide with integral OBD
ER1	Perforated Ceiling Exhaust	12x12	Aluminum	White	Surface Mount	GC	GC	Nailor	4330R Type S	Provide with integral OBD.
RG1	Perforated Ceiling Return	48x24	Aluminum	White	Lay-In Full Face	GC	GC	Nailor	4330R Type L	
RG2	Perforated Ceiling Return	48x24	Aluminum	White	Lay-In Full Face	GC	GC	Nailor	4330R Type S	
SR1	Adjustable Turbo Nozzle		Aluminum	White	Surface Mount	GC	GC	Air Concepts	ANR-14	Provide with concealed mounting and face-accessible OBD. See neck size on plans.
SR2	Double Deflection Supply Register		Aluminum	White	Surface Mount	GC	GC	Nailor	51DH	Provide with integral OBD. See neck size on plans.

Grilles, Registers & Diffusers Schedule

Condensing Unit Schedule											
Identity	Description	Refrigerant		Product Weight	Electrical		Furnished By	Installed By	Basis of Design		Specification
		Type	Charge		Voltage	Phase			Manufacturer	Model	
CU-1	Condensing Unit - Walk-In Cooler	R-404A	10.40 lbm	250 lb	208 V	3	WCS	GC	Harford	KPCL99MZOP-3E	Furnished with walk-in cooler.
CU-2	Remote Condenser - Low Capacity Ice Maker	R-404A	11.46 lbm	100 lb	120 V	1	KES	GC	Hoshizaki	URC-9FZ	Furnished with ice maker.
CU-3	Remote Condenser - Soda Machine Ice Maker	R-404A	3.86 lbm	100 lb	120 V	1	KES	GC	Hoshizaki	URC-5FZ	Furnished with ice maker.

Condensing Unit Schedule

Exhaust Fan Schedule												
Identity	Description	Fan Design			Motor Power	Electrical		Furnished By	Installed By	Basis of Design		Specification
		Airflow	ESP	Weight		Voltage	Phase			Manufacturer	Model	
EF-1	Upblast UL762 Exhaust Fan	2550 CFM	1.45 in-wg	220 lb	2.0 hp	208 V	3	HS	GC	CaptiveAire	DU180HFA	Direct drive UL762 listed fan furnished with weatherproof disconnect and vented roof curb.
EF-2	Downblast Restroom Exhaust Fan	150 CFM	0.60 in-wg	81 lb	0.3 hp	120 V	1	HS	GC	CaptiveAire	DR12HFA	Direct drive restroom exhaust fan furnished with integral disconnect, speed control, backdraft damper, and curb.

Exhaust Fan Schedule

Make-Up Air Unit Schedule															
Identity	Description	Airflow	ESP	Heating			Weight	Electrical			Furnished By	Installed By	Basis of Design		Specification
				Input Rating	Output Rating	EDB		Motor Power	Voltage	Phase			Manufacturer	Model	
MAU-1	Make-Up Air Unit	1300 CFM	0.50 in-wg	225000 Btu/h	220000 Btu/h	-11 °F	650 lb	1.00 hp	208 V	3	HS	GC	CaptiveAire	A1-D-250-15D	12.5:1 Turndown. Furnished with disconnect, roof curb, screen intake, and washable aluminum filters.

Make-Up Air Unit Schedule

Kitchen Hood Schedule																							
Identity	Description	Max Cooking Temp	Exhaust Plenum						Perforated Supply Plenums							Electrical		Furnished By	Installed By	Basis of Design		Specification	
			Airflow	ESP	Duct Collars			MAU Plenum				AC Plenum			No. of Light Fixtures	Weight	Voltage			Phase	Manufacturer		Model
					Qty	Width	Length	Airflow	Qty	Width	Length	Airflow	Qty	Dia.									
HD-1	Type I Canopy Hood with Perforated MAU and AC Supply Plenums	600 °F	2550 CFM	0.97 in-wg	1	10"	24"	1300 CFM	3	6"	28"	700 CFM	6	8"	8	1150 lb	120 V	1	HS	GC	CaptiveAire	5424 ND-2-ACPS-P	Material: 18 GA. Type 430 SS. Furnished with vaporproof incandescent light fixtures, 16" Tall HE SS filters, integral utility cabinet, kitchen exhaust suppression system, duct collar temperature sensor, prewire package, spare fire system dry contact, and 4-Pole 20A contactor.

Kitchen Hood Schedule

Rooftop Unit Schedule																											
Identity	Description	Nominal Capacity	EER	Airflow			Net Cooling Capacity					Heating Capacity			Number of		Refrigerant		Weight	Electrical			Furnished By	Installed By	Basis of Design		Specification
				Total	OA	ESP	Total	Sensible	EAT		Outdoor EDB	Input	Output	EAT	Compressors	Circuits				Type	MOCP	Voltage			Phase	Manufacturer	
									DB	WB																	
RTU-1	Kitchen Rooftop Unit	8.5 ton	11.2	3400 CFM	500 CFM	0.80 in-wg	94920 Btu/h	78200 Btu/h	77.3 °F	64.2 °F	95 °F	224000 Btu/h	180000 Btu/h	60 °F	2	2	R-410A	1094 lb	50 A	208 V	3	HES	GC	Carrier	48FCFM09D3M5	Furnished with comp. enthalpy economizer, barometric relief, return smoke detector w/ remote keyed annunciator/reset, M.O.D., MERV-8 filters, curb, hail guard, tool-less hinged access panels, disconnect, & unit-mounted convenience receptacle.	
RTU-2	Dining Room Rooftop Unit	10.0 ton	11	4000 CFM	1000 CFM	0.80 in-wg	117260 Btu/h	87660 Btu/h	78.9 °F	65.4 °F	95 °F	250000 Btu/h	205000 Btu/h	52 °F	2	2	R-410A	1125 lb	60 A	208 V	3	HES	GC	Carrier	48FCFN12D3M5	Furnished with comp. enthalpy economizer, barometric relief, return smoke detector w/ remote keyed annunciator/reset, M.O.D., MERV-8 filters, curb, hail guard, tool-less hinged access panels, disconnect, & unit-mounted convenience receptacle.	

Rooftop Unit Schedule

Air Balance Schedule						
Identity	Supply Flow	Intake Flow	Return Flow	Exhaust Flow	Net Pressurization	
EF-1				2550 CFM	-2550 CFM	
EF-2				150 CFM	-150 CFM	
MAU-1	1300 CFM	1300 CFM	0 CFM		1300 CFM	
RTU-1	3400 CFM	500 CFM	2900 CFM		500 CFM	
RTU-2	4000 CFM	1000 CFM	3000 CFM		1000 CFM	
Grand total					100 CFM	

Air Balance Schedule

Viroguard Schedule									
Identity	Count	Description	Duct Connection Size		Fan	Furnished By	Installed By	Basis of Design	
			Width	Height				Manufacturer	Manufacturer
VG-1	1	Viroguard Hood Exhaust Fan Rooftop Containment System	16"	16"	EF-1	TDC	GC	enVIROmatic	

Viroguard Schedule

HVAC Control Functions

- A. The main cooking exhaust fan (EF-1) and makeup air unit (MAU-1) shall be interlocked to operate together. This control circuit is activated by a switch and includes a fire protection override.
- B. The temperature in each zone is controlled by space temperature sensors connected to the thermostats located in the office. All zones shall operate with continuous fan operation during occupied times and intermittently as needed to maintain set points during unoccupied times. Outside air dampers shall be open continuously when either in occupied mode or when the hood system is ON and shall be closed during unoccupied periods.
- C. The thermostats shall determine occupied/unoccupied status based on the schedule in the energy management system.

CONSULTANT:

AYRES
MECHANICAL, ELECTRICAL,
PLUMBING (MEP)
1700 West Highway 36 - Suite 700
Roseville, Minnesota 55113
(651) 639-9606 Fax (651) 639-9618
Project No. 81-0648

CLIENT:



CHIPOTLE MEXICAN GRILL, INC.
PO BOX 18296
COLUMBUS, OH 43218-2968
TELEPHONE: (614) 338-2682
INTERNET: WWW.CHIPOTLE.COM

COPYRIGHT 2024
THIS DRAWING IS AN INSTRUMENT OF SERVICE AND
AS SUCH REMAINS THE PROPERTY OF CHIPOTLE
MEXICAN GRILL, INC. PERMISSION FOR USE OF THIS
DOCUMENT IS LIMITED AND CAN BE EXTENDED ONLY
BY WRITTEN AGREEMENT WITH CHIPOTLE MEXICAN
GRILL, INC.

PROJECT INFORMATION:

STORE NO.: 5005

"Preserve Village"
9246 Hennepin Town Road
Eden Prairie, MN 55347

SEAL:

I HEREBY CERTIFY THAT THIS PLAN,
SPECIFICATION, OR REPORT WAS PREPARED BY
ME OR UNDER MY DIRECT SUPERVISION AND THAT
I AM A DULY LICENSED PROFESSIONAL ENGINEER
UNDER THE LAWS OF THE STATE OF MINNESOTA

PRINT NAME: LICIA A. OLIGMUELLER

SIGNATURE: *Licia A. Oligmuelle*

DATE 08-26-2024 LIC. NO. 47183

PROJECT NO. 2023-0144

DRAWN BY PAS

CHECKED BY LAO

ISSUE RECORD:

04/11/2024 PERMIT SET

06/04/2024 BID SET

08/26/2024 CONSTRUCTION SET

REVISIONS:

TITLE:

HVAC Schedules

SHEET NUMBER:

M600

CLIENT:



CHIPOTLE MEXICAN GRILL, INC.
PO BOX 182966
COLUMBUS, OH 43218-2966
TELEPHONE: (614) 316-2662
INTERNET: WWW.CHIPOTLE.COM

COPYRIGHT 2024
THIS DRAWING IS AN INSTRUMENT OF SERVICE AND
AS SUCH REMAINS THE PROPERTY OF CHIPOTLE
MEXICAN GRILL, INC. PERMISSION FOR USE OF THIS
DOCUMENT IS LIMITED AND CAN BE EXTENDED ONLY
BY WRITTEN AGREEMENT WITH CHIPOTLE MEXICAN
GRILL, INC.

PROJECT INFORMATION:

STORE NO.: 5005
"Preserve Village"
9246 Hennepin Town Road
Eden Prairie, MN 55347

SEAL:

I HEREBY CERTIFY THAT THIS PLAN,
SPECIFICATION, OR REPORT WAS PREPARED BY
ME OR UNDER MY DIRECT SUPERVISION AND THAT
I AM A DULY LICENSED PROFESSIONAL ENGINEER
UNDER THE LAWS OF THE STATE OF MINNESOTA

PRINT NAME: LICIA A. OLIGMUELLER

SIGNATURE: *Licia A. Oligmuller*

DATE: 08-26-2024 LIC NO: 47183

PROJECT NO. 2023-0144

DRAWN BY PAS

CHECKED BY LAO

ISSUE RECORD:

04/11/2024 PERMIT SET

06/04/2024 BID SET

08/26/2024 CONSTRUCTION SET


REVISIONS:

TITLE:


HVAC Details

SHEET NUMBER:


M700

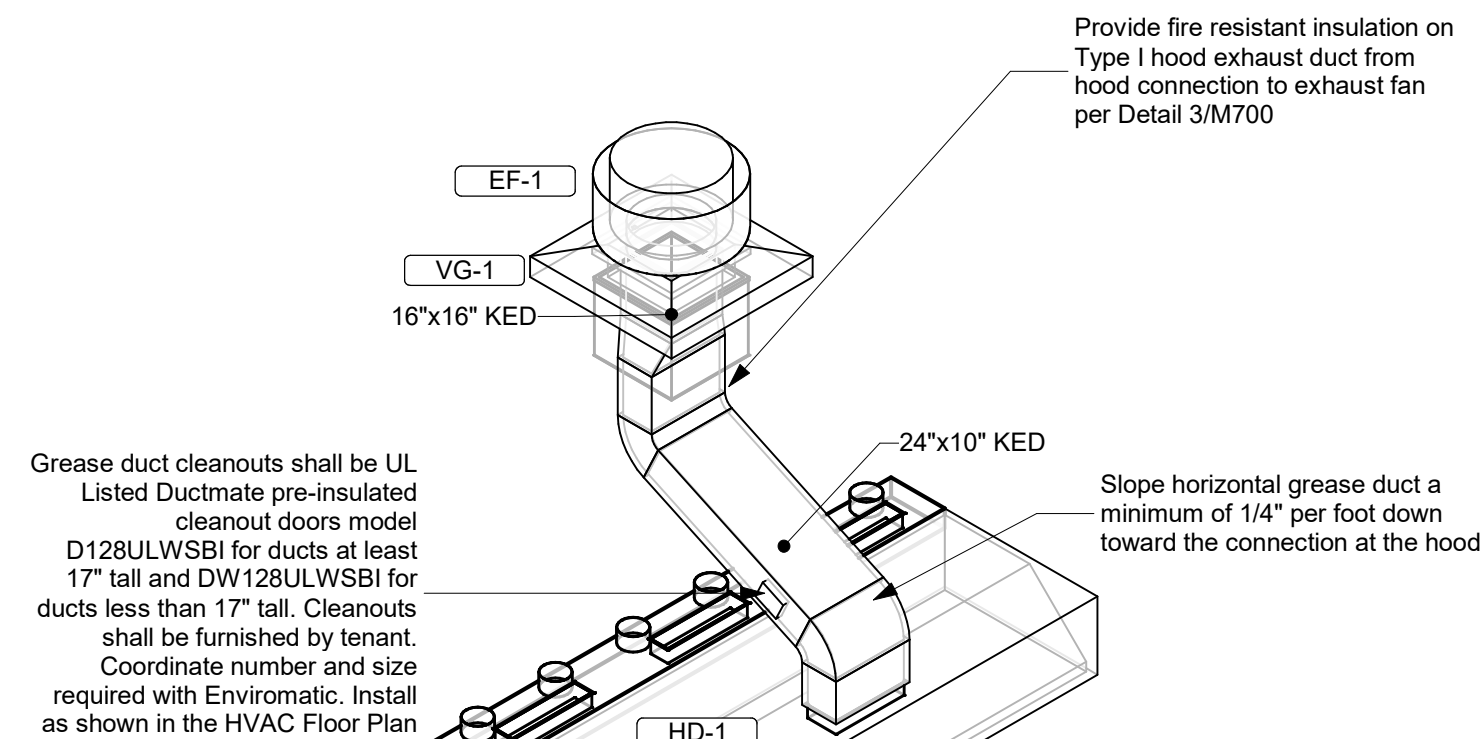


9 Hood Exhaust Riser
NOT TO SCALE

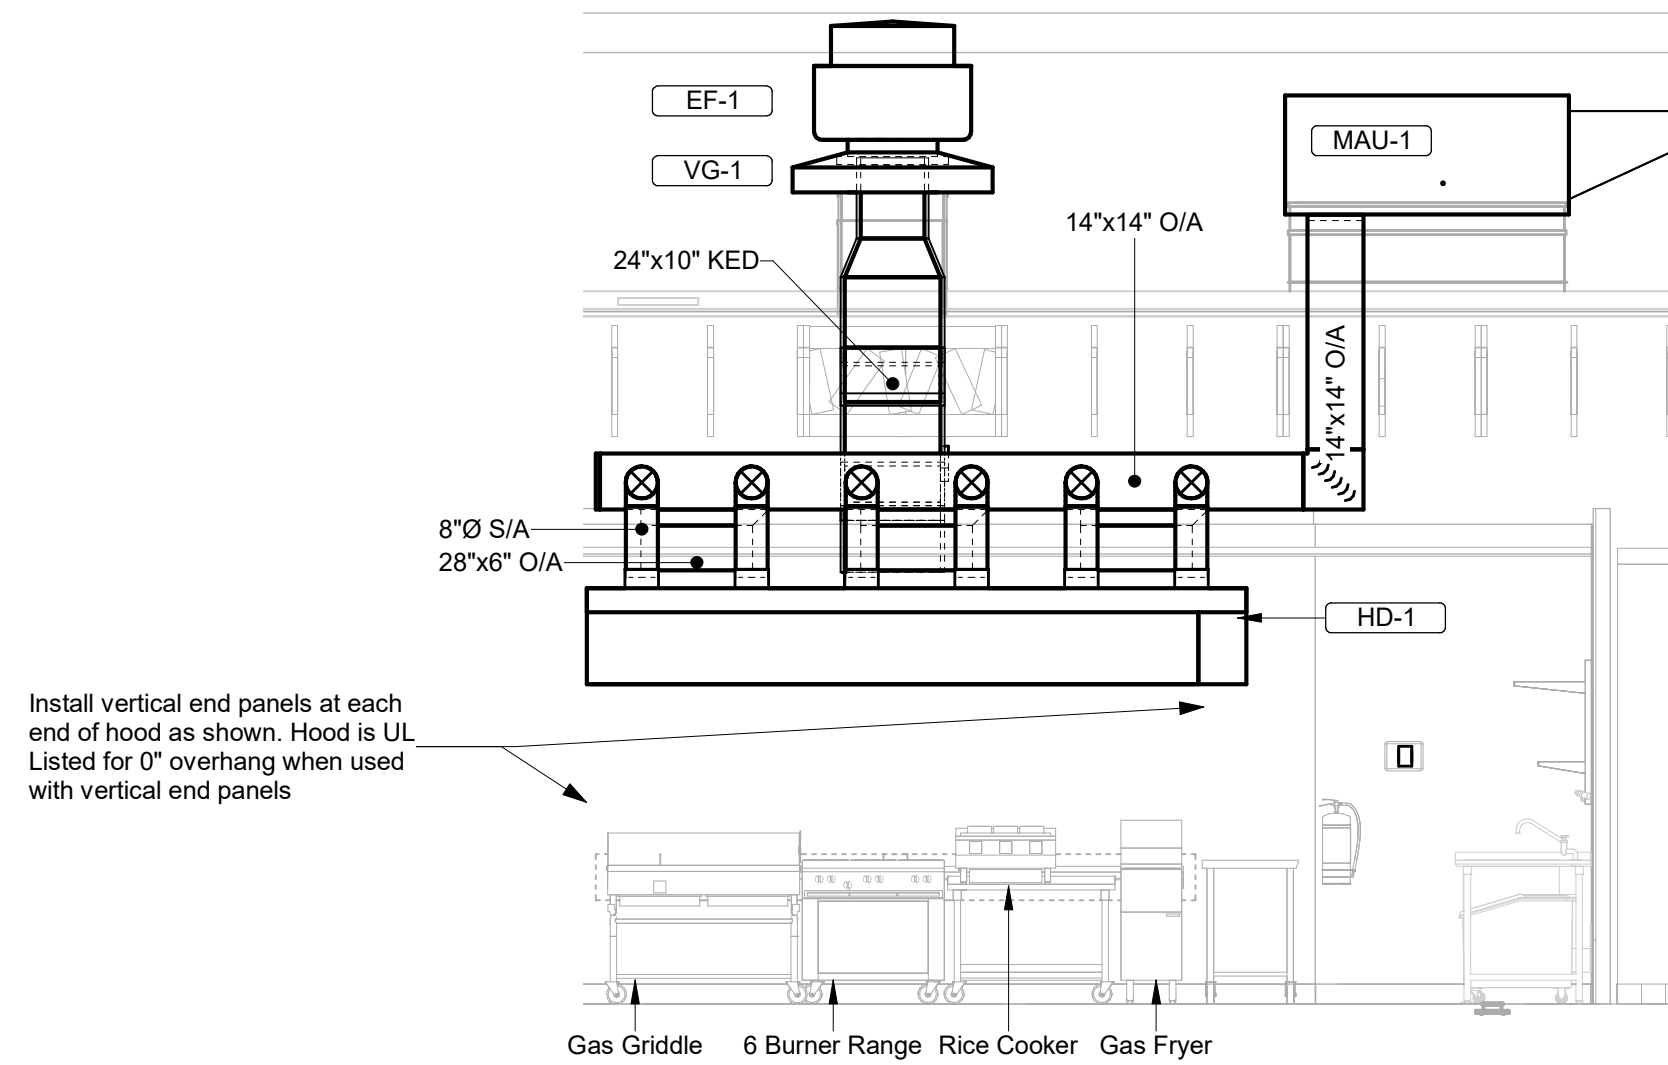


8 Hood Elevation
NOT TO SCALE

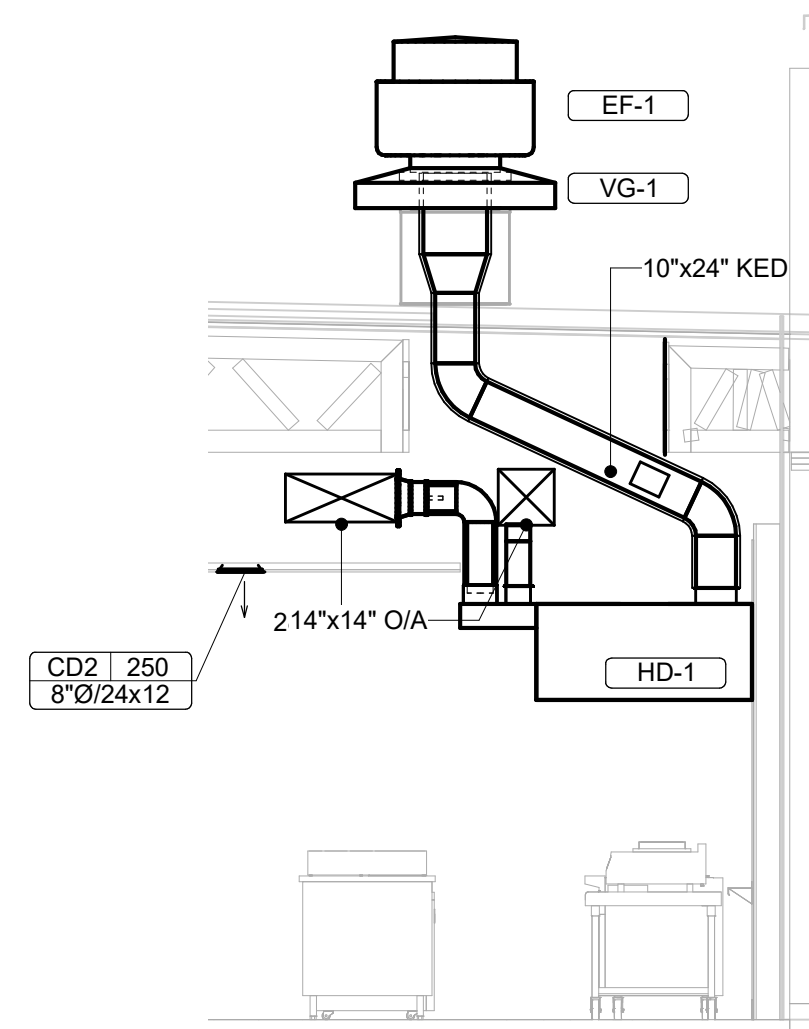


7 Duct Section at Hood
NOT TO SCALE

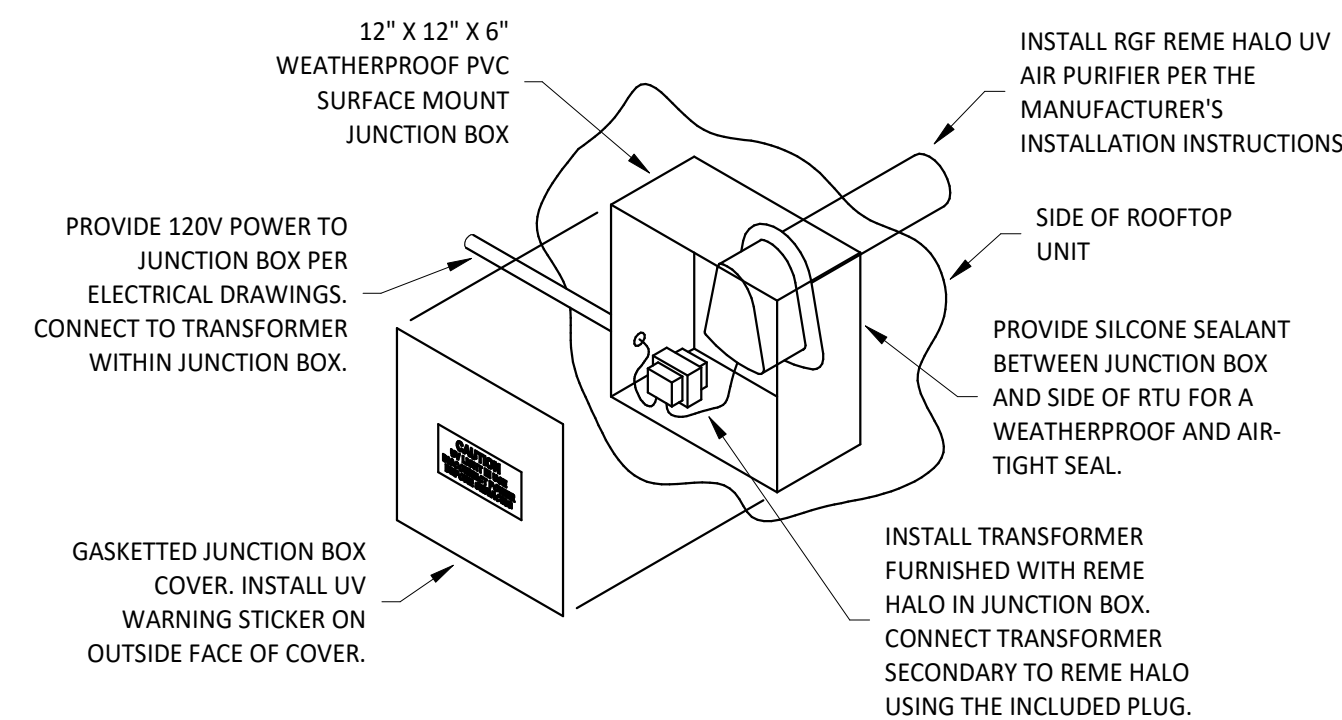


6 UV RTU Detail
NOT TO SCALE

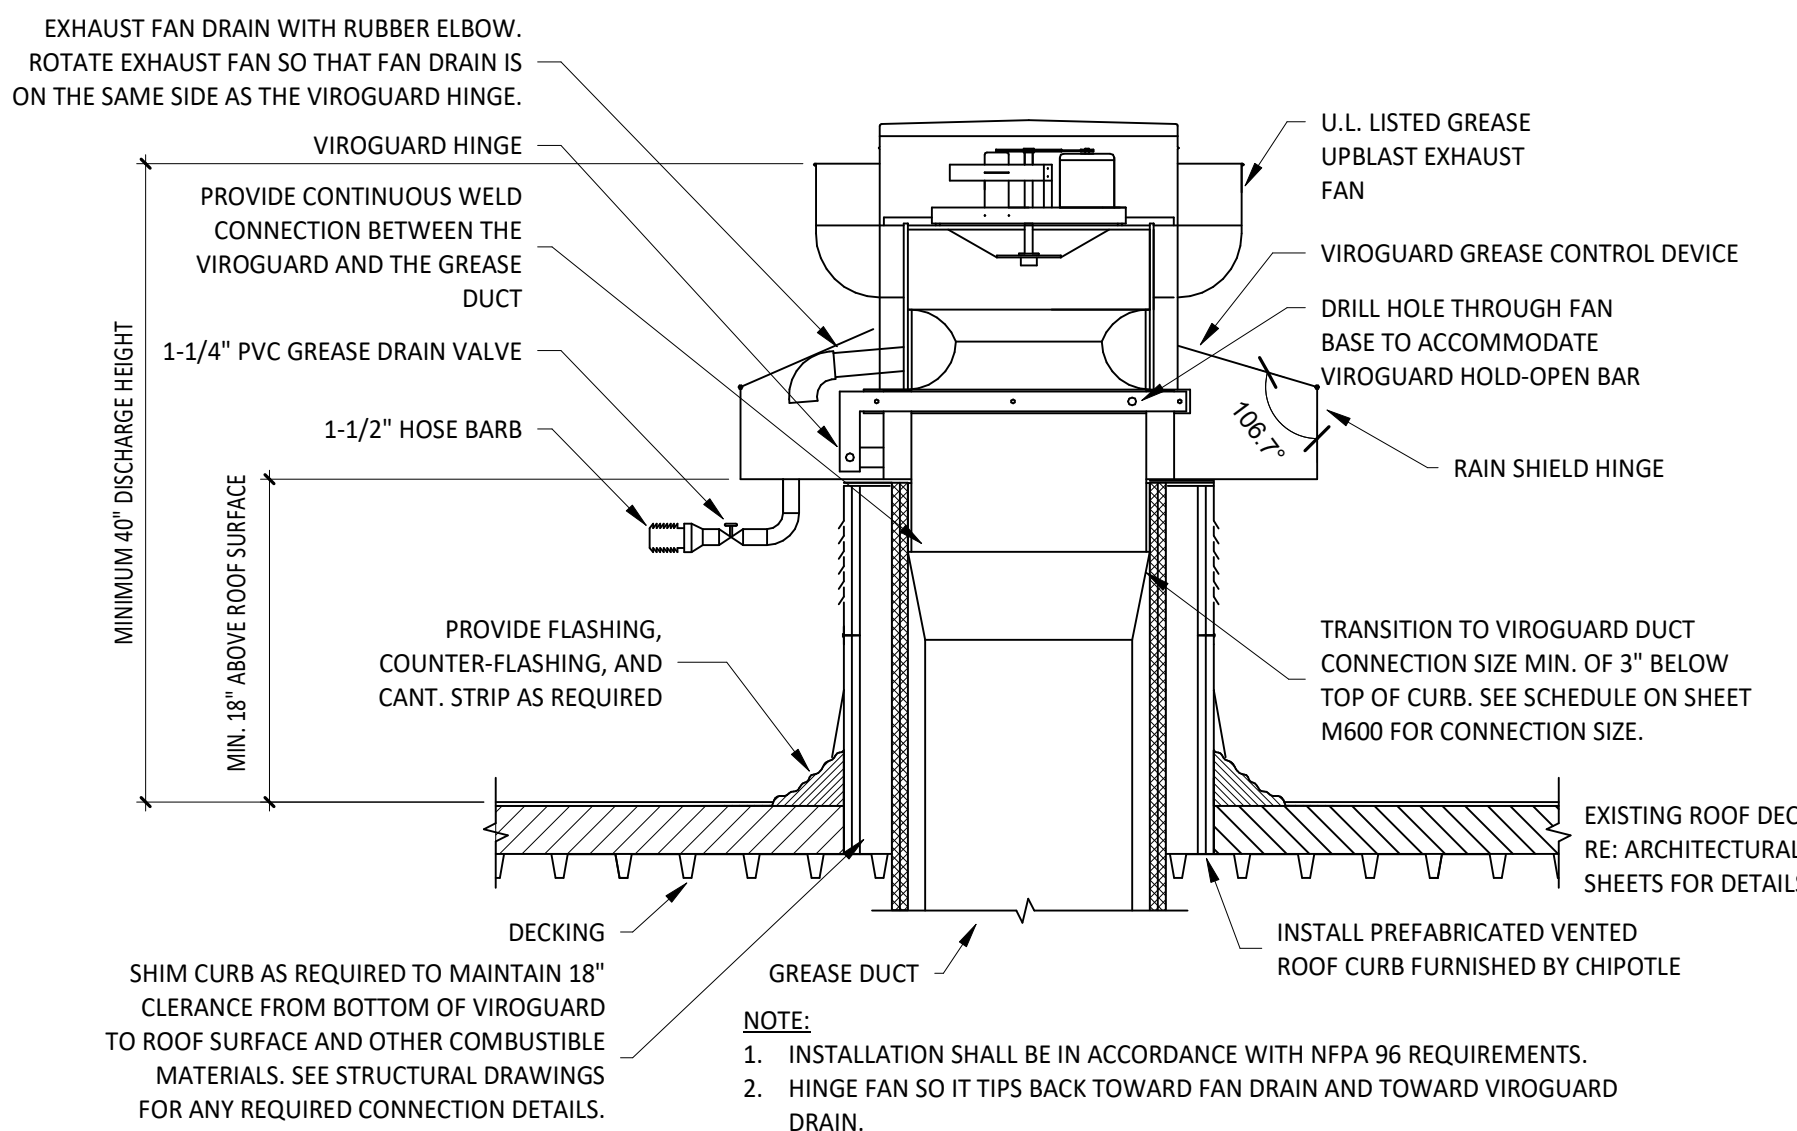


5 Grease Exhaust Fan
NOT TO SCALE

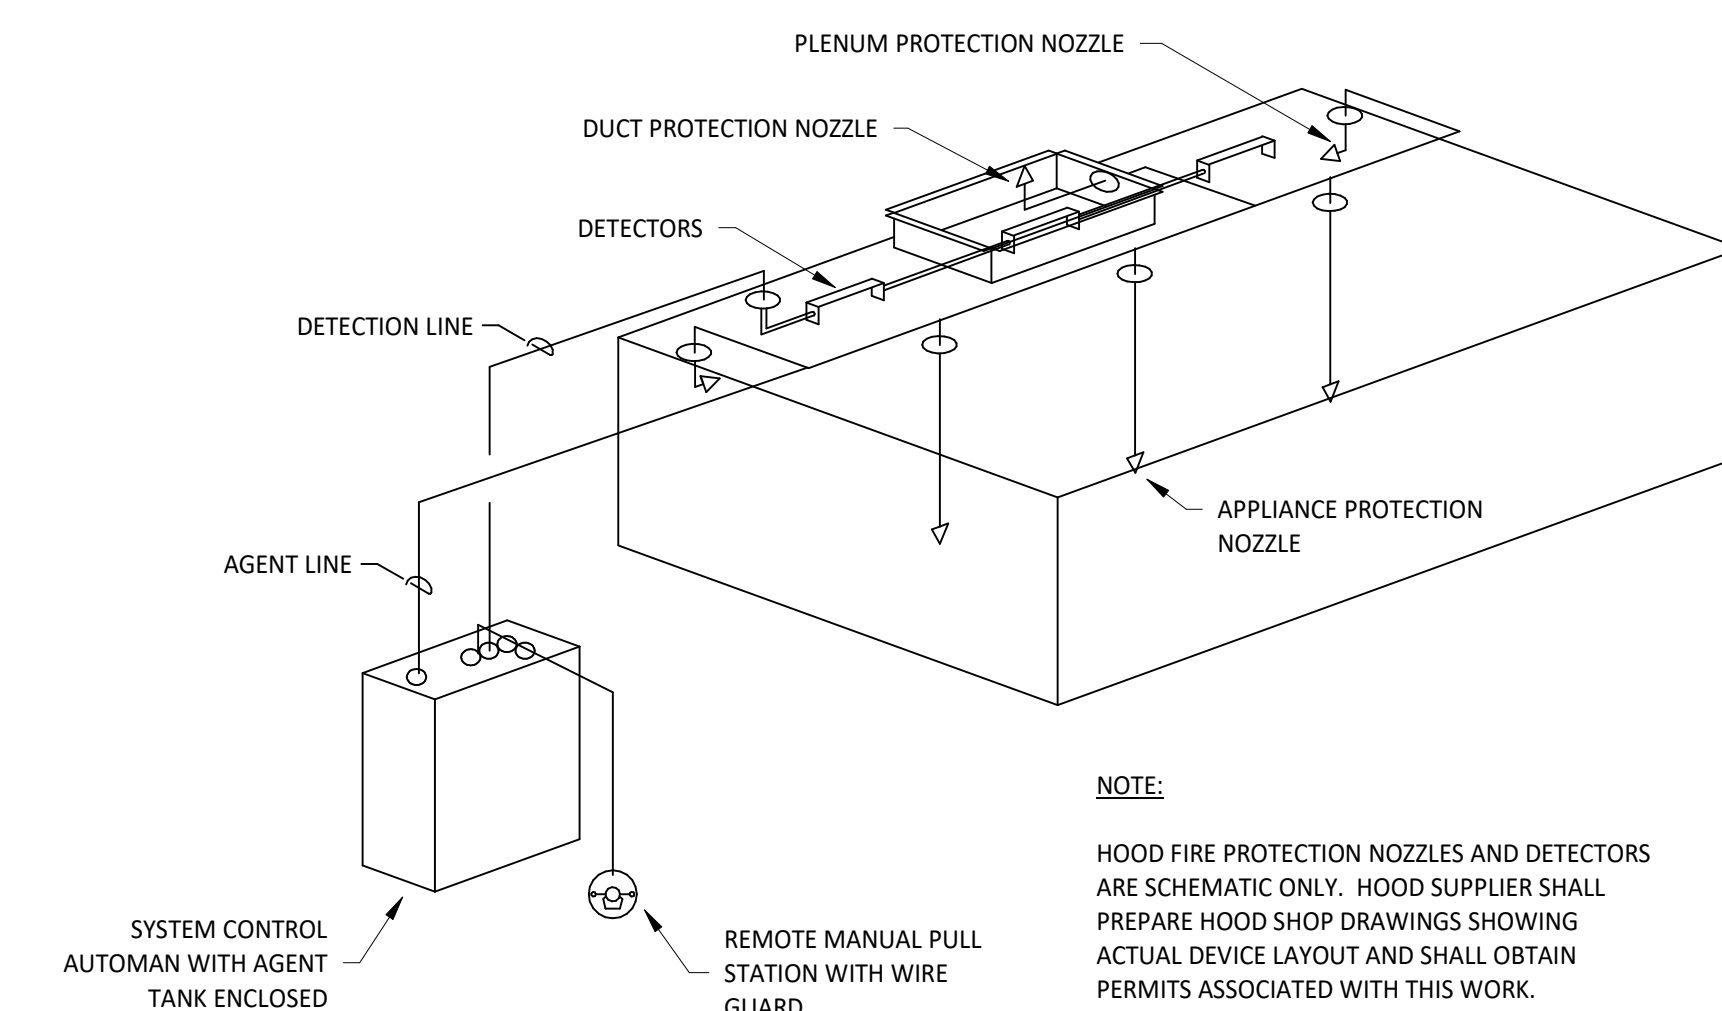


4 Fire Suppression System Schematic
NOT TO SCALE

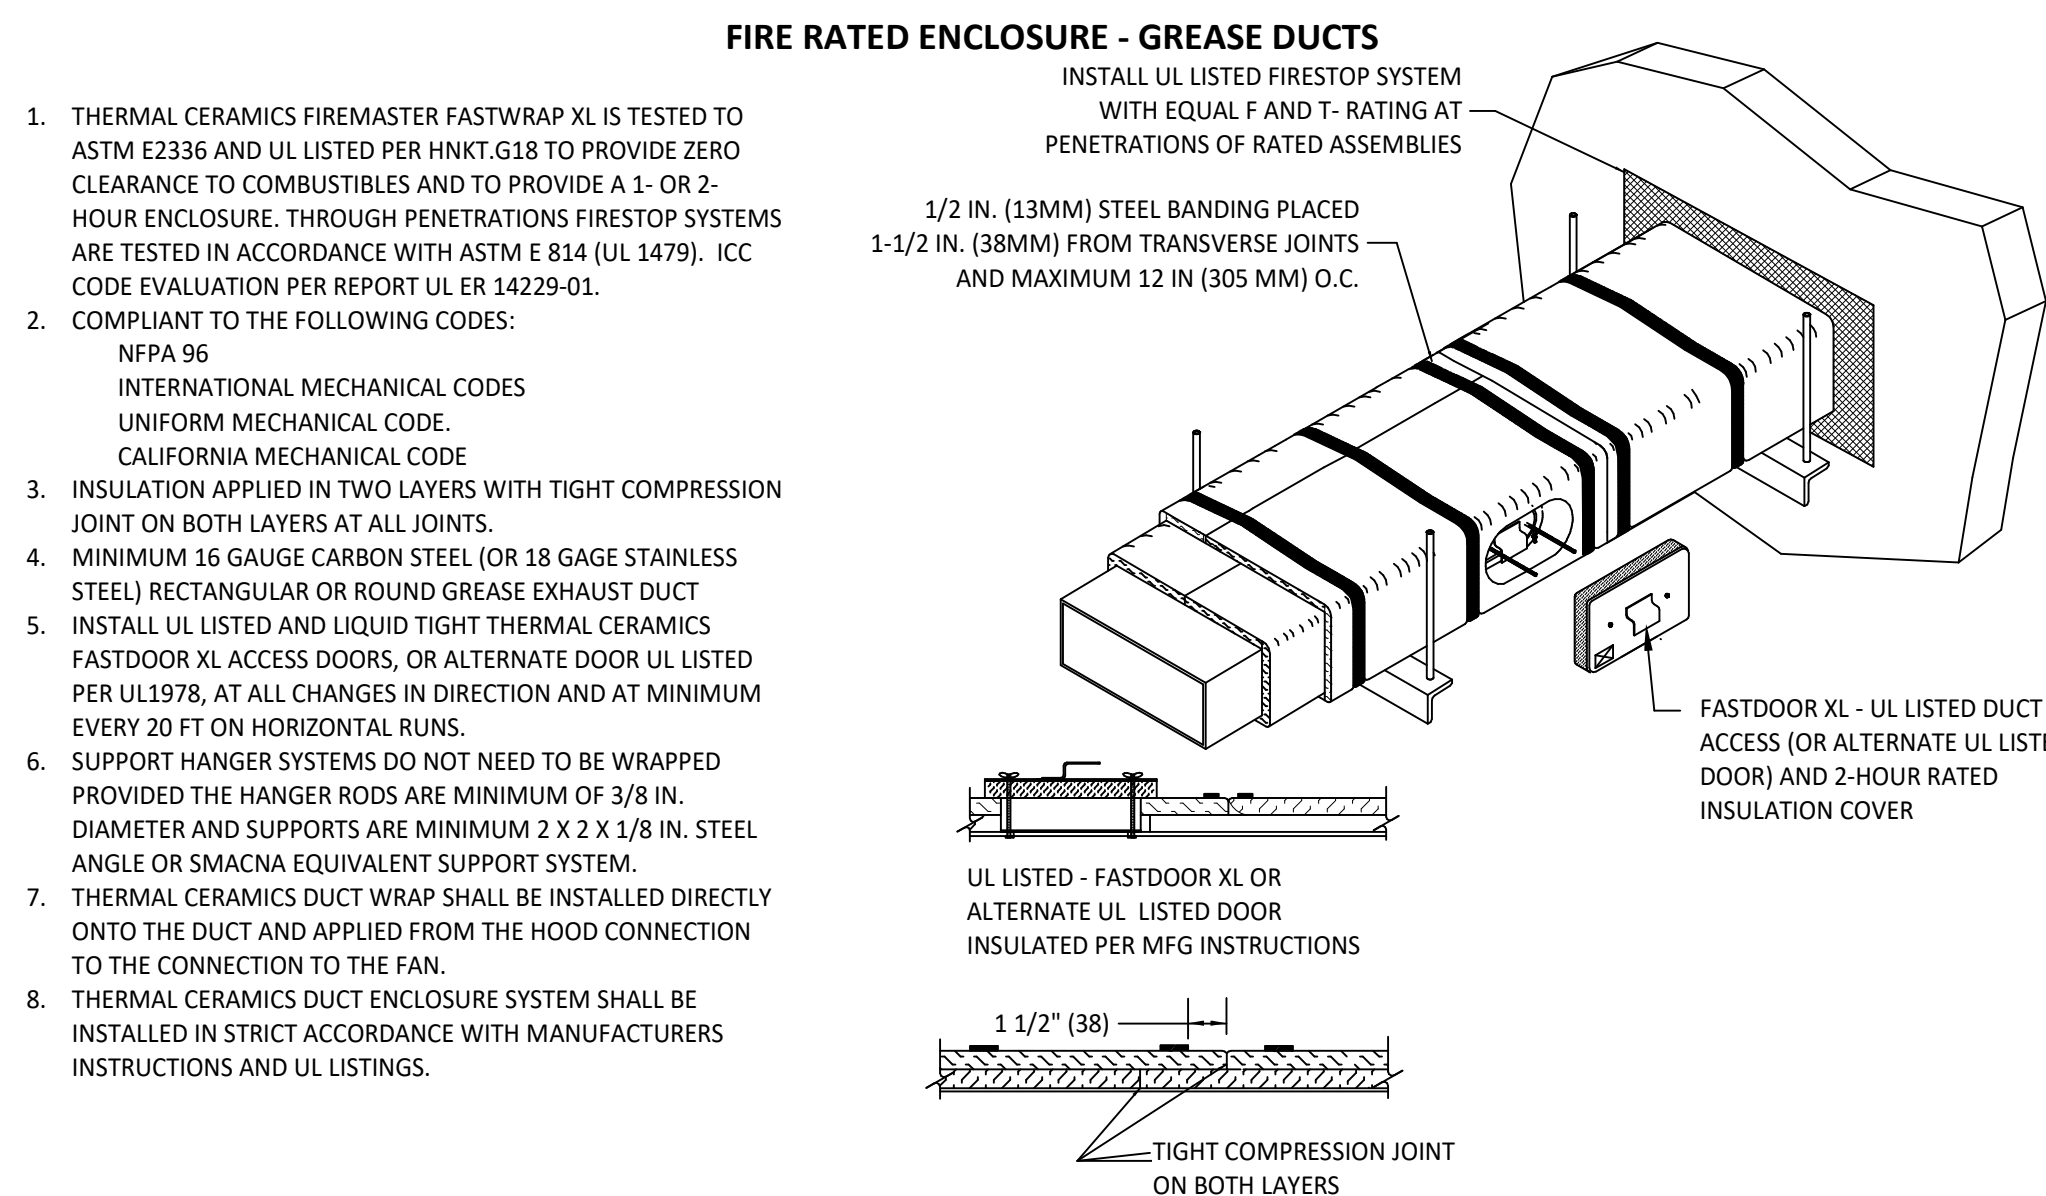

3 Firemaster Duct Wrap
NOT TO SCALE

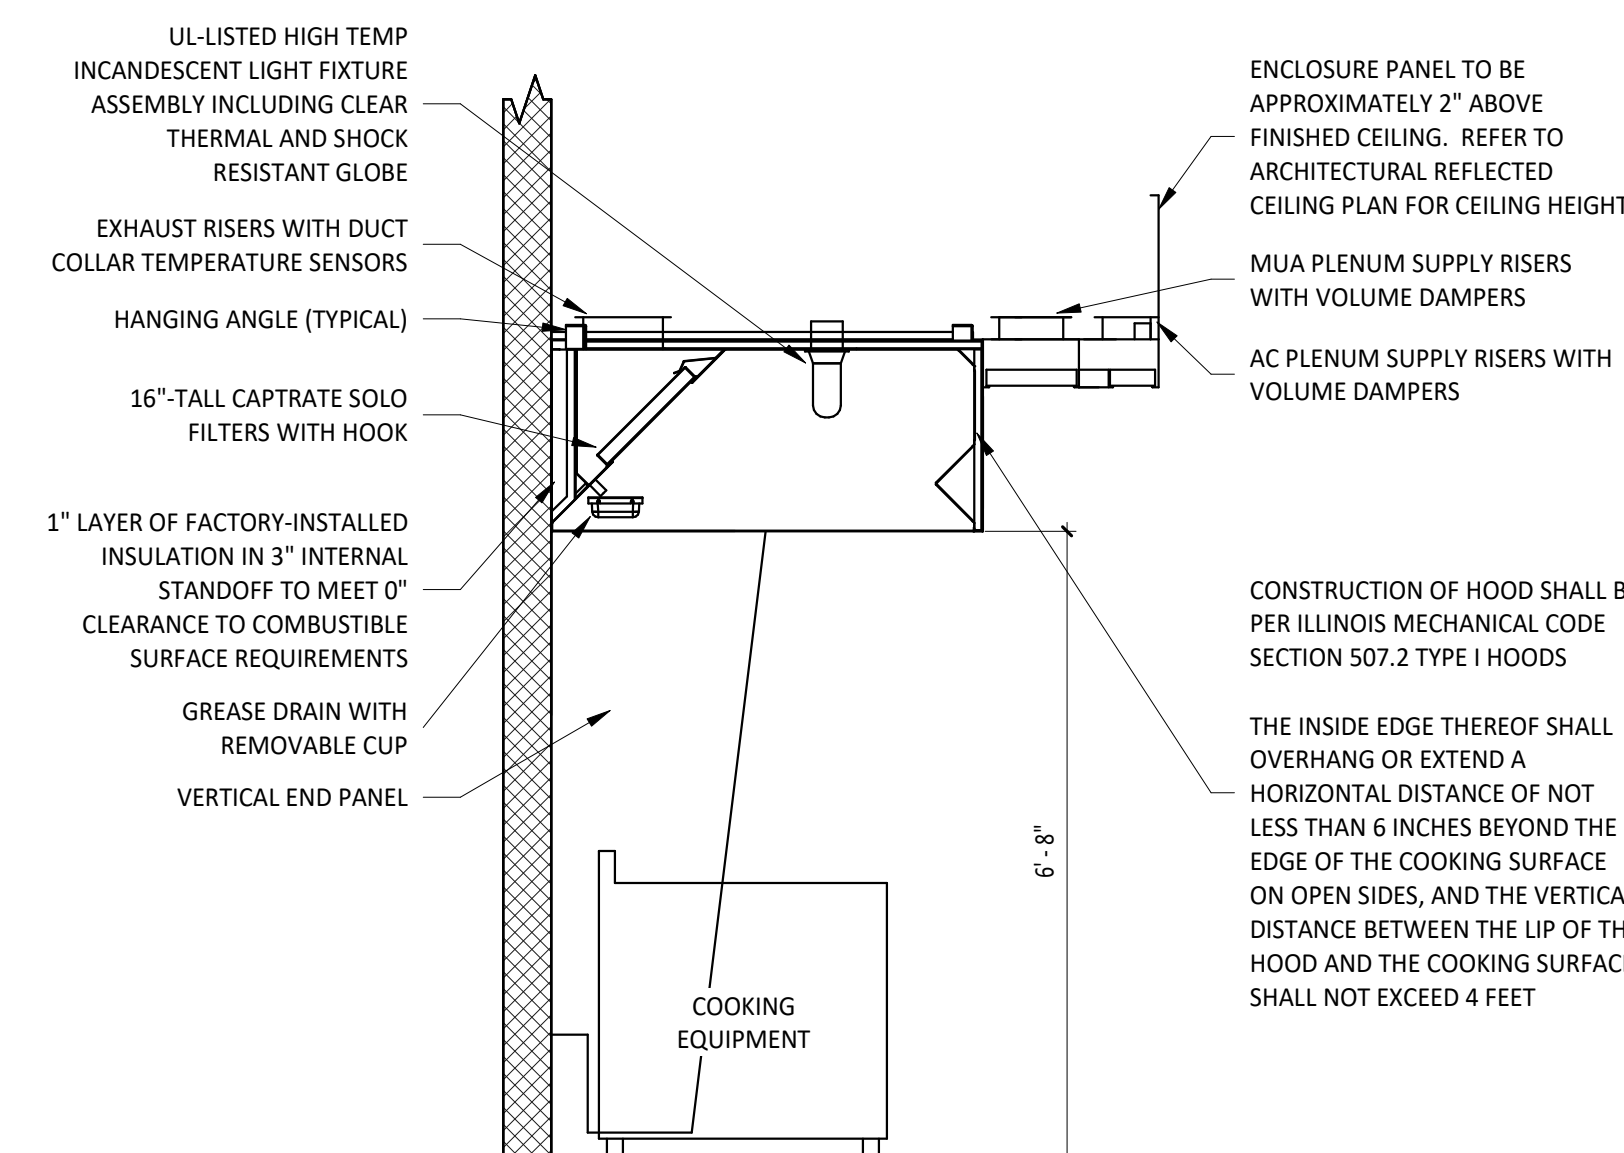

2 Hood Section View
NOT TO SCALE

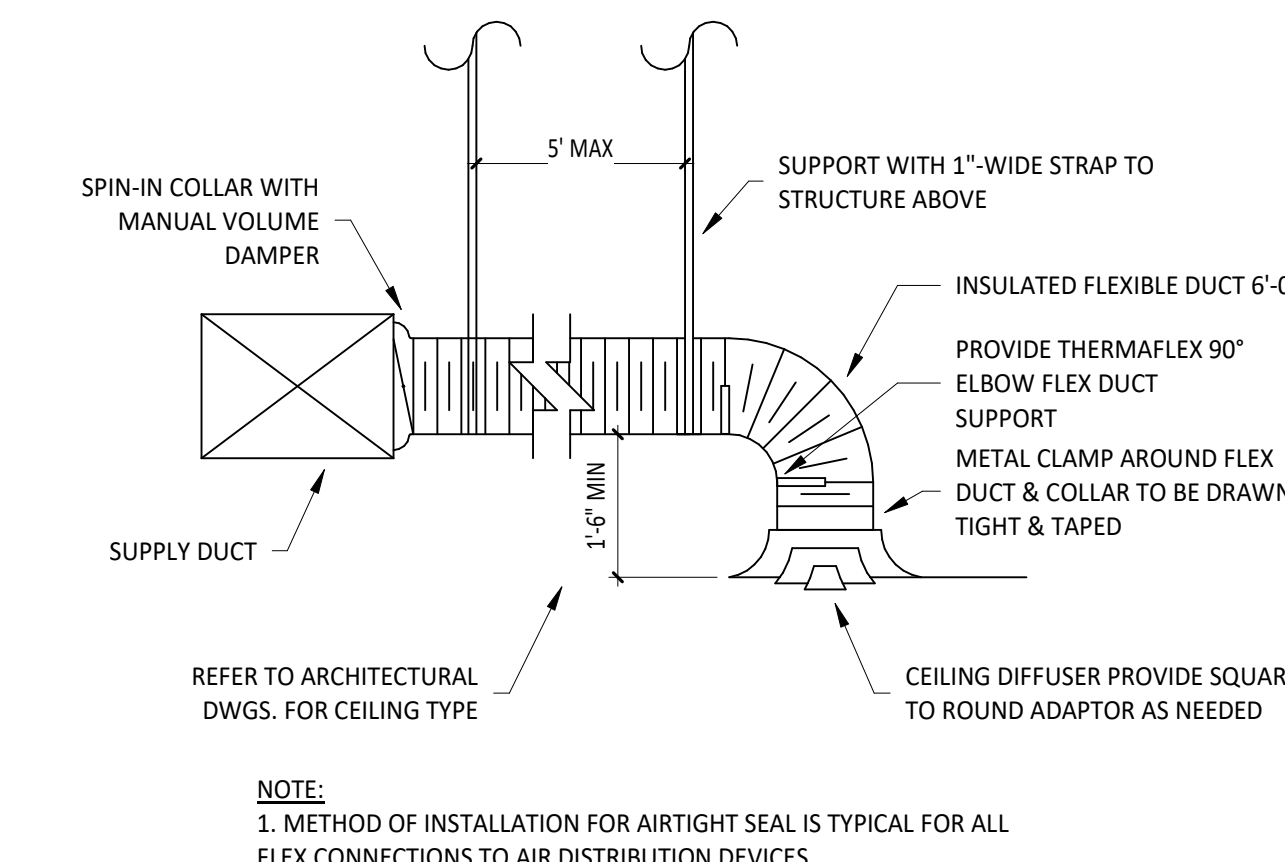


1 Diffuser Connection
NOT TO SCALE

Plumbing Specification	
Section 15055 - Common Pipe Requirements	
Part 1 - General	
A. Section Requirements	
1. Comply with the requirements of the Building Code and the local authority having jurisdiction.	
Part 2 - Products	
2.1 Supporting Devices	
A. Hanger and Pipe Attachments: Factory fabricated with galvanized coating; nonmetallic coated for hangers in direct contact with copper tubing.	
B. Building Attachments: Power actuated type, drive pin attachments with pullout and shear capacities appropriate for supported loads and building materials; UL listing and FM approval for fire protection systems.	
C. Mechanical Anchor Fasteners: Insert-type attachments with pullout and shear capacities appropriate for supported loads and building materials; UL listing and FM approval for fire protection systems.	
Part 3 - Execution	
3.1 Installation	
A. Install piping free of sags and bends.	
B. Install fitting for changes in direction and branch connections.	
C. Install sleeves for pipes passing through concrete and masonry walls, gypsum board partitions, concrete floor, and roof.	
D. Exterior Wall, Pipe Penetrations: Mechanical sleeve seals installed in steel or cast iron pipes for wall sleeves.	
E. Fire Barrier Penetrations: Seal pipe penetrations with through-penetration firestop systems.	
F. Install unions adjacent to each valve and at final connection to each piece of equipment.	
G. Install electric unions and flanges to connect piping materials of dissimilar metals in gas piping.	
H. Install electric coupling and nipple fittings to connect piping materials of dissimilar metals in water piping.	
I. Provide full ring escutcheons at plumbing penetrations through walls or ceilings. Tightly seal escutcheons to the adjacent surface.	
3.2 Hanger and Supports	
A. Install building attachments within concrete or to structural steel. Install additional attachments at concentrated loads, including valves, flanges, guides, strainers, expansion joints, and at changes in direction of piping.	
B. Install powder actuated drive pin fasteners in concrete after concrete is cured. Do not use in lightweight concrete or in slabs less than 4 inches thick.	
C. Install mechanical anchor fasteners in concrete after concrete is cured. Do not use in lightweight concrete or in slabs less than 4 inches thick.	
D. Support fire protection system piping independent of other piping.	
E. Load Distribution: Install hangers and supports so piping live and dead loading and stresses from movement will not be transmitted to connected equipment.	
End of Section 15055	
Section 15090 - Mechanical Insulation	
Part 1 - General	
1.1 Section Requirements	
A. Submittal: None.	
B. Quality Assurance: Labeled with maximum flame-spread rating of 25 and maximum smoke developed rating of 50 according to ASTM E 84.	
Part 2 - Products	
2.1 Pipe Insulations	
A. Performed Glass Fiber Pipe Insulation: ASTM C 547, Class 1, with factory applied, all purpose, vapor retarder jacket.	
B. Polyolefin Pipe Insulation: Unicellular polyethylene, performed pipe insulation. Comply with ASTM C 534, Type I, except for density.	
Part 3 - Execution	
3.1 Installation	
A. Install vapor barriers on insulated pipes with surface operating temperatures below 60 deg F.	
B. Install fittings, valves, and specialties.	
C. Seal vapor barrier penetrations for hangers, supports, anchors, and other projections.	
D. Coat glass fiber pipe insulation ends with vapor barrier coating.	
E. Floor Penetrations: Apply insulation for interior applications to a point even with the top of the roof flashing.	
F. Exterior Walls and Partitions Penetrations: Apply insulation continuously through walls and partitions, except fire rated walls and partitions.	
G. Interior Walls and Partitions Penetrations: Apply insulation continuously through walls and partitions, except fire rated walls and partitions.	
H. Floor Penetrations and Partitions Penetrations: Terminate insulation at penetrations through fire rated walls and partitions. Seal around penetrations with through penetration firestop systems.	
I. Floor Penetrations: Terminate insulation at the underside of the floor assembly and at the floor support at top of floor. Seal around penetration with through penetration firestop systems.	
J. Glass Fiber Insulation Installation: Bond insulation to pipe with adhesive. Seal seams and joints with vapor barrier compound.	
K. Interior Piping System Applications: Insulate the following piping systems:	
1. Domestic cold, hot, and recirculation water pipes.	
2. Exposed sanitary drains and water supply pipes for public hand sinks.	
3. Refrigeration piping.	
L. Do not apply insulation to the following systems, materials, and equipment:	
1. Flexible connectors.	
2. Fire protection piping systems.	
3. Sanitary drainage and vent piping.	
4. Chrome plated pipes and fittings, except for plumbing fixtures for the disabled.	
5. Piping specialties, including air chambers, unions, strainers, check valves, plug valves, and flow regulators.	
M. Pipe Insulations Thickness Application Schedule: Insulate piping with the following materials and thicknesses:	
1. Domestic Hot and Recirculation water pipes: 1-inch preformed glass fiber pipe insulations.	
2. Domestic Cold Water: 1/2-inch preformed glass fiber pipe insulation.	
3. P-Trap and Fixture Supplies for public hand sinks: ADA-compliant pre-formed insulation.	
End of Section 15090	
Section 15110- Valves	
Part 1 - General (Not Applicable)	
Part 2 - Products	
2.1 General Duty Valves	
A. End Connections: Threads shall comply with ANSI B1 20.1. Flanges shall comply with ANSI B16.1 for cast iron valves and ANSI B16.24 for bronze valves. Solder-joint connections shall comply with ANSI B16.18.	
B. Ball Valves: Rated for 150 psig saturated steam pressure, 400 psig WOG pressure; 2 piece construction; with bronze body, standard (or regular) port, chrome plated brass ball, replaceable "Teflon" or "TFE" seats and seals, blowout proof stem, and vinyl covered steel handle.	
C. Plug Valves: Rated for 150 psig WOG; bronze body with straightaway pattern, square head, and threaded ends.	
D. Check Valves: Cast bronze body and cap; with horizontal swing, Y-pattern, and bronze disc.	
E. Valves for Copper Tube: Solder ends, except provide threaded ends for heating hot water and low pressure steam service.	
F. Valves for Steel Pipe: Threaded ends.	
Part 3 - Execution	
3.1 Installation	
A. Use gate and ball valves for shutoff duty and ball for throttling duty.	
B. Locate valves for easy access and provide separate support where necessary.	
C. Install accessible valves for each fixture and item of equipment.	
D. Install valves in horizontal piping with stem at or above center or pipe.	
E. Install valves in a position to allow full stem movement.	
F. Install check valves for proper direction of flow in horizontal position with hinge pin level.	
End of Section 15110	
Section 15140 - Domestic Water Piping	
Part 1 - General	
1.1 Section Requirements	
A. Performance Requirements: Unless otherwise indicated minimum pressure requirement for water piping are as follows:	
1. Service Entrance Piping: 100 psig.	
2. Domestic Water Piping: 80 psig.	
B. Comply with NSF 14 "plastic Piping Components and Materials."	
C. Comply with NSF 61 "Drinking Water System Components - Health Effects."	
Part 2 - Products	
2.1 Pipes and Tubes (See Material Schedule on sheet 0010 for where these materials are to be used)	
A. Hard Copper Tube: ASTM B 88, Types L and M, water tube, drawn temper.	
B. PVC Plastic, Water Pipe: ASTM D 1785, Schedule 80, plain ends.	
2.2 Fittings	
A. Wrought Copper, Solder Joint Pressure Fittings: ASME B 16.22.	
B. Cast Copper Alloy, Solder Joint Pressure Fittings: ASME B 16.18.	
C. Bronze Flanges: ASME B 16.18, cast copper alloy body, hexagonal socket, with ball and socket joint, metal to metal seating surfaces, and solder joint, threaded, or solder joint and threaded ends. Threads complying with ASME B 1.20.1.	
D. PVC Plastic, Schedule 80, Socket Type Pipe Fittings: ASTM D 2467.	
2.3 Joining Materials	
A. Solder Filler Metal: ASTM B 32, lead free	
B. Brazing Filler Metals: AWS A5.58, Alloys to suit system requirements.	
C. Solvent Cements: As recommended by manufacturer.	
D. Plastic Pipe Seals: ASTM F 477, elastomeric gasket.	
Part 3 - Execution	
3.1 Valve Applications	
A. Install gate valves close to main on each branch and riser serving two or more plumbing fixtures or equipment connections and where indicated.	
B. Install gate or ball valves on inlet to each plumbing equipment item, on each supply to each plumbing fixture not having stops on supplies, and elsewhere as indicated.	
C. Install drain valve at base of each riser, at low points of horizontal runs, and where required to drain water distribution piping.	
D. Install swing check valve on discharge side of each pump and elsewhere as indicated.	
E. Install ball valves in each hot water circulating loop and discharge side of each pump.	
3.2 Piping Installations	
A. Install hangers and supports at intervals indicated in the applicable plumbing code and as recommended by pipe manufacturer.	
B. Support vertical piping at each floor.	
3.3 Inspecting and cleaning	
A. Inspect and test piping systems following procedures of authorities having jurisdiction.	
B. Clean and disinfect water distribution piping following procedures of authorities having jurisdiction.	
End of Section 15140	

Plumbing General Notes	
A.	General notes apply to plumbing sheets.
B.	Plumbing work shall be done in accordance with the plumbing code, local health department standards, and the authority having jurisdiction. See architectural sheets for the prevailing codes.
C.	Piping layouts on drawings are schematic. Exact location area to be coordinated with the existing conditions and the work of other trades.
D.	Conceal piping unless noted otherwise. Water supply pipes shall be installed level.
E.	Provide shut-off valves for isolation of fixture groups as shown on drawings in addition to stop valves at each fixture.
F.	Provide stop valves at fixtures.
G.	Provide trap primers for floor drains as shown on sheet P100.
H.	Where the water or gas supply line size shown in the plumbing diagrams differs from the fixture or equipment connection size, provide line size pipe to within 6" of the fixture or equipment before transitioning to the connection size.
I.	Piping in exterior walls shall be installed between the insulation and the interior wall finishing material.
J.	Insulate the hot and cold water, condensate drainage, and storm piping per the specifications and detail 8/P700.
K.	Provide gas shut-off valves at each piece of equipment. Provide accessible dirt leg at the bottom vertical sections of gas pipe and at the connection to each piece of equipment.
L.	Plumbing fixtures, accessories, and materials provided for domestic water shall be lead free.
M.	Prior to turnover perform a video inspection of the sanitary and grease lines from the main lines within the tenant space to the main sewer to verify that the sanitary waste system is connected, clean, and free of sags, bellies, breaks, and debris. Deliver a report and copy of the video to the tenant's construction manager prior to turnover.
N.	The term "Furnish" means supply and deliver to the project site, ready for unloading, unpacking, assembly, installation, and similar operations. The term "Install" describes the operations at the project site including the actual unloading, unpacking, assembly, erecting, placing, anchoring, applying, working to dimension, finishing, curing, protecting, cleaning, and similar operations. The term "Provide" means to furnish and install, complete and ready for the intended use.
O.	Prior to connection to any existing sewer system perform a dye test to verify the type of system and the direction of flow. Report any deviation from the construction documents to the tenant's construction manager.
P.	Provide sanitary and grease waste pipes at a minimum slope of 1/4" per foot unless noted otherwise.
Q.	Install shutoff and isolation valves shown to be above ceiling in accessible locations within 12" of lay-in ceilings.
R.	Existing storm drainage provided under separate package.
Responsibility Definitions	
GC	General Contractor
LL	Landlord
CO2AS	Tenant's CO2 Alarm Supplier
HES	Tenant's HVAC Equipment Supplier
HS	Tenant's Hood Supplier
KES	Tenant's Kitchen Equipment Supplier
MSS	Tenant's Music Systems Supplier
SPS	Tenant's Soda Pop Supplier
TAB	Tenant's Test And Balance Vendor
TCC	Tenant's Cabling Contractor
TDC	Tenant's Duct Cleaner
TEMS	Tenant's Energy Management System Supplier
TLTS	Tenant's Light/Lamp Supplier
TMB	Tenant's Menu Board Supplier
TMS	Tenant's Millwork Supplier
TP	Tenant's Phone Supplier
TPS	Tenant's Panelboard Supplier
TRS	Tenant's Railing Supplier
TSV	Tenant's Sign Vendor
TUV	Tenant's UV Sanitizer Supplier
WCS	Tenant's Walk-In Cooler Supplier
WHS	Tenant's Water Heater Supplier
Pipe Material Schedule	
Application	Allowable Material
Domestic, Above Ground	Type L Copper Tube
Domestic, Below Ground	PEX Piping or Type L Copper Tube
DWV, Above Ground	Sch. 40 PVC Plastic DWV Pipe and Fittings
Concealed	Sch. 40 PVC Plastic DWV Pipe and Fittings
DWV, Above Ground Hand Sink Drains	Brass with Chrome Finish
DWV, Above Ground Prep Sink Ware Washing Sink Drains	Sch. 40 PVC Plastic DWV Pipe and Fittings
DWV, Below Ground or Buried	Sch. 40 PVC Plastic DWV Pipe and Fittings
Natural Gas, Concealed	Sch. 40 Steel Pipe, Malleable Iron Threaded Fittings
Natural Gas, Exposed	Sch. 40 Steel Pipe, Malleable Iron Threaded Fittings, Painted
Plumbing Sheet Index	
P010	Plumbing Title Sheet
P100	Plumbing Supply Plans
P110	Plumbing Waste & Vent Plans
P600	Plumbing Schedules
P700	Plumbing Details
NOTES	
AGENCY AND COMPLY WITH THE APPLICABLE STANDARDS REFERENCED IN THE CODE. DO JOINTS TESTED BY FILLING WITH WATER TO THE FLOOD LEVEL RIM. VACUUM BREAKERS, OR SPILL-PROOF VACUUM BREAKERS IS PERMITTED ONLY WHEN A TESTING ADMINISTRATIVE AUTHORITY MUST BE NOTIFIED PRIOR TO INSTALLATION AND THE WATER IS ANNUALLY, AND RECORDS MUST BE KEPT. INSTALLATIONS MUST BE AT LEAST 12 INCHES DEPTH. IF A BACKFLOW PREVENTION FACT SHEET MAY BE VIEWED AT: SECTION 707.4.1. A URINAL CLEANOUT MUST BE ABOVE THE FIXTURE CONNECTION FITTING. THE DRAIN BRANCH ON OR BELOW THE FLOOR LEVEL OF THE BUILDING DRAIN SHALL BE AT LEAST 12 INCHES DEPTH. FOR SINKS OR URINALS. FOR JOINT. FOR USE FOR WATER DISTRIBUTION PIPING. ASTM F666 PURPLE PRIMER AND ASTM D2564 SOLVENT CEMENT. SCHEDULE 80 PIPE MAY BE USED FOR ABOVE-GROUND RUNS MUST USE EXPANSION JOINTS EVERY 30 FEET PER TABLE 310.1.	

CONSULTANT:	
AYRES MECHANICAL, ELECTRICAL, PLUMBING (MEP) 1700 West Highway 36 - Suite 700 Roseville, Minnesota 55113 (651) 639-9606 Fax (651) 639-9618 Project No. 81-0648	
CLIENT:	
Chipotle Mexican Grill CHIPOTLE MEXICAN GRILL, INC. PO BOX 102686 COLUMBUS, OH 43216-2586 TELEPHONE: (614) 319-2492 INTERNET: WWW.CHIPOTLE.COM	
COPYRIGHT 2024 THIS DRAWING IS AN INSTRUMENT OF SERVICE AND AS SUCH REMAINS THE PROPERTY OF CHIPOTLE MEXICAN GRILL, INC. PERMISSION FOR USE OF THIS DOCUMENT IS LIMITED AND CAN BE EXTENDED ONLY BY WRITTEN AGREEMENT WITH CHIPOTLE MEXICAN GRILL, INC.	
PROJECT INFORMATION:	
STORE NO.: 5005 "Preserve Village" 9246 Hennepin Town Road Eden Prairie, MN 55347	
SEAL:	
I HEREBY CERTIFY THAT THIS PLAN, SPECIFICATION, OR REPORT WAS PREPARED BY ME OR UNDER MY DIRECT SUPERVISION AND THAT I AM A DULY LICENSED PROFESSIONAL ENGINEER UNDER THE LAWS OF THE STATE OF MINNESOTA	
PRINT NAME:	LICIA A. OLIGMUELLER
SIGNATURE:	
DATE: 08-26-2024	LIC. NO. 47183
PROJECT NO. 2023-0144	
DRAWN BY PAS	
CHECKED BY LAO	
ISSUE RECORD:	
04/11/2024	PERMIT SET
06/04/2024	BID SET
08/26/2024	CONSTRUCTION SET
REVISIONS:	
TITLE:	
Plumbing Title Sheet	
SHEET NUMBER:	
P010	

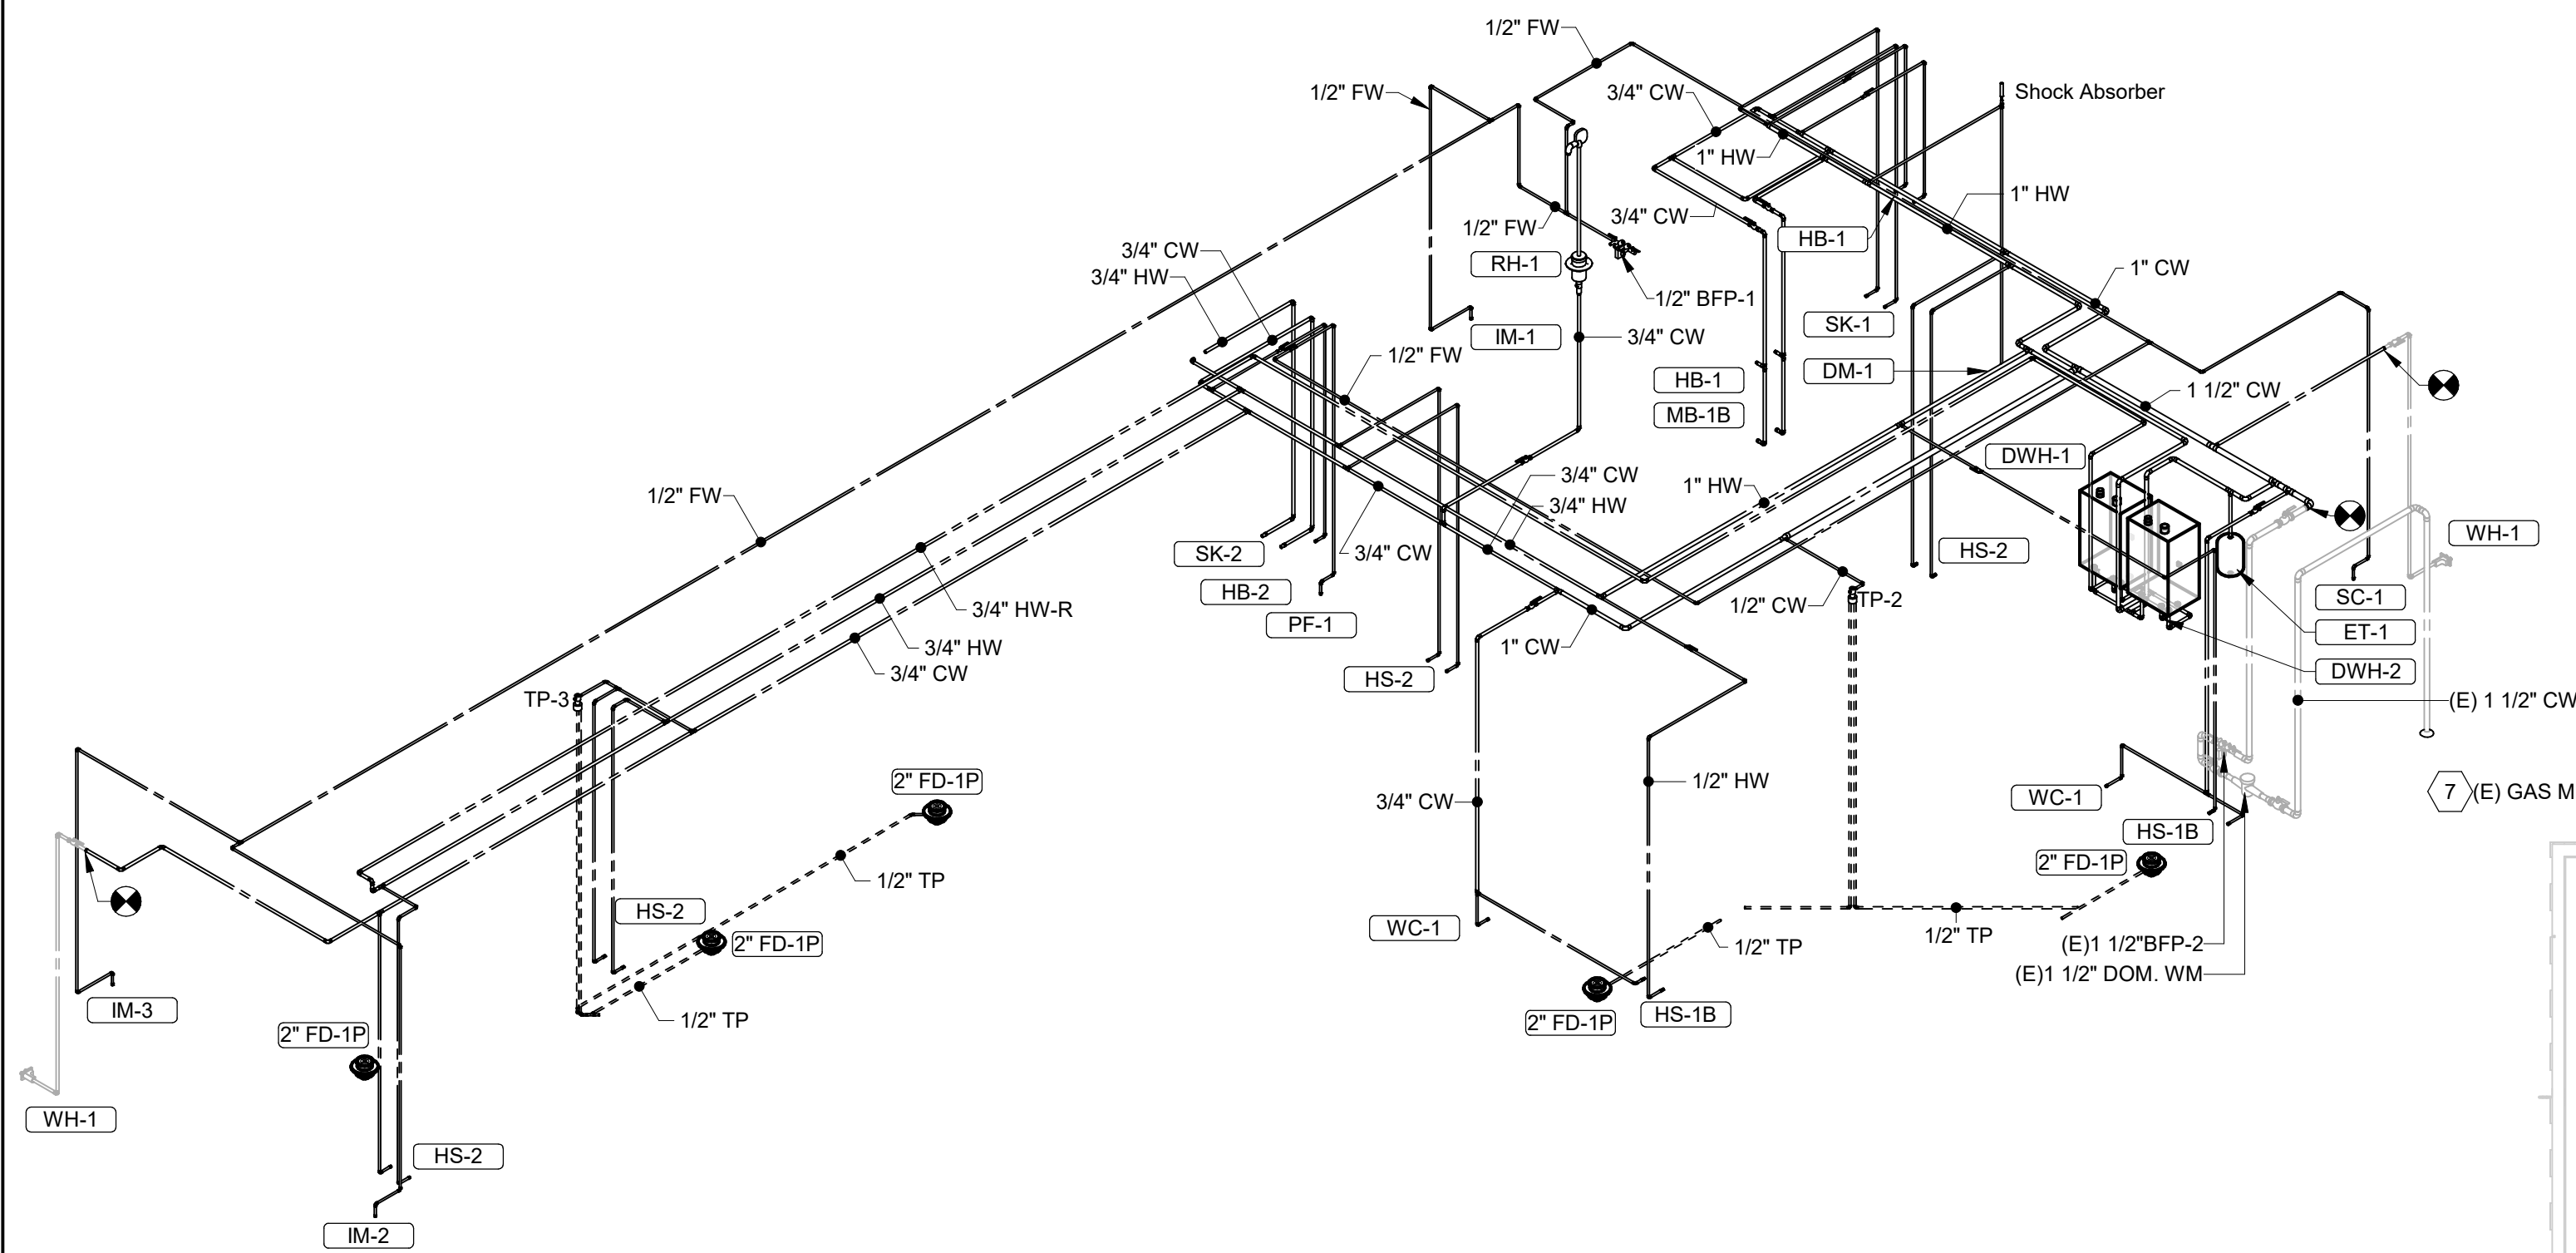


2 Domestic Water Riser Diagram

Water Supply Materials	
Rough-In Type	Description
Angle 1/2"	BrassCraft R39X C or Equal (Brass/chrome multi-turn angled stop with 1/2" compression connection)
Angle 3/4"	Everflow 74342-NL with 3/4" Sweat x MIP Adapter or Equal (Brass angled stop with 3/4" FIP inlet and outlet)
Angle 3/8"	BrassCraft KTR19 or Equal (Brass/chrome 1/4" turn angled ball stop with 3/8" compression connection)
Direct	Provide copper pipe in connection size shown to fixture
Hose 1/2"	Arrowhead Brass WM50F or Equal (Brass/chrome washing machine valve with 3/4" MHT outlet)
MIP	Provide pipe with MIP thread stubbed out of wall in supply size shown and length compatible with fixture and wall material/finish

Water Supply Connections											
Type ID	Description	Qty	Supply Size	Rough-In Type	CWFU Each	Total	HWFU Each	Total	WSFU Each	Total	
DM-1	Dish Sanitizing Machine (Pumped Outlet)	1	1/2"	Angle 3/4"	0	0	1.4	1.4	1.4	1.4	
HB-1	Chemical Dispenser Hose Bibb	2	1/2"	MIP	3	6	3	6	4	8	
HB-2	Vegetable Wash Hose Bibb	1	1/2"	MIP	2.5	2.5	0	2.5	2.5	2.5	
HS-1B	Restroom Hand Sink Faucet	2	1/2"	Angle 3/8"	1.5	3	1.5	3	2	4	
HS-2	Kitchen Hand Sink	4	1/2"	Angle 3/8"	1	4	1	4	1.4	5.6	
IM-1	Ice Maker - BOH	1	1/2"	Hose 1/2"	0.25	0.25	0	0	0.25	0.25	
IM-2	Ice Maker - Soda	1	1/2"	Hose 1/2"	0.25	0.25	0	0	0.25	0.25	
IM-3	Ice Maker - Soda	1	1/2"	Hose 1/2"	0.25	0.25	0	0	0.25	0.25	
MB-1B	Mop Sink Faucet	1	3/4"	MIP	2.25	2.25	2.25	2.25	3	3	
PF-1	Speed Fill Faucet	1	1/2"	Direct	3	3	0	0	4	4	
RH-1	Freeze Proof Roof Hydrant	1	3/4"	Direct	2.5	2.5	0	2.5	2.5	2.5	
SC-1	Soda Rack with Carbonators	1	1/2"	Angle 3/8"	0.25	0.25	0	0	0.25	0.25	
SK-1	Three Compartment Sink	1	1/2"	Angle 1/2"	3	3	3	3	4	4	
SK-2	Prep Sink	1	3/4"	Angle 3/4"	3	3	3	3	4	4	
WC-1	Water Closet	2	1/2"	Angle 3/8"	5	10	0	5	10	10	
WH-1	Freeze Proof Wall Hydrant	2	3/4"	Direct	2.5	5	0	2.5	5	5	
Grand total					45.25		22.65		55		


Gas Supply Sizing						
1. Pressure Required after meter: 7" W.C. 2. Distances are approximate						
Identity	Description	Gas Heat Input Rating	Capacity	Gas Supply Label	Length	Gas Inlet Pipe Size
RC-1	Rice Cooker	33000 Btu/h	33	CFH	90.0 LF	3/4"
RN-1	6 Burner Range	192000 Btu/h	192	CFH	95.0 LF	1"
GR-1	Gas Griddle	110000 Btu/h	110	CFH	95.0 LF	1"
FB-1	Gas Fryer	90000 Btu/h	90	CFH	85.0 LF	3/4"
DWH-1	Water Heater (Tankless)	199900 Btu/h	200	CFH	65.0 LF	1"
DWH-2	Water Heater (Tankless)	199900 Btu/h	200	CFH	65.0 LF	1"
MAU-1	Make-Up Air Unit	225000 Btu/h	225	CFH	70.0 LF	1 1/4"
RTU-1	Kitchen Rooftop Unit	224000 Btu/h	224	CFH	50.0 LF	1"
RTU-2	Dining Room Rooftop Unit	250000 Btu/h	250	CFH	65.0 LF	1 1/4"
Grand total: 9		1523800 Btu/h	1524			

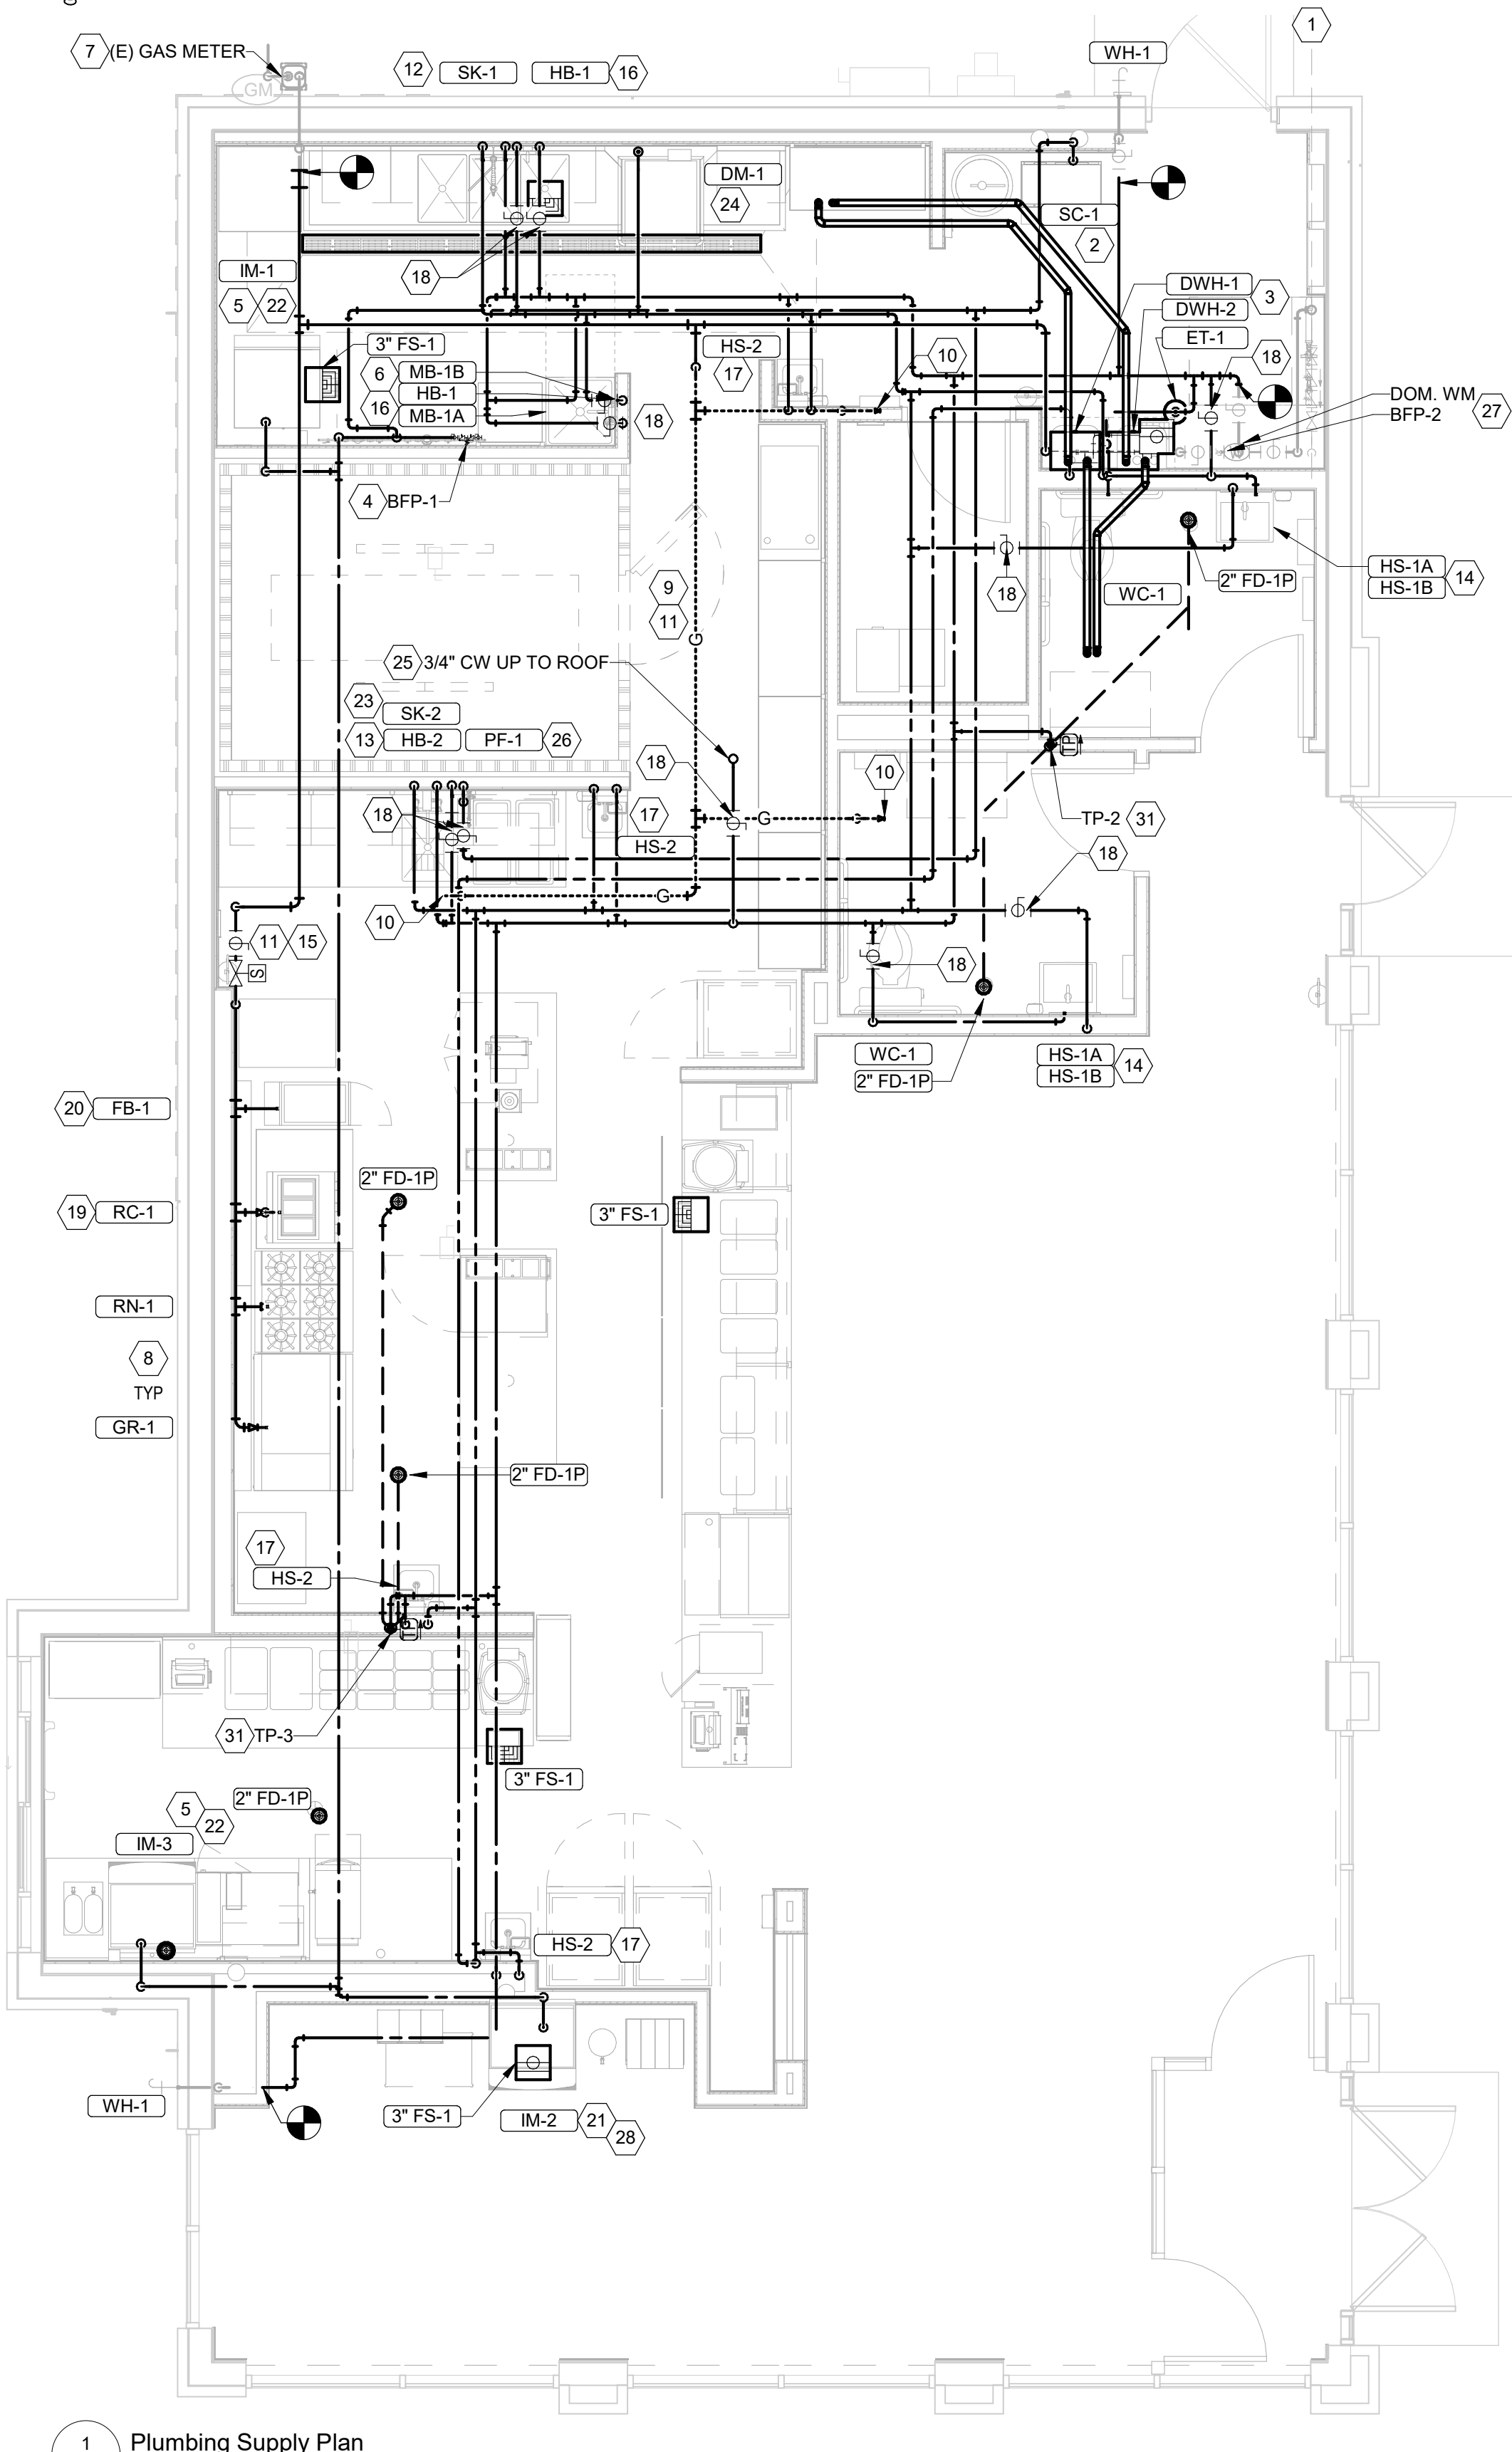

1 Plumbing Supply Plan
1/4" = 1'-0"

Plumbing Supply Keynotes

- Existing domestic water service and backflow preventer by the Landlord.
- Provide 1/2" filtered water to the bag-in-box soda carbonator at 102" AFF. Soda carbonator shall have an integral ASSE 1022-rated carbonated beverage backflow prevention device. Provide an ASSE 1022-rated backflow prevention device upstream of the ice maker. BFP shall be installed in an accessible location with clearance per manufacturer's installation instructions and no copper piping shall be installed downstream of the BFP.
- Provide water heaters DWH-1 and DWH-2 per detail 1/P700.
- Provide water filters mounted to wall per detail 11/P700. Provide 1/2" supply pipes from filter to ice maker, pot filler, and soda carbonator as shown.
- Provide 1/2" filtered water rough-in to the ice maker at 56" AFF. Provide 6' long stainless steel flexible braided washing machine water connector with minimum 0.43" ID (BrassCraft SL12-72WA F or equal) for final connection to ice maker. Provide an ASSE 1022-rated backflow prevention device upstream of the ice maker. BFP shall be installed in an accessible location with clearance per manufacturer's installation instructions and no copper piping shall be installed downstream of the BFP.
- Provide domestic water rough-in for the mop basin faucet at 36" AFF. Provide domestic water rough-in for the chemical dispenser faucet (HB-1) at 64" AFF directly above the mop basin faucet. See architectural elevation for additional information.
- Gas meter and service are provided and stubbed into building under a separate construction package.
- Provide gas connections to the cooking equipment per detail 7/P700.
- Support the gas pipe on the roof per detail 5/P700. Wood blocking is not an acceptable method of supporting the gas pipe.
- Provide accessible line-sized gas valve, dirt leg, and union at gas connection to the equipment.
- Refer to architectural drawings for painting of interior and exterior exposed gas pipe.
- Provide domestic water rough-in for the chemical dispenser faucet (HB-1) at 52" AFF. See architectural elevation for additional information.
- Provide domestic water rough-in for the Victory wash dispenser faucet (HB-2) at 52" AFF. See architectural elevation for additional information.
- Provide rough-in to restroom hand sinks as shown in detail 14/P700.
- Provide kitchen equipment gas shutoff 6" below the ceiling per detail 4/P700.
- Connect chemical dispenser to HB-1. Chemical dispenser has an integral air gap as is shown in detail 10/P700.
- Provide ASSE 1070 point-of-use thermostatic mixing valve, Watts LFUSG-B, on water supply to kitchen hand sinks. Provide angle stop below sink, fasten mixing valve to wall, and make final connection from angle stops to mixing valve and from mixing valve to faucet using braided stainless-steel hose. Adjust the mixing valve for a discharge temperature of approximately 110 degrees F.
- Provide accessible shutoff ball valve in water supply.
- Provide gas connection to the rice cooker per detail 6/P700.
- Provide gas rough-in to fryer behind rice cooker table so that valves and dirt leg are accessible once fryer is secured into place.
- Provide 1/2" filtered water rough-in to the ice maker at 24" AFF. Provide 6' long stainless steel flexible braided washing machine water connector with minimum 0.43" ID (BrassCraft SL12-72WA F or equal) for final connection to ice maker. Provide an ASSE 1022-rated backflow prevention device upstream of the ice maker. BFP shall be installed in an accessible location with clearance per manufacturer's installation instructions and no copper piping shall be installed downstream of the BFP.
- Install RGF IMSB ice maker sanitizer by TUV per Chipotle's installation instructions. See HVAC plans.
- Provide 3/4" domestic hot and cold water rough-in for the prep sink (SK-2) faucet at 24" AFF to allow for the Victory wash chemical dock to be installed directly below the prep sink basin. Make final connection to prep sink faucet using 3/4" braided stainless steel water heater connector hose.
- Provide 3/4" hot water to the dish machine, making final connection using hose furnished with dish machine. Provide water hammer arrestor on hot water line. Provide an accessible shutoff valve below the dish machine and install the strainer furnished with the dish machine in an accessible location at the connection to the unit.
- Provide roof hydrant RH-1 with bottom of nozzle installed 24" above the bottom of roof deck. Provide accessible isolation valve in water supply to roof hydrant. Support roof hydrant per the manufacturer's installation instructions.
- Provide filtered domestic water rough-in for the speed fill pot filler faucet (PF-1) at 40" AFF. See architectural elevation for details.
- Domestic water service is provided under a separate construction package.
- Install RGF IMSB ice maker sanitizer furnished by TUV per Chipotle's installation instructions. Locate IMSB below utensil counter in a location that does not interfere with the rolling rack below the utensil counter. See HVAC plans.
- Not Used.
- Not Used.
- Provide accessible trap primer above lay-in ceiling as shown. Install per manufacturer's installation instructions with a service valve at the trap primer inlet. Provide 1/2" distribution pipe(s) to floor drain trap primer connections as shown. Horizontal distribution piping shall have continuous slope to the floor drain(s).

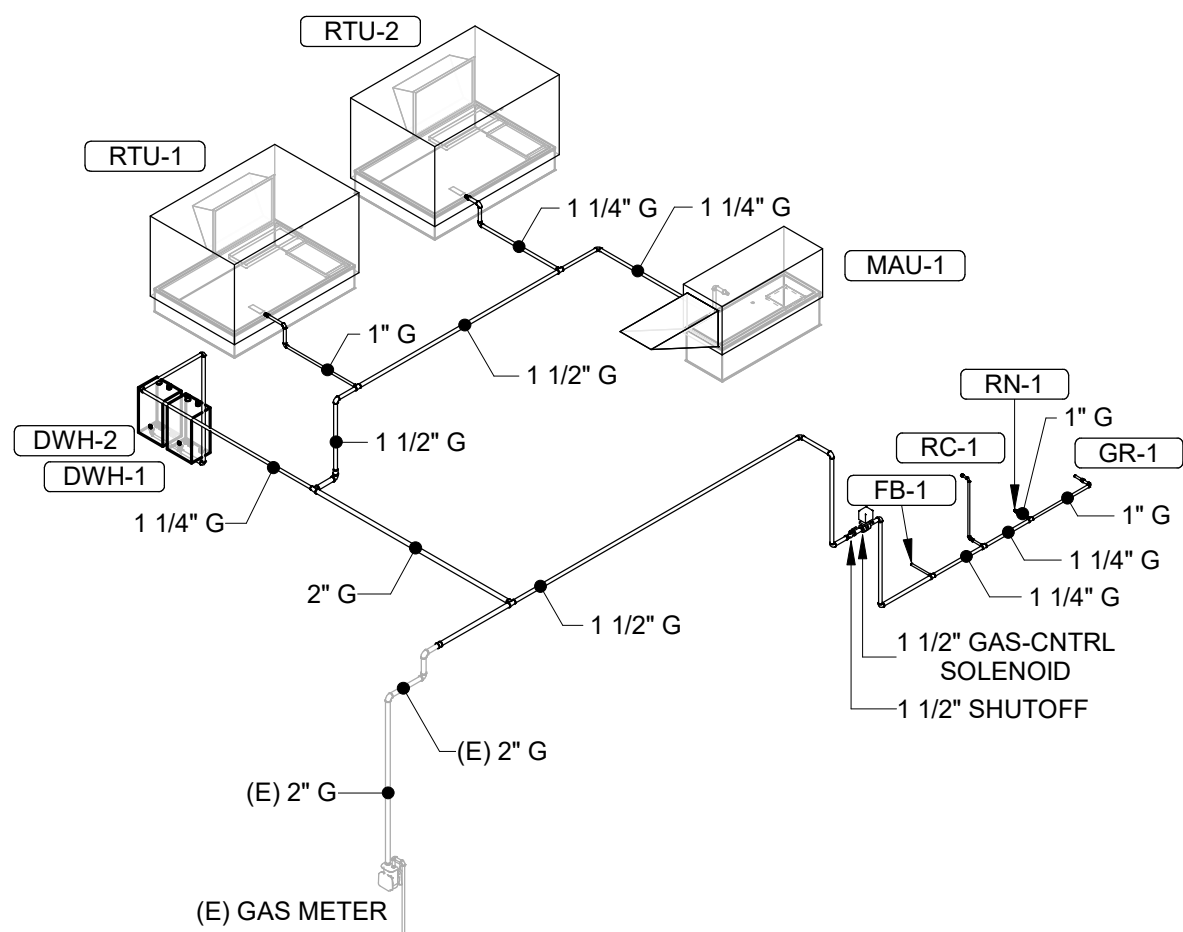

3 Domestic Water Riser Diagram

CONSULTANT:

AYRES

MECHANICAL, ELECTRICAL,
PLUMBING (MEP)

1700 West Highway 36 - Suite 700
Roseville, Minnesota 55113
(651) 639-9606 Fax (651) 639-9618
Project No. 81-0648

CLIENT:

CHIPOTLE
MEXICAN GRILL

CHIPOTLE MEXICAN GRILL, INC.
PO BOX 162966
COLUMBUS, OH 43216-2966
TELEPHONE: (614) 316-2662
INTERNET: WWW.CHIPOTLE.COM

COPYRIGHT 2024
THIS DRAWING IS AN INSTRUMENT OF SERVICE AND
AS SUCH REMAINS THE PROPERTY OF CHIPOTLE
MEXICAN GRILL, INC. PERMISSION FOR USE OF THIS
DOCUMENT IS LIMITED AND CAN BE EXTENDED ONLY
BY WRITTEN AGREEMENT WITH CHIPOTLE MEXICAN
GRILL, INC.

PROJECT INFORMATION:

STORE NO.: 5005

"Preserve Village"
9246 Hennepin Town Road
Eden Prairie, MN 55347

SEAL:

I HEREBY CERTIFY THAT THIS PLAN,
SPECIFICATION, OR REPORT WAS PREPARED BY
ME OR UNDER MY DIRECT SUPERVISION AND THAT
I AM A DULY LICENSED PROFESSIONAL ENGINEER
UNDER THE LAWS OF THE STATE OF MINNESOTA

PRINT NAME: LUCIA A. OLIGMUELLER
SIGNATURE: *Lucia A. Oligmuelle*
DATE: 08-26-2024 LIC. NO. 47183

PROJECT NO. 2023-0144
DRAWN BY PAS
CHECKED BY LAO

ISSUE RECORD:

04/11/2024	PERMIT SET
05/04/2024	BID SET
08/26/2024	CONSTRUCTION SET

REVISIONS:


2	06/04/2024	Bid Set Updates
---	------------	-----------------

TITLE:

Plumbing Supply
Plans

SHEET NUMBER:


P100

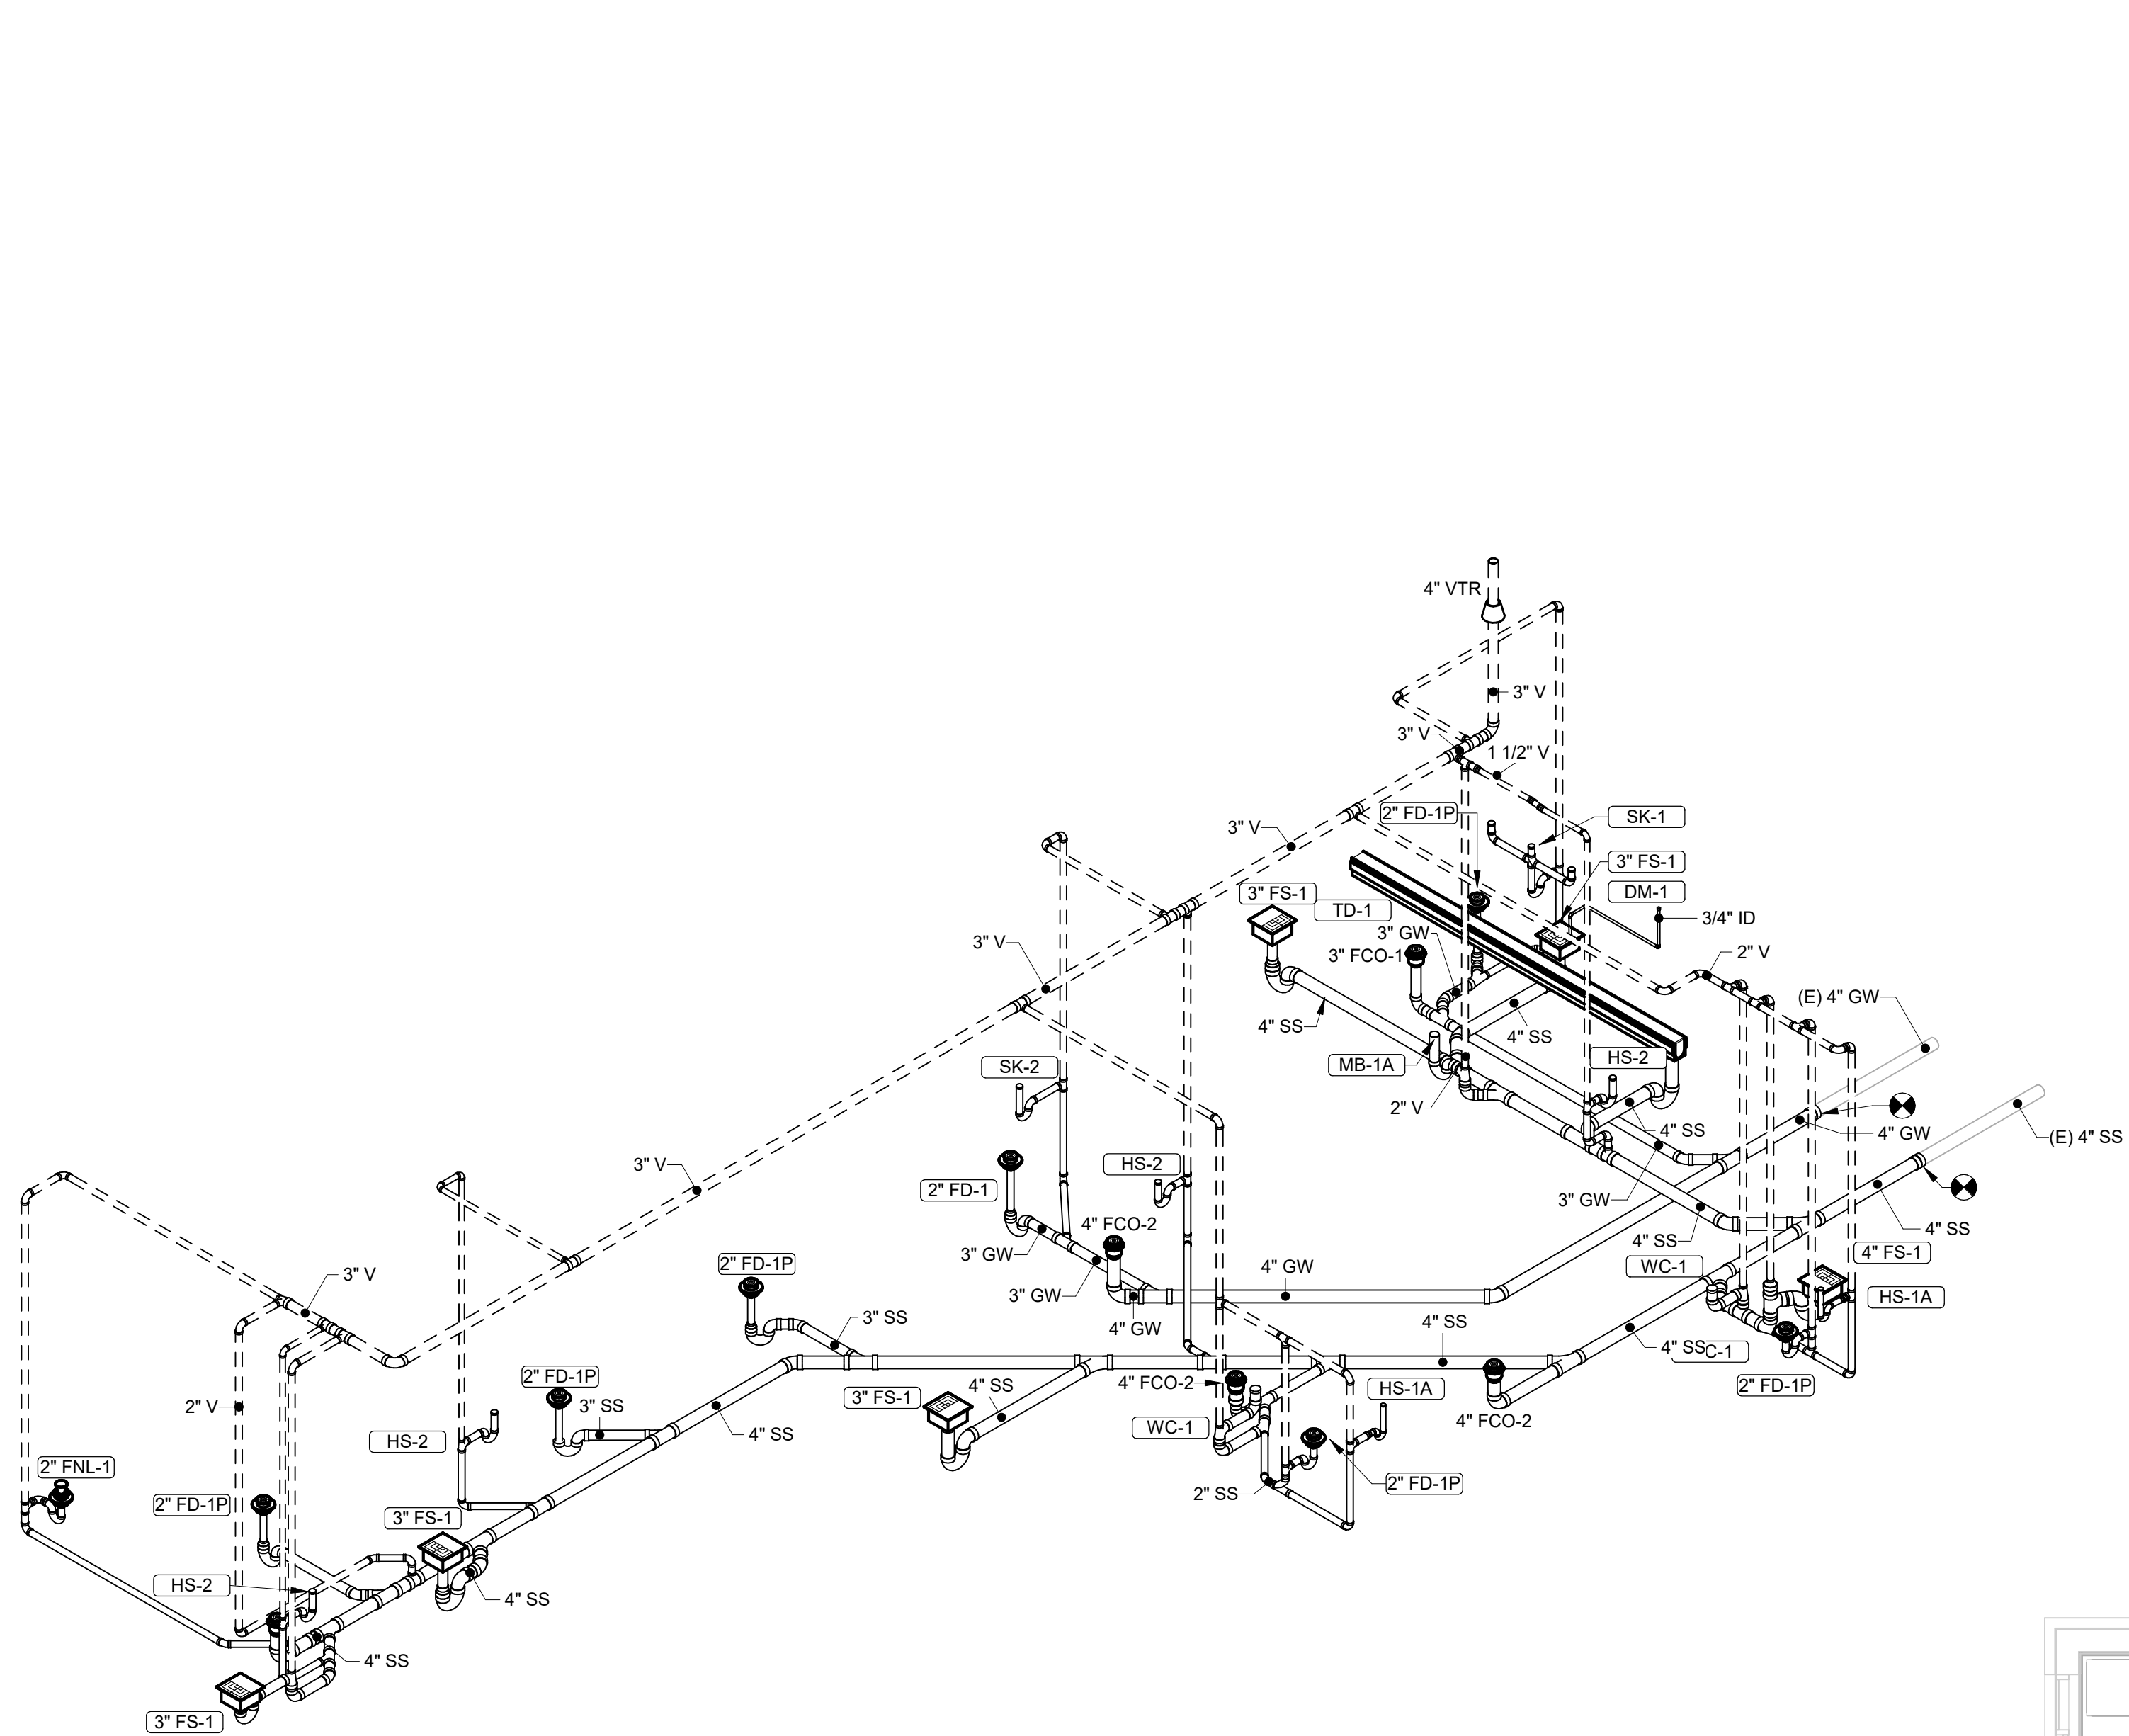

2
P110 Drain-Waste-Vent Riser Diagram

Drainage Fixture Units					
Type ID	Qty	Description	Drain Pipe Size	DFU Each	DFU Total
DM-1	1	Dish Sanitizing Machine (Pumped Outlet)	3/4"	2	2
FD-1	6	Floor Drain	2"	2	12
FD-1	1	Floor Drain	2"	2	0
FNL-1	1	Funnel Drain	2"	2	2
FS-1	5	Floor Sink	3"	4	20
FS-1	1	Floor Sink	4"	6	6
HS-1A	2	Restroom Hand Sink	1 1/2"	1	2
HS-2	4	Kitchen Hand Sink	2"	2	8
IM-1	1	Ice Maker - BOH	3/4"	0.5	0.5
IM-2	1	Ice Maker - Soda	3/4"	0.5	0.5
IM-3	1	Ice Maker - Soda	3/4"	0.5	0.5
MB-1A	1	Mop Basin	3"	2	2
PF-1	1	Speed Fill Faucet	2"	0	0
SC-1	1	Soda Rack with Carbonators	3/4"	0.5	0.5
SK-1	1	Three Compartment Sink	2"	3	3
SK-2	1	Prep Sink	2"	3	3
TD-1	1	Trench Drain	4"	6	6
WC-1	2	Water Closet	3"	4	8
Grand total					76

1
P110 Plumbing Waste & Vent Plan
1/4" = 1'-0"

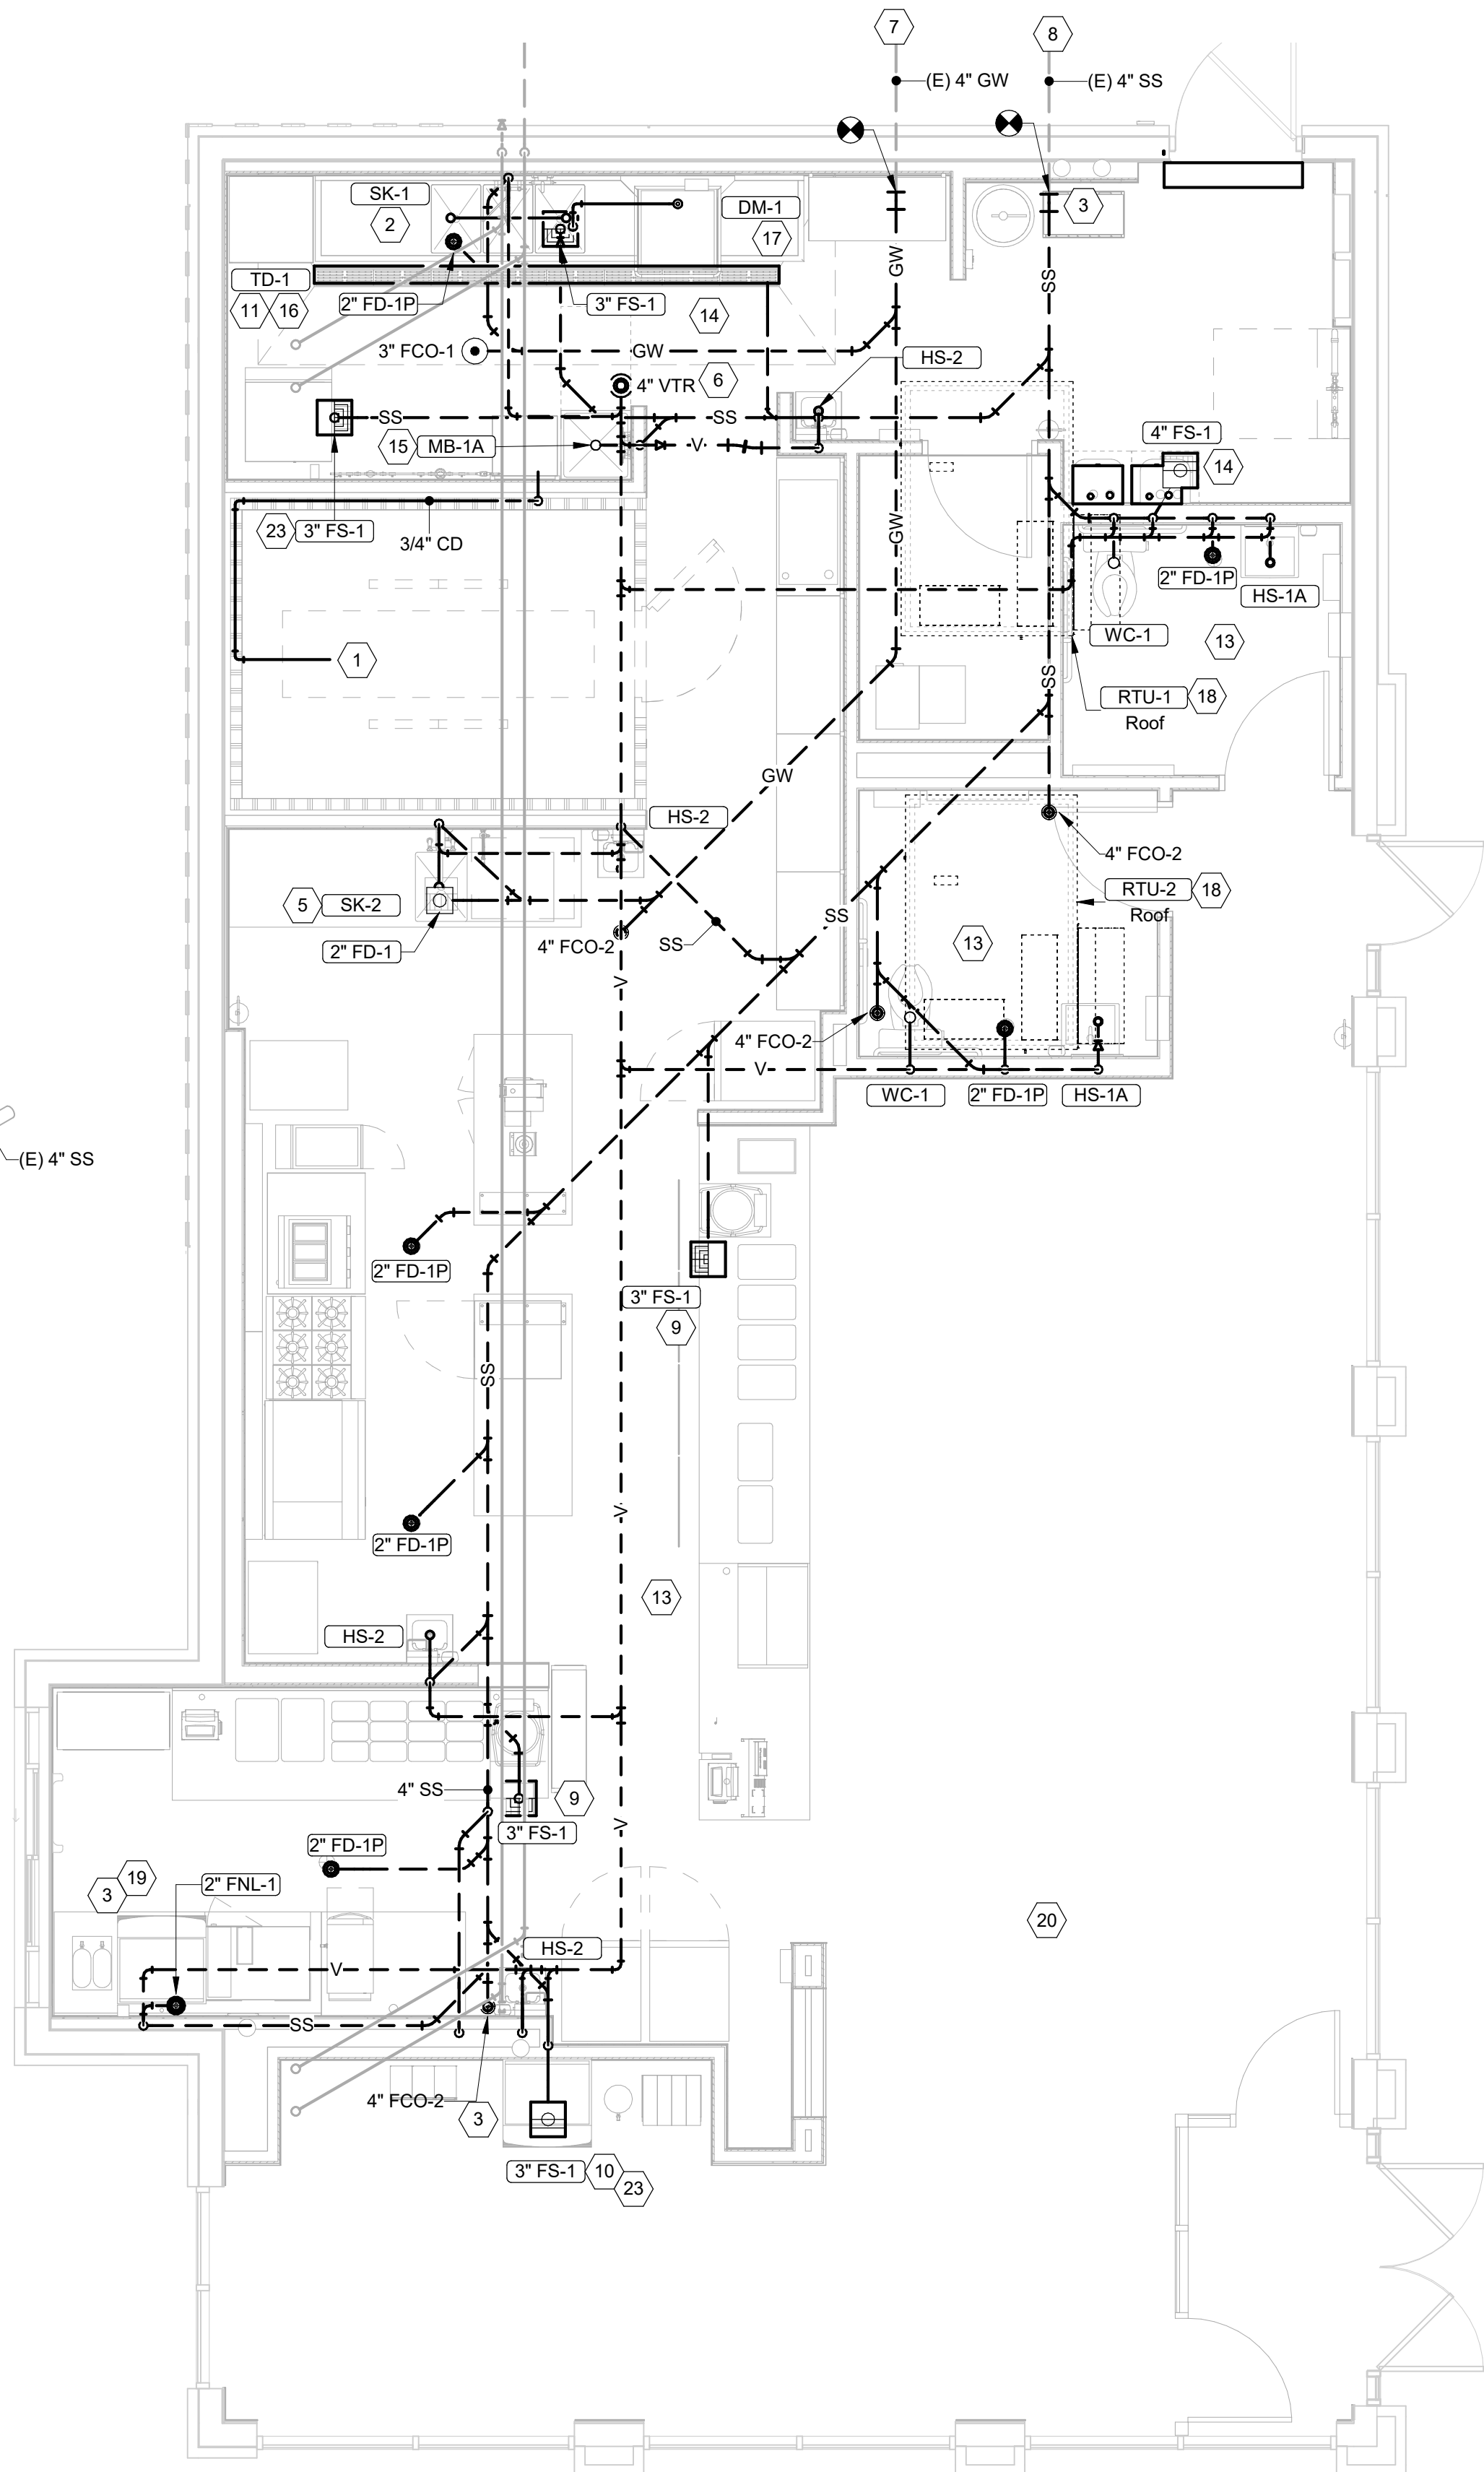

Plumbing Waste & Vent Keynotes

- Provide 3/4" condensate drain from the walk-in cooler evaporator to the floor sink below as shown. Slope condensate drain a minimum 1/4" per foot. Hold exposed condensate drain in walk-in cooler as high as possible. Conceal drain piping within framed walls as shown. Discharge through an air gap. Make final connection to evaporator inside walk-in cooler using a union. Condensate drain should penetrate wall at point of discharge at 8" AFF.
- Provide tell-tale floor drain downstream of direct sink connection.
- Coordinate routing of soda bundles with Coca-Cola technician from Bag-in-box area to each soda fountain. Other than within the walls down to the dryer box the soda bundle shall be routed overhead without conduit. Coordinate support and routing of the soda line bundles with Coca-Cola technician during rough-in and provide necessary supports. See architectural drawings for soda bundle termination location and provide termination per detail 12/P700. Exposed soda bundles should be minimized through dining area.
- Not Used.
- Provide tell-tale floor drain downstream of direct sink connection.
- Provide a vent through the roof per detail 3/P700.
- Grease interceptor and grease waste line is stubbed into building and provided under a separate construction package.
- Sanitary sewer is stubbed into building and provided under a separate construction package.
- Provide 3/4" valved drain from hot food table to the floor sink. Drain through an air gap.
- Provide insulated copper drain lines from the tea tray drain and the soda machine drain to the floor sink. Drain through an air gap. Hold tea tray drain as high as possible and secure to structure below the utensil counter.
- Trim trench drain ends per the manufacturer's installation instructions prior to installation so that grate fits without gaps. Install trench drain with slight positive slope toward the drain connection to avoid standing water in trench drain.
- Not Used.
- Do not provide wall cleanouts on tile or publicly-visible walls. If a wall cleanout is required on these surfaces coordinate the exact location with Chipotle's construction manager.
- Provide indirect waste and condensate drains from fixtures other than kitchen sinks concealed in the wall as shown in detail 9/P700.
- Provide drain from water filter BFP to mop sink concealed in the wall as shown in detail 9/P700.
- Provide trench drain as shown in detail 15/P700.
- Install drain hose furnished with dish machine from dish machine outlet to floor sink. Hold drain hose tight to wall and secure to 3-comp sink drain to maintain an air gap at the floor sink.
- Provide condensate trap on RTU per detail 13/P700.
- See detail 18/P700 for drains from tea tray, ice maker, and soda machine to funnel drain.
- Storm drainage provided by Landford under a separate construction package.
- Not used.
- Not used.
- Provide PVC drain pipes from the ice machine to the floor sink per the manufacturer's installation instruction. Provide a code-approved air gap at the discharge to the floor sink. Secure ice maker drain pipes to the bottom of the ice maker.

CONSULTANT:

AYRES
MECHANICAL, ELECTRICAL,
PLUMBING (MEP)

1700 West Highway 36 - Suite 700
Roseville, Minnesota 55113
(651) 639-9606 Fax (651) 639-9618
Project No. 81-0648

CLIENT:



CHIPOTLE MEXICAN GRILL, INC.
PO BOX 18296
COLUMBUS, OH 43218-2968
TELEPHONE: (614) 318-2682
INTERNET: WWW.CHIPOTLE.COM

COPYRIGHT 2024
THIS DRAWING IS AN INSTRUMENT OF SERVICE AND
AS SUCH REMAINS THE PROPERTY OF CHIPOTLE
MEXICAN GRILL, INC. PERMISSION FOR USE OF THIS
DOCUMENT IS LIMITED AND CAN BE EXTENDED ONLY
BY WRITTEN AGREEMENT WITH CHIPOTLE MEXICAN
GRILL, INC.

PROJECT INFORMATION:

STORE NO.: 5005

"Preserve Village"
9246 Hennepin Town Road
Eden Prairie, MN 55347

SEAL:

I HEREBY CERTIFY THAT THIS PLAN,
SPECIFICATION, OR REPORT WAS PREPARED BY
ME OR UNDER MY DIRECT SUPERVISION AND THAT
I AM A DULY LICENSED PROFESSIONAL ENGINEER
UNDER THE LAWS OF THE STATE OF MINNESOTA

PRINT NAME: LICIA A. OLIGMUELLER

SIGNATURE: *Licia A. Oligmuller*

DATE 08-26-2024 LIC. NO. 47183

PROJECT NO. 2023-0144

DRAWN BY PAS

CHECKED BY LAO

ISSUE RECORD:

04/11/2024 PERMIT SET

06/04/2024 BID SET

08/26/2024 CONSTRUCTION SET

REVISIONS:

2 06/04/2024 Bid Set Updates

TITLE:

Plumbing Waste &
Vent Plans

SHEET NUMBER:

P110

Plumbing Fixture & Accessory Schedule								
Type ID	Description	Manufacturer	Model	Qty	Installed By	Furnished By	Specification	Schedule Notes
BFP-1	Backflow Preventer	Zurn Wilkins	975 XL	1	GC	GC	Lead free reduced pressure principle backflow preventer with automatic differential relief valve	
DM-1	Dish Sanitizing Machine (Pumped Outlet)	By Others	By Others	1	KES	GC	Chemical sanitizer dish machine with integral electric booster heater and pumped outlet	Provide backflow prevention on water supply to dishwasher compliant with ASSE 1004.
ET-1	Expansion Tank	Amtrol	ST-5C	1	GC	GC	2-Gallon capacity	
FB-1	Gas Fryer	By Others	By Others	1	KES	GC		
FCO-1	Cleanout	Watts	CO-1203-R	1			On-grade adjustable cleanout with internal threaded cleanout plug and round nickel-bronze ring and cover (or approved equal with internal threaded cleanout plug)	
FCO-2	Floor Cleanout	Watts	CO-1204-R	4			On-grade adjustable cleanout with internal threaded cleanout plug and round nickel-bronze ring and cover (or approved equal with internal threaded cleanout plug)	
FD-1	Floor Drain	Sioux Chief	842-2-PNR	7			Adjustable floor drain with PVC body, round polished metal ring and strainer, and trap primer port	
FNL-1	Funnel Drain	Jay R. Smith	3823T	1	GC	GC	Funnel drain with cast bronze body and threaded outlet	
FS-1	Floor Sink	Sioux Chief	861-3PU2	6			Heavy duty PVC floor sink with aluminum dome bottom strainer and open half PVC grate	
GR-1	Gas Griddle	By Others	By Others	1	KES	GC		
HB-1	Chemical Dispenser Hose Bibb	American Standard	Serin	2	KES	GC	Wall-mounted faucet with battery powered sensor, vandal resistant spray, external ASSE 1070 compliant thermostatic mixing valve, mount at ADA compliant height.	Provide backflow preventer compliant with ASSE 1055.
HB-2	Vegetable Wash Hose Bibb	Chicago Faucet	952-CP	1	KES	GC	Interior hose bibb with vacuum breaker, 3/4" hose thread outlet, lock shield cap, and removable "tee" handle. Provide shutoff valve in cold water supply ahead of hose bibb.	
HS-1A	Restroom Hand Sink	American Standard	9024.001EC	2	GC	GC	ADA-accessible, wall-mounted, porcelain lavatory. Provide Zurn Z1231 (Z1231-D for Back-to-back applications) concealed arm carrier in wall. Approved alternate: Kohler K-2084. Provide with ADA compliant insulation kit on drain and water connection piping.	
HS-1B	Restroom Hand Sink Faucet	American Standard	Serin	2	KES	GC	Wall-mounted faucet with battery powered sensor, vandal resistant spray, external ASSE 1070 compliant thermostatic mixing valve, mount at ADA compliant height.	
HS-2	Kitchen Hand Sink	Elkay	EHS-18X	4	KES	GC	Single compartment, wall hung, 18 gauge, with strainer and faucet included, p-trap, tailpieces, supplies and stops. Provide with Haws Model No. 7620 faucet mounted eyewash Axion eyepod.	
IM-1	Ice Maker - BOH	See Arch	--	1	KES	KES	Back of house ice maker with bin (standard capacity remote air cooled)	Provide backflow preventer compliant with ASSE 1022 with access and clearance per the manufacturer's installation instructions.
IM-2	Ice Maker - Soda	See Arch	--	1	KES	KES	Soda machine-mounted ice machine (integral air cooled)	Provide backflow preventer compliant with ASSE 1022 with access and clearance per the manufacturer's installation instructions.
IM-3	Ice Maker - Soda	See Arch	--	1	KES	KES	Soda machine-mounted ice machine (remote air cooled)	Provide backflow preventer compliant with ASSE 1022 with access and clearance per the manufacturer's installation instructions.
MB-1A	Mop Basin	Fiat	MSB-2424	1	GC	GC	Provide 24"x24"x10" molded-stone mop basin. Install mop basin in a bed of grout so there are no voids between the mop basin and the slab.	
MB-1B	Mop Sink Faucet	See Arch	--	1	KES	GC	Service sink faucet with built in stops, lever handles, wall brace, and NPT female inlets. Provide backflow prevention compliant with ASSE 1052, ASSE 1011, or ASSE 1001 if not already integral to fixture.	Provide backflow prevention compliant with ASSE 1052, ASSE 1011, OR ASSE 1001 if not already integral to fixture.
PF-1	Speed Fill Faucet	By Others	By Others	1	KES	GC	Wall-mounted pot filler with self-closing filler valve and NPT female inlet	
PSI	Shock Absorber	Zurn Wilkins	1260XL-B	1	GC	GC		
RC-1	Rice Cooker	By Others	By Others	1	KES	GC		
RH-1	Freeze Proof Roof Hydrant	Hoepfner Products	2131RE	1	GC	GC	Automatic draining, non-freeze type roof hydrant, with non-removable ASSE 1052 backflow preventer, valve on the inside of the roof, hose connection with backflow preventer, and clocking handle on the outside of the roof. All exposed parts shall be painted. Make arrangements with the general contractor to provide the necessary support of roof. Provide shutoff valve in accessible location and route drain pipe to nearest floor drain.	Hoepfner Products (408)847-7615
RN-1	6 Burner Range	By Others	By Others	1	KES	GC		
SC-1	Soda Rack with Carbonators	By Others	By Others	1	SPS	SPS	Soda carbonator(s) shall have an integral ASSE 1022-Rated carbonated beverage backflow prevention device	
SK-1	Three Compartment Sink	By Others	By Others	1	KES	GC	Three-compartment ware-washing sink furnished with (1) pre-rinse unit with add-on faucet	
SK-2	Prep Sink	By Others	By Others	1	KES	GC	Stainless steel prep table with integral prep sink. Furnished with "Big Flo" faucet	
TD-1	Trench Drain	Zurn	Z886 8601 8602	1	GC	GC	6" x 160" HDPE trench drain (sloped from 3.5" to 4.7") with (2) closed end caps, (1) 4" no-hub bottom outlet, and class A heel-proof polyethylene grates. See detail on Sheet P700 for reduction to 2" drain connection	
TP-2	Trap Primer (2 Drains)	PPP Inc.	PR01-500 DU-U	1	GC	GC	Trap primer with integral vacuum breaker and distribution unit. Cap unused	Provide backflow prevention upstream of primer compliant with ASSE 1020, ASSE 1056, OR ASSE 1001.
TP-3	Trap Primer (3 Drains)	PPP Inc.	PR01-500 DU-U	1	GC	GC	Trap primer with integral vacuum breaker and distribution unit. Cap unused	Provide backflow prevention upstream of primer compliant with ASSE 1020, ASSE 1056, OR ASSE 1001.
WC-1	Water Closet	American Standard	Cadet	2	GC	GC	Elongated floor mounted tank type water closet, with Church 295CT elongated open front seat. Provide a 1/4 turn brass ball valve at wall connection. Install at ADA compliant height.	

Gas-Fired Water Heater Schedule																			
Identity	Manufacturer	Model	Product Type	Installation Type	System Design Flow	Temp. Rise	Hot Setpoint	MAWP	Type	Input Rating	Output Rating	Efficiency	Electrical Voltage	Phase	Minimum Efficiency	Operating Weight	Furnished By	Installed By	Specification
DWH-1	Navien	NPE-240A2	Tankless	Wall-Mount	5.6 GPM	67 °F	110 °F	150 psi	NG	199900 Btu/h	189905 Btu/h	95.0%	120 V	1	UEF 0.95	85 lb	GC	GC	Provide with lead free "Plumb Easy Valve Set". GC shall purchase water heater directly through a Navien authorized distributor (1-800-519-8794 or www.navien.com to locate authorized distributor).
DWH-2	Navien	NPE-240A2	Tankless	Wall-Mount	5.6 GPM	67 °F	110 °F	150 psi	NG	199900 Btu/h	189905 Btu/h	95.0%	120 V	1	UEF 0.95	85 lb	GC	GC	Provide with lead free "Plumb Easy Valve Set". GC shall purchase water heater directly through a Navien authorized distributor (1-800-519-8794 or www.navien.com to locate authorized distributor).

CONSULTANT:
AYRES
MECHANICAL, ELECTRICAL,
PLUMBING (MEP)
1700 West Highway 36 - Suite 700
Roseville, Minnesota 55113
(651) 639-9606 Fax (651) 639-9618
Project No. 81-0648

CLIENT:



CHIPOTLE MEXICAN GRILL, INC.
PO BOX 18296
COLUMBUS, OH 43218-2966
TELEPHONE: (614) 315-2652
INTERNET: WWW.CHIPOTLE.COM

COPYRIGHT 2024
THIS DRAWING IS AN INSTRUMENT OF SERVICE AND AS SUCH REMAINS THE PROPERTY OF CHIPOTLE MEXICAN GRILL, INC. PERMISSION FOR USE OF THIS DOCUMENT IS LIMITED AND CAN BE EXTENDED ONLY BY WRITTEN AGREEMENT WITH CHIPOTLE MEXICAN GRILL, INC.

PROJECT INFORMATION:

STORE NO.: 5005
"Preserve Village"
9246 Hennepin Town Road
Eden Prairie, MN 55347

SEAL:

I HEREBY CERTIFY THAT THIS PLAN, SPECIFICATION, OR REPORT WAS PREPARED BY ME OR UNDER MY DIRECT SUPERVISION AND THAT I AM A FULLY LICENSED PROFESSIONAL ENGINEER UNDER THE LAWS OF THE STATE OF MINNESOTA

PRINT NAME: LICIA A. OLIGMUELLER

SIGNATURE: *Licia A. Oligmuelle*

DATE 08-26-2024 LIC. NO. 47183

PROJECT NO. 2023-0144
DRAWN BY PAS
CHECKED BY LAO

ISSUE RECORD:
04/11/2024 PERMIT SET
06/04/2024 BID SET
08/26/2024 CONSTRUCTION SET


REVISIONS:

TITLE:

Plumbing Schedules

SHEET NUMBER:

P600

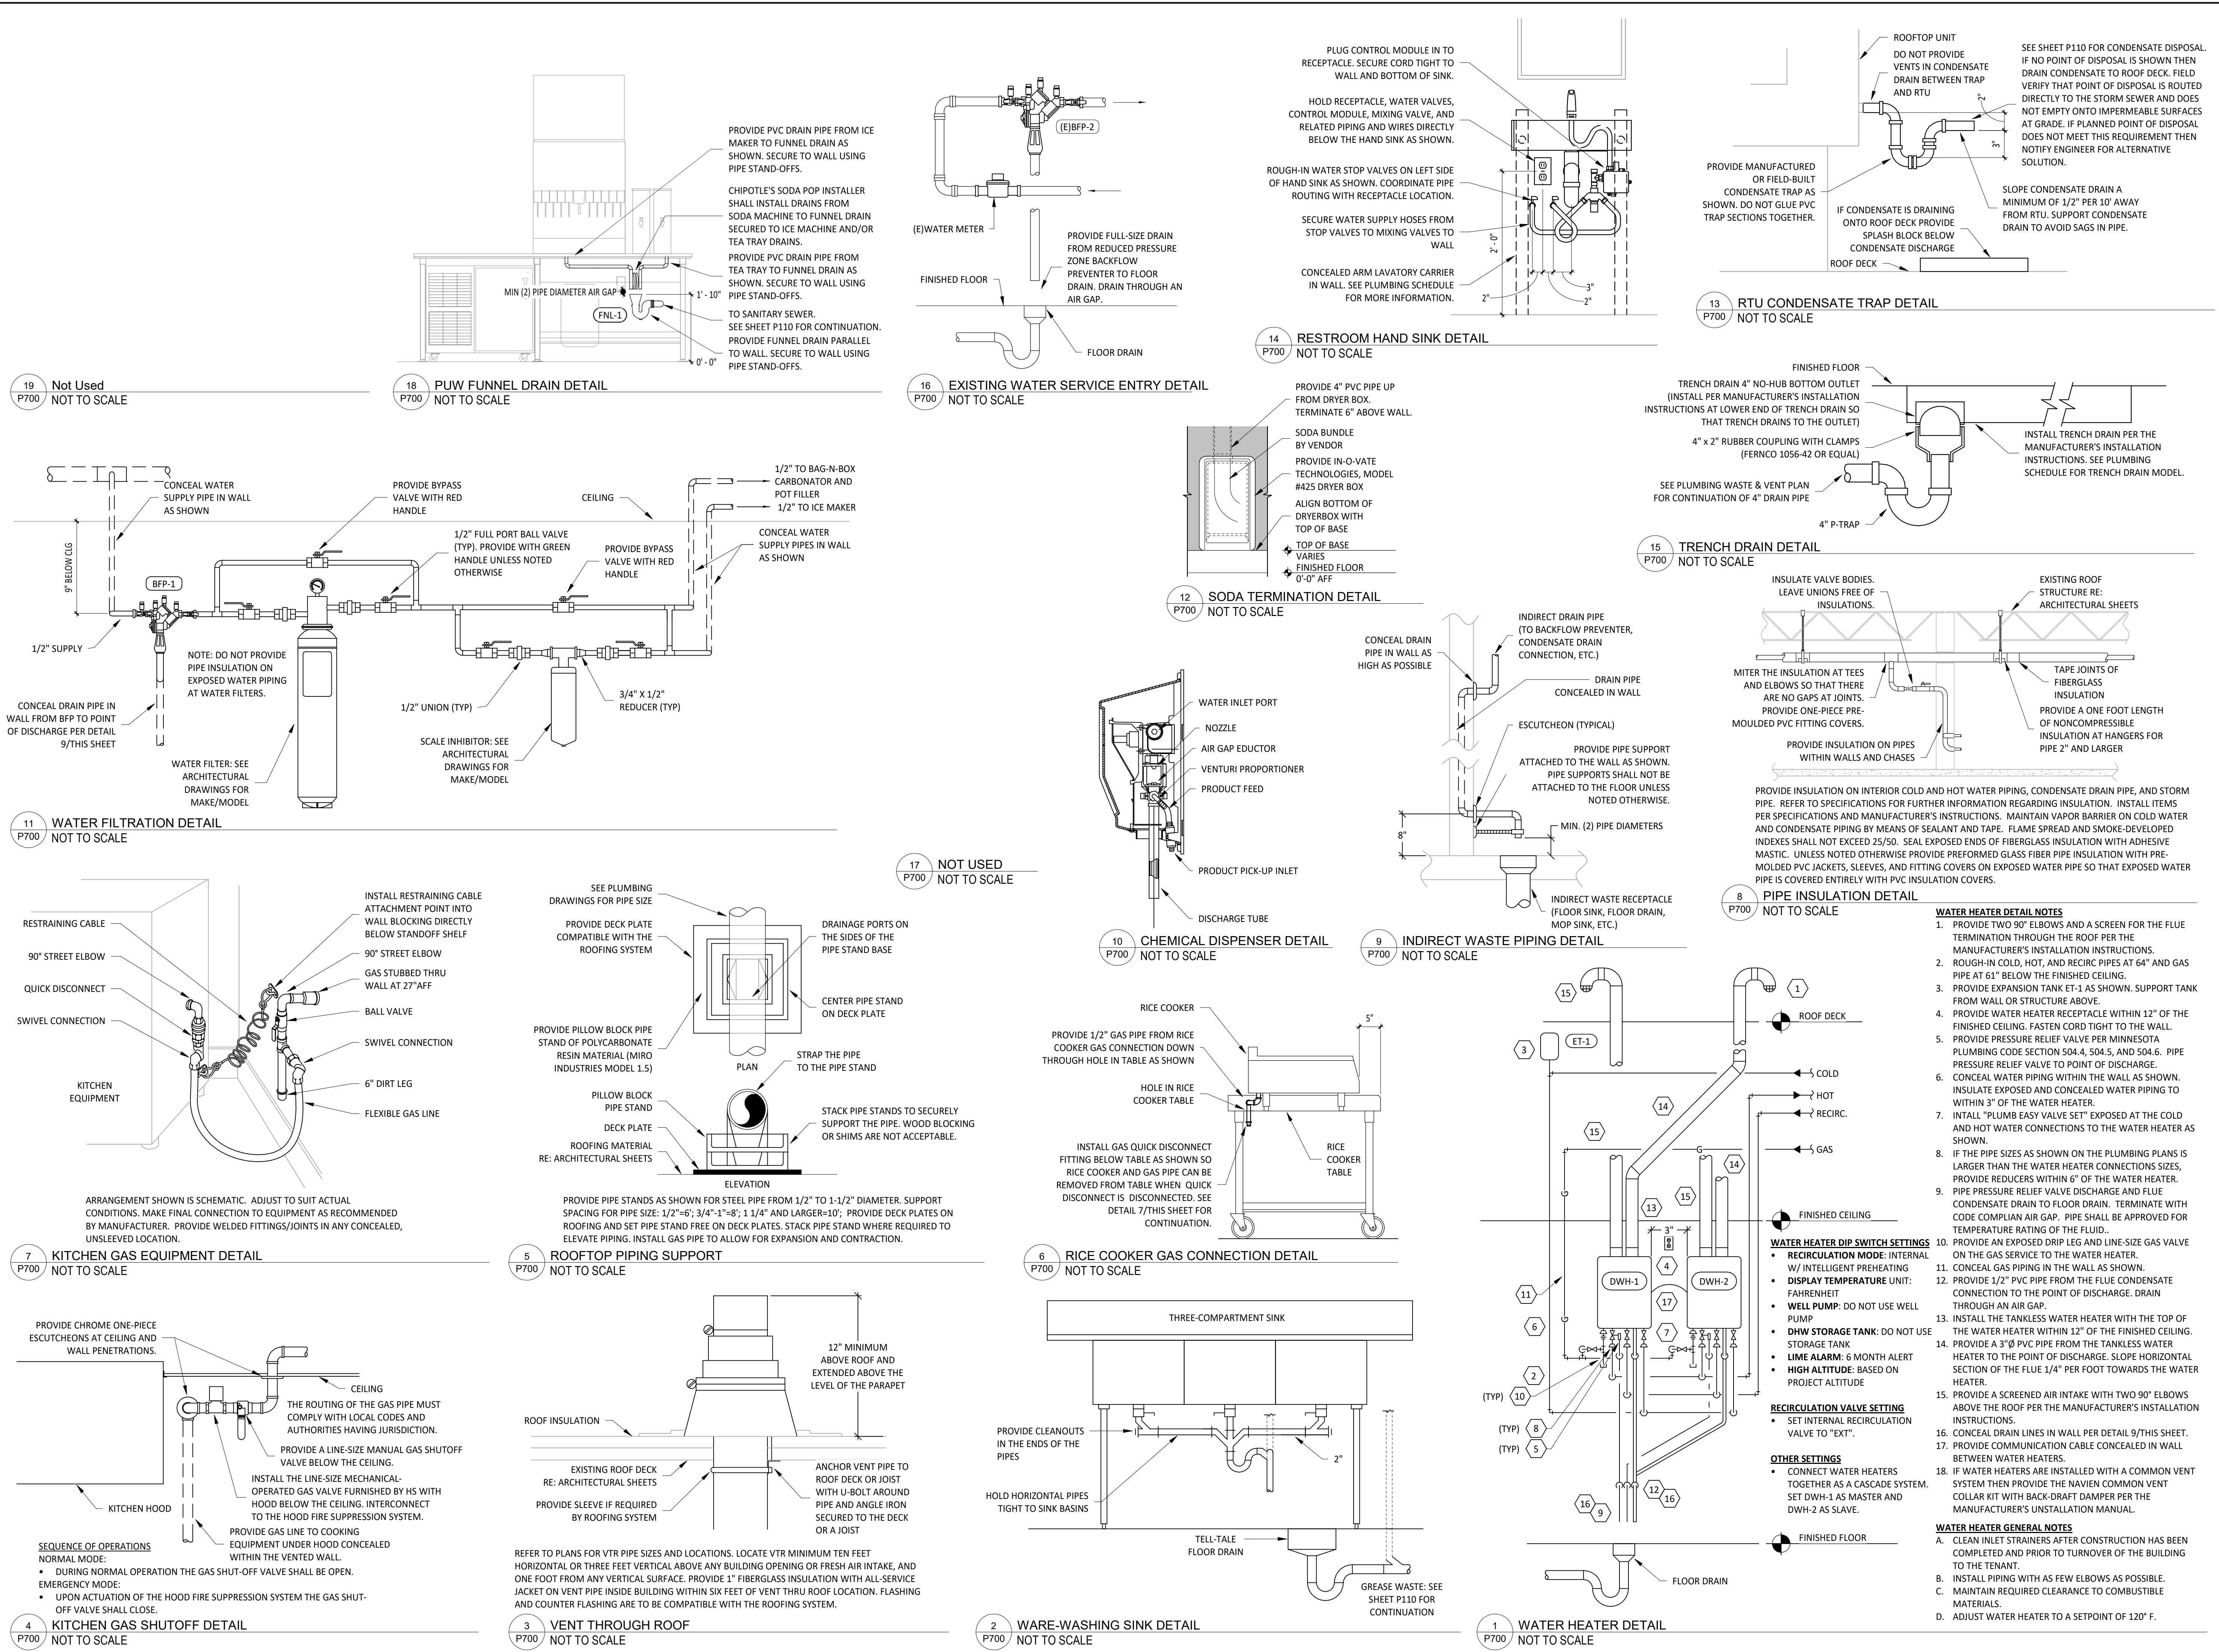

Electrical Specifications

Section 16011 Temporary & Permanent Electrical Service

- Part 1 - General
- 1.1 Definitions
- A. GFCI: Ground Fault Current Interrupter
- B. RMS: Root Mean Square
- C. SPDT: Single Pole, Double Throw

1.2 Use Charges

- A. General: Cost or use charges for temporary facilities are not chargeable to Tenant, Architect, or Engineer and shall be included in the Contract Sum. Allow other entities to use temporary services and facilities without cost, including, but not limited to, the following:
1. Tenant's construction forces.
 2. Occupants of Project
 3. Architect
 4. Engineer
 5. Testing agencies
 6. Personnel of authorities having jurisdiction

- B. Permanent Service: Coordinate with building Tenant and utility company to establish permanent service upon completion of the project. Contractor shall pay for all permits, aid-to-construction charges, and related fees associated with the new service.

1.3 Notification

- A. Coordinate with Tenant to provide 72 hour written notification to other tenants of any power interruptions. Notification shall state the estimated time and duration of the electrical outage.

1.4 Quality Assurance

- A. Standards: Comply with ANSI A10.6, NECA's "Temporary Electrical Facilities," and NFPA 241.
1. Trade Jurisdictions: Assigned responsibilities for installation and operation of temporary utilities are not intended to interfere with trade regulations and union jurisdictions.
 2. Electric Service: Comply with NECA, NEMA and UL standards and regulations for temporary electric service. Install service to comply with NFPA 70.
 3. Comply with ISHA standards and regulations.

Part 2 Products

2.1 Materials

- A. Electrical Outlets: Properly configured, NEMA-polarized outlets to prevent insertion of 110- to 120-V plugs into higher-voltage outlets; equipped with ground-fault interrupters, reset button, and pilot light.
- B. Power Distribution System Circuits: Where permitted and overhead and exposed for surveillance, wiring circuits, not exceeding 12S-V ac, 20-A rating, and lighting circuits may be nonmetallic sheathed cable.
- C. Main panelboard with disconnect.
- D. Temporary lighting
- E. 120 volt receptacles with overcurrent protection
- F. Enclosures: NEMA AB-1 and NEMA KS 1 to meet environmental conditions of installed location.
1. Outdoor Locations: NEMA 250, Type 3R.

Part 3 Execution

3.1 Installation

- A. Electric Power Service: Provide weatherproof, grounded electric power service and distribution system of sufficient size, capacity, and power characteristics during construction period. Include meters, transformers, and overload-protected disconnecting means.
1. Install power distribution wiring overhead and rise vertically where least exposed to damage.
- B. Electric Distribution: Provide receptacle outlets adequate for connection of power tools and equipment.
1. Provide waterproof connectors to connect separate lengths of electrical power cords if single lengths will not reach areas where construction activities are in progress. Do no exceed safe length-voltage ratio.
 2. Provide metal conduit, tubing, or metallic cable for wiring exposed to possible damage. Provide rigid steel conduits for wiring exposed on grades, floors, decks, or other traffic areas.
 3. Provide metal conduit enclosures or boxes for wiring devices.
 4. Provide 4-gang outlets, spaced so 1 DO-foot (30-m) extensions cord can reach each area for power hand tools and task lighting. Provide a separate 125-V ac, 20-A circuit for each outlet.
- C. Lighting: Provide temporary lighting with local switching that provides adequate illumination for construction operations and traffic conditions.
1. Install and operate temporary lighting that fulfills security and protection requirements without operating entire system.
 2. Provide one 100-W incandescent lamp (or equivalent) every 50 feet (15 m) in traffic areas.
 3. Install exterior-yard site lighting that will provide adequate illumination for construction operations, parking and traffic conditions, and signage visibility when the Work is being performed.

End of Section 16011

Section 16060 - Grounding and Bonding

Part 1 - General

1.1 Summary

- A. This section includes grounding of electrical systems and equipment. Grounding requirements specified in this section may be supplemented by special requirements of systems described in other Sections.

1.2 Quality Assurance

- A. Testing Agency Qualifications: Testing agency as defined by OSHA in 29 CFR 1910.7 a member company of the International Electrical Testing Association and that is acceptable to authorities having jurisdiction.
1. Testing Agency's Field Supervisor: Person currently certified by the International Electrical Testing Association to supervise on-site testing specified in Part 3.
- B. Electrical Components, Devices, and Accessories: Listed and labeled as defined in NFPA 70, Article 100, by a testing agency acceptable to authorities having jurisdiction, and marked for intended use.
1. Comply with UL 467.

Part 2 - Products

2.1 Grounding Conductors

- A. For insulated conductors, comply with Division 16 Section "Wiring Methods"
- B. Material: Copper
- C. Equipment Grounding Conductors: Insulated with green colored insulation.
- D. Grounding Electrode Conductors: Stranded cable.
- E. Bare Copper Conductors: Comply with the following:
1. Solid Conductors: ASTM B 3
 2. Assembly of Stranded Conductors: ASTM B 8.

2.2 Connector Products

- A. Comply with IEEE 837 and UL 467; listed for use for specific types, sizes, and combinations of conductors and connected items.

Part 3 - Execution

3.1 Application

- A. Use only copper conductors.
- B. In raceways, use insulated equipment grounding conductors.
- C. Equipment Grounding Conductor Terminations: Use bolted pressure clamps.
- D. Grounding Bus: Install in electrical and telephone equipment rooms, in rooms housing service equipment, and elsewhere as indicated.
1. Use insulated spacer; space 1 inch from wall and support from wall 6 inches above finished floor, unless otherwise indicated.
 2. At doors, route the bus up to the top of the door frame, across the top of the doorway, and down to the specified height above the floor.

3.2 Equipment Grounding Conductors

- A. Comply with NFPA 70, Article 250, for types, sizes, and quantities of equipment grounding conductors, unless specific types, larger sizes, or more conductors than required by NFPA 70 are indicated.

3.3 Installation

- A. Grounding Conductors: Route along shortest and straightest paths possible, unless otherwise indicated. Avoid obstructing access or placing conductors where they may be subjected to strain, impact, or damage.

3.4 Connections

- A. General: Make connections so galvanic action or electrolysis possibility is minimized. Select connectors, connection hardware, conductors, and connection methods so metals in direct contact will be galvanically compatible.
- B. Equipment Grounding Conductor: For No. 8 AWG and larger, use pressure-type grounding lugs. No. 10 AWG and smaller grounding conductors may be terminated with winged pressure-type connectors.
- C. Tighten screws and bolts for grounding and bonding connectors and terminals according to manufacturer's published torque-tightening values. If the manufacturer's torque values are not indicated, use those specified in UL 486A.
- D. Compression-Type Connections: Use hydraulic compression tools to provide correct circumferential pressure for compression connectors. Use tools and dies recommended by connector manufacturer. Provide embossing die code or other standard method to make a visible indication that a connector has been adequately compressed on grounding conductor.

End of Section 16060

Section 1600 -Wiring Methods

Part 1 - General

1.1 Section Requirements

- A. Summary: Building wire and cable and associated splices, connectors, and terminations for wiring systems rated 600 V and less, and twisted-pair cable, and raceways and boxes.

Part 2 - Products

2.1 Wires and Cables

- A. Connectors and Splices: Wiring connectors of size, ampacity rating, material, and type and class for application and for service indicated.

2.2 Raceways

- A. Wireways: Screwed cover type, with manufacturers standard finish.
- B. Outlet and Device Boxes: Sheet metal boxes, except use cast-metal boxes at exterior, interior exposed, and interior damp locations.
- C. Pull and Junction Boxes: Sheet metal boxes, except use nonmetallic boxes with gasketed covers at exterior and interior damp locations.

2.3 Enclosures

- A. Hinged-Cover Enclosures: NEMA 250, steel enclosure with continuous hinge cover and flush latch. Finish inside and out with manufacturer's standard enamel.
- B. Cabinets: NEMA 250, Type 1, unless otherwise indicated.

Part 3 - Execution

3.1 Installation

- A. Install wires and cables according to the NECA's "Standard of Installation.
- B. Wiring at Outlets: Install with at least 12 inches of slack conductor at each outlet.
- C. Conceal wiring, unless otherwise indicated, within finished walls, ceilings, and floors.
- D. Boxes and Enclosures: In damp or wet locations use NEMA 250, Type 4, stainless steel
- E. Use raceway fittings compatible with raceway and suitable for use and location. For intermediate metal conduit, use threaded rigid steel conduit fittings, unless otherwise indicated.
- F. Raceways Embedded in Slabs: Install in middle third of the slab thickness where practical, and leave at least 1-inch concrete cover.
- G. Install exposed raceways parallel to or at right angles to nearby surfaces or structural members, and follow the surface contours as much as practical.
- H. Join raceways with fittings designed and approved for the purpose and make joints tight. Use bonding bushings or wedges at connections subject to vibration. Use bonding jumpers where joints cannot be made tight. Use insulating bushing to protect conductors.
- I. Install pull wires in empty raceways. Use No. 14 AWG zinc-coated steel or monofilament plastic line having not less than 200-lb tensile strength. Leave not less than 18 inches of slack at each end of the pull wire.
- J. Install raceway sealing fittings where required by the NEC and at wiring entrances to refrigerated spaces. Locate at suitable, approved, accessible locations and fill them with UL-listed sealing compound. For concealed raceways, install each fitting in a flush steel box with a blank cover plate having a finish similar to that of adjacent plates or surfaces.
- K. Stub-up connections for Equipment: Extend conductors to equipment with rigid metal conduit; flexible metal conduit may be used 3 inches above the floor.
- L. Install a separate green ground conductor in surface metal raceway from the junction box supplying the raceway to receptacle and fixture ground terminals.

3.2 Identification Materials and Devices

- A. Install at locations for most convenient viewing without interference with operation and maintenance of equipment.
- B. Coordinate names, abbreviations, colors, and other designations used for electrical identification with corresponding designations indicated in the Contract Documents or required by codes and standards. Use consistent designations throughout Project.
- C. Identify raceways and cables with color banding as follows:
1. Bands: Pre-tensioned, snap-around, colored plastic sleeves or colored encircling conduit, and place adjacent bands of two-color markings in contact, side by side.
 2. Band Locations: At changes in direction, at penetrations of walls and floors, at 50-foot maximum intervals in straight runs, and at 25-foot maximum intervals in congested areas.
 3. Colors: As follows:
 - a. Telecommunication System: Green and yellow
- D. Color-code System secondary service, feeder, and branch-circuit conductors throughout the secondary electrical system as follows:
- | | | |
|-------------|----------|----------|
| | 120/208V | 277/480V |
| 1. Phase A: | Black | Brown |
| 2. Phase B: | Red | Orange |
| 3. Phase C: | Blue | Yellow |
| 4. Neutral: | White | Gray |
| 5. Ground: | Green | Green |
- End of section 16100

Section 16140 - Wiring Devices

Part 1 - General

1.1 Section Requirements

- A. Submittals: None
- B. Comply with NEMA WD 1.
- C. Comply with NFPA 70.

Part 2 Products

2.1 Devices

- A. General: Listed and labeled as defined in NFPA, Article 100, by a testing agency acceptable to authorities having jurisdiction.
- B. Color: Per material schedule on sheet E010.
- C. Receptacles: Heavy-duty grade, NEMA WD6, Configuration 5-20R unless otherwise indicated.
- D. Ground-Fault Circuit Interrupter Receptacles: Integral duplex receptacle, for installation in box without an adapter. Feed through type, with a 2-3/4-inch deep outlet
- E. Isolated-Ground Receptacles: Equipment grounding contacts connected only to the green grounding screw terminal of the device with inherent electrical isolation from mounting strap.
- F. Snap Switches: Heavy-duty, quiet type.
- G. Wall Plate: Per Material Schedule on sheet E010.
- H. Floor Service Fittings: Modular, above floor, dual-service units suitable for wiring method used.

Part 3 Execution

3.1 Installation

- A. Install devices and assemblies plumb and secure.
- B. Mount devices flush with long dimension vertical unless otherwise indicated.
- C. Protect devices and assemblies during painting.
- D. Install wall plates when painting is complete and paint is cured.

Section 16442 - Panelboards

Part 1 - General

1.1 Section Requirements

- A. Submittals: Panelboard Shop Drawings
- B. Comply with NFPA 70
- C. Comply with NEMA PB 1.

Part 2 - Products

2.1 Panelboards

- A. Manufacturers: Subject to compliance with requirement, provide products by one of the following:
1. Panelboards, Overcurrent Protective Devices, Controllers, Contactors, and Accessories:
 - a. Square D Co
 - b. Eaton Corp.; Cutler-Hammer Products
 - c. General Electric Co.; Electrical Distribution & Control Div.
 - d. Siemens Energy & Automation.
 2. Recessed, NEMA PB1, Type 1.
 1. Panelboard Capacity; as shown on drawings.
 2. Front: Secured to box with concealed trim clamps
 3. Doors: With concealed hinges, flush catches, and tumbler locks, all keyed alike.
 4. Bus: Hard drawn copper of 98 percent conductivity.
- B. Molded-Case Circuit Breakers: NEMA AB 1, plug-in type, Single-handle for multiple circuit breakers. Appropriate for application, including Type SWD for repetitive switching lighting loads and Type HACR for heating, air-conditioning, and refrigerating equipment.

- D. Contactors: NEMA ICS 2, Class A combination contactors.

Part 3 - Execution

3.1 Installation

- A. Install panelboards and accessory items according to NEMA PB 1.1. Provide typed, permanently-mounted English and Spanish circuit directories showing the panel schedules as installed in each panelboard.
- B. Mounting Heights: Top of trim 74 inches above finished floor, unless otherwise indicated.
- C. Future Circuit Provisions at Flush Panelboards: Stub four empty 3/4-inch conduits from panelboard into accessible or designated ceiling space.
- D. Wiring in Panelboard Gutters: Arrange conductors into groups, bundle and wrap with wire ties according to NEC guidelines.
- E. Tighten electrical connectors and terminals, including grounding connections, according to manufacturer's published torque-tightening values. Where manufacturer's torque values are not indicated, use those specified in UL 486A.
- F. Perform visual and mechanical inspections and electrical tests stated in NETA ATS.

End of Section 16442

Section 16500 - Lighting

Part 1 - General

1.1 Section Requirements

- A. Submittals: None.
- B. Fixtures, Emergency Lighting Units, and Accessories: Listed and labeled as defined in NFPA 70, Article 100, a testing agency acceptable to authorities having jurisdiction.
- C. Coordinate ceiling-mounted luminaires with ceiling construction, mechanical work, and security and fire-prevention features mounted in ceiling space and on ceiling.

Part 2 - Products

2.1 Fixtures and Fixture components, General

- A. Metal Parts: Free from burrs, sharp corner, and edges. Steel, unless otherwise indicated. Form and support to prevent warping and sagging.
- B. Doors, Frames, and Other Internal Access: Smooth operating, free from light leakage under operating conditions, and arranged to permit re-lamping without use of tools. Arrange doors, frames, lenses, diffusers, and other pieces to prevent accidental falling during re-lamping and when secured in operating position.
- C. Lenses, Diffusers, Covers, and Globes: 100 percent virgin acrylic plastic or annealed crystal glass, unless otherwise indicated.

Part 3 - Execution

3.1 Installation

- A. Set units level, plumb, and square with ceiling and walls, and secure.
- B. Support for Recessed and semirecessed grid-type fixtures: Install ceiling support system rods or wires at a minimum of 4 rods or wires for each fixture, located not more than 6 inches from fixture corners.
- C. Support for Suspended Fixtures: Support according to manufacturer's recommendations.
- D. Lamping: Where specific lamp designations are not indicated, lamp units according to manufacturer's written instructions.

End of Section 16500

Signage shown on the drawings is under a separate permit review.

Electrical Sheet List

E010	Electrical Specifications
E100	Electrical Lighting Plan
E110	Electrical Power Plan
E115	Electrical Site Plan
E600	Electrical Schedules
E700	Electrical Interior Elevations
E705	Electrical Interior Elevations
E710	Electrical Details

Electrical Symbol Legend

Lighting Symbols

- Lighting Fixtures, Typical, Rectangular (Various Symbols)
- Lighting Fixtures, Typical, Round (Various Symbols)
- Wall-mounted fixtures, Typical (Various Symbols)

- Directional Light, Track Light, Flood Light
- Emergency Lighting Unit, Ceiling-Mounted, Integral Battery
- Emergency Lighting Unit, Wall-Mounted, Integral Battery

- Emergency Lighting Unit, Wall-Mounted, Remote Battery
- Exit Light, Ceiling-Mounted, Shading and arrows indicate faces and directional chevrons.
- Exit Light, Wall-Mounted. Shading and arrows indicate faces and directional chevrons.
- Pole/Area Lights

- General Purpose Single-Pole Switch
- Switch Modifiers:
- 3: 3-Way
- 4: 4-Way
- K: Keyed
- D: Dimming
- T: Timer
- OS: Occupancy Sensor
- VS: Vacancy Sensor
- AC: Above-Counter
- LV: Low-Voltage
- M: Manual Started with Pilot Light

Wiring

- Conduit concealed above the ceiling, in a wall, or in a raceway
- Conduit concealed below the slab
- Home run to branch circuit panelboard and circuit number shown

- Security System Keypad: See electrical power plan for more information.

Power Symbols

- Simplex Receptacle
- Duplex Receptacle
- Quadruplex Receptacle
- Special Receptacle, Type as Indicated
- Receptacle Modifiers:
- ##": Height AFF OC
- AC: Above Counter
- GFCI: Ground-Fault Circuit Interrupter
- WP: Weatherproof In-Use Cover
- IG/GFCI: Nema
- Junction Box
- Disconnect Switch:
- X/Y/Z
- X = Switch Rating
- Y = Fuse Size (NF = Non Fused)
- Z = Number of Poles

Telecom Symbols

- Junction Box for RJ-45 Data Outlets. Provide 1" conduit with pull string from J-Box above office ceiling. Terminate conduit with conduit bushing.
- Double gang junction box for RJ-45 data outlets. Provide 1" conduit with pull string from J-Box to above office ceiling. Terminate conduit with conduit bushing.
- Junction box for RJ-11 telephone outlets. Provide 1" conduit with pull string from J-Box to above office ceiling. Terminate conduit with conduit bushing.

Miscellaneous

- Plan Note: See plan notes listed on the same sheet for note meaning
- Callout:
- Top Value: Detail Number on Sheet
- Bottom Value: Sheet Number of Detail
- Halfnoted fixtures denotes under separate contact (provided by LL).

Power Distribution Equipment

- Electrical Panelboards
- Hatched fill indicates distribution panel or switchboard.
- Solid fill indicates branch panel or load center.
- Dashed box indicates code-required clearance (width and depth).
- Door indicates front of recessed panel.

Electrical Material Schedule

Application	Allowable Material
Conductors	
#8 AWG and Larger	Stranded CU, Type THHN/THWN or XHHW
#10 AWG and Larger	Solid CU, Type THHN/THWN or XHHW
Cord (Exposed indoor locations)	Type SO or SJO Service Cord with CU Conductors
Conduits	
Connection to vibrating equipment (exposed indoor dry locations)	Flexible Metal Conduit
Connection to vibrating equipment (Exposed wet or damp locations)	Liquidtight Flexible Metal Conduit
Indoor, concealed above grade	Electrical Metallic Tubing, Flexible Metal Conduit or Metal Clad Cable
Indoor, exposed	Electrical Metallic Tubing, U.N.O.
Indoor, within 1-1/2" of roof deck	Intermediate Metal Conduit
Low or line voltage, below grade	Rigid Nonmetallic Conduit (Schedule 40 PVC)
Low voltage, indoor, above grade	Electrical Metallic Conduit
Outdoor, above grade, exposed or concealed	Intermediate Metal Conduit
Wiring Devices	
IG or IG/GFI Receptacles	Gray device with stainless steel cover plate
In Kitchen, Office, or non-public spaces	Gray device with stainless steel cover plate
In Restrooms	White device with white cover plate
On drywall in Dining Room	White device with white cover plate
On Hot Rolled Steel, Richlite, or other black finishes	Black device with black cover plate

Electrical Abbreviations

- (E) Existing
- ABV Above
- ADA Americans With Disabilities Act
- AFF Above Finished Floor
- AFG Above Finished Grade
- AHJ Authority Having Jurisdiction
- BFF Below Finished Floor
- BFG Below Finished Grade
- BOH Back of House
- CLG Ceiling
- CTE Connect to Existing
- DN Down
- EXT'G Existing
- FLR Floor
- FOH Front of House
- GFCI Ground Fault Current Interrupter
- GYP Gypsum Board
- IG Isolated Ground
- NF Non-Fused
- NL Night Light
- NTS Not To Scale
- O/H Overhead
- TYP Typical
- U/G Underground
- UNO Unless Noted Otherwise
- W/ With
- WIC Walk-In Cooler
- WP Weatherproof

- CO2AS Tenant's CO2 Alarm Supplier
- GC General Contractor
- HES Tenant's HVAC Equipment Supplier
- HS Tenant's Hood Supplier
- KES Tenant's Kitchen Equipment Supplier
- LL Landlord
- MSS Tenant's Music Systems Supplier
- SPS Tenant's Soda Pop Supplier
- TAB Tenant's Test And Balance Vendor
- TCC Tenant's Cabling Contractor
- TDC Tenant's Duct Cleaner
- TEMS Tenant's Energy Management System Supplier
- TLS Tenant's Light/Lamp Supplier
- TMB Tenant's Menu Board Supplier
- TMS Tenant's Millwork Supplier
- TP Tenant's Phone Supplier
- TPS Tenant's Panelboard Supplier
- TRS Tenant's Railing Supplier
- TSV Tenant's Sign Vendor
- TUV Tenant's UV Sanitizer Supplier
- WCS Tenant's Walk-In Cooler Supplier
- WHS Tenant's Water Heater Supplier

Electrical General Notes

- A. General notes apply to electrical sheets.
- B. Electrical work shall be done in accordance with the electrical code and in accordance with the authority having jurisdiction. See Architectural sheets for the prevailing codes.
- C. Wiring shall be (2) #12, #12 G in 3/4" C unless noted otherwise.
- D. Individual conduit home runs shown shall not be consolidated.
- E. Circuit emergency lights, illuminated exit signs, and night lights ahead of local switching.
- F. Install wall switches at 48" AFF to center of switch and receptacles at 18" AFF to center of receptacle unless noted otherwise.
- G. Install conduit concealed above the ceiling, in walls, or in raceways.
- H. Provide 1" conduit with pull string from each J-Box for telephone or data jacks to above office ceiling. See material schedule for allowable conduit materials. Provide conduits with minimal elbows and terminate conduits above office ceiling with conduit bushing.
- I. The term "furnish" means supply and deliver to the project site, ready for unloading, unpacking, assembly, installation, and similar operations. The term "install" describes the operations at the project site including the actual unloading, unpacking, assembly, erecting, placing, anchoring, applying, working to dimension, finishing, curing, protecting, cleaning, and similar operations. The term "provide" means to furnish and install, complete and ready for the intended use.
- J. Dimensions shown in electrical elevations are from the wall framing unless noted otherwise.
- K. Install labeling called for in the electrical drawings using engraved phenolic plates on wall immediately above receptacles.

CONSULTANT:

AYRES

MECHANICAL, ELECTRICAL, PLUMBING (MEP)

1700 West Highway 36 - Suite 700
Roseville, Minnesota 55113
(651) 639-9606 Fax (651) 639-9618
Project No. 81-0648

CLIENT:



CHIPOTLE MEXICAN GRILL, INC.
PO BOX 162566
COLUMBUS, OH 43216-2566
TELEPHONE: (614) 316-2462
INTERNET: WWW.CHIPOTLE.COM

COPYRIGHT 2024
THIS DRAWING IS AN INSTRUMENT OF SERVICE AND AS SUCH REMAINS THE PROPERTY OF CHIPOTLE MEXICAN GRILL, INC. PERMISSION FOR USE OF THIS DOCUMENT IS LIMITED AND CAN BE EXTENDED ONLY BY WRITTEN AGREEMENT WITH CHIPOTLE MEXICAN GRILL, INC.

PROJECT INFORMATION:

STORE NO.: 5005

"Preserve Village"

9246 Hennepin Town Road

Eden Prairie, MN 55347

SEAL:

I HEREBY CERTIFY THAT THIS PLAN, SPECIFICATION, OR REPORT WAS PREPARED BY ME OR UNDER MY DIRECT SUPERVISION AND THAT I AM A DULY LICENSED PROFESSIONAL ENGINEER UNDER THE LAWS OF THE STATE OF MINNESOTA

PRINT NAME: DANIEL R. SANDOVAL

SIGNATURE: *Daniel Sandoval*

DATE 08-26-2024 LIC NO. 63146

PROJECT NO. 2023-0144

DRAWN BY AA

CHECKED BY ALB

ISSUE RECORD:

04/11/2024	PERMIT SET
06/04/2024	BID SET
08/26/2024	CONSTRUCTION SET

REVISIONS:

1	05/02/2024	Plan Review Comments
3	08/26/2024	Construction Set

TITLE:

Electrical Specifications

SHEET NUMBER:

E010

1. Install wall-mounted lighting override switch and connect to LCP as shown in detail 6/E710.
2. For uncutrical light fixtures, connect to relay circuit indicated next to the fixture tag through the lighting control panel (LCP) unless noted otherwise.
3. Wall mount the emergency light fixture at 6" below the ceiling unless noted otherwise.
4. Verify mounting height of exit sign prior to rough in. Exit sign must be visible from area served after building systems have been installed. See architectural elevations for further information.
5. Install LED drivers furnished with the X9 LED strip lights on wall 6" above the ceiling in an accessible location. Provide low voltage wiring from LED driver to the X9 light fixtures as shown.
6. Install light fixtures furnished with the Walk-in cooler. Provide unswitched conductor from lighting circuit to Walk-in cooler lighting J-Box and from J-Box to light fixtures as shown. Conduit between light fixtures shall be routed on the interior of the Walk-in cooler. Seal interior and exterior of conduits where they pass through the Walk-in cooler envelope per the NEC.
7. Exit sign provided by Landlord. See architectural elevations for further information.
8. Provide unistrut as shown on the architectural RCP per the architectural unistrut detail. Typical.
9. Connect exterior lighting circuit to circuit shown through the exterior lighting control panel per detail 6/E710.
10. Install wall-mounted occupancy sensor furnished by lighting supplier at 42" AFF. Adjust occupancy sensor to provide automatic on/automatic off operation with a fixed timer of 30 minutes and with both the passive infrared and ultrasonic sensors enabled.
11. Light fixture provided under separate submittal package. Light fixture shown for reference.
12. Install wall-mounted dimmers above panelboards 6" above lay-in ceiling for control of dining room overhead strip LED and pendant lights. Control dimmers to relays shown through the lighting control panel. Set dimmers at 50%.
13. Connect dining room (relay circuits R4 and R5) overhead strip LED lights to the relay indicated through the corresponding wall-mounted dimmer installed above the panelboards.
14. Install lighting control system per detail 6/E710.
15. Not Used.
16. Penetrations through shear wall shall be limited to 10" diameter (or a group of penetrations all contained within 10" diameter). If larger penetrations or groups of penetrations are required coordinate with structural engineer for appropriate bracing. See structural drawings for shear wall location.
17. Install chime/strobe furnished with vehicle detection system on wall 12" below ceiling and connect to vehicle detector system per the manufacturer's installation instructions.
18. Existing E2 remote emergency light at bottom of canopy by Landlord. Ensure low voltage wiring from exit sign to remote emergency light is concealed.


RELAY	PANEL	CIRCUIT	AREA SERVED	CONTROL	TIME ON	TIME OFF	DIMMER CONTROL	NOTES
R1	A	32	Kitchen A	Timeclock	7:00:00 AM	12:00:00 AM	N/A	Single Pole (NC)
R2	A	32	Kitchen B	Timeclock	7:00:00 AM	12:00:00 AM	N/A	Single Pole (NC)
R3			Spare					Single Pole (NC)
R4	A	30	Dining Room A	Timeclock	10:00:00 AM	12:00:00 AM	N/A	Single Pole (NC)
R5	A	30	Dining Room B	Timeclock	10:00:00 AM	12:00:00 AM	N/A	Single Pole (NC)
R6	A	30	Dining Room DL	Timeclock	10:00:00 AM	12:00:00 AM	N/A	Single Pole (NC)
R7	A	28	Restroom Exhaust Fan	Timeclock	7:00:00 AM	12:00:00 AM	N/A	Single Pole (NC)
R8	A	42	Ext. Lighting/Signage	Timeclock	Sunset - 1 HR	12:00:00 AM	N/A	Single Pole (NC)

Lighting Control Components Schedule

	Description	Quantity	Furnished By	Installed By	Manufacturer	Model	Remarks
LCP ████	nLight Lighting Control Panel	1	TLS	GC	Acuity	ARP INTENC08 NLT 8FCR MVOLT HLK FM DTC CPTE1E	8 relay panel for dimming control with flush mount enclosure, and digital time clock.
\$C	Wall-Mounted Override Switch	1	TLS	GC	Acuity	nPODMA 4P	See lighting control diagram for switch configuration.
\$D	Wall-Mounted Dimmer Switch	2	TLS	GC	Cooper	SAL06P-W	Slide dimmer compatible with up to 300W LED lighting. Set at 50%. If dining room lights flicker at this dimmer setting then GC shall provide Lutron DVCL-253P dimmer as replacement.
\$OC	Wall-Mounted Line Voltage Occupancy Sensor	3	TLS	GC	Hubbell	LHMTS 1-N-WH	White dual technology single relay with 1 button and neutral wiring.

Tag	Count	Description	Mounting	Voltage	WATTS	Furnished By	Installed By	Manufacturer	Model Number	Lamp	Notes
A1	9	2x2 LED Lensed Troffer	Lay-In	120 V	30 W	TLS	GC	Nora Lighting	NPDBL-E22/334 W	Integral 3000K LED	Compatible with 0-10V dimming, factory locked to 3000K
B1	8	Recessed 6IN Can Light	Ceiling	120 V	17 W	TLS	GC	Nora Lighting	NHIC-6G24ATFL W/ NTM-57W/M1 Trim	(1) 17W Ecostory ECO-PAR58C-17-GU24-27K -2SD LED (25°-2700K) W/ GU 24 Base	--
B2	34	Recessed 6IN Can Light W/ LED Trim	Ceiling	120 V	17 W	TLS	GC	Nora Lighting	NHIC-6G24ATFL With NLCBC-65130WW LED Trim	Integral 3000K LED	LED trim furnished with GU24 socket adapter
B3	4	Recessed 6IN Can Light W/ Black LED Trim	Ceiling	120 V	12 W	TLS	GC	Nora Lighting	NHIC-6G24ATFL With NLCBC2-65127BB LED Trim	Integral 3000K LED	Black LED trim furnished with GU24 socket adapter
C0	2	Low Profile LED - 1 FT	Surface	120 V	5 W	TLS	GC	Hera Lighting	EL/LLED/12/WW	Integral LED	Furnished with covers, connectors, and one hardware box or cord/plug per section
C2	6	Low Profile LED - 3 FT	Surface	120 V	12 W	TLS	GC	Hera Lighting	EL/LLED/34/WW	Integral LED	Furnished with covers, connectors, and one hardware box or cord/plug per section
C3	6	Low Profile LED - 4 FT	Surface	120 V	15 W	TLS	GC	Hera Lighting	EL/LLED/46/WW	Integral LED	Furnished with covers, connectors, and one hardware box or cord/plug per section
C4	8	Low Profile LED - 5 FT	Surface	120 V	18 W	TLS	GC	Hera Lighting	EL/LLED/59/WW	Integral LED	Furnished with covers, connectors, and one hardware box or cord/plug per section
E1	4	Emergency Light - Dual Head	Various	120 V	2 W	TLS	GC	Exltronix	LED-90	Integral LED	90 minute battery backup
E4	2	White Exit Sign With Emergency Light- Standard Red Letters	Various	120 V	2 W	TLS	ILL	Exltronix	CLED-U-WH	Integral LED	90 min battery backup with integral emergency light, remote head capable
E7	9	Emergency Light	Various	120 V	2 W	TLS	GC	Exltronix	EV2	Integral LED	90 minute battery backup
G4	1	Patio Pole Light	Pole	120 V	10 W	TLS	GC	RAB Lighting	ALED10Y W/ PS4-11-10D2 Pole	Integral LED	See plan for lamp head configuration. Refer to architectural sheets for finish and installation detail
H1	8	Vapor Proof Hood Light	Surface	120 V	15 W	HS/TLS	HS	Furnished W/ Hood	Furnished W/ Hood	(1) TCP L16A19N1527K	Install lamp furnished separately by lighting supplier
J4	2	Decorative Pendant	Pendant	120 V	9 W	TLS	GC	Barnlight	BLE-C-CPT10-ASH-100-S-BK-100-CA	Green Creative 9A100L227V/GU24/R	With black lampshade, black cord, and oak lampholder
P5	3	Pendant	Pendant	120 V	5 W	TLS	GC	Hi-Light MFG	H-LC-91/CB12-91/20WBL	TCP FG25D4027CCQ	Adjust cord length for mounting height called for in architectural drawings
P6	1	Decorative Dining Room Pendant	Pendant	120 V	30 W	TLS	GC	Barnlight	BLE-C-HGT-133-35630-3	Integral LED	Hardwired set of (3) heads with universal canopy and standard black cables
S1	1	Drive-up Pick-up Window Chime/Strobe	Wall	16 V	0 W	TLS	GC	Federal Signal	SLM500B W/ SLMWB-012-024	Integral	Set switch A to "Chime 1 Single" (11011) and switch B to "Chime 2 Single" (00111)
T1	14	Track Head	Track	120 V	10 W	TLS	GC	Juno	R60SL 30K 90CRI PDIM WFL BL	Integral LED	Black cylinder track head w/ universal 120v trac adapter and wide flood beam
T-6	4	Track (6 FT)	Surface	120 V	0 W	TLS	GC	Juno	T 6FT BL	N/A	Single circuit, black finish. Furnish with connectors to achieve arrangement shown on plans. Trim as required for lengths shown.
T-8	1	Track (8 FT)	Surface	120 V	0 W	TLS	GC	Juno	T 8FT BL	N/A	Single circuit, black finish. Furnish with connectors to achieve arrangement shown on plans. Trim as required for lengths shown.
TCL-0.5	2	Track Current Limiter (60W)	Surface	120 V	0 W	TLS	GC	Juno	TCLFM11 BL W/ TCLCB 0.5A BLCK	N/A	Black current limiting end feed with circuit breaker
TCL-2	1	Track Current Limiter (240W)	Surface	120 V	0 W	TLS	GC	Juno	TCLFM11 BL W/ TCLCB 2A BLCK	N/A	Black current limiting end feed with circuit breaker
W1	4	WIC LED Light	Surface	120 V	29 W	WCS	GC	Furnished W/ WIC	Furnish W/ WIC	Integral LED	Wet-rated cooler fixture

1 Lighting Floor Plan
E100 1/4" = 1'-0"

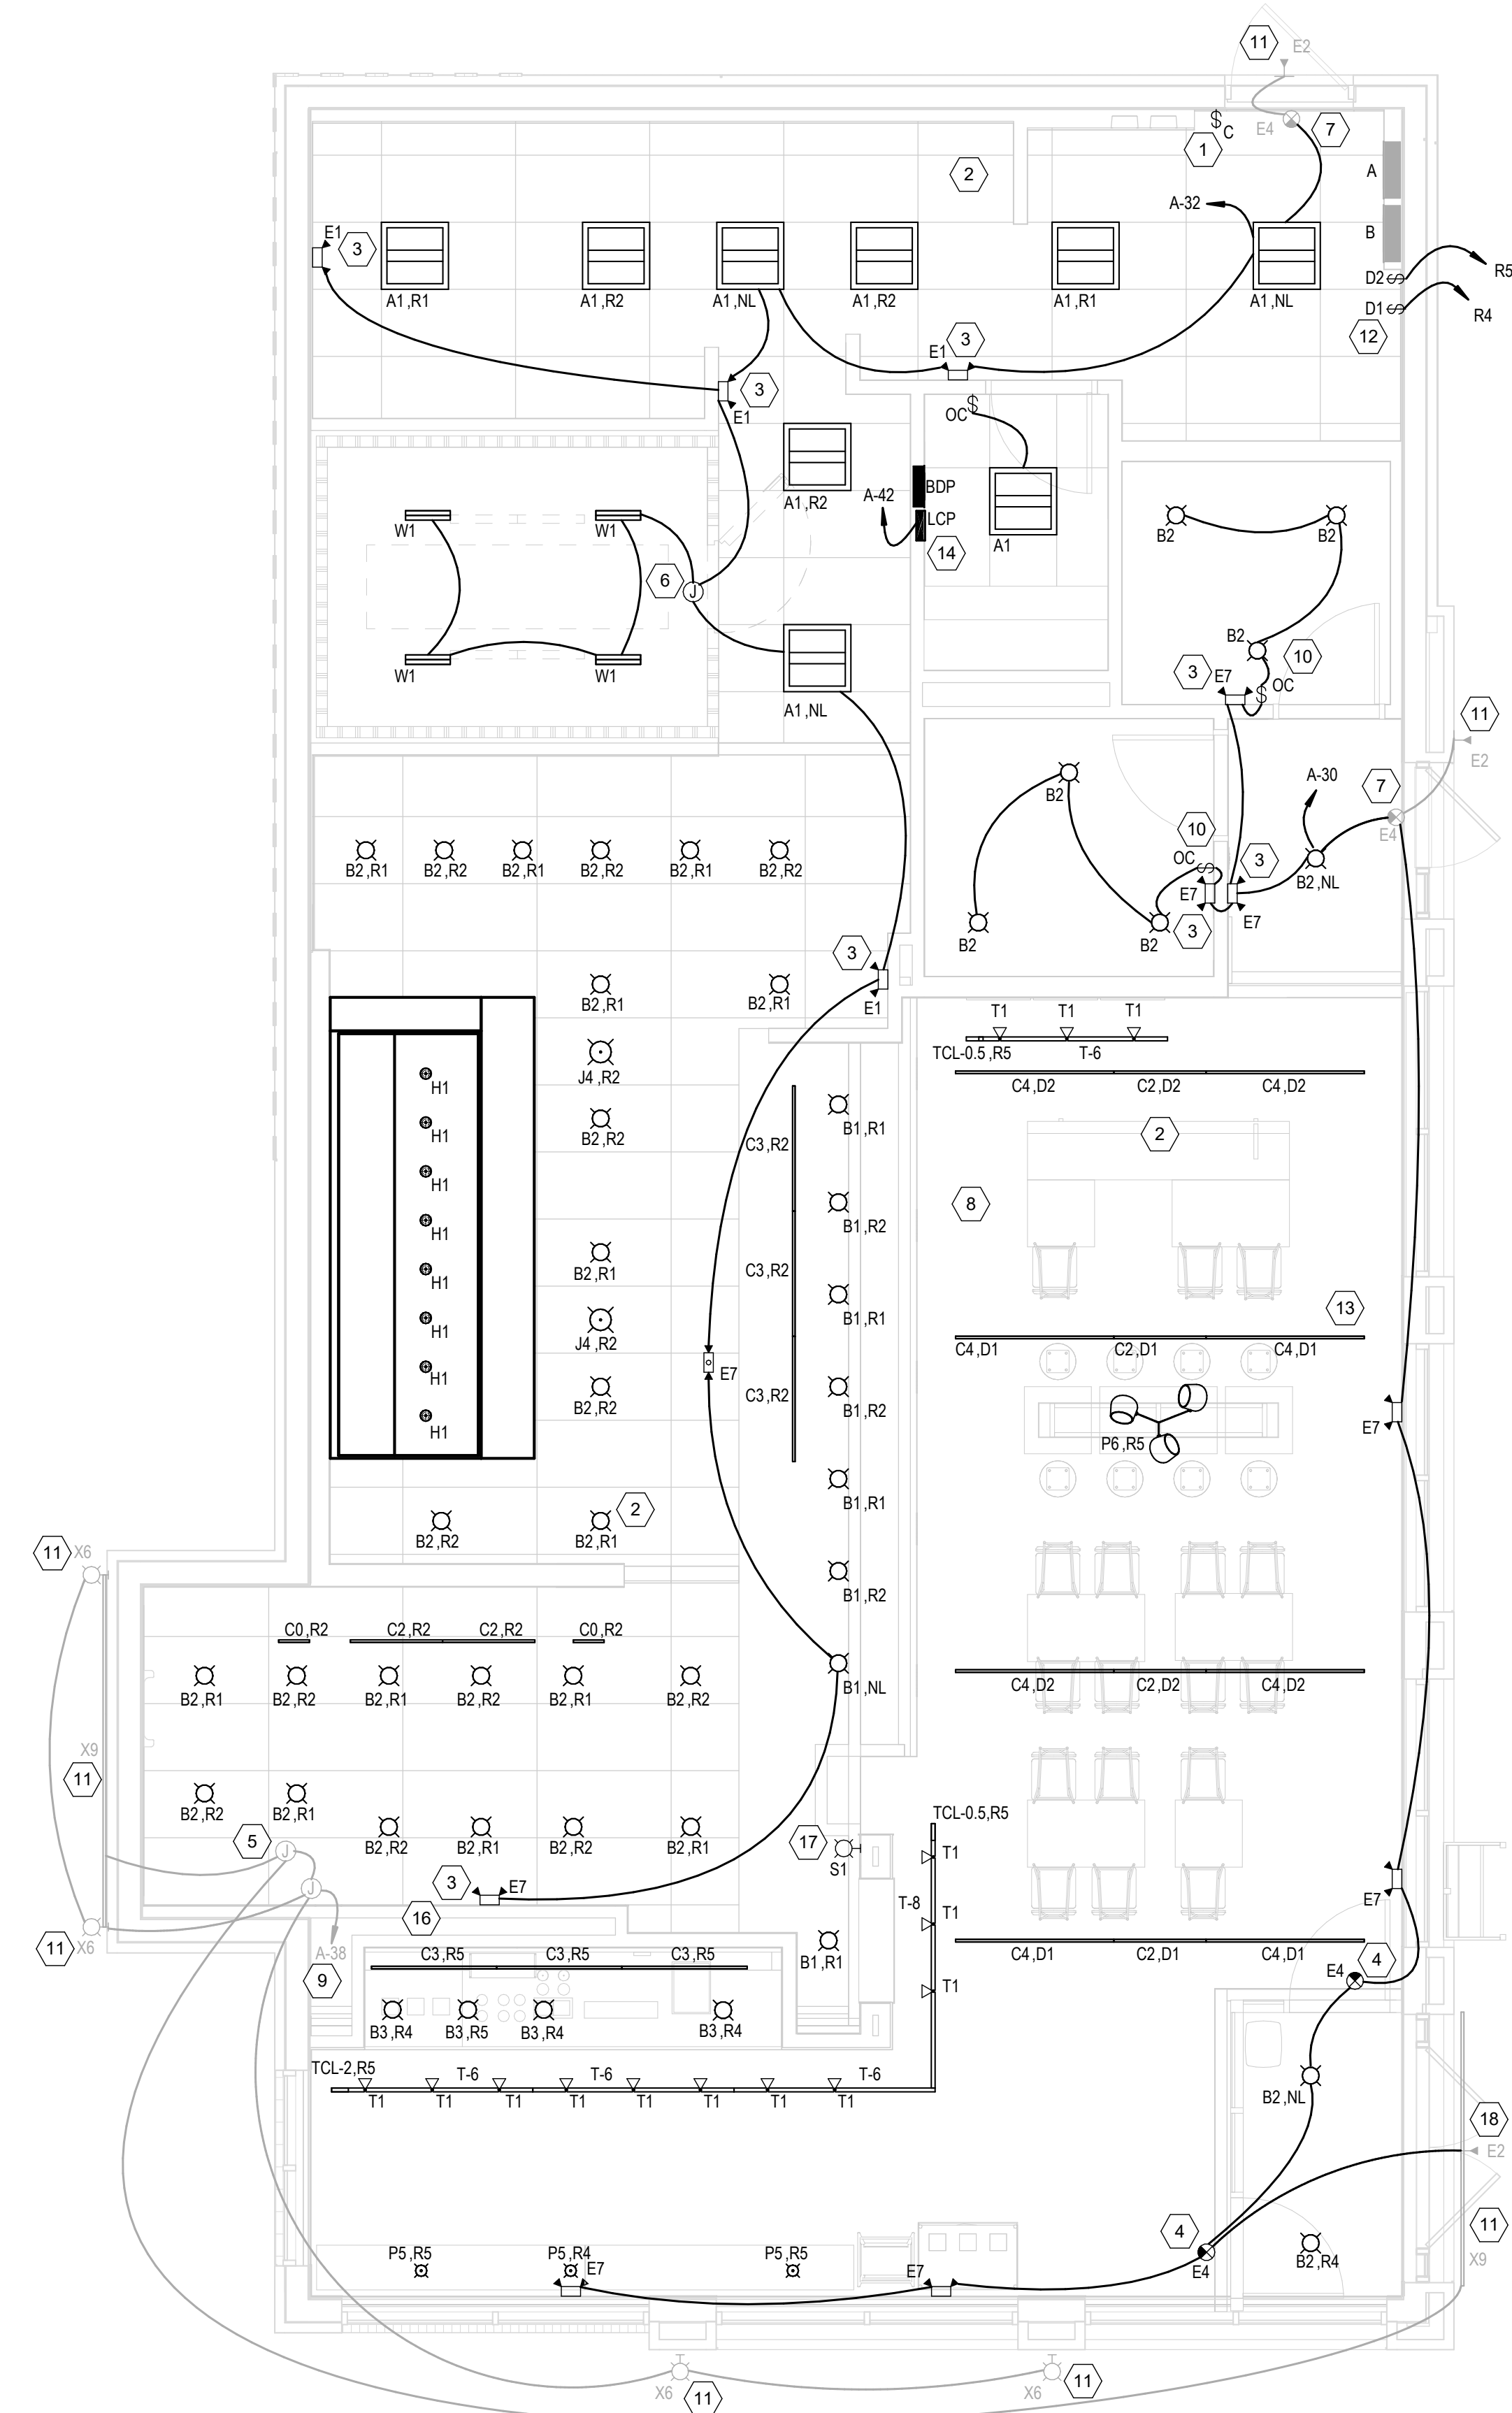

CLIENT:



CHIPOTLE MEXICAN GRILL, INC.
PO BOX 182566
COLUMBUS, OH 43218-2566
TELEPHONE: (614) 318-2482
INTERNET: WWW.CHIPOTLE.COM

COPYRIGHT 2024
THIS DRAWING IS AN INSTRUMENT OF SERVICE AND
AS SUCH REMAINS THE PROPERTY OF CHIPOTLE
MEXICAN GRILL, INC. PERMISSION FOR USE OF THIS
DOCUMENT IS LIMITED AND CAN BE EXTENDED ONLY
BY WRITTEN AGREEMENT WITH CHIPOTLE MEXICAN
GRILL, INC.

PROJECT INFORMATION:

STORE NO.: 5005
"Preserve Village"
9246 Hennepin Town Road
Eden Prairie, MN 55347

SEAL

I HEREBY CERTIFY THAT THIS PLAN,
SPECIFICATION, OR REPORT WAS PREPARED
BY ME OR UNDER MY DIRECT SUPERVISION
AND THAT I AM A DULY LICENSED
PROFESSIONAL ENGINEER UNDER THE
LAWS OF THE STATE OF MINNESOTA

PRINT NAME: DANIEL R. SANDOVAL
SIGNATURE: 
DATE 08-26-2024 LIC. NO. 63146

PROJECT NO. 2023-0144
DRAWN BY AA
CHECKED BY ALB

ISSUE RECORD:	
04/11/2024	PERMIT SET
06/04/2024	BID SET
08/26/2024	CONSTRUCTION SET

REVISIONS:	
1	05/02/2024 Plan Review Comments
3	08/26/2024 Construction Set

TITLE:

Electrical Lighting
Plan

SHEET NUMBER


E100

Electrical Power Plan Notes


1. Show room window receptacle. Coordinate exact receptacle mounting height in the field. Location shall be in the drywall immediately above the main store-front window and as shown in the dining room electrical elevations on sheet E700.
2. Ice machine electrical tie-in. Coordinate exact location with equipment installer prior to rough-in. Provide L5-20P flanged inlet wired to the remote condenser. Provide 48" cords, one with 5-20P end and one with L5-20R end, from ice maker to receptacle and flanged inlet.
3. Connect receptacles serving equipment below the kitchen hood to the circuits shown through the contactor integral to the hood control panel. Integral contactor shall be interlocked to hood fire protection system so that receptacles are de-energized upon activation of hood fire protection system.
4. Junction box for exterior sign lighting. Coordinate exact location with Chipotle's construction manager and the sign installer prior to rough-in. Connect to circuit shown through the exterior lighting contactor panel as shown in detail 6/E710.
5. Provide a single gang vertical junction box for the Kitchen Exhaust Suppression System pull station. Provide a 1/2" conduit from the J-Box to 6" above the ceiling and terminate with a conduit bushing. Coordinate exact location with the Kitchen Exhaust Suppression System installer and the Fire Marshal prior to rough-in.
6. Hood control panel and kitchen exhaust suppression system cabinet shall be located within the integral hood utility cabinet. Provide final electrical connections per the manufacturer's installation instructions necessary for a complete and operational system.
7. Provide a duplex GFCI receptacle with weatherproof while in use outlet cover for irrigation controller.
8. Provide an empty single gang J-Box for volume controls. Install 16/2 speaker wire furnished by MSS from the J-Box to the amplifier in the office with 3 feet of slack at each end.
9. Not Used.
10. Provide rough-in for launchport as noted. Launchport will be furnished and installed by Chipotle with the wallstation at 62" AFF. Provide a 4" x 2-1/8" deep octagon J-Box with 1-1/2" extension ring at 62" AFF for the wallstation installation with a 1" conduit with pull string from the J-Box to above the office ceiling.
11. Not used.
12. Provide a suitable length of liquid-tight conduit to the exhaust fan EF-1 to allow the exhaust fan to hinge completely open when the viroguard system is installed.
13. After the fax line, POS, and office equipment is installed provide childproof receptacle covers on unused IG receptacles at the fax line, POS, and office.
14. Provide one phase, one neutral, and one ground conductor from the ice maker to the remote condensing unit.
15. Unit shall have an integral non-fused disconnect switch.
16. Provide 3" conduit (EMT, IMC, or RMC) through roof. Terminate with weatherhead 60" above roof for future cell booster with one (1) 90 degree elbow and one (1) 45 degree PVC attachments - provide loose fitted.
17. Install the bypass distribution panel (BDP) furnished by the tenant. Install per the manufacturer's installation instructions and detail 3/E710.
18. Rough-ins to serve line and POS equipment are underground. Coordinate rough-in requirements and locations with equipment manufacturer prior to rough-in.
19. Rooftop unit shall have an integral unit-mounted GFCI receptacle. Provide connection to circuit shown.
20. Ice maker receptacles shall be concealed behind the ice maker. Coordinate location with actual width of ice maker.
21. Provide vertical metal die cast weatherproof while in use outlet cover on receptacles at cook line. Cover shall be Intermatic WP1010MXD for single gang boxes and WP1030MXD for double gang boxes. No substitutions shall be accepted.
22. Not used.
23. Label main disconnect switch and Panel A "Warning: Battery-protected receptacles in use. Disconnect at panel BDP".
24. Provide NEMA 5-20P flanged inlet (Leviton model #15378-C) and a single Nema 5-20R receptacle in office for connection to a central UPS system. Connect the flanged inlet and the single receptacle to the terminal block in the MDP per the manufacturer's instructions. Provide final connection from flanged inlet to the output of the UPS using a 2' long 20A extension cord. Plug the UPS into the single receptacle.
25. Connect restroom exhaust fan to circuit shown through the Lighting Control Panel (LCP).
26. Install 16/2 speaker wire furnished by MSS. Install speaker wire between speakers in the Dining Room as shown to the volume control in the Kitchen with 3 feet of slack at each end. See architectural plans for speaker locations. Adjust each speaker 70V tap setting to be 15 watts.
27. Provide power connections to island prep table per detail 2/E710. Provide GFCI duplex receptacles in two J-Boxes integral to prep table for hot holding cabinet and general receptacle.
28. Provide GFCI receptacle and J-Box and install CO2 alarm furnished by CO2AS as shown in Detail 4/E710.
29. Provide J-Box and install CO2 alarm remote display unit furnished by CO2AS as shown in Detail 4/E710.

Electrical Power Plan Notes

30. Install Walk-in cooler external readout thermometer remote probe on wall opposite from door as shown. Route temperature probe wire above Walk-in cooler ceiling panels, seal penetrations through the ceiling panels, and secure vertical probe wire tight to walls. No excess probe wire shall be within the Walk-in cooler.
31. Provide receptacle for restroom hand sink faucet as shown in Detail 14/P700.
32. Provide 4" square J-Box on exterior wall for mounting of exterior camera. See architectural elevation for exact height and location. Provide 3/4" conduit with pullstring from J-Box to above lay-in ceiling area in Kitchen. J-Box shall not be surface mounted. Base of camera shall be mounted flush to exterior wall finish.
33. Not used.
34. Not used.
35. Install vehicle detector system furnished by TLS surface-mounted on wall in accessible location above ceiling and connect to strobe/chime and detector loop per the manufacturer's installation instructions. Make final adjustments to loop sensitivity per the manufacturer's instructions. Once all components are installed and operational the chime/strobe light should stay illuminated and there should be a single chime when a vehicle drives over or stops on loop.
36. Seal interior and exterior of conduits that pass through the Walk-in cooler envelope per the NEC.
37. Provide island prep table food warmer receptacle with ground pin towards the bottom of the receptacle.
38. Install transformer furnished by TUV with the REME halo air purifier in the junction box on the exterior of the RTU per detail 6/M700. Connect line side of the transformer to the RTU service receptacle circuit so that REME halo runs continuously. Connect the low voltage side of the transformer to the REMO halo using the included barrel plug.
39. Provide (2) 10" x 10" x 4" junction boxes (J-Box #1/J-Box #2) on the wall above panelboards 6" below the lay-in ceiling and mounted adjacent to each. Provide conduits and wiring shown in detail 6/E710. TEMS shall provide gridpoint 3 phase meter and transformer within J-Box #1 and gridpoint IOM/HUB within J-Box #2. See gridpoint detail on sheet E710.
40. Not used.
41. Install wired door buzzer at 96" AFF. See architectural door equipment for equipment information. Connect to circuit shown through the transformer furnished with the door buzzer. Provide wiring to a button adjacent to the service door and connect per the manufacturer's installation instructions.
42. Connect bathroom sanitizer to circuit shown so that it is energized at all times.
43. Provide power and low voltage connections to dish sanitizing machine per detail 7/E710. Connect the detergent dispenser to the dish machine using the included wiring harness per the manufacturer's installation instructions.
44. Provide receptacle for 2-door and 1-door refrigerators with ground pins towards the bottom of the receptacle.
45. Provide cord and Nema 5-20P plug from utensil counter ice maker, through utensil counter, to ice maker receptacle.
46. Label utensil counter receptacles "Tractor Beverage", "Ice Maker/IMSB", and "Soda Fountain".
47. Label receptacle "UV Insect Trap".
48. Provide power connections to Island prep table per detail 2/E710. Provide GFCI duplex receptacle in the J-Box integral to prep table for undercounter refrigerator. Provide final connection to carving station heater.
49. If neutral conductor is not needed for serve line hot food server, remove.
50. Provide a two-conductor low voltage wire in 3/4" C and (4) #12, #12N, #12G in 1" C from MAU-1 to the hood control panel per the manufacturer's installation instructions.
51. Provide horizontal single-gang J-Box for data jack up shown for Kroppos time clock.
52. Provide a recessed J-Box at 48" AFF for the installation of the security system keypad with a 3/4" conduit to above the drop tile ceiling in the office area. Terminate conduit with a conduit bushing.
53. Provide ceiling mounted maintenance receptacle for Unit Heater (UH-1).
54. Provide unit-mounted weatherproof GFCI receptacle. Provide connection to circuit shown.
55. Unit furnished with integral weatherproof disconnect switch.
56. Provide ceiling mounted electric unit heater as manufactured by Indecon model #931U04000V, 3KW, 208V, single phase.

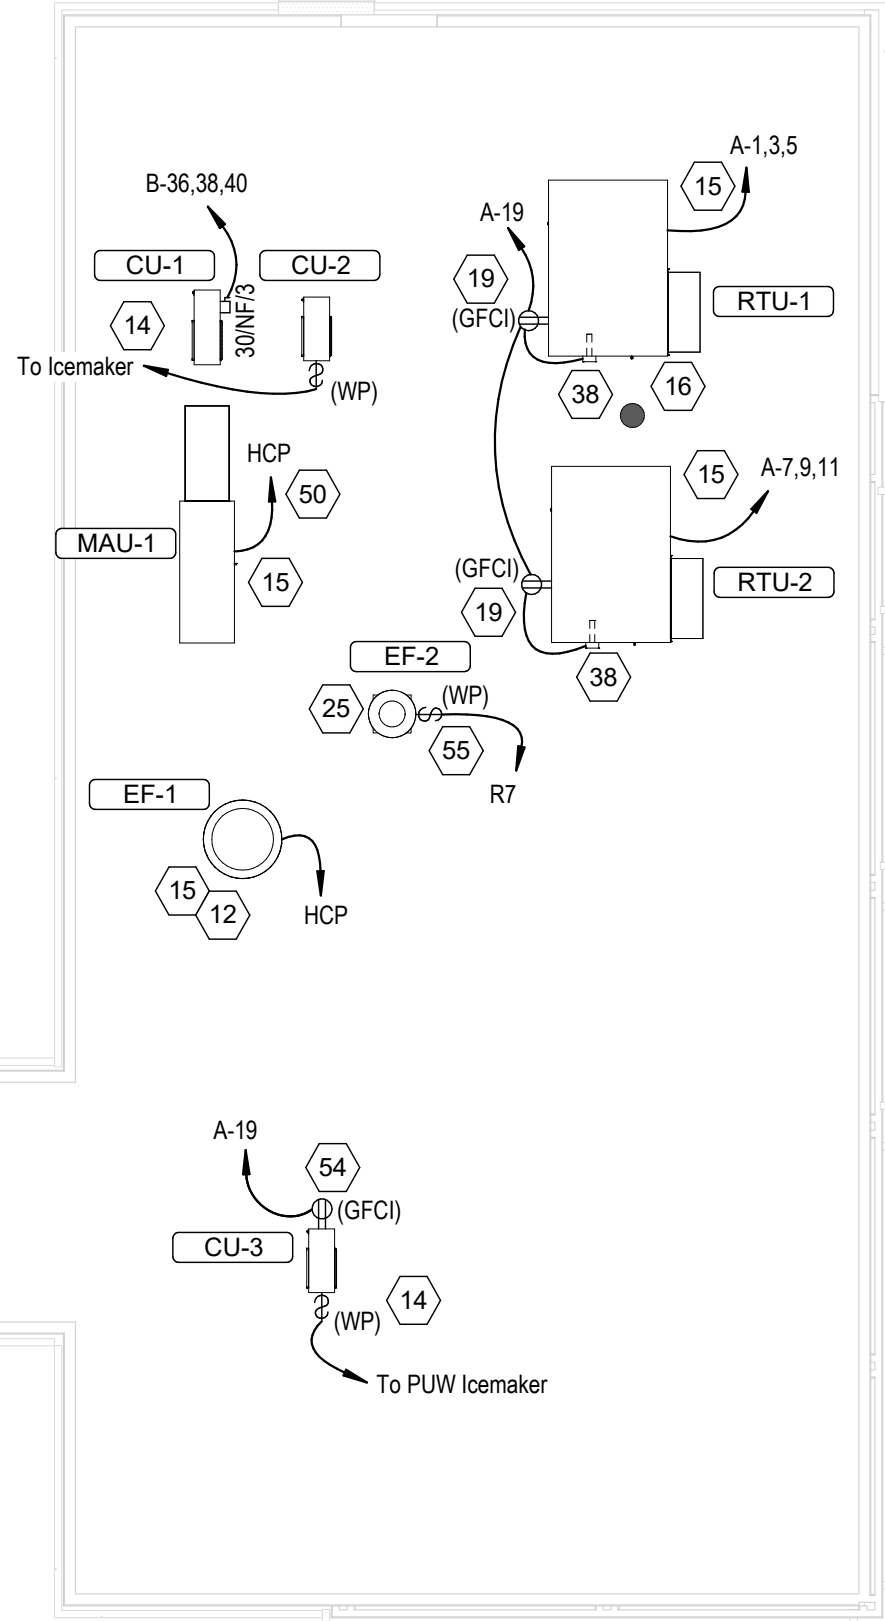

2
E110 Power Roof Plan
1/8" = 1'-0"

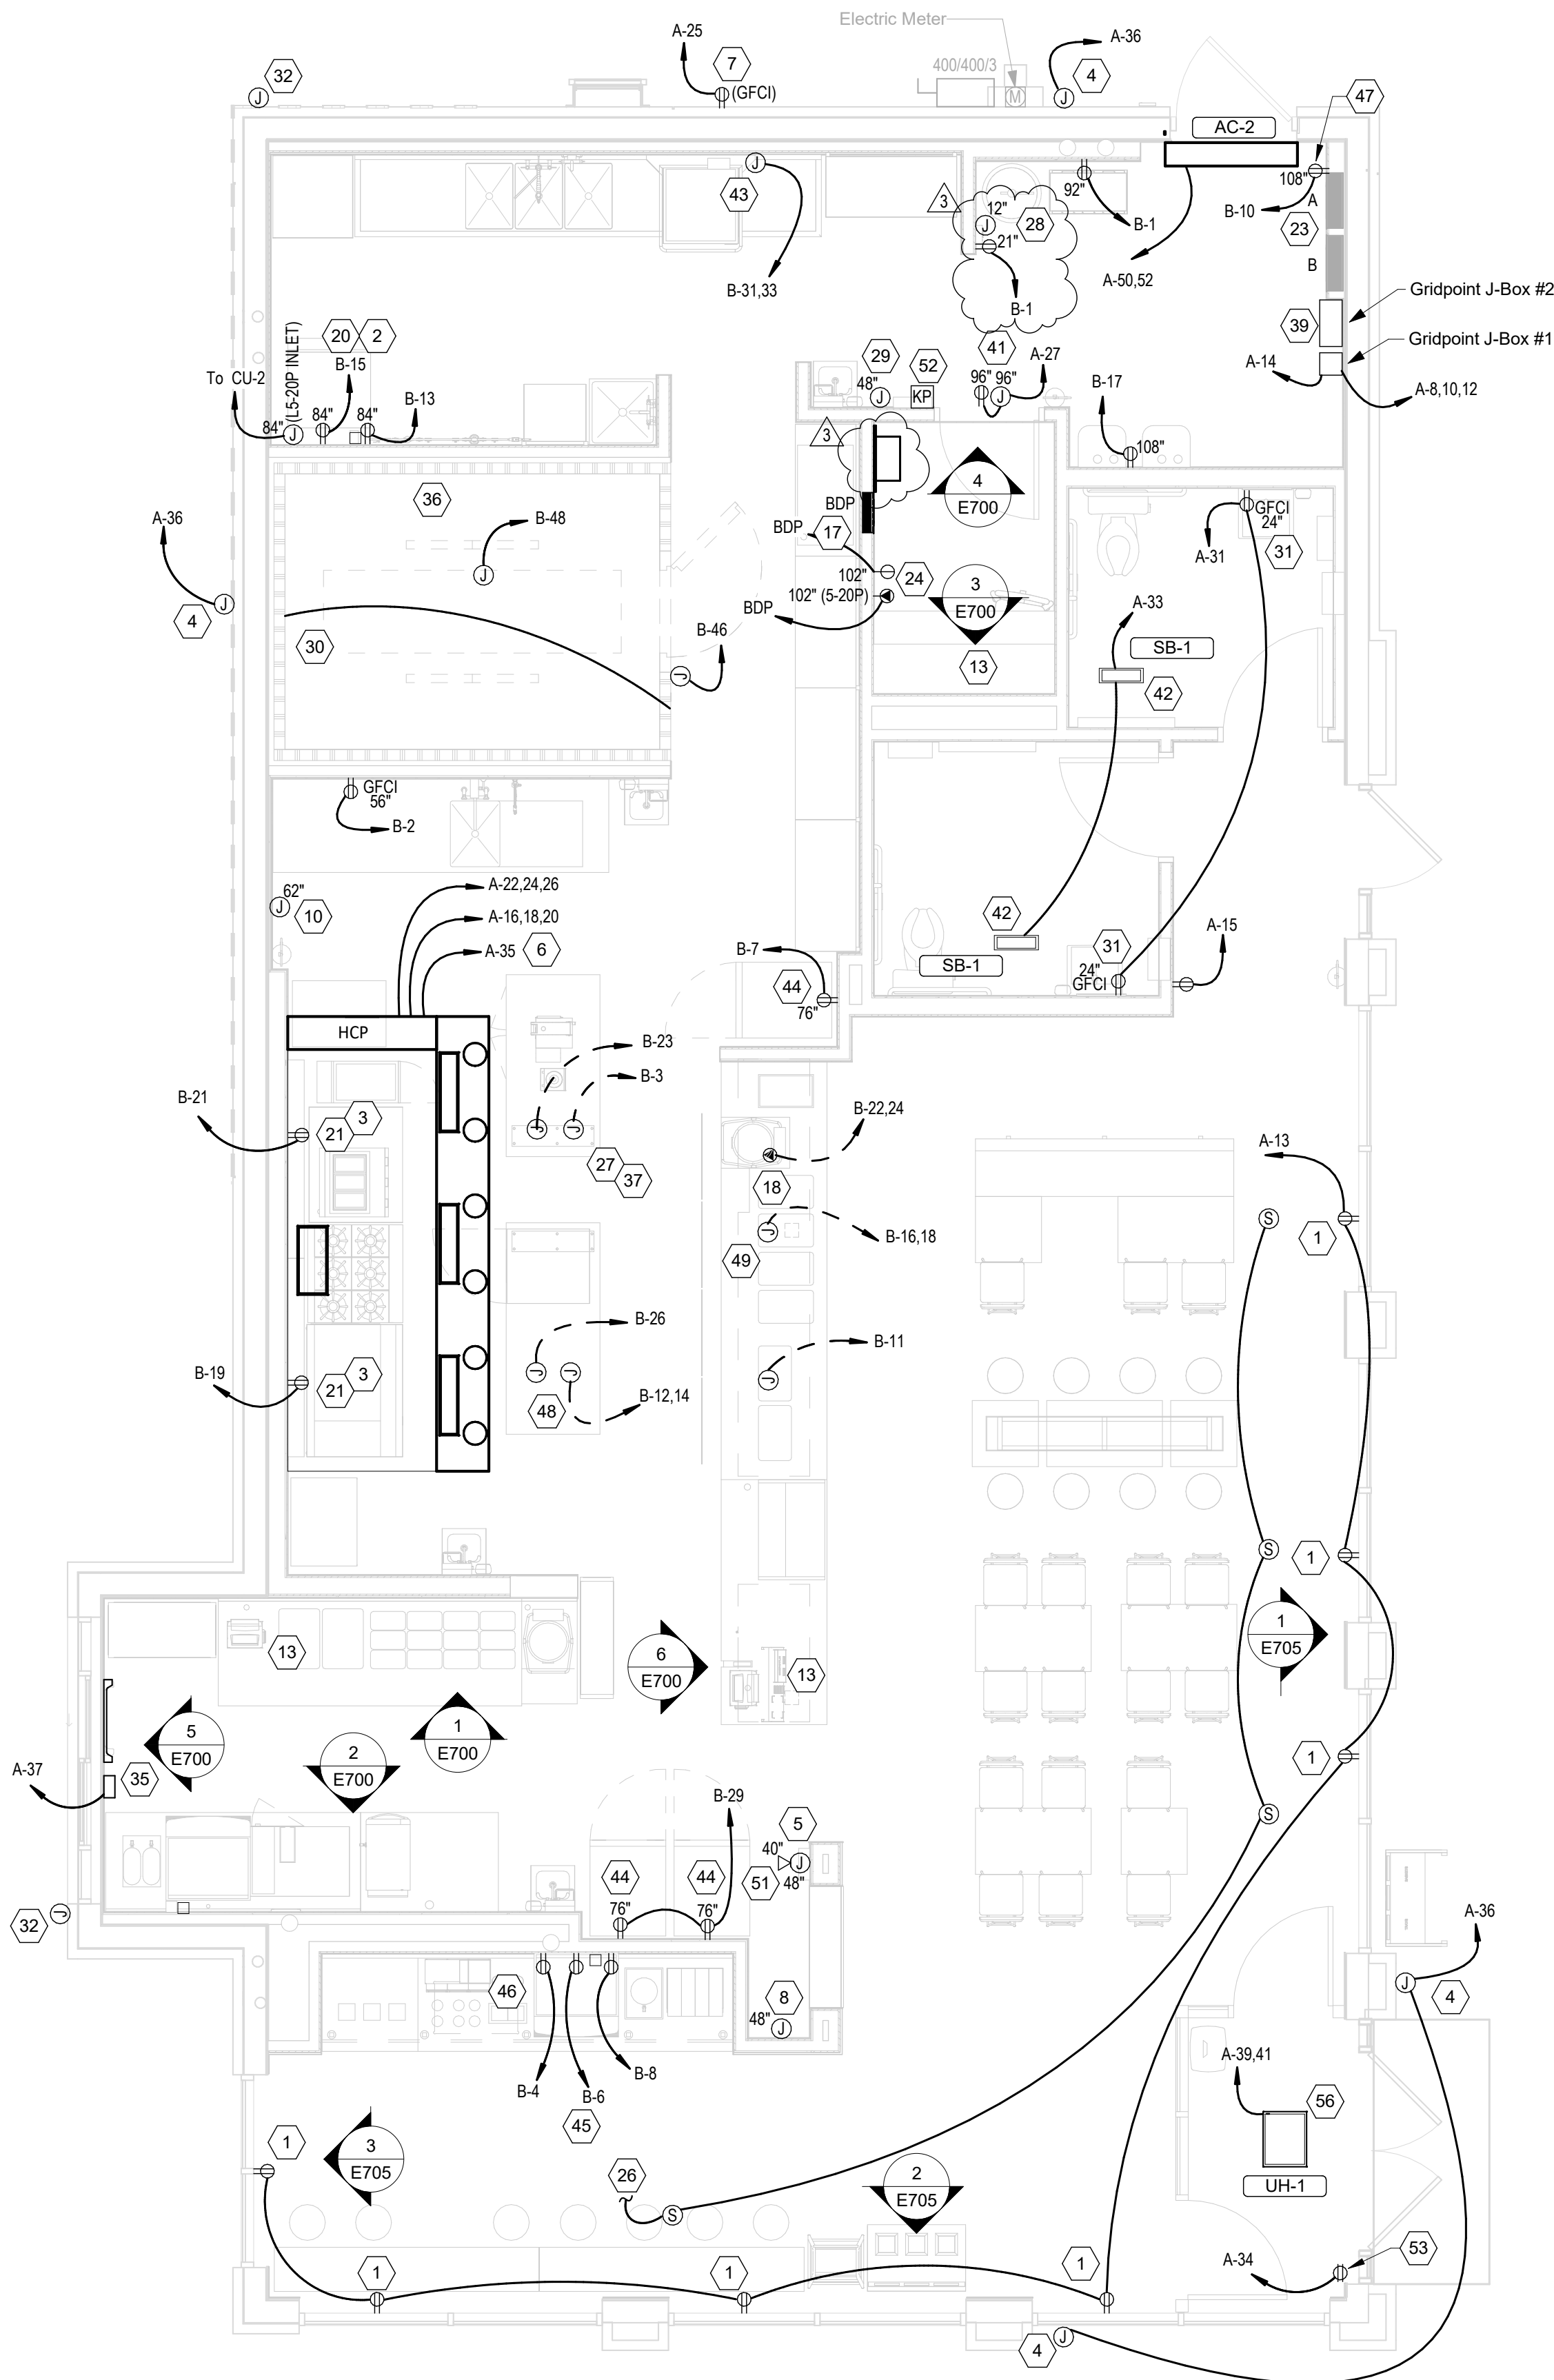

General Notes

- A. Work and materials shall be compliant with the NEC and requirements of the AHJ.
- B. Conductors and connections below grade, even where within conduits or enclosures, shall be suitable for wet locations.
- C. Provide pull string in empty conduits.
- D. Seal ends of conduits stubbed up above grade to protect from the elements.

Tag	Description	Responsibility	
		Device Or Conduit	Connection Or Conductors
1	Vehicle detector loop - 6'x4' with 4 turns (EMX PR-46-XX). Verify length of lead-in wire prior to ordering to allow wire to reach vehicle detector without splicing. See site plan for locations.	GC	GC
2	1" conduit from vehicle detector loop location to low voltage J-Box.	EXT'G	GC
3	1" conduit from digital pickup sign location to line voltage J-Box.	EXT'G	GC
4	1" conduit from site directional signage and/or monument sign location(s) to line voltage J-Box. See site plan for locations and number of rough-in locations.	EXT'G	GC
5	1" conduit from site lighting fixture(s) to line voltage J-Box. Site fixtures can be daisy-chained.	EXT'G	GC
6	Line voltage J-Box - minimum 6"x6"x4" J-Box on interior wall of building at 11'-0" AFF. See site plan for location.	EXT'G	GC
7	Low voltage J-Box - minimum 6"x6"x4" J-Box on interior wall of building at 11'-0" AFF. See site plan for location.	EXT'G	GC
8	1" spare conduit from low voltage J-Box to landscaping area. Seal conduit for future use.	EXT'G	GC
9	1" spare conduit from line voltage J-Box to landscaping area. Seal conduit for future use.	EXT'G	GC

Electrical Site Power Plan Keynotes

1. Install vehicle detection loop furnished by TLS per the manufacturer's installation instructions. Align detector loop to be centered on the pick-up window. See Detail 2/this sheet for more information.
2. Connect digital pickup sign to circuit shown through the exterior lighting contactor panel as shown in Detail 6/E710. See Detail 2/this sheet for site conduits.
3. Connect monument sign to circuit shown through the exterior lighting contactor panel as shown in Detail 6/E710. See Detail 2/this sheet for more information.
4. Existing 1" spare low voltage conduit. See Detail 2/this sheet for more information.
5. Existing 1" spare line voltage conduit. Set Detail 2/this sheet for more information.
6. Existing interior J-Boxes at 11'-0" AFF for line voltage and low voltage site wiring. See Detail 2/this sheet for more information.
7. Provide (2) empty 2" conduits with pull strings from the base building's telephone and data service entrance locations to the space above the office ceiling. Terminate with conduit bushing.
8. Site lighting locations are referenced only - refer to civil for additional information. Connect site lighting fixtures to circuit shown through the exterior lighting contactor panel as shown in Detail 6/E710. See Detail 2/this sheet for more information. Size branch circuit wiring to limit voltage drop to 3 percent.

CONSULTANT:

AYRES
MECHANICAL, ELECTRICAL,
PLUMBING (MEP)
1700 West Highway 36 - Suite 700
Roseville, Minnesota 55113
(651) 639-9606 Fax (651) 639-9618
Project No. 81-0648

CLIENT:



CHIPOTLE MEXICAN GRILL, INC.
PO BOX 182566
COLUMBUS, OH 43218-2566
TELEPHONE: (614) 318-2482
INTERNET: WWW.CHIPOTLE.COM

COPYRIGHT 2024
THIS DRAWING IS AN INSTRUMENT OF SERVICE AND
AS SUCH REMAINS THE PROPERTY OF CHIPOTLE
MEXICAN GRILL, INC. PERMISSION FOR USE OF THIS
DOCUMENT IS LIMITED AND CAN BE EXTENDED ONLY
BY WRITTEN AGREEMENT WITH CHIPOTLE MEXICAN
GRILL, INC.

PROJECT INFORMATION:

STORE NO.: 5005
"Preserve Village"
9246 Hennepin Town Road
Eden Prairie, MN 55347

SEAL:

I HEREBY CERTIFY THAT THIS PLAN,
SPECIFICATION, OR REPORT WAS PREPARED
BY ME OR UNDER MY DIRECT SUPERVISION
AND THAT I AM A DULY LICENSED
PROFESSIONAL ENGINEER UNDER THE
LAWS OF THE STATE OF MINNESOTA

PRINT NAME: DANIEL R. SANDOVAL

SIGNATURE: *Daniel R. Sandoval*

DATE 08-26-2024 LIC NO. 63146

PROJECT NO. 2023-0144

DRAWN BY AA

CHECKED BY ALB

ISSUE RECORD:

04/11/2024 PERMIT SET

06/04/2024 BID SET

08/26/2024 CONSTRUCTION SET

REVISIONS:

3 08/26/2024 Construction Set

TITLE:

Electrical Site Plan

SHEET NUMBER:

E115

Panelboard: BDP

Location:

Supply: A

Mounting: Flush

Enclosure: NEMA 1

Features & -

Modifications:

Voltage: 120 V, 1Ø, 2W

Bus Rating: 20 A

Neutral: 100%

Mains Type: MLO

Mains Rating: 20 A

Mains FN/Note: -

SCCR: 10 kA

Ckt	Description	Trip (A)	Poles	FN/Note	Phase C Load (VA)
1	POS	15	1		200
2	DML - POS	15	1		200
3	DML - Ordering System	15	1		700
4	Office - Security System	15	1		200
5	Office - Computer	15	1		360
6	Office - DVR/ISP	15	1		540
Connected Load:					2 kVA
Connected Current:					18 A

Load Classification	Connected	Factor	Demand	Panel Totals Connected Load: 2 kVA Connected Current: 18 A Demand Load: 2 kVA Demand Current: 18 A
Receptacle - General	2200 VA	100.00%	2200 VA	

Notes:

Branch Panel: A																									
Location: KITCHEN 110						Volts: 208Y/120			A.I.C. Rating: 65,000 A																
Supply From: Utility						Phases: 3			Mains Type: MCB																
Mounting: Recessed						Wires: 4			Mains Rating: 400 A																
Enclosure: Type 1									MCB Rating: 400 A																
Feed Thru Lugs: Yes																									
Notes: Panel furnished under separate construction package.																									
CKT	Circuit Description	Notes	Trip	Poles	A		B		C		Poles	Trip	Notes	Circuit Description	CKT										
1	Air Conditioner - Kitchen (RTU-1)	HACR	60 A	3	5461 VA	0 VA						3	60 A	TVSS (4-#6, #10 G. in 1" C.)	2										
3	(3-#6, #10 G. in 1" C.)						5461 VA	0 VA								4									
5									5461 VA	0 VA						6									
7																8									
9	Air Conditioner - Dining (RTU-2)				HACR	50 A	3	4188 VA	0 VA								3	20 A	Gridpoint 3 Phase Meter (4-#12, #12 G. in 3/4" C.)	10					
11	(3-#8, #10 G. in 3/4" C.)			4188 VA				0 VA					12												
13	Receptacles - Storefront								4188 VA	0 VA			14												
15	Receptacles - Dining												16												
17	Panel BDP												18												
19	Receptacle - Rooftop				541 VA	901 VA						3	20 A	Hood Exhaust Fan (EF-1) (3-#12, #12 G. in 3/4" C.)	20										
21	Receptacles - POS General						700 VA	400 VA			22														
23	Security/Audio								400 VA	400 VA					3	15 A	Hood Makeup Air Fan (MAU-1) (3-#12, #12 G. in 3/4" C.)	24							
25	Irrigation Controller				36 VA	400 VA												26							
27	GFCI - Receptacles - Office	GFCI					1260 VA	500 VA										1	15 A	Restroom Fan (EF-2)	28				
29	GFCI - Receptacles - DML	GFCI							1040 VA	516 VA		1	20 A	Lighting - Dining Room							30				
31	Receptacles - Restrooms				400 VA	1498 VA															1	20 A	Lighting - Kitchen	32	
33	Bathroom Sanitizer						48 VA	180 VA							1	20 A	GFCI							Maintenance Receptacle	34
35	HD-1 (Control and Lights)								144 VA	800 VA															1
37	Vehicle Detector				30 VA	1043 VA												1	20 A	Lighting - Exterior					
39	Vestibule Heater (UH-1)						1500 VA	200 VA				1	20 A	Site Signage											
41	(2-#10, #10 G. in 3/4" C.)								1500 VA	0 VA											1	20 A	Lighting Control Panel		
43	Spare				0 VA	200 VA									1	20 A	Pick-up Window							44	
45	Spare						0 VA	2100 VA																2	25 A
47	Spare								0 VA	2100 VA								2	20 A	Air Curtain AC-2					
49	Spare				0 VA	1581 VA						1	20 A	Spare											
51	Spare						0 VA	1581 VA													0 VA	0 VA			
53	Spare														1	20 A									
Total Load:					37040 VA		37123 VA		39650 VA																
Total Amps:					309 A		309 A		331 A																
Legend:																									
Load Classification			Connected Load			Demand Factor			Estimated Demand			Panel Totals													
Motor			36544 VA			111.21%			40640 VA																
Lighting			4057 VA			125.00%			5071 VA			Total Conn. Load: 113813 VA													
Receptacle - General			15593 VA			82.07%			12797 VA			Total Est. Demand: 95960 VA													
Kitchen Equipment			57620 VA			65.00%			37453 VA			Total Conn. Current: 316 A													
												Total Est. Demand Current: 266 A													
Notes:																									

Branch Panel: B														
Location: KITCHEN 110						Volts: 208Y/120			A.I.C. Rating: 65,000 A					
Supply From: A						Phases: 3			Mains Type: MLO					
Mounting: Flush						Wires: 4			Mains Rating: 400 A					
Enclosure: Type 1									Feed Thru Lugs: No					
Notes: Panel furnished under separate construction package.														
CKT	Circuit Description	Notes	Trip	Poles	A	B	C	Poles	Trip	Notes	Circuit Description	CKT		
1	Carbonator/CO2 Alarm	GFCI	20 A	1	1300 VA	1400 VA			1	20 A	Food Prep Table	2		
3	Food Prep Table (Island)		20 A	1		1400 VA	1100 VA		1	20 A	Soda System Dispenser	4		
5	Spare		20 A	1			0 VA	1400 VA	1	20 A	Ice Maker - Utensil Counter	6		
7	Reach-In Refrigerator	GFCI	20 A	1	600 VA	1000 VA			1	20 A	GFCI	Bubbler	8	
9	Ready-To-Drink Refrigerator	GFCI	20 A	1		1100 VA	200 VA		1	20 A	GFCI	UV Insect Light Trap	10	
11	Cold Top (Serve Line)		20 A	1			1400 VA	1000 VA	2	20 A		Carving Station (2-#10, #10 G. in 3/4" C.)	12	
13	Ice Maker Sanitizer	GFCI	20 A	1	200 VA	1000 VA							14	
15	Ice Maker / CU-2	GFCI	20 A	1		1900 VA	2100 VA		2	30 A		Hot Food Server (Serve Line) (2-#10, #10 N., #10 G. in 3/4" C.)	16	
17	Gas Water Heater / Water Softener	GFCI	20 A	1			600 VA	2100 VA					18	
19	Gas Griddle	GFCI	20 A	1	100 VA	0 VA			1	20 A		Spare	20	
21	Gas Fryer/Rice Cooker	GFCI	20 A	1		100 VA	1400 VA						22	
23	Food Warmer (Rice Table)		15 A	1			200 VA	1400 VA	2	20 A	GFCI	Tortilla Press (Serve Line) (2-#10, #10 N., #10 G. in 3/4" C.)	24	
25	Tortilla Press (DML) (2-#10, #10 G. in 3/4" C.)	GFCI	20 A	2	1400 VA	300 VA			1	20 A		Refrigerator (Cook Line)	26	
27	Upright Refrigerator	GFCI	20 A	1		1400 VA	2100 VA		2	30 A	GFCI	Hot Food Server (DML) (2-#10, #10 N., #10 G. in 3/4" C.)	28	
31	Dish Machine		30 A	2	2600 VA	1400 VA			1	20 A	GFCI	Foodwarmer (DML)	32	
33	(2-#10, #10 G. in 3/4" C.)				2600 VA	1200 VA			1	20 A	GFCI	Cold Top (DML)	34	
35	Quesadilla Maker (2-#10, #10 G. in 3/4" C.)	GFCI	30 A	2	2900 VA	1100 VA		2900 VA	1100 VA	3	15 A		CU-1 (3-#10, #10 G. in 3/4" C.)	36
37	Undercounter Cooler (PUW)	GFCI	20 A	1		200 VA	1100 VA							40
39	Quesadilla Maker (2-#10, #10 G. in 3/4" C.)	GFCI	30 A	2	2900 VA	1100 VA		2900 VA	1500 VA	1	20 A	GFCI	Ice Maker (PUW) / CU-3	42
43	Spare		20 A	1		0 VA	24 VA		1	20 A	GFCI	Soda System Dispenser (PUW)	44	
47	Spare		20 A	1			0 VA	200 VA	1	20 A		WIC - Door Section	46	
49	Spare		20 A	1	0 VA	0 VA			1	20 A		Spare	48	
51	Spare		20 A	1		0 VA	0 VA		1	20 A		Spare	50	
53	Spare		20 A	1			0 VA	0 VA	1	20 A		Spare	52	
Total Load:					19300 VA	17924 VA	20000 VA							
Total Amps:					163 A	149 A	168 A							
Legend:														
Load Classification					Connected Load	Demand Factor	Estimated Demand	Panel Totals						
Kitchen Equipment					57224 VA	65.00%	37196 VA	Total Conn. Load: 57224 VA						
								Total Est. Demand: 37196 VA						
								Total Conn. Current: 159 A						
								Total Est. Demand Current: 103 A						
Notes:														

CLIENT:



CHIPOTLE MEXICAN GRILL, INC.
PO BOX 182566
COLUMBUS, OH 43218-2566
TELEPHONE: (614) 316-2462
INTERNET: WWW.CHIPOTLE.COM

COPYRIGHT 2024
THIS DRAWING IS AN INSTRUMENT OF SERVICE AND AS SUCH REMAINS THE PROPERTY OF CHIPOTLE MEXICAN GRILL, INC. PERMISSION FOR USE OF THIS DOCUMENT IS LIMITED AND CAN BE EXTENDED ONLY BY WRITTEN AGREEMENT WITH CHIPOTLE MEXICAN GRILL, INC.

PROJECT INFORMATION:

3
STORE NO.: 5005
"Preserve Village"
9246 Hennepin Town Road
Eden Prairie, MN 55347

SEAL:

I HEREBY CERTIFY THAT THIS PLAN, SPECIFICATION, OR REPORT WAS PREPARED BY ME OR UNDER MY DIRECT SUPERVISION AND THAT I AM A DULY LICENSED PROFESSIONAL ENGINEER UNDER THE LAWS OF THE STATE OF MINNESOTA

PRINT NAME: DANIEL R. SANDOVAL
SIGNATURE: Daniel Sandoval
DATE 08-26-2024 LIC NO. 63146

PROJECT NO. 2023-0144
DRAWN BY AA
CHECKED BY ALB

ISSUE RECORD:
04/11/2024 PERMIT SET
06/04/2024 BID SET
08/26/2024 CONSTRUCTION SET

REVISIONS:
2 06/04/2024 Bid Set Updates
3 08/26/2024 Construction Set

TITLE:
Electrical Schedules

SHEET NUMBER:

E600

CLIENT:



CHIPOTLE MEXICAN GRILL, INC.
PO BOX 182566
COLUMBUS, OH 43218-2566
TELEPHONE: (614) 318-2482
INTERNET: WWW.CHIPOTLE.COM

COPYRIGHT 2024
THIS DRAWING IS AN INSTRUMENT OF SERVICE AND
AS SUCH REMAINS THE PROPERTY OF CHIPOTLE
MEXICAN GRILL, INC. PERMISSION FOR USE OF THIS
DOCUMENT IS LIMITED AND CAN BE EXTENDED ONLY
BY WRITTEN AGREEMENT WITH CHIPOTLE MEXICAN
GRILL, INC.

PROJECT INFORMATION:

STORE NO.: 5005
"Preserve Village"
9246 Hennepin Town Road
Eden Prairie, MN 55347

SEAL:

I HEREBY CERTIFY THAT THIS PLAN,
SPECIFICATION, OR REPORT WAS PREPARED
BY ME OR UNDER MY DIRECT SUPERVISION
AND THAT I AM A DULY LICENSED
PROFESSIONAL ENGINEER UNDER THE
LAWS OF THE STATE OF MINNESOTA

PRINT NAME: DANIEL R. SANDOVAL

SIGNATURE: *Daniel R. Sandoval*

DATE 08-26-2024 LIC NO. 63146

PROJECT NO. 2023-0144

DRAWN BY AA

CHECKED BY ALB

ISSUE RECORD:

04/11/2024	PERMIT SET
06/04/2024	BID SET
08/26/2024	CONSTRUCTION SET

REVISIONS:


3	08/26/2024	Construction Set
---	------------	------------------

TITLE:


Electrical Interior
Elevations

SHEET NUMBER:


E705

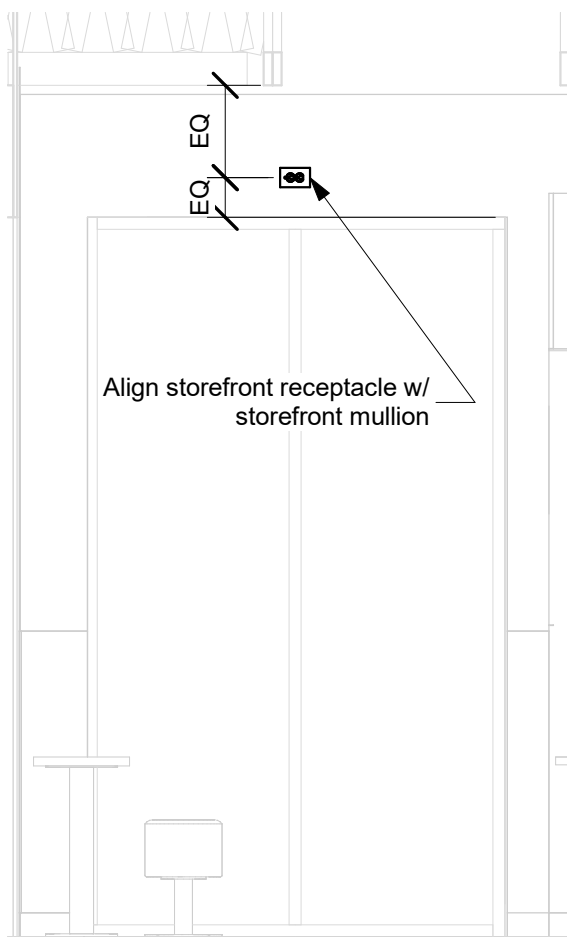

3 Dining Room Electrical Elevation
3/8" = 1'-0"

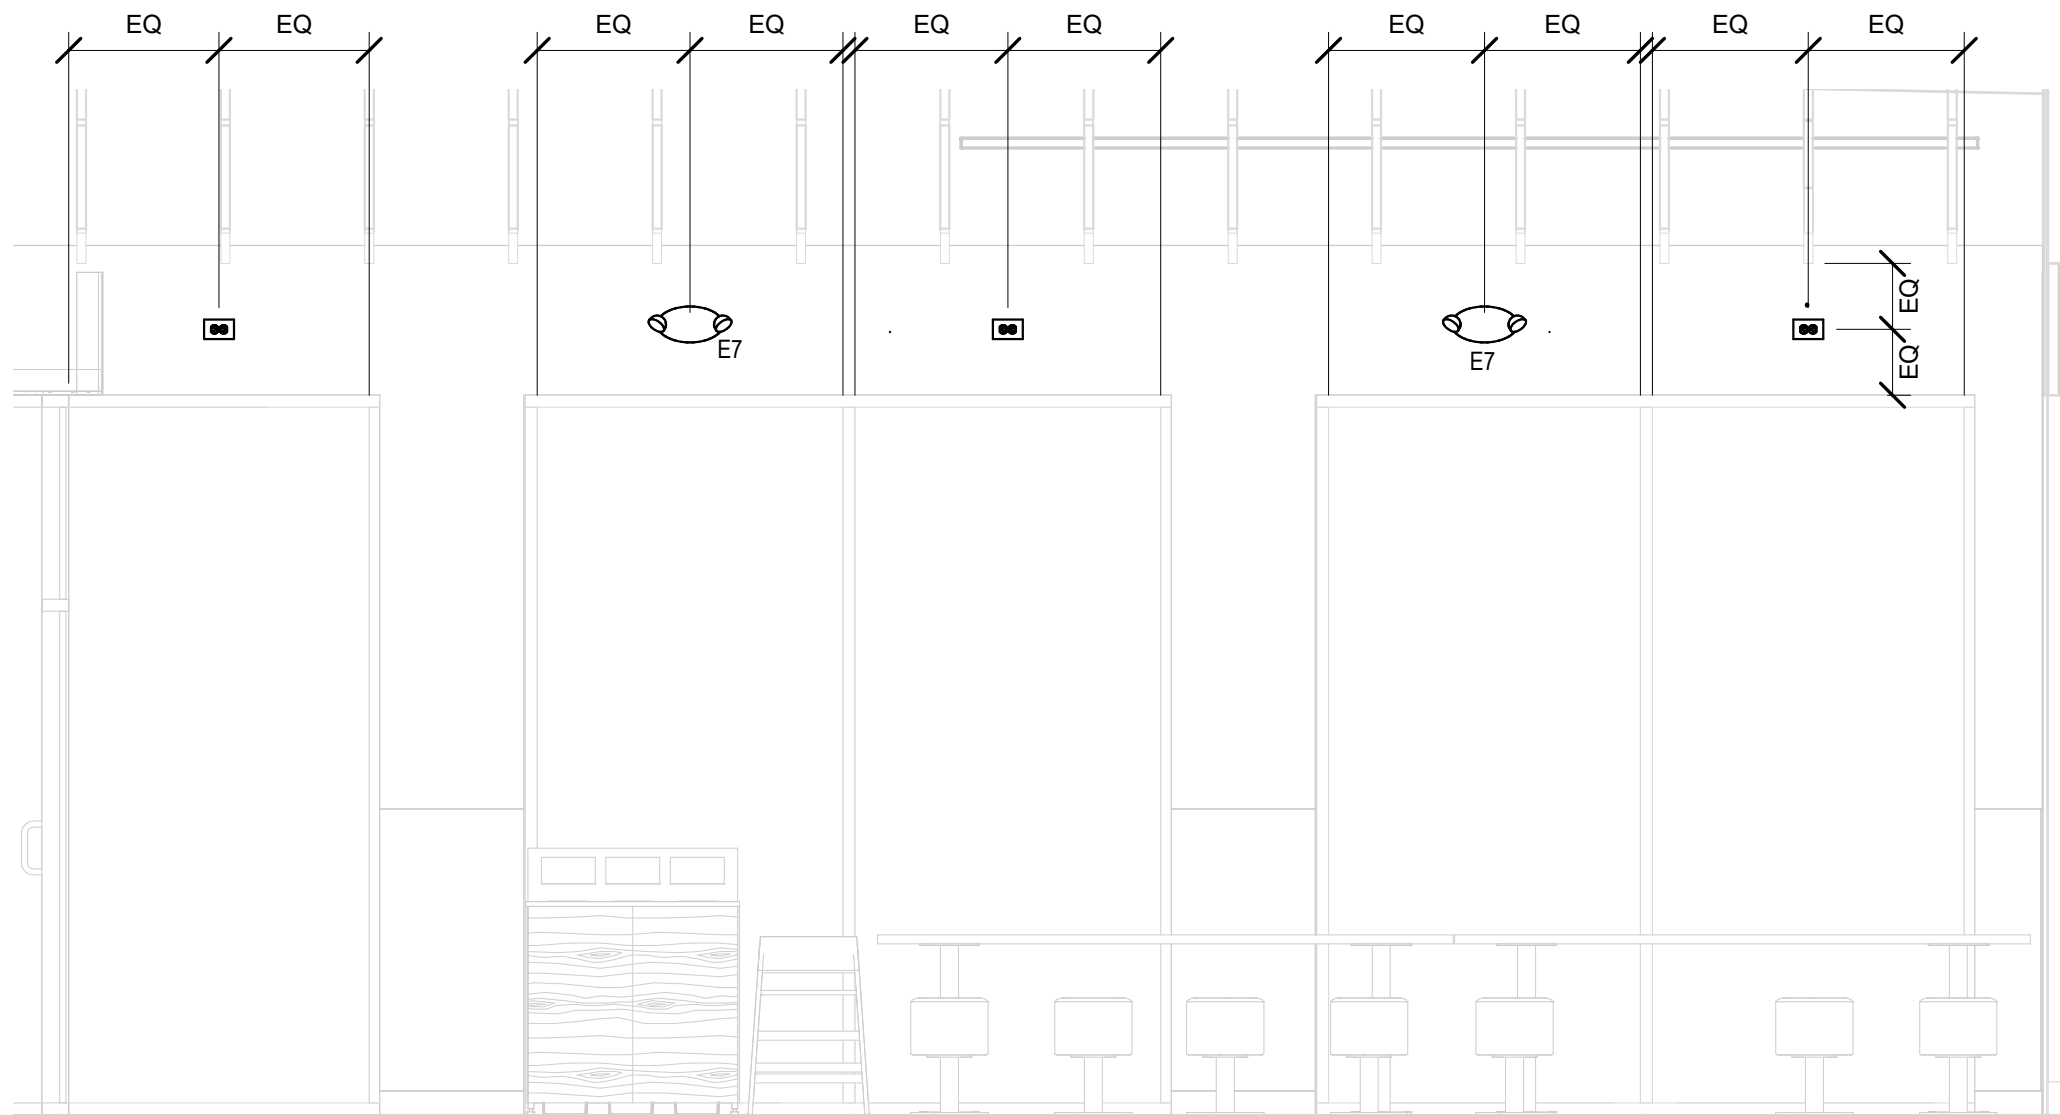

2 Dining Room Electrical Elevation
3/8" = 1'-0"

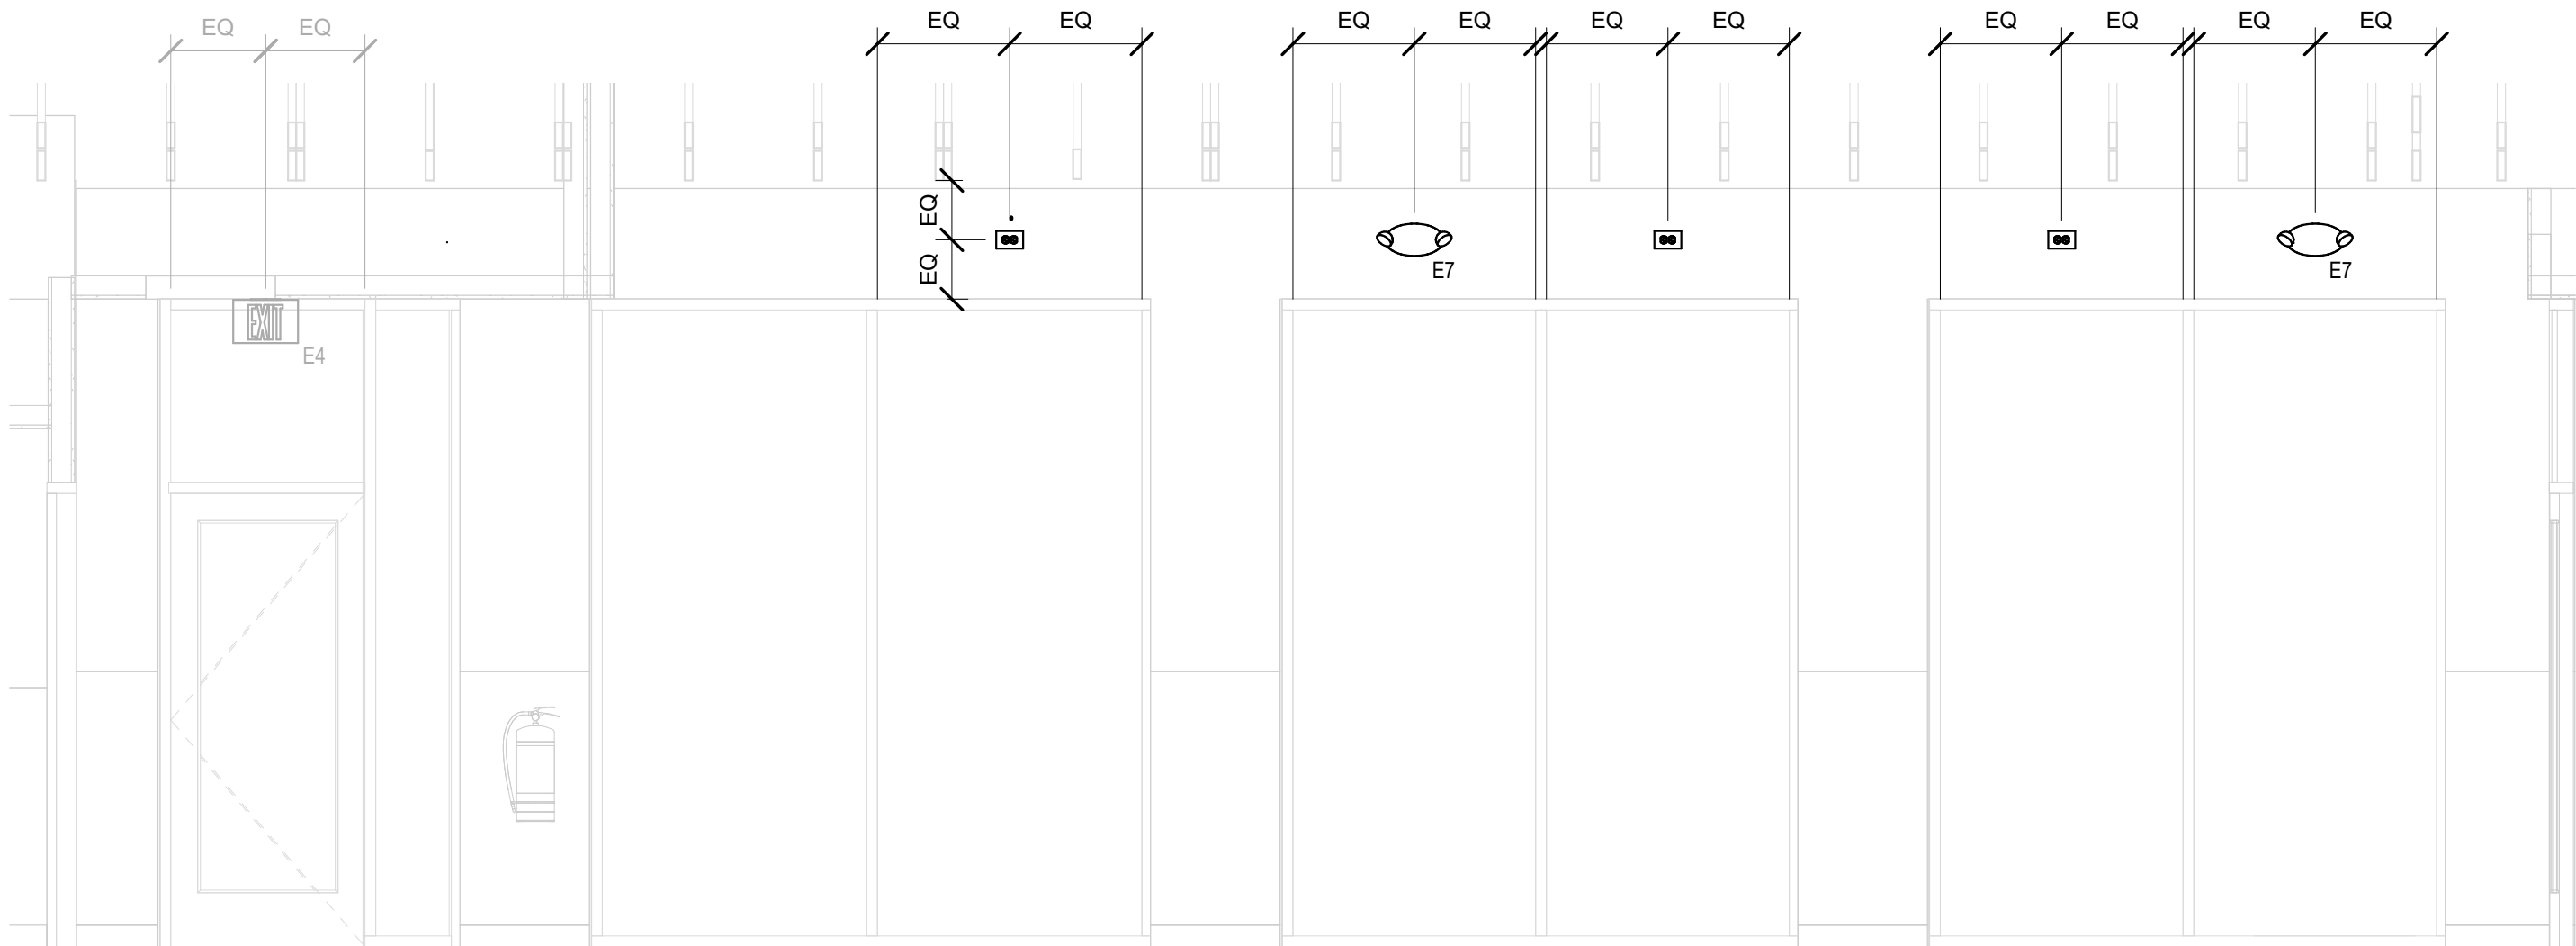


1 Dining Room Electrical Elevation
3/8" = 1'-0"

- Gridpoint Diagram Notes**
1. Install gridpoint thermostats furnished by TEMS for RTU-1 and RTU-2. Provide thermostat wiring from each thermostat to the corresponding rooftop unit.
 2. Provide CAT5E cable from RTU-1 thermostat to junction box #2 above electrical panels. (Leave 16" of cable coiled up inside of junction box #2 and 16" behind wall of thermostat for final connection to the EMS system by the TEMS) and label both ends of cable "TSTATS".
 3. Provide CAT5E cable(s) between thermostats (leave 16" of cable behind wall of each thermostat for final connection by the TEMS) and label both ends of cable "TSAT Jumper". See gridpoint installation instructions for termination instructions.
 4. Install gridpoint zone sensor modules furnished by TEMS as shown on HVAC floor plan. Provide 18G-24G shielded twisted pair from ZSM to corresponding thermostat T1 terminals. See gridpoint installation instructions for termination instructions.
 5. Install gridpoint supply probe furnished by TEMS as shown on HVAC floor plan. Provide 18G-24G shielded twisted pair from supply probe to corresponding thermostat T2 terminals. See gridpoint installation instructions for termination instructions.
 6. Provide 3/4" liquidtight conduit from dish sanitizing machine to low-voltage junction box or trim ring flush mounted to wall. Provide continuous (not spliced) CAT5E cable from dish sanitizing machine to office (above lay-in ceiling) with 54" slack within the dish machine and 10' slack above the lay-in ceiling. Provide RJ-22 plug on cable at dish machine end with blue wire connected to pin 3 and blue/white wire connected to pin 4. Label cable on both ends with "dishwasher".
 7. Provide CAT5 cable from junction box #2 to office above lay-in ceiling and label "RS-485 Comms" on both ends of the cable. Leave 10' of slack cable above office ceiling and 16" of slack cable inside of junction box #2.
 8. Provide cable (18-24AWG shielded twisted pair) from junction box #2 to office above lay-in ceiling and label "EMS Power" on both ends of the cable. Leave 10' of slack cable above office ceiling and 16" of slack cable inside of junction box #2.
 9. Provide surface mount 10" x 10" x 4" NEMA 1 enclosures above panelboard and 6" below ceiling.
 10. Provide 3/4" conduit with insulating bushing on end concealed in wall from junction box #2 to 6" above lay-in ceiling.
 11. Provide 3/4" conduit with insulating bushing on end concealed in wall from junction box #2 to 6" above lay-in ceiling.
 12. Provide empty 1" conduit(s) from panelboard(s) to Junction Box #1 for future CT wiring by TEMS.
 13. First panelboard fed from Electrical Service. Provide with (1) 20A/3-pole circuit breaker (for gridpoint 3 phase meter). If panelboard has 120v circuit available then also provide (1) 20/1-pole circuit breaker (for gridpoint transformer).
 14. If space has multiple electrical services then provide a "Junction Box #1" and associated breakers, conduits, and conductors on the first panelboard fed from each electrical service.
 15. For each electrical service provide (1) set of [(4) #12, #12G] from 3-pole gridpoint circuit breaker and, if the panelboard has 120v circuits available, (1) set of [(2) #12, #12 G.] from 1-pole gridpoint circuit breaker in 3/4" conduit concealed in wall to Junction Box #1.
 16. If the panelboard does not have 120v circuits available, provide a 1-pole 120V 20A circuit breaker in a panel with a 120V circuit available. Provide (1) set of [(2) #12, #12G.] from the gridpoint circuit breaker in 3/4" conduit concealed in wall to Junction Box #1. Terminate in Junction Box #1 with 16" slack for final connection by TEMS.
 17. Gridpoint controller provided by TEMS.
 18. Provide horizontal single-gang junction box below future gridpoint controller location as shown. Provide 3/4" conduit with pull string and insulating bushing from junction box to 6" above office lay-in ceiling.

Note:

Arrangement shown is diagrammatic - see plans for actual device locations.

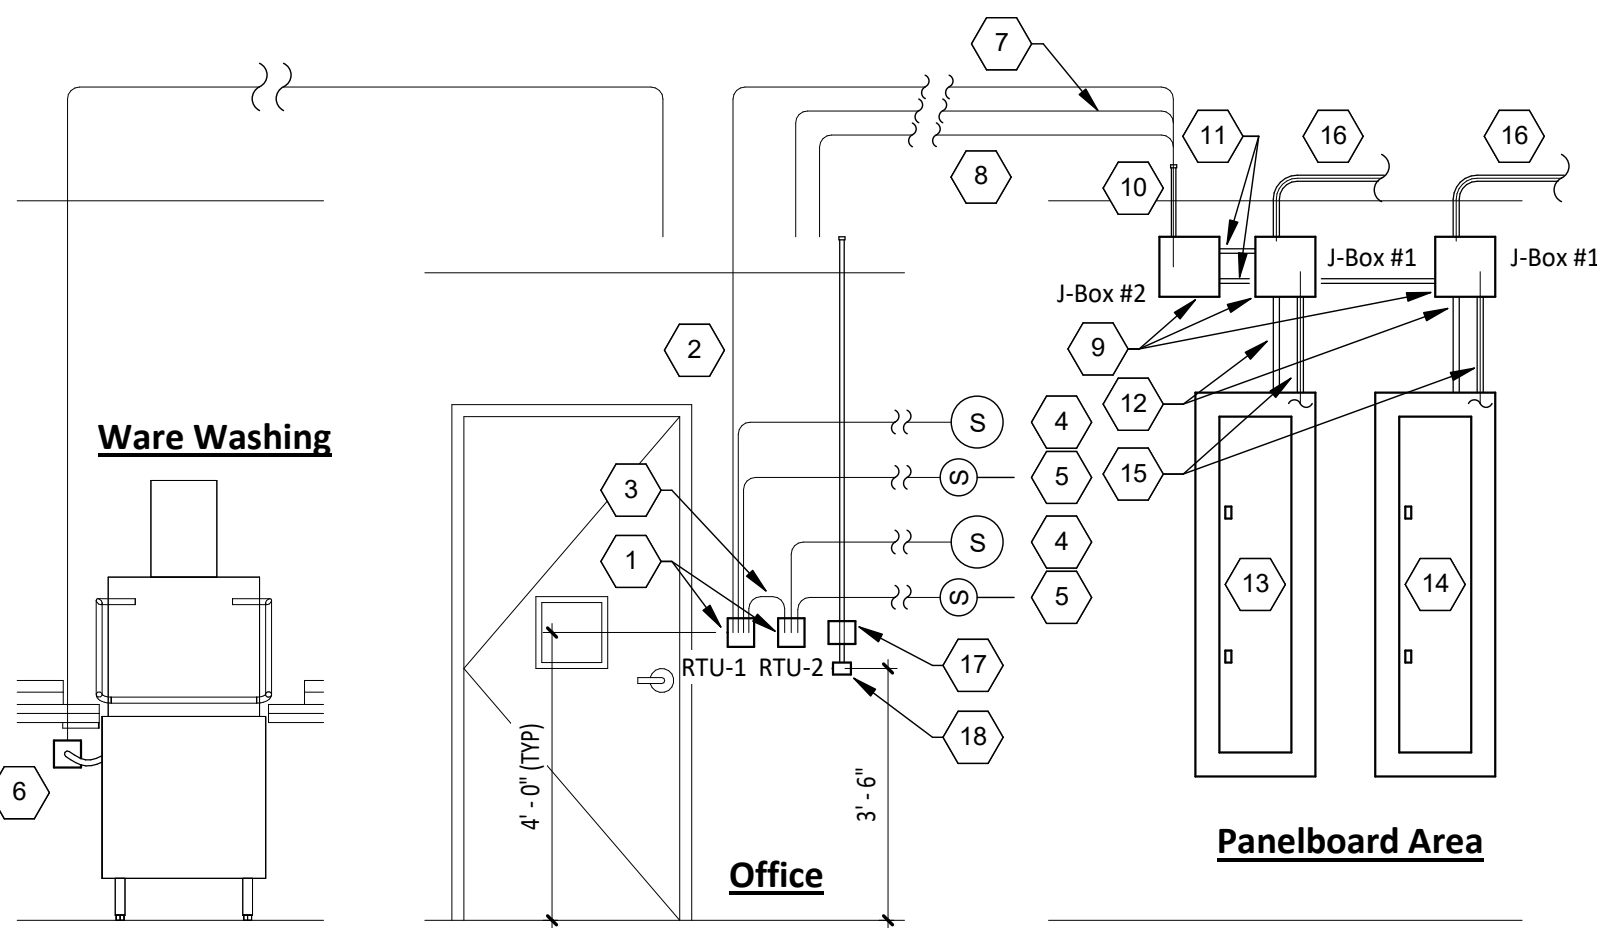


8 Gridpoint Wiring Diagram
E710 NOT TO SCALE


Sequence of Operations

- Emergency light fixtures, exit signs, locally-switched fixtures, and fixtures designated as night lights are not controlled through the relay panel.
- All times noted shall be local time and shall automatically adjust for daylight savings time, if applicable.
- All kitchen lighting circuits and restroom exhaust fan circuit (R1, R2, R7) shall be energized at full power from 7:00AM until midnight and shall be de-energized at other times.
- All dining room lighting circuits (R4, R5, R6) shall be energized one hour before sunset until one hour after closing and shall be de-energized at other times.
- Exterior lighting/signage relay (R8) shall be energized from one hour before sunset until one hour after closing and shall be de-energized at other times.
- Overrides: when one of the override buttons is pressed the system will go into override mode for the duration noted below or until the next scheduled event. Following this period the relays will return to the current scheduled condition. During this override time the corresponding lamp will illuminate on the override button.
- Interior (Channel 1): when the interior override on or off button is pressed (channel 1) Relays R1, R2, R4, R6, and R7 will be energized or de-energized for a duration of one (1) hour.
- Kitchen Dimming (Channel 2): When the kitchen normal/dim override on or off button is pressed (channel 2) relay R2 will be energized or de-energized for a duration of one (1) hour.
- Dining Dimming (Channel 3): When the dining normal/dim override on or off button is pressed (channel 3) relays R5 and R6 will be energized or de-energized for a duration of one (1) hour.
- Exterior (Channel 4): When the exterior override on or off button is pressed (channel 4) relay R8 will be energized or de-energized for a duration of one (1) hour. Verify that time, time zone, and longitude/latitude are set correctly on LCP. Verify with store operations that the on/off times are compatible with the store operating hours prior to turnover.


CO2 Alarm Options	
CO2 Detector	X
CO2 Remote Display Unit	X
Remote Strobe	
Relay	

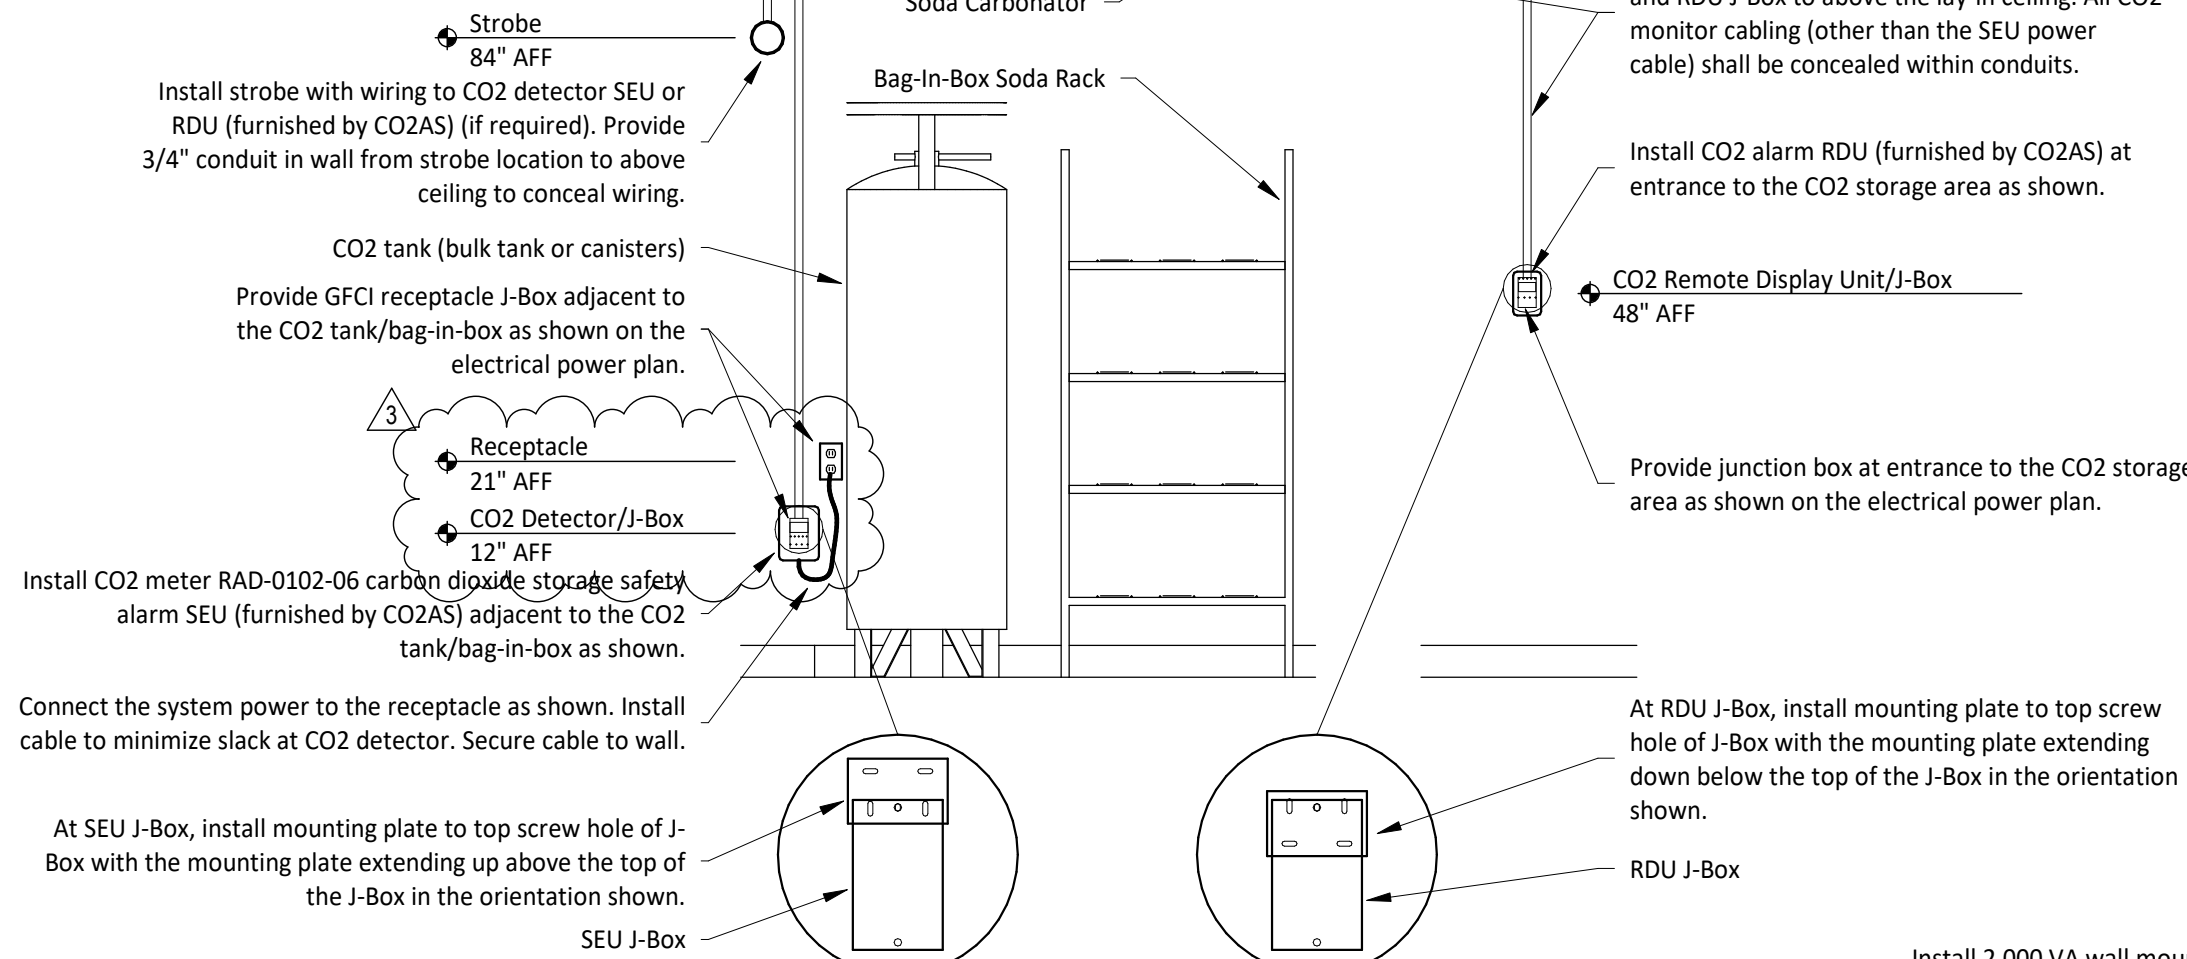


4 CO2 Alarm Detail
E710 NOT TO SCALE

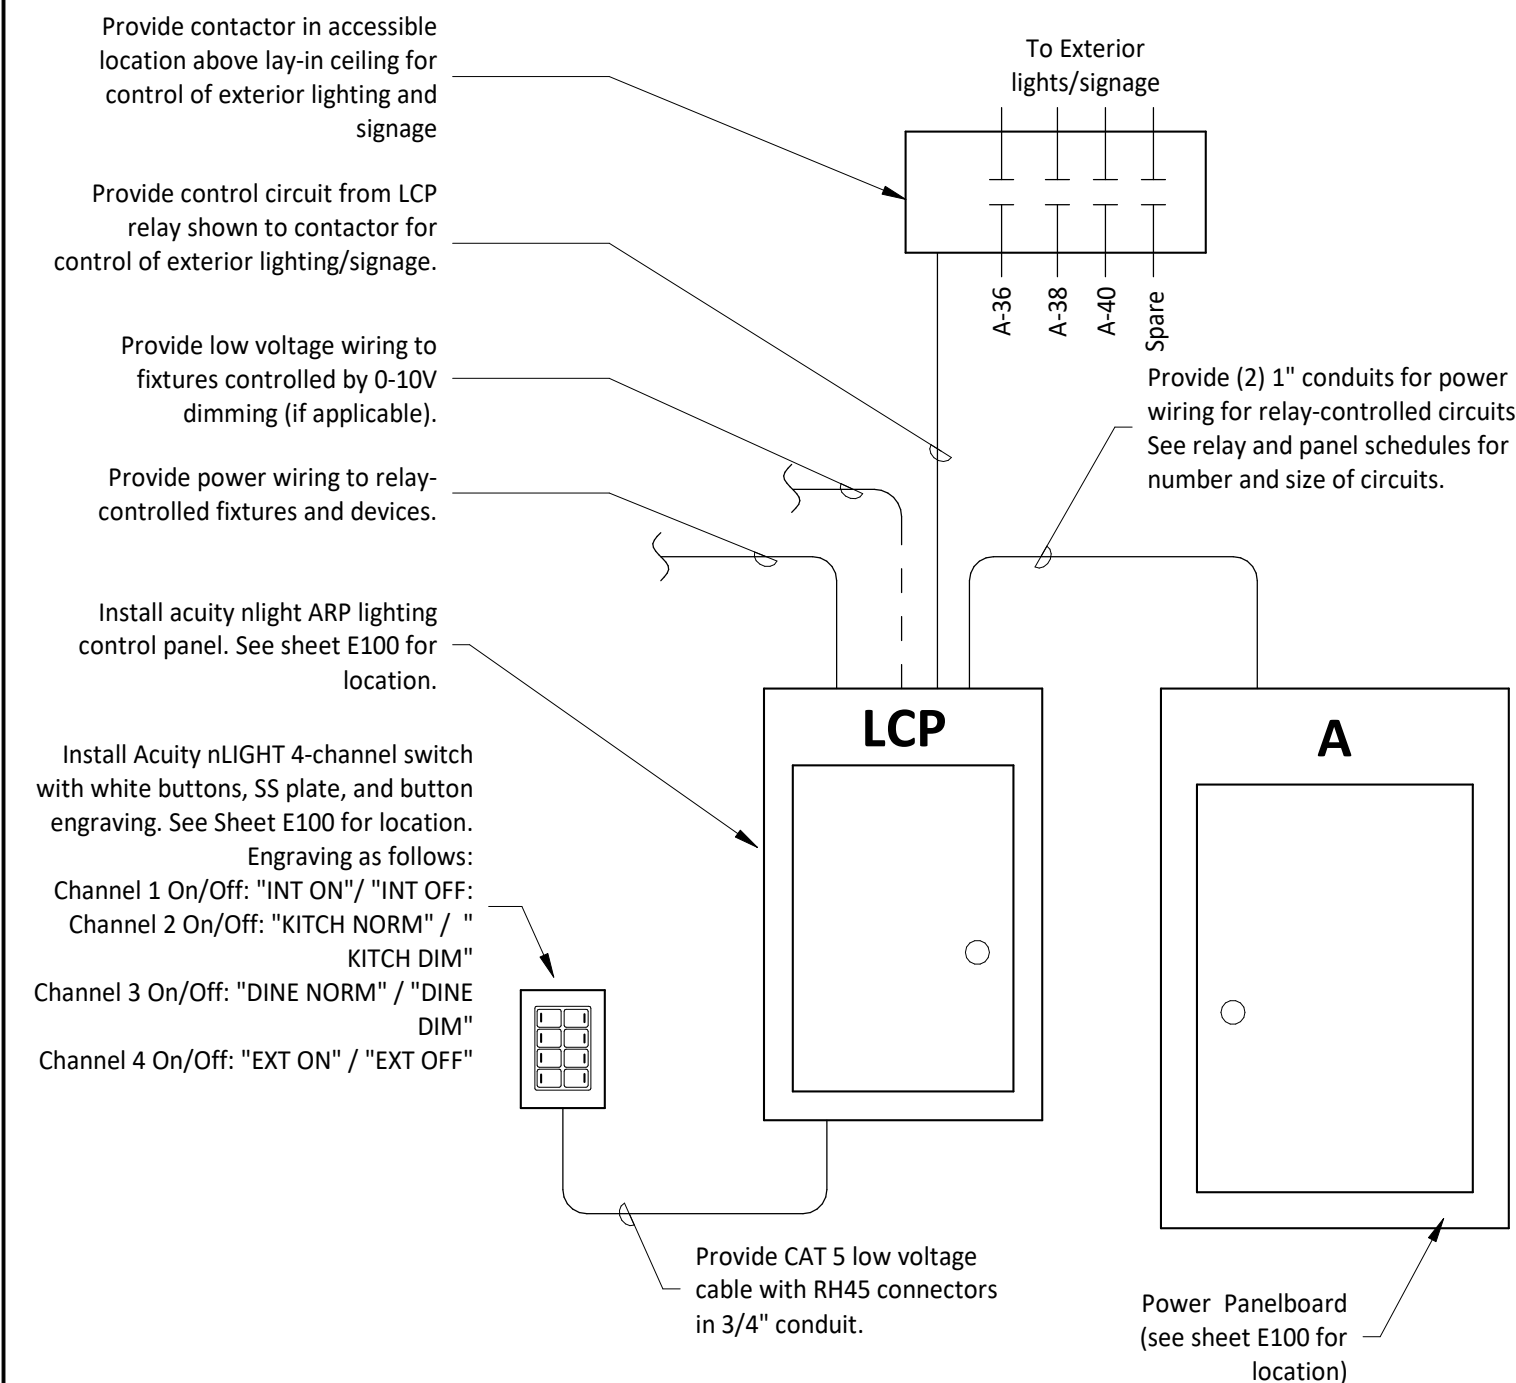


6 Lighting Control Diagram
E710 NOT TO SCALE

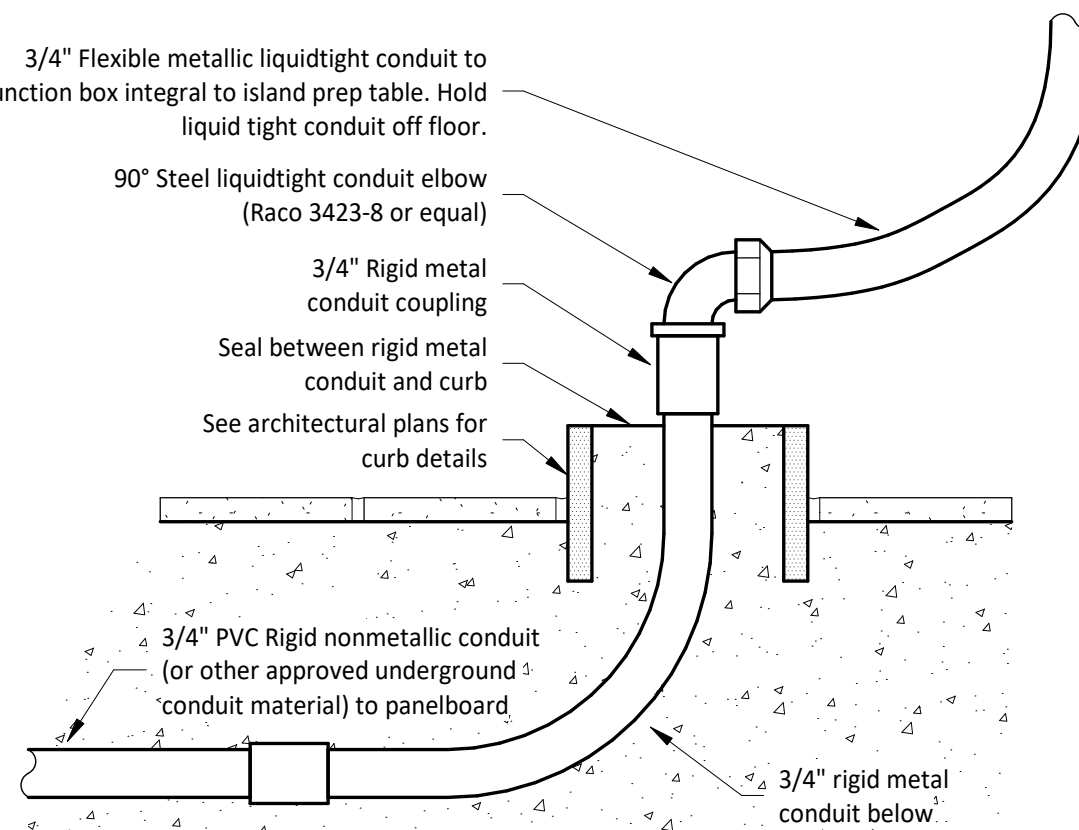


2 Pedestal Outlet Detail
E710 NOT TO SCALE

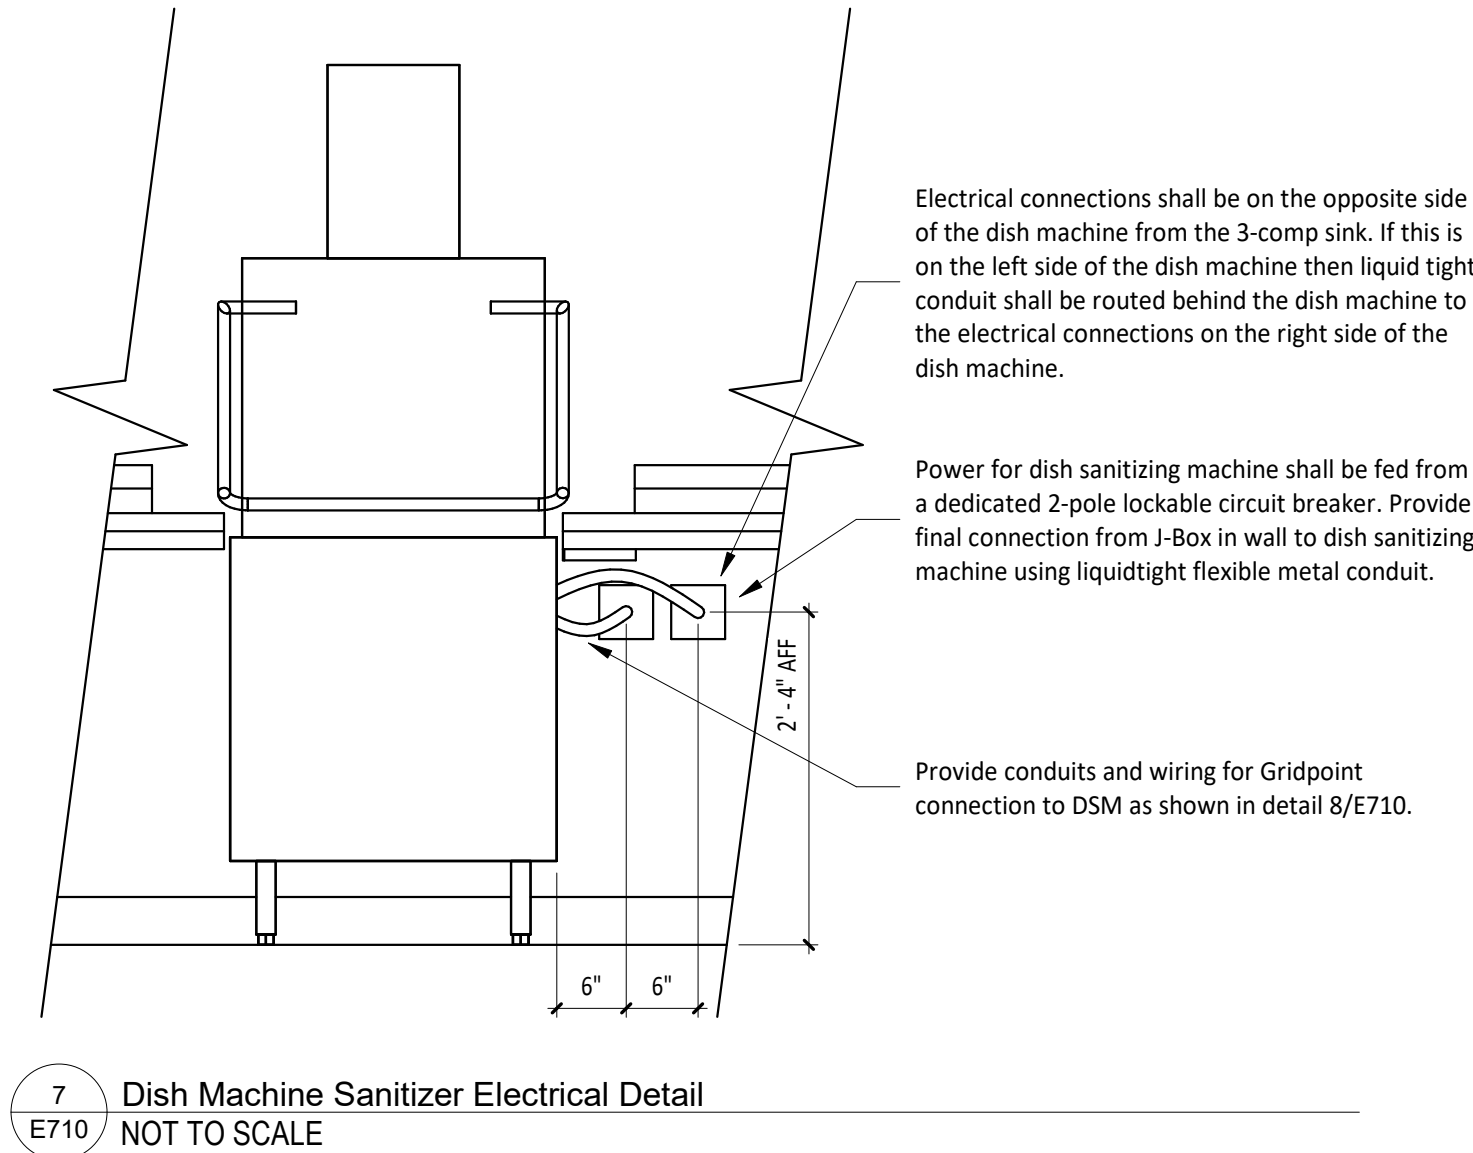

7 Dish Machine Sanitizer Electrical Detail
E710 NOT TO SCALE

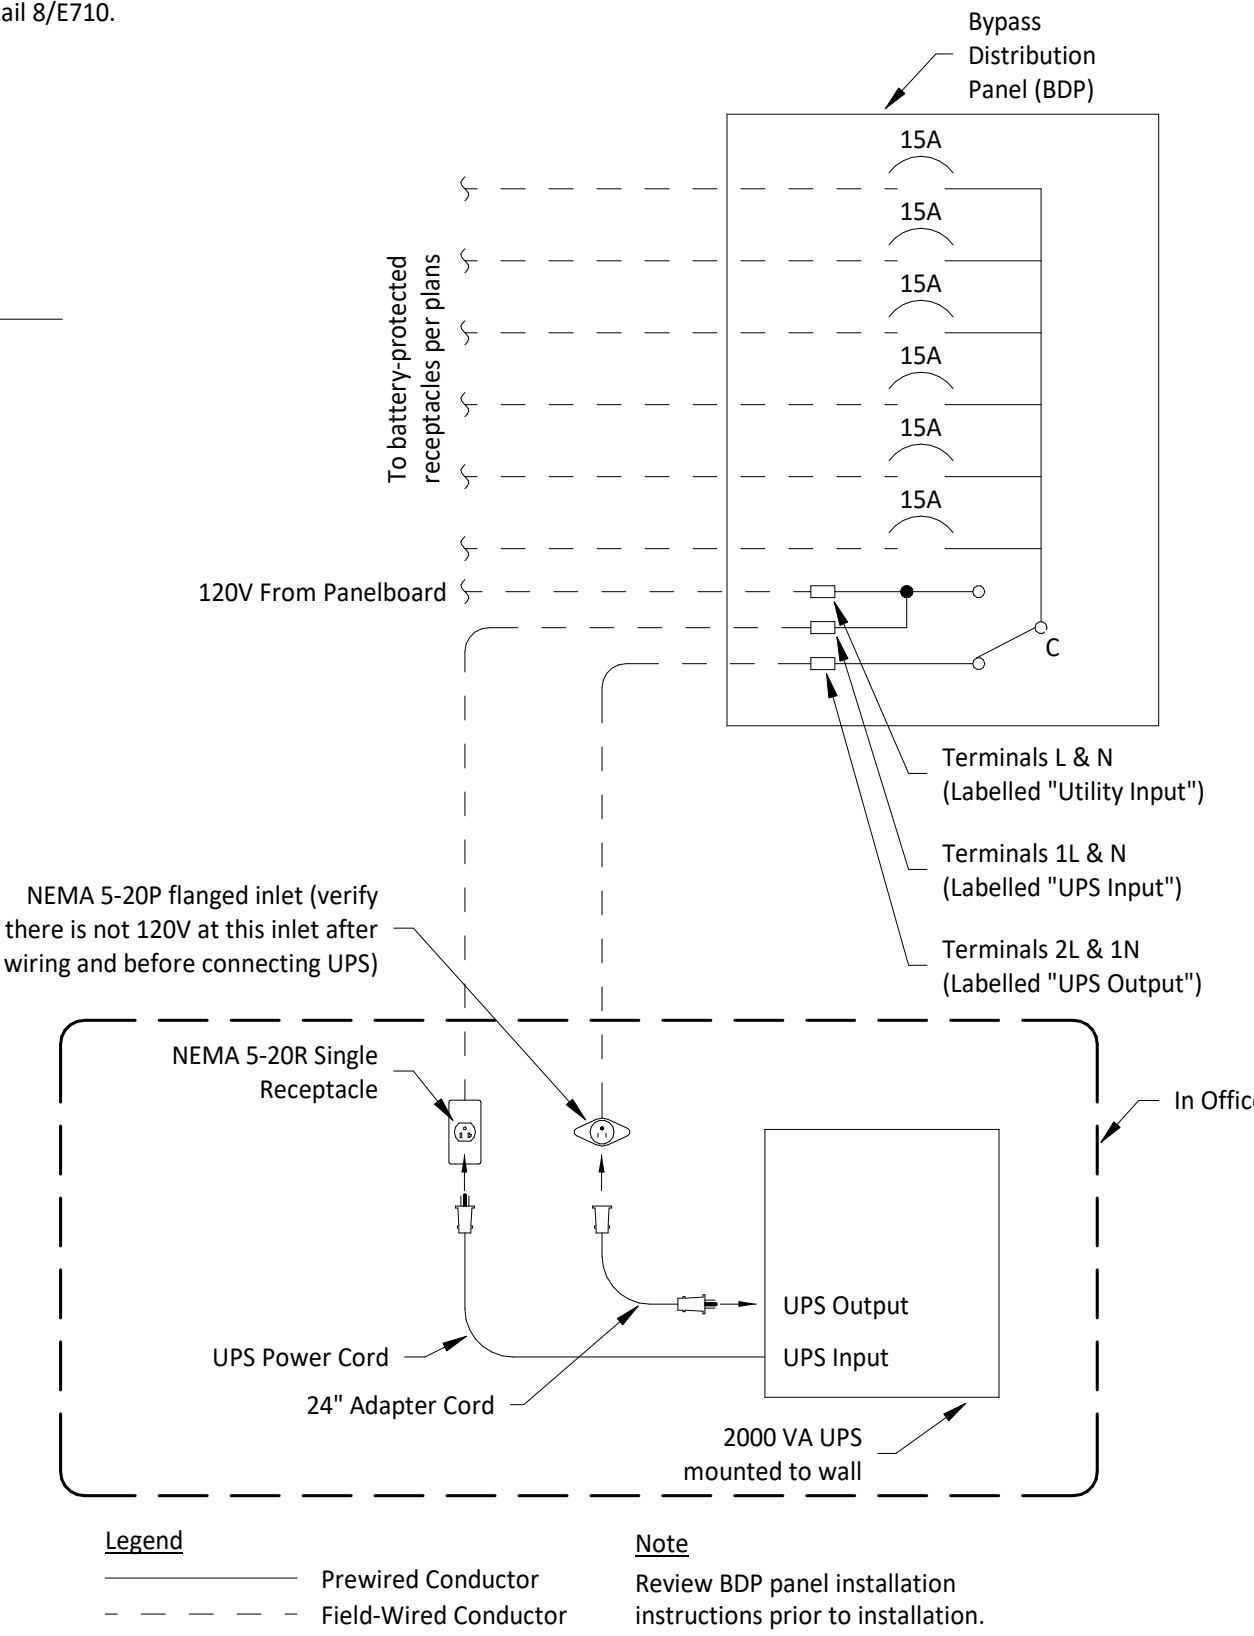

3 Bypass Distribution Panel Wiring Diagram
E710 NOT TO SCALE

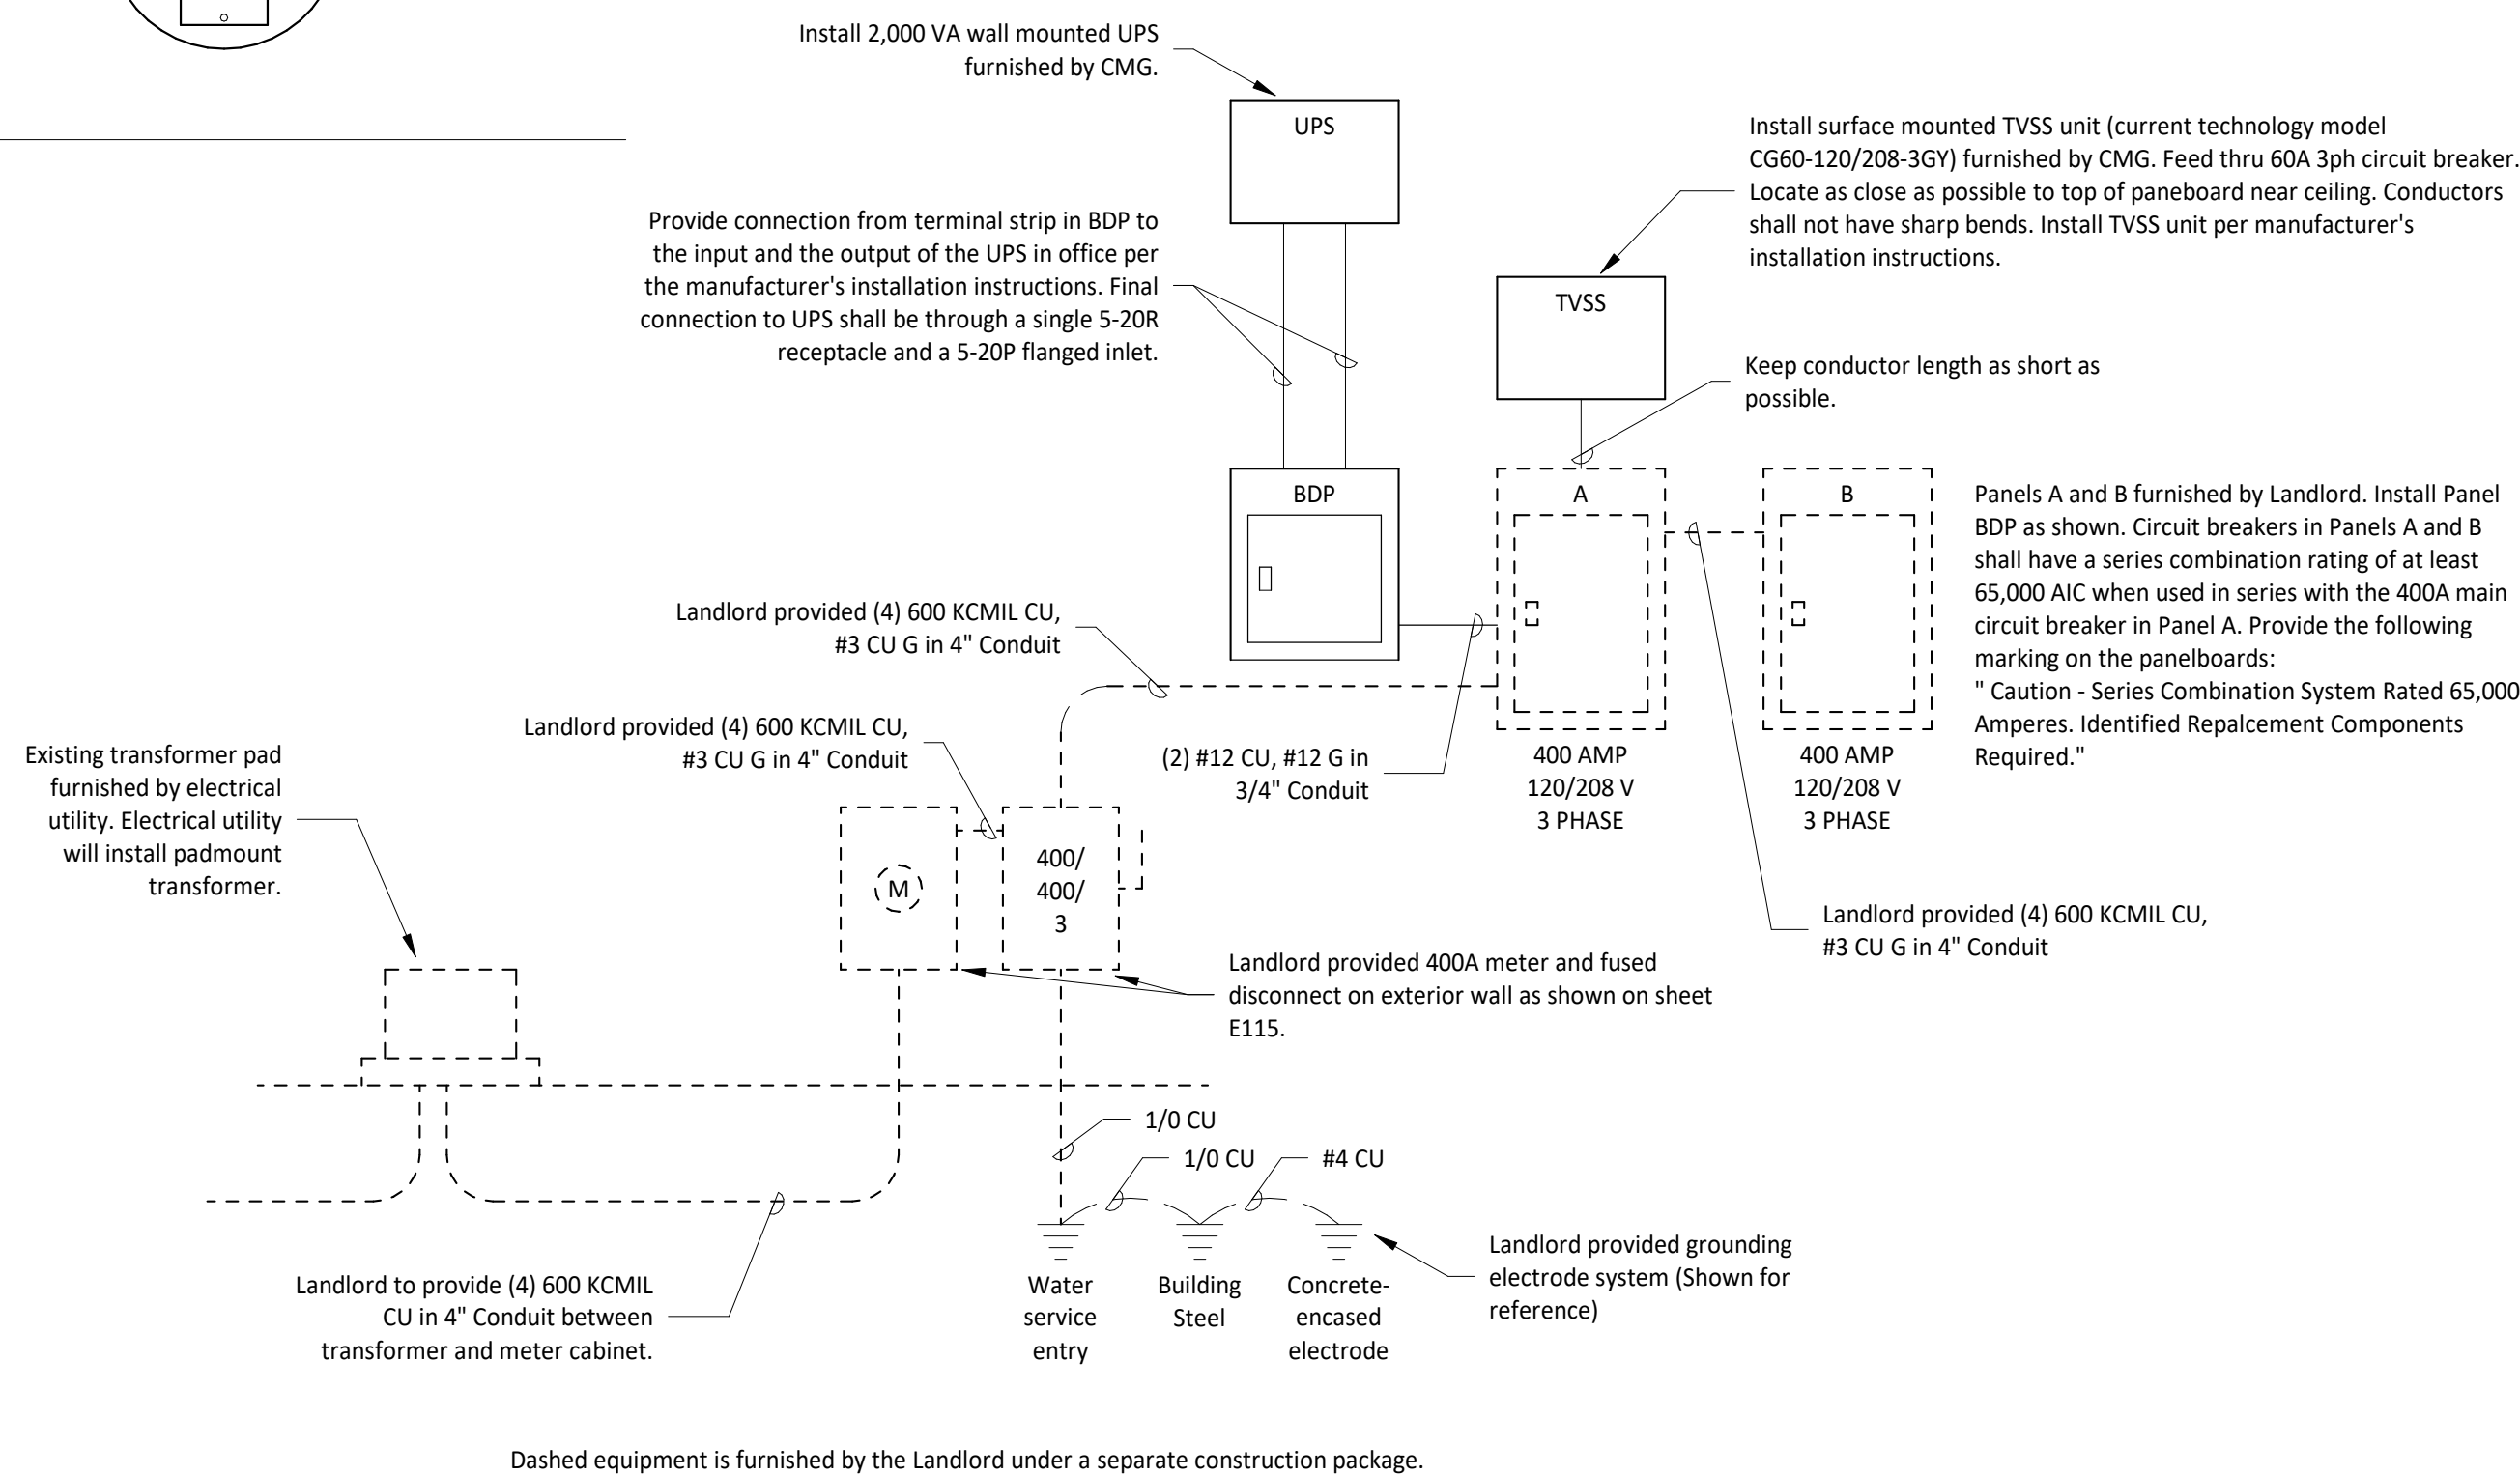

1 Main Distribution Diagram
E710 NOT TO SCALE

5 Not Used
E710 NOT TO SCALE

CONSULTANT:

AYRES
MECHANICAL, ELECTRICAL,
PLUMBING (MEP)
1700 West Highway 36 - Suite 700
Roseville, Minnesota 55113
(651) 639-9606 Fax (651) 639-9618
Project No. 81-0648

CLIENT:



CHIPOTLE MEXICAN GRILL, INC.
PO BOX 182566
COLUMBUS, OH 43218-2566
TELEPHONE: (614) 313-2492
INTERNET: WWW.CHIPOTLE.COM

COPYRIGHT 2024
THIS DRAWING IS AN INSTRUMENT OF SERVICE AND
AS SUCH REMAINS THE PROPERTY OF CHIPOTLE
MEXICAN GRILL, INC. PERMISSION FOR USE OF THIS
DOCUMENT IS LIMITED AND CAN BE EXTENDED ONLY
BY WRITTEN AGREEMENT WITH CHIPOTLE MEXICAN
GRILL, INC.

PROJECT INFORMATION:

STORE NO.: 5005
"Preserve Village"
9246 Hennepin Town Road
Eden Prairie, MN 55347

SEAL:

I HEREBY CERTIFY THAT THIS PLAN,
SPECIFICATION, OR REPORT WAS PREPARED
BY ME OR UNDER MY DIRECT SUPERVISION
AND THAT I AM A DULY LICENSED
PROFESSIONAL ENGINEER UNDER THE
LAWS OF THE STATE OF MINNESOTA

PRINT NAME: DANIEL R. SANDOVAL

SIGNATURE: *Daniel Sandoval*

DATE 08-26-2024 LIC NO. 63146

PROJECT NO. 2023-0144

DRAWN BY AA

CHECKED BY ALB

ISSUE RECORD:

04/11/2024	PERMIT SET
06/04/2024	BID SET
08/26/2024	CONSTRUCTION SET

REVISIONS:

3 08/26/2024 Construction Set

TITLE:

Electrical Details

SHEET NUMBER:

E710