OWNERSHIP OF INSTRUMENTS OF SERVICE
All reports, drawings, specifications, computer files, field data, notes and other documents and instruments prepared by the Consultant as instruments of service shall remain the property of the Consultant. The Consultant shall retain all common law, statutory and other reserved rights, including, without limitation, the copyright thereto.

CVG INDUSTRIAL REHABILITATION AND EFFICIENCY PROGRAM

FOR KENTON COUNTY AIRPORT BOARD AT CINCINNATI/NORTHERN KENTUCKY INTERNATIONAL AIRPORT

FOR REFERENCE ONLY - NOT ALL ENLARGED VIEWS APPEAR IN PROJECT SCOPE

OWNER
CINCINNATI/NORTHERN KENTUCKY
INTERNATIONAL AIRPORT
PO BOX 752000
CINCINNATI, OH 45275-200C
CONTACT: THAD FOGLE
PHONE: (859) 743-5978
EMAIL: TFOGLE@CVGAIRPORT.COM

MEP ENGINEER
KLH ENGINEERS
1538 ALEXANDRIA PIKE
SUITE 11
FORT THOMAS, KY 41075
CONTACT: CHRIS MEHAFFIE, PE
PHONE: (859)-442-8050
EMAIL: CMEHAFFIE@KLHENGRS.COM

DRAWING INDEX - OVERALL

SHEET NUMBER	SHEET NAME	CURRENT REVISION ISSUED	CURRENT REVISION DATE	CURRENT REVISION DESCRIPTION
O-G0-001	PROJECT COVER SHEET	No	04/18/25	ISSUE FOR BID
O-T-M1-100	MECHANICAL DEMOLITION TERMINAL - AGT TUNNEL LEVEL PLAN	No	04/18/25	ISSUE FOR BID
O-T-M1-101	MECHANICAL DEMOLITION TERMINAL - BAGGAGE CLAIM LEVEL PLAN	No	04/18/25	ISSUE FOR BID
O-T-M1-102	MECHANICAL DEMOLITION TERMINAL - BAGGAGE MECHANICAL LEVEL PLAN	No	04/18/25	ISSUE FOR BID
O-T-M3-100	MECHANICAL TERMINAL - AGT TUNNEL LEVEL PLAN	No	04/18/25	ISSUE FOR BID
O-T-M3-101	MECHANICAL TERMINAL - BAGGAGE CLAIM LEVEL PLAN	No	04/18/25	ISSUE FOR BID
O-T-M3-102	MECHANICAL TERMINAL - BAGGAGE MECHANICAL LEVEL PLAN	No	04/18/25	ISSUE FOR BID
O-A-M1-101	MECHANICAL DEMOLITION CONCOURSE A - RAMP LEVEL PLAN	No	04/18/25	ISSUE FOR BID
O-A-M1-102	MECHANICAL DEMOLITION CONCOURSE A - BOARDING LEVEL PLAN	No	04/18/25	ISSUE FOR BID
O-A-M1-103	MECHANICAL DEMOLITION CONCOURSE A - LEVEL 3 PLAN	No	04/18/25	ISSUE FOR BID
O-A-M3-101	MECHANICAL CONCOURSE A - RAMP LEVEL PLAN	No	04/18/25	ISSUE FOR BID
O-A-M3-102	MECHANICAL CONCOURSE A - BOARDING LEVEL PLAN	No	04/18/25	ISSUE FOR BID
O-A-M3-103	MECHANICAL CONCOURSE A - LEVEL 3 PLAN	No	04/18/25	ISSUE FOR BID
O-B-M1-100	MECHANICAL DEMOLITION CONCOURSE B - BASEMENT LEVEL PLAN	No	04/18/25	ISSUE FOR BID
O-B-M1-101	MECHANICAL DEMOLITION CONCOURSE B - RAMP LEVEL PLAN	No	04/18/25	ISSUE FOR BID
O-B-M1-102	MECHANICAL DEMOLITION CONCOURSE B - BOARDING LEVEL PLAN	No	04/18/25	ISSUE FOR BID
O-B-M1-103	MECHANICAL DEMOLITION CONCOURSE B - CLUB LEVEL PLAN	No	04/18/25	ISSUE FOR BID
O-B-M3-100	MECHANICAL CONCOURSE B - BASEMENT LEVEL PLAN	No	04/18/25	ISSUE FOR BID
O-B-M3-101	MECHANICAL CONCOURSE B - RAMP LEVEL PLAN	No	04/18/25	ISSUE FOR BID
O-B-M3-102	MECHANICAL CONCOURSE B - BOARDING LEVEL PLAN	No	04/18/25	ISSUE FOR BID
O-B-M3-103	MECHANICAL CONCOURSE B - CLUB LEVEL PLAN	No	04/18/25	ISSUE FOR BID
O-T-E1-100	ELECTRIC DEMOLITION TERMINAL - AGT TUNNEL LEVEL PLAN	No	04/18/25	ISSUE FOR BID
O-T-E1-10.1	ELECTRIC DEMOLITION TERMINAL - BASEMENT MECH. LEVEL PLAN	No	04/18/25	ISSUE FOR BID
O-T-E1-101	ELECTRIC DEMOLITION TERMINAL - BAGGAGE CLAIM LEVEL PLAN	No	04/18/25	ISSUE FOR BID
O-T-E1-102	ELECTRIC DEMOLITION TERMINAL - BAGGAGE MECHANICAL LEVEL PLAN	No	04/18/25	ISSUE FOR BID
O-T-E1-103	ELECTRIC DEMOLITION TERMINAL - TICKETING LEVEL PLAN	No	04/18/25	ISSUE FOR BID
O-T-E1-104	ELECTRIC DEMOLITION TERMINAL - TICKETING OFFICE LEVEL PLAN	No	04/18/25	ISSUE FOR BID
O-T-E4-100	ELECTRIC POWER TERMINAL - AGT TUNNEL LEVEL PLAN	No	04/18/25	ISSUE FOR BID
O-T-E4-10.1	ELECTRIC POWER TERMINAL - BASEMENT MECH. LEVEL PLAN	No	04/18/25	ISSUE FOR BID
O-T-E4-101	ELECTRIC POWER TERMINAL - BAGGAGE CLAIM LEVEL PLAN	No	04/18/25	ISSUE FOR BID
O-T-E4-102	ELECTRIC POWER TERMINAL - BAGGAGE MECHANICAL LEVEL PLAN	No	04/18/25	ISSUE FOR BID
O-T-E4-103	ELECTRIC POWER TERMINAL - TICKETING LEVEL PLAN	No	04/18/25	ISSUE FOR BID
O-T-E4-104	ELECTRIC POWER TERMINAL - TICKETING OFFICE LEVEL PLAN	No	04/18/25	ISSUE FOR BID
O-T-E4-601	ELECTRIC SINGLE-LINE DIAGRAM - TERMINAL	No	04/18/25	ISSUE FOR BID
O-A-E1-101	ELECTRIC DEMOLITION CONCOURSE A - RAMP LEVEL PLAN	No	04/18/25	ISSUE FOR BID
O-A-E1-102	ELECTRIC DEMOLITION CONCOURSE A - BOARDING LEVEL PLAN	No	04/18/25	ISSUE FOR BID
O-A-E1-103	ELECTRIC DEMOLITION CONCOURSE A - LEVEL 3 PLAN	No	04/18/25	ISSUE FOR BID
O-A-E4-101	ELECTRIC POWER CONCOURSE A - RAMP LEVEL PLAN	No	04/18/25	ISSUE FOR BID
O-A-E4-102	ELECTRIC POWER CONCOURSE A - BOARDING LEVEL PLAN	No	04/18/25	ISSUE FOR BID
O-A-E4-103	ELECTRIC POWER CONCOURSE A - LEVEL 3 PLAN	No	04/18/25	ISSUE FOR BID
O-A-E4-601	ELECTRIC SINGLE-LINE DIAGRAM - CONCOURSE A	No	04/18/25	ISSUE FOR BID
O-B-E1-100	ELECTRIC DEMOLITION CONCOURSE B - BASEMENT LEVEL PLAN	No	04/18/25	ISSUE FOR BID
O-B-E1-101	ELECTRIC DEMOLITION CONCOURSE B - RAMP LEVEL PLAN	No	04/18/25	ISSUE FOR BID
O-B-E1-102	ELECTRIC DEMOLITION CONCOURSE B - BOARDING LEVEL PLAN	No	04/18/25	ISSUE FOR BID
O-B-E1-103	ELECTRIC DEMOLITION CONCOURSE B - CLUB LEVEL PLAN	No	04/18/25	ISSUE FOR BID
O-B-E4-100	ELECTRIC POWER CONCOURSE B - BASEMENT LEVEL PLAN	No	04/18/25	ISSUE FOR BID
O-B-E4-101	ELECTRIC POWER CONCOURSE B - RAMP LEVEL PLAN	No	04/18/25	ISSUE FOR BID
O-B-E4-102	ELECTRIC POWER CONCOURSE B - BOARDING LEVEL PLAN	No	04/18/25	ISSUE FOR BID
O-B-E4-103	ELECTRIC POWER CONCOURSE B - CLUB LEVEL PLAN	No	04/18/25	ISSUE FOR BID
O-B-E4-601	ELECTRIC SINGLE-LINE DIAGRAM - CONCOURSE B	No	04/18/25	ISSUE FOR BID

DRAWING INDEX - BOILER


SHEET NUMBER	SHEET NAME	CURRENT REVISION ISSUED	CURRENT REVISION DATE	CURRENT REVISION DESCRIPTION
B-G0-001	BOILER PROJECT COVER SHEET	No	04/18/25	ISSUE FOR BID
B-T-A1-101	ARCHITECTURAL - TERMINAL ROOF PLANS & DETAILS	No	04/18/25	ISSUE FOR BID
B-T-A1-102	ARCHITECTURAL - TERMINAL BASEMENT PLANS & DETAILS	No	04/18/25	ISSUE FOR BID
B-B-A1-101	ARCHITECTURAL - CONCOURSE B ROOF PLANS & DETAILS	No	04/18/25	ISSUE FOR BID
B-T-M1-001	MECHANICAL TERMINAL COVER SHEET	No	04/18/25	ISSUE FOR BID
B-T-M1-100	MECHANICAL DEMOLITION TERMINAL - BASEMENT LEVEL PLAN	No	04/18/25	ISSUE FOR BID
B-T-M3-100	MECHANICAL TERMINAL - BASEMENT LEVEL PLAN	No	04/18/25	ISSUE FOR BID
B-T-M3-501	MECHANICAL TERMINAL SCHEMATIC	No	04/18/25	ISSUE FOR BID
B-T-M3-601	MECHANICAL TERMINAL SCHEDULES	No	04/18/25	ISSUE FOR BID
B-B-M1-001	MECHANICAL CONCOURSE B COVER SHEET	No	04/18/25	ISSUE FOR BID
B-B-M1-100	MECHANICAL DEMOLITION CONCOURSE B - BASEMENT LEVEL PLAN	No	04/18/25	ISSUE FOR BID
B-B-M3-100	MECHANICAL CONCOURSE B - BASEMENT LEVEL PLAN	No	04/18/25	ISSUE FOR BID
B-B-M3-101	MECHANICAL CONCOURSE B - CLUB LEVEL PLAN	No	04/18/25	ISSUE FOR BID
B-B-M3-501	MECHANICAL CONCOURSE B SCHEMATIC	No	04/18/25	ISSUE FOR BID
B-B-M3-601	MECHANICAL CONCOURSE B SCHEDULES	No	04/18/25	ISSUE FOR BID
B-B-M3-602	MECHANICAL CONCOURSE B DETAILS	No	04/18/25	ISSUE FOR BID
B-T-M3-602	MECHANICAL TERMINAL DETAILS	No	04/18/25	ISSUE FOR BID
B-B-E0-000	ELECTRIC GENERAL INFORMATION	No	04/18/25	ISSUE FOR BID
B-T-E1-100	ELECTRIC DEMOLITION TERMINAL - BASEMENT LEVEL PLAN	No	04/18/25	ISSUE FOR BID
B-T-E4-100	ELECTRIC POWER TERMINAL - BASEMENT LEVEL PLAN	No	04/18/25	ISSUE FOR BID
B-T-E4-700	ELECTRIC POWER TERMINAL - PANEL SCHEDULES	No	04/18/25	ISSUE FOR BID
B-B-E1-100	ELECTRIC DEMOLITION CONCOURSE B - BASEMENT LEVEL PLAN	No	04/18/25	ISSUE FOR BID
B-B-E4-100	ELECTRIC POWER CONCOURSE B - BASEMENT LEVEL PLAN	No	04/18/25	ISSUE FOR BID
B-B-E4-101	ELECTRIC POWER CONCOURSE B - BASEMENT LEVEL PLAN	No	04/18/25	ISSUE FOR BID
B-B-E4-700	ELECTRIC POWER CONCOURSE B - PANEL SCHEDULES	No	04/18/25	ISSUE FOR BID

DRAWING INDEX - COOLING TOWER

SHEET NUMBER	SHEET NAME	CURRENT REVISION ISSUED	CURRENT REVISION DATE	CURRENT REVISION DESCRIPTION
C-G0-001	COOLING TOWER PROJECT COVER SHEET	No	04/18/25	ISSUE FOR BID
C-T-A1-101	ARCHITECTURAL - TERMINAL MECHANICAL BASEMENT PLANS AND DETAILS	No	04/18/25	ISSUE FOR BID
C-O-S2-001	GENERAL NOTES AND DESIGN CRITERIA	No	04/18/25	ISSUE FOR BID
C-O-S2-002	SPECIAL INSPECTIONS AND QUALITY ASSURANCES	No	04/18/25	ISSUE FOR BID
C-O-S2-501	SECTIONS AND DETAILS	No	04/18/25	ISSUE FOR BID
C-T-S2-101	TERMINAL COOLING TOWERS FRAMING PLAN	No	04/18/25	ISSUE FOR BID
C-B-S2-102	CONCOURSE B COOLING TOWERS FRAMING PLAN	No	04/18/25	ISSUE FOR BID
C-T-M1-001	MECHANICAL TERMINAL COVER SHEET	No	04/18/25	ISSUE FOR BID
H-T-M1-001	MECHANICAL TERMINAL COVER SHEET	No	04/18/25	ISSUE FOR BID
H-T-M1-100	MECHANICAL DEMOLITION TERMINAL - BASEMENT LEVEL PLAN	No	04/18/25	ISSUE FOR BID
C-T-M1-101	MECHANICAL DEMOLITION TERMINAL - BAGGAGE CLAIM LEVEL PLAN	No	04/18/25	ISSUE FOR BID
C-T-M1-601	MECHANICAL DEMOLITION TERMINAL COOLING TOWER	No	04/18/25	ISSUE FOR BID
H-T-M3-100	MECHANICAL TERMINAL - BASEMENT LEVEL PLAN	No	04/18/25	ISSUE FOR BID
C-T-M3-101	MECHANICAL TERMINAL - BAGGAGE CLAIM LEVEL PLAN	No	04/18/25	ISSUE FOR BID
C-T-M3-201	MECHANICAL TERMINAL - TOWER ISOMETRIC VIEWS	No	04/18/25	ISSUE FOR BID
C-T-M3-601	MECHANICAL TERMINAL SCHEDULES	No	04/18/25	ISSUE FOR BID
C-T-M3-604	MECHANICAL TERMINAL COOLING TOWER	No	04/18/25	ISSUE FOR BID
C-T-M3-605	MECHANICAL TERMINAL COOLING TOWER	No	04/18/25	ISSUE FOR BID
H-T-M3-601	MECHANICAL TERMINAL CHILLERS	No	04/18/25	ISSUE FOR BID
H-T-M3-602	MECHANICAL TERMINAL CHILLERS	No	04/18/25	ISSUE FOR BID
H-T-M3-603	MECHANICAL TERMINAL CHILLERS	No	04/18/25	ISSUE FOR BID
C-B-M1-001	MECHANICAL CONCOURSE B COVER SHEET	No	04/18/25	ISSUE FOR BID
H-B-M1-001	MECHANICAL CONCOURSE B COVER SHEET	No	04/18/25	ISSUE FOR BID
H-B-M1-100	MECHANICAL DEMOLITION CONCOURSE B - BASEMENT LEVEL PLAN	No	04/18/25	ISSUE FOR BID
C-B-M1-103	MECHANICAL DEMOLITION CONCOURSE B - CLUB LEVEL PLAN	No	04/18/25	ISSUE FOR BID
C-B-M1-601	MECHANICAL DEMOLITION CONCOURSE B COOLING TOWER	No	04/18/25	ISSUE FOR BID
H-B-M3-100	MECHANICAL CONCOURSE B - BASEMENT LEVEL PLAN	No	04/18/25	ISSUE FOR BID
C-B-M3-103	MECHANICAL NEW WORK CONCOURSE B - CLUB LEVEL PLAN	No	04/18/25	ISSUE FOR BID
C-B-M3-201	MECHANICAL CONCOURSE B - TOWER ISOMETRIC VIEWS	No	04/18/25	ISSUE FOR BID
C-B-M3-601	MECHANICAL CONCOURSE B SCHEDULES	No	04/18/25	ISSUE FOR BID
C-B-M3-603	MECHANICAL CONCOURSE B COOLING TOWER	No	04/18/25	ISSUE FOR BID
C-B-M3-604	MECHANICAL CONCOURSE B COOLING TOWER	No	04/18/25	ISSUE FOR BID
C-B-E0-000	ELECTRIC GENERAL INFORMATION	No	04/18/25	ISSUE FOR BID
H-T-E1-100	ELECTRIC DEMOLITION TERMINAL - BASEMENT LEVEL PLAN	No	04/18/25	ISSUE FOR BID
C-T-E1-101	ELECTRIC DEMOLITION TERMINAL - COOLING TOWERS PLAN	No	04/18/25	ISSUE FOR BID
H-T-E4-100	ELECTRIC POWER TERMINAL - BASEMENT LEVEL PLAN	No	04/18/25	ISSUE FOR BID
C-T-E4-101	ELECTRIC POWER TERMINAL - COOLING TOWERS PLAN	No	04/18/25	ISSUE FOR BID
C-T-E4-700	ELECTRIC POWER TERMINAL - PANEL SCHEDULES	No	04/18/25	ISSUE FOR BID
H-B-E1-100	ELECTRIC DEMOLITION CONCOURSE B - BASEMENT LEVEL PLAN	No	04/18/25	ISSUE FOR BID
C-B-E1-103	ELECTRIC DEMOLITION CONCOURSE B - COOLING TOWERS PLAN	No	04/18/25	ISSUE FOR BID
H-B-E4-100	ELECTRIC POWER CONCOURSE B - BASEMENT LEVEL PLAN	No	04/18/25	ISSUE FOR BID
C-B-E4-103	ELECTRIC POWER CONCOURSE B - COOLING TOWERS PLAN	No	04/18/25	ISSUE FOR BID
C-B-E4-700	ELECTRIC POWER CONCOURSE B - PANEL SCHEDULES	No	04/18/25	ISSUE FOR BID

DRAWING INDEX - GENERATOR

SHEET NUMBER	SHEET NAME	CURRENT REVISION ISSUED	CURRENT REVISION DATE	CURRENT REVISION DESCRIPTION
G-G0-001	GENERATOR PROJECT COVER SHEET	No	04/18/25	ISSUE FOR BID
G-A-A1-101	ARCHITECTURAL - CONCOURSE A RAMP LEVEL PLANS & DETAILS	No	04/18/25	ISSUE FOR BID
G-A-S2-501	CMU DETAILS	No	04/18/25	ISSUE FOR BID
G-A-E4-403	ELECTRIC POWER ENLARGED TUNNEL - AGT TUNNEL LEVEL PLAN	No	04/18/25	ISSUE FOR BID
G-A-E4-603	ELECTRIC POWER SCHEDULES	No	04/18/25	ISSUE FOR BID
G-A-E1-100 EG-17	ELECTRIC DEMOLITION CONCOURSE A - RAMP LEVEL PLAN - EG-17	No	04/18/25	ISSUE FOR BID
G-A-E1-402	ELECTRIC DEMOLITION ENLARGED CONCOURSE A - BOARDING LEVEL PLAN	No	04/18/25	ISSUE FOR BID
G-A-E4-101 EG-17	ELECTRIC POWER CONCOURSE A - RAMP LEVEL PLAN - EG-17	No	04/18/25	ISSUE FOR BID
G-A-E4-401	ELECTRIC POWER ENLARGED CONCOURSE A - RAMP LEVEL PLAN	No	04/18/25	ISSUE FOR BID
G-A-E4-402	ELECTRIC POWER ENLARGED CONCOURSE A - BOARDING LEVEL PLAN	No	04/18/25	ISSUE FOR BID
G-A-E4-600	ELECTRIC POWER SINGLE LINE NOTES	No	04/18/25	ISSUE FOR BID
G-A-E4-601	ELECTRIC POWER SINGLE LINE DIAGRAM	No	04/18/25	ISSUE FOR BID
G-A-E4-602	ELECTRIC POWER PANEL SCHEDULES	No	04/18/25	ISSUE FOR BID

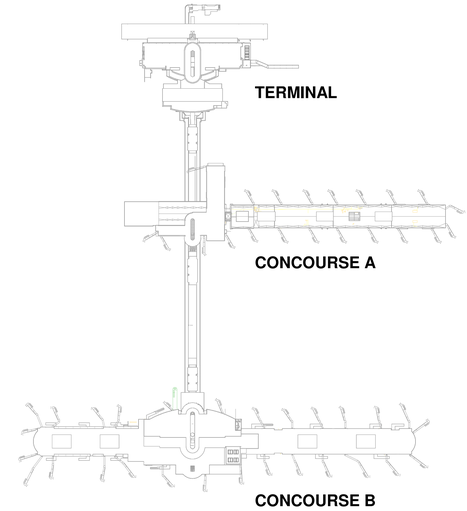

1 PROJECT OVERALL - KEY
1" = 300'-0"

KOHRS LONNEMANN HEIL ENGINEERS, INC.
MECHANICAL/ELECTRICAL ENGINEERS
WWW.KLHENGRS.COM
1538 ALEXANDRIA PIKE, SUITE 11
FT. THOMAS, KENTUCKY 41075
800-354-9783
859-442-8050
859-442-8058 FAX
LEXINGTON, KENTUCKY
LOUISVILLE, KENTUCKY
COLUMBUS, OHIO

Gresham Smith

kpff Consulting Engineers
1203 Main Street, Suite 4
Cincinnati, OH 45202
O: 513.409.2338
www.kpff.com
Project No: 2400430

MOTZ ENGINEERING
HIGHER STANDARDS. BETTER RESULTS.
447 MORGAN STREET
CINCINNATI, OH 45206
T: 513.621.5400
F: 513.621.5407

PROJECT TITLE:
CVG INDUSTRIAL REHABILITATION AND EFFICIENCY PROGRAM - OVERALL

PROJECT ADDRESS:
3087 Terminal Dr
Hebron, KY 41048

STATE OF KENTUCKY
CHRISTOPHER A. MEHAFFIE
38889
LICENSED PROFESSIONAL ENGINEER
4/18/2025

REVISIONS

#	DATE	DESCRIPTION
D	04/18/25	ISSUE FOR BID

SCALE: 1" = 300'-0"
DATE: 04/18/25
PROJECT NUMBER: 26944.00
DRAWN BY: CAM CHECKED BY: CAM

PROJECT COVER SHEET

O-G0-001

THIS DRAWING IS INTENDED TO BE PRINTED AT 30"X42"


KLH PROJECT # 26944

4/18/2025 12:42:51\Autodesk Docs://CVG - Rehab and Efficiency Program/MECH-KLH-CVG_R25.rvt

OWNERSHIP OF INSTRUMENTS OF SERVICE
All reports, drawings, specifications, field data, notes and other documents and instruments prepared by the Consultant as instruments of service shall remain the property of the Consultant. The Consultant shall retain all common law, statutory and other reserved rights, including, without limitation, the copyright thereto.

KEYED NOTES

FOR REFERENCE ONLY - NOT ALL ENLARGED VIEWS APPEAR IN PROJECT SCOPE

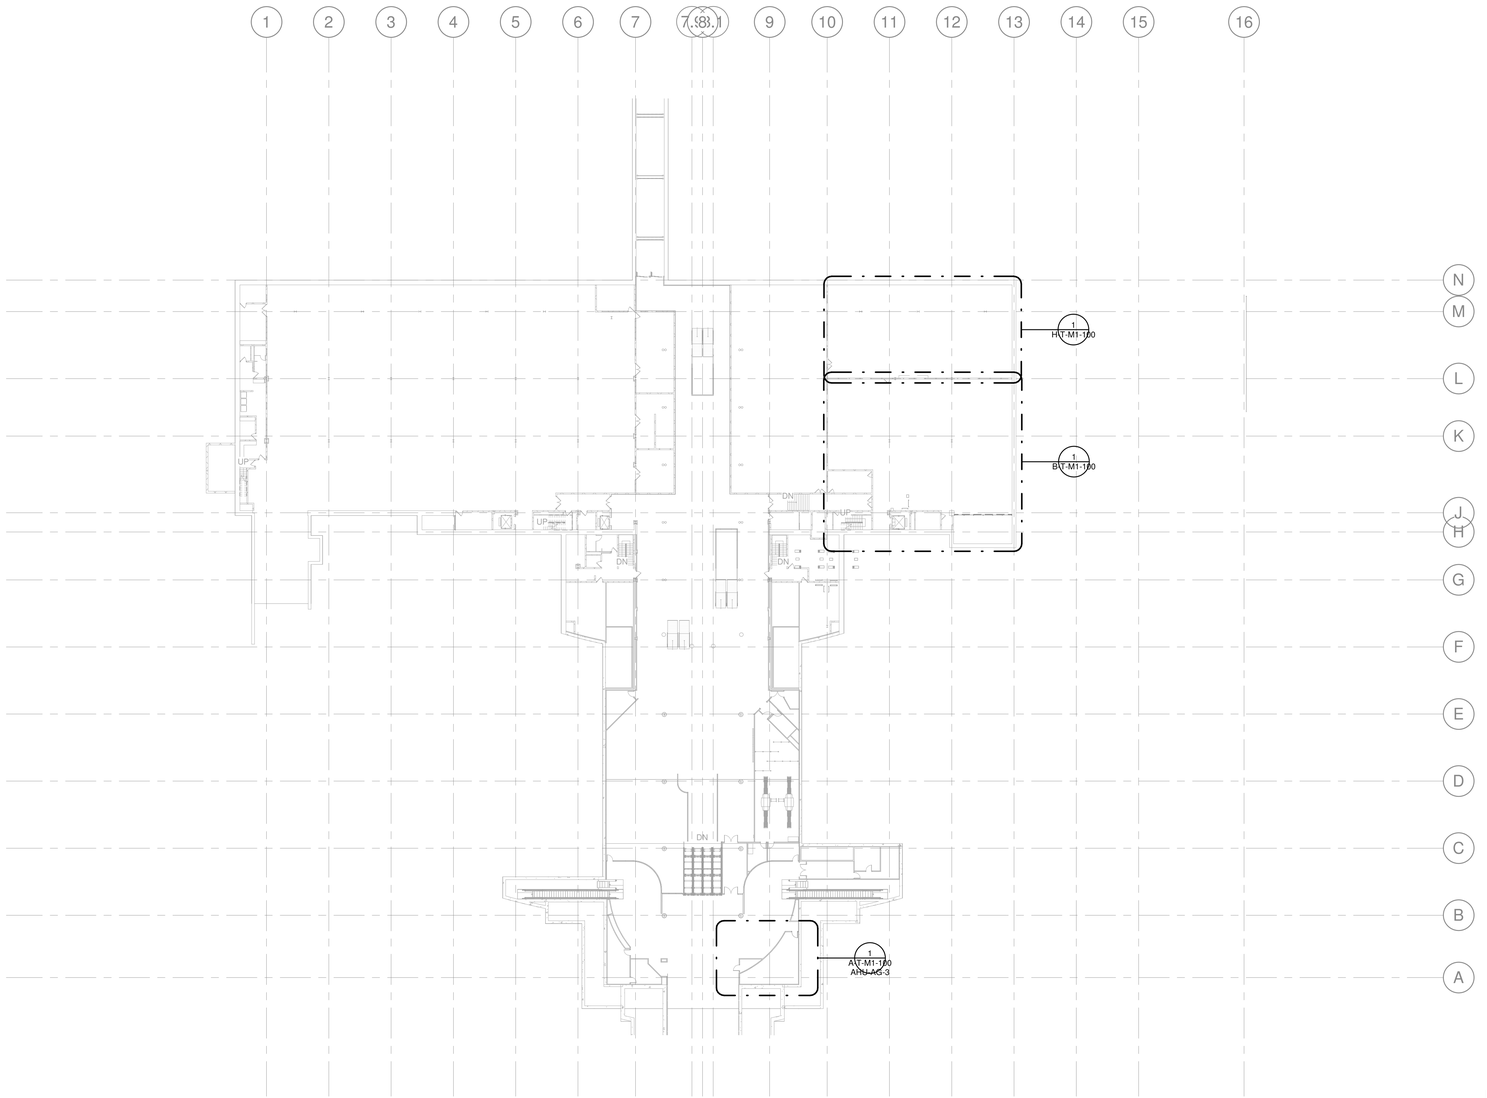

1 MECHANICAL DEMOLITION PLAN - TUNNEL - AGT TUNNEL LEVEL - TERMINAL
1/32" = 1'-0"

N

CVG AIRPORT AUTHORITY

KLH ENGINEERS
KOHRS LONNEMANN HEIL ENGINEERS, INC.
MECHANICAL/ELECTRICAL ENGINEERS
WWW.KLHENGRS.COM
1538 ALEXANDRIA PIKE, SUITE 11
FT. THOMAS, KENTUCKY 41075
800-354-9783
859-442-8050
859-442-8058 FAX
LEXINGTON, KENTUCKY
LOUISVILLE, KENTUCKY
COLUMBUS, OHIO

Gresham Smith

kpff Consulting Engineers
1203 Main Street, Suite 4
Cincinnati, OH 45202
O: 513.409.2338
www.kpff.com
Project No: 2400430

MOTZ ENGINEERING
HIGHER STANDARDS. BETTER RESULTS.
447 MORGAN STREET
CINCINNATI, OH 45206
T: 513.621.5400
F: 513.621.5407

PROJECT TITLE:
CVG INDUSTRIAL REHABILITATION AND EFFICIENCY PROGRAM - OVERALL

PROJECT ADDRESS:
3087 Terminal Dr
Hebron, KY 41048

STATE OF KENTUCKY
CHRISTOPHER A. MEHAFFIE
38889
LICENSED PROFESSIONAL ENGINEER
4/18/2025

REVISIONS

#	DATE	DESCRIPTION
D	04/18/25	ISSUE FOR BID

SCALE: 1/32" = 1'-0"
DATE: 04/18/25
PROJECT NUMBER: 26944.00
DRAWN BY: DS CHECKED BY: KTS

MECHANICAL DEMOLITION TERMINAL - AGT TUNNEL LEVEL PLAN

O-T-M1-100

4/18/2025 12:43:32Autodesk Docs://CVG - Rehab and Efficiency Program/MECH-KLH-CVG_R25.rvt


THIS DRAWING IS INTENDED TO BE PRINTED AT 30"X42"

KLH PROJECT # 26944

OWNERSHIP OF INSTRUMENTS OF SERVICE
All reports, drawings, specifications, computer files, field data, notes and other documents and instruments prepared by the Consultant as instruments of service shall remain the property of the Consultant. The Consultant shall retain all common law, statutory and other reserved rights, including, without limitation, the copyright thereto.

KEYED NOTES

FOR REFERENCE ONLY - NOT ALL ENLARGED VIEWS APPEAR IN PROJECT SCOPE

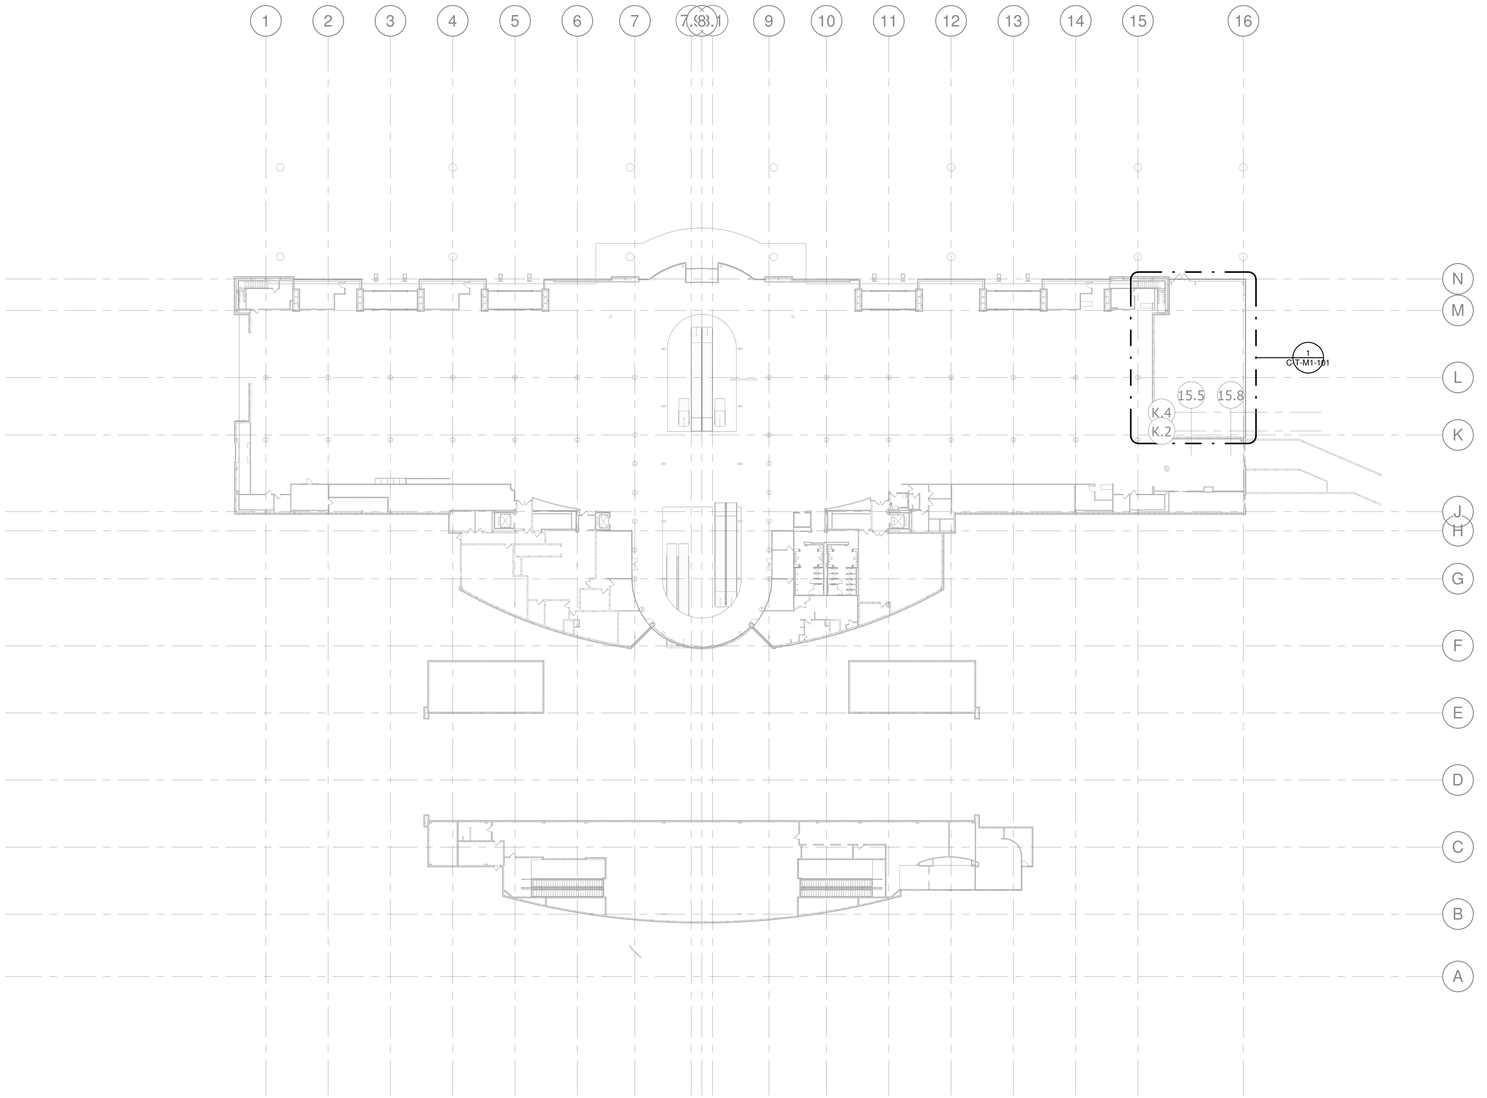

1 MECHANICAL DEMOLITION PLAN - TERMINAL - BAGGAGE CLAIM LEVEL - TERMINAL
1/32" = 1'-0"

N

CVG AIRPORT AUTHORITY

KLH ENGINEERS
KOHRS LONNEMANN HEIL ENGINEERS, INC.
MECHANICAL/ELECTRICAL ENGINEERS
WWW.KLHENGRS.COM
1538 ALEXANDRIA PIKE, SUITE 11
FT. THOMAS, KENTUCKY 41075
800-354-9783
859-442-8050
859-442-8058 FAX
LEXINGTON, KENTUCKY
LOUISVILLE, KENTUCKY
COLUMBUS, OHIO

Gresham Smith

kpff Consulting Engineers
1203 Main Street, Suite 4
Cincinnati, OH 45202
O: 513.409.2338
www.kpff.com
Project No: 2400430

MOTZ ENGINEERING
HIGHER STANDARDS. BETTER RESULTS.
447 MORGAN STREET
CINCINNATI, OH 45206
T: 513.621.5400
F: 513.621.5407

PROJECT TITLE:
CVG INDUSTRIAL REHABILITATION AND EFFICIENCY PROGRAM - OVERALL

PROJECT ADDRESS:
3087 Terminal Dr
Hebron, KY 41048

STATE OF KENTUCKY
CHRISTOPHER A. MEHAFFIE
38889
LICENSED PROFESSIONAL ENGINEER
4/18/2025

REVISIONS

#	DATE	DESCRIPTION
D	04/18/25	ISSUE FOR BID

SCALE: 1/32" = 1'-0"
DATE: 04/18/25
PROJECT NUMBER: 26944.00
DRAWN BY: DS CHECKED BY: KTS

MECHANICAL DEMOLITION TERMINAL - BAGGAGE CLAIM LEVEL PLAN

O-T-M1-101

KLH PROJECT # 26944


THIS DRAWING IS INTENDED TO BE PRINTED AT 30"X42"

4/18/2025 12:44:07 Autodesk Docs://CVG - Rehab and Efficiency Program/MECH-KLH-CVG_R25.rvt

OWNERSHIP OF INSTRUMENTS OF SERVICE
All reports, drawings, specifications, computer files, field data, notes and other documents and instruments prepared by the Consultant as instruments of service shall remain the property of the Consultant. The Consultant shall retain all common law, statutory and other reserved rights, including, without limitation, the copyright thereto.

KEYED NOTES

FOR REFERENCE ONLY - NOT ALL ENLARGED VIEWS APPEAR IN PROJECT SCOPE

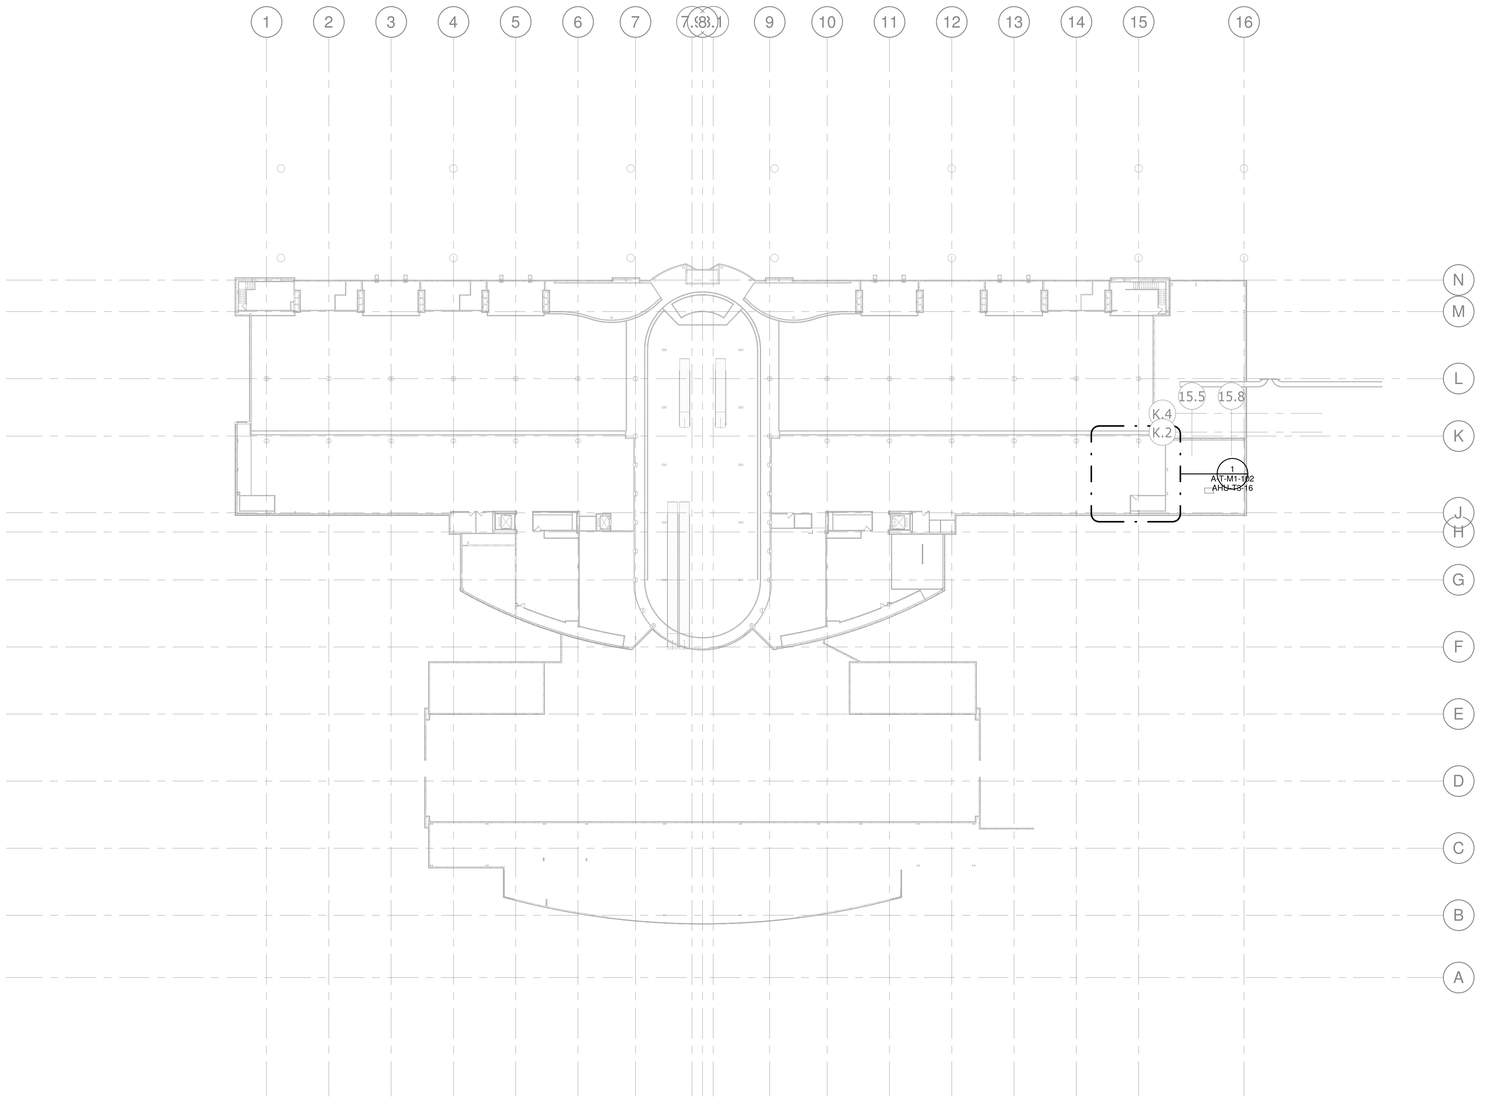

1 MECHANICAL DEMOLITION PLAN - TERMINAL - BAGGAGE MECHANICAL LEVEL - TERMINAL
1/32" = 1'-0"

N

THIS DRAWING IS INTENDED TO BE PRINTED AT 30"X42"

CVG AIRPORT AUTHORITY

KLH ENGINEERS
KOHRS LONNEMANN HEIL ENGINEERS, INC.
MECHANICAL/ELECTRICAL ENGINEERS
WWW.KLHENGRS.COM
1538 ALEXANDRIA PIKE, SUITE 11
FT. THOMAS, KENTUCKY 41075
800-354-9783
859-442-8050
859-442-8058 FAX
LEXINGTON, KENTUCKY
LOUISVILLE, KENTUCKY
COLUMBUS, OHIO

Gresham Smith

kpff Consulting Engineers
1203 Main Street, Suite 4
Cincinnati, OH 45202
O: 513.409.2338
www.kpff.com
Project No: 2400430

MOTZ ENGINEERING
HIGHER STANDARDS. BETTER RESULTS.
447 MORGAN STREET
CINCINNATI, OH 45206
T: 513.621.5400
F: 513.621.5407

PROJECT TITLE:
CVG INDUSTRIAL REHABILITATION AND EFFICIENCY PROGRAM - OVERALL

PROJECT ADDRESS:
3087 Terminal Dr
Hebron, KY 41048

STATE OF KENTUCKY
CHRISTOPHER A. MEHAFFIE
38889
LICENSED PROFESSIONAL ENGINEER
4/18/2025

REVISIONS

#	DATE	DESCRIPTION
D	04/18/25	ISSUE FOR BID

SCALE: 1/32" = 1'-0"
DATE: 04/18/25
PROJECT NUMBER: 26944.00
DRAWN BY: DS CHECKED BY: KTS

MECHANICAL DEMOLITION TERMINAL - BAGGAGE MECHANICAL LEVEL PLAN

O-T-M1-102


KLH PROJECT # 26944

4/18/2025 12:44:25Autodesk Docs://CVG - Rehab and Efficiency Program/MECH-KLH-CVG_R25.rvt

OWNERSHIP OF INSTRUMENTS OF SERVICE
All reports, drawings, specifications, computer files, field data, notes and other documents and instruments prepared by the Consultant as instruments of service shall remain the property of the Consultant. The Consultant shall retain all common law, statutory and other reserved rights, including, without limitation, the copyright thereto.

KEYED NOTES

FOR REFERENCE ONLY - NOT ALL ENLARGED VIEWS APPEAR IN PROJECT SCOPE

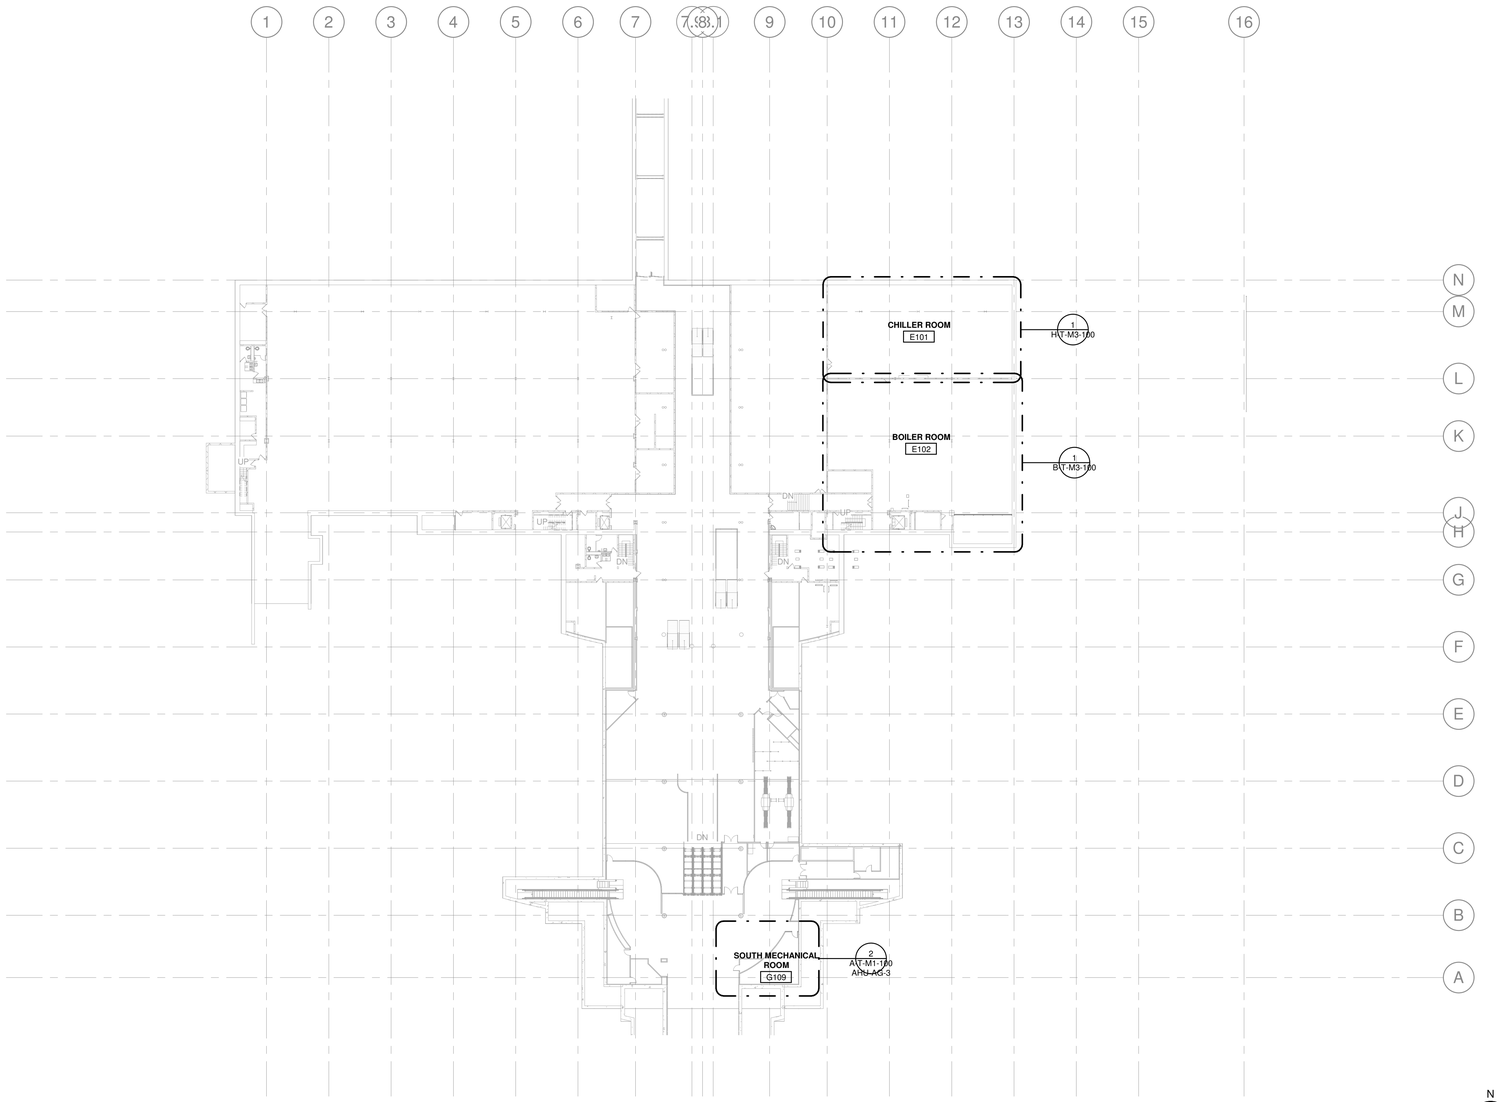

1 MECHANICAL PLAN - TUNNEL - AGT TUNNEL LEVEL - TERMINAL
1/32" = 1'-0"

N

CVG AIRPORT AUTHORITY

KLH ENGINEERS
KOHRS LONNEMANN HEIL ENGINEERS, INC.
MECHANICAL/ELECTRICAL ENGINEERS
WWW.KLHENGRS.COM
1538 ALEXANDRIA PIKE, SUITE 11
FT. THOMAS, KENTUCKY 41075
800-354-9783
859-442-8050
859-442-8058 FAX
LEXINGTON, KENTUCKY
LOUISVILLE, KENTUCKY
COLUMBUS, OHIO

Gresham Smith

kpff Consulting Engineers
1203 Main Street, Suite 4
Cincinnati, OH 45202
O: 513.409.2338
www.kpff.com
Project No: 2400430

MOTZ ENGINEERING
HIGHER STANDARDS. BETTER RESULTS.
447 MORGAN STREET
CINCINNATI, OH 45206
T: 513.621.5400
F: 513.621.5407

PROJECT TITLE:
CVG INDUSTRIAL REHABILITATION AND EFFICIENCY PROGRAM - OVERALL

PROJECT ADDRESS:
3087 Terminal Dr
Hebron, KY 41048

STATE OF KENTUCKY
CHRISTOPHER A. MEHAFFIE
38889
LICENSED PROFESSIONAL ENGINEER
4/18/2025

REVISIONS		
#	DATE	DESCRIPTION
D	04/18/25	ISSUE FOR BID

SCALE: 1/32" = 1'-0"
DATE: 04/18/25
PROJECT NUMBER: 26944.00
DRAWN BY: DS CHECKED BY: KTS

MECHANICAL TERMINAL - AGT TUNNEL LEVEL PLAN

O-T-M3-100

THIS DRAWING IS INTENDED TO BE PRINTED AT 30"X42"


KLH PROJECT # 26944

4/18/2025 12:44:46Autodesk Docs://CVG - Rehab and Efficiency Program/MECH-KLH-CVG_R25.rvt

OWNERSHIP OF INSTRUMENTS OF SERVICE
All reports, drawings, specifications, computer files, field data, notes and other documents and instruments prepared by the Consultant as instruments of service shall remain the property of the Consultant. The Consultant shall retain all common law, statutory and other reserved rights, including, without limitation, the copyright thereto.

KEYED NOTES

FOR REFERENCE ONLY - NOT ALL ENLARGED VIEWS APPEAR IN PROJECT SCOPE

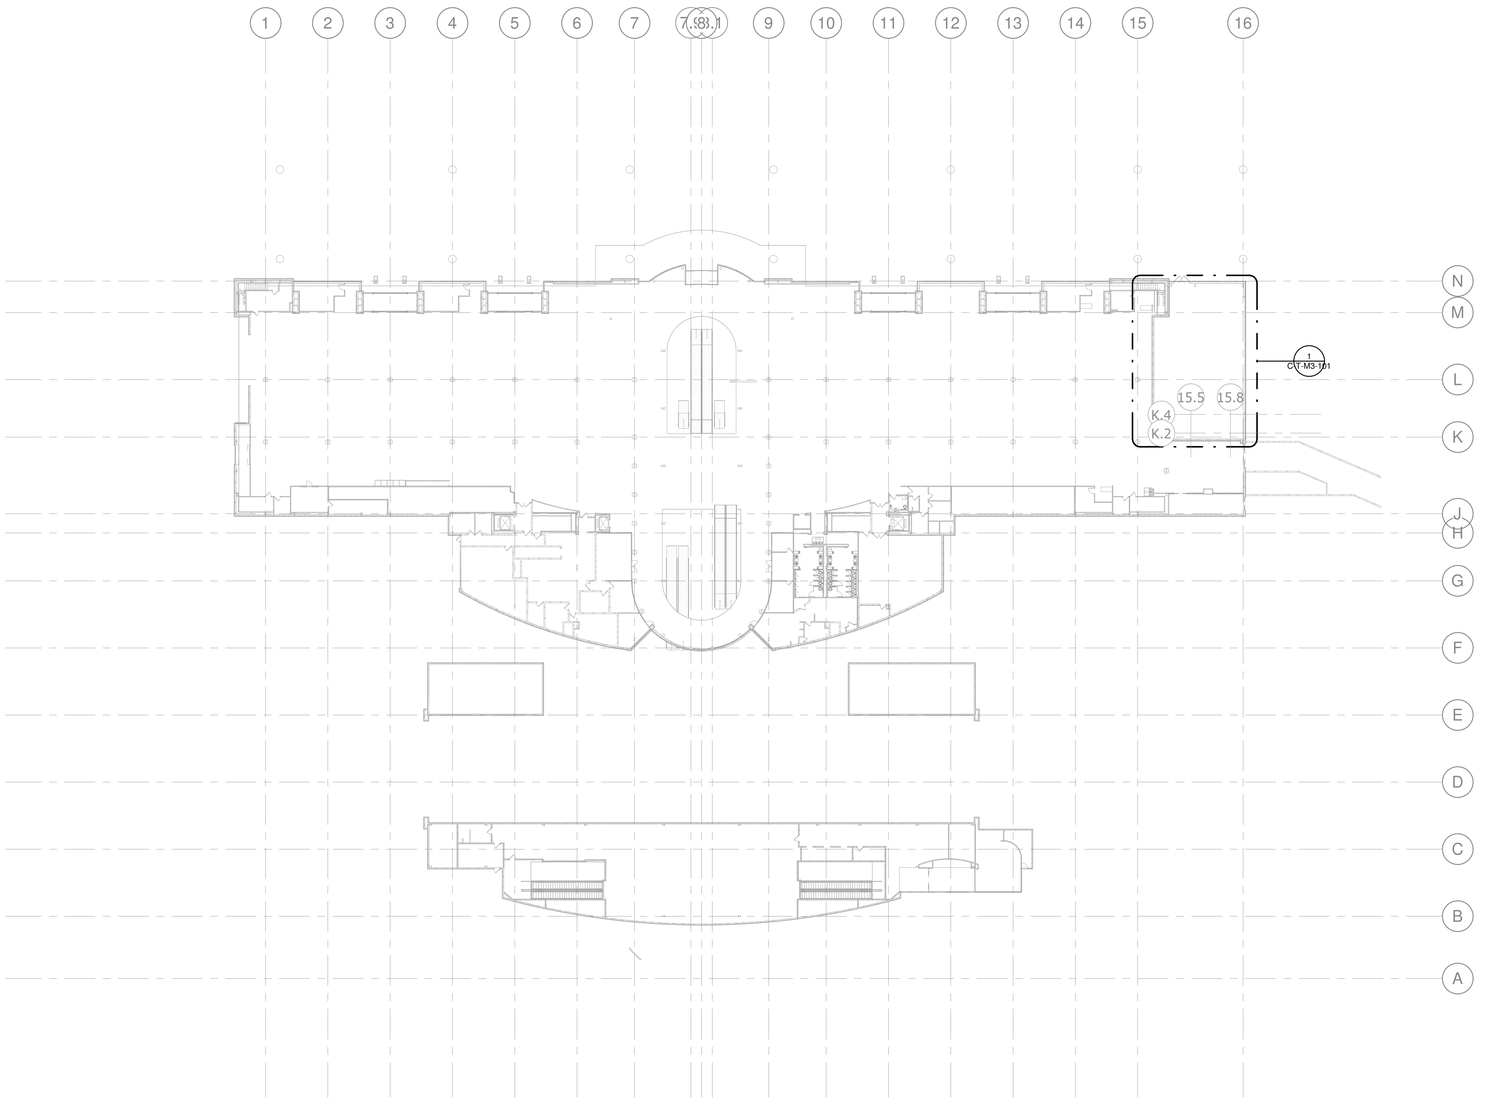

1 MECHANICAL PLAN - TERMINAL - BAGGAGE CLAIM LEVEL - TERMINAL
1/32" = 1'-0"

N

CVG AIRPORT AUTHORITY

KLH ENGINEERS
KOHRS LONNEMANN HEIL ENGINEERS, INC.
MECHANICAL/ELECTRICAL ENGINEERS
WWW.KLHENGRS.COM
1538 ALEXANDRIA PIKE, SUITE 11
FT. THOMAS, KENTUCKY 41075
800-354-9783
859-442-8050
859-442-8058 FAX
LEXINGTON, KENTUCKY
LOUISVILLE, KENTUCKY
COLUMBUS, OHIO

Gresham Smith

kpff Consulting Engineers
1203 Main Street, Suite 4
Cincinnati, OH 45202
O: 513.409.2338
www.kpff.com
Project No: 2400430

MOTZ ENGINEERING
HIGHER STANDARDS. BETTER RESULTS.
447 MORGAN STREET
CINCINNATI, OH 45206
T: 513.621.5400
F: 513.621.5407

PROJECT TITLE:
CVG INDUSTRIAL REHABILITATION AND EFFICIENCY PROGRAM - OVERALL

PROJECT ADDRESS:
3087 Terminal Dr
Hebron, KY 41048

STATE OF KENTUCKY
CHRISTOPHER A. MEHAFFIE
38889
LICENSED PROFESSIONAL ENGINEER
4/18/2025

REVISIONS

#	DATE	DESCRIPTION
D	04/18/25	ISSUE FOR BID

SCALE: 1/32" = 1'-0"
DATE: 04/18/25
PROJECT NUMBER: 26944.00
DRAWN BY: DS CHECKED BY: KTS

MECHANICAL TERMINAL - BAGGAGE CLAIM LEVEL PLAN

O-T-M3-101

KLH PROJECT # 26944


THIS DRAWING IS INTENDED TO BE PRINTED AT 30"X42"

4/18/2025 12:45:17 Autodesk Docs://CVG - Rehab and Efficiency Program/MECH-KLH-CVG_R25.rvt

OWNERSHIP OF INSTRUMENTS OF SERVICE
All reports, drawings, specifications, computer files, field data, notes and other documents and instruments prepared by the Consultant as instruments of service shall remain the property of the Consultant. The Consultant shall retain all common law, statutory and other reserved rights, including, without limitation, the copyright thereto.

KEYED NOTES

FOR REFERENCE ONLY - NOT ALL ENLARGED VIEWS APPEAR IN PROJECT SCOPE

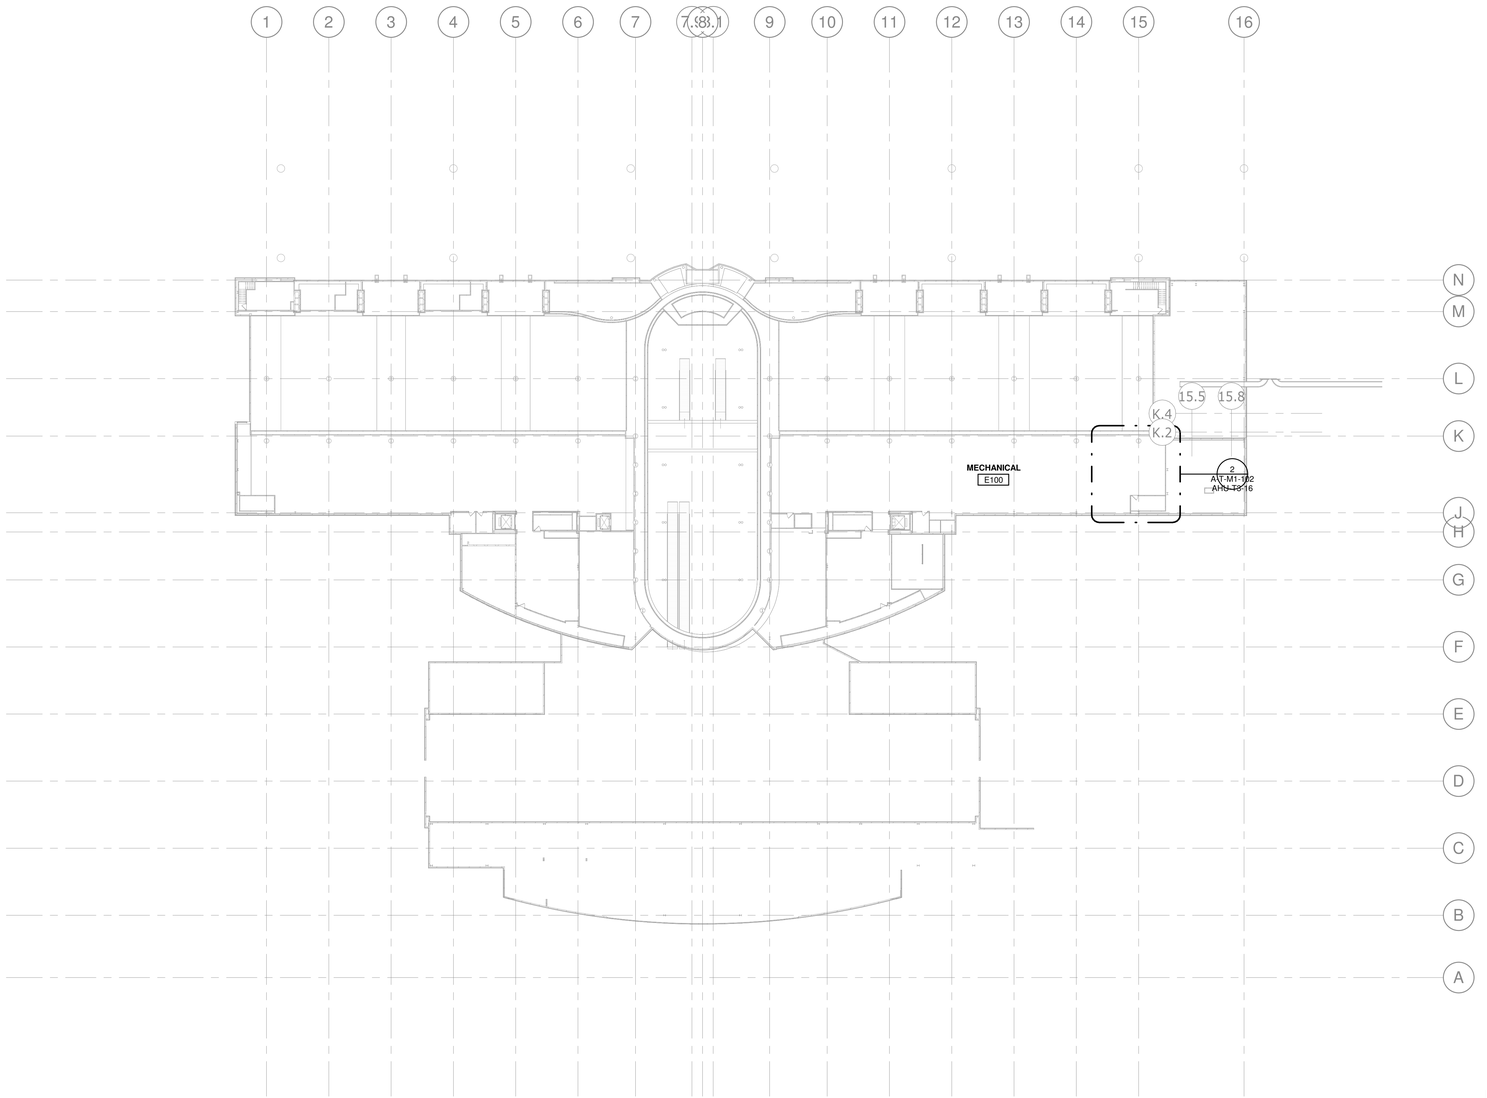

1 MECHANICAL PLAN - TERMINAL - BAGGAGE MECHANICAL LEVEL - TERMINAL
1/32" = 1'-0"

N

THIS DRAWING IS INTENDED TO BE PRINTED AT 30"X42"

CVG AIRPORT AUTHORITY

KLH ENGINEERS
KOHRS LONNEMANN HEIL ENGINEERS, INC.
MECHANICAL/ELECTRICAL ENGINEERS
WWW.KLHENGRS.COM
1538 ALEXANDRIA PIKE, SUITE 11
FT. THOMAS, KENTUCKY 41075
800-354-9783
859-442-8050
859-442-8058 FAX
LEXINGTON, KENTUCKY
LOUISVILLE, KENTUCKY
COLUMBUS, OHIO

Gresham Smith

kpff Consulting Engineers
1203 Main Street, Suite 4
Cincinnati, OH 45202
O: 513.409.2338
www.kpff.com
Project No: 2400430

MOTZ ENGINEERING
HIGHER STANDARDS. BETTER RESULTS.
447 MORGAN STREET
CINCINNATI, OH 45206
T: 513.621.5400
F: 513.621.5407

PROJECT TITLE:
CVG INDUSTRIAL REHABILITATION AND EFFICIENCY PROGRAM - OVERALL

PROJECT ADDRESS:
3087 Terminal Dr
Hebron, KY 41048

STATE OF KENTUCKY
CHRISTOPHER A. MEHAFFIE
38889
LICENSED PROFESSIONAL ENGINEER
4/18/2025

REVISIONS		
#	DATE	DESCRIPTION
D	04/18/25	ISSUE FOR BID

SCALE: 1/32" = 1'-0"
DATE: 04/18/25
PROJECT NUMBER: 26944.00
DRAWN BY: DS CHECKED BY: KTS

MECHANICAL TERMINAL - BAGGAGE MECHANICAL LEVEL PLAN

O-T-M3-102


KLH PROJECT # 26944

4/18/2025 12:46:03Autodesk Docs://CVG - Rehab and Efficiency Program/MECH-KLH-CVG_R25.rvt


OWNERSHIP OF INSTRUMENTS OF SERVICE
All reports, plans, specifications, computer files, field data, notes and other documents and instruments prepared by the Consultant as instruments of service shall remain the property of the Consultant. The Consultant shall retain all common law, statutory and other reserved rights, including, without limitation, the copyright thereto.

KEYED NOTES

FOR REFERENCE ONLY - NOT ALL ENLARGED VIEWS APPEAR IN PROJECT SCOPE

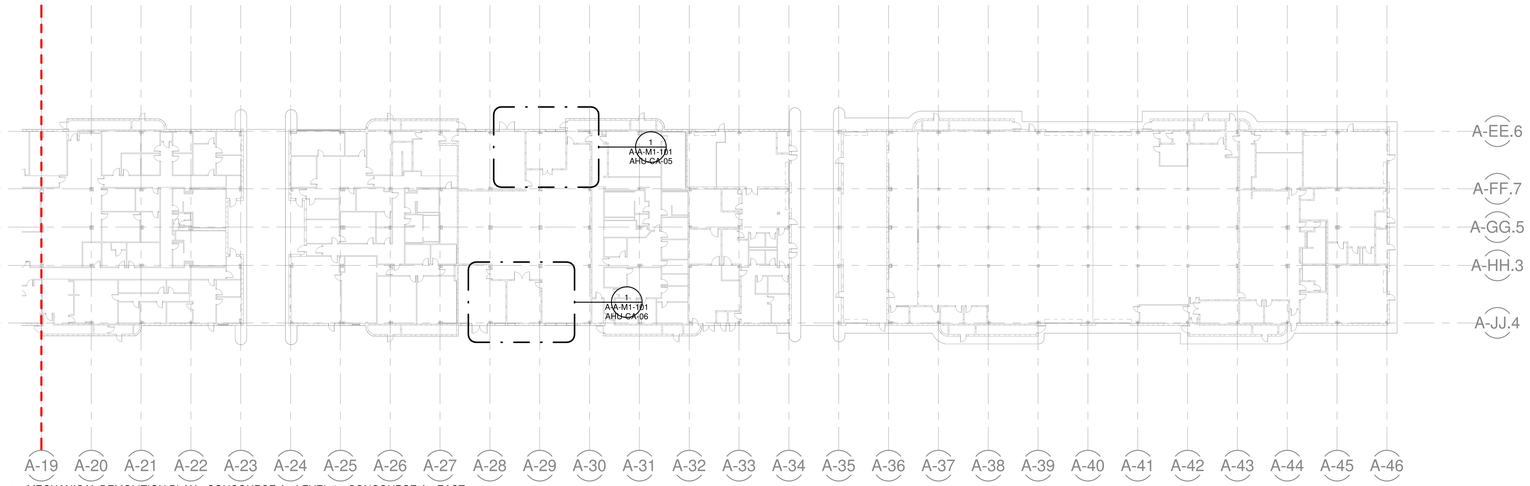

2 MECHANICAL DEMOLITION PLAN - CONCOURSE A - LEVEL 1 - CONCOURSE A - EAST
1/32" = 1'-0"

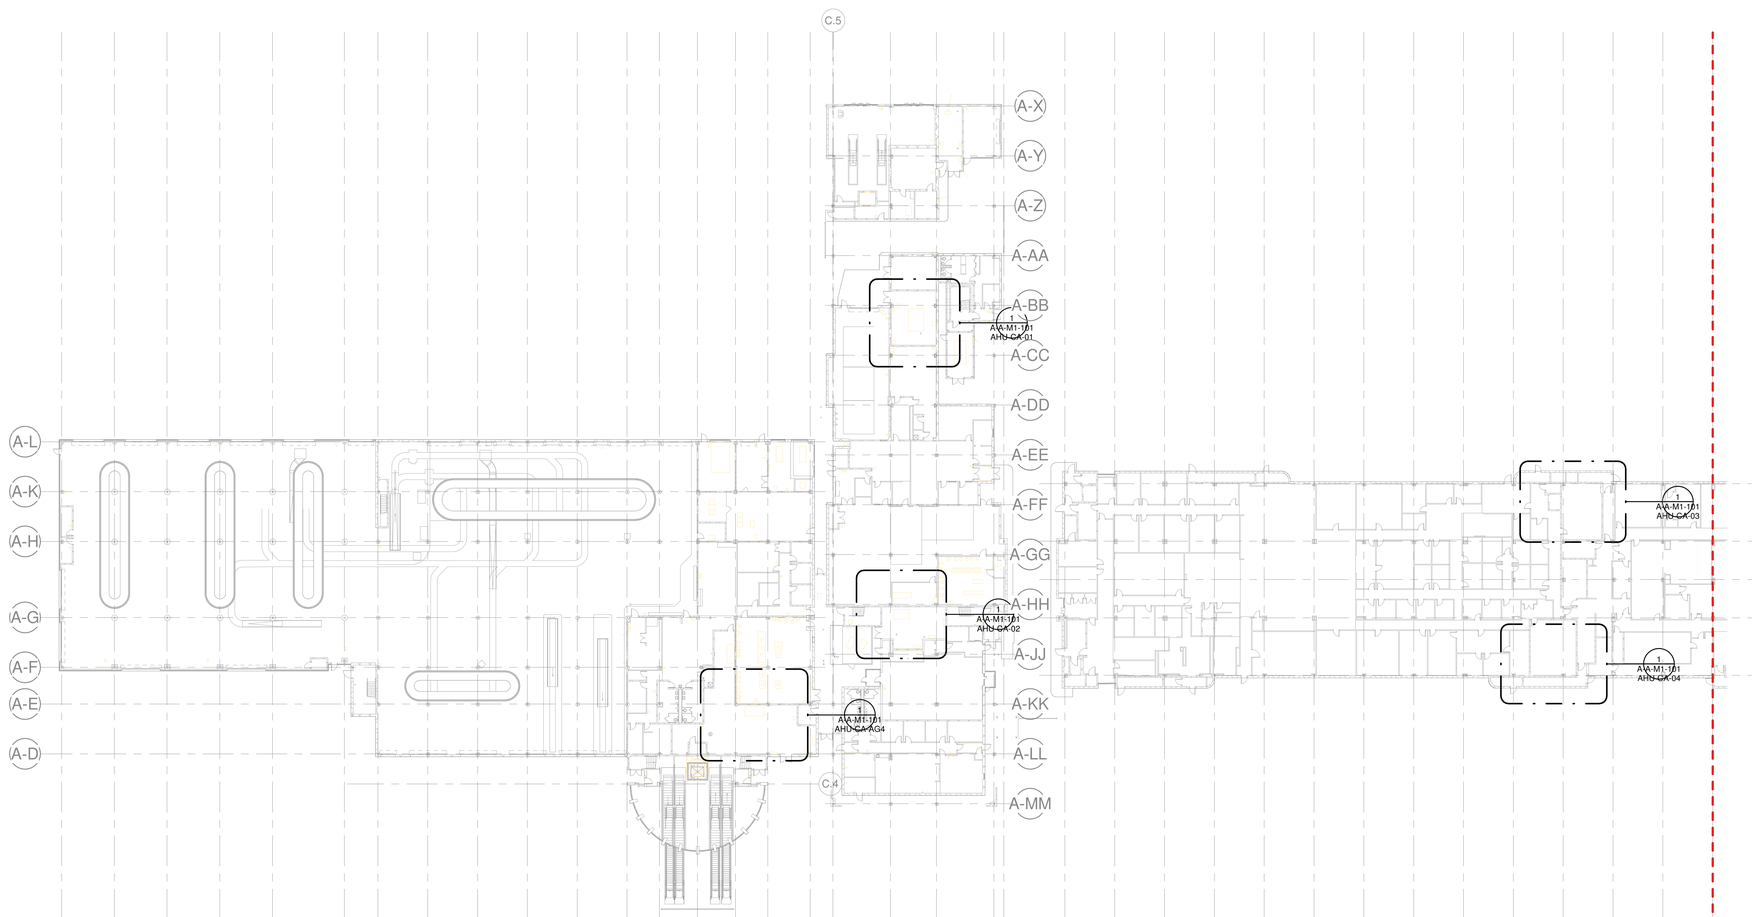

1 MECHANICAL DEMOLITION PLAN - CONCOURSE A - LEVEL 1 - CONCOURSE A - WEST
1/32" = 1'-0"

CVG AIRPORT AUTHORITY

KLH ENGINEERS
KOHRS LONNEMANN HEIL ENGINEERS, INC.
MECHANICAL/ELECTRICAL ENGINEERS
WWW.KLHENGRS.COM
1538 ALEXANDRIA PIKE, SUITE 11
FT. THOMAS, KENTUCKY 41075
800-354-9783
859-442-8050
859-442-8058 FAX
LEXINGTON, KENTUCKY
LOUISVILLE, KENTUCKY
COLUMBUS, OHIO

Gresham Smith

kpff Consulting Engineers
1203 Main Street, Suite 4
Cincinnati, OH 45202
O: 513.409.2338
www.kpff.com
Project No: 2400430

MOTZ ENGINEERING
HIGHER STANDARDS. BETTER RESULTS.
447 MORGAN STREET
CINCINNATI, OH 45206
T: 513.621.5400
F: 513.621.5407

PROJECT TITLE:
CVG INDUSTRIAL REHABILITATION AND EFFICIENCY PROGRAM - OVERALL

PROJECT ADDRESS:
3087 Terminal Dr
Hebron, KY 41048

STATE OF KENTUCKY
CHRISTOPHER A MEHAFFIE
38889
LICENSED PROFESSIONAL ENGINEER
4/18/2025

REVISIONS		
#	DATE	DESCRIPTION
D	04/18/25	ISSUE FOR BID

SCALE: 1/32" = 1'-0"
DATE: 04/18/25
PROJECT NUMBER: 26944.00
DRAWN BY: DS CHECKED BY: KTS

MECHANICAL DEMOLITION CONCOURSE A - RAMP LEVEL PLAN

O-A-M1-101

THIS DRAWING IS INTENDED TO BE PRINTED AT 30"X42"

KLH PROJECT # 26944

4/18/2025 12:46:55A Autodesk Docs://CVG - Rehab and Efficiency Program/MECH-KLH-CVG_R25.rvt


OWNERSHIP OF INSTRUMENTS OF SERVICE
All reports, drawings, specifications, computer files, field data, notes and other documents and instruments prepared by the Consultant as instruments of service shall remain the property of the Consultant. The Consultant shall retain all common law, statutory and other reserved rights, including, without limitation, the copyright thereto.

KEYED NOTES

FOR REFERENCE ONLY - NOT ALL ENLARGED VIEWS APPEAR IN PROJECT SCOPE



② MECHANICAL DEMOLITION PLAN - CONCOURSE A - LEVEL 2 - CONCOURSE A - EAST
1/32" = 1'-0"

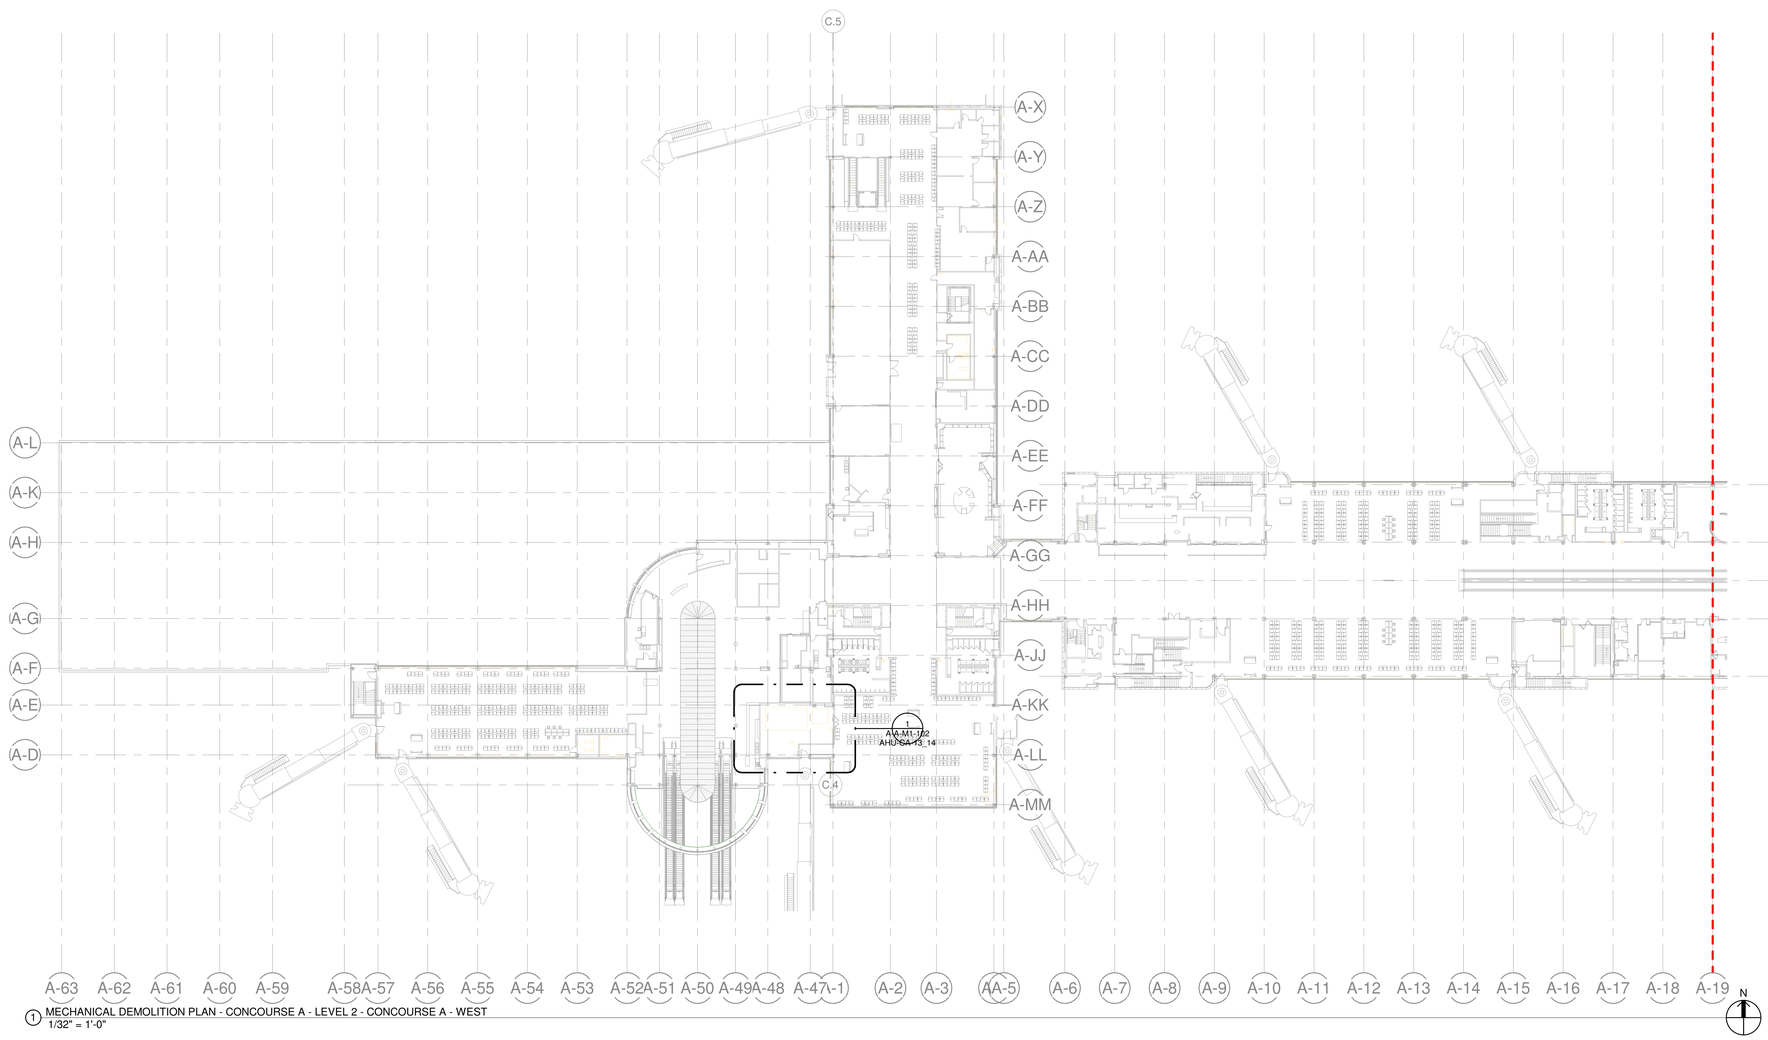

① MECHANICAL DEMOLITION PLAN - CONCOURSE A - LEVEL 2 - CONCOURSE A - WEST
1/32" = 1'-0"

KOHRS LONNEMANN HEIL ENGINEERS, INC.
MECHANICAL/ELECTRICAL ENGINEERS
WWW.KLHENGRS.COM
1538 ALEXANDRIA PIKE, SUITE 11
FT. THOMAS, KENTUCKY 41075
800-354-9783
859-442-8050
859-442-8058 FAX
LEXINGTON, KENTUCKY
LOUISVILLE, KENTUCKY
COLUMBUS, OHIO

Gresham Smith

kpff Consulting Engineers
1203 Main Street, Suite 4
Cincinnati, OH 45202
O: 513.409.2338
www.kpff.com
Project No: 2400430

MOTZ ENGINEERING
HIGHER STANDARDS. BETTER RESULTS.
447 MORGAN STREET
CINCINNATI, OH 45206
T: 513.621.5400
F: 513.621.5407

PROJECT TITLE:
CVG INDUSTRIAL REHABILITATION AND EFFICIENCY PROGRAM - OVERALL

PROJECT ADDRESS:
3087 Terminal Dr
Hebron, KY 41048

STATE OF KENTUCKY
CHRISTOPHER A. MEHAFFIE
38889
LICENSED PROFESSIONAL ENGINEER
4/18/2025

REVISIONS		
#	DATE	DESCRIPTION
D	04/18/25	ISSUE FOR BID

SCALE: 1/32" = 1'-0"
DATE: 04/18/25
PROJECT NUMBER: 26944.00
DRAWN BY: DS CHECKED BY: KTS

MECHANICAL DEMOLITION CONCOURSE A - BOARDING LEVEL PLAN

O-A-M1-102

THIS DRAWING IS INTENDED TO BE PRINTED AT 30"X42"


KLH PROJECT # 26944

4/18/2025 12:47:21 Autodesk Docs://CVG - Rehab and Efficiency Program/MECH-KLH-CVG_R25.rvt

OWNERSHIP OF INSTRUMENTS OF SERVICE
All reports, drawings, specifications, electronic files, field data, notes and other documents and instruments prepared by the Consultant as instruments of service shall remain the property of the Consultant. The Consultant shall retain all common law, statutory and other reserved rights, including, without limitation, the copyright thereto.

KEYED NOTES

FOR REFERENCE ONLY - NOT ALL ENLARGED VIEWS APPEAR IN PROJECT SCOPE

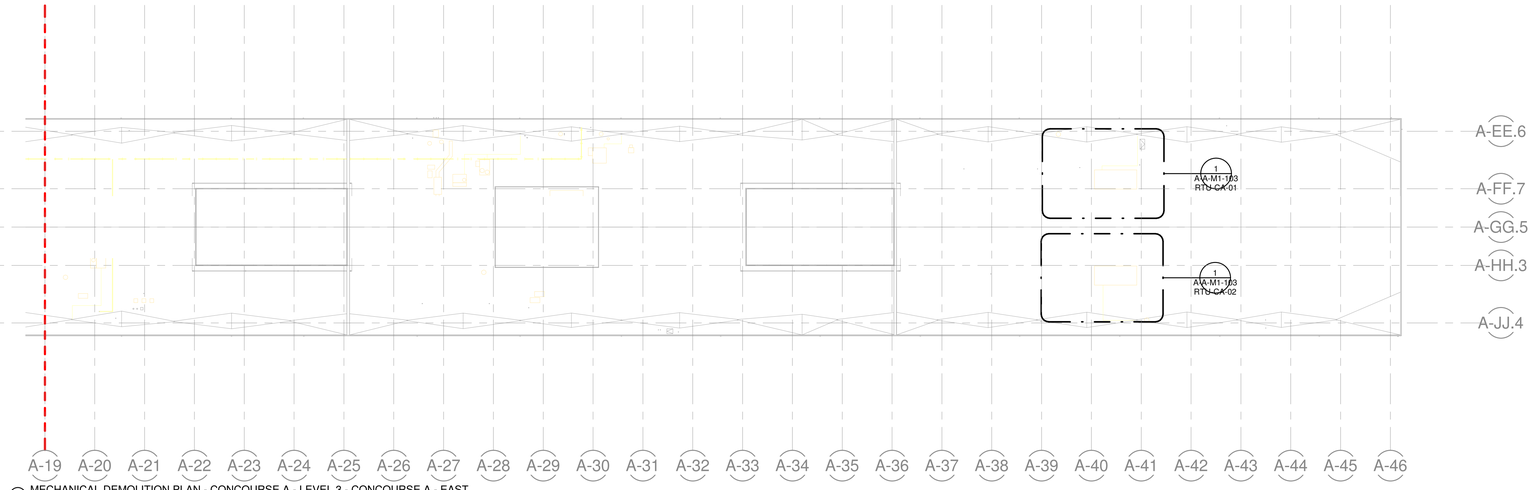

② MECHANICAL DEMOLITION PLAN - CONCOURSE A - LEVEL 3 - CONCOURSE A - EAST
1/32" = 1'-0"



① MECHANICAL DEMOLITION PLAN - CONCOURSE A - LEVEL 3 - CONCOURSE A - WEST
1/32" = 1'-0"

CVG AIRPORT AUTHORITY

KLH ENGINEERS
KOHRS LONNEMANN HEIL ENGINEERS, INC.
MECHANICAL/ELECTRICAL ENGINEERS
WWW.KLHENGRS.COM
1538 ALEXANDRIA PIKE, SUITE 11
FT. THOMAS, KENTUCKY 41075
800-354-9783
859-442-8050
859-442-8058 FAX
LEXINGTON, KENTUCKY
LOUISVILLE, KENTUCKY
COLUMBUS, OHIO

Gresham Smith

kpff Consulting Engineers
1203 Main Street, Suite 4
Cincinnati, OH 45202
O: 513.409.2338
www.kpff.com
Project No: 2400430

MOTZ ENGINEERING
HIGHER STANDARDS. BETTER RESULTS.
447 MORGAN STREET
CINCINNATI, OH 45206
T: 513.621.5400
F: 513.621.5407

PROJECT TITLE:
CVG INDUSTRIAL REHABILITATION AND EFFICIENCY PROGRAM - OVERALL

PROJECT ADDRESS:
3087 Terminal Dr
Hebron, KY 41048

STATE OF KENTUCKY
CHRISTOPHER A MEHAFFIE
38889
LICENSED PROFESSIONAL ENGINEER
4/18/2025

REVISIONS		
#	DATE	DESCRIPTION
D	04/18/25	ISSUE FOR BID

SCALE:	1/32" = 1'-0"
DATE:	04/18/25
PROJECT NUMBER:	26944.00
DRAWN BY: DS	CHECKED BY: KTS

MECHANICAL DEMOLITION CONCOURSE A - LEVEL 3 PLAN

O-A-M1-103

THIS DRAWING IS INTENDED TO BE PRINTED AT 30"X42"


KLH PROJECT # 26944

4/18/2025 12:47:35Autodesk Docs://CVG - Rehab and Efficiency Program/MECH-KLH-CVG_R25.rvt


OWNERSHIP OF INSTRUMENTS OF SERVICE
All reports, plans, specifications, field data, notes and other documents and instruments prepared by the Consultant as instruments of service shall remain the property of the Consultant. The Consultant shall retain all common law, statutory and other reserved rights, including, without limitation, the copyright thereto.

KEYED NOTES

FOR REFERENCE ONLY - NOT ALL ENLARGED VIEWS APPEAR IN PROJECT SCOPE

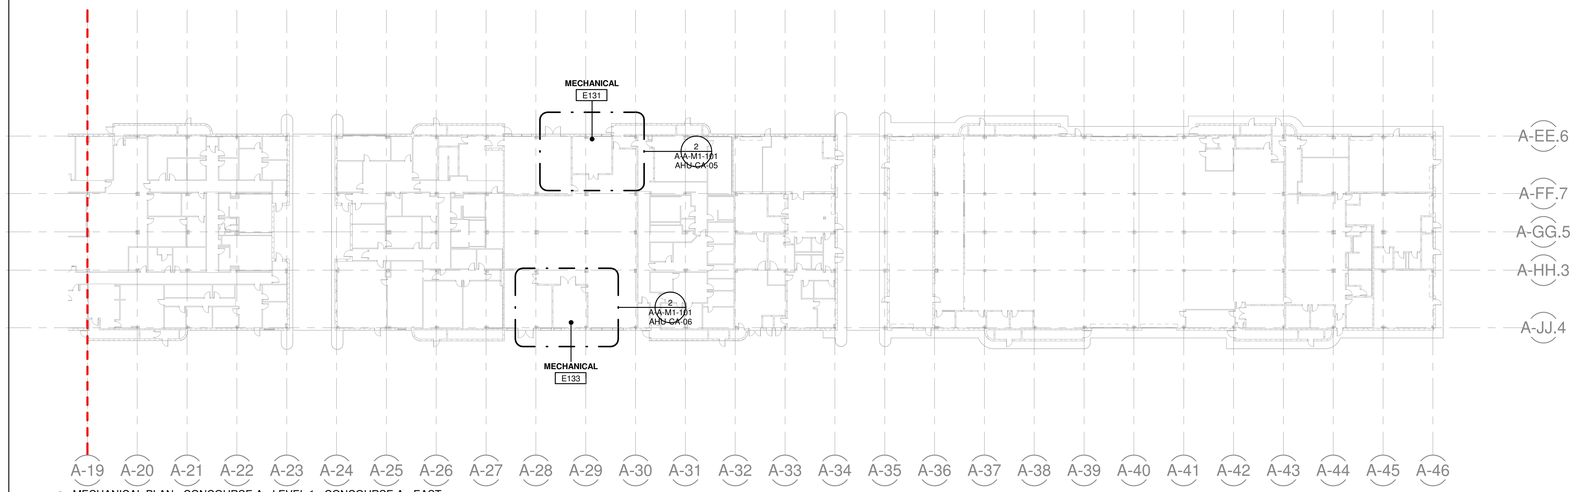

2 MECHANICAL PLAN - CONCOURSE A - LEVEL 1 - CONCOURSE A - EAST
1/32" = 1'-0"

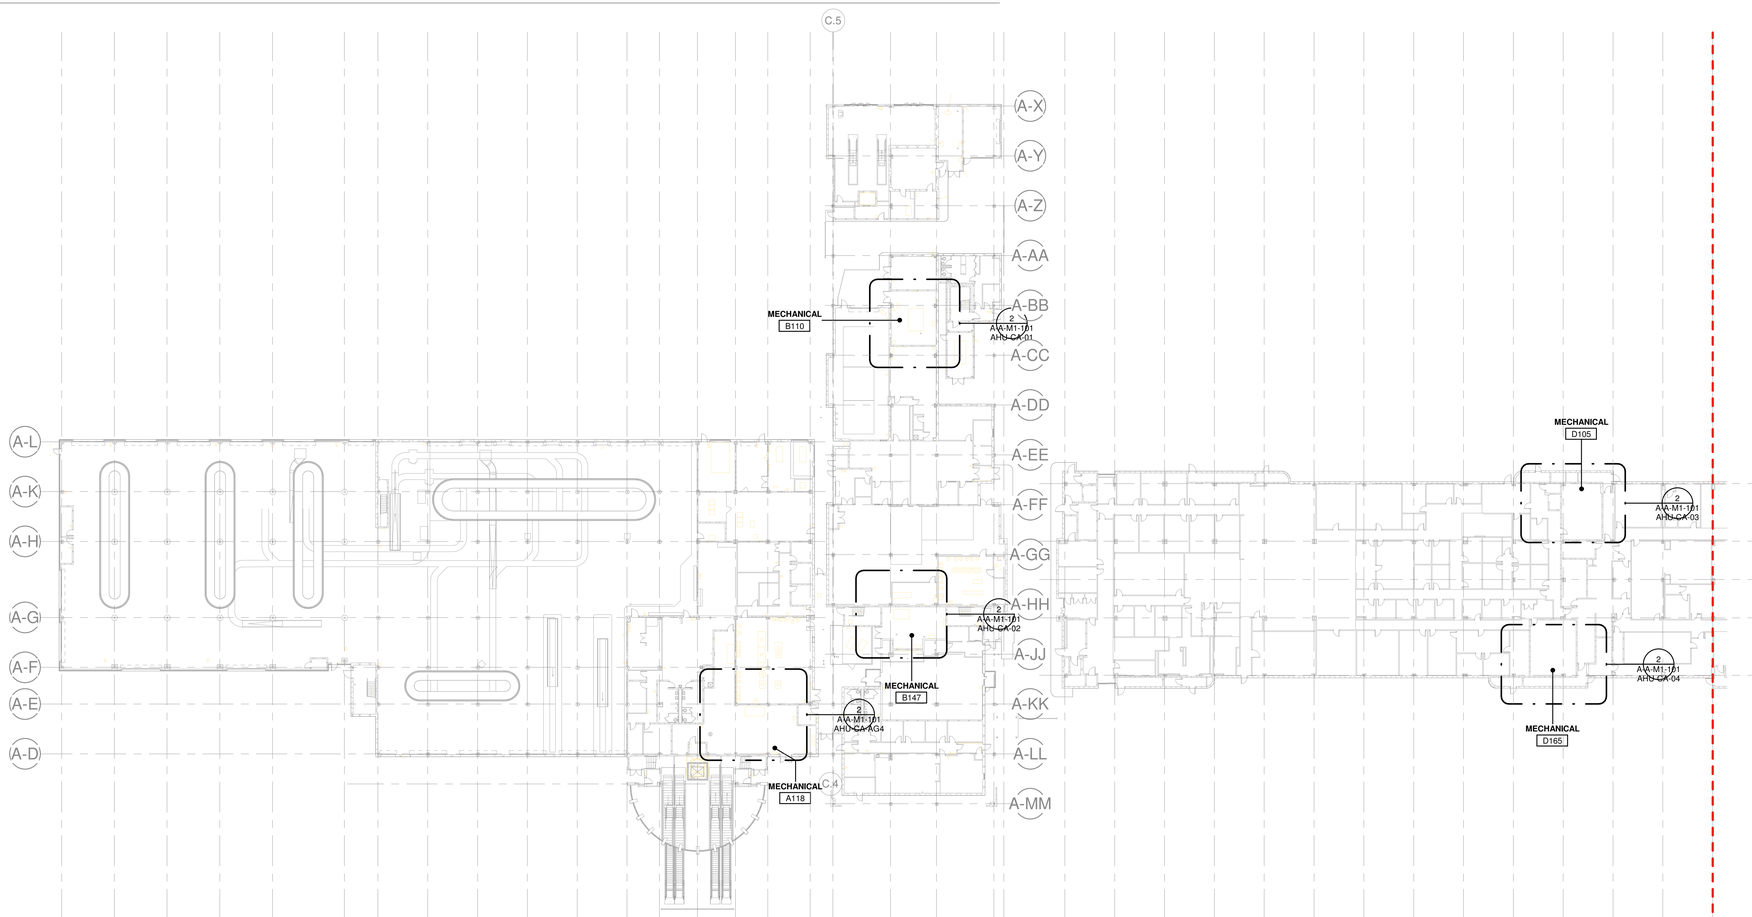

1 MECHANICAL PLAN - CONCOURSE A - LEVEL 1 - CONCOURSE A - WEST
1/32" = 1'-0"

CVG AIRPORT AUTHORITY

KLH ENGINEERS
KOHRS LONNEMANN HEIL ENGINEERS, INC.
MECHANICAL/ELECTRICAL ENGINEERS
WWW.KLHENGRS.COM
1538 ALEXANDRIA PIKE, SUITE 11
FT. THOMAS, KENTUCKY 41075
800-354-9783
859-442-8050
859-442-8058 FAX
LEXINGTON, KENTUCKY
LOUISVILLE, KENTUCKY
COLUMBUS, OHIO

Gresham Smith

kpff Consulting Engineers
1203 Main Street, Suite 4
Cincinnati, OH 45202
O: 513.409.2338
www.kpff.com
Project No: 2400430

MOTZ ENGINEERING
HIGHER STANDARDS. BETTER RESULTS.
447 MORGAN STREET
CINCINNATI, OH 45206
T: 513.621.5400
F: 513.621.5407

PROJECT TITLE:
CVG INDUSTRIAL REHABILITATION AND EFFICIENCY PROGRAM - OVERALL

PROJECT ADDRESS:
3087 Terminal Dr
Hebron, KY 41048

STATE OF KENTUCKY
CHRISTOPHER A MEHAFFIE
38889
LICENSED PROFESSIONAL ENGINEER
4/18/2025

REVISIONS		
#	DATE	DESCRIPTION
D	04/18/25	ISSUE FOR BID

SCALE: 1/32" = 1'-0"
DATE: 04/18/25
PROJECT NUMBER: 26944.00
DRAWN BY: DS CHECKED BY: KTS

MECHANICAL CONCOURSE A - RAMP LEVEL PLAN

O-A-M3-101

THIS DRAWING IS INTENDED TO BE PRINTED AT 30"X42"


KLH PROJECT # 26944

4/18/2025 12:47:45Autodesk Docs://CVG - Rehab and Efficiency Program/MECH-KLH-CVG_R25.rvt


OWNERSHIP OF INSTRUMENTS OF SERVICE
All reports, plans, specifications, field data, notes and other documents and instruments prepared by the Consultant as instruments of service shall remain the property of the Consultant. The Consultant shall retain all common law, statutory and other reserved rights, including, without limitation, the copyright thereto.

KEYED NOTES

FOR REFERENCE ONLY - NOT ALL ENLARGED VIEWS APPEAR IN PROJECT SCOPE

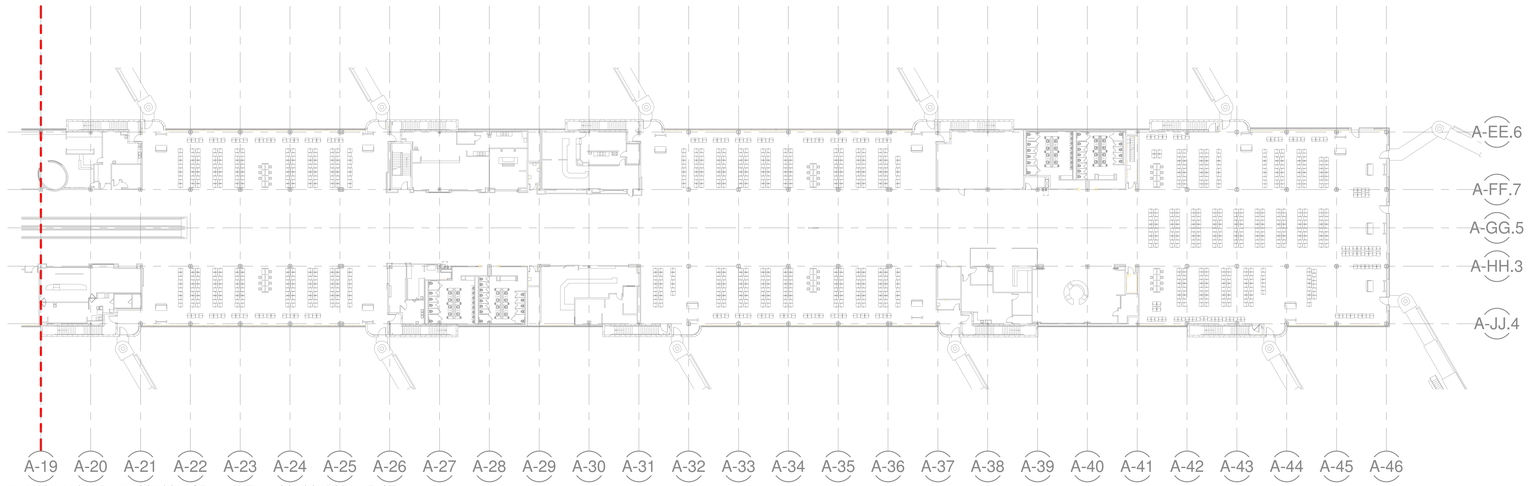

2 MECHANICAL PLAN - CONCOURSE A - LEVEL 2 - CONCOURSE A - EAST
1/32" = 1'-0"

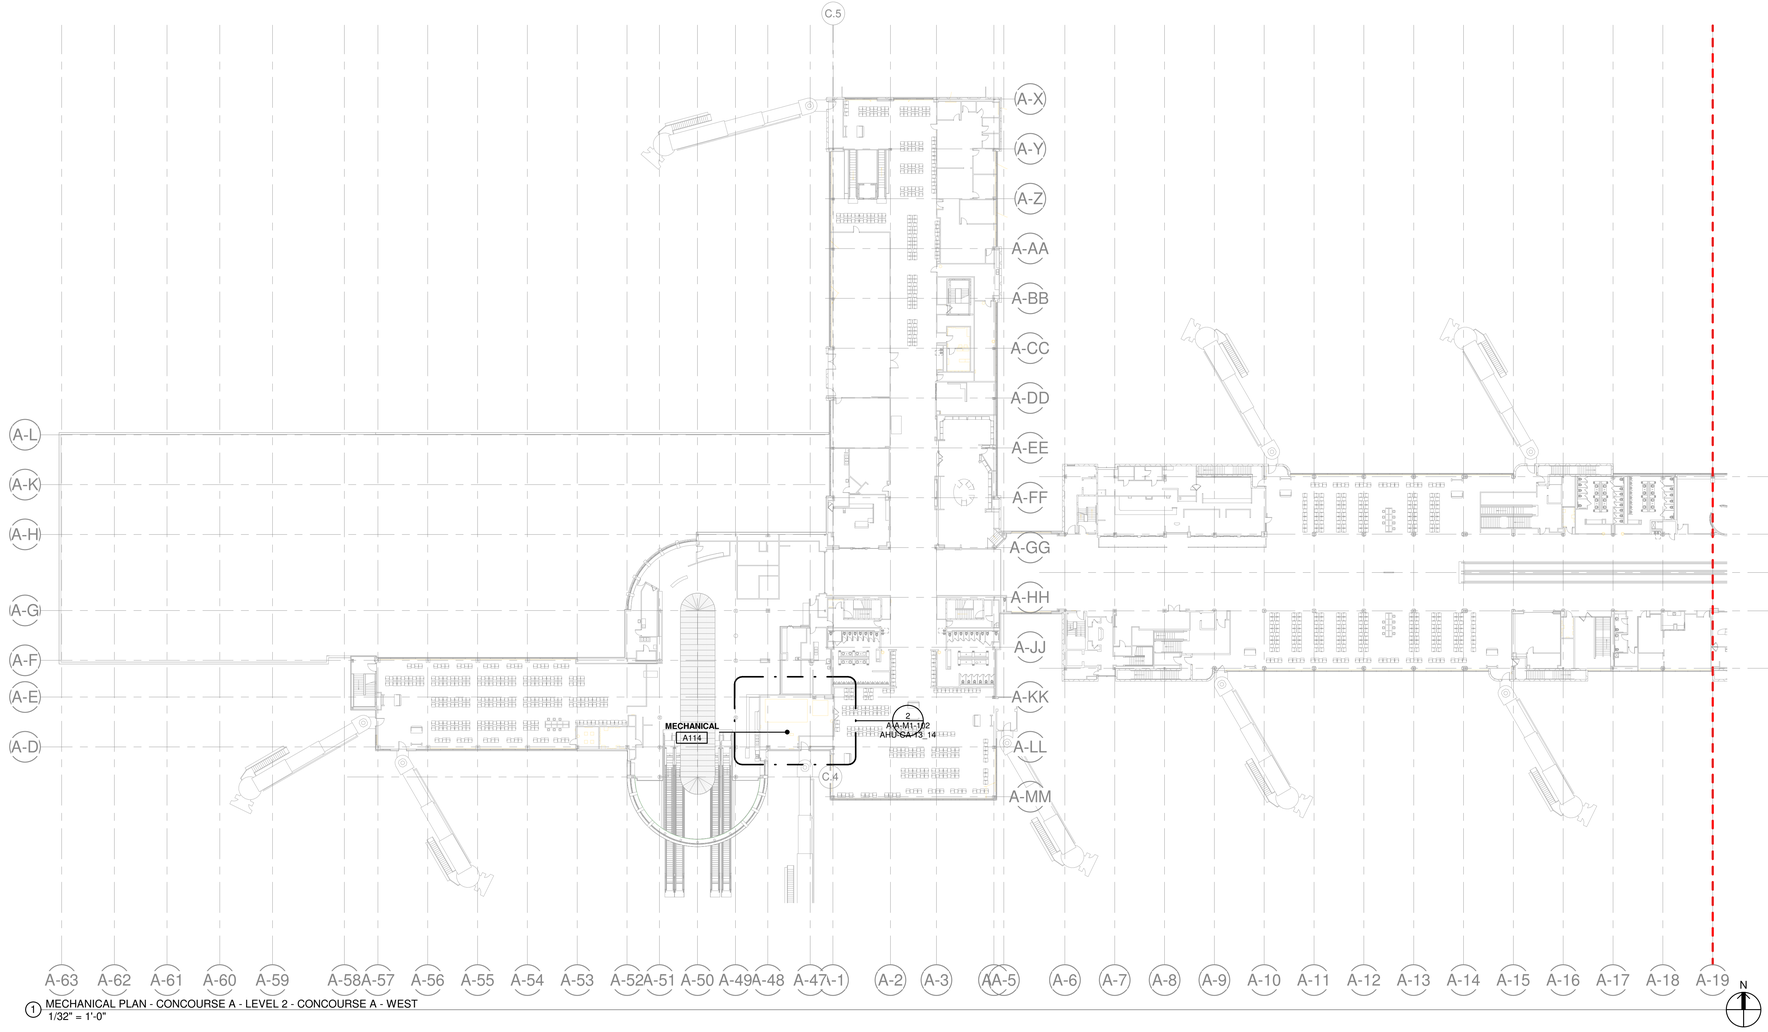

1 MECHANICAL PLAN - CONCOURSE A - LEVEL 2 - CONCOURSE A - WEST
1/32" = 1'-0"

CVG AIRPORT AUTHORITY

KLH ENGINEERS
KOHRS LONNEMANN HEIL ENGINEERS, INC.
MECHANICAL/ELECTRICAL ENGINEERS
WWW.KLHENGRS.COM
1538 ALEXANDRIA PIKE, SUITE 11
FT. THOMAS, KENTUCKY 41075
800-354-9783
859-442-8050
859-442-8058 FAX
LEXINGTON, KENTUCKY
LOUISVILLE, KENTUCKY
COLUMBUS, OHIO

Gresham Smith

kpff Consulting Engineers
1203 Main Street, Suite 4
Cincinnati, OH 45202
O: 513.409.2338
www.kpff.com
Project No: 2400430

MOTZ ENGINEERING
HIGHER STANDARDS. BETTER RESULTS.
447 MORGAN STREET
CINCINNATI, OH 45206
T: 513.621.5400
F: 513.621.5407

PROJECT TITLE:
CVG INDUSTRIAL REHABILITATION AND EFFICIENCY PROGRAM - OVERALL

PROJECT ADDRESS:
3087 Terminal Dr
Hebron, KY 41048

STATE OF KENTUCKY
CHRISTOPHER A. MEHAFFIE
38889
LICENSED PROFESSIONAL ENGINEER
4/18/2025

REVISIONS		
#	DATE	DESCRIPTION
D	04/18/25	ISSUE FOR BID

SCALE: 1/32" = 1'-0"
DATE: 04/18/25
PROJECT NUMBER: 26944.00
DRAWN BY: DS CHECKED BY: KTS

MECHANICAL CONCOURSE A - BOARDING LEVEL PLAN

O-A-M3-102

THIS DRAWING IS INTENDED TO BE PRINTED AT 30"X42"


KLH PROJECT # 26944

4/18/2025 12:48:07Autodesk Docs://CVG - Rehab and Efficiency Program/MECH-KLH-CVG_R25.rvt

OWNERSHIP OF INSTRUMENTS OF SERVICE
All reports, plans, specifications, field data, notes and other documents and instruments prepared by the Consultant as instruments of service shall remain the property of the Consultant. The Consultant shall retain all common law, statutory and other reserved rights, including, without limitation, the copyright thereto.

KEYED NOTES

FOR REFERENCE ONLY - NOT ALL ENLARGED VIEWS APPEAR IN PROJECT SCOPE

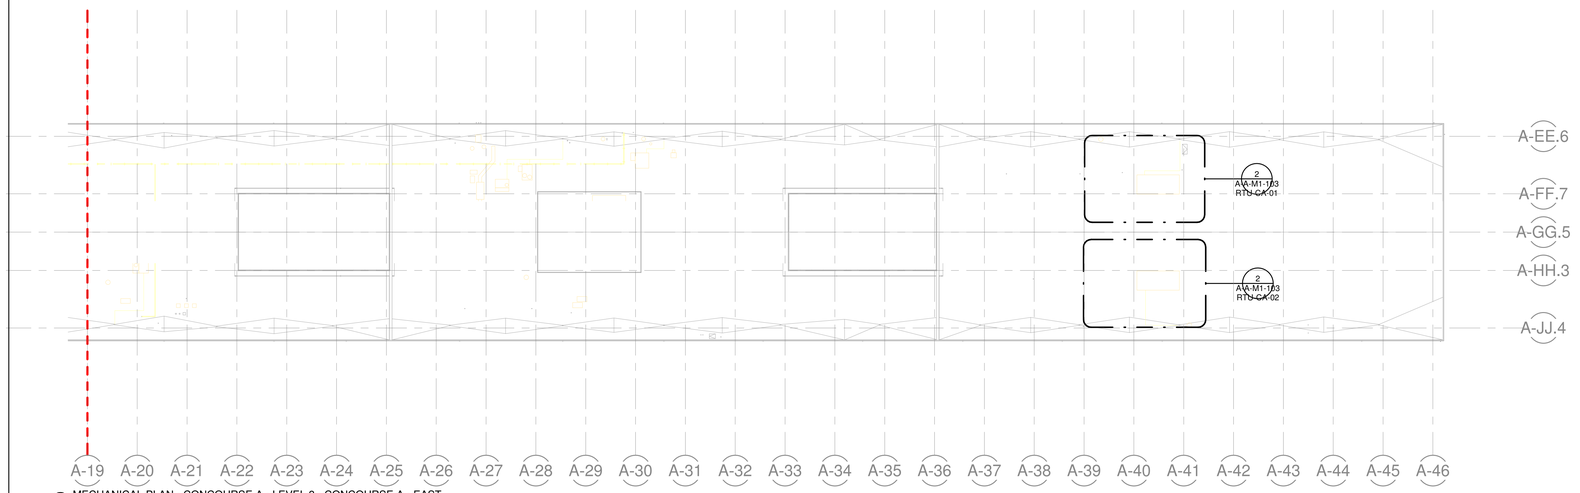

② MECHANICAL PLAN - CONCOURSE A - LEVEL 3 - CONCOURSE A - EAST
1/32" = 1'-0"



① MECHANICAL PLAN - CONCOURSE A - LEVEL 3 - CONCOURSE A - WEST
1/32" = 1'-0"

CVG AIRPORT AUTHORITY

KLH ENGINEERS
KOHRS LONNEMANN HEIL ENGINEERS, INC.
MECHANICAL/ELECTRICAL ENGINEERS
WWW.KLHENGRS.COM
1538 ALEXANDRIA PIKE, SUITE 11
FT. THOMAS, KENTUCKY 41075
800-354-9783
859-442-8050
859-442-8058 FAX
LEXINGTON, KENTUCKY
LOUISVILLE, KENTUCKY
COLUMBUS, OHIO

Gresham Smith

kpff Consulting Engineers
1203 Main Street, Suite 4
Cincinnati, OH 45202
O: 513.409.2338
www.kpff.com
Project No: 2400430

MOTZ ENGINEERING
HIGHER STANDARDS. BETTER RESULTS.
447 MORGAN STREET
CINCINNATI, OH 45206
T: 513.621.5400
F: 513.621.5407

PROJECT TITLE:
CVG INDUSTRIAL REHABILITATION AND EFFICIENCY PROGRAM - OVERALL

PROJECT ADDRESS:
3087 Terminal Dr
Hebron, KY 41048

STATE OF KENTUCKY
CHRISTOPHER A MEHAFFIE
38889
LICENSED PROFESSIONAL ENGINEER
4/18/2025

REVISIONS		
#	DATE	DESCRIPTION
D	04/18/25	ISSUE FOR BID

SCALE:	1/32" = 1'-0"
DATE:	04/18/25
PROJECT NUMBER:	26944.00
DRAWN BY: DS	CHECKED BY: KTS

MECHANICAL CONCOURSE A - LEVEL 3 PLAN


O-A-M3-103

KLH PROJECT # 26944


THIS DRAWING IS INTENDED TO BE PRINTED AT 30"X42"

4/18/2025 12:48:17Autodesk Docs://CVG - Rehab and Efficiency Program/MECH-KLH-CVG_R25.rvt

OWNERSHIP OF INSTRUMENTS OF SERVICE
All reports, drawings, specifications, field data, notes and other documents and instruments prepared by the Consultant as instruments of service shall remain the property of the Consultant. The Consultant shall retain all common law, statutory and other reserved rights, including, without limitation, the copyright thereto.

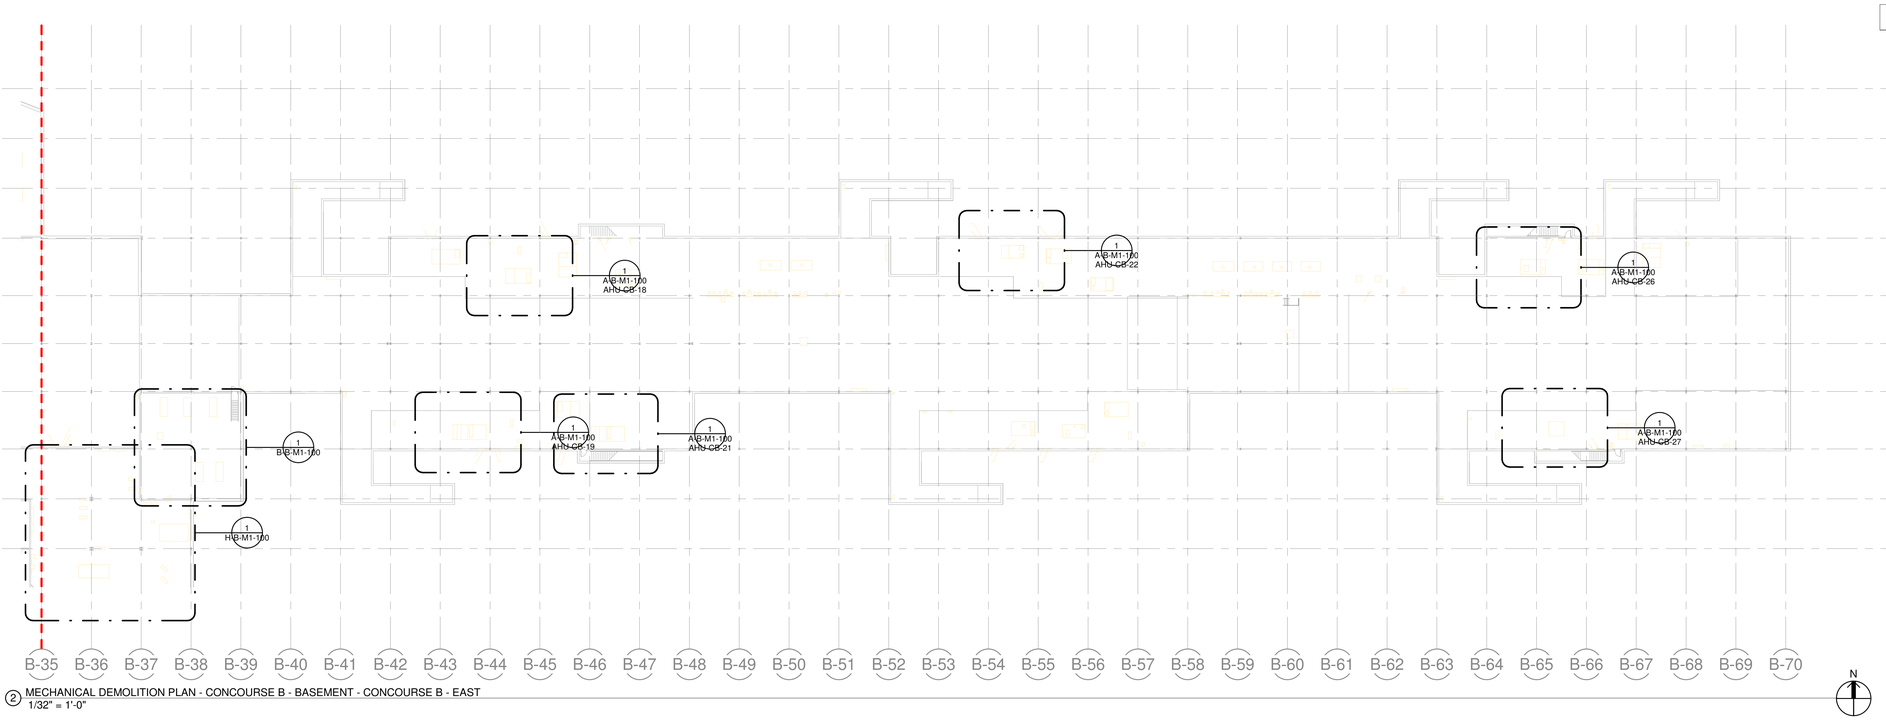

2 MECHANICAL DEMOLITION PLAN - CONCOURSE B - BASEMENT - CONCOURSE B - EAST
1/32" = 1'-0"

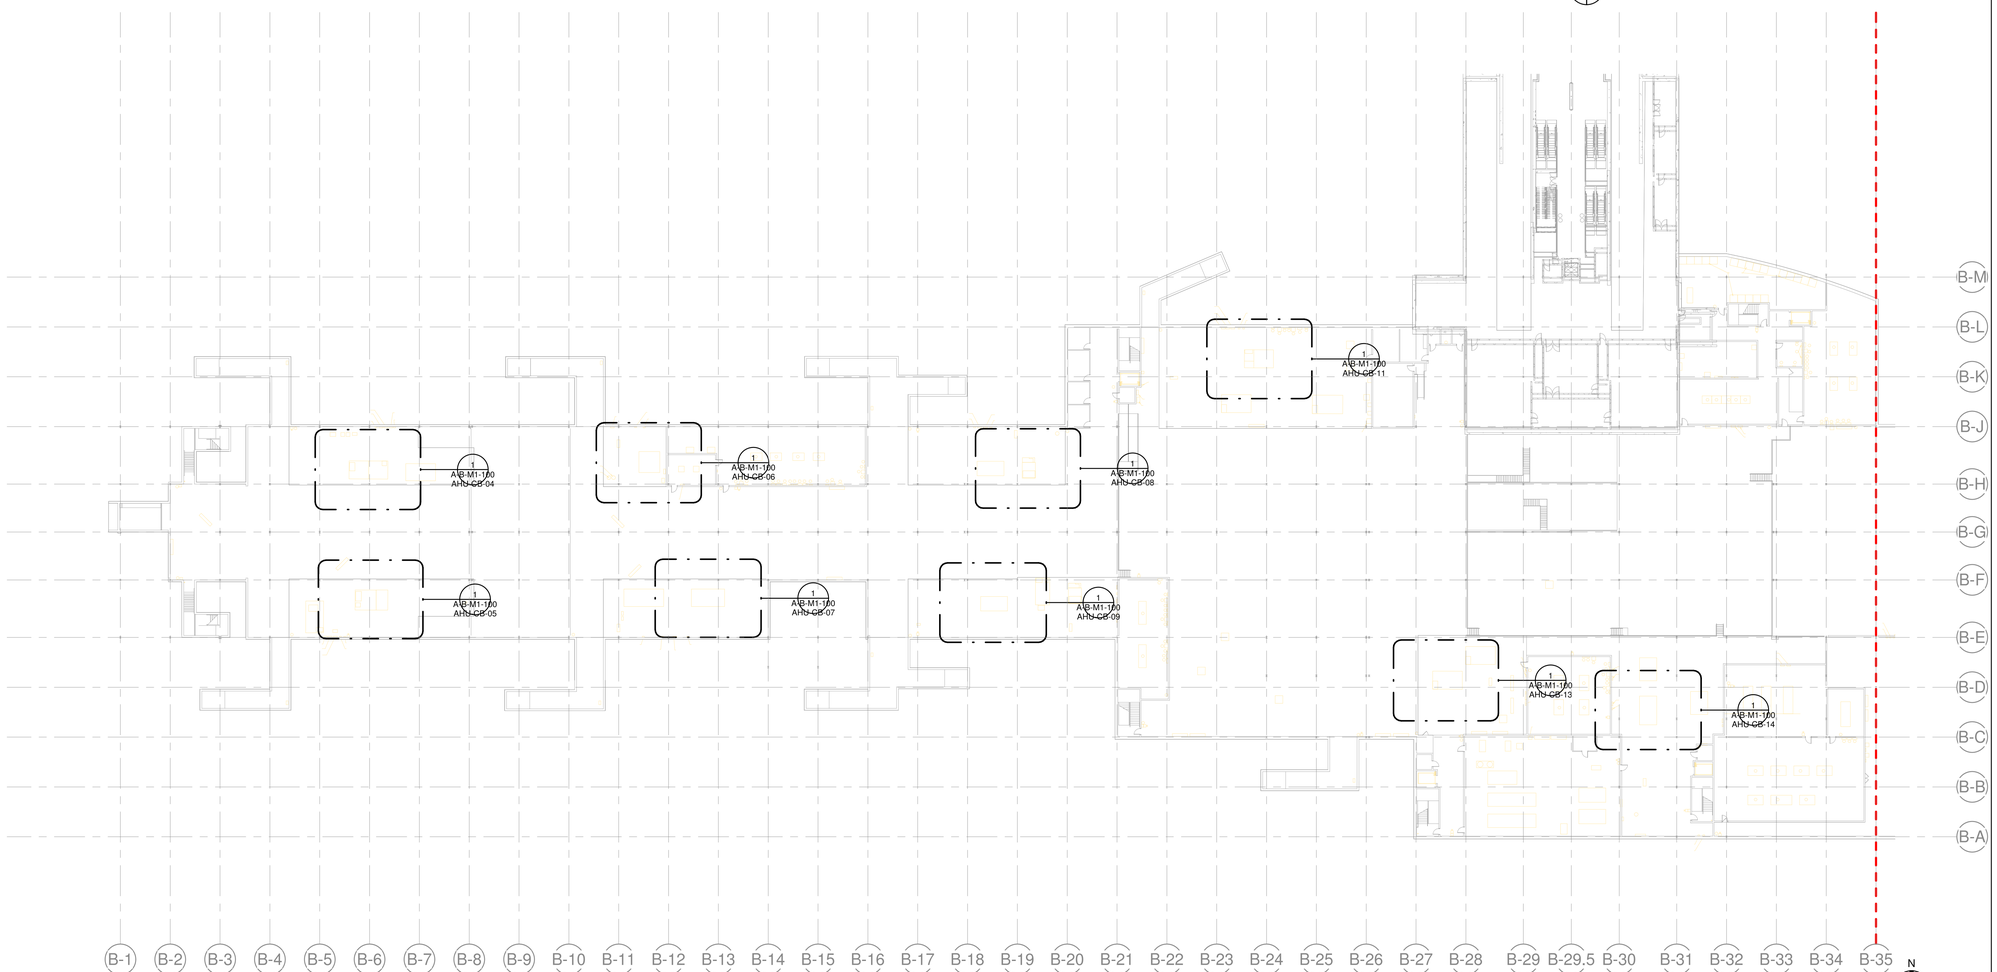

1 MECHANICAL DEMOLITION PLAN - CONCOURSE B - BASEMENT - CONCOURSE B - WEST
1/32" = 1'-0"

KEYED NOTES

FOR REFERENCE ONLY - NOT ALL ENLARGED VIEWS APPEAR IN PROJECT SCOPE

CVG AIRPORT AUTHORITY

KLH ENGINEERS
KOHRS LONNEMANN HEIL ENGINEERS, INC.
MECHANICAL/ELECTRICAL ENGINEERS
WWW.KLHENGRS.COM
1538 ALEXANDRIA PIKE, SUITE 11
FT. THOMAS, KENTUCKY 41075
800-354-9783
859-442-8050
859-442-8058 FAX
LEXINGTON, KENTUCKY
LOUISVILLE, KENTUCKY
COLUMBUS, OHIO

Gresham Smith

kpff Consulting Engineers
1203 Main Street, Suite 4
Cincinnati, OH 45202
O: 513.409.2338
www.kpff.com
Project No: 2400430

MOTZ ENGINEERING
HIGHER STANDARDS. BETTER RESULTS.
447 MORGAN STREET
CINCINNATI, OH 45206
T: 513.621.5400
F: 513.621.5407

PROJECT TITLE:
CVG INDUSTRIAL REHABILITATION AND EFFICIENCY PROGRAM - OVERALL

PROJECT ADDRESS:
3087 Terminal Dr
Hebron, KY 41048

STATE OF KENTUCKY
CHRISTOPHER A. MEHAFFIE
38889
LICENSED PROFESSIONAL ENGINEER
4/18/2025

REVISIONS		
#	DATE	DESCRIPTION
D	04/18/25	ISSUE FOR BID

SCALE:	1/32" = 1'-0"
DATE:	04/18/25
PROJECT NUMBER:	26944.00
DRAWN BY: DS	CHECKED BY: KTS

MECHANICAL DEMOLITION CONCOURSE B - BASEMENT LEVEL PLAN


O-B-M1-100

THIS DRAWING IS INTENDED TO BE PRINTED AT 30"X42"

KLH PROJECT # 26944

4/18/2025 12:48:46Autodesk Docs://CVG - Rehab and Efficiency Program/MECH-KLH-CVG_R25.rvt

OWNERSHIP OF INSTRUMENTS OF SERVICE
All reports, plans, specifications, field data, notes and other documents and instruments prepared by the Consultant as instruments of service shall remain the property of the Consultant. The Consultant shall retain all common law, statutory and other reserved rights, including, without limitation, the copyright thereto.

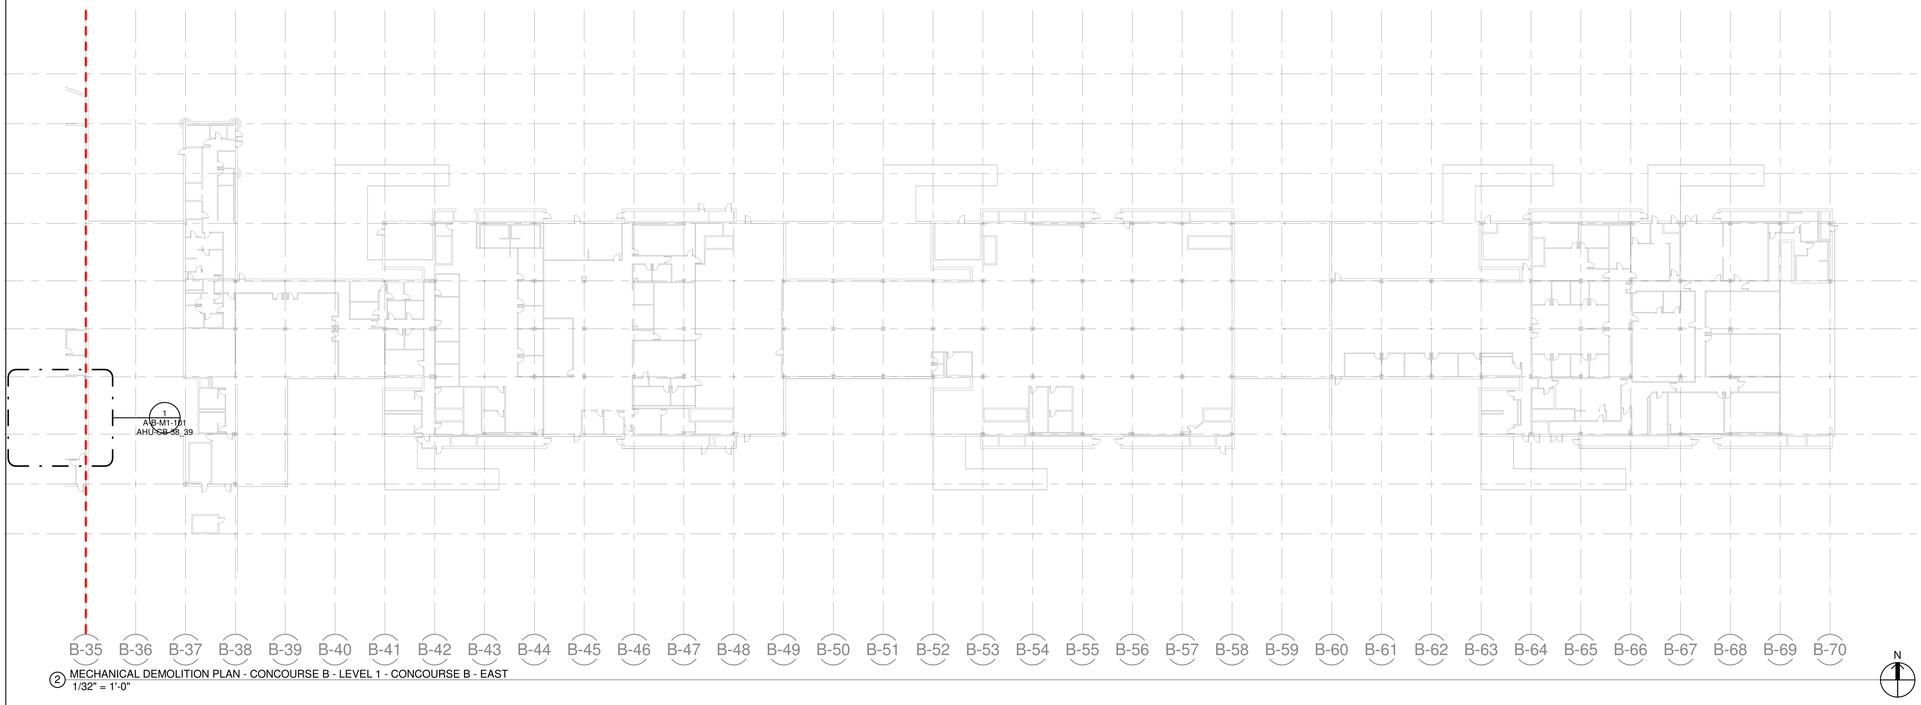

2 MECHANICAL DEMOLITION PLAN - CONCOURSE B - LEVEL 1 - CONCOURSE B - EAST
1/32" = 1'-0"

1 MECHANICAL DEMOLITION PLAN - CONCOURSE B - LEVEL 1 - CONCOURSE B - WEST
1/32" = 1'-0"

KEYED NOTES

FOR REFERENCE ONLY - NOT ALL ENLARGED VIEWS APPEAR IN PROJECT SCOPE

CVG AIRPORT AUTHORITY

KLH ENGINEERS
KOHRS LONNEMANN HEIL ENGINEERS, INC.
MECHANICAL/ELECTRICAL ENGINEERS
WWW.KLHENGRS.COM
1538 ALEXANDRIA PIKE, SUITE 11
FT. THOMAS, KENTUCKY 41075
800-354-9783
859-442-8050
859-442-8058 FAX
LEXINGTON, KENTUCKY
LOUISVILLE, KENTUCKY
COLUMBUS, OHIO

Gresham Smith

kpff Consulting Engineers
1203 Main Street, Suite 4
Cincinnati, OH 45202
O: 513.409.2338
www.kpff.com
Project No: 2400430

MOTZ ENGINEERING
HIGHER STANDARDS. BETTER RESULTS.
447 MORGAN STREET
CINCINNATI, OH 45206
T: 513.621.5400
F: 513.621.5407

PROJECT TITLE:
CVG INDUSTRIAL REHABILITATION AND EFFICIENCY PROGRAM - OVERALL

PROJECT ADDRESS:
3087 Terminal Dr
Hebron, KY 41048

STATE OF KENTUCKY
CHRISTOPHER A. MEHAFFIE
38889
LICENSED PROFESSIONAL ENGINEER
4/18/2025

REVISIONS		
#	DATE	DESCRIPTION
D	04/18/25	ISSUE FOR BID

SCALE: 1/32" = 1'-0"
DATE: 04/18/25
PROJECT NUMBER: 26944.00
DRAWN BY: DS CHECKED BY: KTS

MECHANICAL DEMOLITION CONCOURSE B - RAMP LEVEL PLAN


O-B-M1-101

KLH PROJECT # 26944


THIS DRAWING IS INTENDED TO BE PRINTED AT 30"X42"

4/18/2025 12:49:15 Autodesk Docs://CVG - Rehab and Efficiency Program/MECH-KLH-CVG_R25.rvt

OWNERSHIP OF INSTRUMENTS OF SERVICE
All documents, including but not limited to, drawings, specifications, field data, notes and other documents and instruments prepared by the Consultant as instruments of service shall remain the property of the Consultant. The Consultant shall retain all common law, statutory and other reserved rights, including, without limitation, the copyright thereto.

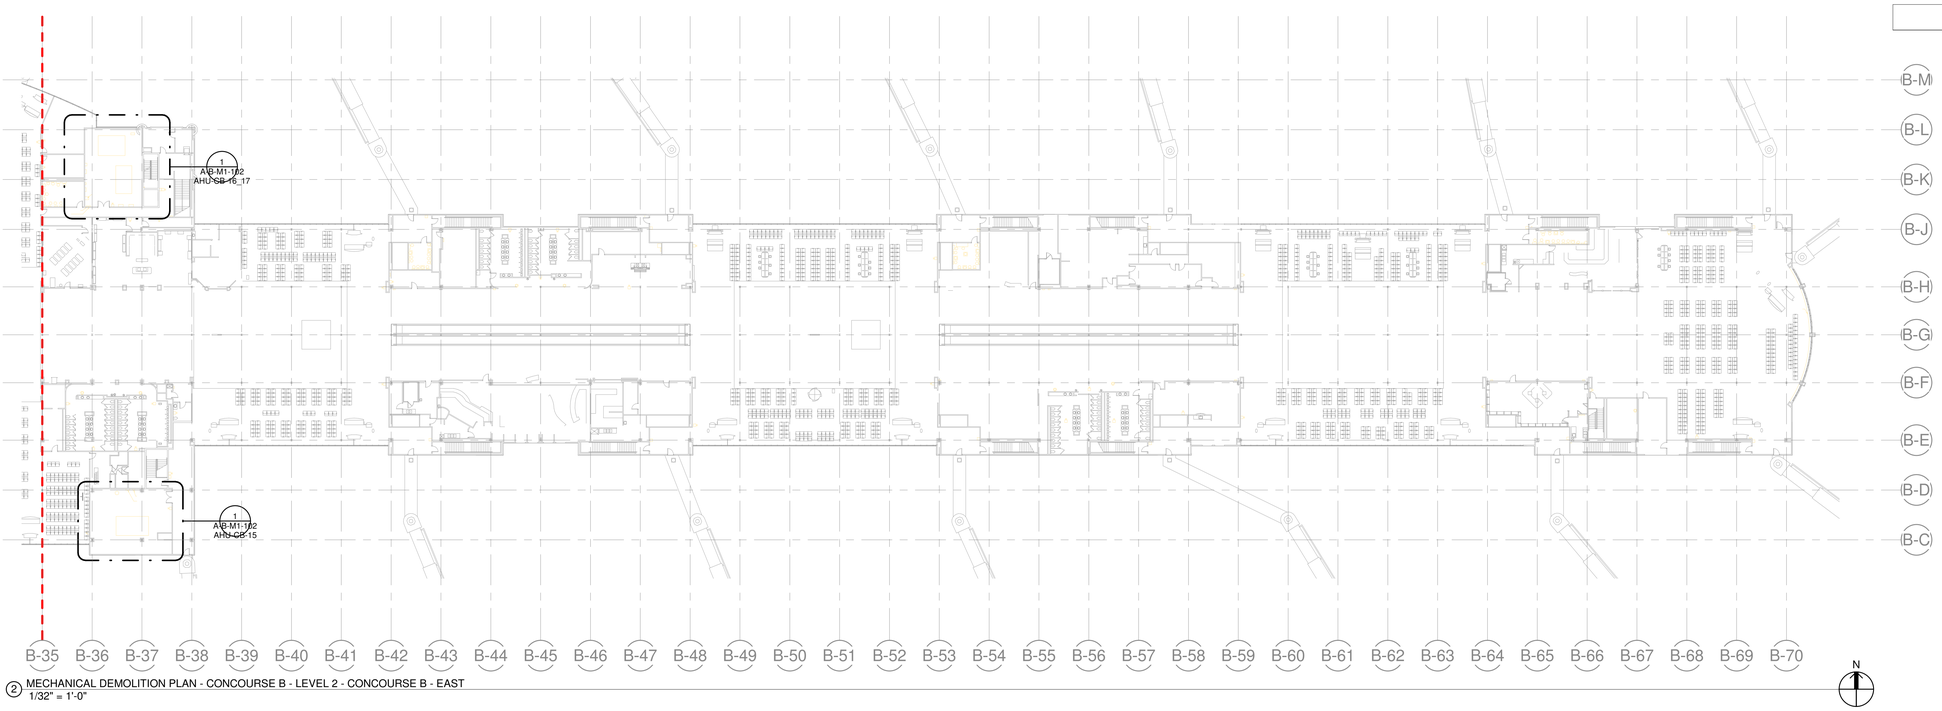

② MECHANICAL DEMOLITION PLAN - CONCOURSE B - LEVEL 2 - CONCOURSE B - EAST
1/32" = 1'-0"

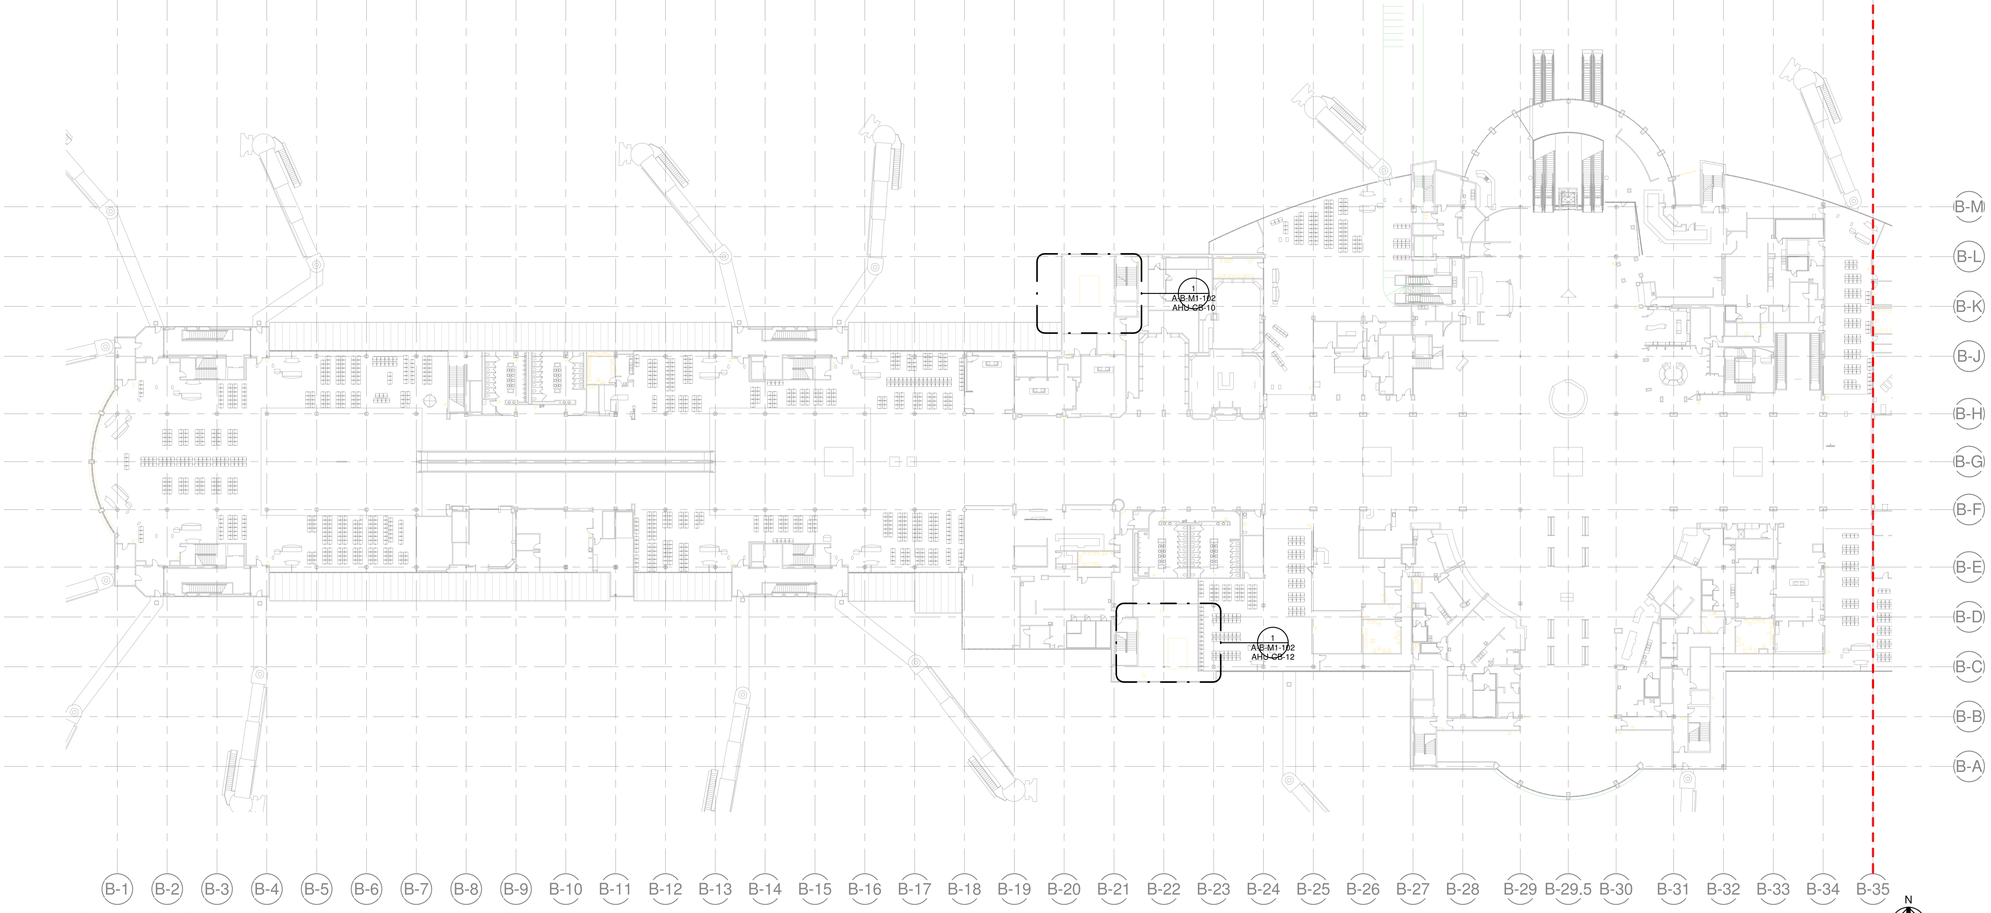

① MECHANICAL DEMOLITION PLAN - CONCOURSE B - LEVEL 2 - CONCOURSE B - WEST
1/32" = 1'-0"

KEYED NOTES

FOR REFERENCE ONLY - NOT ALL ENLARGED VIEWS APPEAR IN PROJECT SCOPE

CVG AIRPORT AUTHORITY

KLH ENGINEERS
KOHRS LONNEMANN HEIL ENGINEERS, INC.
MECHANICAL/ELECTRICAL ENGINEERS
WWW.KLHENGRS.COM
1538 ALEXANDRIA PIKE, SUITE 11
FT. THOMAS, KENTUCKY 41075
800-354-9783
859-442-8050
859-442-8058 FAX
LEXINGTON, KENTUCKY
LOUISVILLE, KENTUCKY
COLUMBUS, OHIO

Gresham Smith

kpff Consulting Engineers
1203 Main Street, Suite 4
Cincinnati, OH 45202
O: 513.409.2338
www.kpff.com
Project No: 2400430

MOTZ ENGINEERING
HIGHER STANDARDS. BETTER RESULTS.
447 MORGAN STREET
CINCINNATI, OH 45206
T: 513.621.5400
F: 513.621.5407

PROJECT TITLE:
CVG INDUSTRIAL REHABILITATION AND EFFICIENCY PROGRAM - OVERALL

PROJECT ADDRESS:
3087 Terminal Dr
Hebron, KY 41048

STATE OF KENTUCKY
CHRISTOPHER A. MEHAFFIE
38889
LICENSED PROFESSIONAL ENGINEER
4/18/2025

REVISIONS		
#	DATE	DESCRIPTION
D	04/18/25	ISSUE FOR BID

SCALE:	1/32" = 1'-0"
DATE:	04/18/25
PROJECT NUMBER:	26944.00
DRAWN BY: DS	CHECKED BY: KTS

MECHANICAL DEMOLITION CONCOURSE B - BOARDING LEVEL PLAN


O-B-M1-102

THIS DRAWING IS INTENDED TO BE PRINTED AT 30"X42"


KLH PROJECT # 26944

4/18/2025 12:49:46Autodesk Docs://CVG - Rehab and Efficiency Program/MECH-KLH-CVG_R25.rvt

OWNERSHIP OF INSTRUMENTS OF SERVICE
All documents, including drawings, specifications, and data, notes and other documents and instruments prepared by the Consultant as instruments of service shall remain the property of the Consultant. The Consultant shall retain all common law, statutory and other reserved rights, including, without limitation, the copyright thereto.

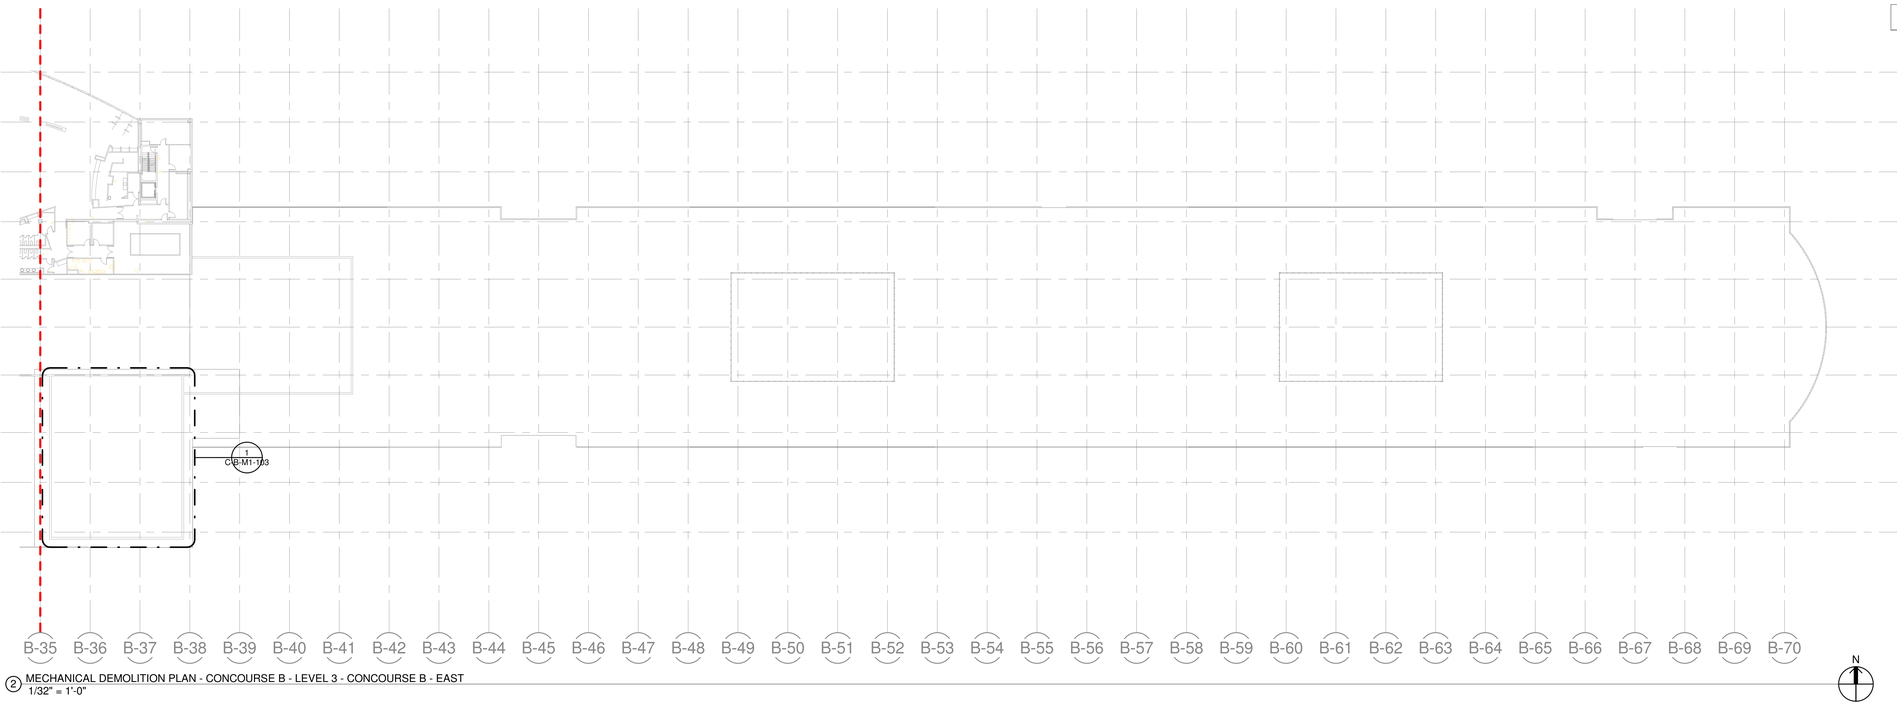

2 MECHANICAL DEMOLITION PLAN - CONCOURSE B - LEVEL 3 - CONCOURSE B - EAST
1/32" = 1'-0"

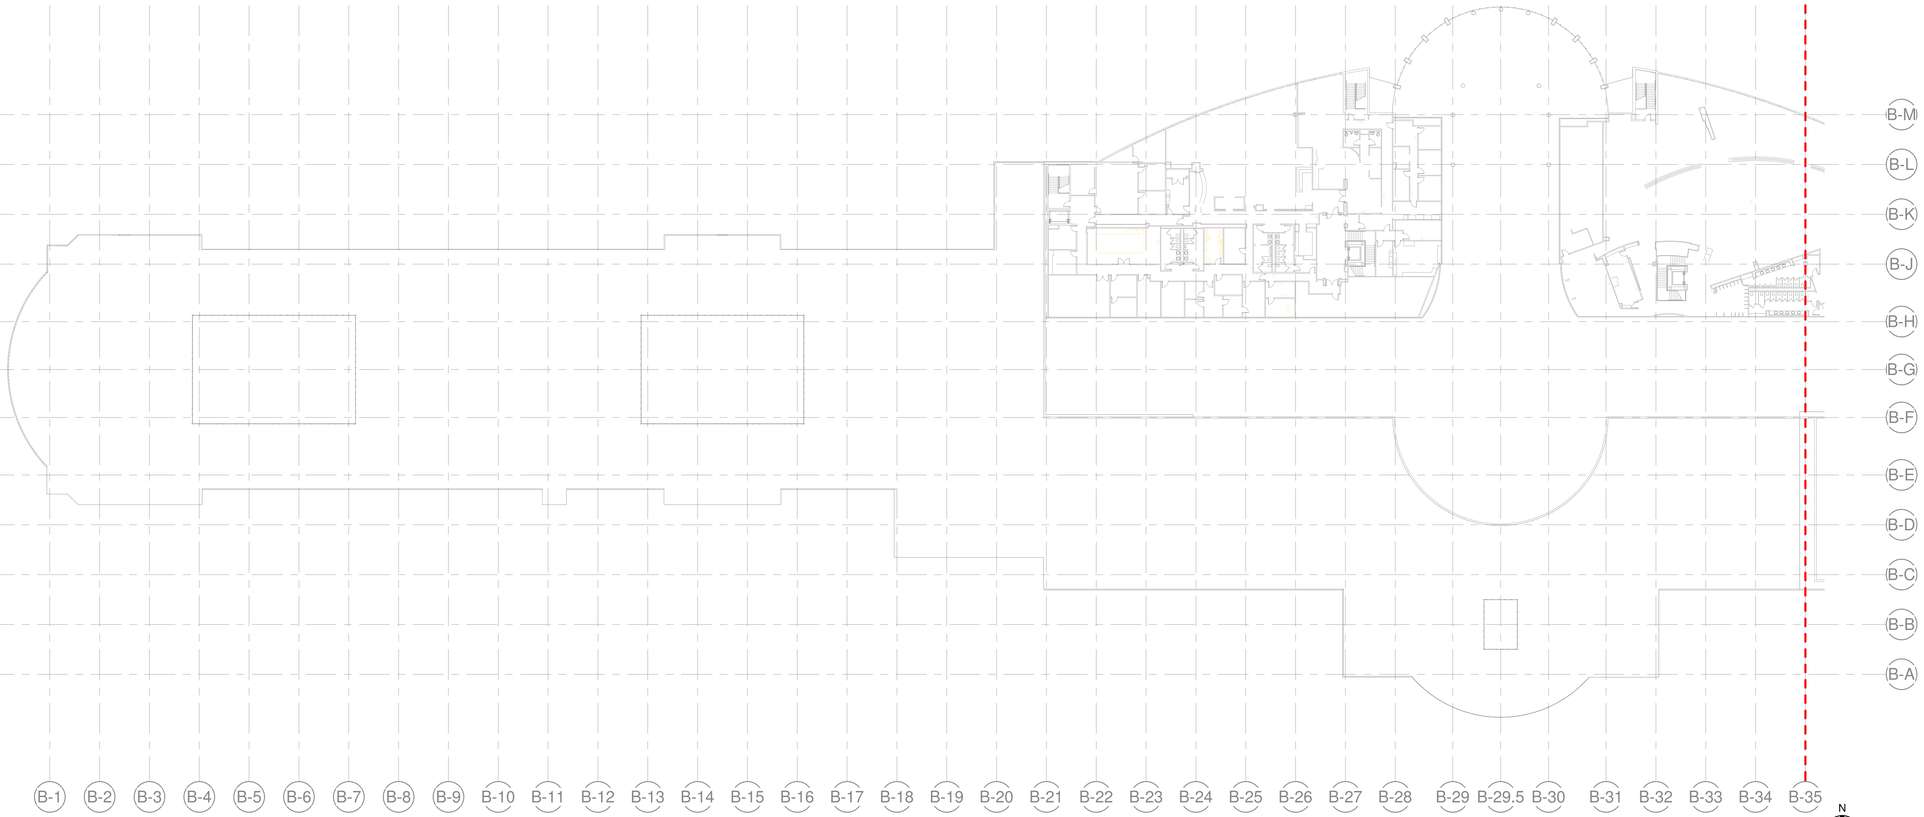

1 MECHANICAL DEMOLITION PLAN - CONCOURSE B - LEVEL 3 - CONCOURSE B - WEST
1/32" = 1'-0"

KEYED NOTES

FOR REFERENCE ONLY - NOT ALL ENLARGED VIEWS APPEAR IN PROJECT SCOPE

CVG AIRPORT AUTHORITY

KLH ENGINEERS
KOHRS LONNEMANN HEIL ENGINEERS, INC.
MECHANICAL/ELECTRICAL ENGINEERS
WWW.KLHENGRS.COM
1538 ALEXANDRIA PIKE, SUITE 11
FT. THOMAS, KENTUCKY 41075
800-354-9783
859-442-8050
859-442-8058 FAX
LEXINGTON, KENTUCKY
LOUISVILLE, KENTUCKY
COLUMBUS, OHIO

Gresham Smith

kpff Consulting Engineers
1203 Main Street, Suite 4
Cincinnati, OH 45202
O: 513.409.2338
www.kpff.com
Project No: 2400430

MOTZ ENGINEERING
HIGHER STANDARDS. BETTER RESULTS.
447 MORGAN STREET
CINCINNATI, OH 45206
T: 513.621.5400
F: 513.621.5407

PROJECT TITLE:
CVG INDUSTRIAL REHABILITATION AND EFFICIENCY PROGRAM - OVERALL

PROJECT ADDRESS:
3087 Terminal Dr
Hebron, KY 41048

STATE OF KENTUCKY
CHRISTOPHER A. MEHAFFIE
38889
LICENSED PROFESSIONAL ENGINEER
4/18/2025

REVISIONS		
#	DATE	DESCRIPTION
D	04/18/25	ISSUE FOR BID

SCALE: 1/32" = 1'-0"
DATE: 04/18/25
PROJECT NUMBER: 26944.00
DRAWN BY: DS CHECKED BY: KTS

MECHANICAL DEMOLITION CONCOURSE B - CLUB LEVEL PLAN


O-B-M1-103

THIS DRAWING IS INTENDED TO BE PRINTED AT 30"X42"


KLH PROJECT # 26944

4/18/2025 12:49:52Autodesk Docs://CVG - Rehab and Efficiency Program/MECH-KLH-CVG_R25.rvt

OWNERSHIP OF INSTRUMENTS OF SERVICE
All documents, including but not limited to, reports, opinions and information, plans, specifications, field data, notes and other documents and instruments prepared by the Consultant as instruments of service shall remain the property of the Consultant. The Consultant shall retain all common law, statutory and other reserved rights, including, without limitation, the copyright thereto.

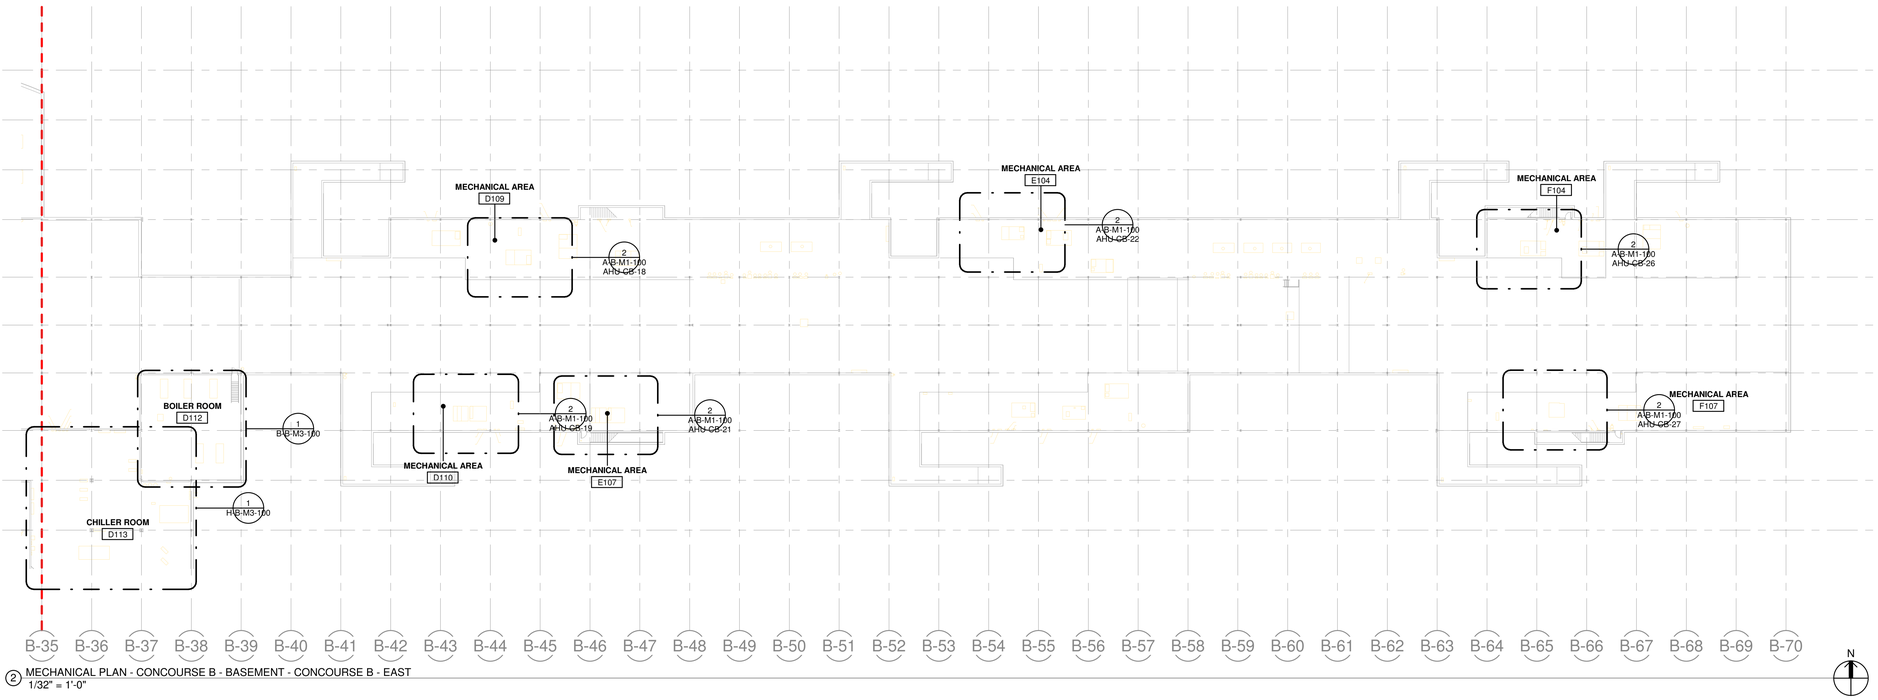

2 MECHANICAL PLAN - CONCOURSE B - BASEMENT - CONCOURSE B - EAST
1/32" = 1'-0"

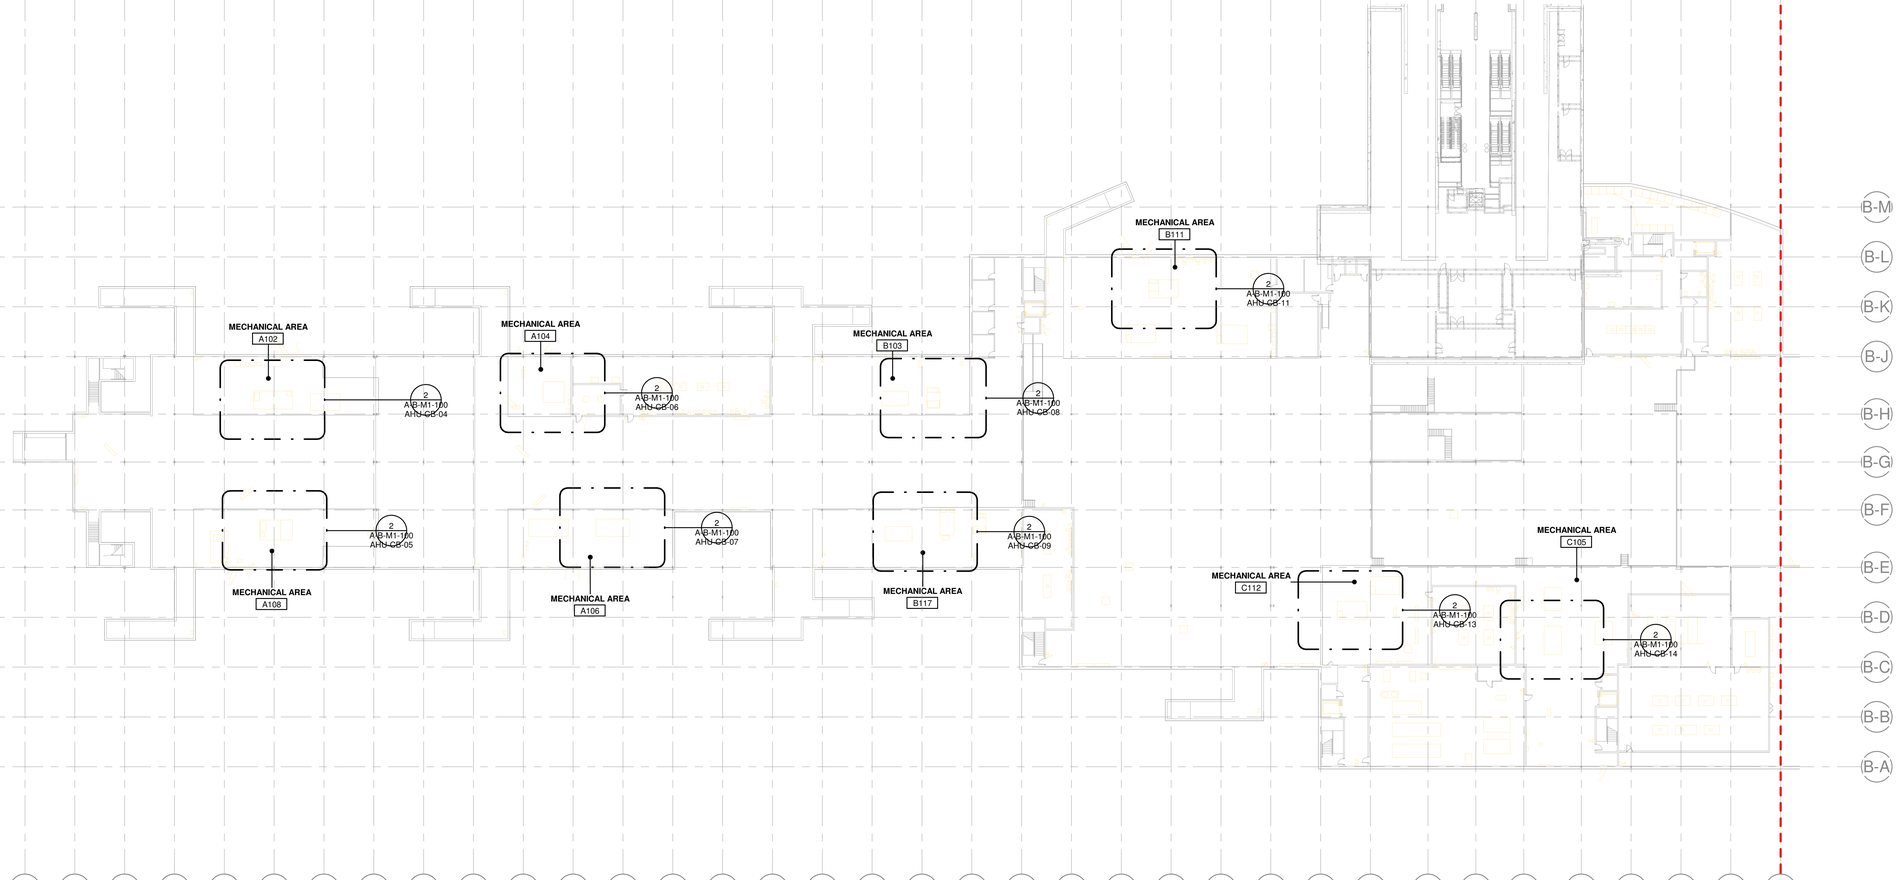

1 MECHANICAL PLAN - CONCOURSE B - BASEMENT - CONCOURSE B - WEST
1/32" = 1'-0"

KEYED NOTES

FOR REFERENCE ONLY - NOT ALL ENLARGED VIEWS APPEAR IN PROJECT SCOPE

CVG AIRPORT AUTHORITY

KLH ENGINEERS
KOHRS LONNEMANN HEIL ENGINEERS, INC.
MECHANICAL/ELECTRICAL ENGINEERS
WWW.KLHENGRS.COM
1538 ALEXANDRIA PIKE, SUITE 11
FT. THOMAS, KENTUCKY 41075
800-354-9783
859-442-8050
859-442-8058 FAX
LEXINGTON, KENTUCKY
LOUISVILLE, KENTUCKY
COLUMBUS, OHIO

Gresham Smith

kpff Consulting Engineers
1203 Main Street, Suite 4
Cincinnati, OH 45202
O: 513.409.2338
www.kpff.com
Project No: 2400430

MOTZ ENGINEERING
HIGHER STANDARDS. BETTER RESULTS.
447 MORGAN STREET
CINCINNATI, OH 45206
T: 513.621.5400
F: 513.621.5407

PROJECT TITLE:
CVG INDUSTRIAL REHABILITATION AND EFFICIENCY PROGRAM - OVERALL

PROJECT ADDRESS:
3087 Terminal Dr
Hebron, KY 41048

STATE OF KENTUCKY
CHRISTOPHER A. MEHAFFIE
38889
LICENSED PROFESSIONAL ENGINEER
4/18/2025

REVISIONS		
#	DATE	DESCRIPTION
D	04/18/25	ISSUE FOR BID

SCALE:	1/32" = 1'-0"
DATE:	04/18/25
PROJECT NUMBER:	26944.00
DRAWN BY: DS	CHECKED BY: KTS

MECHANICAL CONCOURSE B - BASEMENT LEVEL PLAN

O-B-M3-100

KLH PROJECT # 26944


THIS DRAWING IS INTENDED TO BE PRINTED AT 30"X42"

4/18/2025 12:50:14Autodesk Docs://CVG - Rehab and Efficiency Program/MECH-KLH-CVG_R25.rvt

OWNERSHIP OF INSTRUMENTS OF SERVICE
All documents, including but not limited to drawings, specifications, electronic data, notes and other documents and instruments prepared by the Consultant as instruments of service shall remain the property of the Consultant. The Consultant shall retain all common law, statutory and other reserved rights, including, without limitation, the copyright thereto.

KEYED NOTES

FOR REFERENCE ONLY - NOT ALL ENLARGED VIEWS APPEAR IN PROJECT SCOPE

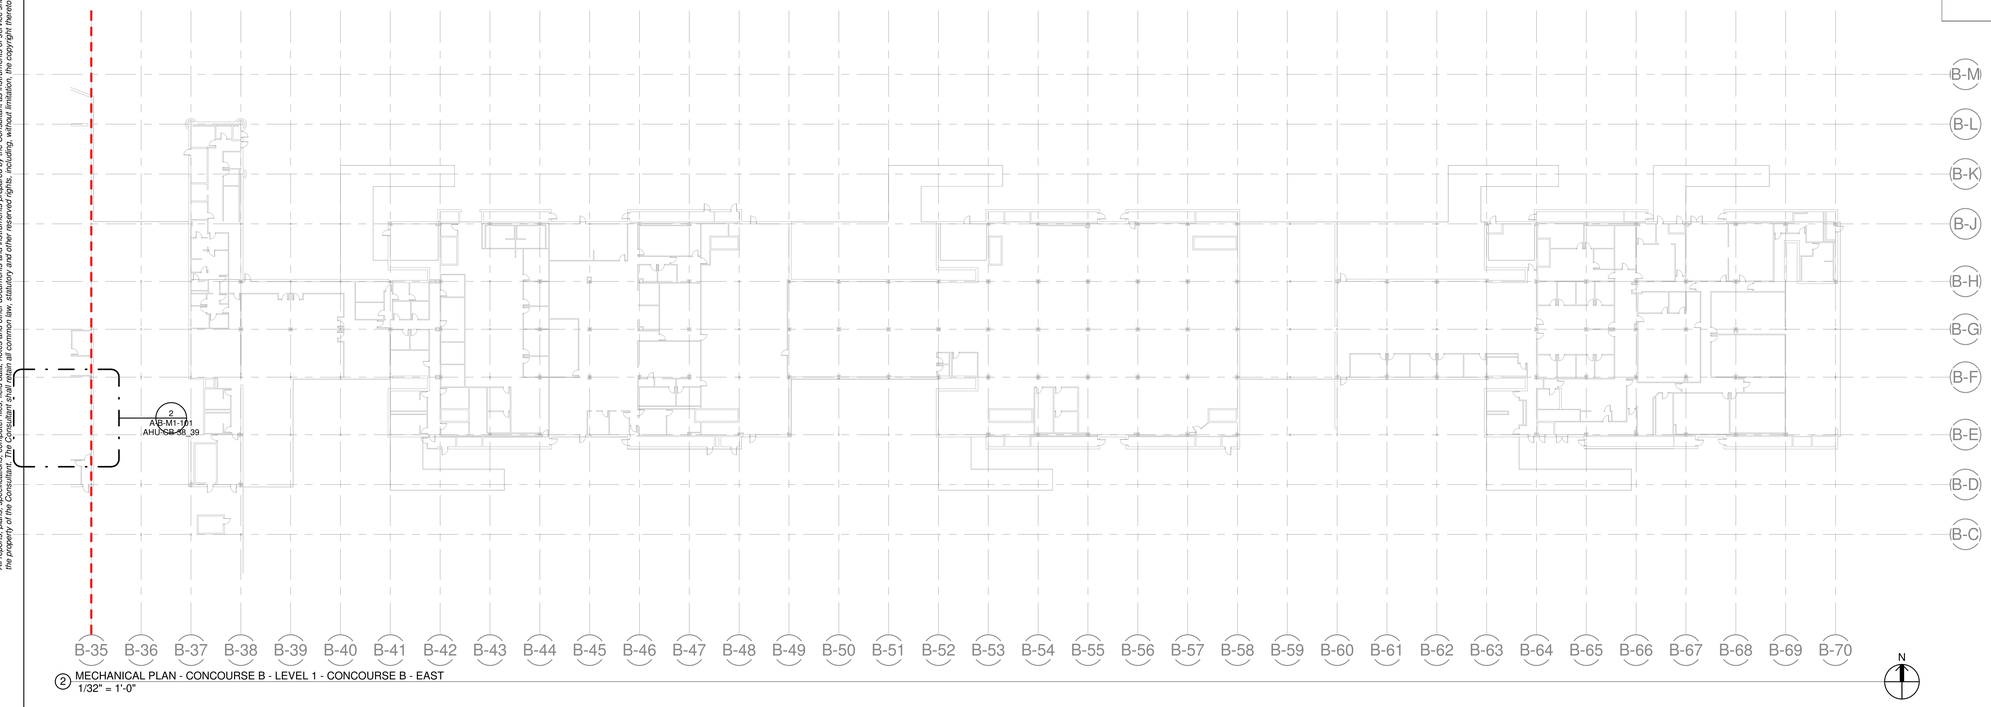

② MECHANICAL PLAN - CONCOURSE B - LEVEL 1 - CONCOURSE B - EAST
1/32" = 1'-0"



① MECHANICAL PLAN - CONCOURSE B - LEVEL 1 - CONCOURSE B - WEST
1/32" = 1'-0"

CVG AIRPORT AUTHORITY

KLH ENGINEERS
KOHRS LONNEMANN HEIL ENGINEERS, INC.
MECHANICAL/ELECTRICAL ENGINEERS
WWW.KLHENGRS.COM
1538 ALEXANDRIA PIKE, SUITE 11
FT. THOMAS, KENTUCKY 41075
800-354-9783
859-442-8050
859-442-8058 FAX
LEXINGTON, KENTUCKY
LOUISVILLE, KENTUCKY
COLUMBUS, OHIO

Gresham Smith

kpff Consulting Engineers
1203 Main Street, Suite 4
Cincinnati, OH 45202
O: 513.409.2338
www.kpff.com
Project No: 2400430

MOTZ ENGINEERING
HIGHER STANDARDS. BETTER RESULTS.
447 MORGAN STREET
CINCINNATI, OH 45206
T: 513.621.5400
F: 513.621.5407

PROJECT TITLE:
CVG INDUSTRIAL REHABILITATION AND EFFICIENCY PROGRAM - OVERALL

PROJECT ADDRESS:
3087 Terminal Dr
Hebron, KY 41048

STATE OF KENTUCKY
CHRISTOPHER A. MEHAFFIE
38889
LICENSED PROFESSIONAL ENGINEER
4/18/2025

REVISIONS		
#	DATE	DESCRIPTION
D	04/18/25	ISSUE FOR BID

SCALE:	1/32" = 1'-0"
DATE:	04/18/25
PROJECT NUMBER:	26944.00
DRAWN BY: DS	CHECKED BY: KTS

MECHANICAL CONCOURSE B - RAMP LEVEL PLAN


O-B-M3-101

KLH PROJECT # 26944


THIS DRAWING IS INTENDED TO BE PRINTED AT 30"X42"

4/18/2025 12:51:00Autodesk Docs://CVG - Rehab and Efficiency Program/MECH-KLH-CVG_R25.rvt

OWNERSHIP OF INSTRUMENTS OF SERVICE
All documents, including but not limited to, reports, drawings, specifications, electronic media, and computer software data, notes and other documents and instruments prepared by the Consultant as instruments of service shall remain the property of the Consultant. The Consultant shall retain all common law, statutory and other reserved rights, including, without limitation, the copyright thereto.

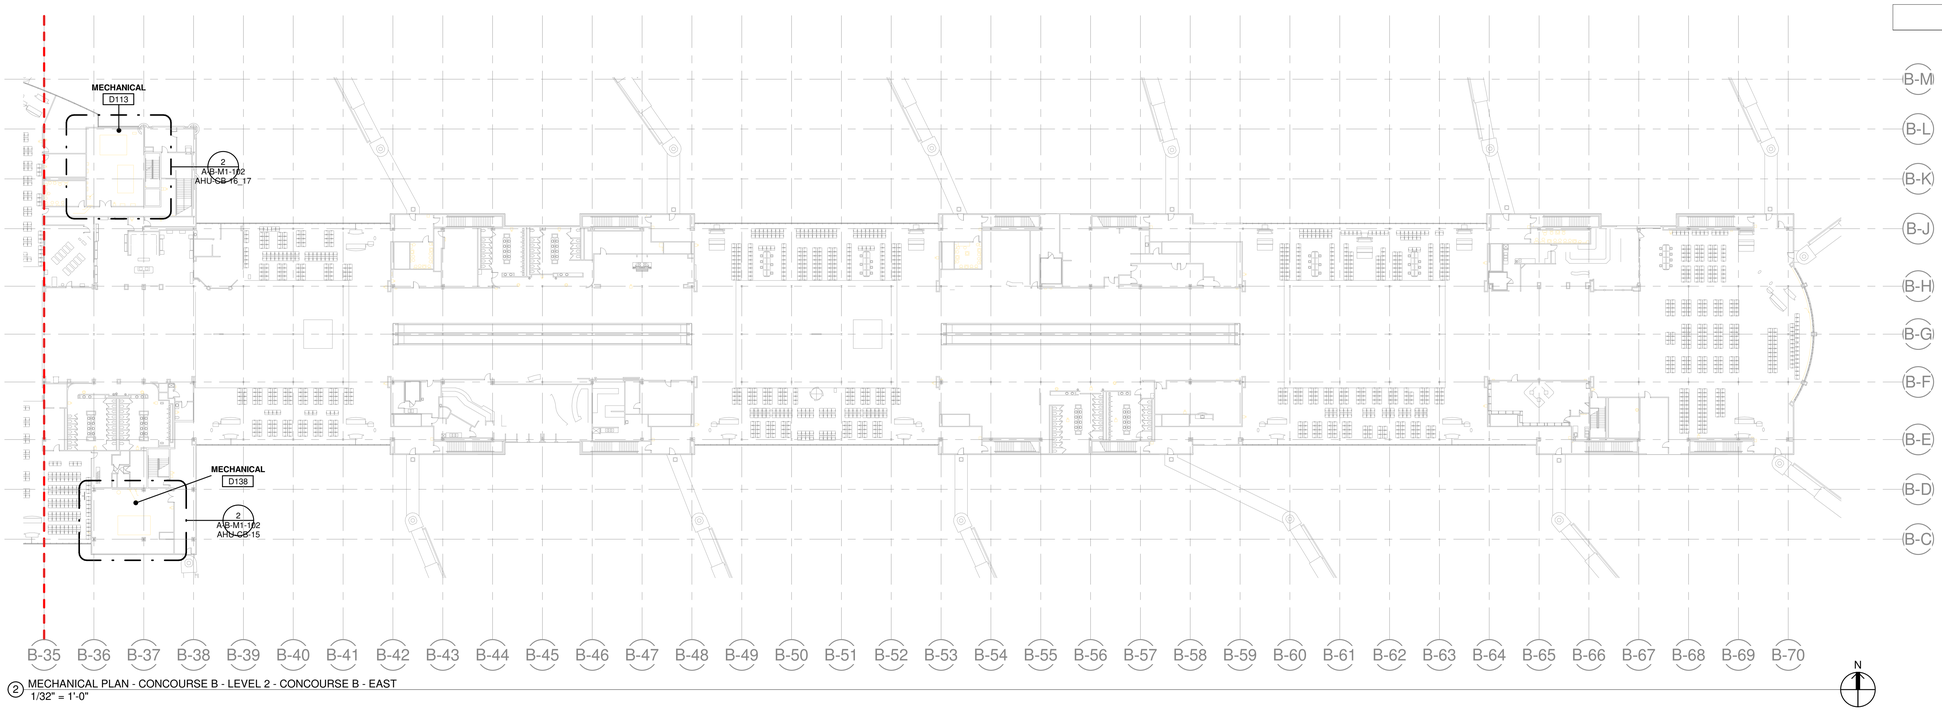

2 MECHANICAL PLAN - CONCOURSE B - LEVEL 2 - CONCOURSE B - EAST
1/32" = 1'-0"

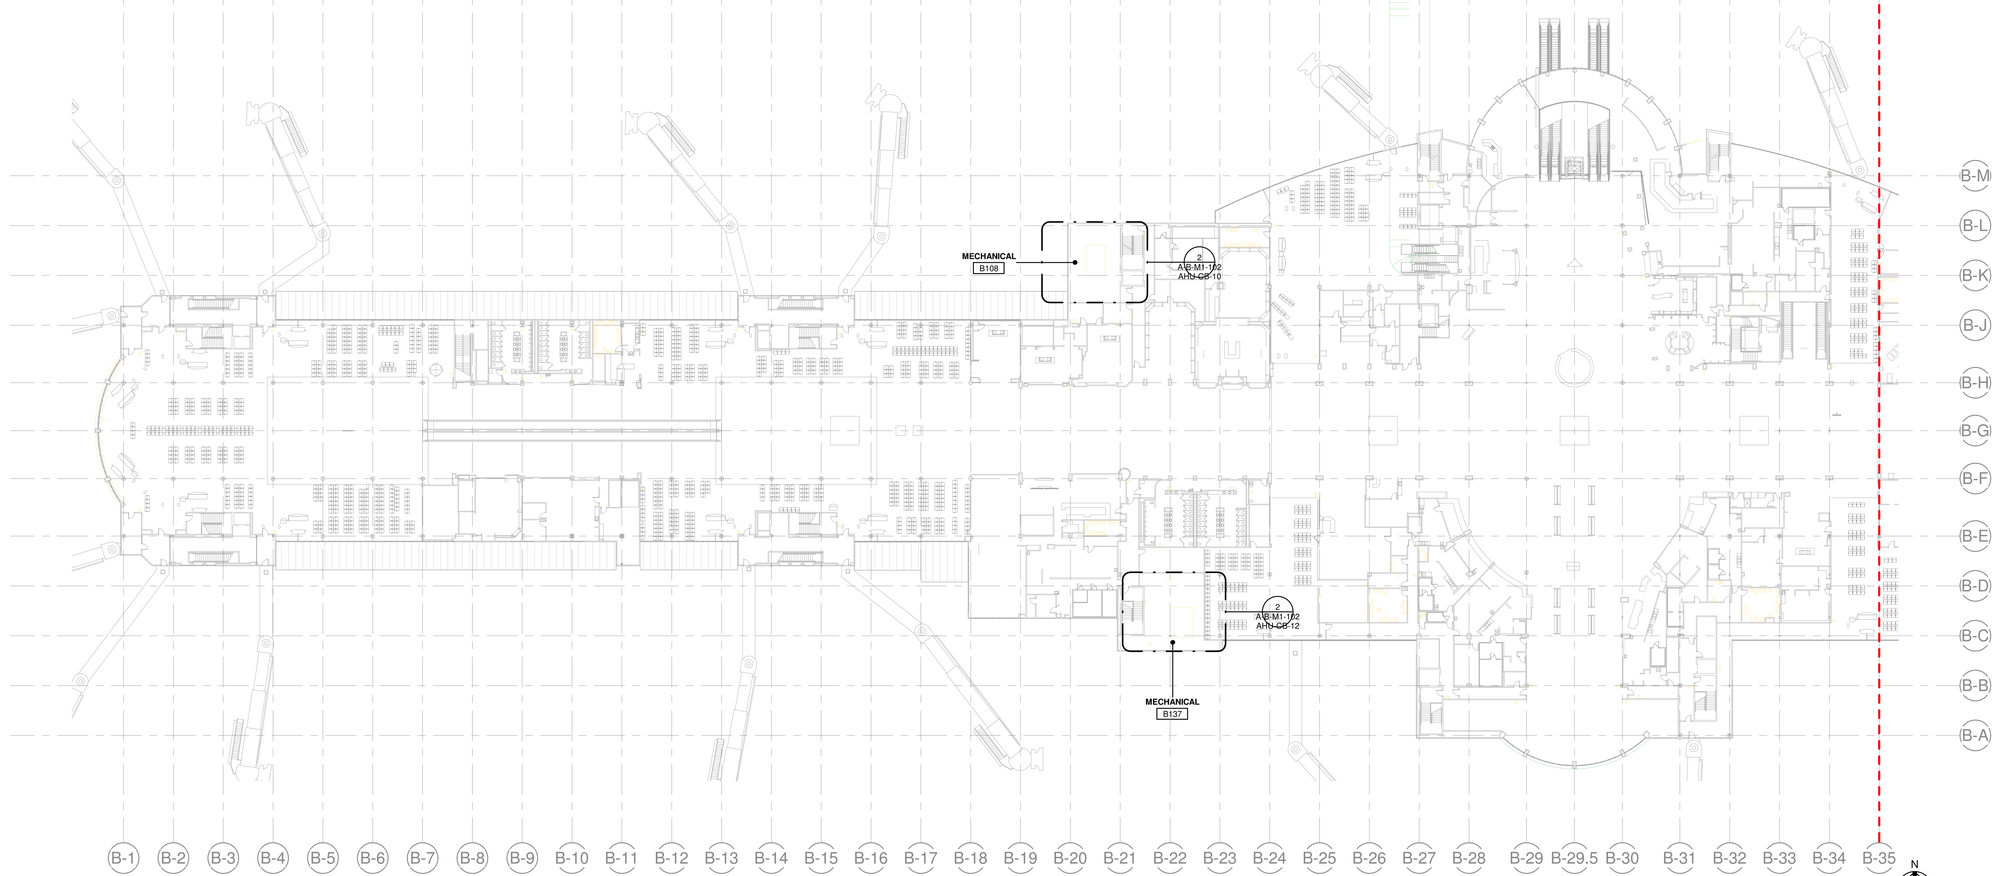

1 MECHANICAL PLAN - CONCOURSE B - LEVEL 2 - CONCOURSE B - WEST
1/32" = 1'-0"

KEYED NOTES

FOR REFERENCE ONLY - NOT ALL ENLARGED VIEWS APPEAR IN PROJECT SCOPE

CVG AIRPORT AUTHORITY

KLH ENGINEERS
KOHRS LONNEMANN HEIL ENGINEERS, INC.
MECHANICAL/ELECTRICAL ENGINEERS
WWW.KLHENGRS.COM
1538 ALEXANDRIA PIKE, SUITE 11
FT. THOMAS, KENTUCKY 41075
800-354-9783
859-442-8050
859-442-8058 FAX
LEXINGTON, KENTUCKY
LOUISVILLE, KENTUCKY
COLUMBUS, OHIO

Gresham Smith

kpff Consulting Engineers
1203 Main Street, Suite 4
Cincinnati, OH 45202
O: 513.409.2338
www.kpff.com
Project No: 2400430

MOTZ ENGINEERING
HIGHER STANDARDS. BETTER RESULTS.
447 MORGAN STREET
CINCINNATI, OH 45206
T: 513.621.5400
F: 513.621.5407

PROJECT TITLE:
CVG INDUSTRIAL REHABILITATION AND EFFICIENCY PROGRAM - OVERALL

PROJECT ADDRESS:
3087 Terminal Dr
Hebron, KY 41048

STATE OF KENTUCKY
CHRISTOPHER A. MEHAFFIE
38889
LICENSED PROFESSIONAL ENGINEER
4/18/2025

REVISIONS		
#	DATE	DESCRIPTION
D	04/18/25	ISSUE FOR BID

SCALE:	1/32" = 1'-0"
DATE:	04/18/25
PROJECT NUMBER:	26944.00
DRAWN BY: DS	CHECKED BY: KTS

MECHANICAL CONCOURSE B - BOARDING LEVEL PLAN


O-B-M3-102

THIS DRAWING IS INTENDED TO BE PRINTED AT 30"X42"


KLH PROJECT # 26944

4/18/2025 12:51:21Autodesk Docs://CVG - Rehab and Efficiency Program/MECH-KLH-CVG_R25.rvt

OWNERSHIP OF INSTRUMENTS OF SERVICE
All documents, including but not limited to, reports, drawings, specifications, electronic data, notes and other documents and instruments prepared by the Consultant as instruments of service shall remain the property of the Consultant. The Consultant shall retain all common law, statutory and other reserved rights, including, without limitation, the copyright thereto.

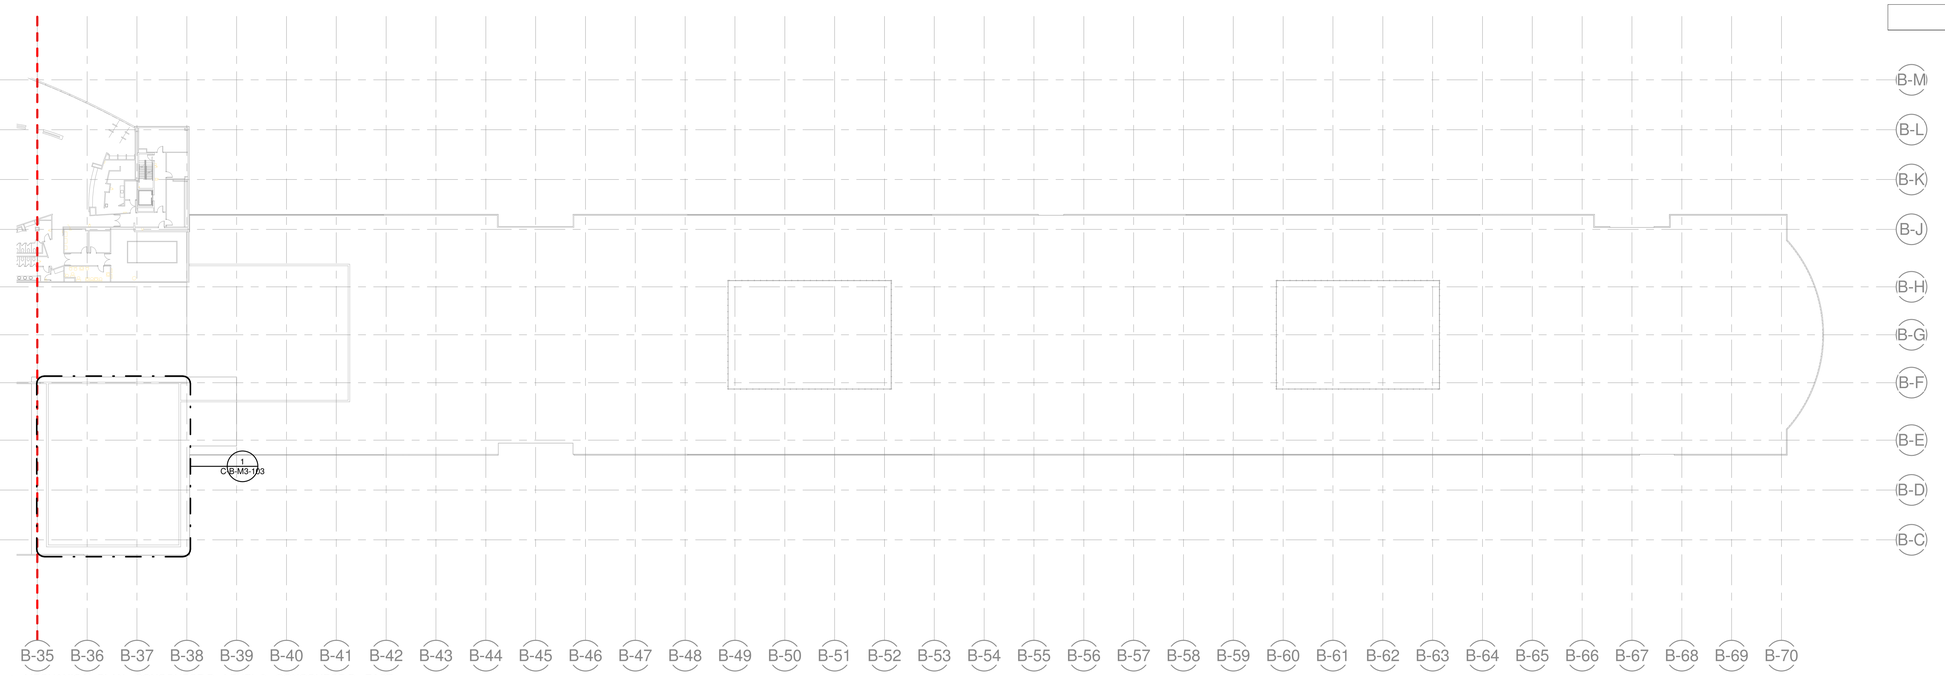

2 MECHANICAL PLAN - CONCOURSE B - LEVEL 3 - CONCOURSE B - EAST
1/32" = 1'-0"

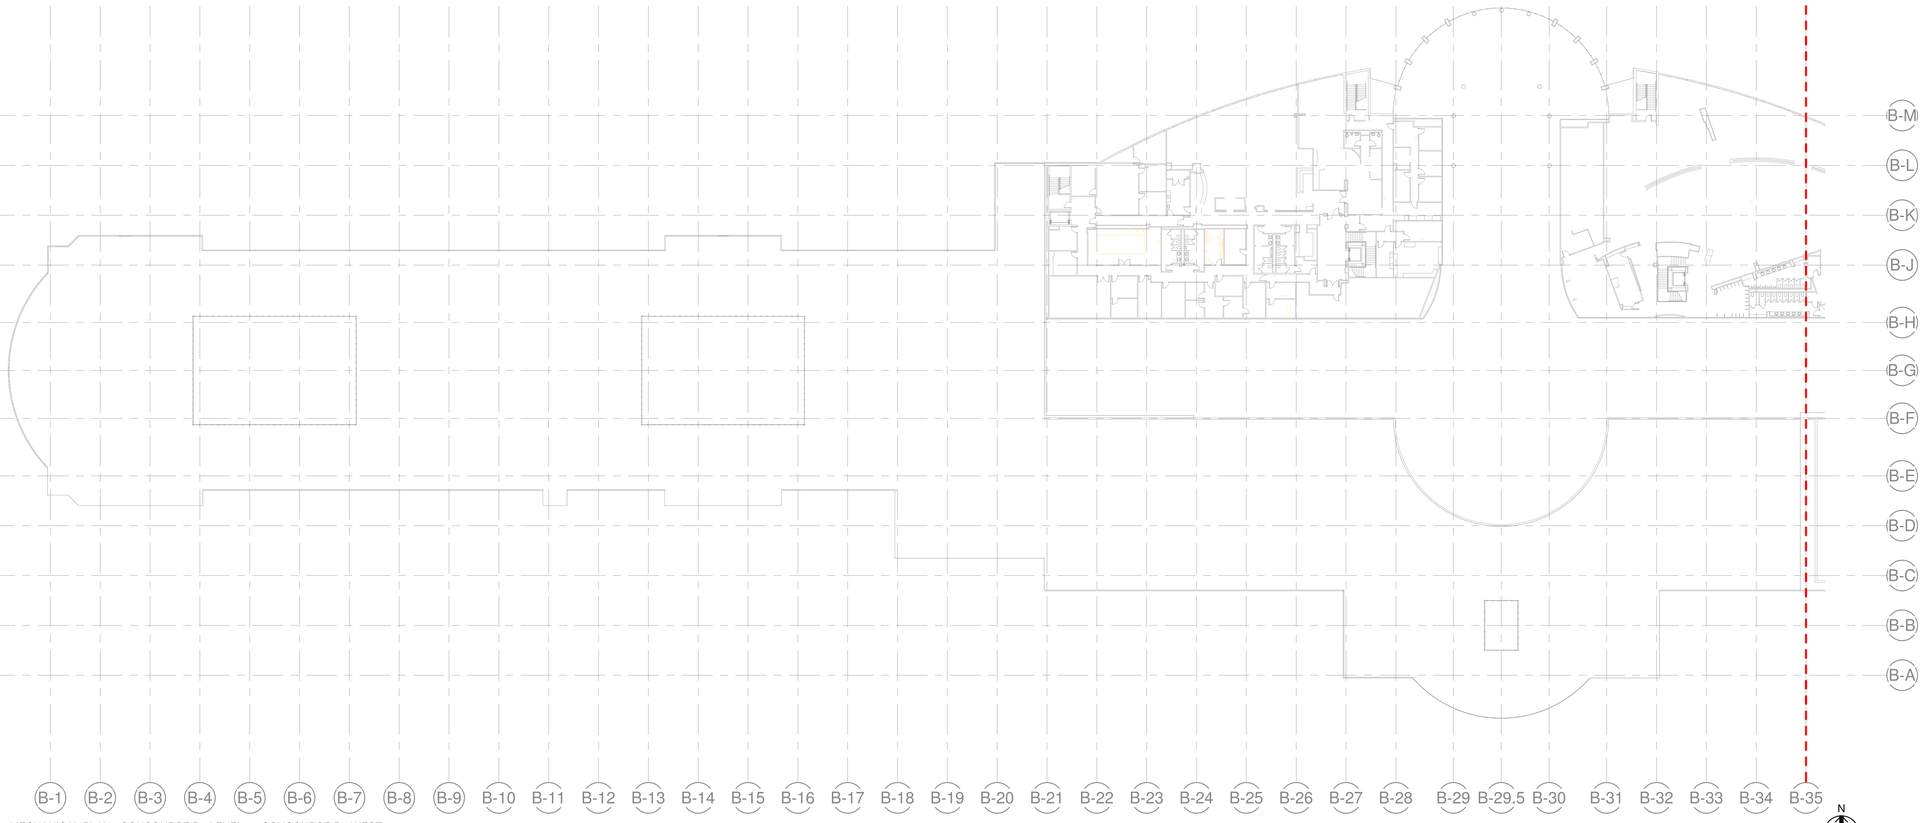

1 MECHANICAL PLAN - CONCOURSE B - LEVEL 3 - CONCOURSE B - WEST
1/32" = 1'-0"

KEYED NOTES

FOR REFERENCE ONLY - NOT ALL ENLARGED VIEWS APPEAR IN PROJECT SCOPE

CVG AIRPORT AUTHORITY

KLH ENGINEERS
KOHRS LONNEMANN HEIL ENGINEERS, INC.
MECHANICAL/ELECTRICAL ENGINEERS
WWW.KLHENGRS.COM
1538 ALEXANDRIA PIKE, SUITE 11
FT. THOMAS, KENTUCKY 41075
800-354-9783
859-442-8050
859-442-8058 FAX
LEXINGTON, KENTUCKY
LOUISVILLE, KENTUCKY
COLUMBUS, OHIO

Gresham Smith

kpff Consulting Engineers
1203 Main Street, Suite 4
Cincinnati, OH 45202
O: 513.409.2338
www.kpff.com
Project No: 2400430

MOTZ ENGINEERING
HIGHER STANDARDS. BETTER RESULTS.
447 MORGAN STREET
CINCINNATI, OH 45206
T: 513.621.5400
F: 513.621.5407

PROJECT TITLE:
CVG INDUSTRIAL REHABILITATION AND EFFICIENCY PROGRAM - OVERALL

PROJECT ADDRESS:
3087 Terminal Dr
Hebron, KY 41048

STATE OF KENTUCKY
CHRISTOPHER A. MEHAFFIE
38889
LICENSED PROFESSIONAL ENGINEER
4/18/2025

REVISIONS		
#	DATE	DESCRIPTION
D	04/18/25	ISSUE FOR BID

SCALE:	1/32" = 1'-0"
DATE:	04/18/25
PROJECT NUMBER:	26944.00
DRAWN BY: DS	CHECKED BY: KTS

MECHANICAL CONCOURSE B - CLUB LEVEL PLAN

O-B-M3-103

THIS DRAWING IS INTENDED TO BE PRINTED AT 30"X42"


KLH PROJECT # 26944

4/18/2025 12:51:3Autodesk Docs://CVG - Rehab and Efficiency Program/MECH-KLH-CVG_R25.rvt

OWNERSHIP OF INSTRUMENTS OF SERVICE
All reports, drawings, specifications, computer files, field data, notes and other documents and instruments prepared by the Consultant as instruments of service shall remain the property of the Consultant. The Consultant shall retain all common law, statutory and other reserved rights, including, without limitation, the copyright thereto.

KEYED NOTES

FOR REFERENCE ONLY - NOT ALL ENLARGED VIEWS APPEAR IN PROJECT SCOPE

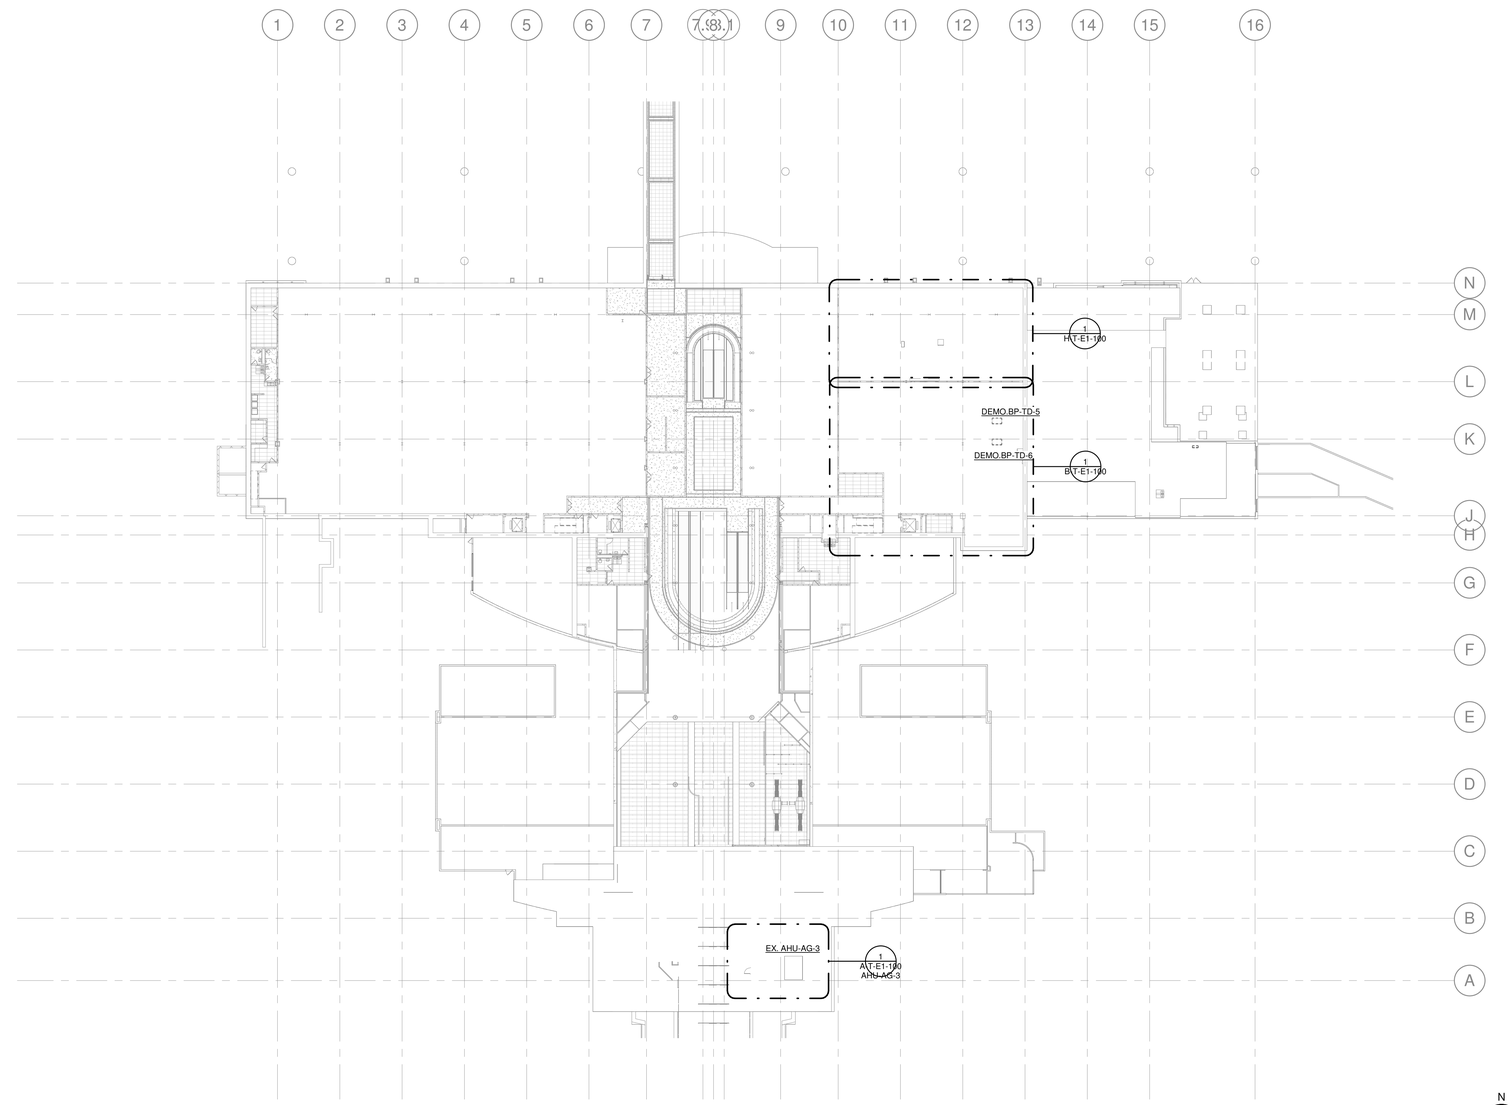

1 ELECTRIC DEMOLITION PLAN - TUNNEL - AGT TUNNEL LEVEL - TERMINAL
1/32" = 1'-0"

N

THIS DRAWING IS INTENDED TO BE PRINTED AT 30"X42"

CVG AIRPORT AUTHORITY

KLH ENGINEERS
KOHRS LONNEMANN HEIL ENGINEERS, INC.
MECHANICAL/ELECTRICAL ENGINEERS
WWW.KLHENGRS.COM
1538 ALEXANDRIA PIKE, SUITE 11
FT. THOMAS, KENTUCKY 41075
800-354-9783
859-442-8050
859-442-8058 FAX
LEXINGTON, KENTUCKY
LOUISVILLE, KENTUCKY
COLUMBUS, OHIO

Gresham Smith

kpff Consulting Engineers
1203 Main Street, Suite 4
Cincinnati, OH 45202
O: 513.409.2338
www.kpff.com
Project No: 2400430

MOTZ ENGINEERING
HIGHER STANDARDS. BETTER RESULTS.
447 MORGAN STREET
CINCINNATI, OH 45206
T: 513.621.5400
F: 513.621.5407

PROJECT TITLE:
CVG INDUSTRIAL REHABILITATION AND EFFICIENCY PROGRAM - OVERALL

PROJECT ADDRESS:
3087 Terminal Dr
Hebron, KY 41048

STATE OF KENTUCKY
BRANDON M. JOHNSON
32854
LICENSED
PROFESSIONAL ENGINEER
4/18/2025

REVISIONS		
#	DATE	DESCRIPTION
D	04/18/25	ISSUE FOR BID

SCALE: 1/32" = 1'-0"
DATE: 04/18/25
PROJECT NUMBER: 26944.00
DRAWN BY: GMN CHECKED BY: BMJ

ELECTRIC DEMOLITION TERMINAL - AGT TUNNEL LEVEL PLAN

O-T-E1-100


KLH PROJECT # 26944

4/18/2025 11:46:06Autodesk Docs://CVG - Rehab and Efficiency Program/ELEC-KLH-CVG_R25.rvt

OWNERSHIP OF INSTRUMENTS OF SERVICE
All reports, drawings, specifications, computer files, field data, notes and other documents and instruments prepared by the Consultant as instruments of service shall remain the property of the Consultant. The Consultant shall retain all common law, statutory and other reserved rights, including, without limitation, the copyright thereto.

KEYED NOTES

FOR REFERENCE ONLY - NOT ALL ENLARGED VIEWS APPEAR IN PROJECT SCOPE

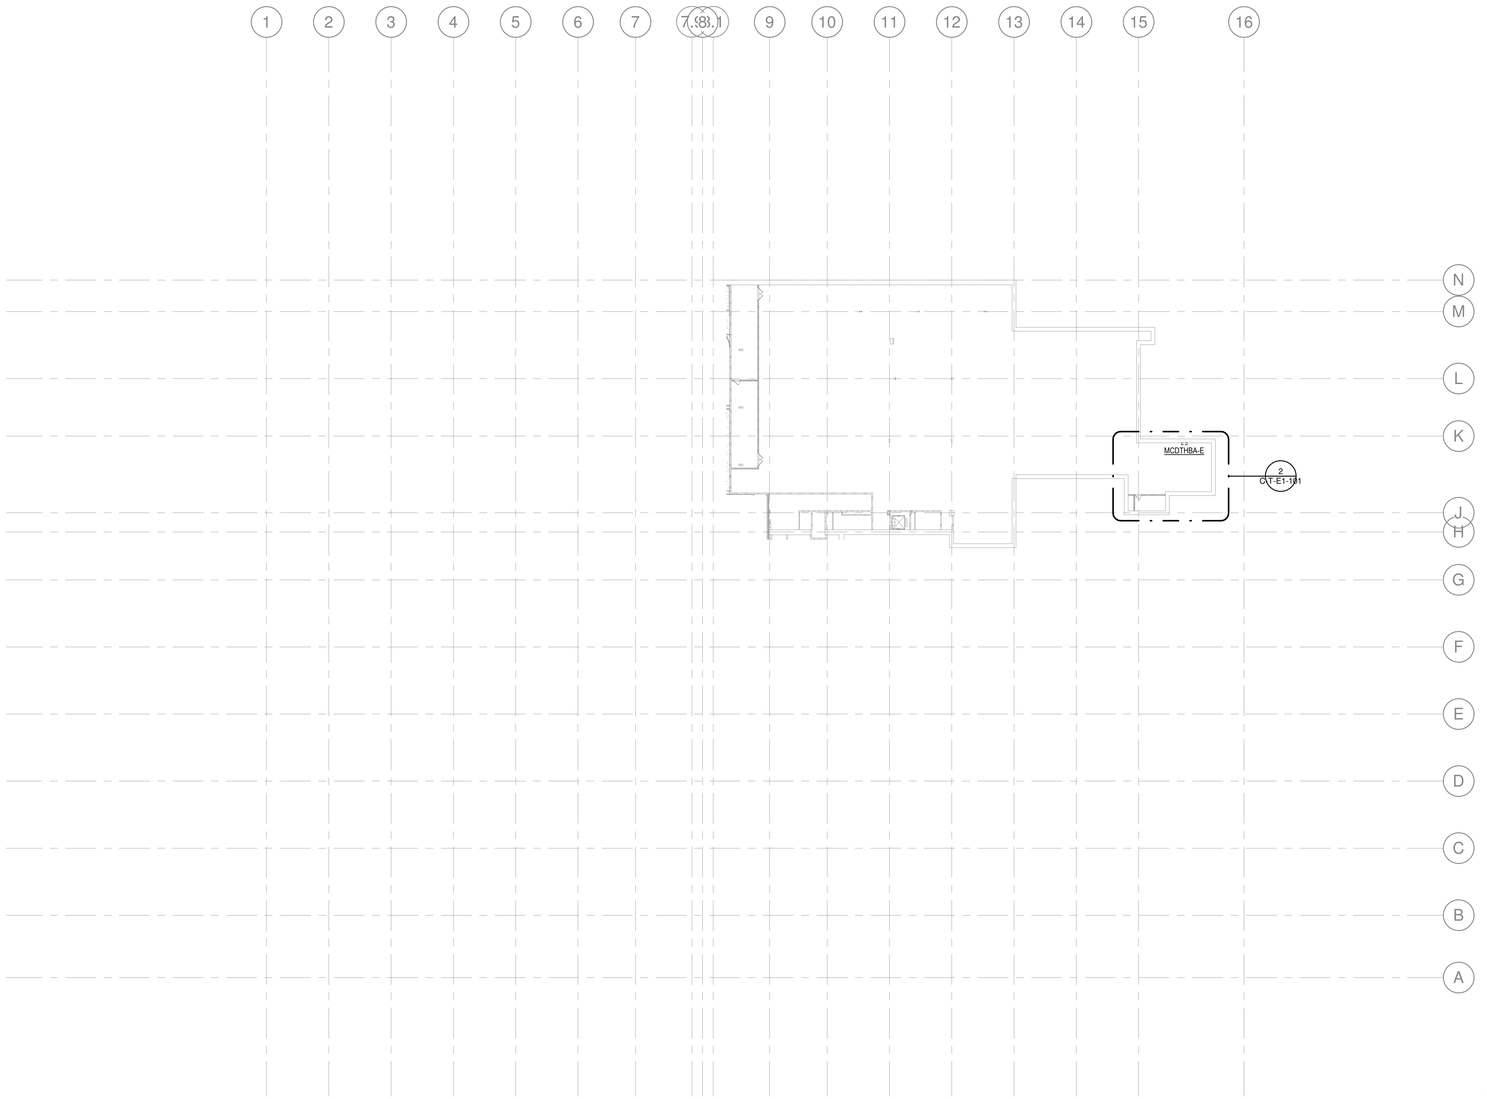

1 ELECTRIC DEMOLITION PLAN - TERMINAL - BASEMENT MECH. LEVEL - TERMINAL
1/32" = 1'-0"

N

CVG AIRPORT AUTHORITY

KLH ENGINEERS
KOHRS LONNEMANN HEIL ENGINEERS, INC.
MECHANICAL/ELECTRICAL ENGINEERS
WWW.KLHENGRS.COM
1538 ALEXANDRIA PIKE, SUITE 11
FT. THOMAS, KENTUCKY 41075
800-354-9783
859-442-8050
859-442-8058 FAX
LEXINGTON, KENTUCKY
LOUISVILLE, KENTUCKY
COLUMBUS, OHIO

Gresham Smith

kpff Consulting Engineers
1203 Main Street, Suite 4
Cincinnati, OH 45202
O: 513.409.2338
www.kpff.com
Project No: 2400430

MOTZ ENGINEERING
HIGHER STANDARDS. BETTER RESULTS.
447 MORGAN STREET
CINCINNATI, OH 45206
T: 513.621.5400
F: 513.621.5407

PROJECT TITLE:
CVG INDUSTRIAL REHABILITATION AND EFFICIENCY PROGRAM - OVERALL

PROJECT ADDRESS:
3087 Terminal Dr
Hebron, KY 41048

STATE OF KENTUCKY
BRANDON M. JOHNSON
32854
LICENSED
PROFESSIONAL ENGINEER
4/18/2025

REVISIONS		
#	DATE	DESCRIPTION
D	04/18/25	ISSUE FOR BID

SCALE: 1/32" = 1'-0"
DATE: 04/18/25
PROJECT NUMBER: 26944.00
DRAWN BY: GMN CHECKED BY: BMJ

ELECTRIC DEMOLITION TERMINAL - BASEMENT MECH. LEVEL PLAN

O-T-E1-10.1

THIS DRAWING IS INTENDED TO BE PRINTED AT 30"X42"


KLH PROJECT # 26944

4/18/2025 11:46:36Autodesk Docs://CVG - Rehab and Efficiency Program/ELEC-KLH-CVG_R25.rvt

OWNERSHIP OF INSTRUMENTS OF SERVICE
All reports, plans, specifications, computer files, field data, notes and other documents and instruments prepared by the Consultant as instruments of service shall remain the property of the Consultant. The Consultant shall retain all common law, statutory and other reserved rights, including, without limitation, the copyright thereto.

KEYED NOTES

FOR REFERENCE ONLY - NOT ALL ENLARGED VIEWS APPEAR IN PROJECT SCOPE

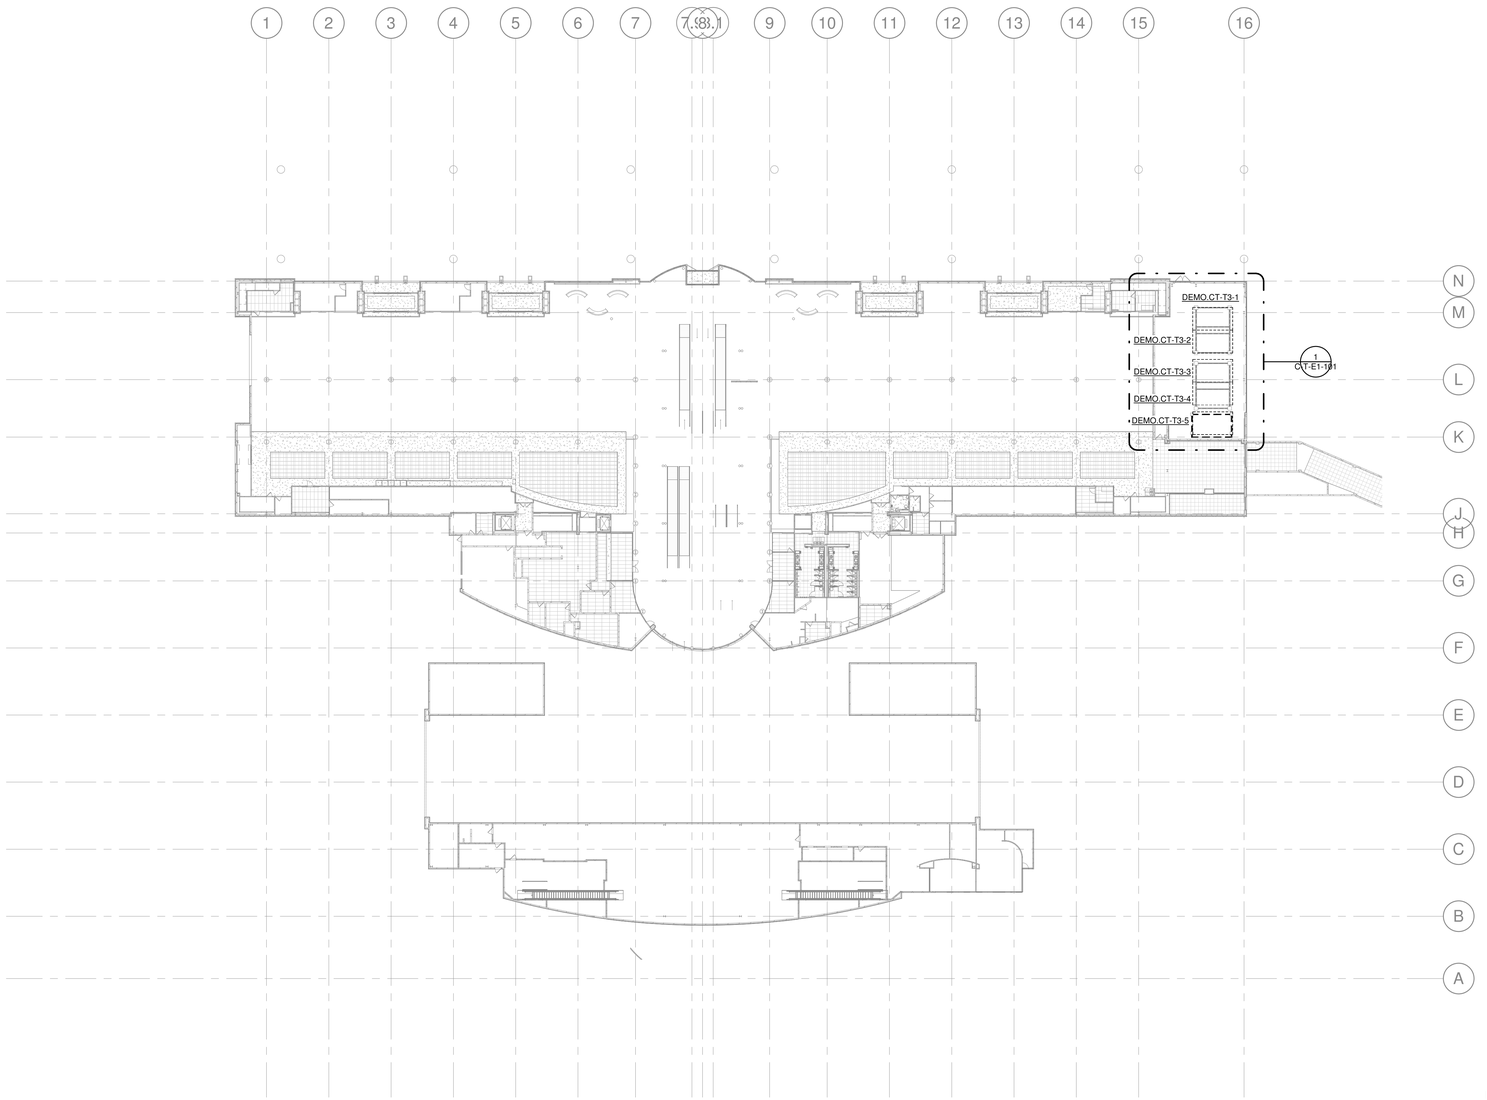

1 ELECTRIC DEMOLITION PLAN - TERMINAL - BAGGAGE CLAIM LEVEL
1/32" = 1'-0"

N

THIS DRAWING IS INTENDED TO BE PRINTED AT 30"X42"

CVG AIRPORT AUTHORITY

KLH ENGINEERS
KOHRS LONNEMANN HEIL ENGINEERS, INC.
MECHANICAL/ELECTRICAL ENGINEERS
WWW.KLHENGRS.COM
1538 ALEXANDRIA PIKE, SUITE 11
FT. THOMAS, KENTUCKY 41075
800-354-9783
859-442-8050
859-442-8058 FAX
LEXINGTON, KENTUCKY
LOUISVILLE, KENTUCKY
COLUMBUS, OHIO

Gresham Smith

kpff Consulting Engineers
1203 Main Street, Suite 4
Cincinnati, OH 45202
O: 513.409.2338
www.kpff.com
Project No: 2400430

MOTZ ENGINEERING
HIGHER STANDARDS. BETTER RESULTS.
447 MORGAN STREET
CINCINNATI, OH 45206
T: 513.621.5400
F: 513.621.5407

PROJECT TITLE:
CVG INDUSTRIAL REHABILITATION AND EFFICIENCY PROGRAM - OVERALL

PROJECT ADDRESS:
3087 Terminal Dr
Hebron, KY 41048

STATE OF KENTUCKY
BRANDON M. JOHNSON
32854
LICENSED
PROFESSIONAL ENGINEER
4/18/2025

REVISIONS		
#	DATE	DESCRIPTION
D	04/18/25	ISSUE FOR BID

SCALE: 1/32" = 1'-0"
DATE: 04/18/25
PROJECT NUMBER: 26944.00
DRAWN BY: GMN CHECKED BY: BMJ

ELECTRIC DEMOLITION TERMINAL - BAGGAGE CLAIM LEVEL PLAN

O-T-E1-101


KLH PROJECT # 26944

4/18/2025 11:46:46Autodesk Docs://CVG - Rehab and Efficiency Program/ELEC-KLH-CVG_R25.rvt

OWNERSHIP OF INSTRUMENTS OF SERVICE
All documents, including drawings, specifications, field data, notes and other documents and instruments prepared by the Consultant as instruments of service shall remain the property of the Consultant. The Consultant shall retain all common law, statutory and other reserved rights, including, without limitation, the copyright thereto.

KEYED NOTES

FOR REFERENCE ONLY - NOT ALL ENLARGED VIEWS APPEAR IN PROJECT SCOPE

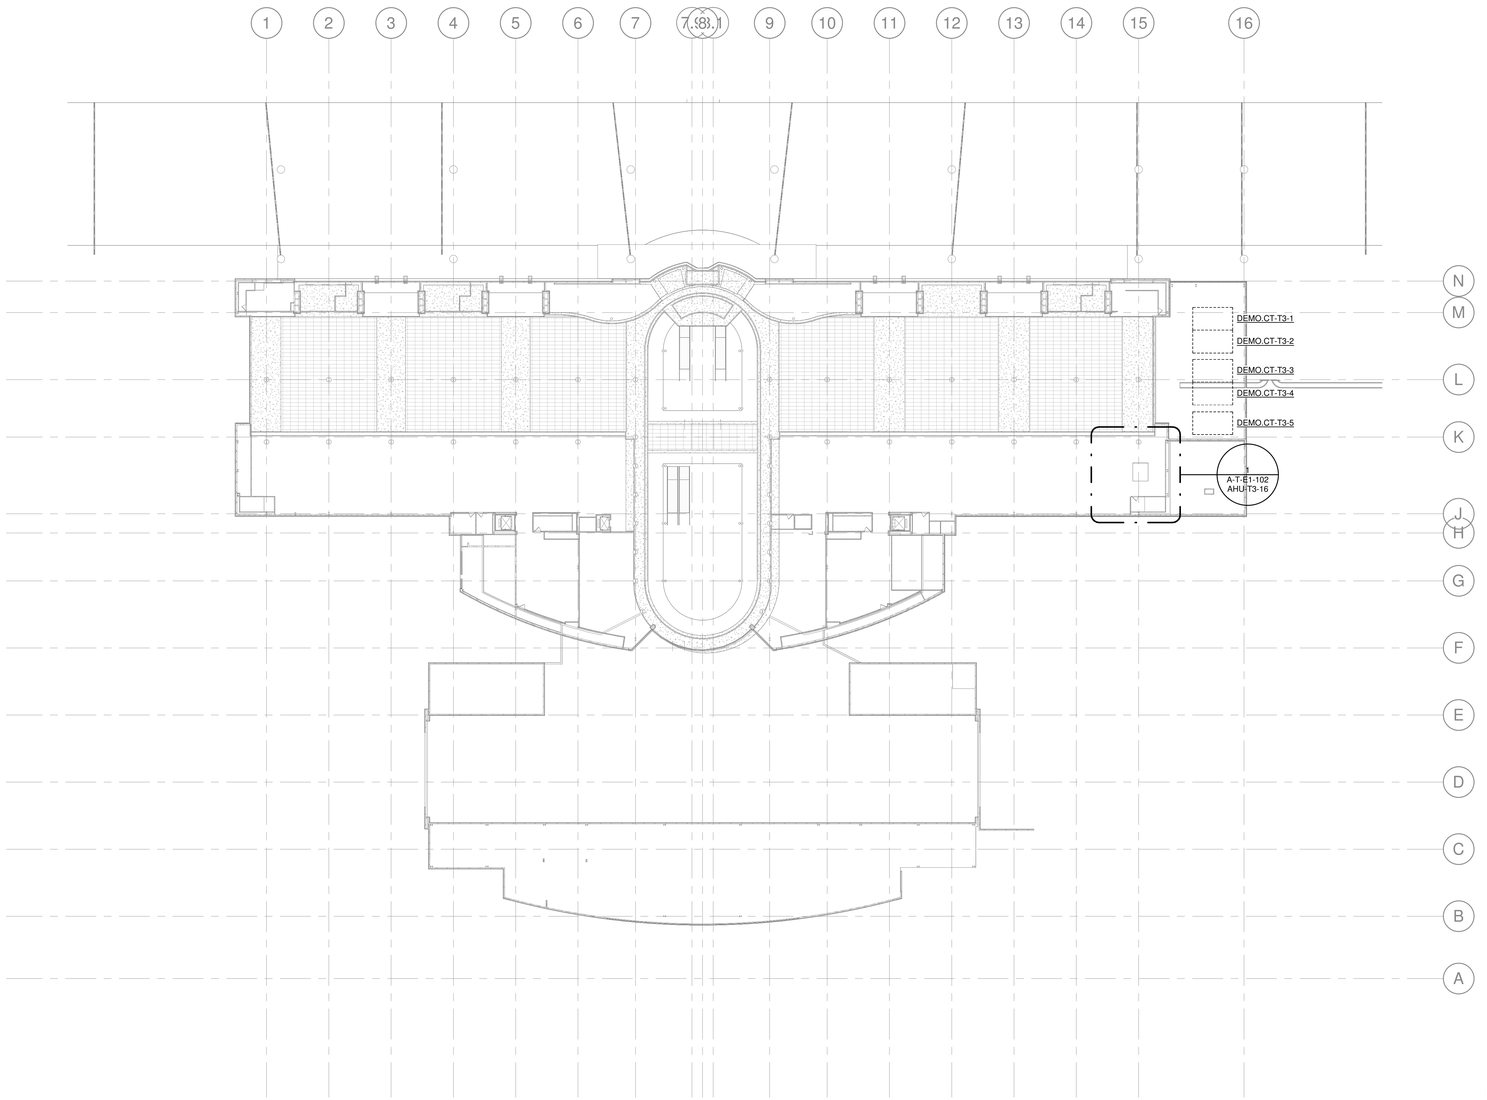

1 ELECTRIC DEMOLITION PLAN - TERMINAL - BAGGAGE MECHANICAL LEVEL - TERMINAL
1/32" = 1'-0"

N

THIS DRAWING IS INTENDED TO BE PRINTED AT 30"X42"

CVG AIRPORT AUTHORITY

KLH ENGINEERS
KOHRS LONNEMANN HEIL ENGINEERS, INC.
MECHANICAL/ELECTRICAL ENGINEERS
WWW.KLHENGRS.COM
1538 ALEXANDRIA PIKE, SUITE 11
FT. THOMAS, KENTUCKY 41075
800-354-9783
859-442-8050
859-442-8058 FAX
LEXINGTON, KENTUCKY
LOUISVILLE, KENTUCKY
COLUMBUS, OHIO

Gresham Smith

kpff Consulting Engineers
1203 Main Street, Suite 4
Cincinnati, OH 45202
O: 513.409.2338
www.kpff.com
Project No: 2400430

MOTZ ENGINEERING
HIGHER STANDARDS. BETTER RESULTS.
447 MORGAN STREET
CINCINNATI, OH 45206
T: 513.621.5400
F: 513.621.5407

PROJECT TITLE:
CVG INDUSTRIAL REHABILITATION AND EFFICIENCY PROGRAM - OVERALL

PROJECT ADDRESS:
3087 Terminal Dr
Hebron, KY 41048

STATE OF KENTUCKY
BRANDON M. JOHNSON
32854
LICENSED PROFESSIONAL ENGINEER
4/18/2025

REVISIONS		
#	DATE	DESCRIPTION
D	04/18/25	ISSUE FOR BID

SCALE: 1/32" = 1'-0"
DATE: 04/18/25
PROJECT NUMBER: 26944.00
DRAWN BY: GMN CHECKED BY: BMJ

ELECTRIC DEMOLITION TERMINAL - BAGGAGE MECHANICAL LEVEL PLAN

O-T-E1-102


KLH PROJECT # 26944

4/18/2025 11:47:07 Autodesk Docs://CVG - Rehab and Efficiency Program/ELEC-KLH-CVG_R25.rvt

OWNERSHIP OF INSTRUMENTS OF SERVICE
All reports, drawings, specifications, computer files, field data, notes and other documents and instruments prepared by the Consultant as instruments of service shall remain the property of the Consultant. The Consultant shall retain all common law, statutory and other reserved rights, including, without limitation, the copyright thereto.

KEYED NOTES

FOR REFERENCE ONLY - NOT ALL ENLARGED VIEWS APPEAR IN PROJECT SCOPE

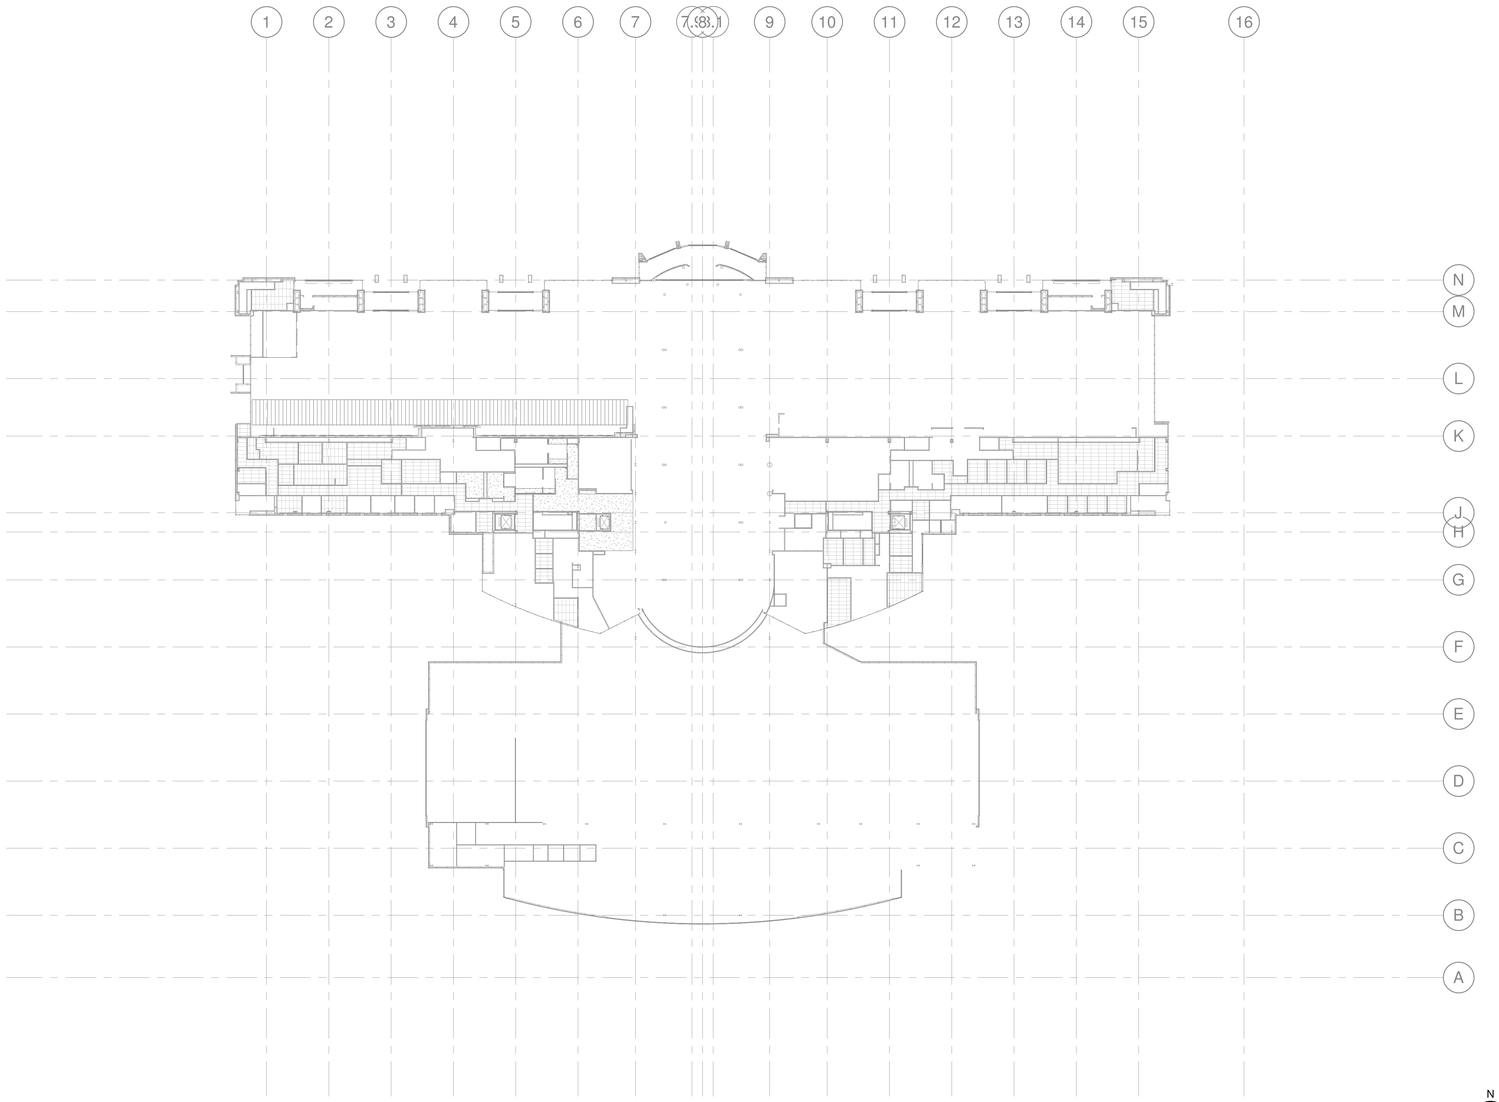

1 ELECTRIC DEMOLITION PLAN - TERMINAL - TICKETING LEVEL - TERMINAL
1/32" = 1'-0"

N

CVG AIRPORT AUTHORITY

KLH ENGINEERS
KOHRS LONNEMANN HEIL ENGINEERS, INC.
MECHANICAL/ELECTRICAL ENGINEERS
WWW.KLHENGRS.COM
1538 ALEXANDRIA PIKE, SUITE 11
FT. THOMAS, KENTUCKY 41075
800-354-9783
859-442-8050
859-442-8058 FAX
LEXINGTON, KENTUCKY
LOUISVILLE, KENTUCKY
COLUMBUS, OHIO

Gresham Smith

kpff Consulting Engineers
1203 Main Street, Suite 4
Cincinnati, OH 45202
O: 513.409.2338
www.kpff.com
Project No: 2400430

MOTZ ENGINEERING
HIGHER STANDARDS. BETTER RESULTS.
447 MORGAN STREET
CINCINNATI, OH 45206
T: 513.621.5400
F: 513.621.5407

PROJECT TITLE:
CVG INDUSTRIAL REHABILITATION AND EFFICIENCY PROGRAM - OVERALL

PROJECT ADDRESS:
3087 Terminal Dr
Hebron, KY 41048

STATE OF KENTUCKY
BRANDON M. JOHNSON
32854
LICENSED
PROFESSIONAL ENGINEER
4/18/2025

REVISIONS		
#	DATE	DESCRIPTION
D	04/18/25	ISSUE FOR BID

SCALE: 1/32" = 1'-0"
DATE: 04/18/25
PROJECT NUMBER: 26944.00
DRAWN BY: GMN CHECKED BY: BMJ


ELECTRIC DEMOLITION TERMINAL - TICKETING LEVEL PLAN

O-T-E1-103

OWNERSHIP OF INSTRUMENTS OF SERVICE
All reports, drawings, specifications, computer files, field data, notes and other documents and instruments prepared by the Consultant as instruments of service shall remain the property of the Consultant. The Consultant shall retain all common law, statutory and other reserved rights, including, without limitation, the copyright thereto.

KEYED NOTES

FOR REFERENCE ONLY - NOT ALL ENLARGED VIEWS APPEAR IN PROJECT SCOPE

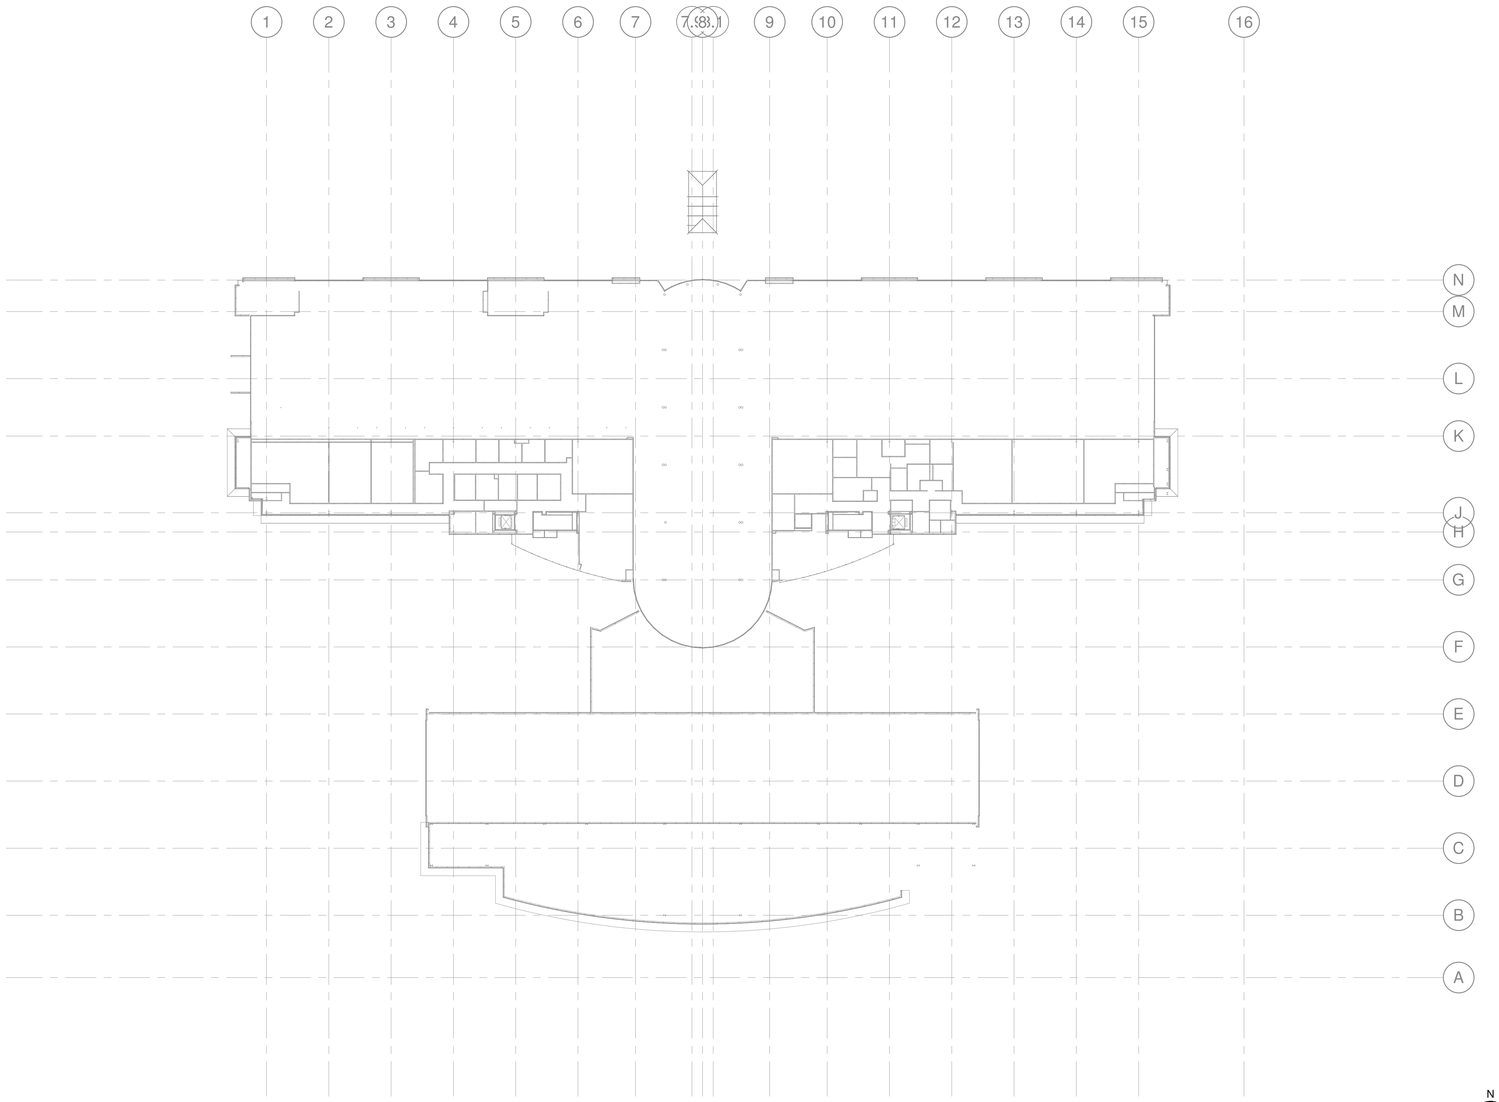

1 ELECTRIC DEMOLITION PLAN - TERMINAL - TICKETING OFFICE LEVEL - TERMINAL
1/32" = 1'-0"

N

THIS DRAWING IS INTENDED TO BE PRINTED AT 30"X42"

CVG AIRPORT AUTHORITY

KLH ENGINEERS
KOHRS LONNEMANN HEIL ENGINEERS, INC.
MECHANICAL/ELECTRICAL ENGINEERS
WWW.KLHENGRS.COM
1538 ALEXANDRIA PIKE, SUITE 11
FT. THOMAS, KENTUCKY 41075
800-354-9783
859-442-8050
859-442-8058 FAX
LEXINGTON, KENTUCKY
LOUISVILLE, KENTUCKY
COLUMBUS, OHIO

Gresham Smith

kpff Consulting Engineers
1203 Main Street, Suite 4
Cincinnati, OH 45202
O: 513.409.2338
www.kpff.com
Project No: 2400430

MOTZ ENGINEERING
HIGHER STANDARDS. BETTER RESULTS.
447 MORGAN STREET
CINCINNATI, OH 45206
T: 513.621.5400
F: 513.621.5407

PROJECT TITLE:
CVG INDUSTRIAL REHABILITATION AND EFFICIENCY PROGRAM - OVERALL

PROJECT ADDRESS:
3087 Terminal Dr
Hebron, KY 41048

STATE OF KENTUCKY
BRANDON M. JOHNSON
32854
LICENSED
PROFESSIONAL ENGINEER
4/18/2025

REVISIONS		
#	DATE	DESCRIPTION
D	04/18/25	ISSUE FOR BID

SCALE: 1/32" = 1'-0"
DATE: 04/18/25
PROJECT NUMBER: 26944.00
DRAWN BY: GMN CHECKED BY: BMJ

ELECTRIC DEMOLITION TERMINAL - TICKETING OFFICE LEVEL PLAN

O-T-E1-104


KLH PROJECT # 26944

4/18/2025 11:47:22Autodesk Docs://CVG - Rehab and Efficiency Program/ELEC-KLH-CVG_R25.rvt

OWNERSHIP OF INSTRUMENTS OF SERVICE
All reports, drawings, specifications, computer files, field data, notes and other documents and instruments prepared by the Consultant as instruments of service shall remain the property of the Consultant. The Consultant shall retain all common law, statutory and other reserved rights, including, without limitation, the copyright thereto.

KEYED NOTES

FOR REFERENCE ONLY - NOT ALL ENLARGED VIEWS APPEAR IN PROJECT SCOPE

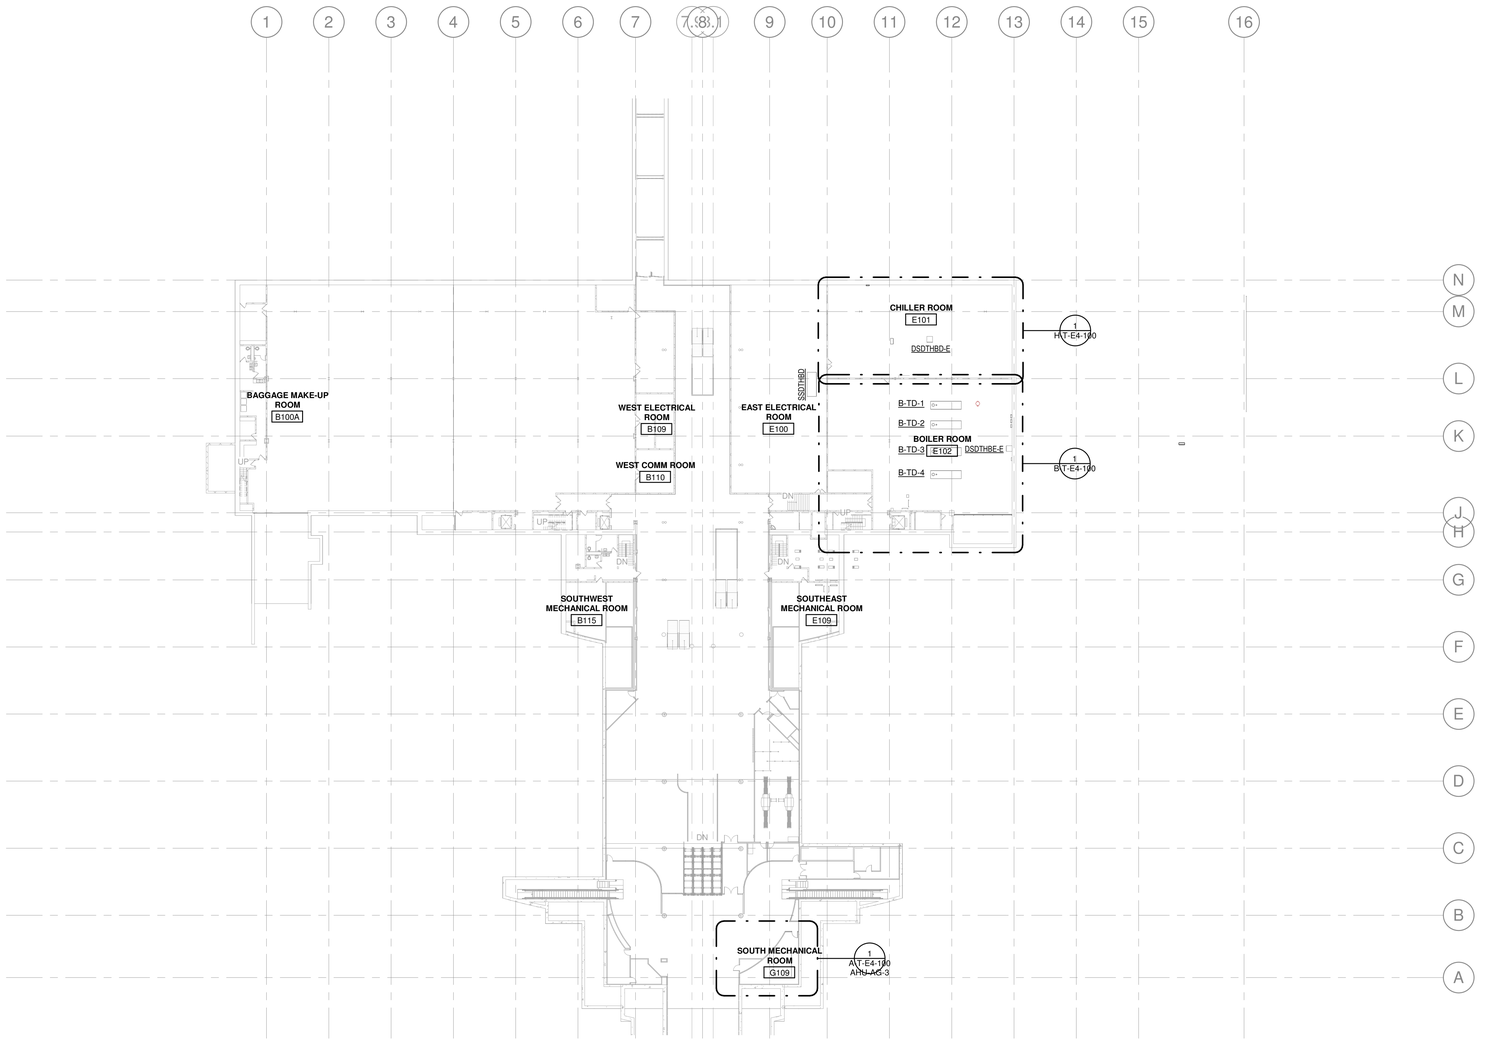

1 ELECTRIC POWER PLAN - TUNNEL - AGT TUNNEL LEVEL - TERMINAL
1/32" = 1'-0"

N

CVG AIRPORT AUTHORITY

KLH ENGINEERS
KOHRS LONNEMANN HEIL ENGINEERS, INC.
MECHANICAL/ELECTRICAL ENGINEERS
WWW.KLHENGRS.COM
1538 ALEXANDRIA PIKE, SUITE 11
FT. THOMAS, KENTUCKY 41075
800-354-9783
859-442-8050
859-442-8058 FAX
LEXINGTON, KENTUCKY
LOUISVILLE, KENTUCKY
COLUMBUS, OHIO

Gresham Smith

kpff Consulting Engineers
1203 Main Street, Suite 4
Cincinnati, OH 45202
O: 513.409.2338
www.kpff.com
Project No: 2400430

MOTZ ENGINEERING
HIGHER STANDARDS. BETTER RESULTS.
447 MORGAN STREET
CINCINNATI, OH 45206
T: 513.621.5400
F: 513.621.5407

PROJECT TITLE:
CVG INDUSTRIAL REHABILITATION AND EFFICIENCY PROGRAM - OVERALL

PROJECT ADDRESS:
3087 Terminal Dr
Hebron, KY 41048

STATE OF KENTUCKY
BRANDON M. JOHNSON
32854
LICENSED
PROFESSIONAL ENGINEER
4/18/2025

REVISIONS		
#	DATE	DESCRIPTION
D	04/18/25	ISSUE FOR BID

SCALE: 1/32" = 1'-0"
DATE: 04/18/25
PROJECT NUMBER: 26944.00
DRAWN BY: GMN CHECKED BY: BMJ

ELECTRIC POWER TERMINAL - AGT TUNNEL LEVEL PLAN

O-T-E4-100

THIS DRAWING IS INTENDED TO BE PRINTED AT 30"X42"


KLH PROJECT # 26944

4/18/2025 11:47:35Autodesk Docs://CVG - Rehab and Efficiency Program/ELEC-KLH-CVG_R25.rvt

OWNERSHIP OF INSTRUMENTS OF SERVICE
All reports, plans, specifications, computer files, field data, notes and other documents and instruments prepared by the Consultant as instruments of service shall remain the property of the Consultant. The Consultant shall retain all common law, statutory and other reserved rights, including, without limitation, the copyright thereto.

KEYED NOTES

FOR REFERENCE ONLY - NOT ALL ENLARGED VIEWS APPEAR IN PROJECT SCOPE

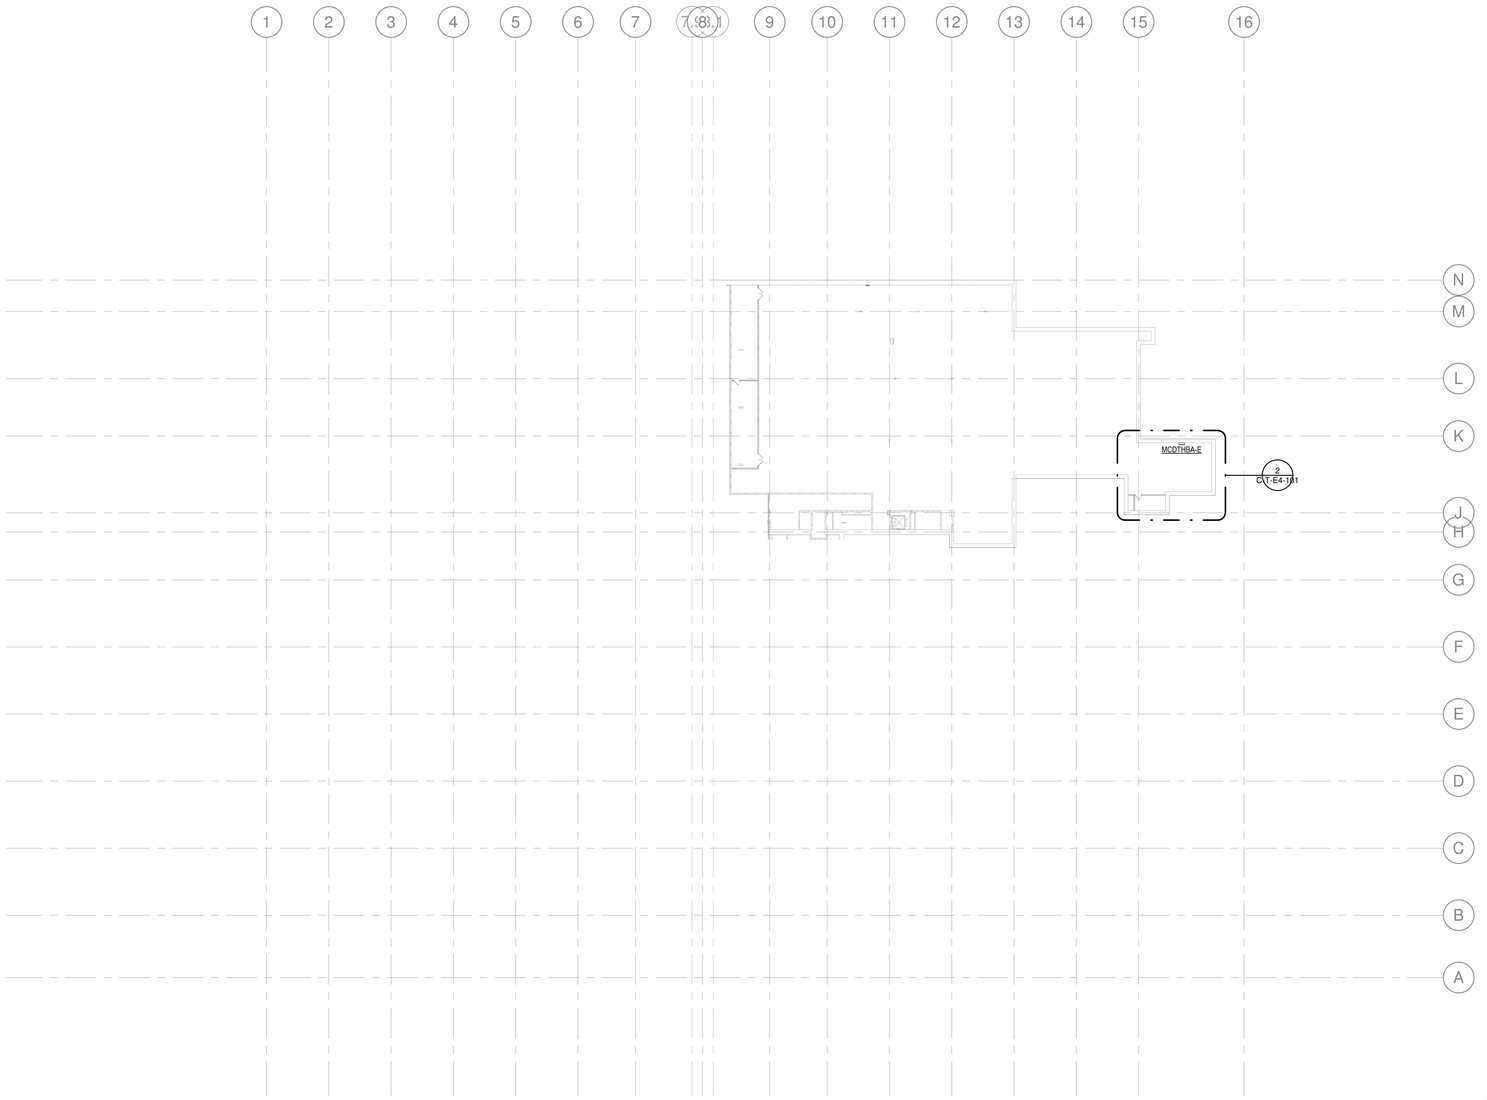

1 ELECTRIC POWER PLAN - TERMINAL - BASEMENT MECH. LEVEL - TERMINAL
1/32" = 1'-0"

N

CVG AIRPORT AUTHORITY

KLH ENGINEERS
KOHRS LONNEMANN HEIL ENGINEERS, INC.
MECHANICAL/ELECTRICAL ENGINEERS
WWW.KLHENGRS.COM
1538 ALEXANDRIA PIKE, SUITE 11
FT. THOMAS, KENTUCKY 41075
800-354-9783
859-442-8050
859-442-8058 FAX
LEXINGTON, KENTUCKY
LOUISVILLE, KENTUCKY
COLUMBUS, OHIO

Gresham Smith

kpff Consulting Engineers
1203 Main Street, Suite 4
Cincinnati, OH 45202
O: 513.409.2338
www.kpff.com
Project No: 2400430

MOTZ ENGINEERING
HIGHER STANDARDS. BETTER RESULTS.
447 MORGAN STREET
CINCINNATI, OH 45206
T: 513.621.5400
F: 513.621.5407

PROJECT TITLE:
CVG INDUSTRIAL REHABILITATION AND EFFICIENCY PROGRAM - OVERALL

PROJECT ADDRESS:
3087 Terminal Dr
Hebron, KY 41048

STATE OF KENTUCKY
BRANDON M. JOHNSON
32854
LICENSED
PROFESSIONAL ENGINEER
4/18/2025

REVISIONS		
#	DATE	DESCRIPTION
D	04/18/25	ISSUE FOR BID

SCALE: 1/32" = 1'-0"
DATE: 04/18/25
PROJECT NUMBER: 26944.00
DRAWN BY: GMN CHECKED BY: BMJ

ELECTRIC POWER TERMINAL - BASEMENT MECH. LEVEL PLAN

O-T-E4-10.1


KLH PROJECT # 26944

THIS DRAWING IS INTENDED TO BE PRINTED AT 30"X42"

4/18/2025 11:48:17 Autodesk Docs://CVG - Rehab and Efficiency Program/ELEC-KLH-CVG_R25.rvt

OWNERSHIP OF INSTRUMENTS OF SERVICE
All reports, drawings, specifications, computer files, field data, notes and other documents and instruments prepared by the Consultant as instruments of service shall remain the property of the Consultant. The Consultant shall retain all common law, statutory and other reserved rights, including, without limitation, the copyright thereto.

FOR REFERENCE ONLY - NOT ALL ENLARGED VIEWS APPEAR IN PROJECT SCOPE

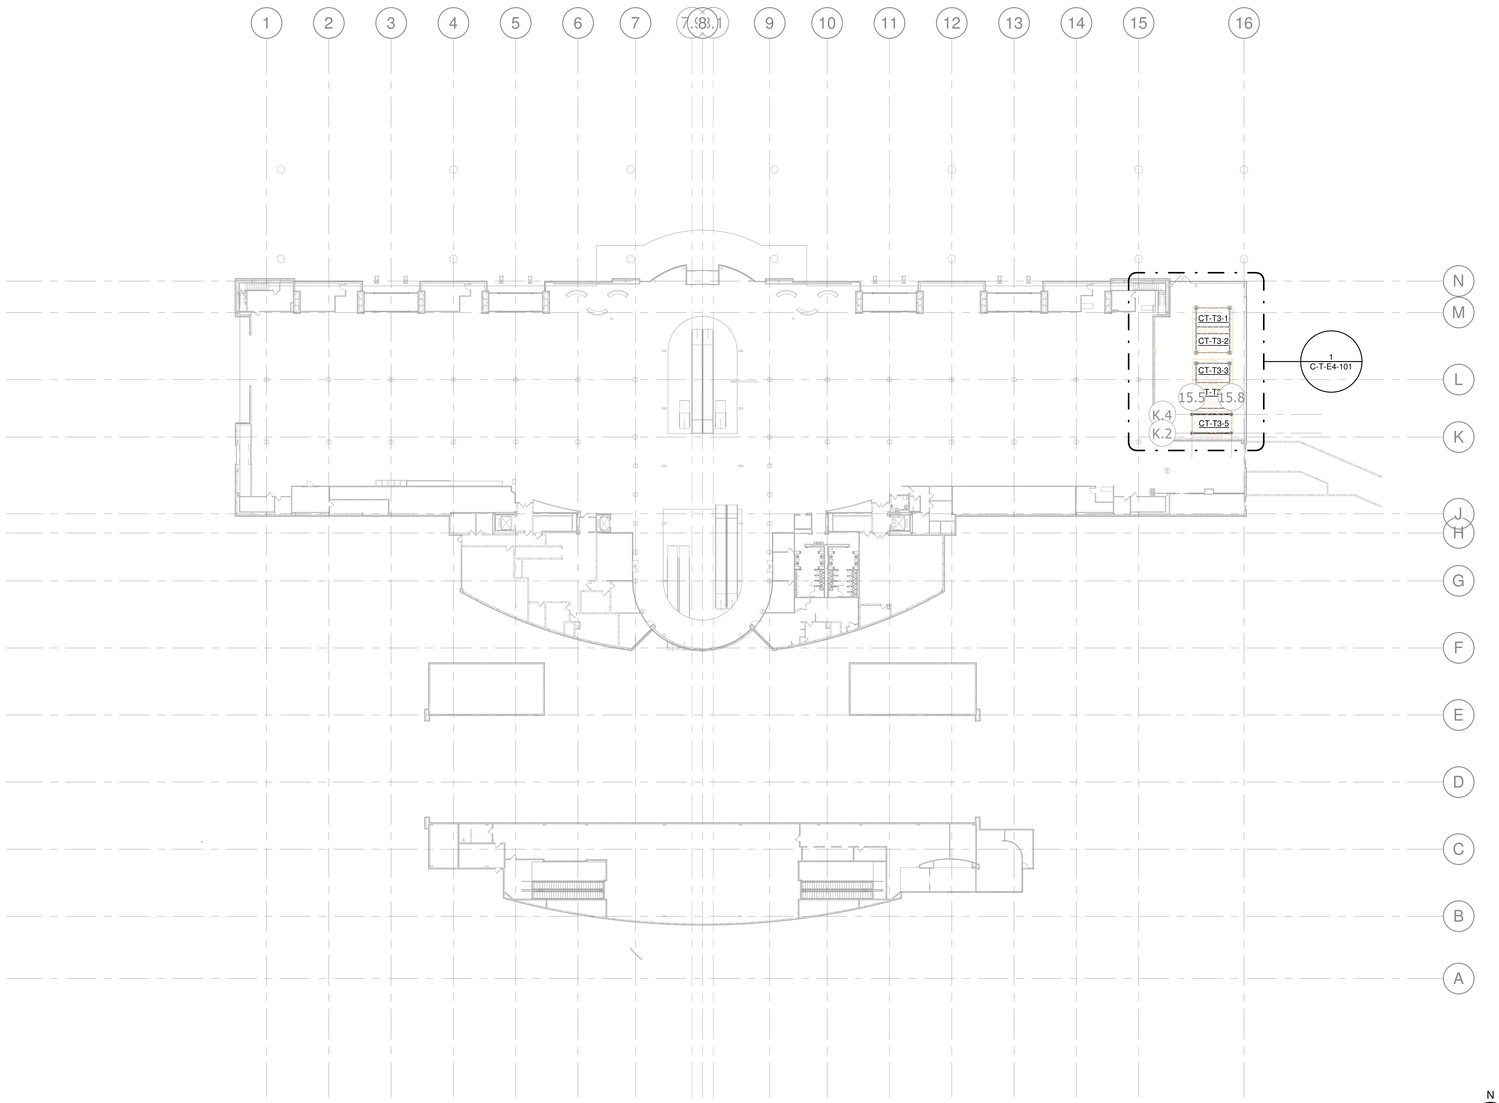

1 ELECTRIC POWER PLAN - TERMINAL - BAGGAGE CLAIM LEVEL
1/32" = 1'-0"

N

THIS DRAWING IS INTENDED TO BE PRINTED AT 30"X42"

CVG AIRPORT AUTHORITY

KLH ENGINEERS
KOHRS LONNEMANN HEIL ENGINEERS, INC.
MECHANICAL/ELECTRICAL ENGINEERS
WWW.KLHENGRS.COM
1538 ALEXANDRIA PIKE, SUITE 11
FT. THOMAS, KENTUCKY 41075
800-354-9783
859-442-8050
859-442-8058 FAX
LEXINGTON, KENTUCKY
LOUISVILLE, KENTUCKY
COLUMBUS, OHIO

Gresham Smith

kpff Consulting Engineers
1203 Main Street, Suite 4
Cincinnati, OH 45202
O: 513.409.2338
www.kpff.com
Project No: 2400430

MOTZ ENGINEERING
HIGHER STANDARDS. BETTER RESULTS.
447 MORGAN STREET
CINCINNATI, OH 45206
T: 513.621.5400
F: 513.621.5407

PROJECT TITLE:
CVG INDUSTRIAL REHABILITATION AND EFFICIENCY PROGRAM - OVERALL

PROJECT ADDRESS:
3087 Terminal Dr
Hebron, KY 41048

STATE OF KENTUCKY
BRANDON M. JOHNSON
32854
LICENSED
PROFESSIONAL ENGINEER
4/18/2025

REVISIONS		
#	DATE	DESCRIPTION
D	04/18/25	ISSUE FOR BID

SCALE: 1/32" = 1'-0"
DATE: 04/18/25
PROJECT NUMBER: 26944.00
DRAWN BY: GMN CHECKED BY: BMJ

ELECTRIC POWER TERMINAL - BAGGAGE CLAIM LEVEL PLAN

O-T-E4-101


KLH PROJECT # 26944

4/18/2025 11:48:26Autodesk Docs://CVG - Rehab and Efficiency Program/ELEC-KLH-CVG_R25.rvt

OWNERSHIP OF INSTRUMENTS OF SERVICE
All reports, drawings, specifications, computer files, field data, notes and other documents and instruments prepared by the Consultant as instruments of service shall remain the property of the Consultant. The Consultant shall retain all common law, statutory and other reserved rights, including, without limitation, the copyright thereto.

KEYED NOTES

FOR REFERENCE ONLY - NOT ALL ENLARGED VIEWS APPEAR IN PROJECT SCOPE

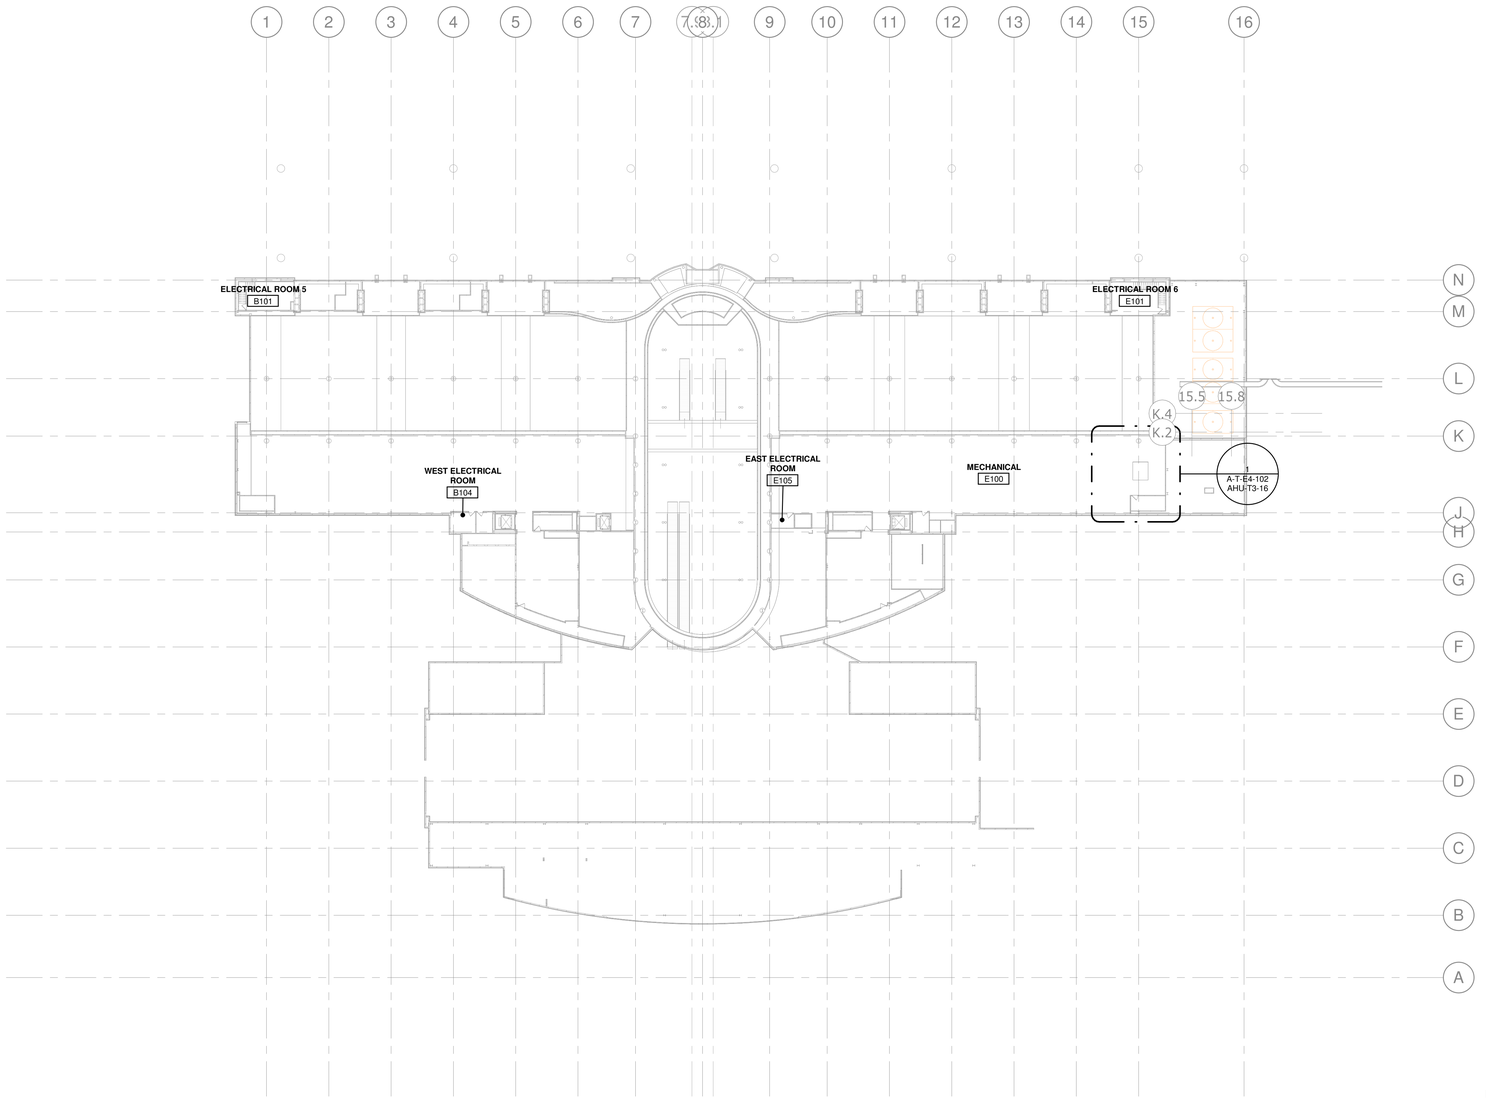

1 ELECTRIC POWER PLAN - TERMINAL - BAGGAGE MECHANICAL LEVEL - TERMINAL
1/32" = 1'-0"

N

CVG AIRPORT AUTHORITY

KLH ENGINEERS
KOHRS LONNEMANN HEIL ENGINEERS, INC.
MECHANICAL/ELECTRICAL ENGINEERS
WWW.KLHENGRS.COM
1538 ALEXANDRIA PIKE, SUITE 11
FT. THOMAS, KENTUCKY 41075
800-354-9783
859-442-8050
859-442-8058 FAX
LEXINGTON, KENTUCKY
LOUISVILLE, KENTUCKY
COLUMBUS, OHIO

Gresham Smith

kpff Consulting Engineers
1203 Main Street, Suite 4
Cincinnati, OH 45202
O: 513.409.2338
www.kpff.com
Project No: 2400430

MOTZ ENGINEERING
HIGHER STANDARDS. BETTER RESULTS.
447 MORGAN STREET
CINCINNATI, OH 45206
T: 513.621.5400
F: 513.621.5407

PROJECT TITLE:
CVG INDUSTRIAL REHABILITATION AND EFFICIENCY PROGRAM - OVERALL

PROJECT ADDRESS:
3087 Terminal Dr
Hebron, KY 41048

STATE OF KENTUCKY
BRANDON M. JOHNSON
32854
LICENSED
PROFESSIONAL ENGINEER
4/18/2025

REVISIONS		
#	DATE	DESCRIPTION
D	04/18/25	ISSUE FOR BID

SCALE: 1/32" = 1'-0"
DATE: 04/18/25
PROJECT NUMBER: 26944.00
DRAWN BY: GMN CHECKED BY: BMJ

ELECTRIC POWER TERMINAL - BAGGAGE MECHANICAL LEVEL PLAN

O-T-E4-102

THIS DRAWING IS INTENDED TO BE PRINTED AT 30"X42"


KLH PROJECT # 26944

4/18/2025 11:48:45 Autodesk Docs://CVG - Rehab and Efficiency Program/ELEC-KLH-CVG_R25.rvt

OWNERSHIP OF INSTRUMENTS OF SERVICE
All reports, drawings, specifications, electronic files, field data, notes and other documents and instruments prepared by the Consultant as instruments of service shall remain the property of the Consultant. The Consultant shall retain all common law, statutory and other reserved rights, including, without limitation, the copyright thereto.

KEYED NOTES

FOR REFERENCE ONLY - NOT ALL ENLARGED VIEWS APPEAR IN PROJECT SCOPE

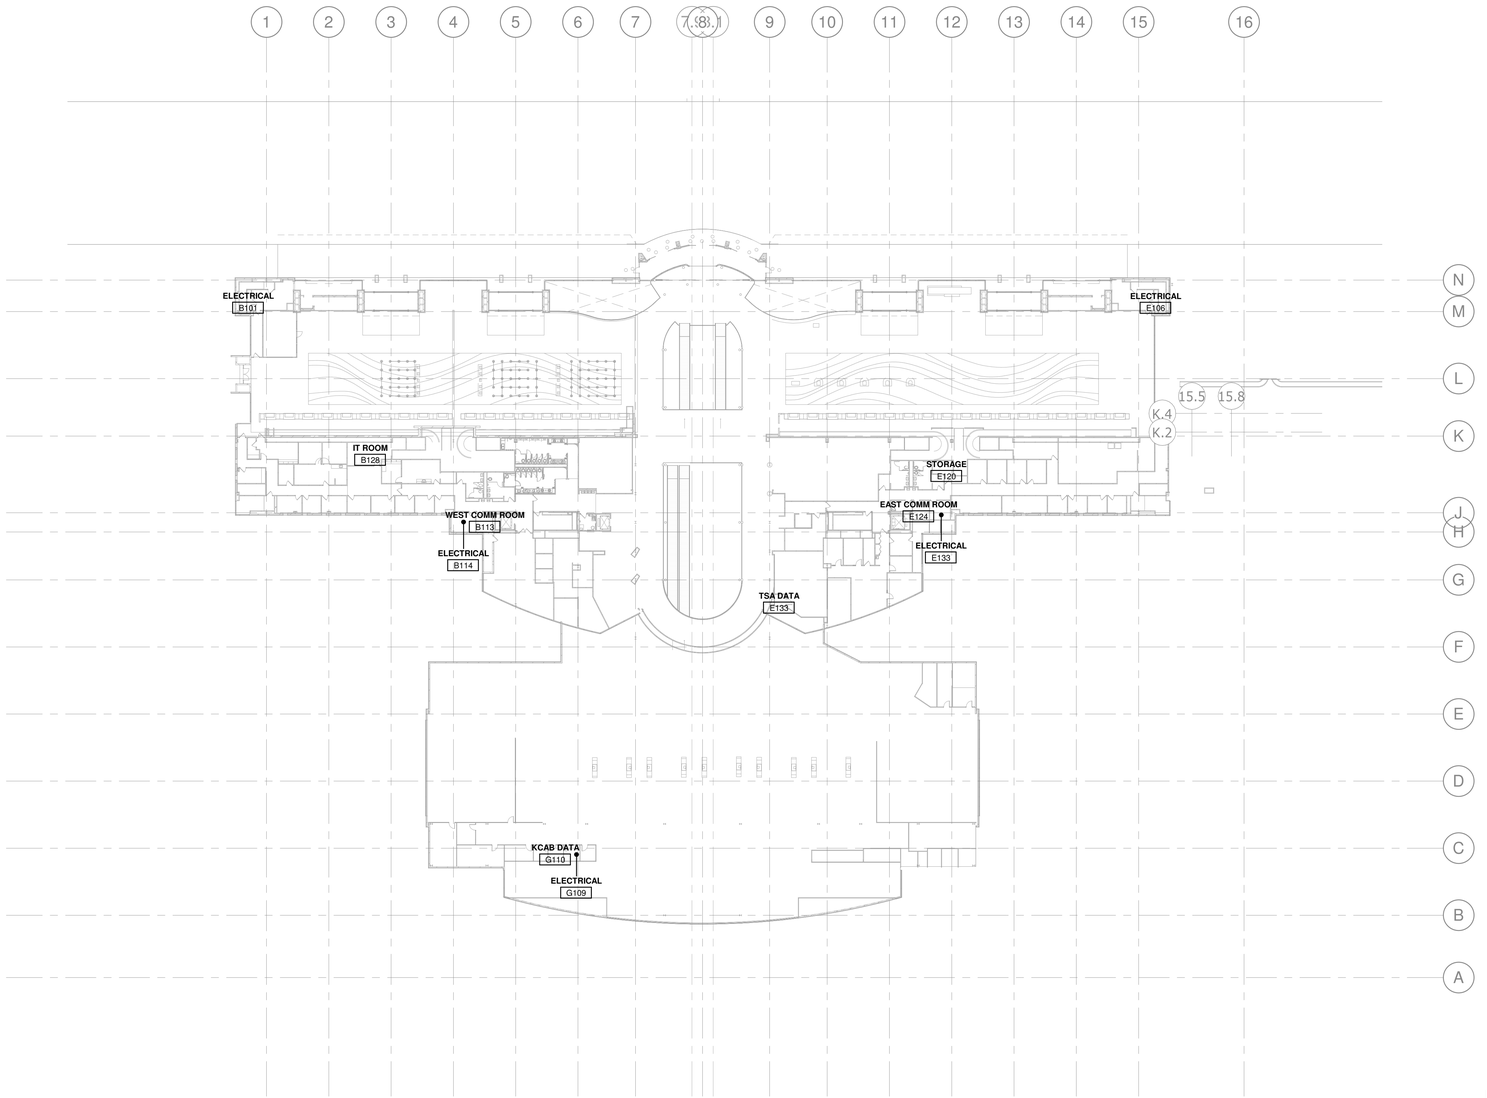

1 ELECTRIC POWER PLAN - TERMINAL - TICKETING LEVEL - TERMINAL
1/32" = 1'-0"

N

THIS DRAWING IS INTENDED TO BE PRINTED AT 30"X42"

CVG AIRPORT AUTHORITY

KLH ENGINEERS
KOHRS LONNEMANN HEIL ENGINEERS, INC.
MECHANICAL/ELECTRICAL ENGINEERS
WWW.KLHENGRS.COM
1538 ALEXANDRIA PIKE, SUITE 11
FT. THOMAS, KENTUCKY 41075
800-354-9783
859-442-8050
859-442-8058 FAX
LEXINGTON, KENTUCKY
LOUISVILLE, KENTUCKY
COLUMBUS, OHIO

Gresham Smith

kpff Consulting Engineers
1203 Main Street, Suite 4
Cincinnati, OH 45202
O: 513.409.2338
www.kpff.com
Project No: 2400430

MOTZ ENGINEERING
HIGHER STANDARDS. BETTER RESULTS.
447 MORGAN STREET
CINCINNATI, OH 45206
T: 513.621.5400
F: 513.621.5407

PROJECT TITLE:
CVG INDUSTRIAL REHABILITATION AND EFFICIENCY PROGRAM - OVERALL

PROJECT ADDRESS:
3087 Terminal Dr
Hebron, KY 41048

STATE OF KENTUCKY
BRANDON M. JOHNSON
32854
LICENSED
PROFESSIONAL ENGINEER
4/18/2025

REVISIONS		
#	DATE	DESCRIPTION
D	04/18/25	ISSUE FOR BID

SCALE: 1/32" = 1'-0"
DATE: 04/18/25
PROJECT NUMBER: 26944.00
DRAWN BY: GMN CHECKED BY: BMJ

ELECTRIC POWER TERMINAL - TICKETING LEVEL PLAN

O-T-E4-103


KLH PROJECT # 26944

4/18/2025 11:48:5Autodesk Docs://CVG - Rehab and Efficiency Program/ELEC-KLH-CVG_R25.rvt

OWNERSHIP OF INSTRUMENTS OF SERVICE
All reports, plans, specifications, computer files, field data, notes and other documents and instruments prepared by the Consultant as instruments of service shall remain the property of the Consultant. The Consultant shall retain all common law, statutory and other reserved rights, including, without limitation, the copyright thereto.

KEYED NOTES

FOR REFERENCE ONLY - NOT ALL ENLARGED VIEWS APPEAR IN PROJECT SCOPE

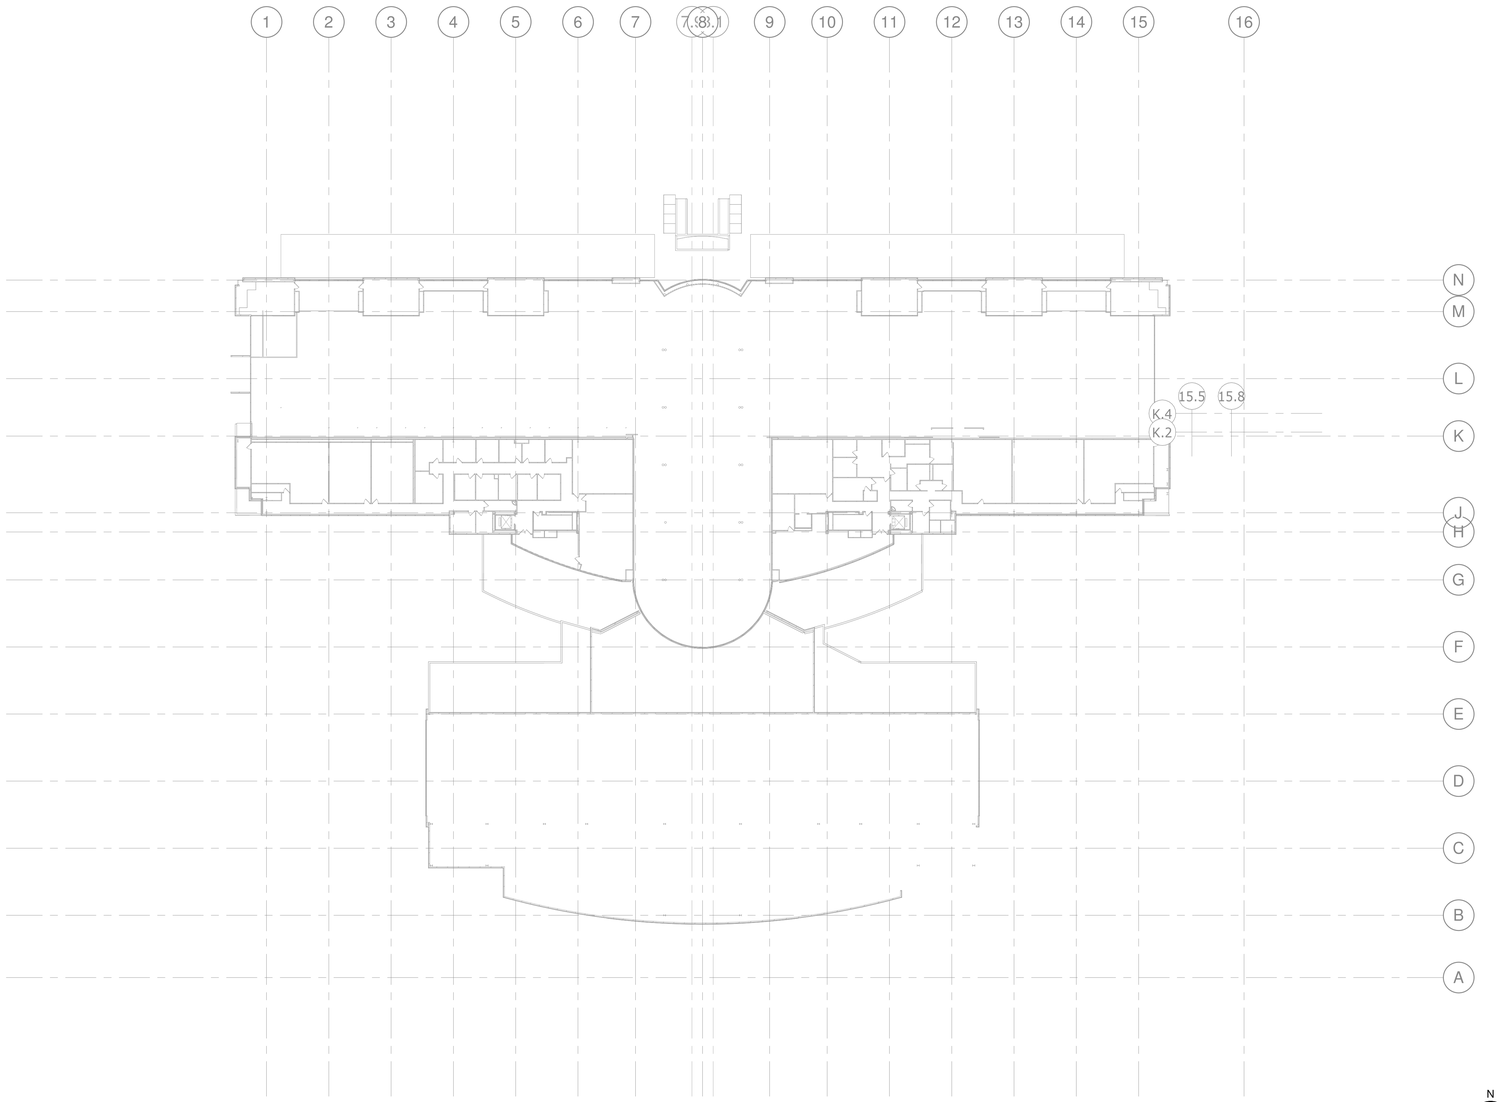

1 ELECTRIC POWER PLAN - TERMINAL - TICKETING OFFICE LEVEL - TERMINAL
1/32" = 1'-0"

N

CVG AIRPORT AUTHORITY

KLH ENGINEERS
KOHRS LONNEMANN HEIL ENGINEERS, INC.
MECHANICAL/ELECTRICAL ENGINEERS
WWW.KLHENGRS.COM
1538 ALEXANDRIA PIKE, SUITE 11
FT. THOMAS, KENTUCKY 41075
800-354-9783
859-442-8050
859-442-8058 FAX
LEXINGTON, KENTUCKY
LOUISVILLE, KENTUCKY
COLUMBUS, OHIO

Gresham Smith

kpff Consulting Engineers
1203 Main Street, Suite 4
Cincinnati, OH 45202
O: 513.409.2338
www.kpff.com
Project No: 2400430

MOTZ ENGINEERING
HIGHER STANDARDS. BETTER RESULTS.
447 MORGAN STREET
CINCINNATI, OH 45206
T: 513.621.5400
F: 513.621.5407

PROJECT TITLE:
CVG INDUSTRIAL REHABILITATION AND EFFICIENCY PROGRAM - OVERALL

PROJECT ADDRESS:
3087 Terminal Dr
Hebron, KY 41048

STATE OF KENTUCKY
BRANDON M. JOHNSON
32854
LICENSED
PROFESSIONAL ENGINEER
4/18/2025

REVISIONS		
#	DATE	DESCRIPTION
D	04/18/25	ISSUE FOR BID

SCALE: 1/32" = 1'-0"
DATE: 04/18/25
PROJECT NUMBER: 26944.00
DRAWN BY: GMN CHECKED BY: BMJ

ELECTRIC POWER TERMINAL - TICKETING OFFICE LEVEL PLAN

O-T-E4-104

THIS DRAWING IS INTENDED TO BE PRINTED AT 30"X42"

KLH PROJECT # 26944


4/18/2025 11:49:04 Autodesk Docs://CVG - Rehab and Efficiency Program/ELEC-KLH-CVG_R25.rvt

OWNERSHIP OF INSTRUMENTS OF SERVICE
All reports, drawings, specifications, computer files, field data, notes and other documents and instruments prepared by the Consultant as instruments of service shall remain the property of the Consultant. The Consultant shall retain all common law, statutory and other reserved rights, including, without limitation, the copyright thereto.

KEYED NOTES

E24	PANEL TO HAVE 30-DAY METERING PERFORMED BY OWNER. LOAD SUMMARY SHALL BE UPDATED ACCORDINGLY FOLLOWING COMPLETION OF 30 DAY METERING.

FEEDER SCHEDULE	
30/3	3/4"C, 3#10, #10G
50T	1"C, 3#6, #6N, #8G
60	1-1/4"C, 3#4, #4N, #10G
225	2-1/2"C, 3-4/0, 4/0N, #4G
800	(3)3"C, 3-300kcmil, 300kcmil N, 1/0G
1000.A	(3)3"C, 3-400kcmil, 400kcmil N, 3/0G
1600.A	(5)3"C, 3-400kcmil, 400kcmil N, 4/0G
4000T.A	(11)3-1/2"C, 3-500kcmil, 500kcmil N, 1/0G

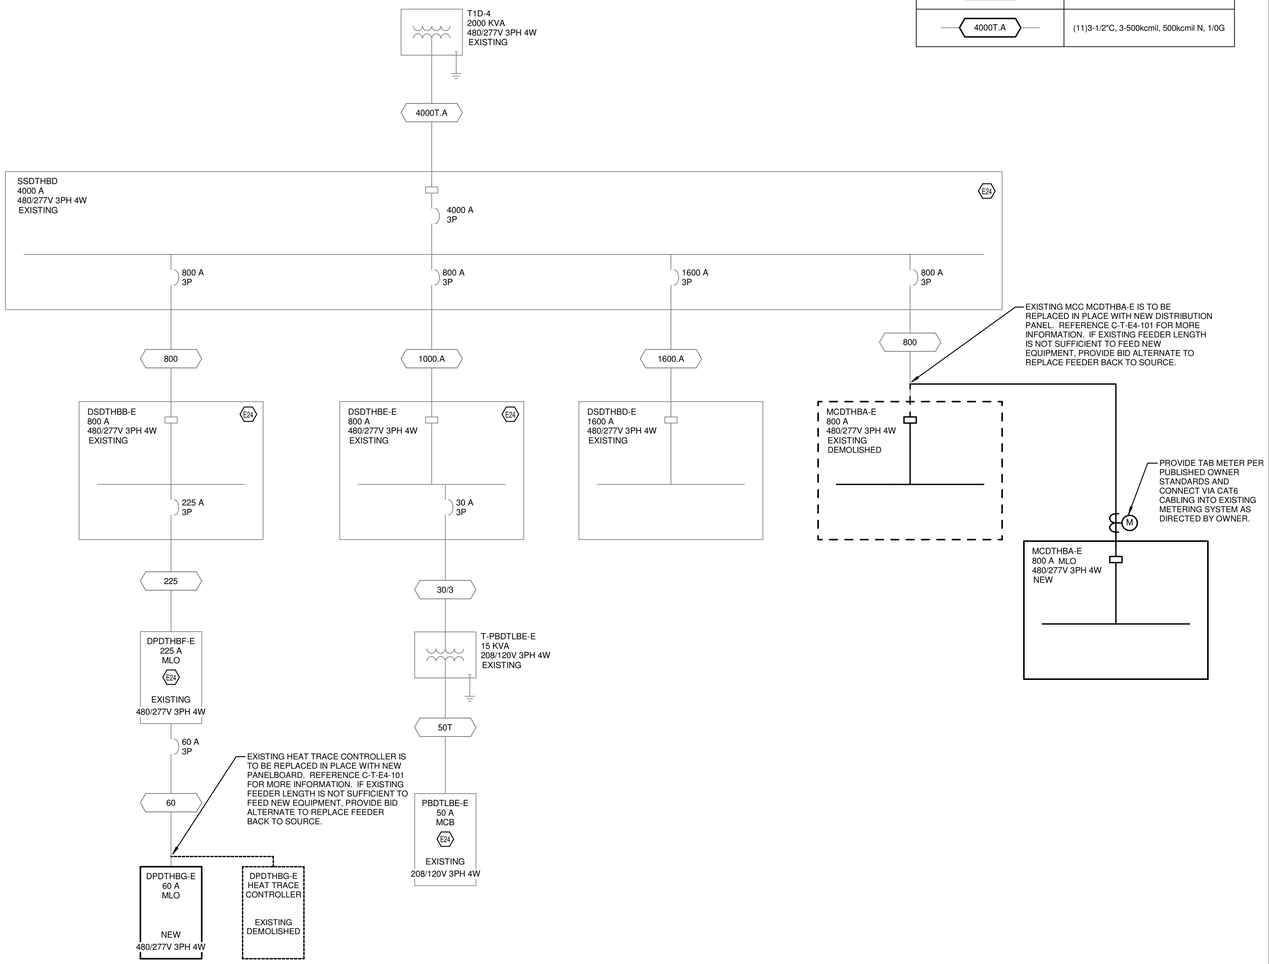

1 ELECTRIC SINGLE-LINE DIAGRAM - TERMINAL 3
NOT TO SCALE

CVG AIRPORT AUTHORITY

KLH ENGINEERS
KOHRS LONNEMANN HEIL ENGINEERS, INC.
MECHANICAL/ELECTRICAL ENGINEERS
WWW.KLHENGRS.COM
1538 ALEXANDRIA PIKE, SUITE 11
FT. THOMAS, KENTUCKY 41075
800-354-9783
859-442-8050
859-442-8058 FAX
LEXINGTON, KENTUCKY
LOUISVILLE, KENTUCKY
COLUMBUS, OHIO

Gresham Smith

kpff Consulting Engineers
1203 Main Street, Suite 4
Cincinnati, OH 45202
O: 513.409.2338
www.kpff.com
Project No: 2400430

MOTZ ENGINEERING
HIGHER STANDARDS. BETTER RESULTS.
447 MORGAN STREET
CINCINNATI, OH 45206
T: 513.621.5400
F: 513.621.5407

PROJECT TITLE:
CVG INDUSTRIAL REHABILITATION AND EFFICIENCY PROGRAM - OVERALL

PROJECT ADDRESS:
3087 Terminal Dr
Hebron, KY 41048

STATE OF KENTUCKY
BRANDON M. JOHNSON
32854
LICENSED
PROFESSIONAL ENGINEER
4/18/2025

REVISIONS		
#	DATE	DESCRIPTION
D	04/18/25	ISSUE FOR BID

SCALE:	1" = 1'-0"
DATE:	04/18/25
PROJECT NUMBER:	26944.00
DRAWN BY: CJW	CHECKED BY: BMJ

ELECTRIC SINGLE-LINE DIAGRAM - TERMINAL

O-T-E4-601

THIS DRAWING IS INTENDED TO BE PRINTED AT 30"X42"


KLH PROJECT # 26944

4/18/2025 11:49:15Autodesk Docs://CVG - Rehab and Efficiency Program/ELEC-KLH-CVG_R25.rvt


OWNERSHIP OF INSTRUMENTS OF SERVICE
All reports, plans, specifications, field data, notes and other documents and instruments prepared by the Consultant as instruments of service shall remain the property of the Consultant. The Consultant shall retain all common law, statutory and other reserved rights, including, without limitation, the copyright thereto.

KEYED NOTES

FOR REFERENCE ONLY - NOT ALL ENLARGED VIEWS APPEAR IN PROJECT SCOPE

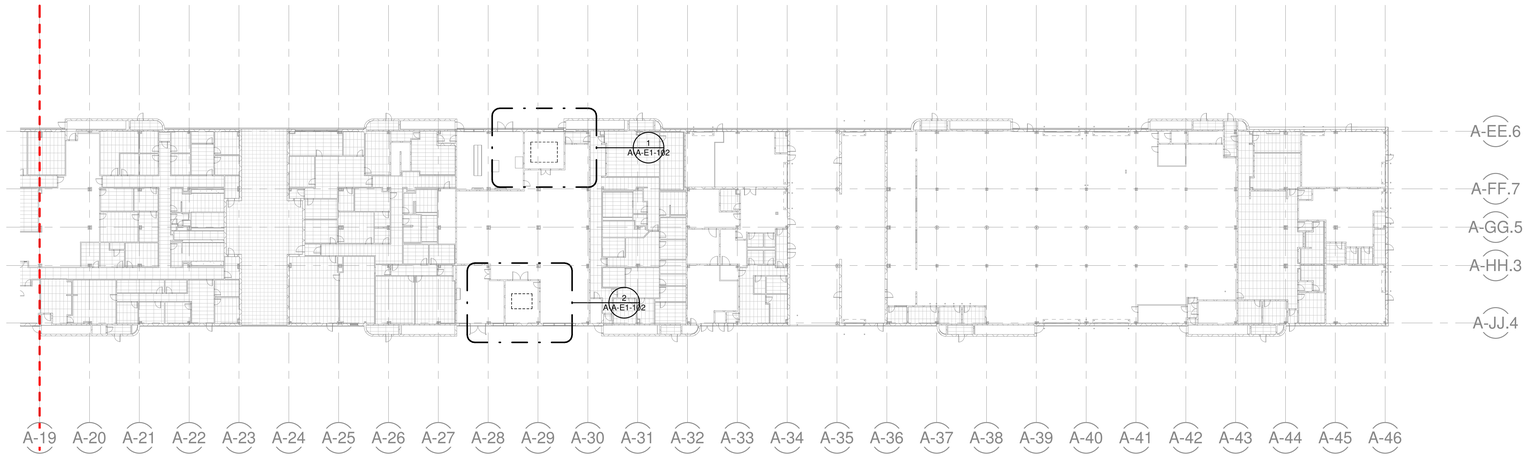

2 ELECTRIC DEMOLITION PLAN - CONCOURSE A - LEVEL 1 - CONCOURSE A - EAST
1/32" = 1'-0"

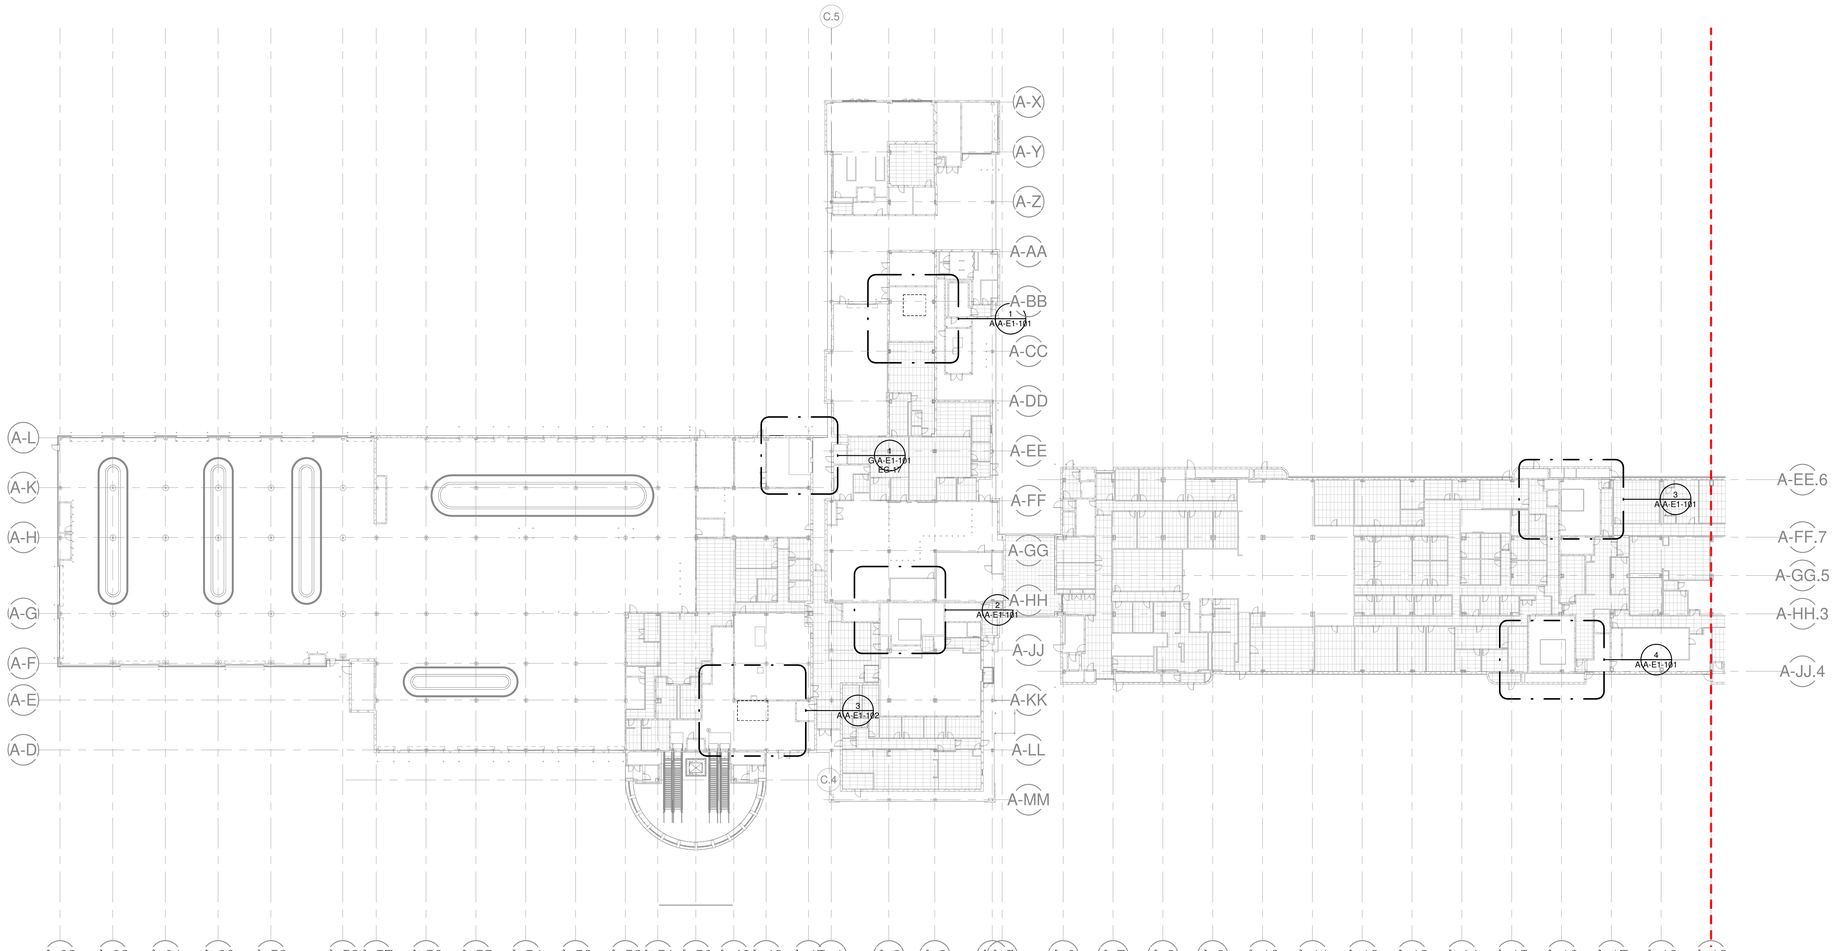

1 ELECTRIC DEMOLITION PLAN - CONCOURSE A - LEVEL 1 - CONCOURSE A - WEST
1/32" = 1'-0"

N

CVG AIRPORT AUTHORITY

KLH ENGINEERS
KOHRS LONNEMANN HEIL ENGINEERS, INC.
MECHANICAL/ELECTRICAL ENGINEERS
WWW.KLHENGRS.COM
1538 ALEXANDRIA PIKE, SUITE 11
FT. THOMAS, KENTUCKY 41075
800-354-9783
859-442-8050
859-442-8058 FAX
LEXINGTON, KENTUCKY
LOUISVILLE, KENTUCKY
COLUMBUS, OHIO

Gresham Smith

kpff Consulting Engineers
1203 Main Street, Suite 4
Cincinnati, OH 45202
O: 513.409.2338
www.kpff.com
Project No: 2400430

MOTZ ENGINEERING
HIGHER STANDARDS. BETTER RESULTS.
447 MORGAN STREET
CINCINNATI, OH 45206
T: 513.621.5400
F: 513.621.5407

PROJECT TITLE:
CVG INDUSTRIAL REHABILITATION AND EFFICIENCY PROGRAM - OVERALL

PROJECT ADDRESS:
3087 Terminal Dr
Hebron, KY 41048

STATE OF KENTUCKY
BRANDON M. JOHNSON
32854
LICENSED
PROFESSIONAL ENGINEER
4/18/2025

REVISIONS		
#	DATE	DESCRIPTION
D	04/18/25	ISSUE FOR BID

SCALE: 1/32" = 1'-0"
DATE: 04/18/25
PROJECT NUMBER: 26944.00
DRAWN BY: GMN CHECKED BY: BMJ

ELECTRIC DEMOLITION CONCOURSE A - RAMP LEVEL PLAN

O-A-E1-101

THIS DRAWING IS INTENDED TO BE PRINTED AT 30"X42"


KLH PROJECT # 26944

4/18/2025 11:49:46Autodesk Docs://CVG - Rehab and Efficiency Program/ELEC-KLH-CVG_R25.rvt


OWNERSHIP OF INSTRUMENTS OF SERVICE
All reports, plans, specifications, field data, notes and other documents and instruments prepared by the Consultant as instruments of service shall remain the property of the Consultant. The Consultant shall retain all common law, statutory and other reserved rights, including, without limitation, the copyright thereto.

KEYED NOTES

FOR REFERENCE ONLY - NOT ALL ENLARGED VIEWS APPEAR IN PROJECT SCOPE

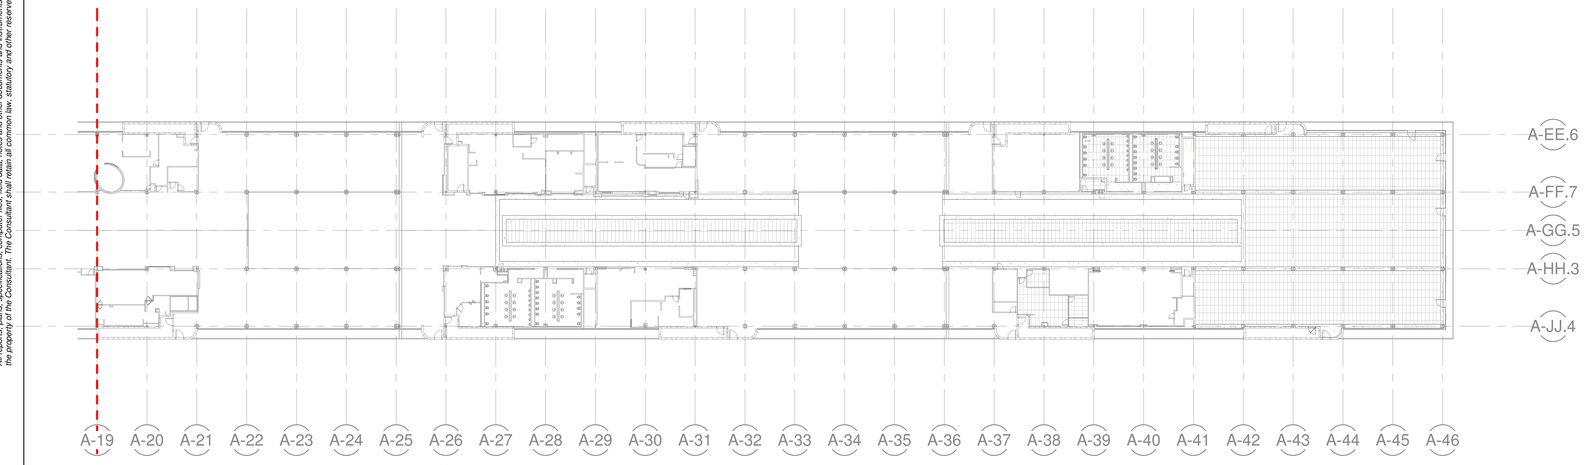

② ELECTRIC DEMOLITION PLAN - CONCOURSE A - LEVEL 2 - CONCOURSE A - EAST
1/32" = 1'-0"

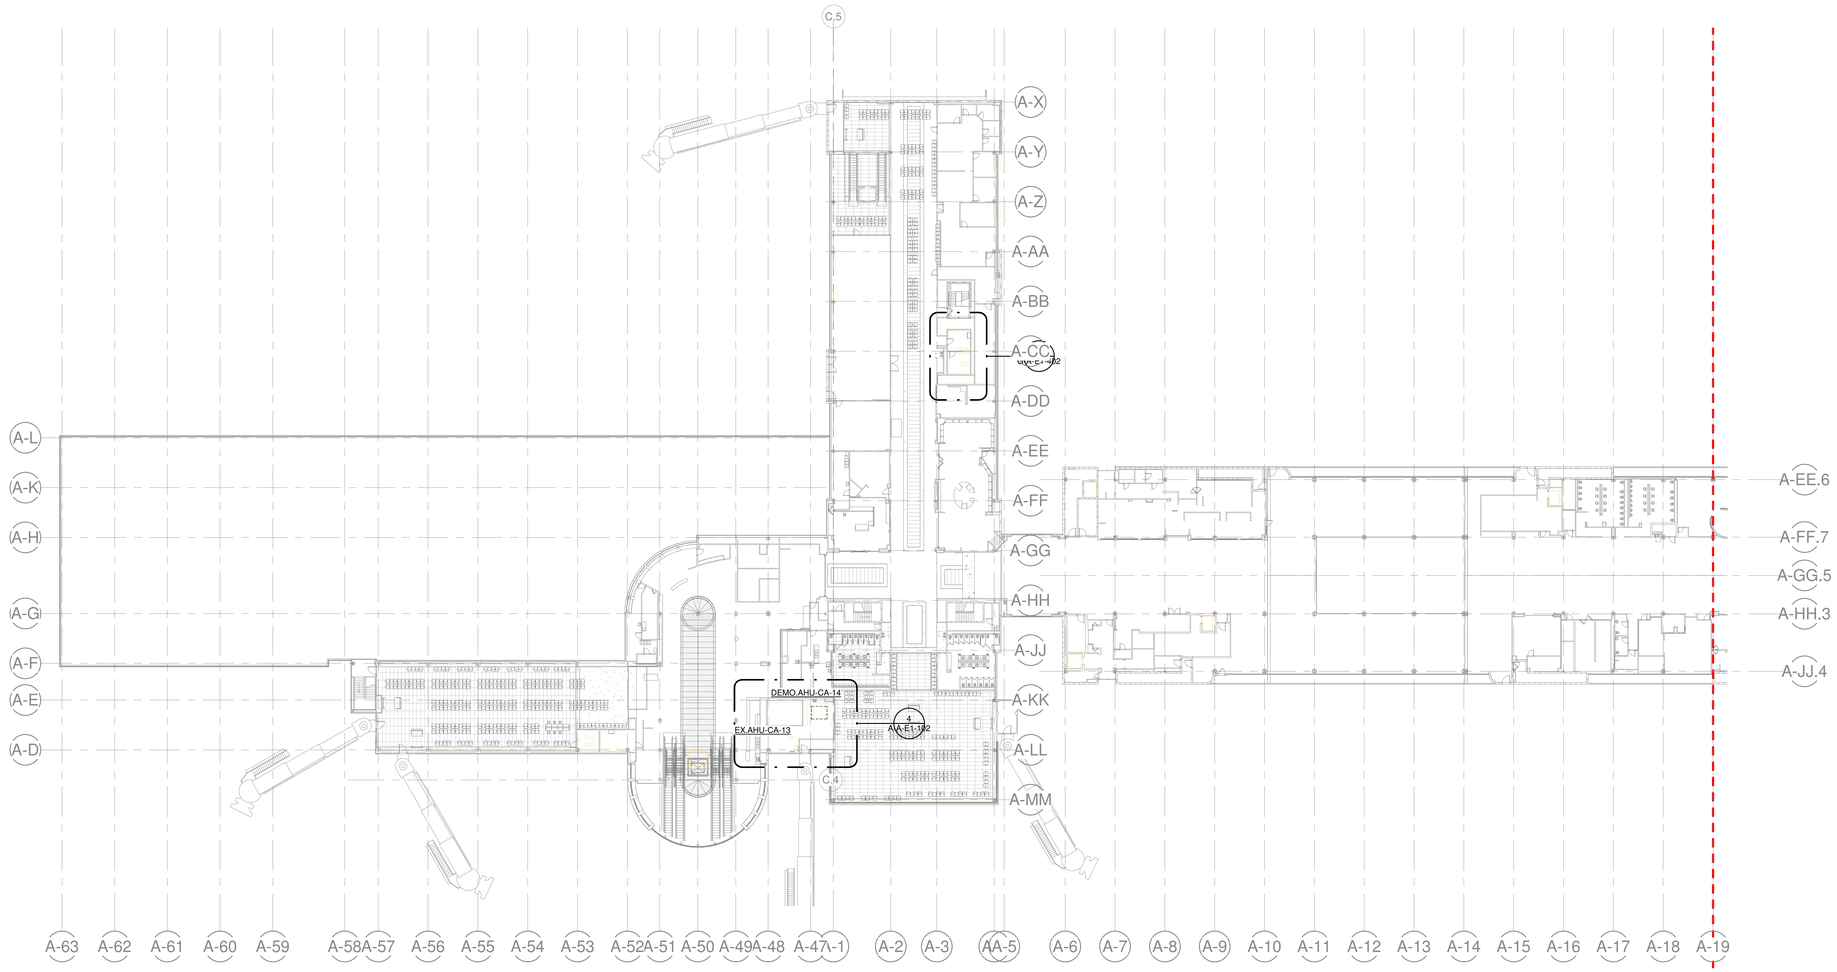

① ELECTRIC DEMOLITION PLAN - CONCOURSE A - LEVEL 2 - CONCOURSE A - WEST
1/32" = 1'-0"

CVG AIRPORT AUTHORITY

KLH ENGINEERS
KOHRS LONNEMANN HEIL ENGINEERS, INC.
MECHANICAL/ELECTRICAL ENGINEERS
WWW.KLHENGRS.COM
1538 ALEXANDRIA PIKE, SUITE 11
FT. THOMAS, KENTUCKY 41075
800-354-9783
859-442-8050
859-442-8058 FAX
LEXINGTON, KENTUCKY
LOUISVILLE, KENTUCKY
COLUMBUS, OHIO

Gresham Smith

kpff Consulting Engineers
1203 Main Street, Suite 4
Cincinnati, OH 45202
O: 513.409.2338
www.kpff.com
Project No: 2400430

MOTZ ENGINEERING
HIGHER STANDARDS. BETTER RESULTS.
447 MORGAN STREET
CINCINNATI, OH 45206
T: 513.621.5400
F: 513.621.5407

PROJECT TITLE:
CVG INDUSTRIAL REHABILITATION AND EFFICIENCY PROGRAM - OVERALL

PROJECT ADDRESS:
3087 Terminal Dr
Hebron, KY 41048

STATE OF KENTUCKY
BRANDON M. JOHNSON
32854
LICENSED
PROFESSIONAL ENGINEER
4/18/2025

REVISIONS		
#	DATE	DESCRIPTION
D	04/18/25	ISSUE FOR BID

SCALE: 1/32" = 1'-0"
DATE: 04/18/25
PROJECT NUMBER: 26944.00
DRAWN BY: GMN CHECKED BY: BMJ

ELECTRIC DEMOLITION CONCOURSE A - BOARDING LEVEL PLAN

O-A-E1-102

KLH PROJECT # 26944


THIS DRAWING IS INTENDED TO BE PRINTED AT 30"X42"

4/18/2025 11:50:14Autodesk Docs://CVG - Rehab and Efficiency Program/ELEC-KLH-CVG_R25.rvt


OWNERSHIP OF INSTRUMENTS OF SERVICE
All reports, drawings, specifications, field data, notes and other documents and instruments prepared by the Consultant as instruments of service shall remain the property of the Consultant. The Consultant shall retain all common law, statutory and other reserved rights, including, without limitation, the copyright thereto.

KEYED NOTES

FOR REFERENCE ONLY - NOT ALL ENLARGED VIEWS APPEAR IN PROJECT SCOPE

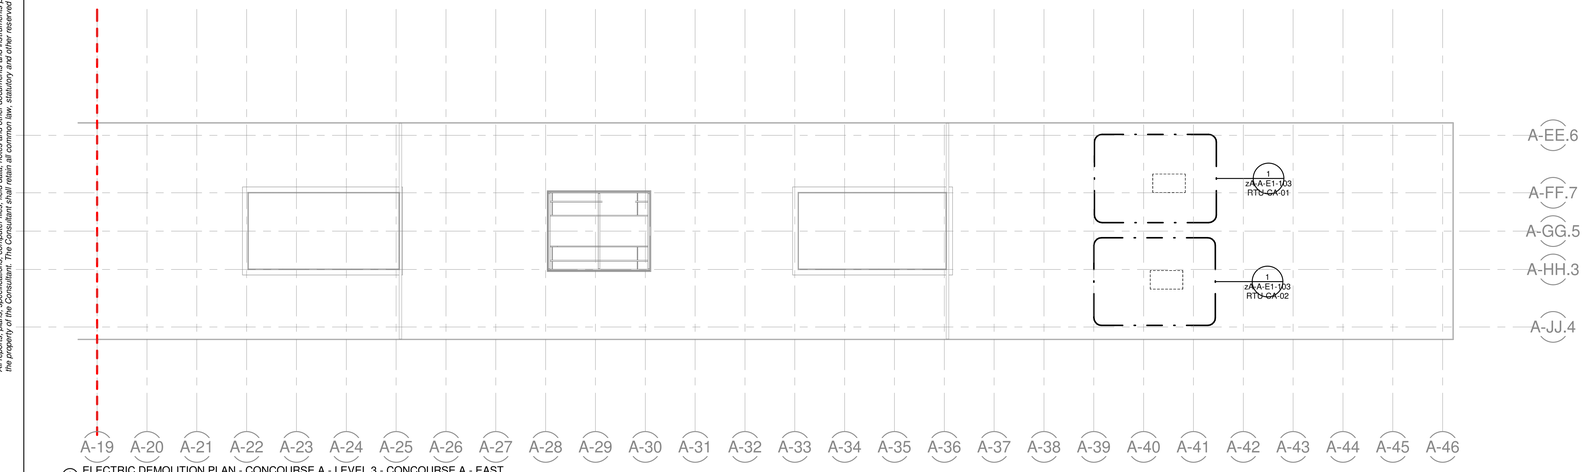

② ELECTRIC DEMOLITION PLAN - CONCOURSE A - LEVEL 3 - CONCOURSE A - EAST
1/32" = 1'-0"

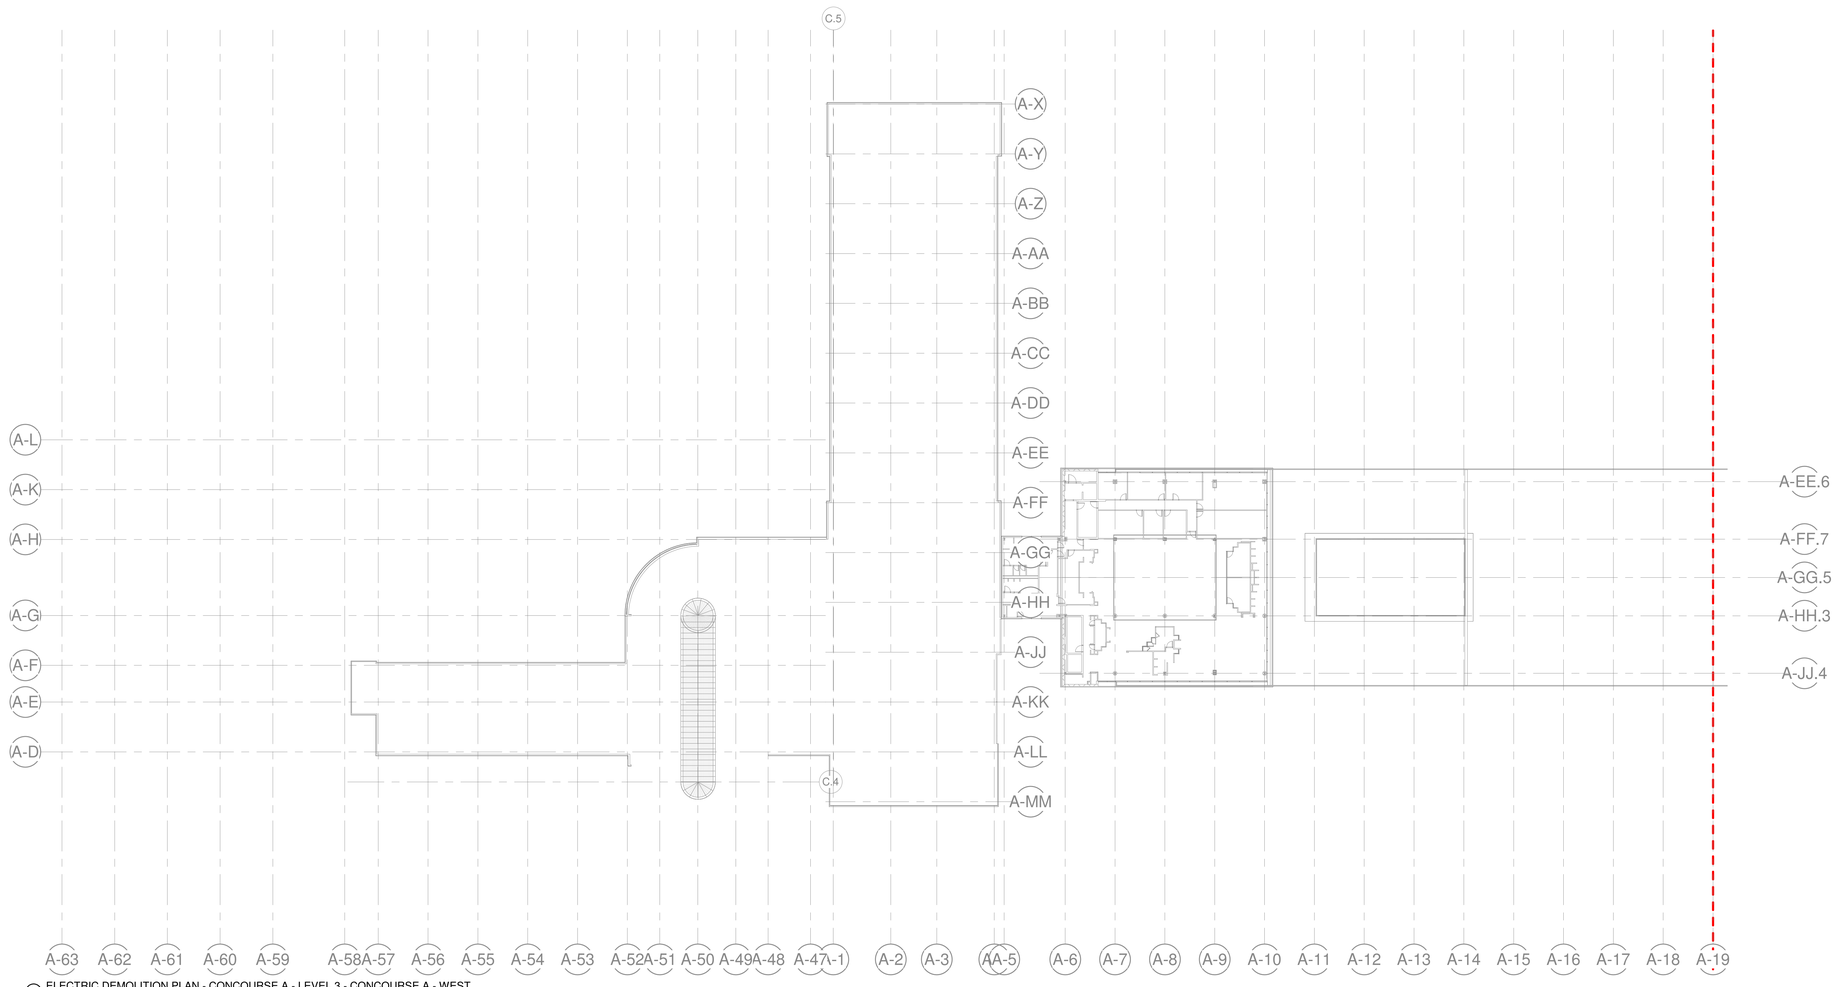

① ELECTRIC DEMOLITION PLAN - CONCOURSE A - LEVEL 3 - CONCOURSE A - WEST
1/32" = 1'-0"

CVG AIRPORT AUTHORITY

KLH ENGINEERS
KOHRS LONNEMANN HEIL ENGINEERS, INC.
MECHANICAL/ELECTRICAL ENGINEERS
WWW.KLHENGRS.COM
1538 ALEXANDRIA PIKE, SUITE 11
FT. THOMAS, KENTUCKY 41075
800-354-9783
859-442-8050
859-442-8058 FAX
LEXINGTON, KENTUCKY
LOUISVILLE, KENTUCKY
COLUMBUS, OHIO

Gresham Smith

kpff Consulting Engineers
1203 Main Street, Suite 4
Cincinnati, OH 45202
O: 513.409.2338
www.kpff.com
Project No: 2400430

MOTZ ENGINEERING
HIGHER STANDARDS. BETTER RESULTS.
447 MORGAN STREET
CINCINNATI, OH 45206
T: 513.621.5400
F: 513.621.5407

PROJECT TITLE:
CVG INDUSTRIAL REHABILITATION AND EFFICIENCY PROGRAM - OVERALL

PROJECT ADDRESS:
3087 Terminal Dr
Hebron, KY 41048

STATE OF KENTUCKY
BRANDON M. JOHNSON
32854
LICENSED
PROFESSIONAL ENGINEER
4/18/2025

REVISIONS		
#	DATE	DESCRIPTION
D	04/18/25	ISSUE FOR BID

SCALE:	1/32" = 1'-0"
DATE:	04/18/25
PROJECT NUMBER:	26944.00
DRAWN BY: GMN	CHECKED BY: BMJ

ELECTRIC DEMOLITION
CONCOURSE A - LEVEL 3 PLAN

O-A-E1-103

KLH PROJECT # 26944


THIS DRAWING IS INTENDED TO BE PRINTED AT 30"X42"

4/18/2025 11:50:31Autodesk Docs://CVG - Rehab and Efficiency Program/ELEC-KLH-CVG_R25.rvt


OWNERSHIP OF INSTRUMENTS OF SERVICE
All reports, drawings, specifications, computer files, field data, notes and other documents and instruments prepared by the Consultant as instruments of service shall remain the property of the Consultant. The Consultant shall retain all common law, statutory and other reserved rights, including, without limitation, the copyright thereto.

KEYED NOTES	
E30	RUN ALL CONCOURSE A CAT6 CABLING FOR GENERATOR WORK TO OWNER SWITCH IN THIS ROOM. COORDINATION AND CONNECTIONS WITH OWNER.

FOR REFERENCE ONLY - NOT ALL ENLARGED VIEWS APPEAR IN PROJECT SCOPE

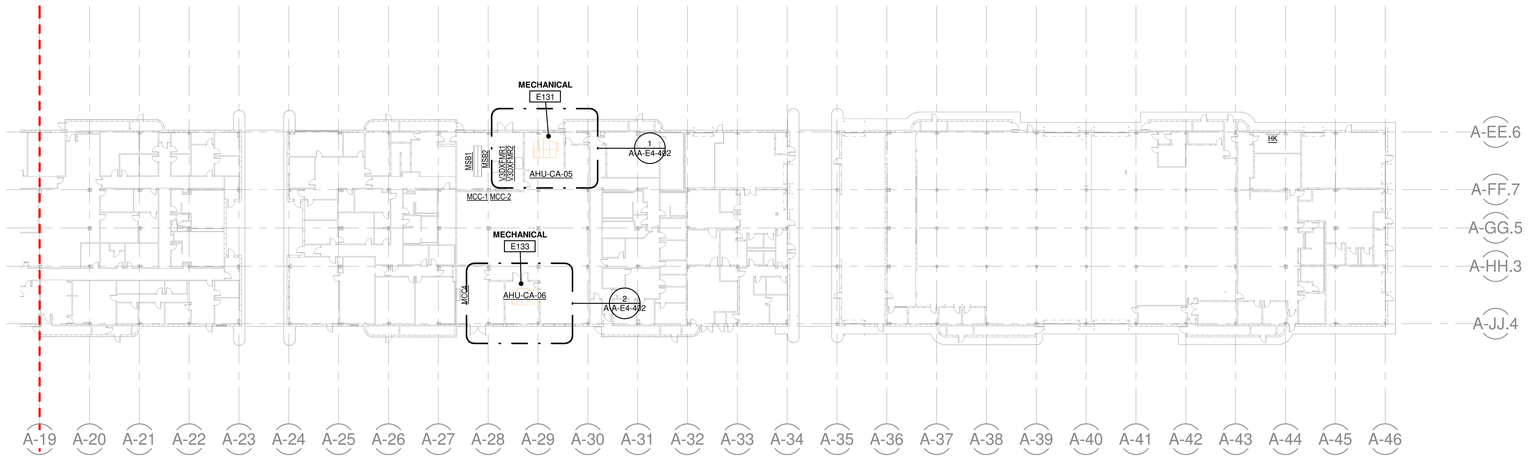

2 ELECTRIC POWER PLAN - CONCOURSE A - LEVEL 1 - CONCOURSE A - EAST
1/32" = 1'-0"

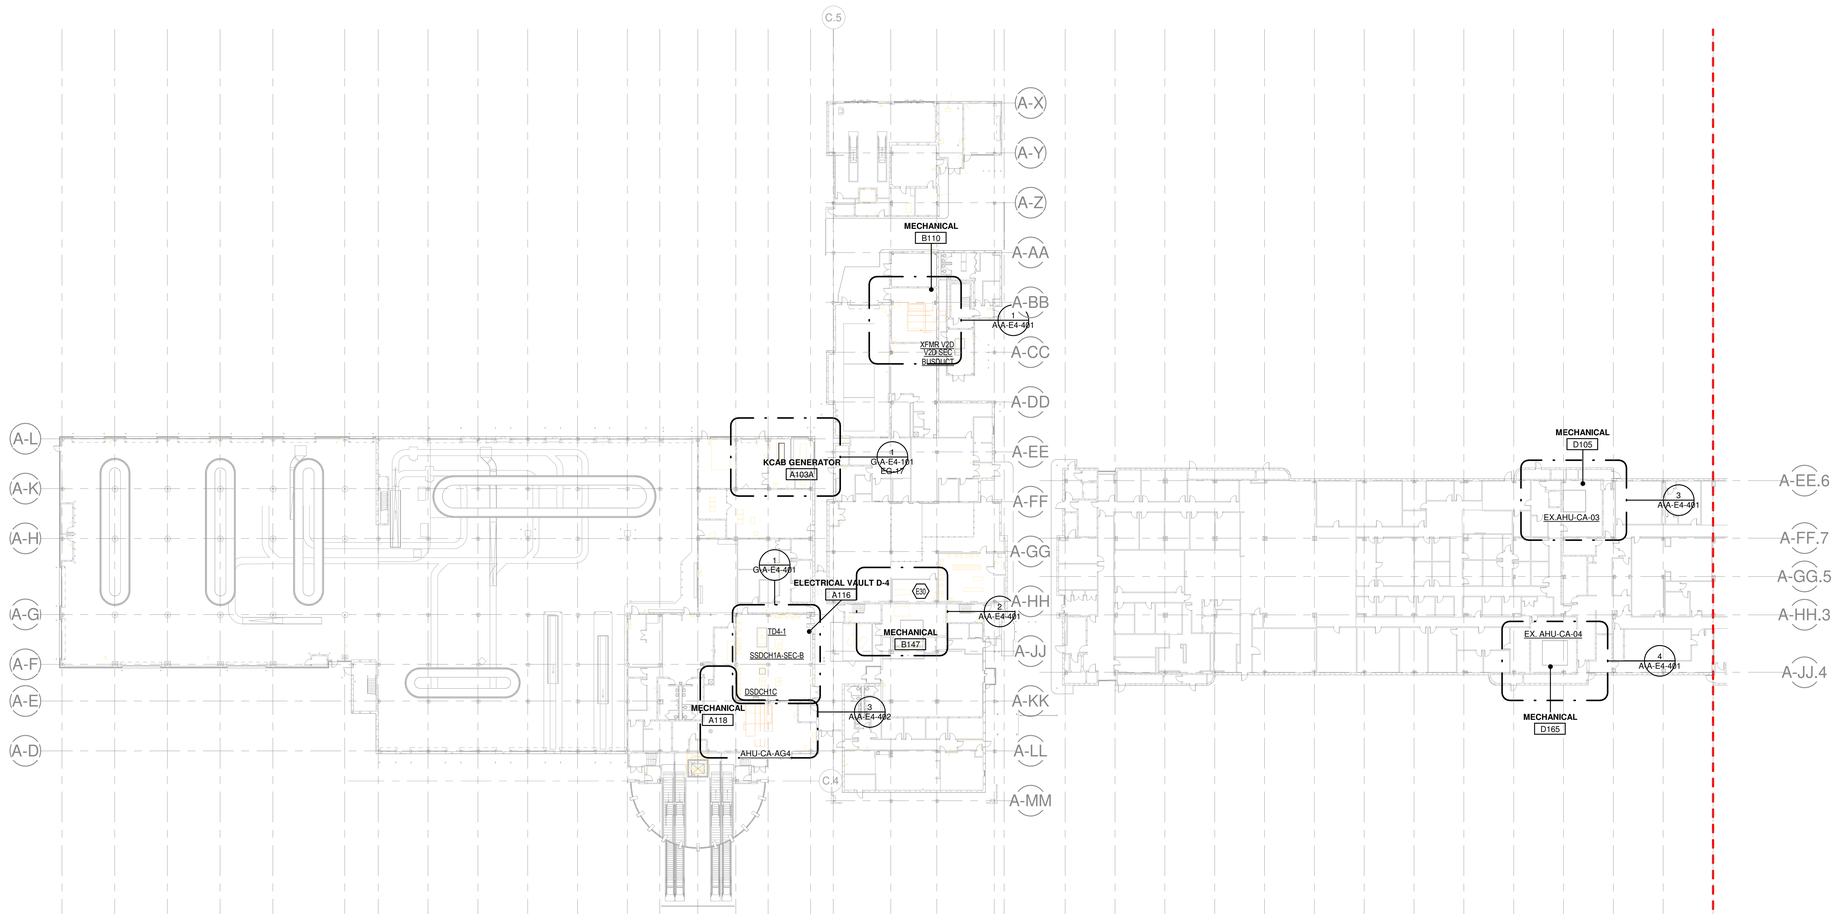

1 ELECTRIC POWER PLAN - CONCOURSE A - LEVEL 1 - CONCOURSE A - WEST
1/32" = 1'-0"

N

CVG AIRPORT AUTHORITY

KLH ENGINEERS
KOHRS LONNEMANN HEIL ENGINEERS, INC.
MECHANICAL/ELECTRICAL ENGINEERS
WWW.KLHENGRS.COM
1538 ALEXANDRIA PIKE, SUITE 11
FT. THOMAS, KENTUCKY 41075
800-354-9783
859-442-8050
859-442-8058 FAX
LEXINGTON, KENTUCKY
LOUISVILLE, KENTUCKY
COLUMBUS, OHIO

Gresham Smith

kpff Consulting Engineers
1203 Main Street, Suite 4
Cincinnati, OH 45202
O: 513.409.2338
www.kpff.com
Project No: 2400430

MOTZ ENGINEERING
HIGHER STANDARDS. BETTER RESULTS.
447 MORGAN STREET
CINCINNATI, OH 45206
T: 513.621.5400
F: 513.621.5407

PROJECT TITLE:
CVG INDUSTRIAL REHABILITATION AND EFFICIENCY PROGRAM - OVERALL

PROJECT ADDRESS:
3087 Terminal Dr
Hebron, KY 41048

STATE OF KENTUCKY
BRANDON M. JOHNSON
32854
LICENSED
PROFESSIONAL ENGINEER
4/18/2025

REVISIONS		
#	DATE	DESCRIPTION
D	04/18/25	ISSUE FOR BID

SCALE: 1/32" = 1'-0"
DATE: 04/18/25
PROJECT NUMBER: 26944.00
DRAWN BY: GMN CHECKED BY: BMJ

ELECTRIC POWER CONCOURSE A - RAMP LEVEL PLAN

O-A-E4-101

THIS DRAWING IS INTENDED TO BE PRINTED AT 30"X42"


KLH PROJECT # 26944

4/18/2025 11:50:47 Autodesk Docs://CVG - Rehab and Efficiency Program/ELEC-KLH-CVG_R25.rvt


OWNERSHIP OF INSTRUMENTS OF SERVICE
All reports, drawings, specifications, computer files, field data, notes and other documents and instruments prepared by the Consultant as instruments of service shall remain the property of the Consultant. The Consultant shall retain all common law, statutory and other reserved rights, including, without limitation, the copyright thereto.

KEYED NOTES

FOR REFERENCE ONLY - NOT ALL ENLARGED VIEWS APPEAR IN PROJECT SCOPE

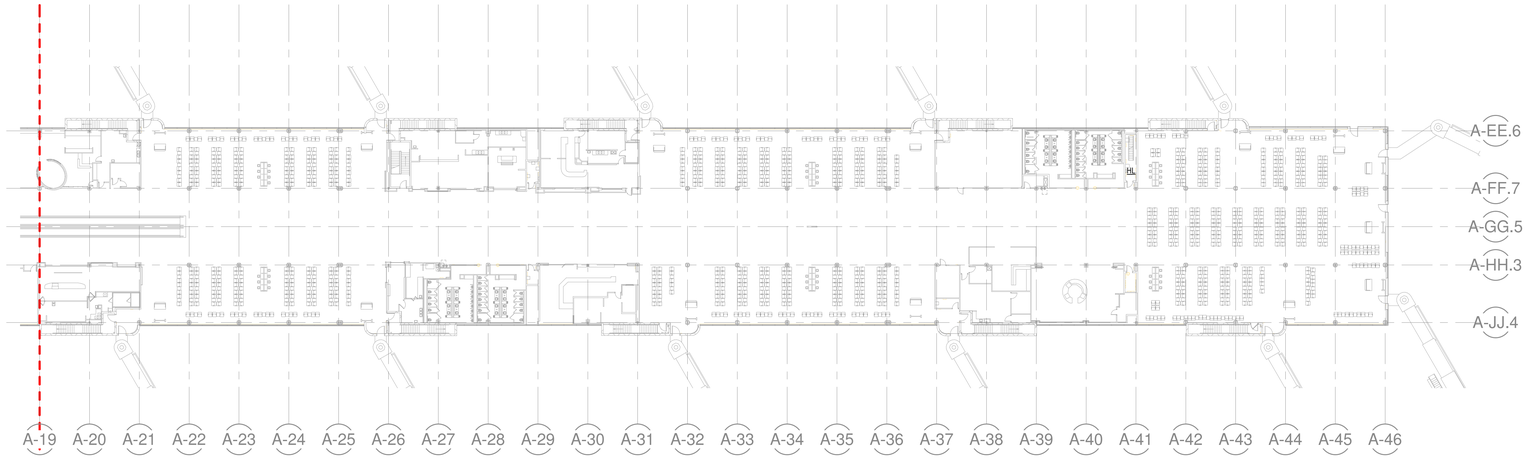

2 ELECTRIC POWER PLAN - CONCOURSE A - LEVEL 2 - CONCOURSE A - EAST
1/32" = 1'-0"

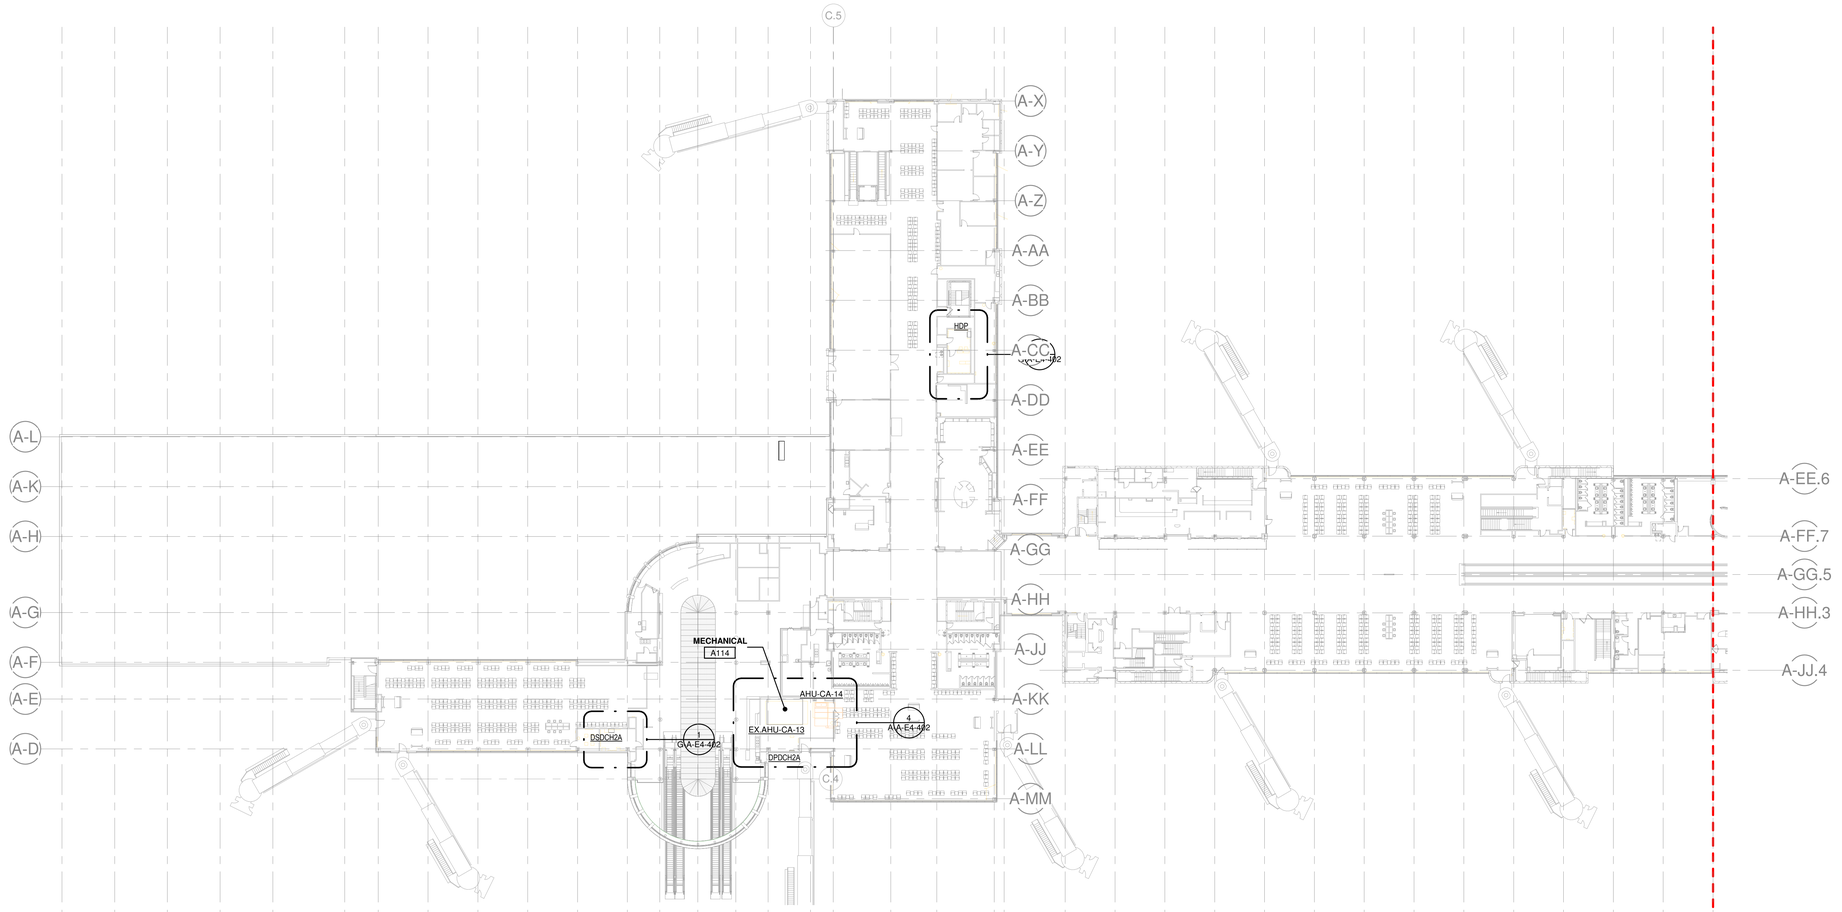

1 ELECTRIC POWER PLAN - CONCOURSE A - LEVEL 2 - CONCOURSE A - WEST
1/32" = 1'-0"

CVG AIRPORT AUTHORITY

KLH ENGINEERS
KOHRS LONNEMANN HEIL ENGINEERS, INC.
MECHANICAL/ELECTRICAL ENGINEERS
WWW.KLHENGRS.COM
1538 ALEXANDRIA PIKE, SUITE 11
FT. THOMAS, KENTUCKY 41075
800-354-9783
859-442-8050
859-442-8058 FAX
LEXINGTON, KENTUCKY
LOUISVILLE, KENTUCKY
COLUMBUS, OHIO

Gresham Smith

kpff Consulting Engineers
1203 Main Street, Suite 4
Cincinnati, OH 45202
O: 513.409.2338
www.kpff.com
Project No: 2400430

MOTZ ENGINEERING
HIGHER STANDARDS. BETTER RESULTS.
447 MORGAN STREET
CINCINNATI, OH 45206
T: 513.621.5400
F: 513.621.5407

PROJECT TITLE:
CVG INDUSTRIAL REHABILITATION AND EFFICIENCY PROGRAM - OVERALL

PROJECT ADDRESS:
3087 Terminal Dr
Hebron, KY 41048

STATE OF KENTUCKY
BRANDON M. JOHNSON
32854
LICENSED
PROFESSIONAL ENGINEER
4/18/2025

REVISIONS		
#	DATE	DESCRIPTION
D	04/18/25	ISSUE FOR BID

SCALE: 1/32" = 1'-0"
DATE: 04/18/25
PROJECT NUMBER: 26944.00
DRAWN BY: GMN CHECKED BY: BMJ

ELECTRIC POWER CONCOURSE A - BOARDING LEVEL PLAN

O-A-E4-102

KLH PROJECT # 26944


THIS DRAWING IS INTENDED TO BE PRINTED AT 30"X42"

4/18/2025 11:51:36 Autodesk Docs://CVG - Rehab and Efficiency Program/ELEC-KLH-CVG_R25.rvt


OWNERSHIP OF INSTRUMENTS OF SERVICE
All reports, drawings, specifications, computer files, field data, notes and other documents and instruments prepared by the Consultant as instruments of service shall remain the property of the Consultant. The Consultant shall retain all common law, statutory and other reserved rights, including, without limitation, the copyright thereto.

KEYED NOTES

FOR REFERENCE ONLY - NOT ALL ENLARGED VIEWS APPEAR IN PROJECT SCOPE

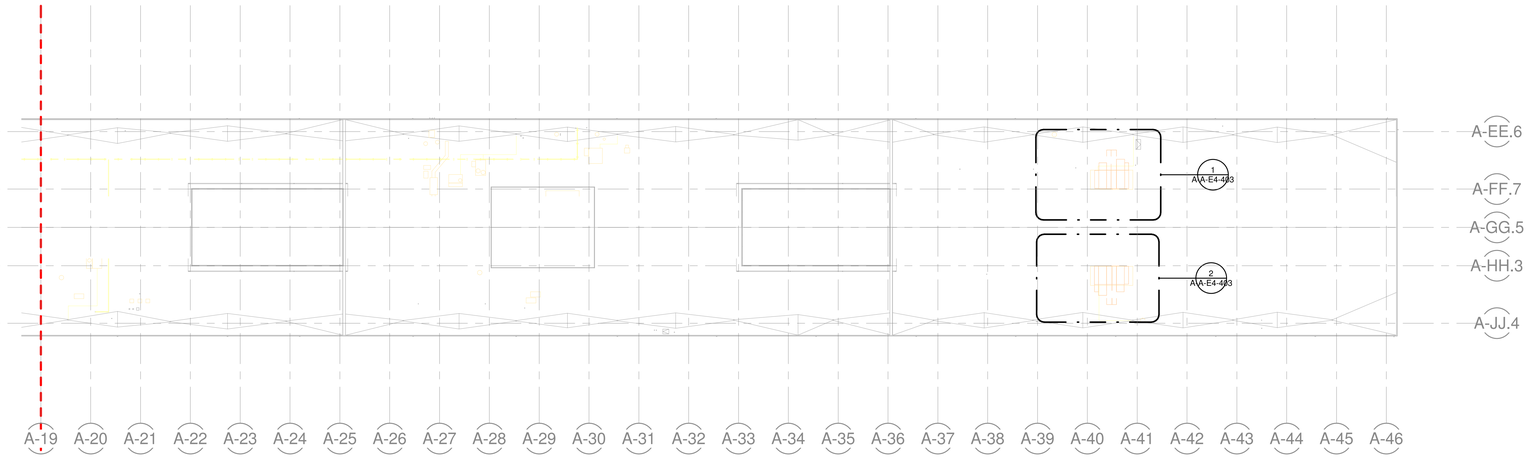

2 ELECTRIC POWER PLAN - CONCOURSE A - LEVEL 3 - CONCOURSE A - EAST
1/32" = 1'-0"

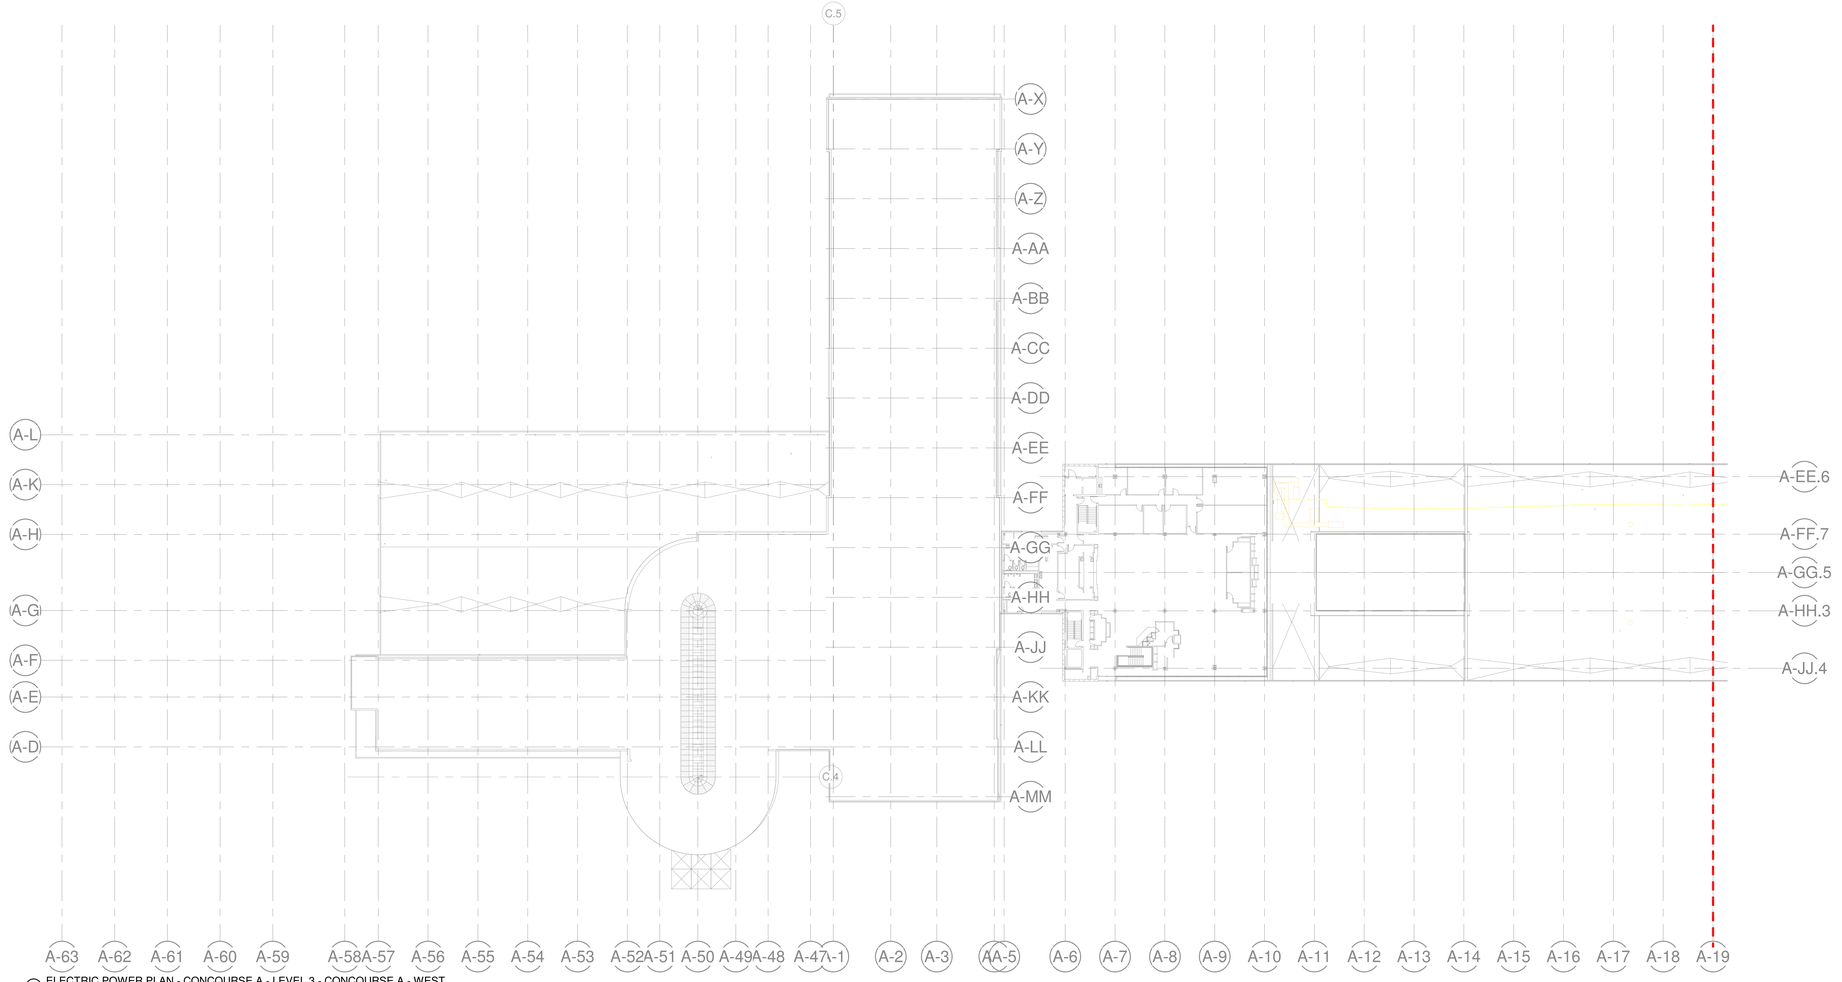

1 ELECTRIC POWER PLAN - CONCOURSE A - LEVEL 3 - CONCOURSE A - WEST
1/32" = 1'-0"

N

CVG AIRPORT AUTHORITY

KLH ENGINEERS
KOHRS LONNEMANN HEIL ENGINEERS, INC.
MECHANICAL/ELECTRICAL ENGINEERS
WWW.KLHENGRS.COM
1538 ALEXANDRIA PIKE, SUITE 11
FT. THOMAS, KENTUCKY 41075
800-354-9783
859-442-8050
859-442-8058 FAX
LEXINGTON, KENTUCKY
LOUISVILLE, KENTUCKY
COLUMBUS, OHIO

Gresham Smith

kpff Consulting Engineers
1203 Main Street, Suite 4
Cincinnati, OH 45202
O: 513.409.2338
www.kpff.com
Project No: 2400430

MOTZ ENGINEERING
HIGHER STANDARDS. BETTER RESULTS.
447 MORGAN STREET
CINCINNATI, OH 45206
T: 513.621.5400
F: 513.621.5407

PROJECT TITLE:
CVG INDUSTRIAL REHABILITATION AND EFFICIENCY PROGRAM - OVERALL

PROJECT ADDRESS:
3087 Terminal Dr
Hebron, KY 41048

STATE OF KENTUCKY
BRANDON M. JOHNSON
32854
LICENSED PROFESSIONAL ENGINEER
4/18/2025

REVISIONS		
#	DATE	DESCRIPTION
D	04/18/25	ISSUE FOR BID

SCALE:	1/32" = 1'-0"
DATE:	04/18/25
PROJECT NUMBER:	26944.00
DRAWN BY: GMN	CHECKED BY: BMJ

ELECTRIC POWER
CONCOURSE A - LEVEL 3 PLAN

O-A-E4-103

KLH PROJECT # 26944


THIS DRAWING IS INTENDED TO BE PRINTED AT 30"X42"

4/18/2025 11:51:50 Autodesk Docs://CVG - Rehab and Efficiency Program/ELEC-KLH-CVG_R25.rvt

OWNERSHIP OF INSTRUMENTS OF SERVICE
All reports, drawings, specifications, electronic files, field data, notes and other documents and instruments prepared by the Consultant as instruments of service shall remain the property of the Consultant. The Consultant shall retain all common law, statutory and other reserved rights, including, without limitation, the copyright thereto.

FOR REFERENCE ONLY - NOT ALL ENLARGED VIEWS APPEAR IN PROJECT SCOPE

FEEDER SCHEDULE	
225	2-1/2"C, 3-4/0, 4/0N, #4G
350	3-1/2"C, 3-500kcmil, 500kcmil N, #2G
400	3-1/2"C, 3-600kcmil, 600kcmil N, #2G
600	(2)3"C, 3-350kcmil, 350kcmil N, #1G
700	(2)3-1/2"C, 3-500kcmil, 500kcmil N, 1/0G
800	(3)3"C, 3-300kcmil, 300kcmil N, 1/0G
1200T	(4)3"C, 3-350kcmil, 350kcmil N, 1/0G
3000J	(8)3-1/2"C, 3-500kcmil, 500kcmil N, 1/0G
4000T.A	(11)3-1/2"C, 3-500kcmil, 500kcmil N, 1/0G

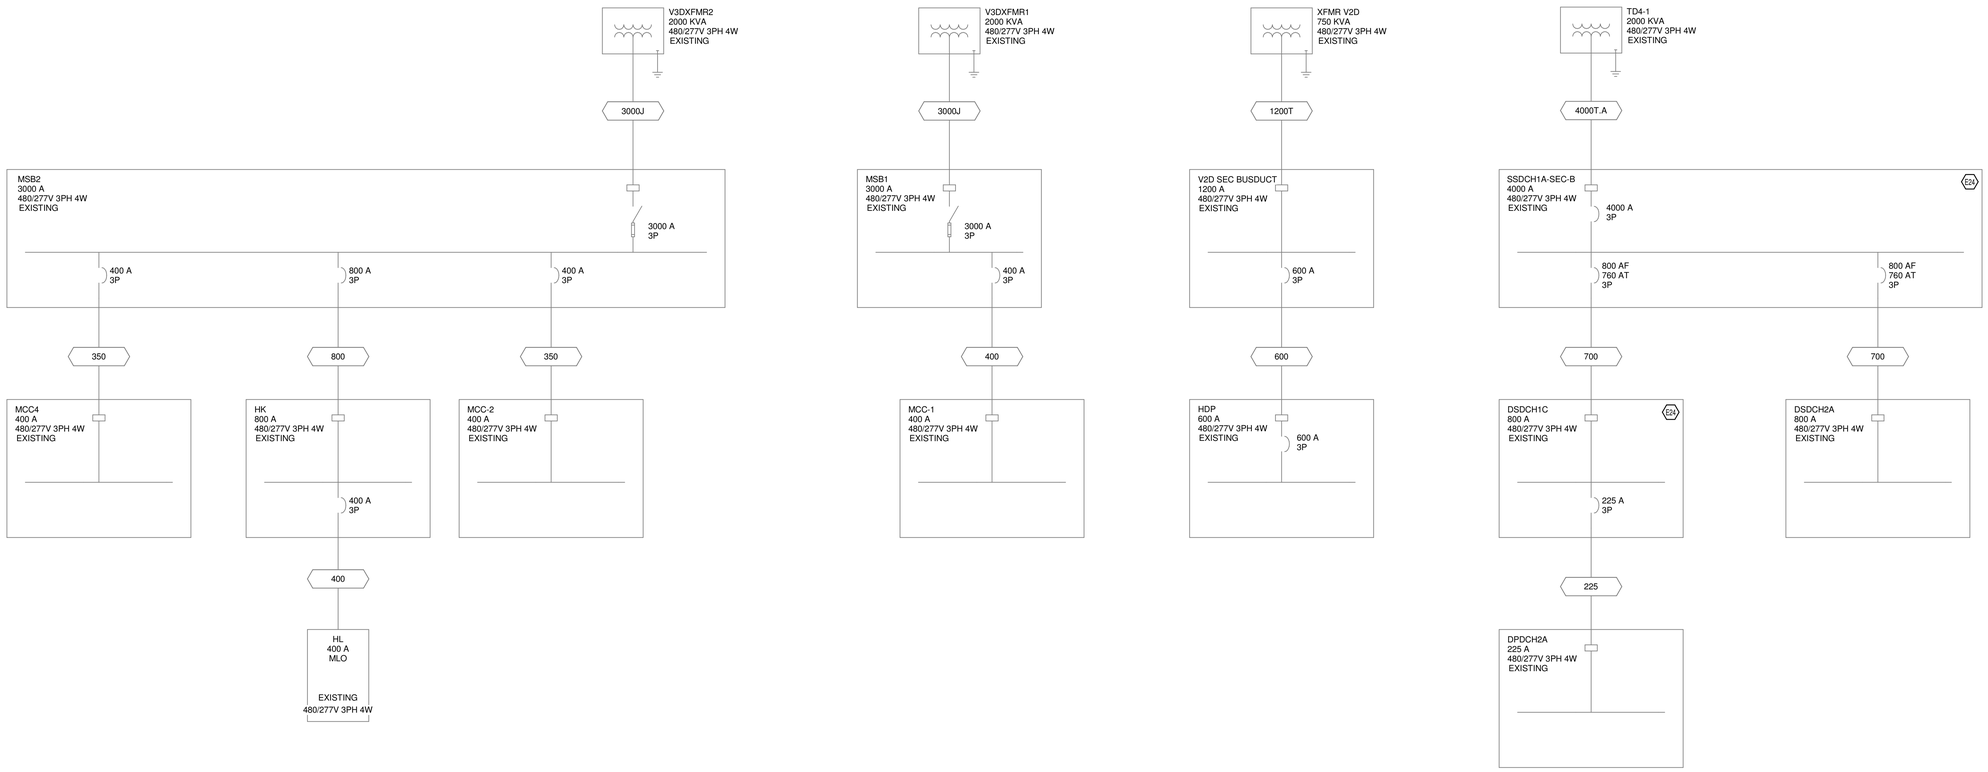

1 ELECTRIC SINGLE-LINE DIAGRAM -CONCOURSE A
NOT TO SCALE

CVG AIRPORT AUTHORITY

KLH ENGINEERS
KOHRS LONNEMANN HEIL ENGINEERS, INC.
MECHANICAL/ELECTRICAL ENGINEERS
WWW.KLHENGRS.COM
1538 ALEXANDRIA PIKE, SUITE 11
FT. THOMAS, KENTUCKY 41075
800-354-9783
859-442-8050
859-442-8058 FAX
LEXINGTON, KENTUCKY
LOUISVILLE, KENTUCKY
COLUMBUS, OHIO

Gresham Smith

kpff Consulting Engineers
1203 Main Street, Suite 4
Cincinnati, OH 45202
O: 513.409.2338
www.kpff.com
Project No: 2400430

MOTZ ENGINEERING
HIGHER STANDARDS. BETTER RESULTS.
447 MORGAN STREET
CINCINNATI, OH 45206
T: 513.621.5400
F: 513.621.5407

PROJECT TITLE:
CVG INDUSTRIAL REHABILITATION AND EFFICIENCY PROGRAM - OVERALL

PROJECT ADDRESS:
3087 Terminal Dr
Hebron, KY 41048

STATE OF KENTUCKY
BRANDON M. JOHNSON
32854
LICENSED
PROFESSIONAL ENGINEER
4/18/2025

REVISIONS		
#	DATE	DESCRIPTION
D	04/18/25	ISSUE FOR BID

SCALE: 1" = 1'-0"
DATE: 04/18/25
PROJECT NUMBER: 26944.00
DRAWN BY: CJW CHECKED BY: BMJ

ELECTRIC SINGLE-LINE DIAGRAM -CONCOURSE A

O-A-E4-601


THIS DRAWING IS INTENDED TO BE PRINTED AT 30"X42"

KLH PROJECT # 26944


OWNERSHIP OF INSTRUMENTS OF SERVICE
All reports, drawings, specifications, electronic media, and other documents sent instruments prepared by the Consultant as instruments of service shall remain the property of the Consultant. The Consultant shall retain all common law, statutory and other reserved rights, including, without limitation, the copyright thereto.

KEYED NOTES

FOR REFERENCE ONLY - NOT ALL ENLARGED VIEWS APPEAR IN PROJECT SCOPE

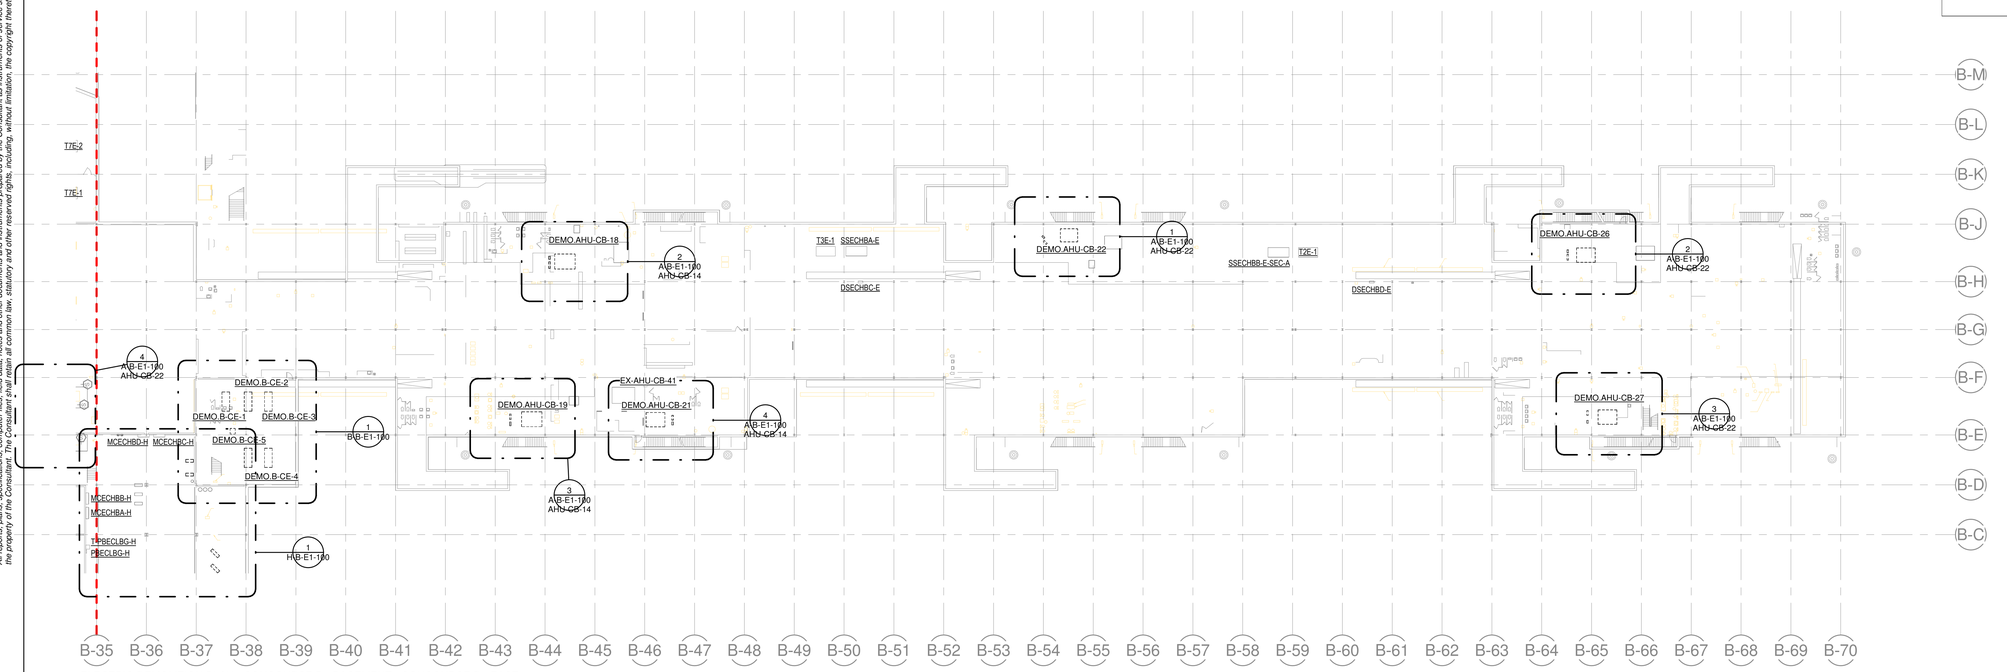

2 ELECTRIC DEMOLITION PLAN - CONCOURSE B - BASEMENT - CONCOURSE B - EAST
1/32" = 1'-0"

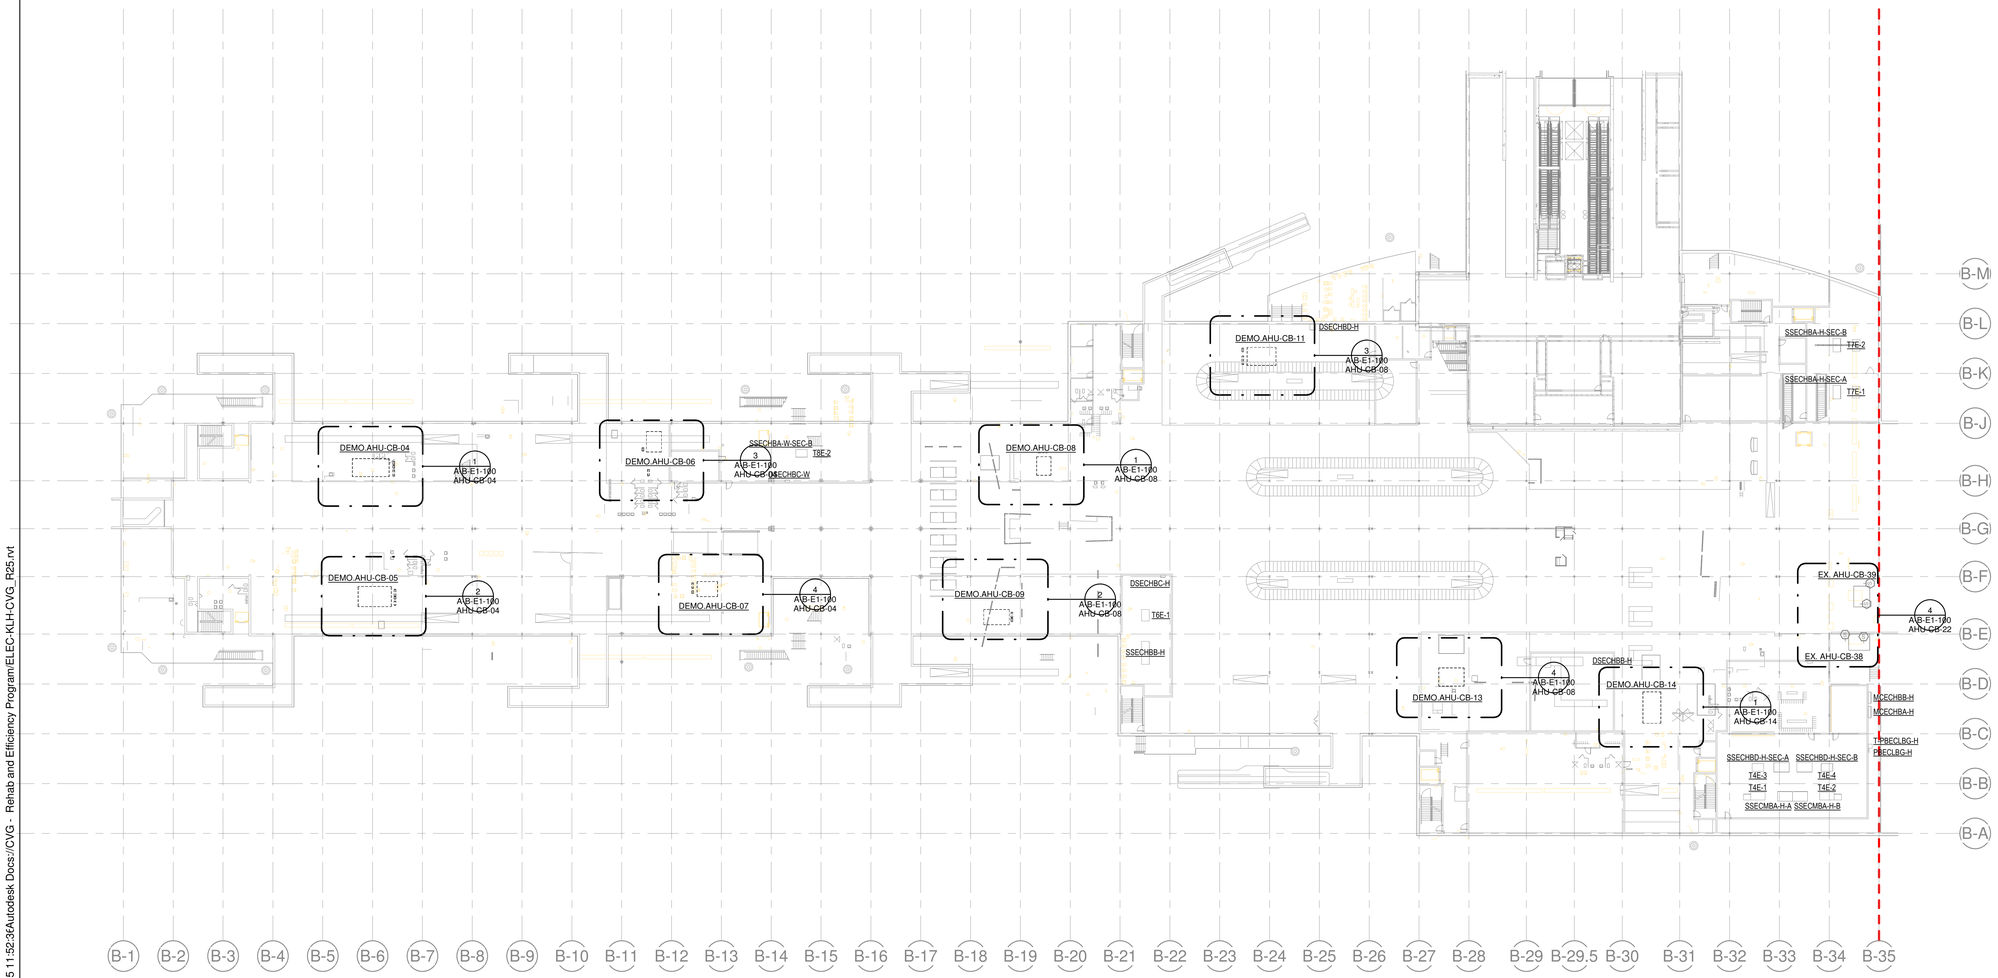

1 ELECTRIC DEMOLITION PLAN - CONCOURSE B - BASEMENT - CONCOURSE B - WEST
1/32" = 1'-0"

N

THIS DRAWING IS INTENDED TO BE PRINTED AT 30"X42"

CVG AIRPORT AUTHORITY

KLH ENGINEERS
KOHRS LONNEMANN HEIL ENGINEERS, INC.
MECHANICAL/ELECTRICAL ENGINEERS
WWW.KLHENGRS.COM
1538 ALEXANDRIA PIKE, SUITE 11
FT. THOMAS, KENTUCKY 41075
800-354-9783
859-442-8050
859-442-8058 FAX
LEXINGTON, KENTUCKY
LOUISVILLE, KENTUCKY
COLUMBUS, OHIO

Gresham Smith

kpff Consulting Engineers
1203 Main Street, Suite 4
Cincinnati, OH 45202
O: 513.409.2338
www.kpff.com
Project No: 2400430

MOTZ ENGINEERING
HIGHER STANDARDS. BETTER RESULTS.
447 MORGAN STREET
CINCINNATI, OH 45206
T: 513.621.5400
F: 513.621.5407

PROJECT TITLE:
CVG INDUSTRIAL REHABILITATION AND EFFICIENCY PROGRAM - OVERALL

PROJECT ADDRESS:
3087 Terminal Dr
Hebron, KY 41048

STATE OF KENTUCKY
BRANDON M. JOHNSON
32554
LICENSED
PROFESSIONAL ENGINEER
4/18/2025

REVISIONS		
#	DATE	DESCRIPTION
D	04/18/25	ISSUE FOR BID

SCALE: 1/32" = 1'-0"
DATE: 04/18/25
PROJECT NUMBER: 26944.00
DRAWN BY: GMN CHECKED BY: BMJ


ELECTRIC DEMOLITION CONCOURSE B - BASEMENT LEVEL PLAN

O-B-E1-100


KLH PROJECT # 26944

4/18/2025 11:52:36Autodesk Docs://CVG - Rehab and Efficiency Program/ELEC-KLH-CVG_R25.rvt

OWNERSHIP OF INSTRUMENTS OF SERVICE
All reports, drawings, specifications, field data, notes and other documents and instruments prepared by the Consultant as instruments of service shall remain the property of the Consultant. The Consultant shall retain all common law, statutory and other reserved rights, including, without limitation, the copyright thereto.

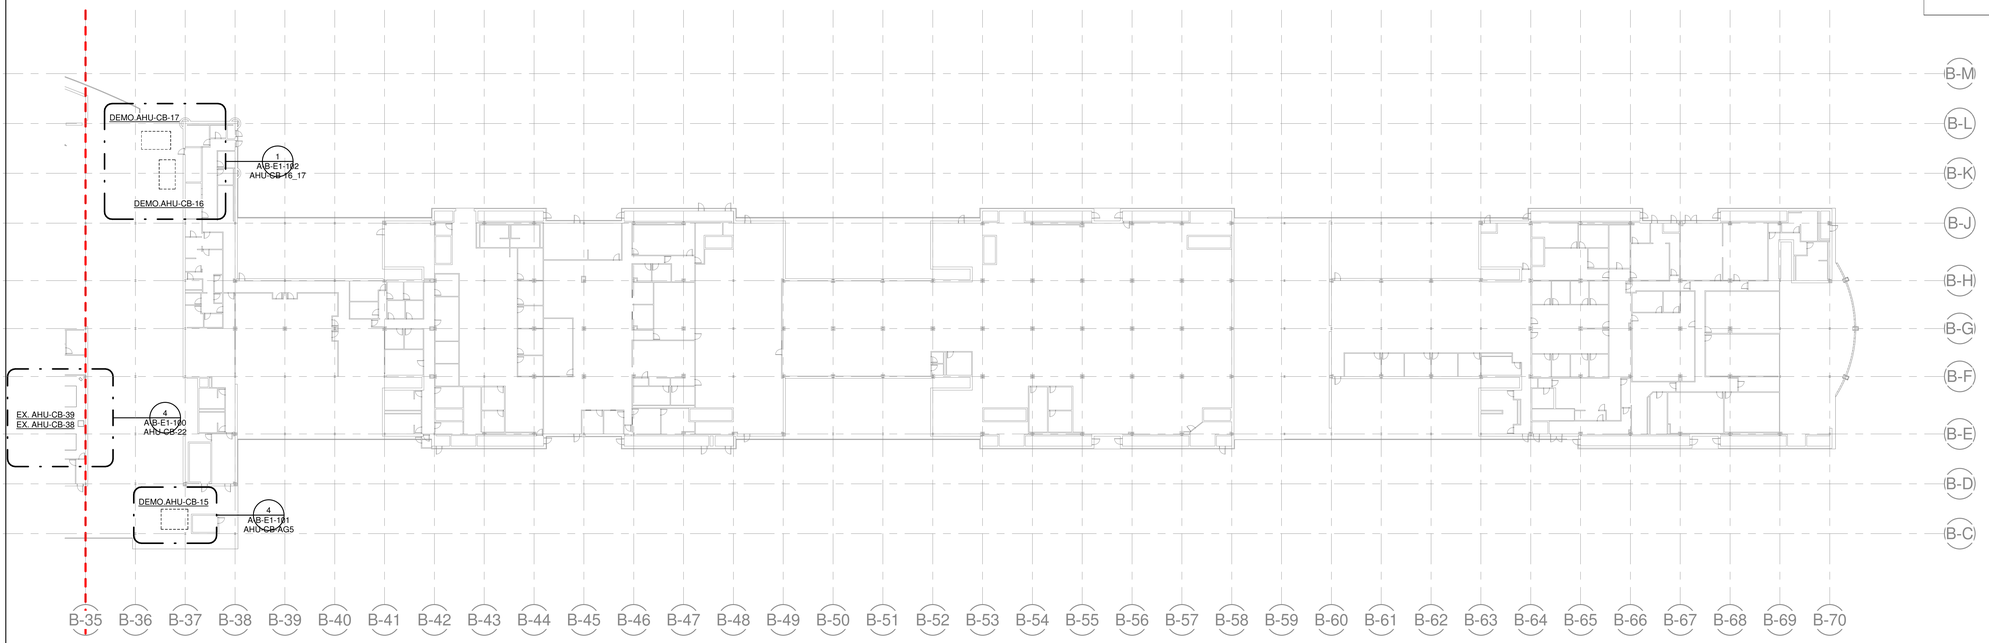

2 ELECTRIC DEMOLITION PLAN - CONCOURSE B - LEVEL 1 - CONCOURSE B - EAST
1/32" = 1'-0"

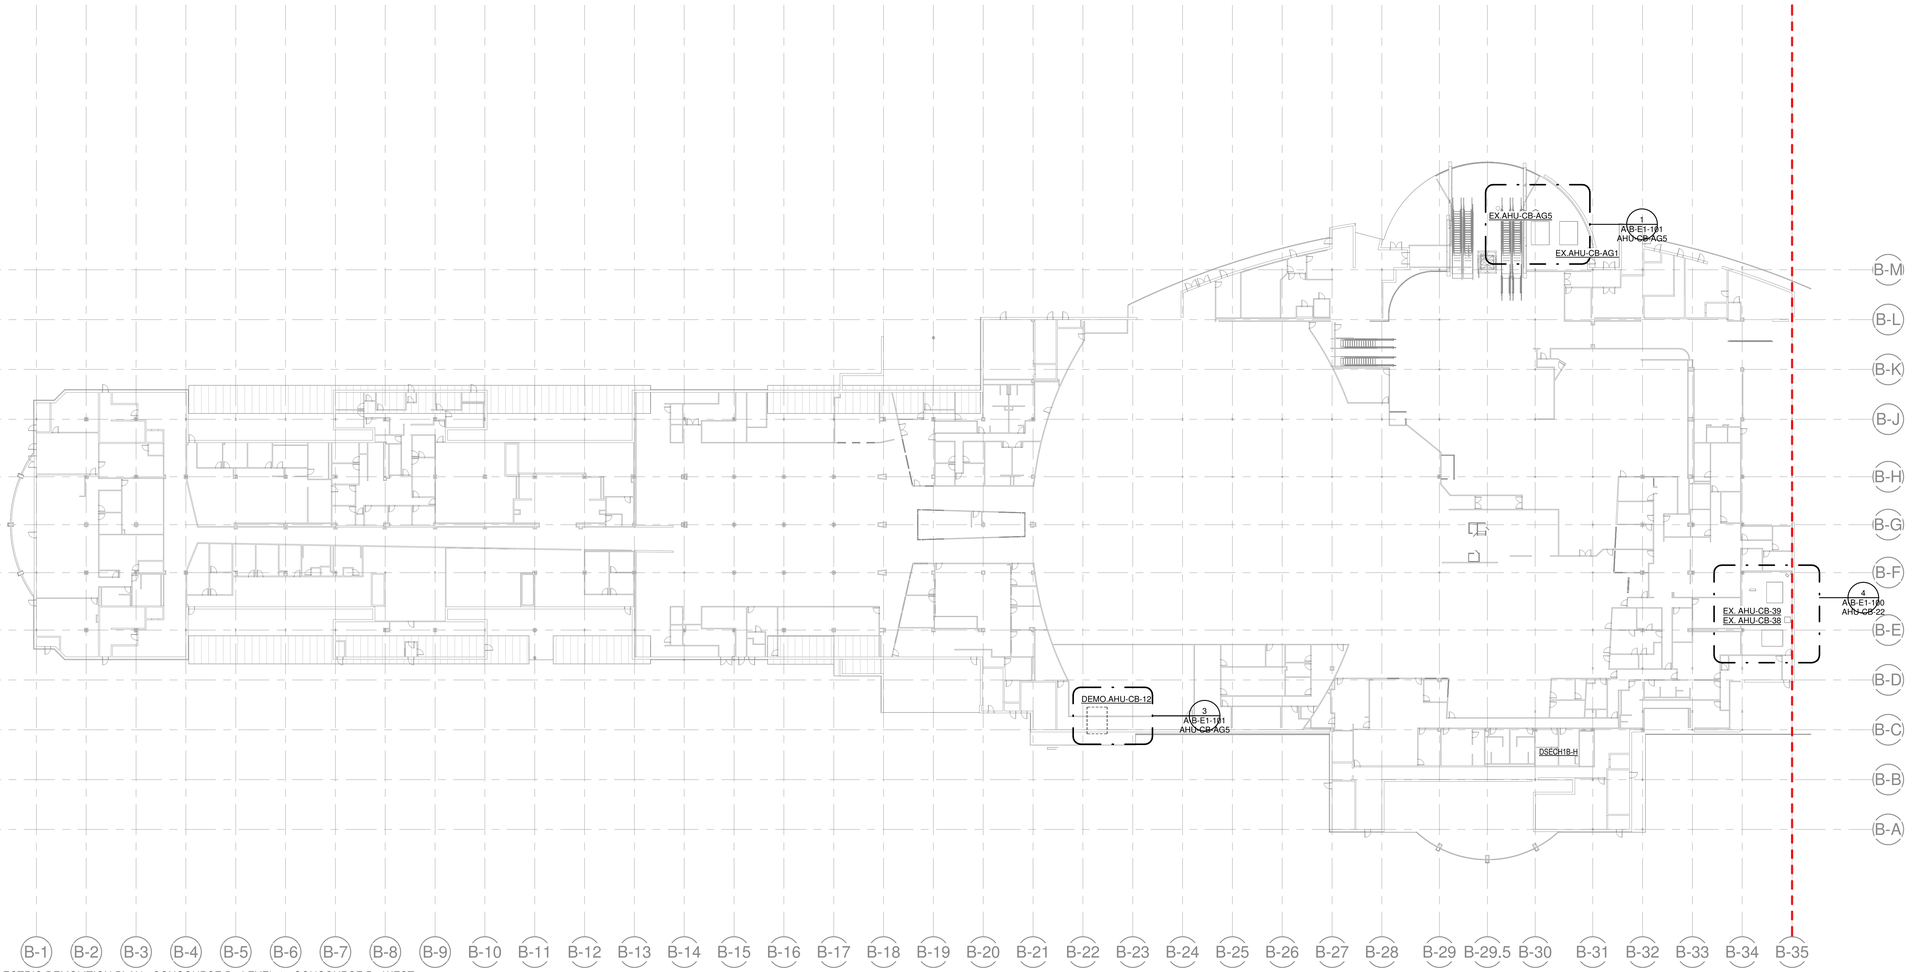

1 ELECTRIC DEMOLITION PLAN - CONCOURSE B - LEVEL 1 - CONCOURSE B - WEST
1/32" = 1'-0"

KEYED NOTES

FOR REFERENCE ONLY - NOT ALL ENLARGED VIEWS APPEAR IN PROJECT SCOPE

CVG AIRPORT AUTHORITY

KLH ENGINEERS
KOHRS LONNEMANN HEIL ENGINEERS, INC.
MECHANICAL/ELECTRICAL ENGINEERS
WWW.KLHENGRS.COM
1538 ALEXANDRIA PIKE, SUITE 11
FT. THOMAS, KENTUCKY 41075
800-354-9783
859-442-8050
859-442-8058 FAX
LEXINGTON, KENTUCKY
LOUISVILLE, KENTUCKY
COLUMBUS, OHIO

Gresham Smith

kpff Consulting Engineers
1203 Main Street, Suite 4
Cincinnati, OH 45202
O: 513.409.2338
www.kpff.com
Project No: 2400430

MOTZ ENGINEERING
HIGHER STANDARDS. BETTER RESULTS.
447 MORGAN STREET
CINCINNATI, OH 45206
T: 513.621.5400
F: 513.621.5407

PROJECT TITLE:
CVG INDUSTRIAL REHABILITATION AND EFFICIENCY PROGRAM - OVERALL

PROJECT ADDRESS:
3087 Terminal Dr
Hebron, KY 41048



4/18/2025

REVISIONS		
#	DATE	DESCRIPTION
D	04/18/25	ISSUE FOR BID

SCALE:	1/32" = 1'-0"
DATE:	04/18/25
PROJECT NUMBER:	26944.00
DRAWN BY: GMN	CHECKED BY: BMJ

ELECTRIC DEMOLITION CONCOURSE B - RAMP LEVEL PLAN


O-B-E1-101

KLH PROJECT # 26944


THIS DRAWING IS INTENDED TO BE PRINTED AT 30"X42"

4/18/2025 11:53:06Autodesk Docs://CVG - Rehab and Efficiency Program/ELEC-KLH-CVG_R25.rvt

OWNERSHIP OF INSTRUMENTS OF SERVICE
All documents, including but not limited to drawings, specifications, field data, notes and other documents and instruments prepared by the Consultant as instruments of service shall remain the property of the Consultant. The Consultant shall retain all common law, statutory and other reserved rights, including, without limitation, the copyright thereto.

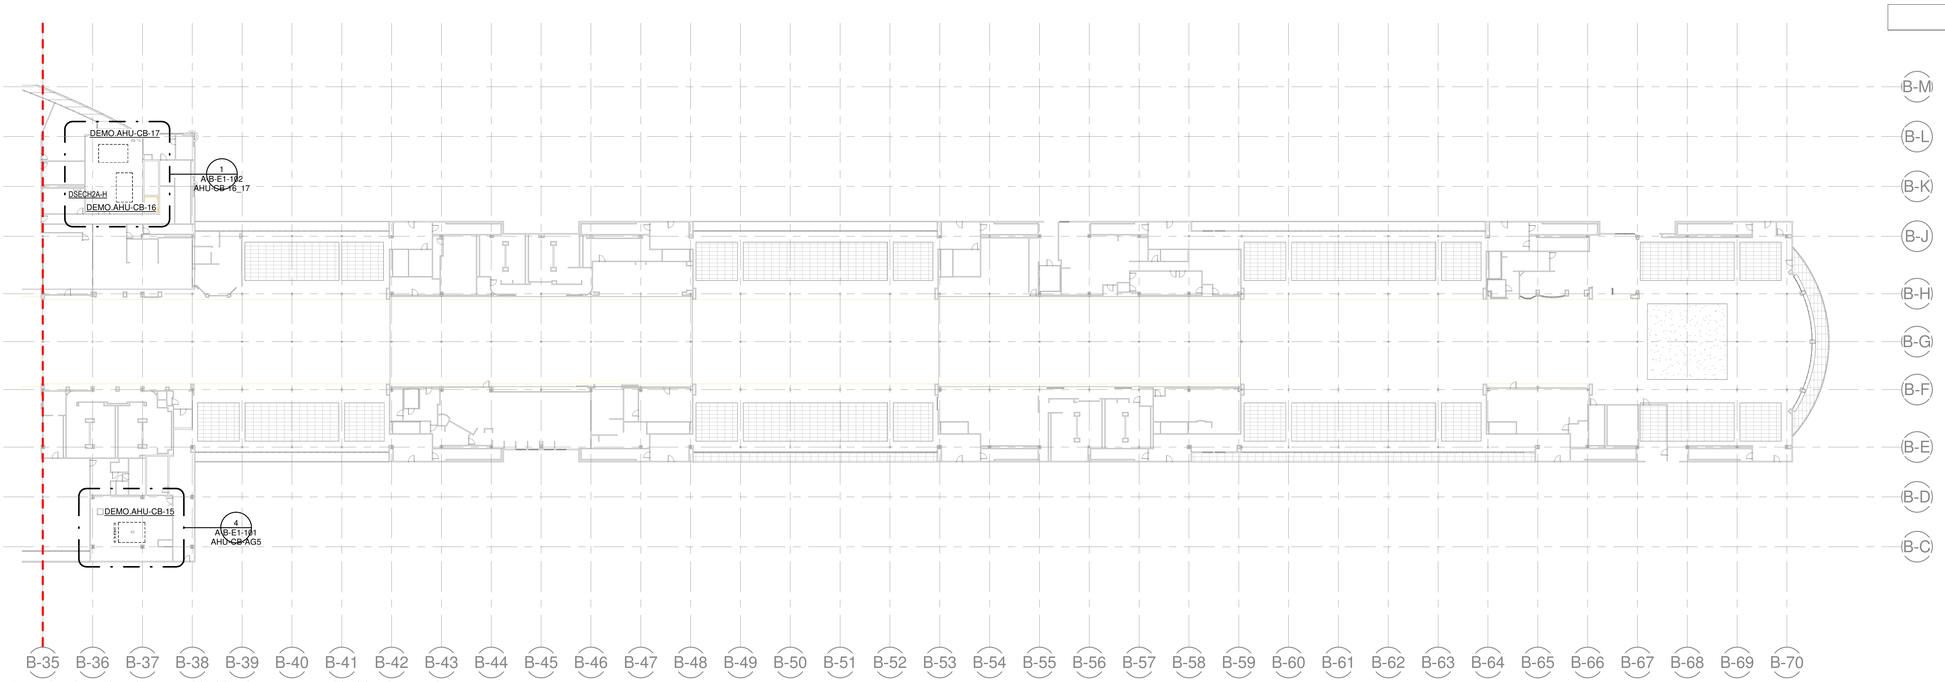

2 ELECTRIC DEMOLITION PLAN - CONCOURSE B - LEVEL 2 - CONCOURSE B - EAST
1/32" = 1'-0"

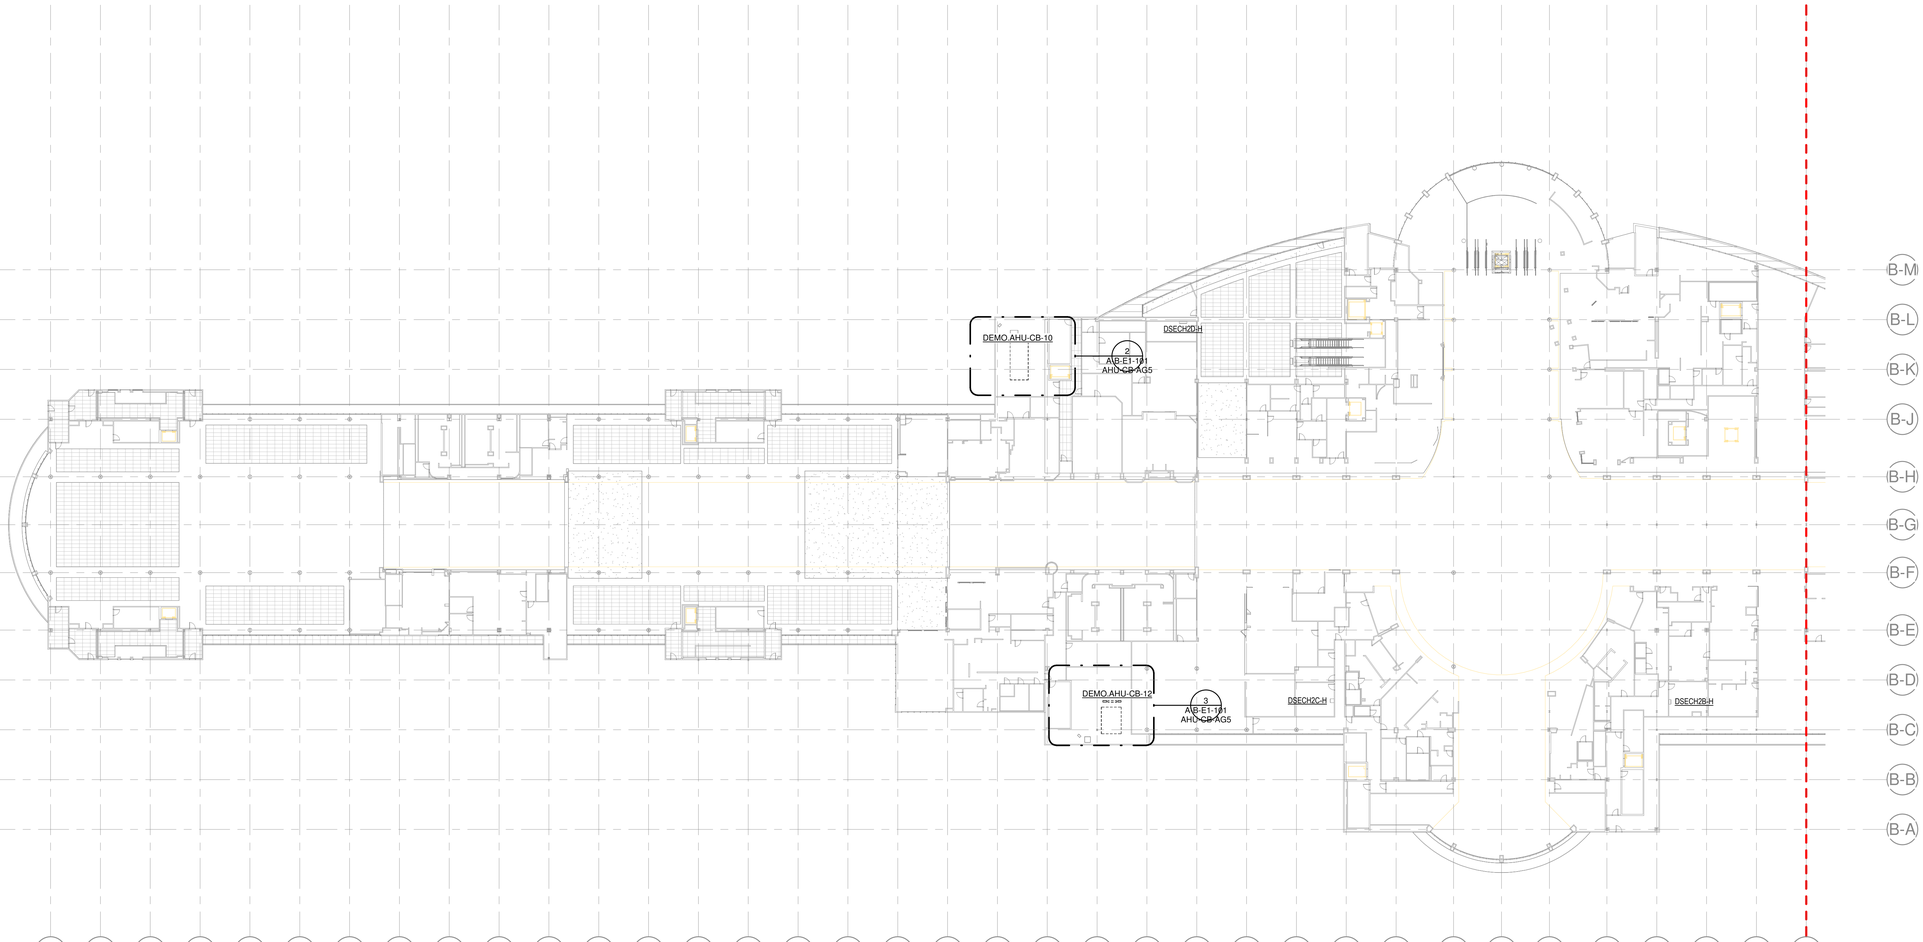

1 ELECTRIC DEMOLITION PLAN - CONCOURSE B - LEVEL 2 - CONCOURSE B - WEST
1/32" = 1'-0"

KEYED NOTES

FOR REFERENCE ONLY - NOT ALL ENLARGED VIEWS APPEAR IN PROJECT SCOPE

N

CVG AIRPORT AUTHORITY

KLH ENGINEERS
KOHRS LONNEMANN HEIL ENGINEERS, INC.
MECHANICAL/ELECTRICAL ENGINEERS
WWW.KLHENGRS.COM
1538 ALEXANDRIA PIKE, SUITE 11
FT. THOMAS, KENTUCKY 41075
800-354-9783
859-442-8050
859-442-8058 FAX
LEXINGTON, KENTUCKY
LOUISVILLE, KENTUCKY
COLUMBUS, OHIO

Gresham Smith

kpff Consulting Engineers
1203 Main Street, Suite 4
Cincinnati, OH 45202
O: 513.409.2338
www.kpff.com
Project No: 2400430

MOTZ ENGINEERING
HIGHER STANDARDS. BETTER RESULTS.
447 MORGAN STREET
CINCINNATI, OH 45206
T: 513.621.5400
F: 513.621.5407

PROJECT TITLE:
CVG INDUSTRIAL REHABILITATION AND EFFICIENCY PROGRAM - OVERALL

PROJECT ADDRESS:
3087 Terminal Dr
Hebron, KY 41048



4/18/2025

REVISIONS		
#	DATE	DESCRIPTION
D	04/18/25	ISSUE FOR BID

SCALE: 1/32" = 1'-0"
DATE: 04/18/25
PROJECT NUMBER: 26944.00
DRAWN BY: GMN CHECKED BY: BMJ

ELECTRIC DEMOLITION CONCOURSE B - BOARDING LEVEL PLAN


O-B-E1-102

THIS DRAWING IS INTENDED TO BE PRINTED AT 30"X42"


KLH PROJECT # 26944

4/18/2025 11:53:15Autodesk Docs://CVG - Rehab and Efficiency Program/ELEC-KLH-CVG_R25.rvt

OWNERSHIP OF INSTRUMENTS OF SERVICE
All reports, drawings, specifications, computer files, field data, notes and other documents and instruments prepared by the Consultant as instruments of service shall remain the property of the Consultant. The Consultant shall retain all common law, statutory and other reserved rights, including, without limitation, the copyright thereto.

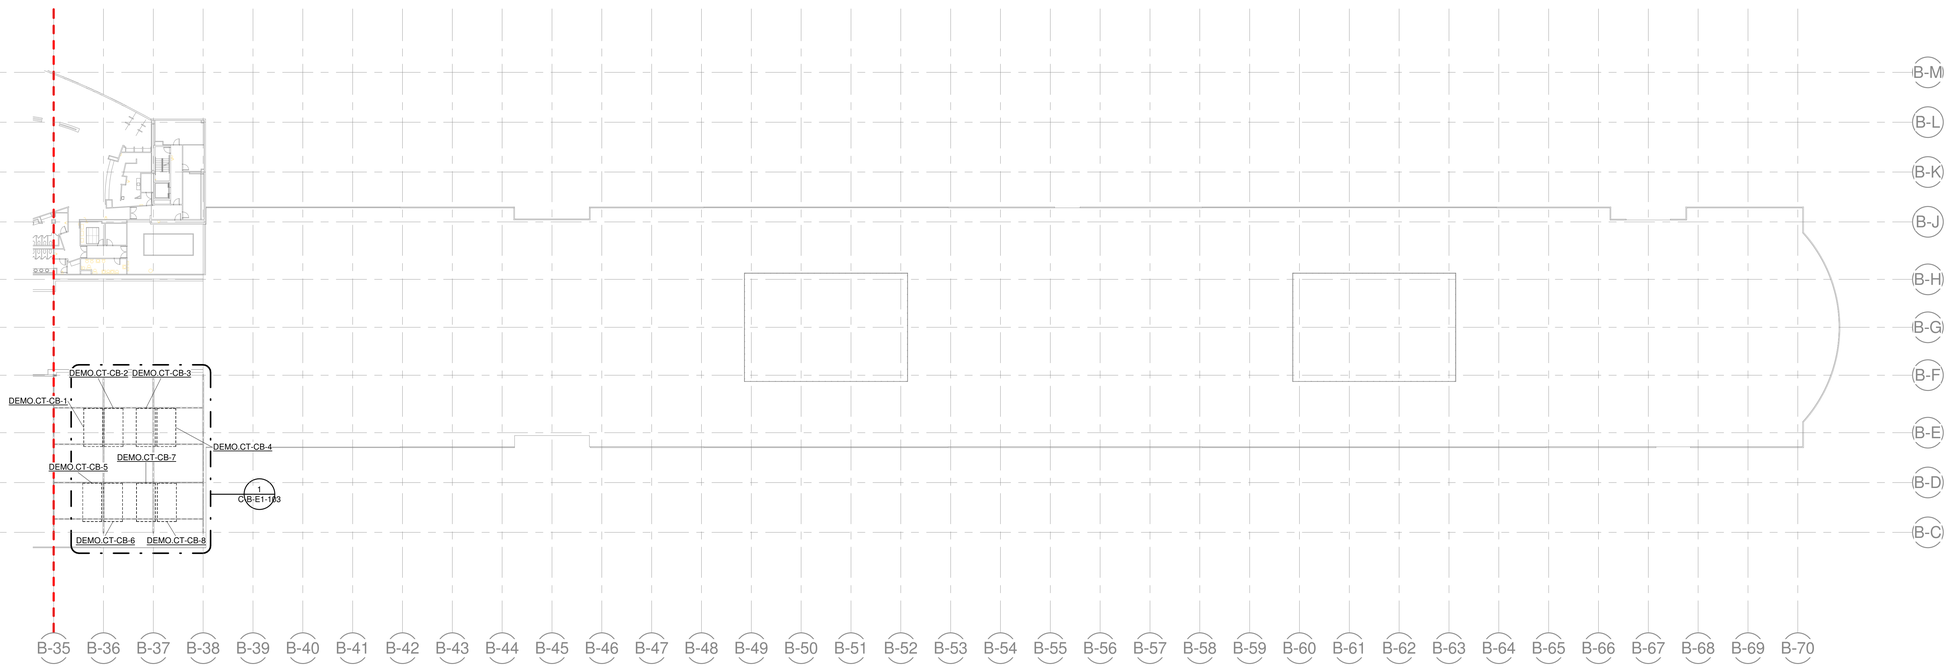

2 ELECTRIC DEMOLITION PLAN - CONCOURSE B - LEVEL 3 - EAST
1/32" = 1'-0"

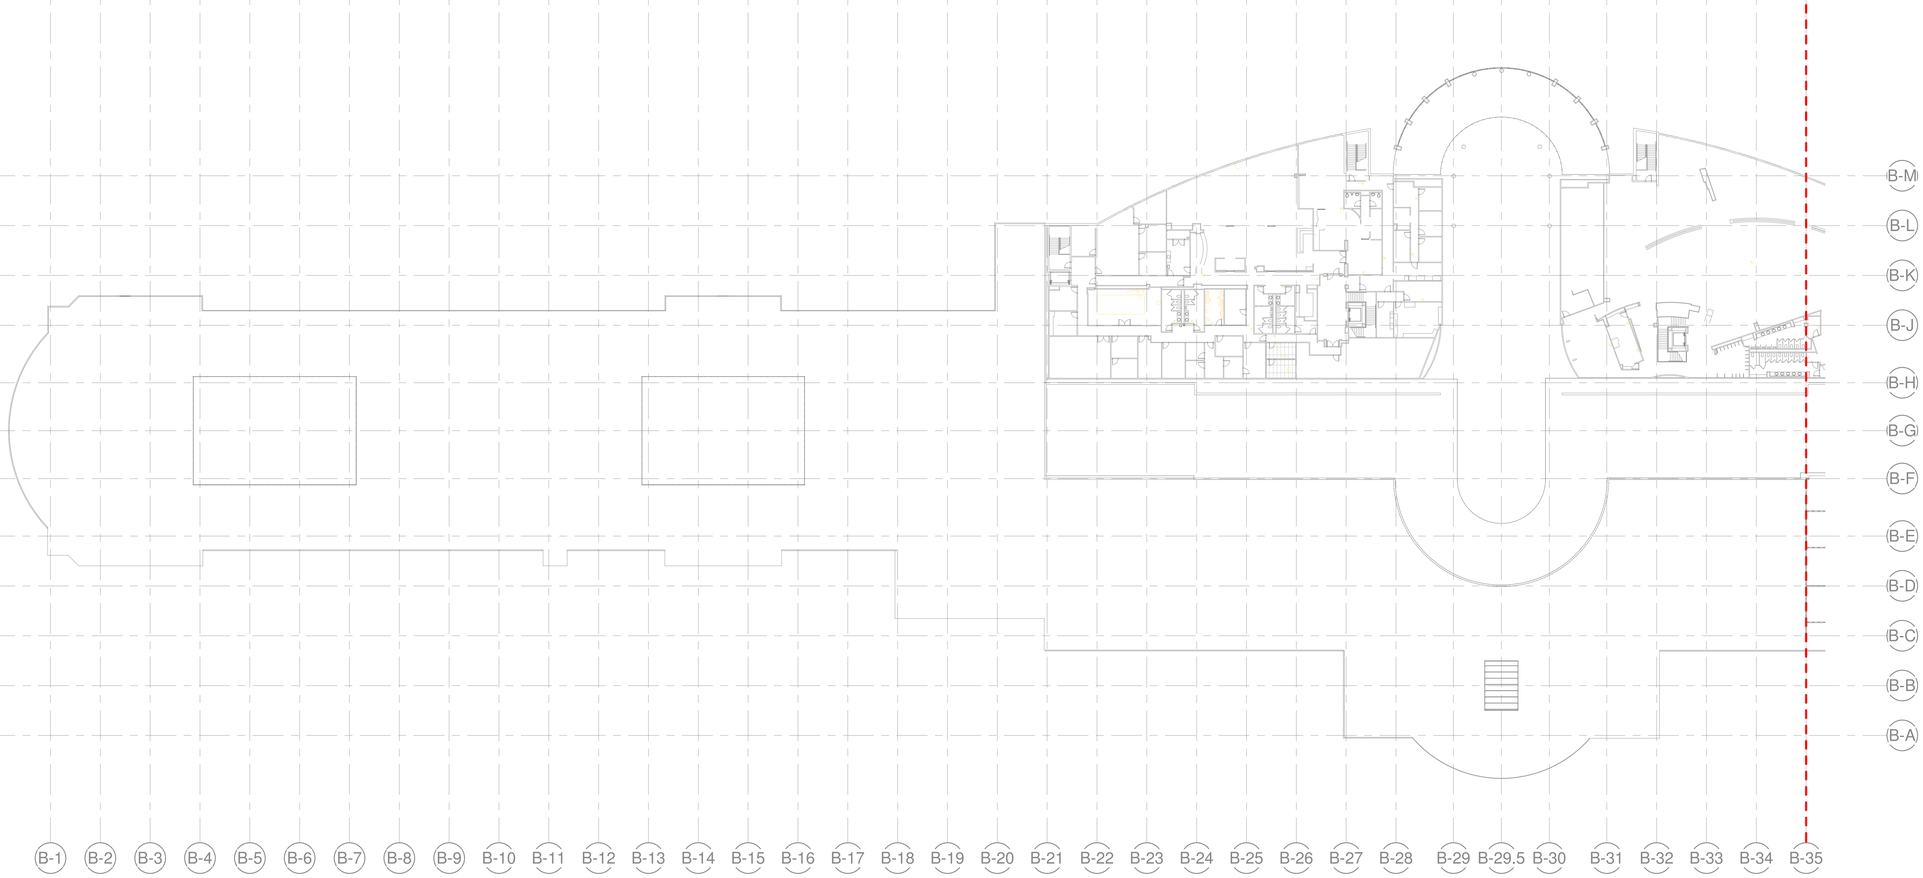

1 ELECTRIC DEMOLITION PLAN - CONCOURSE B - LEVEL 3 - WEST
1/32" = 1'-0"

FOR REFERENCE ONLY - NOT ALL ENLARGED VIEWS APPEAR IN PROJECT SCOPE

CVG AIRPORT AUTHORITY

KLH ENGINEERS
KOHRS LONNEMANN HEIL ENGINEERS, INC.
MECHANICAL/ELECTRICAL ENGINEERS
WWW.KLHENGRS.COM
1538 ALEXANDRIA PIKE, SUITE 11
FT. THOMAS, KENTUCKY 41075
800-354-9783
859-442-8050
859-442-8058 FAX
LEXINGTON, KENTUCKY
LOUISVILLE, KENTUCKY
COLUMBUS, OHIO

Gresham Smith

kpff Consulting Engineers
1203 Main Street, Suite 4
Cincinnati, OH 45202
O: 513.409.2338
www.kpff.com
Project No: 2400430

MOTZ ENGINEERING
HIGHER STANDARDS. BETTER RESULTS.
447 MORGAN STREET
CINCINNATI, OH 45206
T: 513.621.5400
F: 513.621.5407

PROJECT TITLE:
CVG INDUSTRIAL REHABILITATION AND EFFICIENCY PROGRAM - OVERALL

PROJECT ADDRESS:
3087 Terminal Dr
Hebron, KY 41048



4/18/2025

REVISIONS		
#	DATE	DESCRIPTION
D	04/18/25	ISSUE FOR BID

SCALE:	1/32" = 1'-0"
DATE:	04/18/25
PROJECT NUMBER:	26944.00
DRAWN BY: GMN	CHECKED BY: BMJ

ELECTRIC DEMOLITION CONCOURSE B - CLUB LEVEL PLAN


O-B-E1-103

KLH PROJECT # 26944

THIS DRAWING IS INTENDED TO BE PRINTED AT 30"X42"

4/18/2025 11:53:25Autodesk Docs://CVG - Rehab and Efficiency Program/ELEC-KLH-CVG_R25.rvt

OWNERSHIP OF INSTRUMENTS OF SERVICE
All reports, drawings, specifications, field data, notes and other documents and instruments prepared by the Consultant as instruments of service shall remain the property of the Consultant. The Consultant shall retain all common law, statutory and other reserved rights, including, without limitation, the copyright thereto.

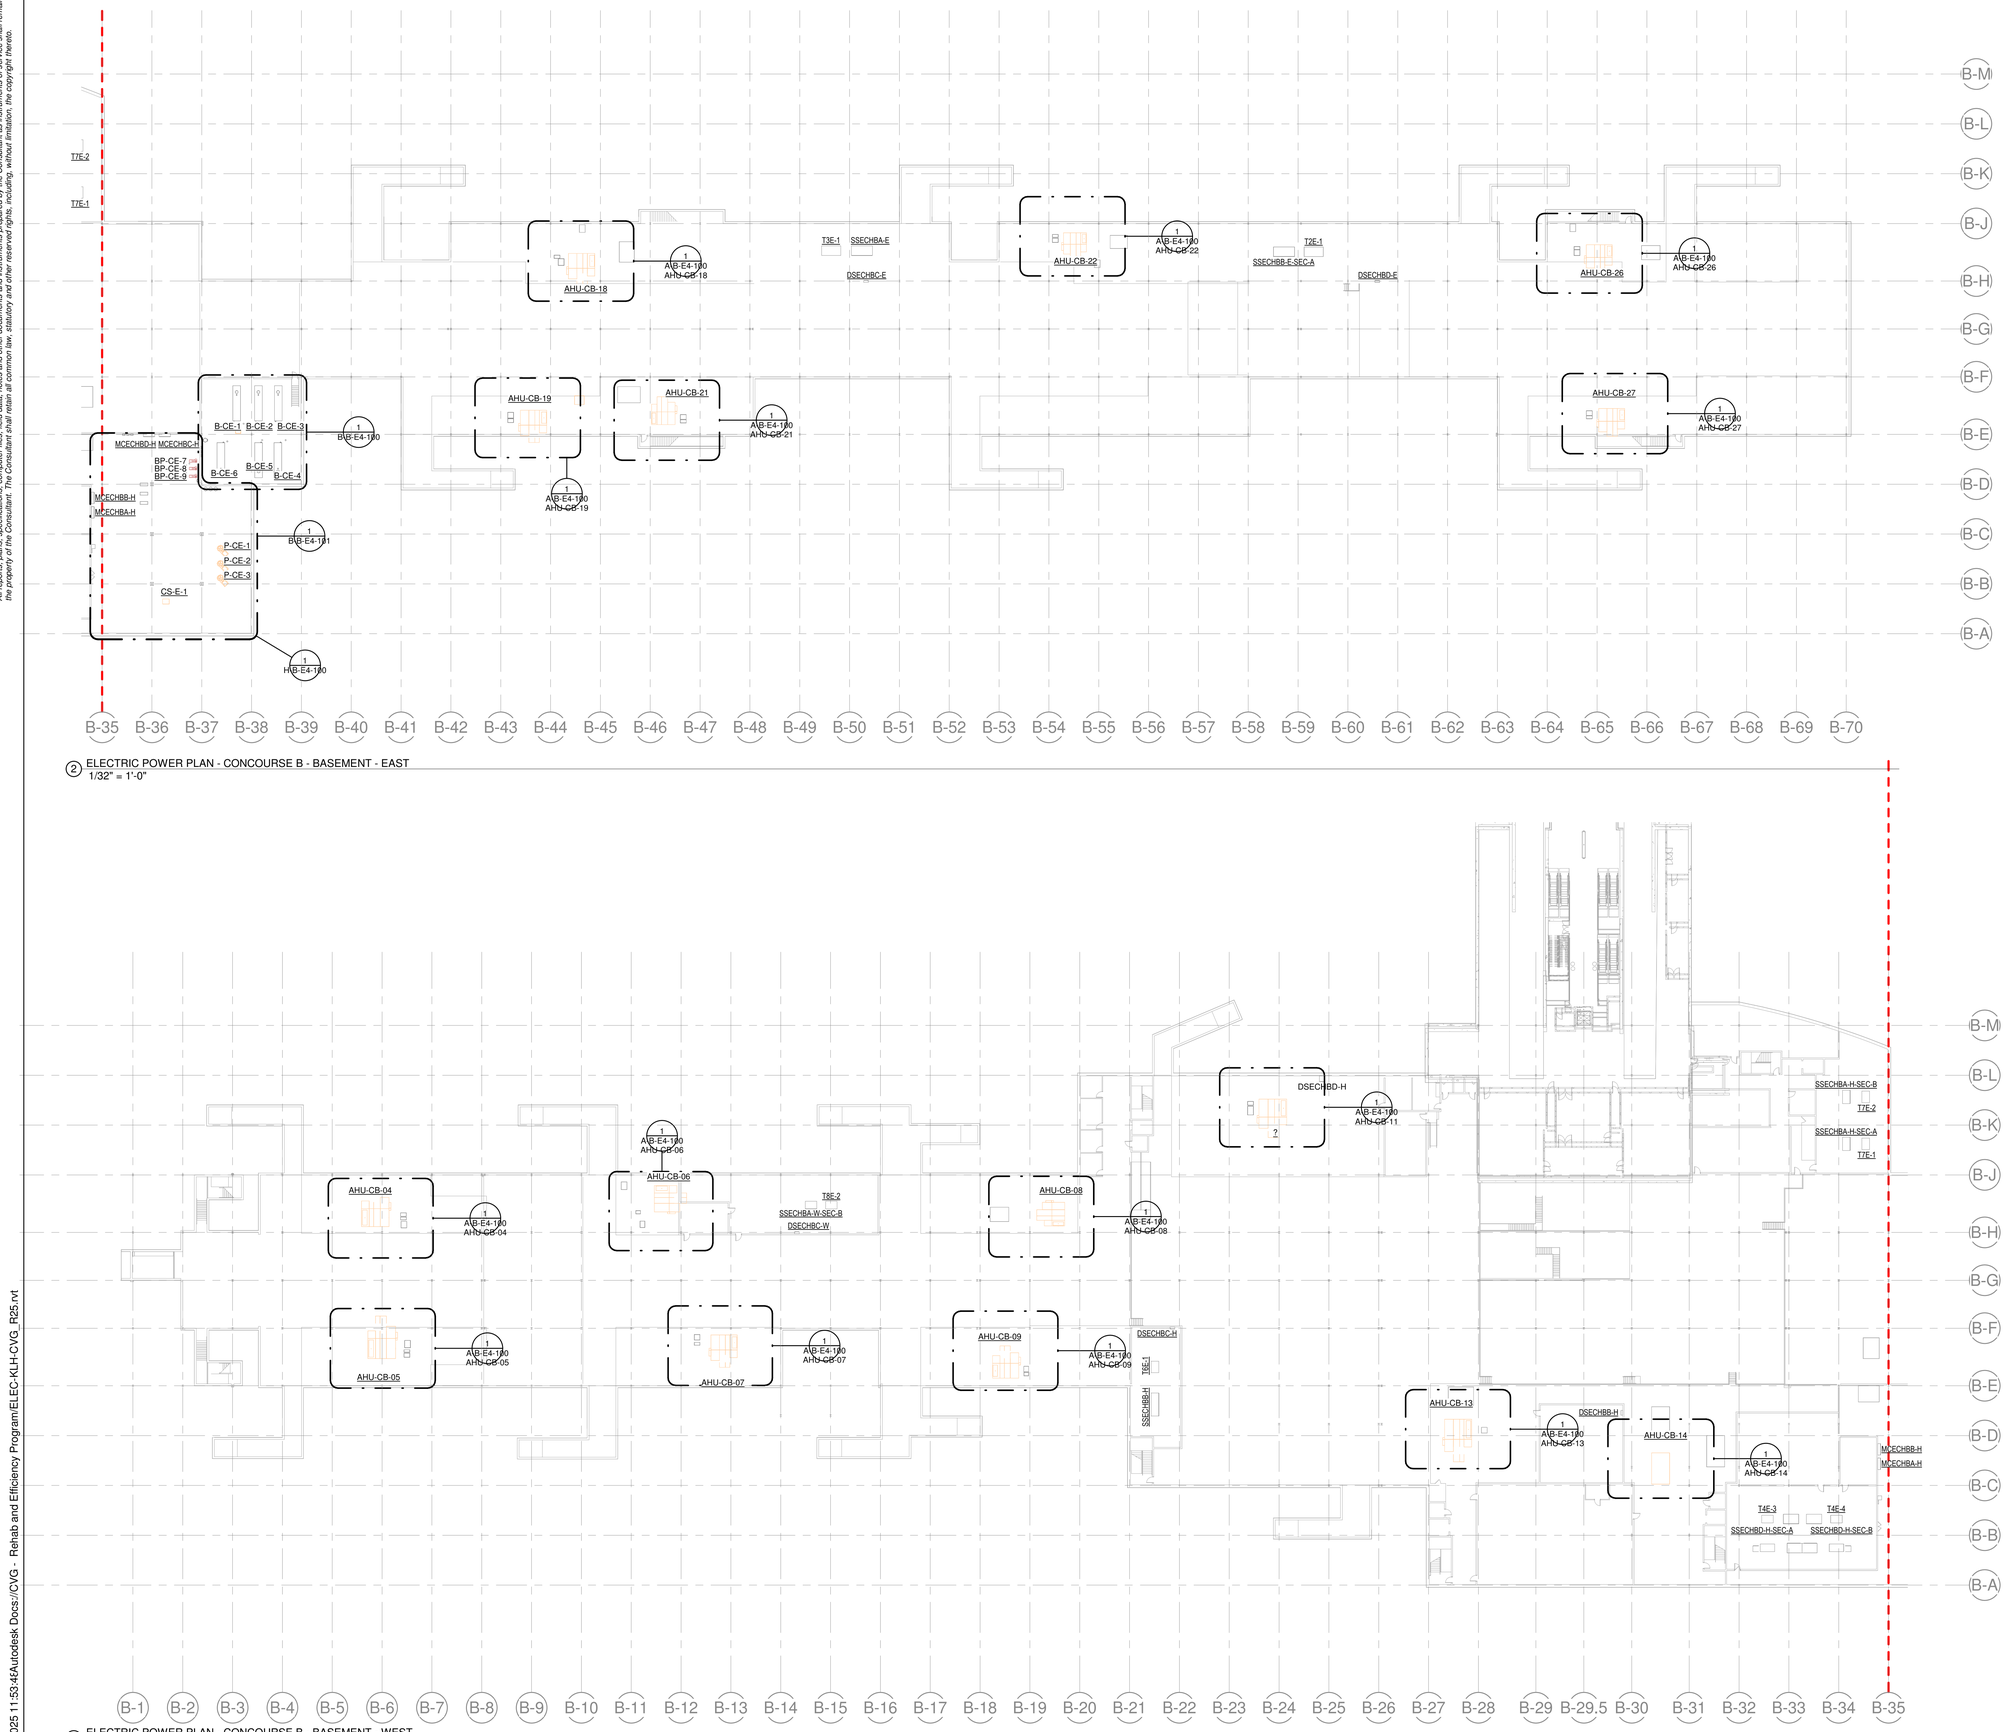

2 ELECTRIC POWER PLAN - CONCOURSE B - BASEMENT - EAST
1/32" = 1'-0"

1 ELECTRIC POWER PLAN - CONCOURSE B - BASEMENT - WEST
1/32" = 1'-0"

FOR REFERENCE ONLY - NOT ALL ENLARGED VIEWS APPEAR IN PROJECT SCOPE

CVG AIRPORT AUTHORITY

KLH ENGINEERS
KOHRS LONNEMANN HEIL ENGINEERS, INC.
MECHANICAL/ELECTRICAL ENGINEERS
WWW.KLHENGRS.COM
1538 ALEXANDRIA PIKE, SUITE 11
FT. THOMAS, KENTUCKY 41075
800-354-9783
859-442-8050
859-442-8058 FAX
LEXINGTON, KENTUCKY
LOUISVILLE, KENTUCKY
COLUMBUS, OHIO

Gresham Smith

kpff Consulting Engineers
1203 Main Street, Suite 4
Cincinnati, OH 45202
O: 513.409.2338
www.kpff.com
Project No: 2400430

MOTZ ENGINEERING
HIGHER STANDARDS. BETTER RESULTS.
447 MORGAN STREET
CINCINNATI, OH 45206
T: 513.621.5400
F: 513.621.5407

PROJECT TITLE:
CVG INDUSTRIAL REHABILITATION AND EFFICIENCY PROGRAM - OVERALL

PROJECT ADDRESS:
3087 Terminal Dr
Hebron, KY 41048

STATE OF KENTUCKY
BRANDON M. JOHNSON
32854
LICENSED
PROFESSIONAL ENGINEER
4/18/2025

REVISIONS		
#	DATE	DESCRIPTION
D	04/18/25	ISSUE FOR BID

SCALE: 1/32" = 1'-0"
DATE: 04/18/25
PROJECT NUMBER: 26944.00
DRAWN BY: GMN CHECKED BY: BMJ

ELECTRIC POWER CONCOURSE B - BASEMENT LEVEL PLAN

O-B-E4-100

N

THIS DRAWING IS INTENDED TO BE PRINTED AT 30"X42"


KLH PROJECT # 26944

4/18/2025 11:53:45 Autodesk Docs://CVG - Rehab and Efficiency Program/ELEC-KLH-CVG_R25.rvt

OWNERSHIP OF INSTRUMENTS OF SERVICE
All reports, drawings, specifications, electronic media, and other documents and instruments prepared by the Consultant as instruments of service shall remain the property of the Consultant. The Consultant shall retain all common law, statutory and other reserved rights, including, without limitation, the copyright thereto.

KEYED NOTES

FOR REFERENCE ONLY - NOT ALL ENLARGED VIEWS APPEAR IN PROJECT SCOPE

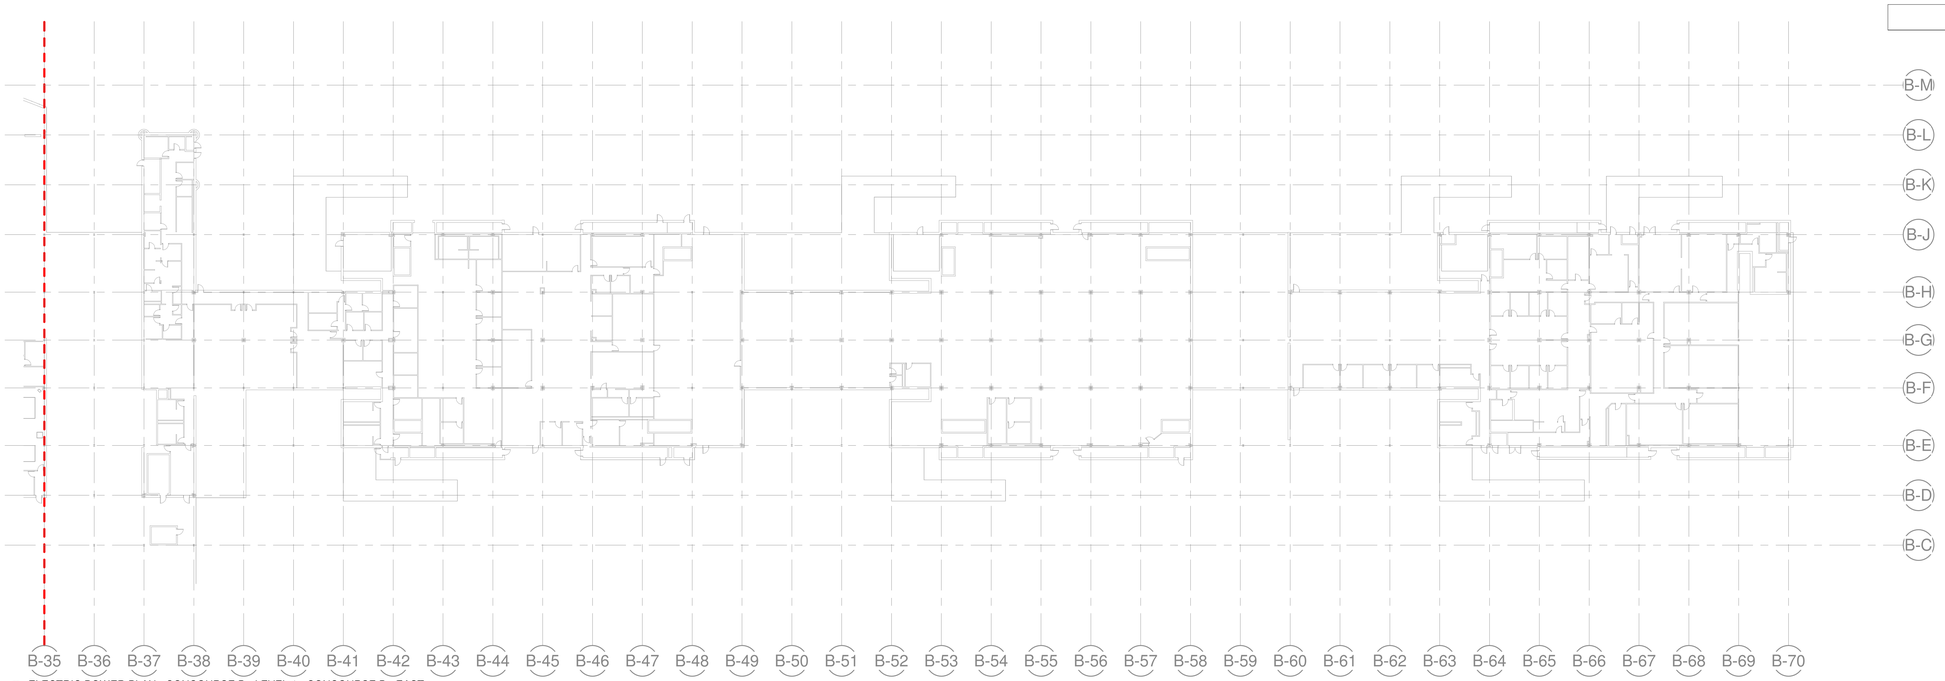

2 ELECTRIC POWER PLAN - CONCOURSE B - LEVEL 1 - CONCOURSE B - EAST
1/32" = 1'-0"



1 ELECTRIC POWER PLAN - CONCOURSE B - LEVEL 1 - CONCOURSE B - WEST
1/32" = 1'-0"

N

CVG AIRPORT AUTHORITY

KLH ENGINEERS
KOHRS LONNEMANN HEIL ENGINEERS, INC.
MECHANICAL/ELECTRICAL ENGINEERS
WWW.KLHENGRS.COM
1538 ALEXANDRIA PIKE, SUITE 11
FT. THOMAS, KENTUCKY 41075
800-354-9783
859-442-8050
859-442-8058 FAX
LEXINGTON, KENTUCKY
LOUISVILLE, KENTUCKY
COLUMBUS, OHIO

Gresham Smith

kpff Consulting Engineers
1203 Main Street, Suite 4
Cincinnati, OH 45202
O: 513.409.2338
www.kpff.com
Project No: 2400430

MOTZ ENGINEERING
HIGHER STANDARDS. BETTER RESULTS.
447 MORGAN STREET
CINCINNATI, OH 45206
T: 513.621.5400
F: 513.621.5407

PROJECT TITLE:
CVG INDUSTRIAL REHABILITATION AND EFFICIENCY PROGRAM - OVERALL

PROJECT ADDRESS:
3087 Terminal Dr
Hebron, KY 41048



4/18/2025

REVISIONS		
#	DATE	DESCRIPTION
D	04/18/25	ISSUE FOR BID

SCALE: 1/32" = 1'-0"
DATE: 04/18/25
PROJECT NUMBER: 26944.00
DRAWN BY: GMN CHECKED BY: BMJ

ELECTRIC POWER
CONCOURSE B - RAMP LEVEL PLAN


O-B-E4-101

KLH PROJECT # 26944


THIS DRAWING IS INTENDED TO BE PRINTED AT 30"X42"

4/18/2025 11:54:36 Autodesk Docs://CVG - Rehab and Efficiency Program/ELEC-KLH-CVG_R25.rvt

OWNERSHIP OF INSTRUMENTS OF SERVICE
All drawings, specifications, and other documents and electronic data, notes and other documents prepared by the Consultant as instruments of service shall remain the property of the Consultant. The Consultant shall retain all common law, statutory and other reserved rights, including, without limitation, the copyright thereto.

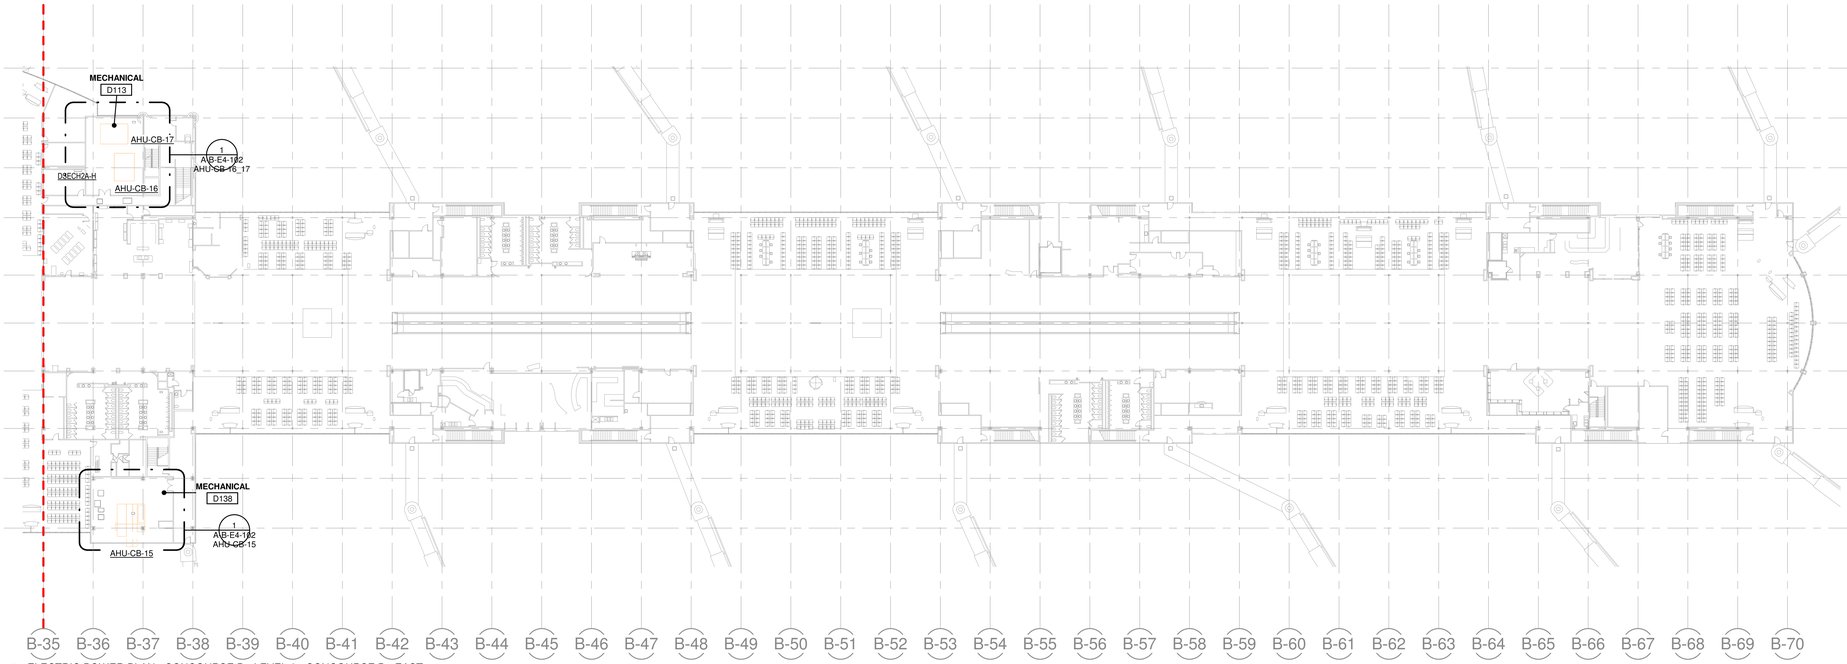

2 ELECTRIC POWER PLAN - CONCOURSE B - LEVEL 2 - CONCOURSE B - EAST
1/32" = 1'-0"

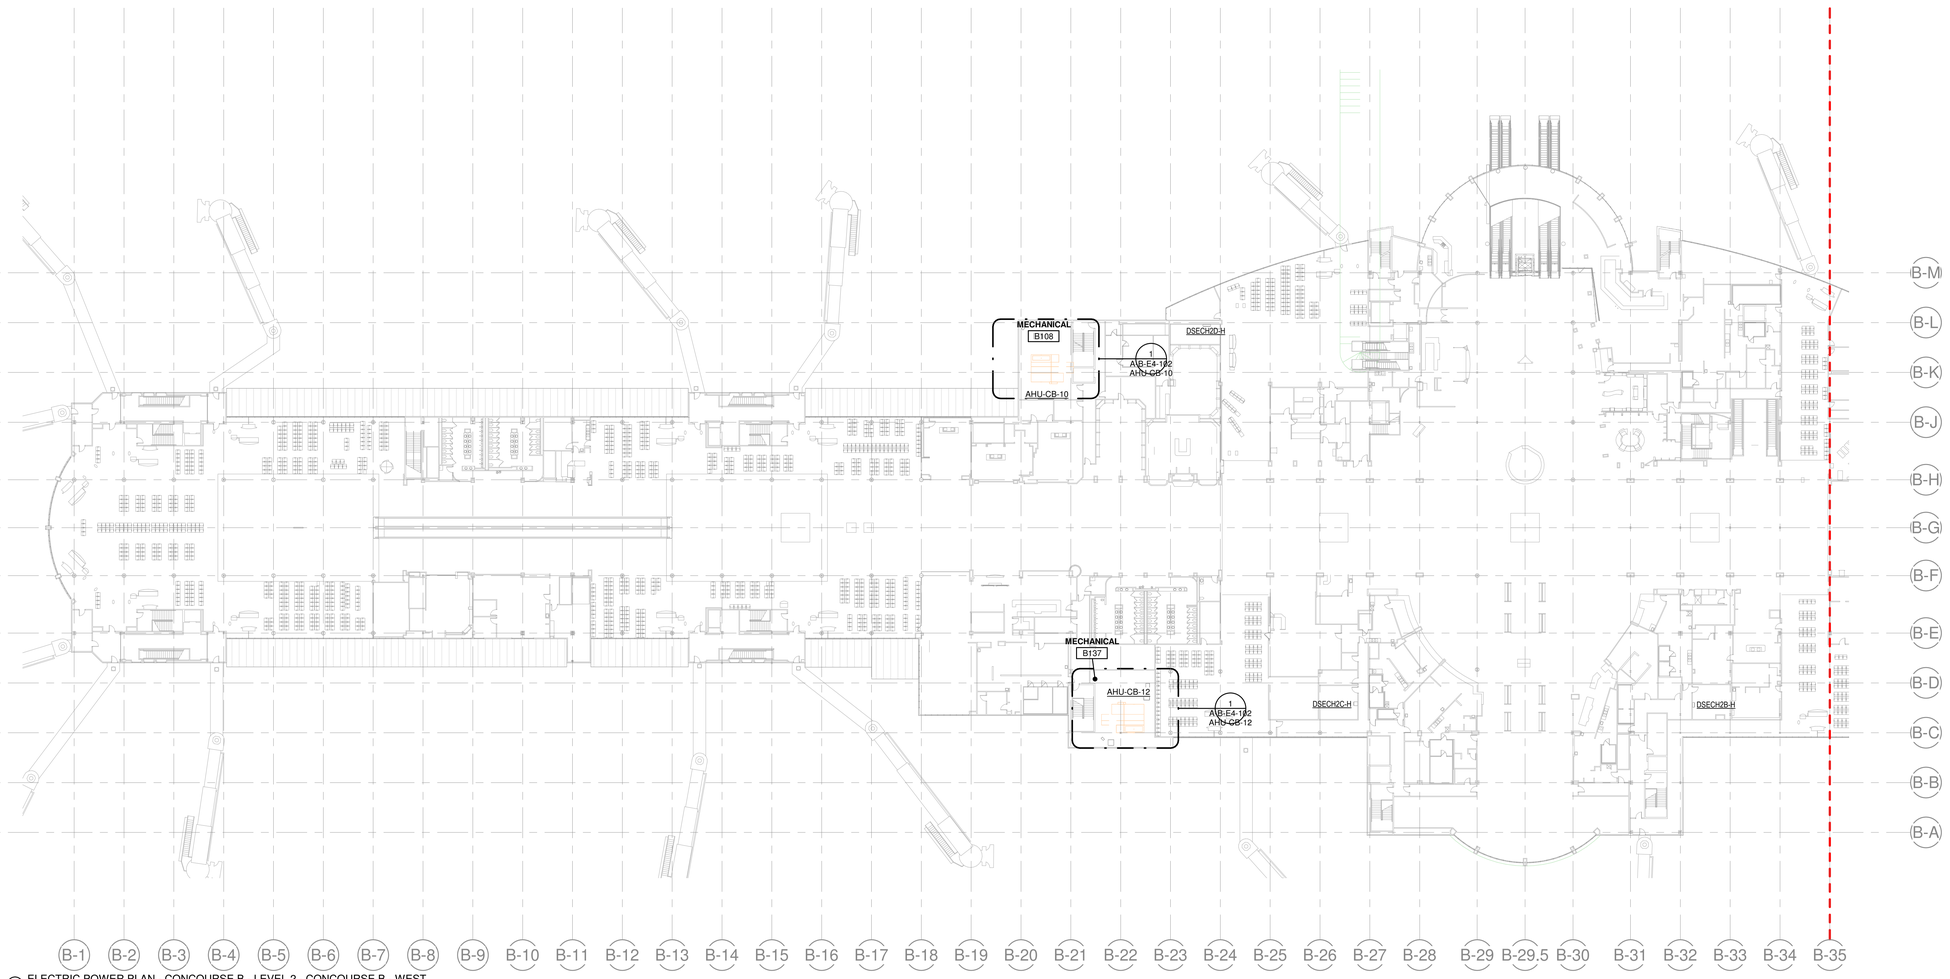

1 ELECTRIC POWER PLAN - CONCOURSE B - LEVEL 2 - CONCOURSE B - WEST
1/32" = 1'-0"

KEYED NOTES

FOR REFERENCE ONLY - NOT ALL ENLARGED VIEWS APPEAR IN PROJECT SCOPE

CVG AIRPORT AUTHORITY

KLH ENGINEERS
KOHRS LONNEMANN HEIL ENGINEERS, INC.
MECHANICAL/ELECTRICAL ENGINEERS
WWW.KLHENGRS.COM
1538 ALEXANDRIA PIKE, SUITE 11
FT. THOMAS, KENTUCKY 41075
800-354-9783
859-442-8050
859-442-8058 FAX
LEXINGTON, KENTUCKY
LOUISVILLE, KENTUCKY
COLUMBUS, OHIO

Gresham Smith

kpff Consulting Engineers
1203 Main Street, Suite 4
Cincinnati, OH 45202
O: 513.409.2338
www.kpff.com
Project No: 2400430

MOTZ ENGINEERING
HIGHER STANDARDS. BETTER RESULTS.
447 MORGAN STREET
CINCINNATI, OH 45206
T: 513.621.5400
F: 513.621.5407

PROJECT TITLE:
CVG INDUSTRIAL REHABILITATION AND EFFICIENCY PROGRAM - OVERALL

PROJECT ADDRESS:
3087 Terminal Dr
Hebron, KY 41048

COMMONWEALTH OF KENTUCKY
BRANDON M. JOHNSON
025541
LICENSED PROFESSIONAL ENGINEER
4/18/2025

REVISIONS		
#	DATE	DESCRIPTION
D	04/18/25	ISSUE FOR BID

SCALE: 1/32" = 1'-0"
DATE: 04/18/25
PROJECT NUMBER: 26944.00
DRAWN BY: GMN CHECKED BY: BMJ

ELECTRIC POWER CONCOURSE B - BOARDING LEVEL PLAN


O-B-E4-102

THIS DRAWING IS INTENDED TO BE PRINTED AT 30"X42"


KLH PROJECT # 26944

4/18/2025 11:55:07Autodesk Docs://CVG - Rehab and Efficiency Program/ELEC-KLH-CVG_R25.rvt

OWNERSHIP OF INSTRUMENTS OF SERVICE
All documents, drawings, specifications, field data, notes and other documents and instruments prepared by the Consultant as instruments of service shall remain the property of the Consultant. The Consultant shall retain all common law, statutory and other reserved rights, including, without limitation, the copyright thereto.

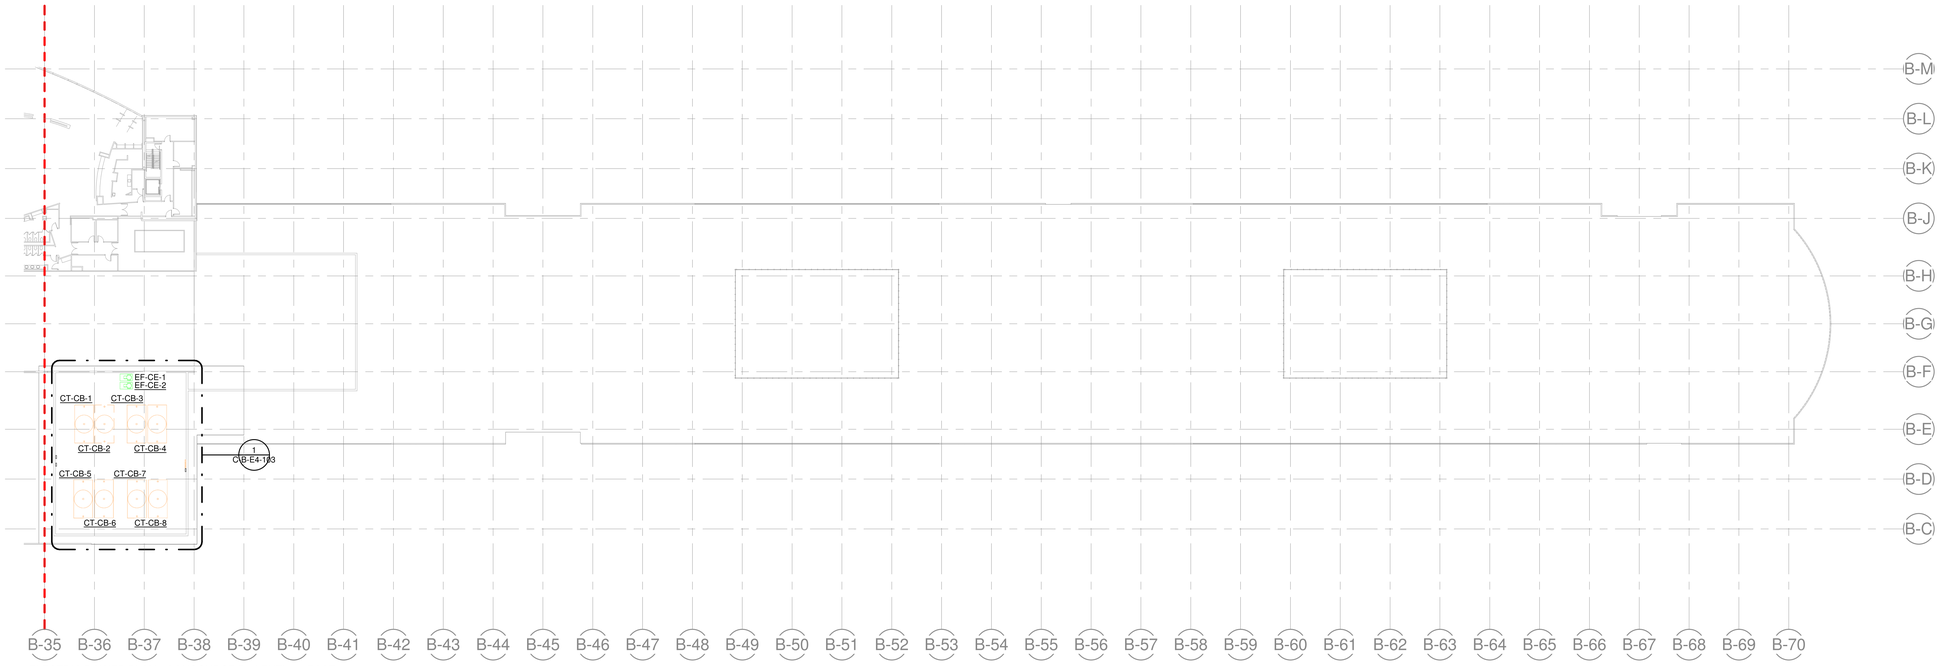

② ELECTRIC POWER PLAN - CONCOURSE B - LEVEL 3 - EAST
1/32" = 1'-0"

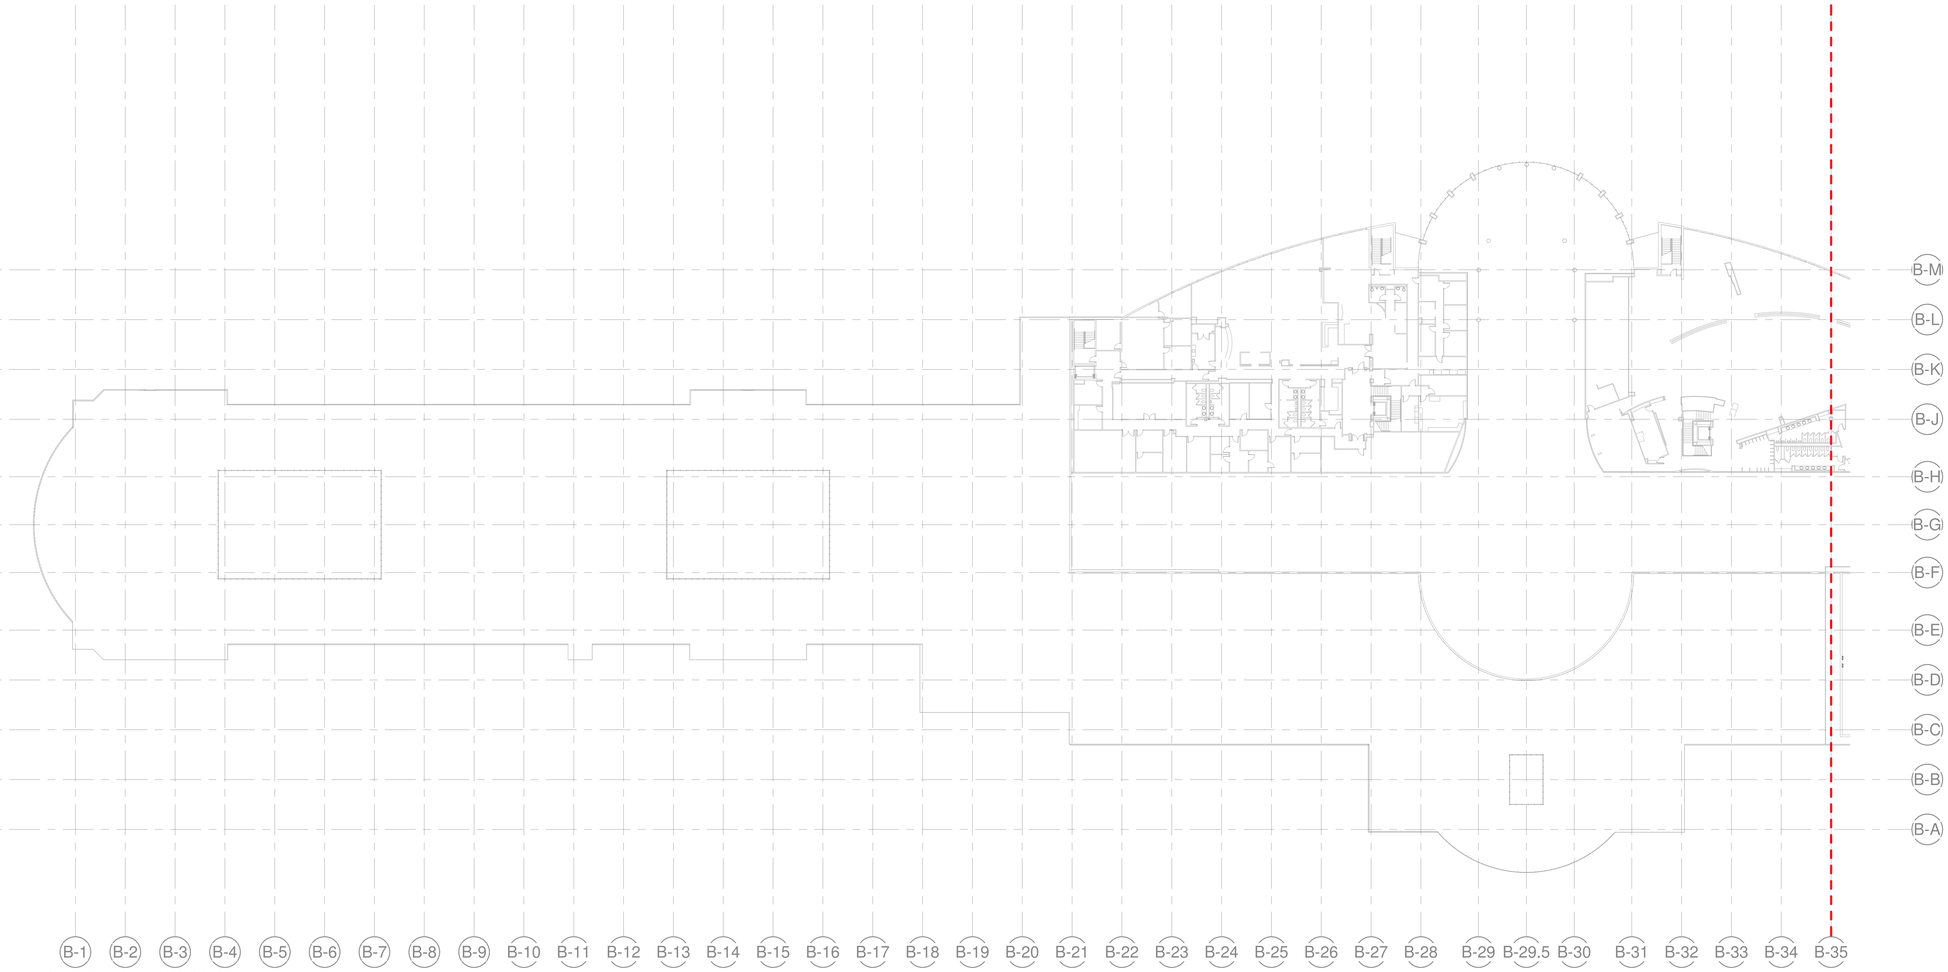

① ELECTRIC POWER PLAN - CONCOURSE B - LEVEL 3 - WEST
1/32" = 1'-0"

FOR REFERENCE ONLY - NOT ALL ENLARGED VIEWS APPEAR IN PROJECT SCOPE

N

CVG AIRPORT AUTHORITY

KLH ENGINEERS
KOHRS LONNEMANN HEIL ENGINEERS, INC.
MECHANICAL/ELECTRICAL ENGINEERS
WWW.KLHENGRS.COM
1538 ALEXANDRIA PIKE, SUITE 11
FT. THOMAS, KENTUCKY 41075
800-354-9783
859-442-8050
859-442-8058 FAX
LEXINGTON, KENTUCKY
LOUISVILLE, KENTUCKY
COLUMBUS, OHIO

Gresham Smith

kpff Consulting Engineers
1203 Main Street, Suite 4
Cincinnati, OH 45202
O: 513.409.2338
www.kpff.com
Project No: 2400430

MOTZ ENGINEERING
HIGHER STANDARDS. BETTER RESULTS.
447 MORGAN STREET
CINCINNATI, OH 45206
T: 513.621.5400
F: 513.621.5407

PROJECT TITLE:
CVG INDUSTRIAL REHABILITATION AND EFFICIENCY PROGRAM - OVERALL

PROJECT ADDRESS:
3087 Terminal Dr
Hebron, KY 41048

STATE OF KENTUCKY
BRANDON M. JOHNSON
32854
LICENSED PROFESSIONAL ENGINEER
4/18/2025

REVISIONS		
#	DATE	DESCRIPTION
D	04/18/25	ISSUE FOR BID

SCALE:	1/32" = 1'-0"
DATE:	04/18/25
PROJECT NUMBER:	26944.00
DRAWN BY: GMN	CHECKED BY: BMJ

ELECTRIC POWER CONCOURSE B - CLUB LEVEL PLAN

O-B-E4-103

KLH PROJECT # 26944

THIS DRAWING IS INTENDED TO BE PRINTED AT 30"X42"


4/18/2025 11:55:15Autodesk Docs://CVG - Rehab and Efficiency Program/ELEC-KLH-CVG_R25.rvt


OWNERSHIP OF INSTRUMENTS OF SERVICE
All reports, drawings, specifications, electronic media data, notes and other documents and instruments prepared by the Consultant as instruments of service shall remain the property of the Consultant. The Consultant shall retain all common law, statutory and other reserved rights, including, without limitation, the copyright thereto.

FEEDER SCHEDULE	
30/3	3/4"C, 3#10, #10G
50D	3/4"C, 3#6, #10G
100J	1-1/2"C, 3#1, #1N, #6G
150	1-1/2"C, 3-1/0, 1/0N, #6G
350	3-1/2"C, 3-500kcmil, 500kcmil N, #2G
700	(2)3-1/2"C, 3-500kcmil, 500kcmil N, 1/0G
800	(3)3"C, 3-300kcmil, 300kcmil N, 1/0G
1200	(3)3-1/2"C, 3-600kcmil, 600kcmil N, 3/0G
1200.B	(3)3-1/2"C, 3-500kcmil, 500kcmil N, 3/0G
3000J	(8)3-1/2"C, 3-500kcmil, 500kcmil N, 1/0G
4000T	(10)3-1/2"C, 3-600kcmil, 600kcmil N, 1/0G

KEYED NOTES

E24	PANEL TO HAVE 30-DAY METERING PERFORMED BY OWNER. LOAD SUMMARY SHALL BE UPDATED ACCORDINGLY FOLLOWING COMPLETION OF 30 DAY METERING.
E25	RE-LABEL PANELBOARD AS INDICATED.

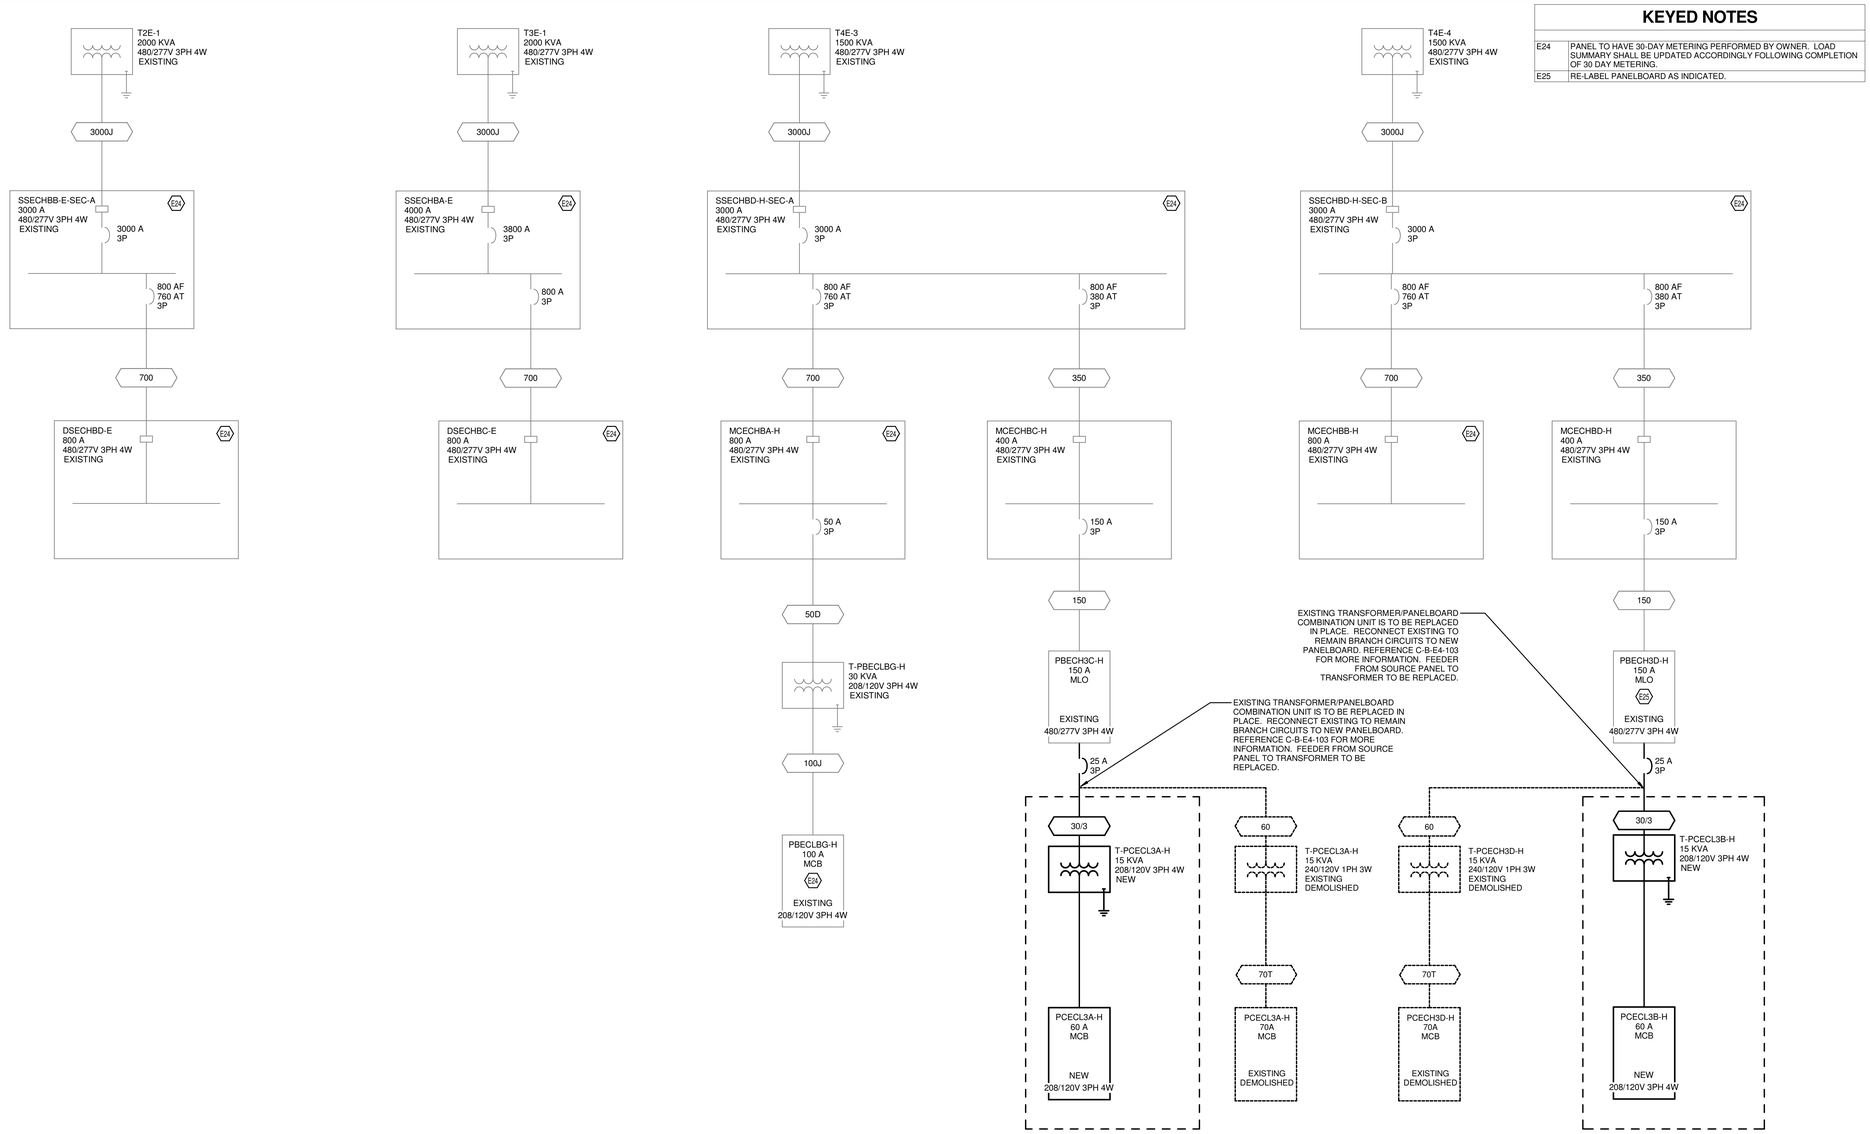

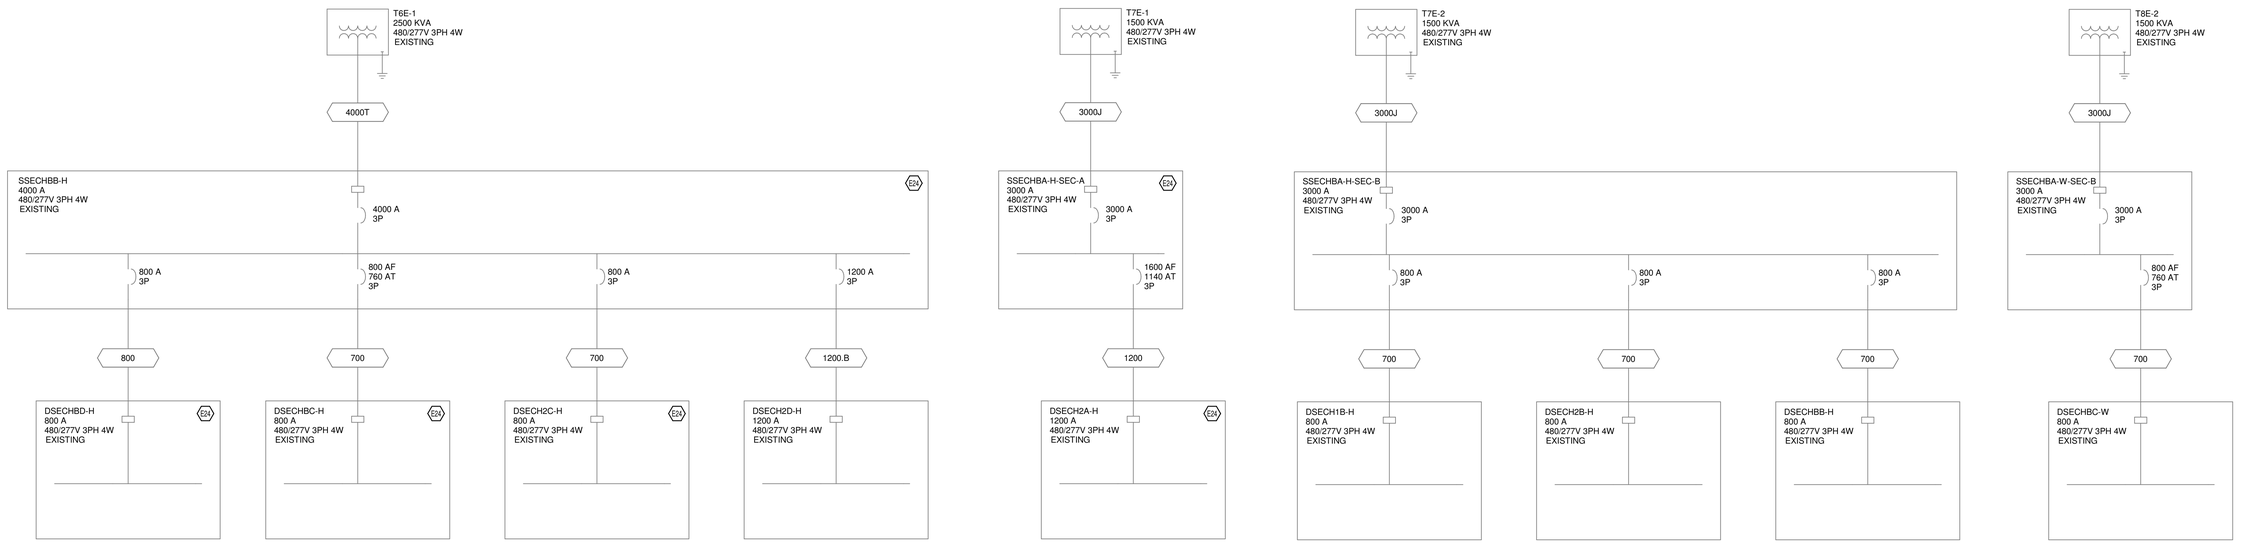

1 ELECTRIC SINGLE-LINE DIAGRAM - CONCOURSE B
NOT TO SCALE

CVG AIRPORT AUTHORITY

KLH ENGINEERS
KOHRS LONNEMANN HEIL ENGINEERS, INC.
MECHANICAL/ELECTRICAL ENGINEERS
WWW.KLHENGRS.COM
1538 ALEXANDRIA PIKE, SUITE 11
FT. THOMAS, KENTUCKY 41075
800-354-9783
859-442-8050
859-442-8058 FAX
LEXINGTON, KENTUCKY
LOUISVILLE, KENTUCKY
COLUMBUS, OHIO

Gresham Smith

kpff Consulting Engineers
1203 Main Street, Suite 4
Cincinnati, OH 45202
O: 513.409.2338
www.kpff.com
Project No: 2400430

MOTZ ENGINEERING
HIGHER STANDARDS. BETTER RESULTS.
447 MORGAN STREET
CINCINNATI, OH 45206
T: 513.621.5400
F: 513.621.5407

PROJECT TITLE:
CVG INDUSTRIAL REHABILITATION AND EFFICIENCY PROGRAM - OVERALL

PROJECT ADDRESS:
3087 Terminal Dr
Hebron, KY 41048

STATE OF KENTUCKY
BRANDON M. JOHNSON
32654
LICENSED
PROFESSIONAL ENGINEER
4/18/2025

REVISIONS		
#	DATE	DESCRIPTION
D	04/18/25	ISSUE FOR BID

SCALE:	1" = 1'-0"
DATE:	04/18/25
PROJECT NUMBER:	26944.00
DRAWN BY: CJW	CHECKED BY: BMJ

ELECTRIC SINGLE-LINE DIAGRAM - CONCOURSE B

O-B-E4-601

THIS DRAWING IS INTENDED TO BE PRINTED AT 30"X42"

KLH PROJECT # 26944

4/18/2025 11:55:33Autodesk Docs://CVG - Rehab and Efficiency Program/ELEC-KLH-CVG_R25.rvt