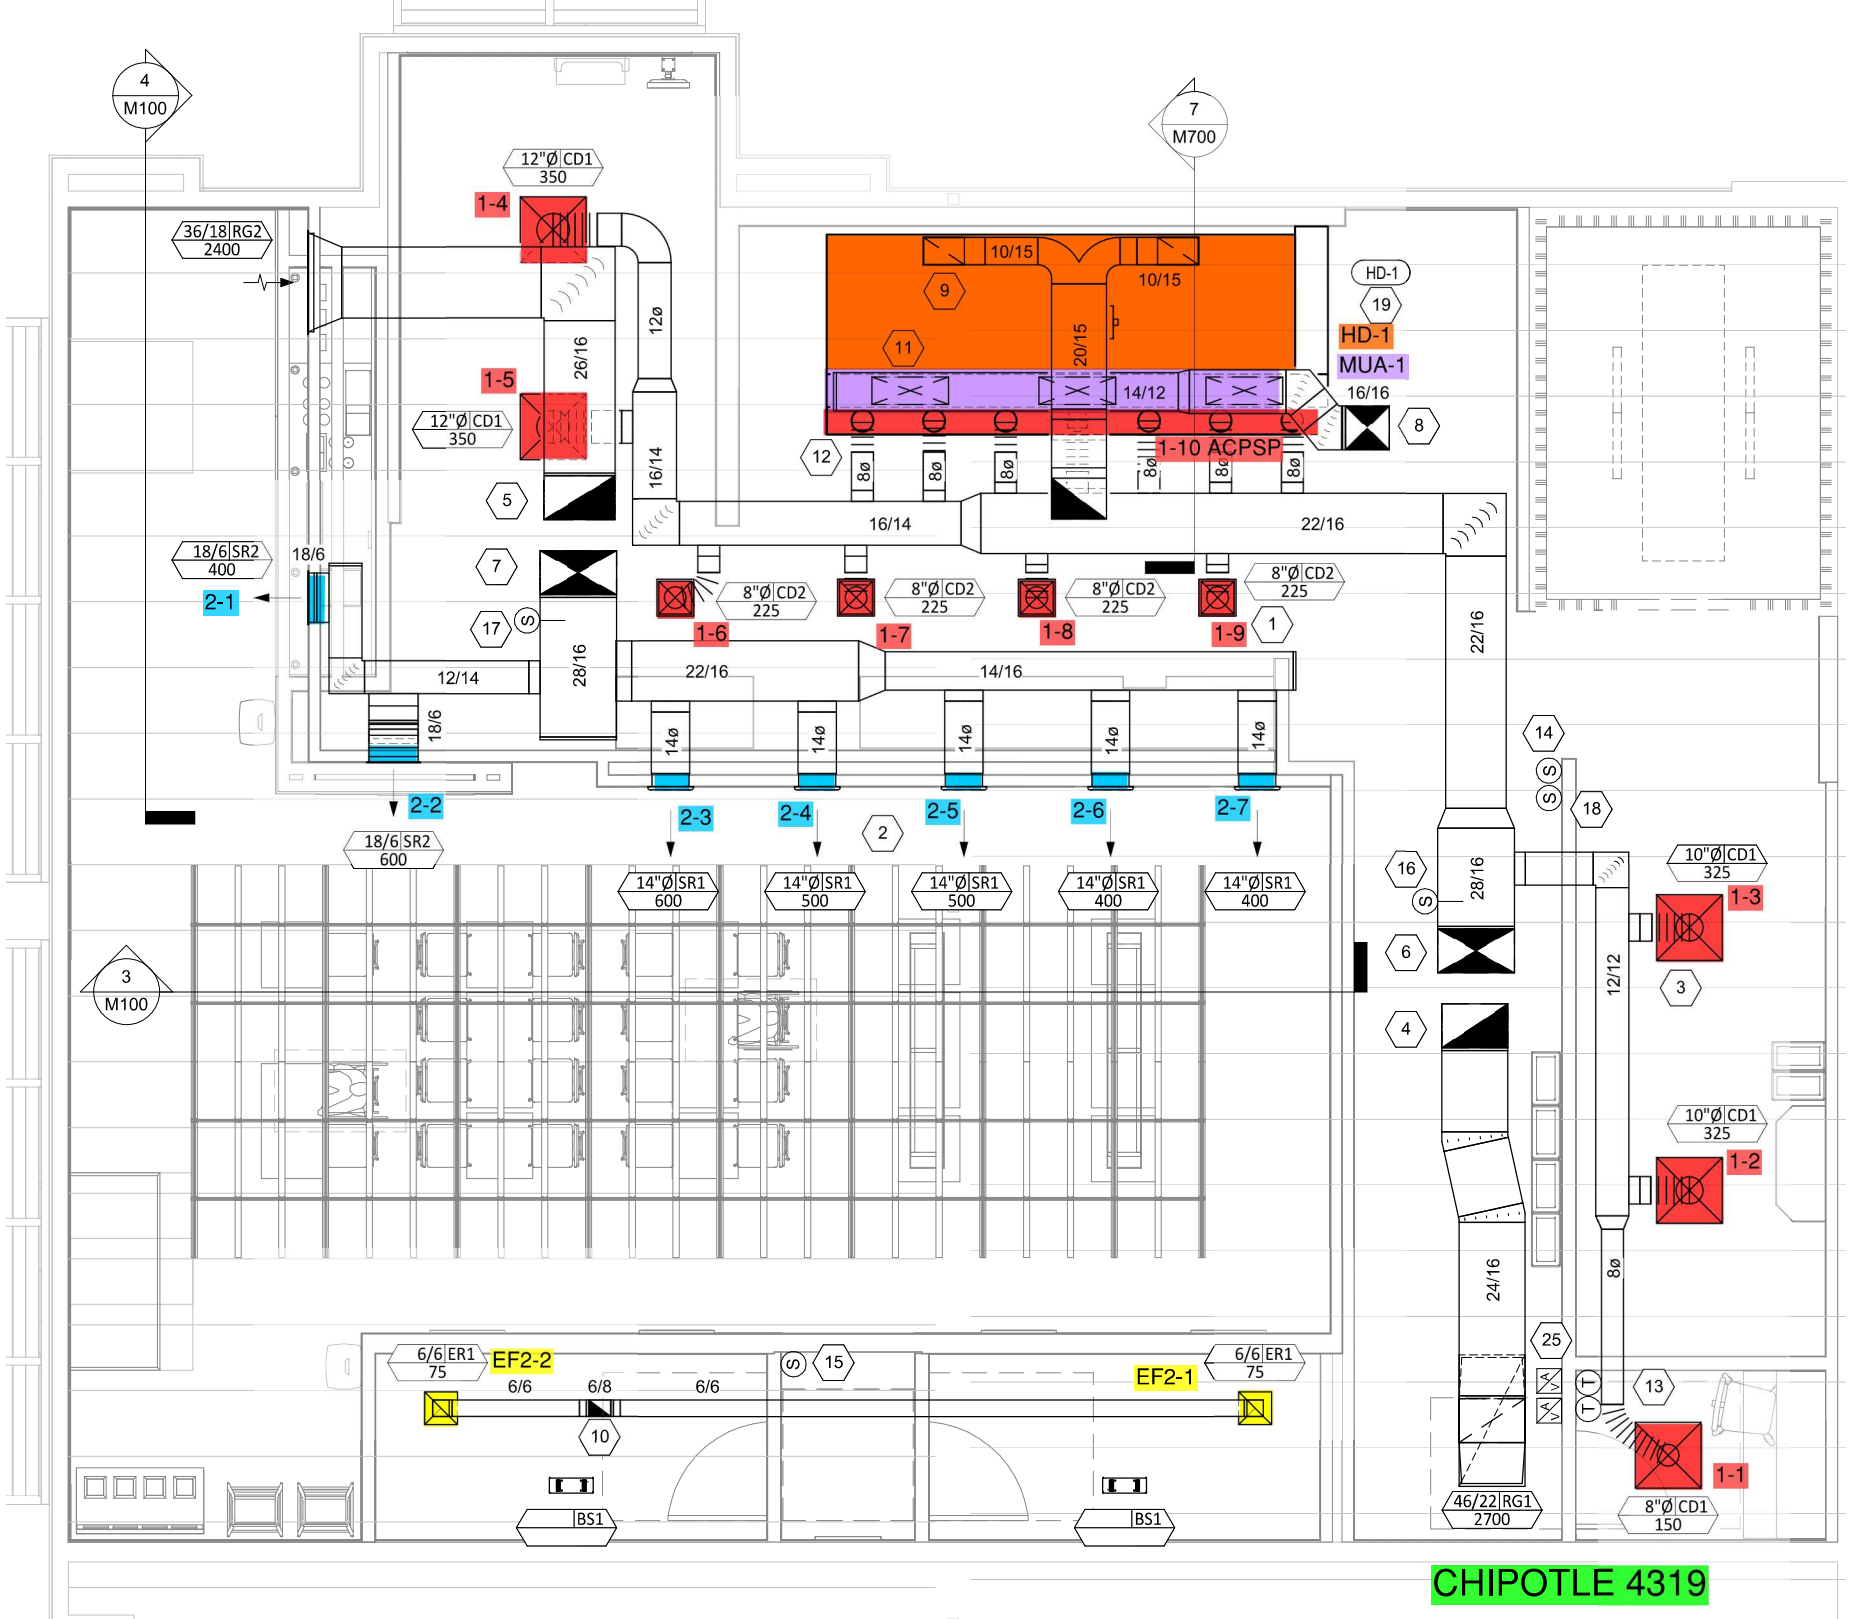

CHIPOTLE 4319

HVAC FLOOR PLAN