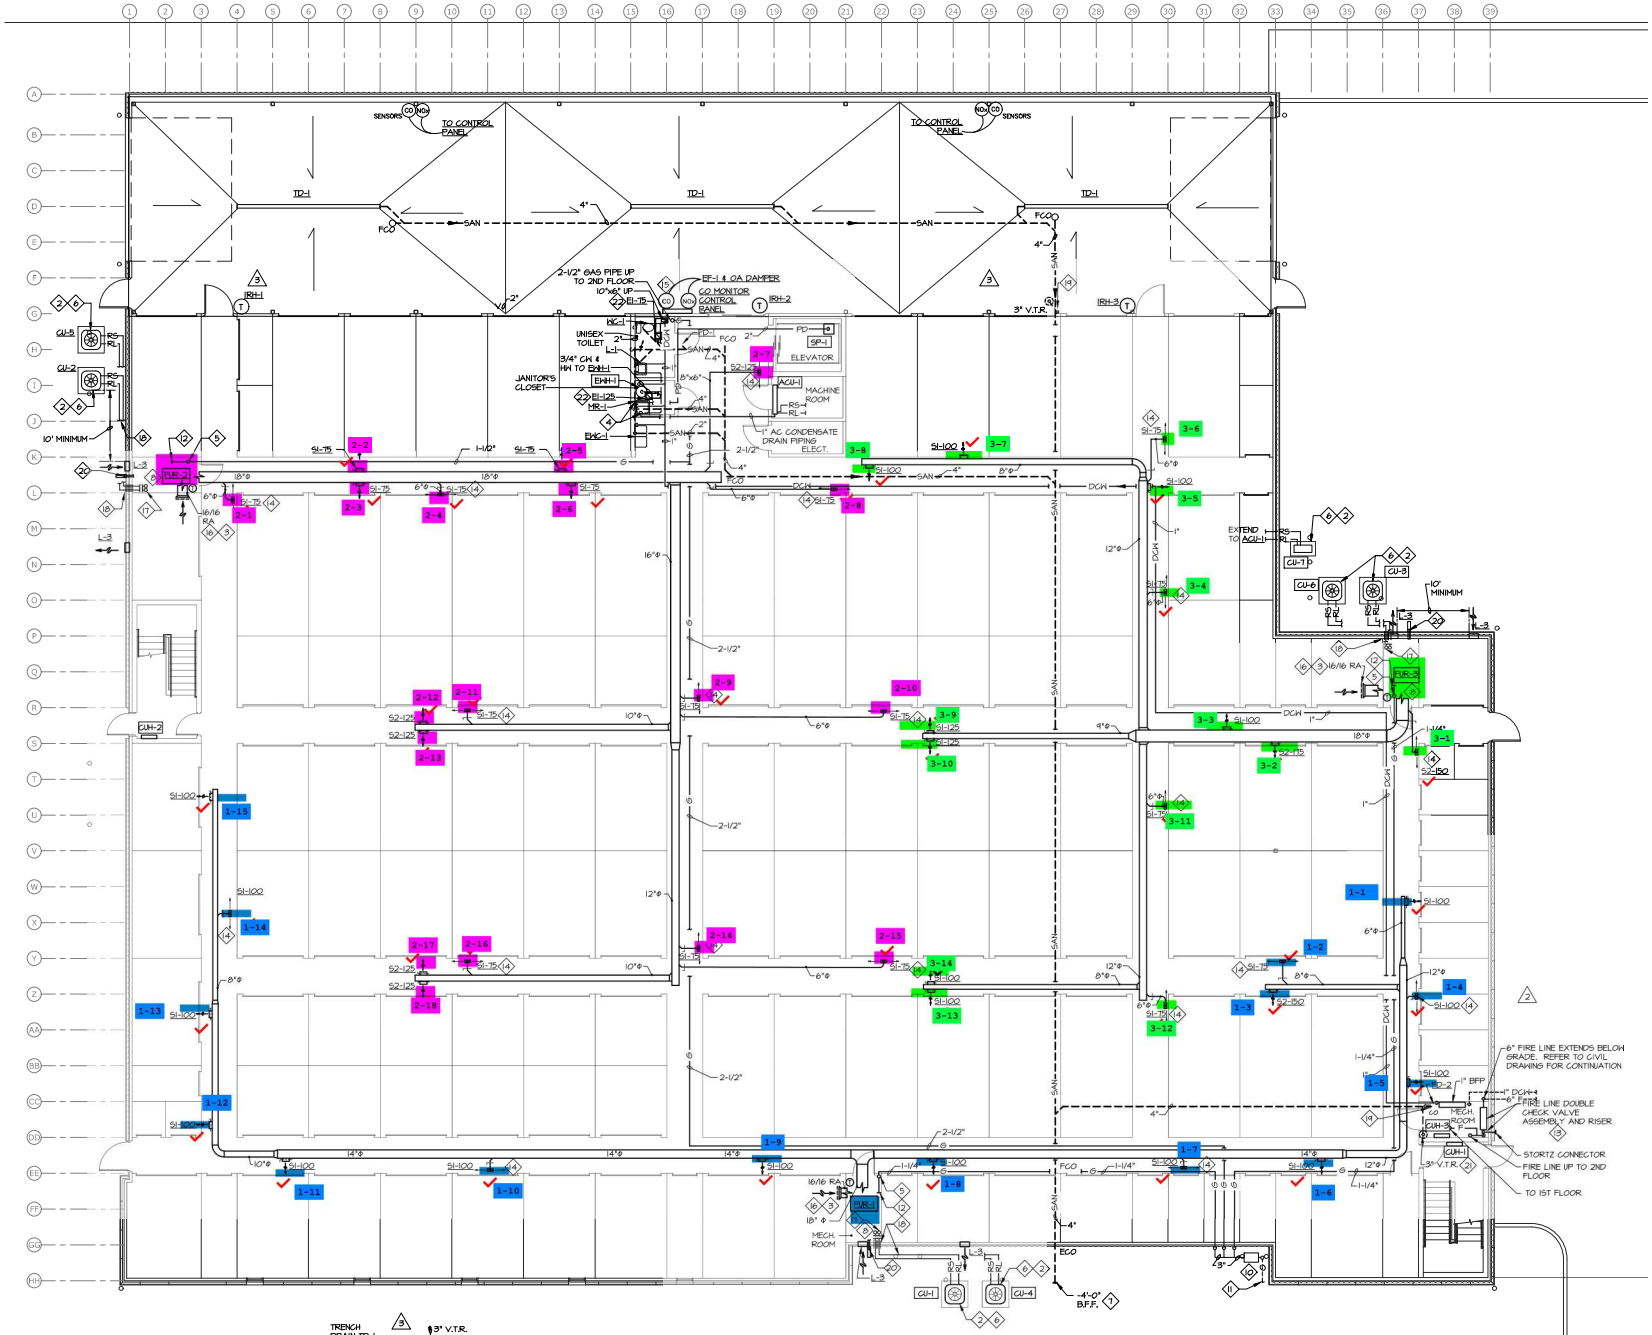


FIRST FLOOR MECHANICAL PLAN

SCALE: 1/8" = 1'-0"

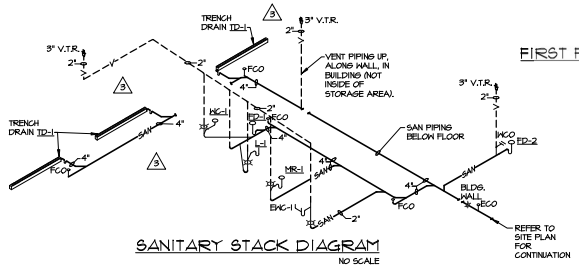


SANITARY STACK DIAGRAM

NO SCALE