HVAC LEGEND & ABBREVIATIONS	
	SUPPLY DIFFUSER
	RETURN GRILLE
	AIR DISTRIBUTION TAG
T	THERMOSTAT
	MANUAL VOLUME DAMPER
	SPLITTER DAMPER
	FIRE DAMPER
	DOUBLE THICK TURNING VANE
DL	DOOR LOUVER
RTU-	ROOFTOP UNIT
AHU-	AIR HANDLING UNIT
	EXISTING DUCTWORK TO REMAIN
CU-	CONDENSING UNIT

GENERAL NOTES:

1. THESE DRAWINGS ARE BASED ON ORIGINAL STORE DRAWINGS. CONTRACTOR TO FIELD VERIFY EXISTING CONDITIONS PRIOR TO BIDDING OF PROJECT. WHERE ANY EQUIPMENT ON ROOF IS DISTURBED, IT IS THE HVAC CONTRACTOR'S RESPONSIBILITY TO COORDINATE WITH THE G.C. FOR THE REPAIR OF ANY ROOFING ITEMS AFTER THE COMPLETION OF HVAC WORK.

2. ALL EQUIPMENT SHALL BE CONSIDERED EXISTING UNLESS OTHERWISE NOTED. EXISTING EQUIPMENT NOT SHOWN SHALL REMAIN UNCHANGED.

3. DAMAGED DIFFUSERS. IT IS THE CONTRACTOR'S RESPONSIBILITY TO IDENTIFY AND REPAIR ANY DAMAGED DIFFUSERS.
   PRE BID: LOCATE AND ITEMIZE EXPECTED QUANTITY OF DAMAGED DIFFUSERS TO BE REPLACED.
   CONSTRUCTION: COORDINATE WITH KROGER ENGINEER FOR REPLACING OF DAMAGED DIFFUSERS.

4. DEMOLISHED DUCTWORK & DIFFUSERS SHALL BE TAKEN DOWN AND PROPERLY DISPOSED.

5. CONTRACTOR SHALL INCLUDE IN HIS BID TO ADJUST DIFFUSERS TO MATCH ANY MODIFICATIONS TO THE CEILING GRID.

NOTES TO GENERAL CONTRACTOR REGARDING KROGER SUPPLIED, CONTRACTOR INSTALLED EQUIPMENT:

1. CONTRACTOR TO OBTAIN APPROVAL OF ANY DELIVERY DATE CHANGES FROM KMA PROJECT ENGINEER AND COORDINATE WITH VENDOR.
2. CONTRACTOR TO RECEIVE EQUIPMENT, PROVIDE INSPECTION, AND NOTIFY VENDOR & KMA PROJECT ENGINEER OF MISSING AND/OR DAMAGED MATERIALS WITHIN 48 HOURS AFTER DELIVERY (20 DAYS FOR CONCEALED DAMAGE).
3. CONTRACTOR TO PROVIDE SAFE HARBORING, INSTALLATION, AND REMOVAL OF ANY SALVAGE MATERIALS.
4. CONTRACTOR TO HANDLE ANY WARRANTY CLAIMS (PRIOR TO STORE OPENING) DIRECTLY WITH VENDOR.

NOTE:
THIS PROJECT IS A RENOVATION OF AN EXISTING FACILITY AND OF NECESSITY, PREVIOUS RECORD DRAWINGS FORM THE BASIS FOR MANY OF THESE DRAWINGS. IT IS THEREFORE EVEN MORE IMPORTANT THAN IN NEW CONSTRUCTION THAT ALL DIMENSIONS SHALL BE FIELD VERIFIED BEFORE FABRICATION OR PURCHASE OF DIMENSION CRITICAL EQUIPMENT, MATERIALS, AND ASSEMBLIES. THERE MAY EXIST FIELD CONDITIONS NOT ACCESSIBLE DURING DESIGN WHICH DIFFER FROM THOSE SHOWN ON THE DRAWINGS. ANY SUCH DEVIATIONS SHALL BE BROUGHT TO THE ATTENTION OF THE ARCHITECT AND KROGER ENGINEER FOR RESOLUTION BEFORE PROCEEDING WITH ANY CONSTRUCTION, FABRICATION, OR MATERIAL/EQUIPMENT PURCHASES WHICH WOULD BE UNUSABLE UNDER THOSE CIRCUMSTANCES

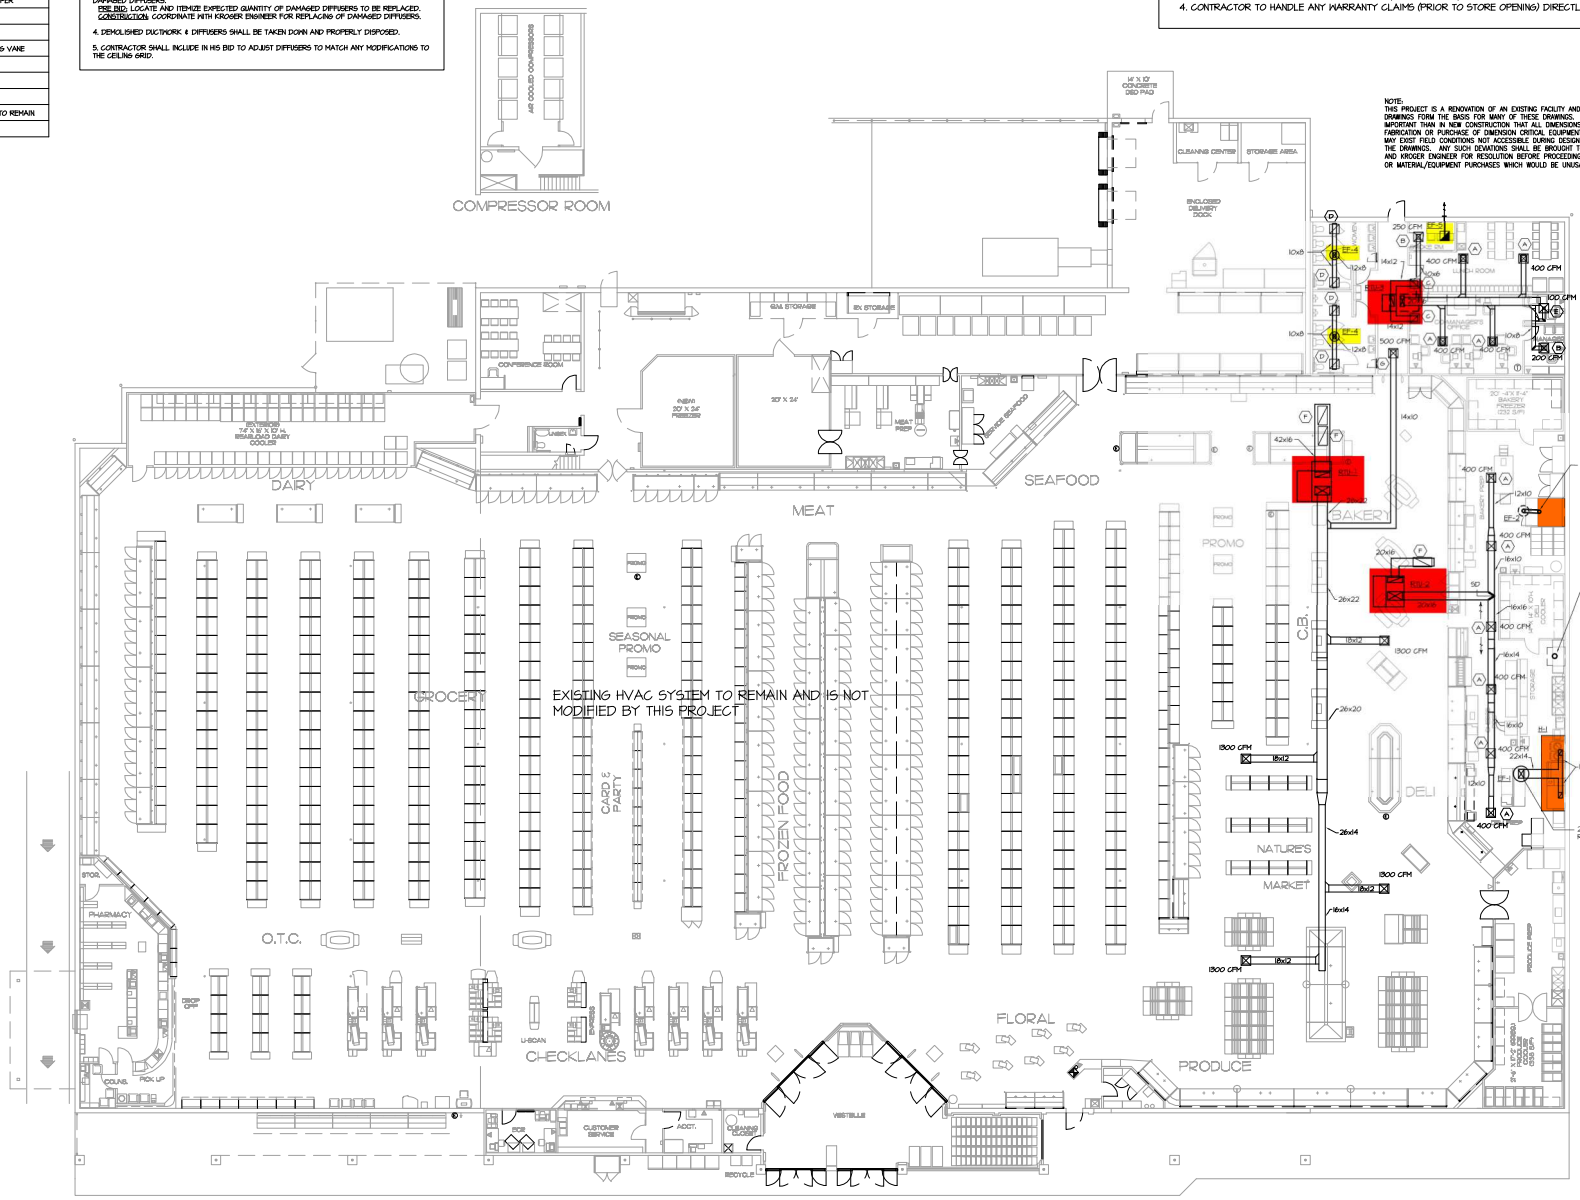

1 / H1.2 HVAC - FLOOR PLAN
SCALE: 3/32" = 1'-0"

DEMOLITION LEGEND	
SYMBOLS & ABBREV	LEGEND
	EXISTING DUCT WORK, NO LONGER IN USE TO BE REMOVED AND DISPOSED.
	EXISTING DUCT WORK TO REMAIN AND BE REUSED.

ROBERTSON LOIA ROOF
ARCHITECTS & ENGINEERS
3460 Preston Ridge Road, Suite 275, Alpharetta, Georgia 30005
770-667-6800 , Fax 678-343-0745

Kroger L-292
Terry Lane and Greenwood Road
LOUISVILLE, KY
The Kroger Company
1014 Vine Street
Cincinnati, OH 45202

REVISIONS

SHEET TITLE
HVAC - FLOOR PLAN

DATE
09-27-06

PROJECT NUMBER
06-378

SHEET NUMBER
H1.2
OF 3