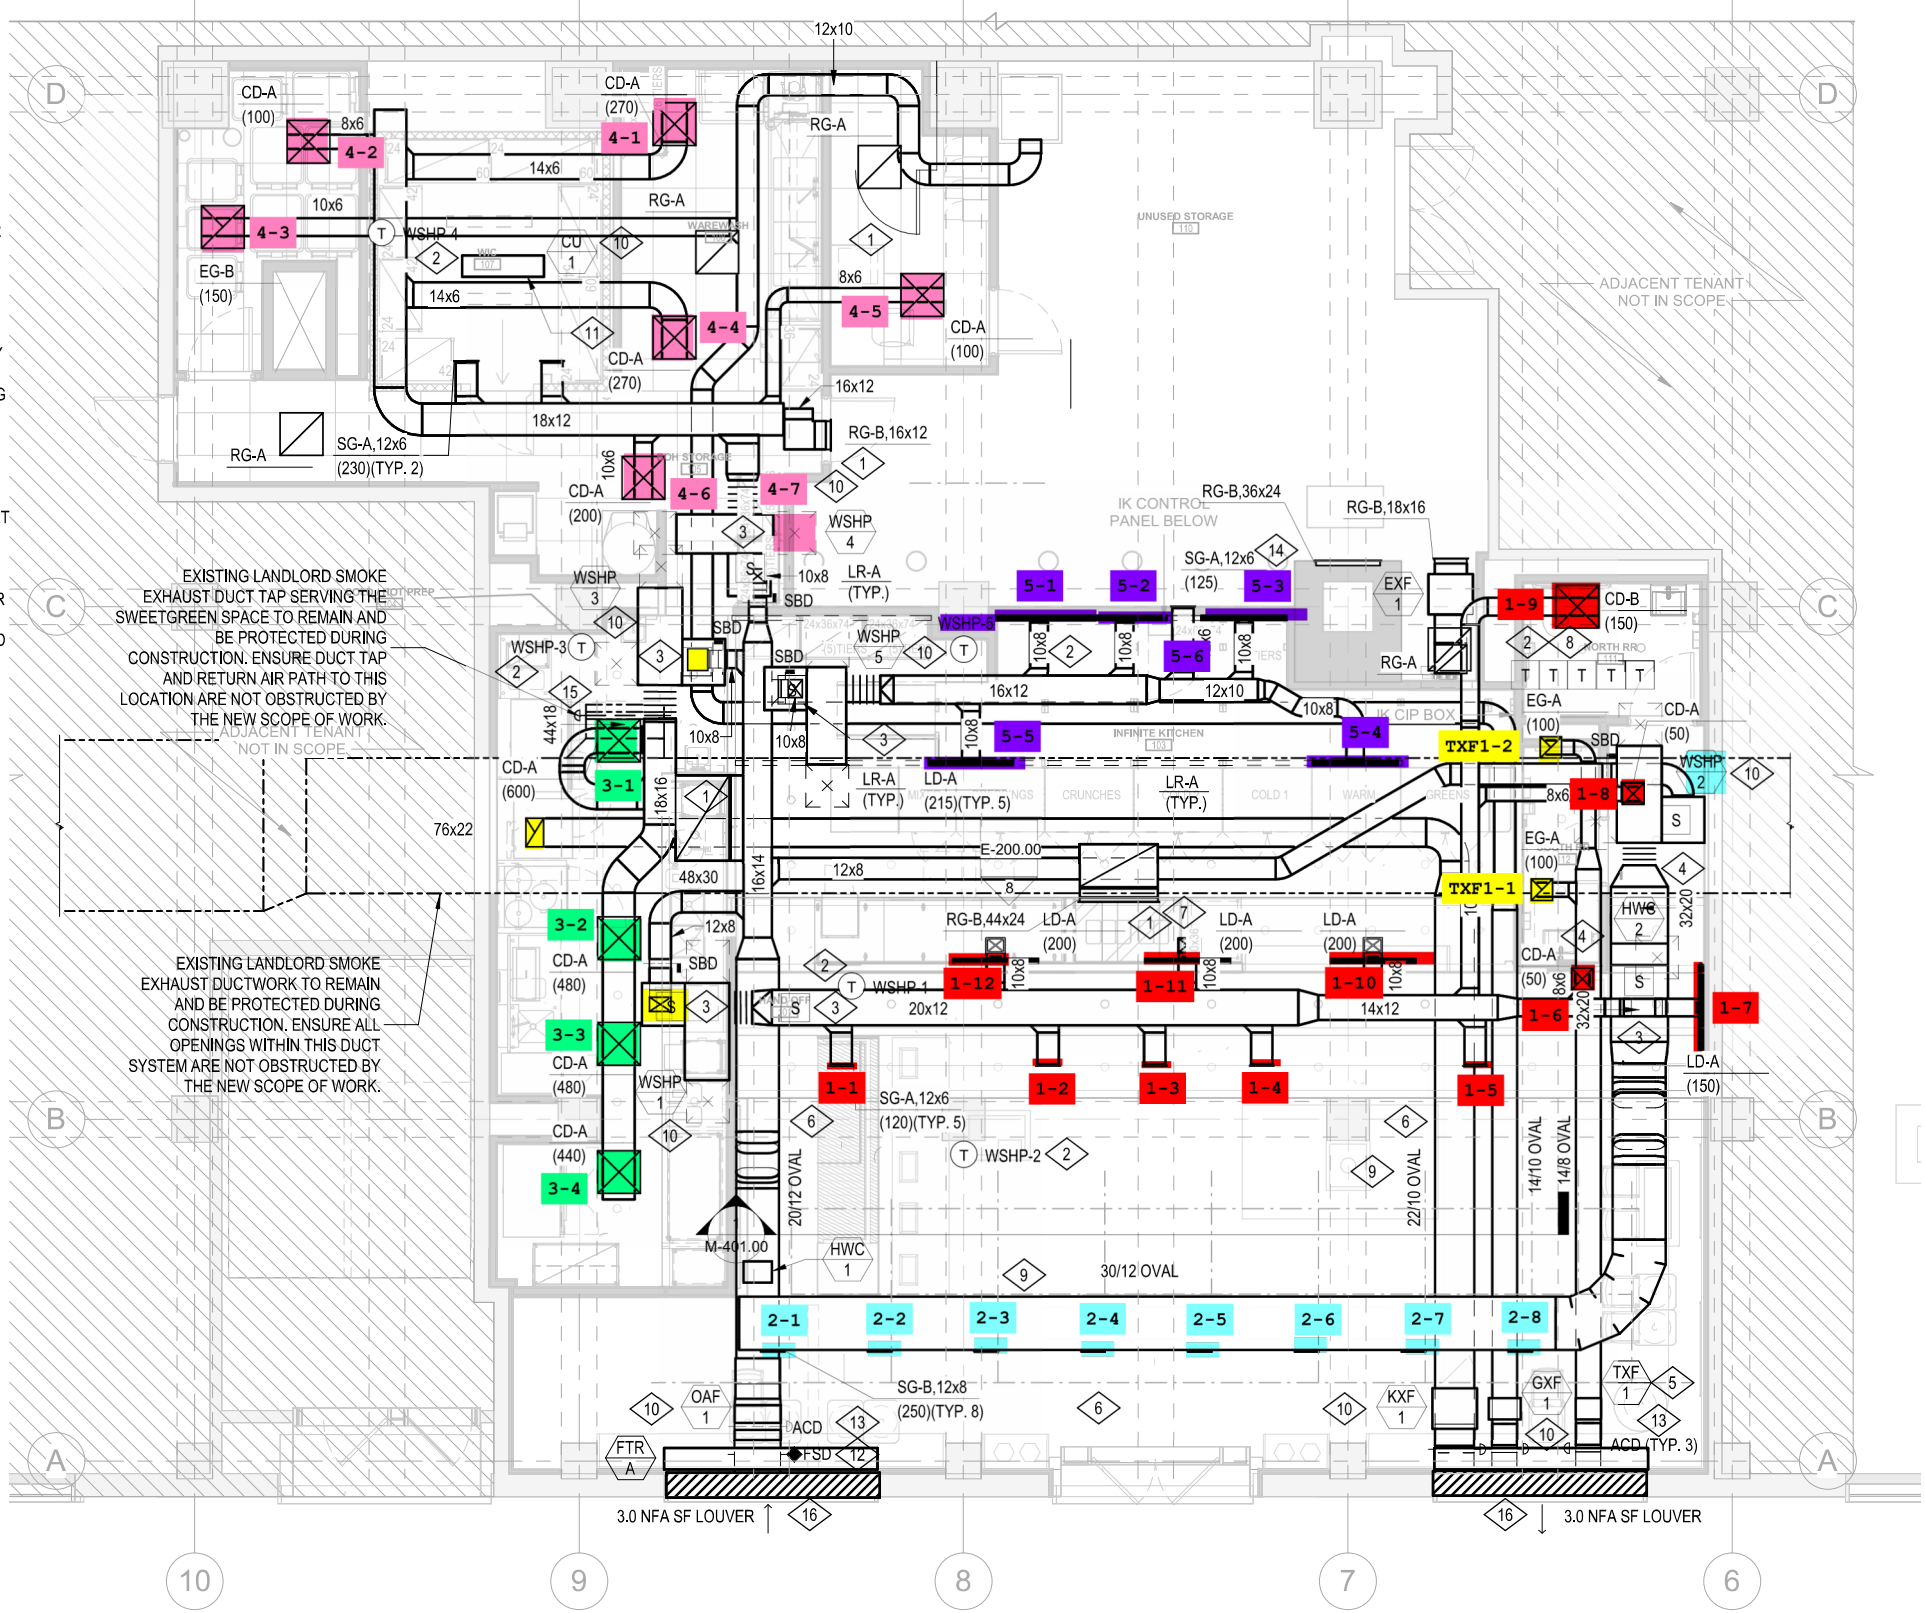
EXISTING LANDLORD SMOKE EXHAUST DUCT TAP SERVING THE SWEETGREEN SPACE TO REMAIN AND BE PROTECTED DURING CONSTRUCTION. ENSURE DUCT TAP AND RETURN AIR PATH TO THIS LOCATION ARE NOT OBSTRUCTED BY THE NEW SCOPE OF WORK.
EXISTING LANDLORD SMOKE EXHAUST DUCTWORK TO REMAIN AND BE PROTECTED DURING CONSTRUCTION. ENSURE ALL OPENINGS WITHIN THIS DUCT SYSTEM ARE NOT OBSTRUCTED BY THE NEW SCOPE OF WORK.
ADJACENT TENANT NOT IN SCOPE
IK CONTROL PANEL BELOW
IK CIP BOX
UNUSED STORAGE
INFINITE KITCHEN
3.0 NFA SF LOUVER
3.0 NFA SF LOUVER