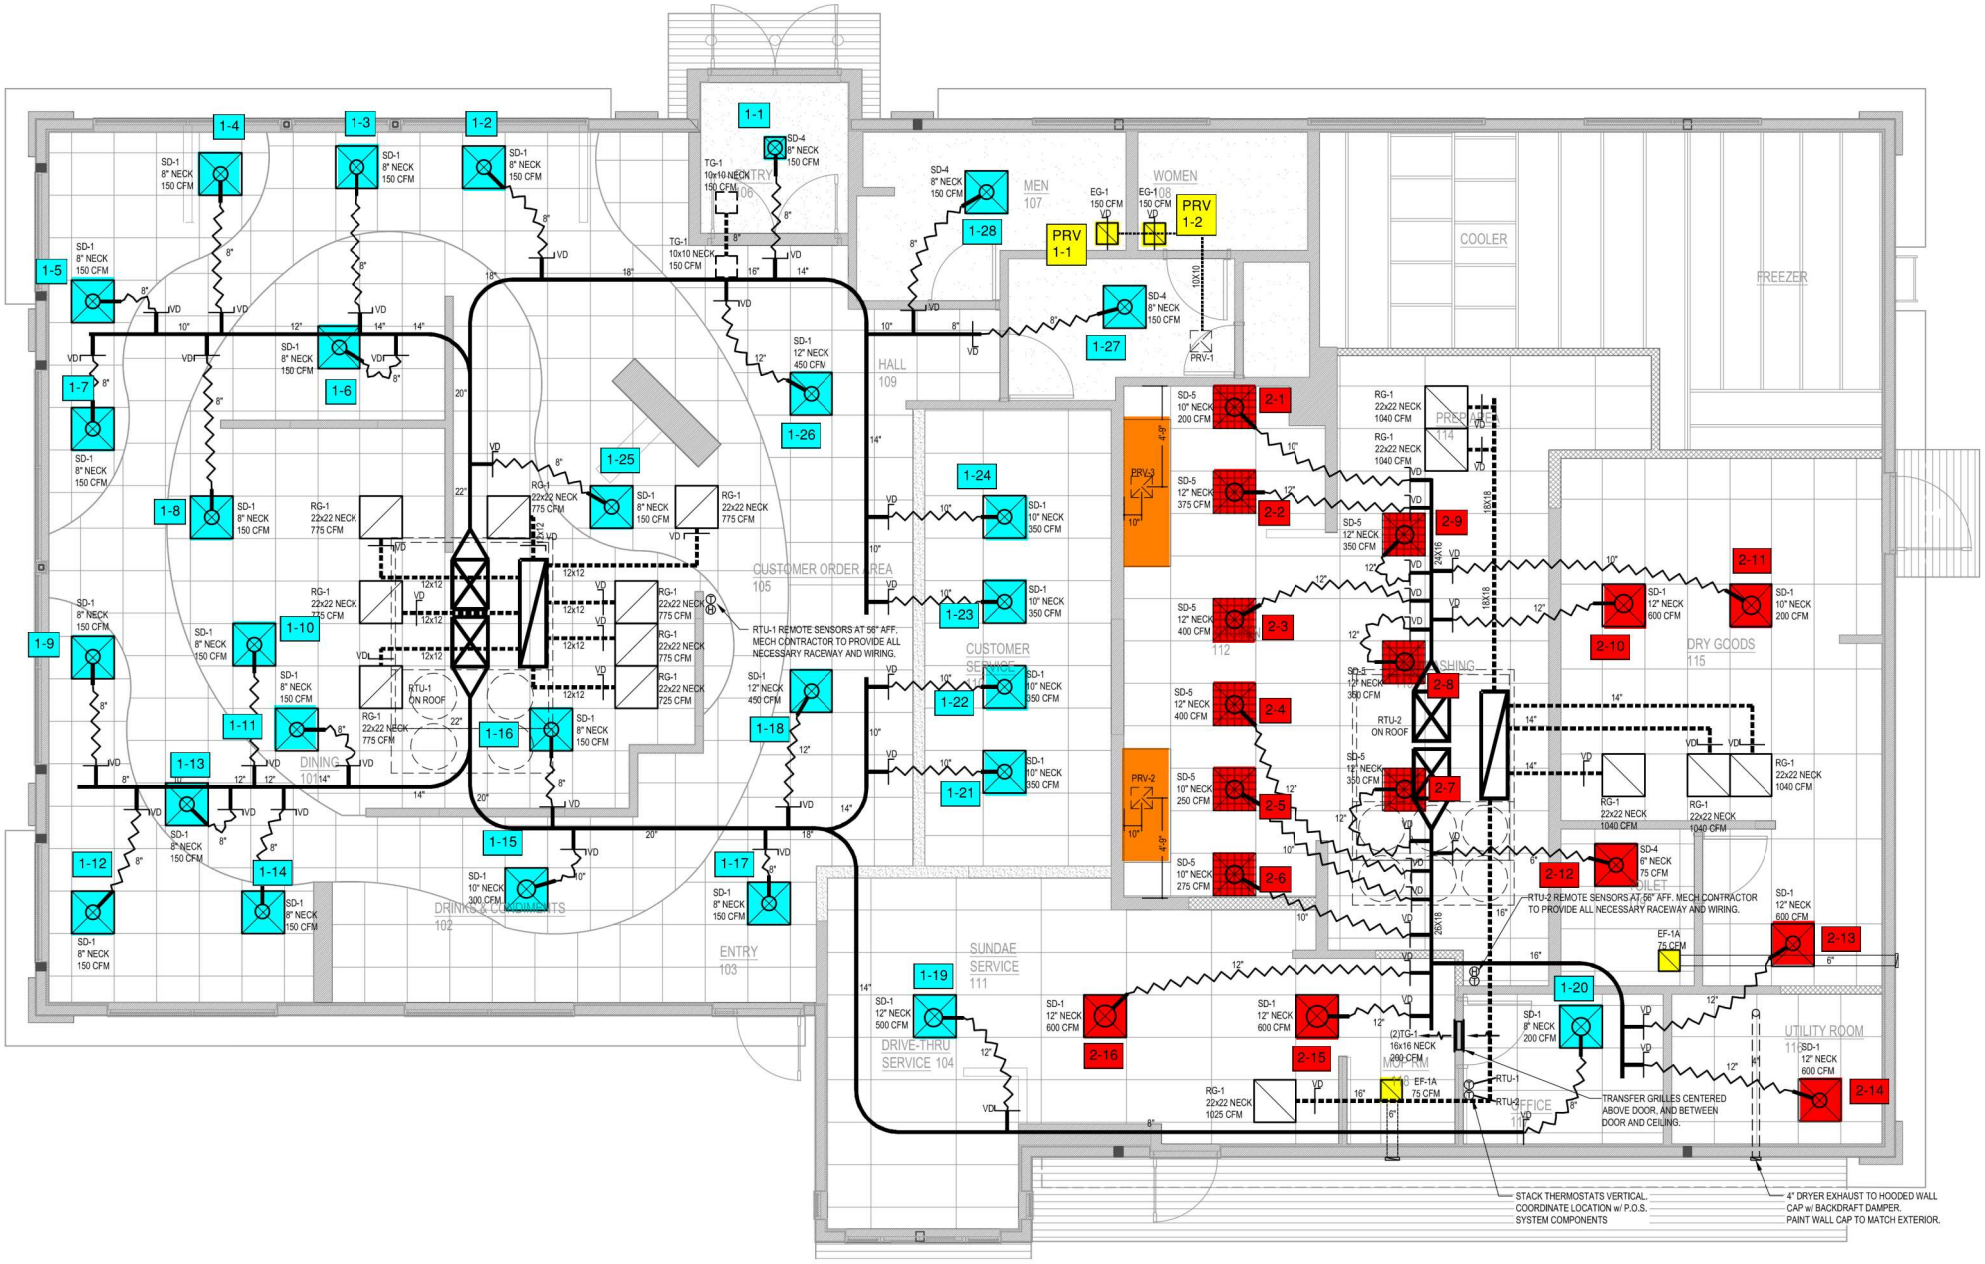
DINING 101
DRINKS & CONDIMENTS 102
ENTRY 103
CUSTOMER ORDER AREA 105
PANTRY 106
MEN 107
WOMEN 108
HALL 109
CUSTOMER SERVICE 110
SUNDAE SERVICE 111
DRIVE-THRU SERVICE 104
COOLER
FREEZER
PREP 114
DRY GOODS 115
UTILITY ROOM 116
OFFICE 117
MOP RM
TOILET
RTU-1 ON ROOF
RTU-2 ON ROOF
RTU-1 REMOTE SENSORS AT 56" AFF. MECH CONTRACTOR TO PROVIDE ALL NECESSARY RACEWAY AND WIRING.
RTU-2 REMOTE SENSORS AT 56" AFF. MECH CONTRACTOR TO PROVIDE ALL NECESSARY RACEWAY AND WIRING.
TRANSFER GRILLES CENTERED ABOVE DOOR, AND BETWEEN DOOR AND CEILING.
STACK THERMOSTATS VERTICAL. COORDINATE LOCATION w/ P.O.S. SYSTEM COMPONENTS
4" DRYER EXHAUST TO HOODED WALL CAP w/ BACKDRAFT DAMPER. PAINT WALL CAP TO MATCH EXTERIOR.
PRV 1-1
PRV 1-2
PRV-1
PRV-2
PRV-3
EG-1 150 CFM
TG-1 10x10 NECK 150 CFM
(2)TG-1 16x16 NECK 200 CFM
EF-1A 75 CFM
EF-1A 75 CFM
RG-1 22x22 NECK 1025 CFM
RG-1 22x22 NECK 1040 CFM
RG-1 22x22 NECK 775 CFM
RG-1 22x22 NECK 725 CFM
SD-1 8" NECK 150 CFM
SD-1 10" NECK 300 CFM
SD-1 12" NECK 450 CFM
SD-1 12" NECK 500 CFM
SD-1 12" NECK 600 CFM
SD-1 10" NECK 350 CFM
SD-4 8" NECK 150 CFM
SD-4 6" NECK 75 CFM
SD-5 10" NECK 200 CFM
SD-5 12" NECK 375 CFM
SD-5 12" NECK 350 CFM
SD-5 12" NECK 400 CFM
SD-5 10" NECK 250 CFM
SD-5 10" NECK 275 CFM
SD-1 10" NECK 600 CFM
SD-1 10" NECK 200 CFM
SD-1 8" NECK 200 CFM
1-1
1-2
1-3
1-4
1-5
1-6
1-7
1-8
1-9
1-10
1-11
1-12
1-13
1-14
1-15
1-16
1-17
1-18
1-19
1-20
1-21
1-22
1-23
1-24
1-25
1-26
1-27
1-28
2-1
2-2
2-3
2-4
2-5
2-6
2-7
2-8
2-9
2-10
2-11
2-12
2-13
2-14
2-15
2-16