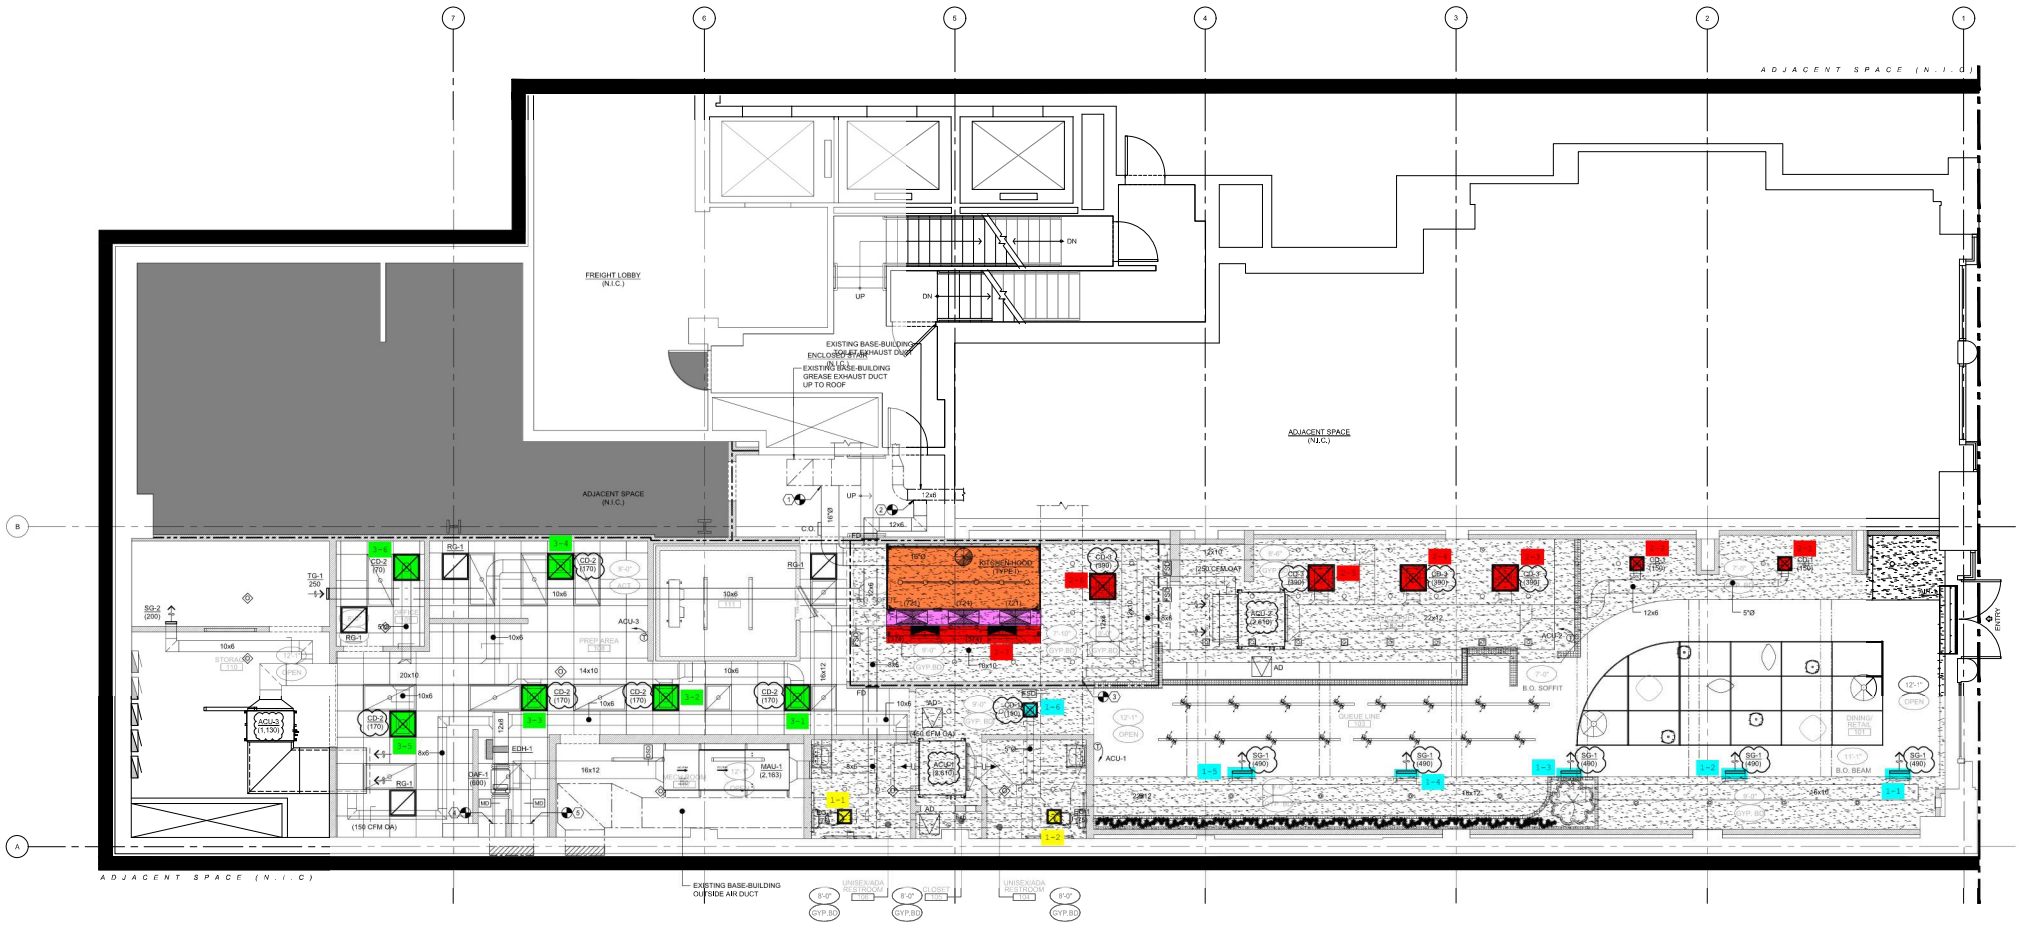
ADJACENT SPACE (N.I.C)
FREIGHT LOBBY (N.I.C.)
ADJACENT SPACE (N.I.C.)
EXISTING BASE-BUILDING TOP EF EXHAUST DUCT ENCLOSED STAIR
EXISTING BASE-BUILDING GREASE EXHAUST DUCT UP TO ROOF
EXISTING BASE-BUILDING OUTSIDE AIR DUCT
ACU-3 (1,100)
ACU-2 (2,450)
ACU-1 (8,610)
MAU-1 (2,163)
CD-2 (170)
CD-3 (390)
CD-1 (150)
SG-1 (490)
RG-1
EF-1 (600)
EDH-1
TG-1 250
SG-2 (200)
PREP AREA
STORAGE
QUEUE LINE
DINING RETAIL
B.O. SOFFIT
B.O. BEAM
UNISEX/ADA RESTROOM
FLOSET
ENTRY
DN
UP
12x6
10x6
20x10
14x10
16x12
18x12
22x12
8x6
8x8
6x10
(150 CFM OA)
(2,610 CFM OA)
(460 CFM OA)
5"Ø
8'-0"
GYP.BD.