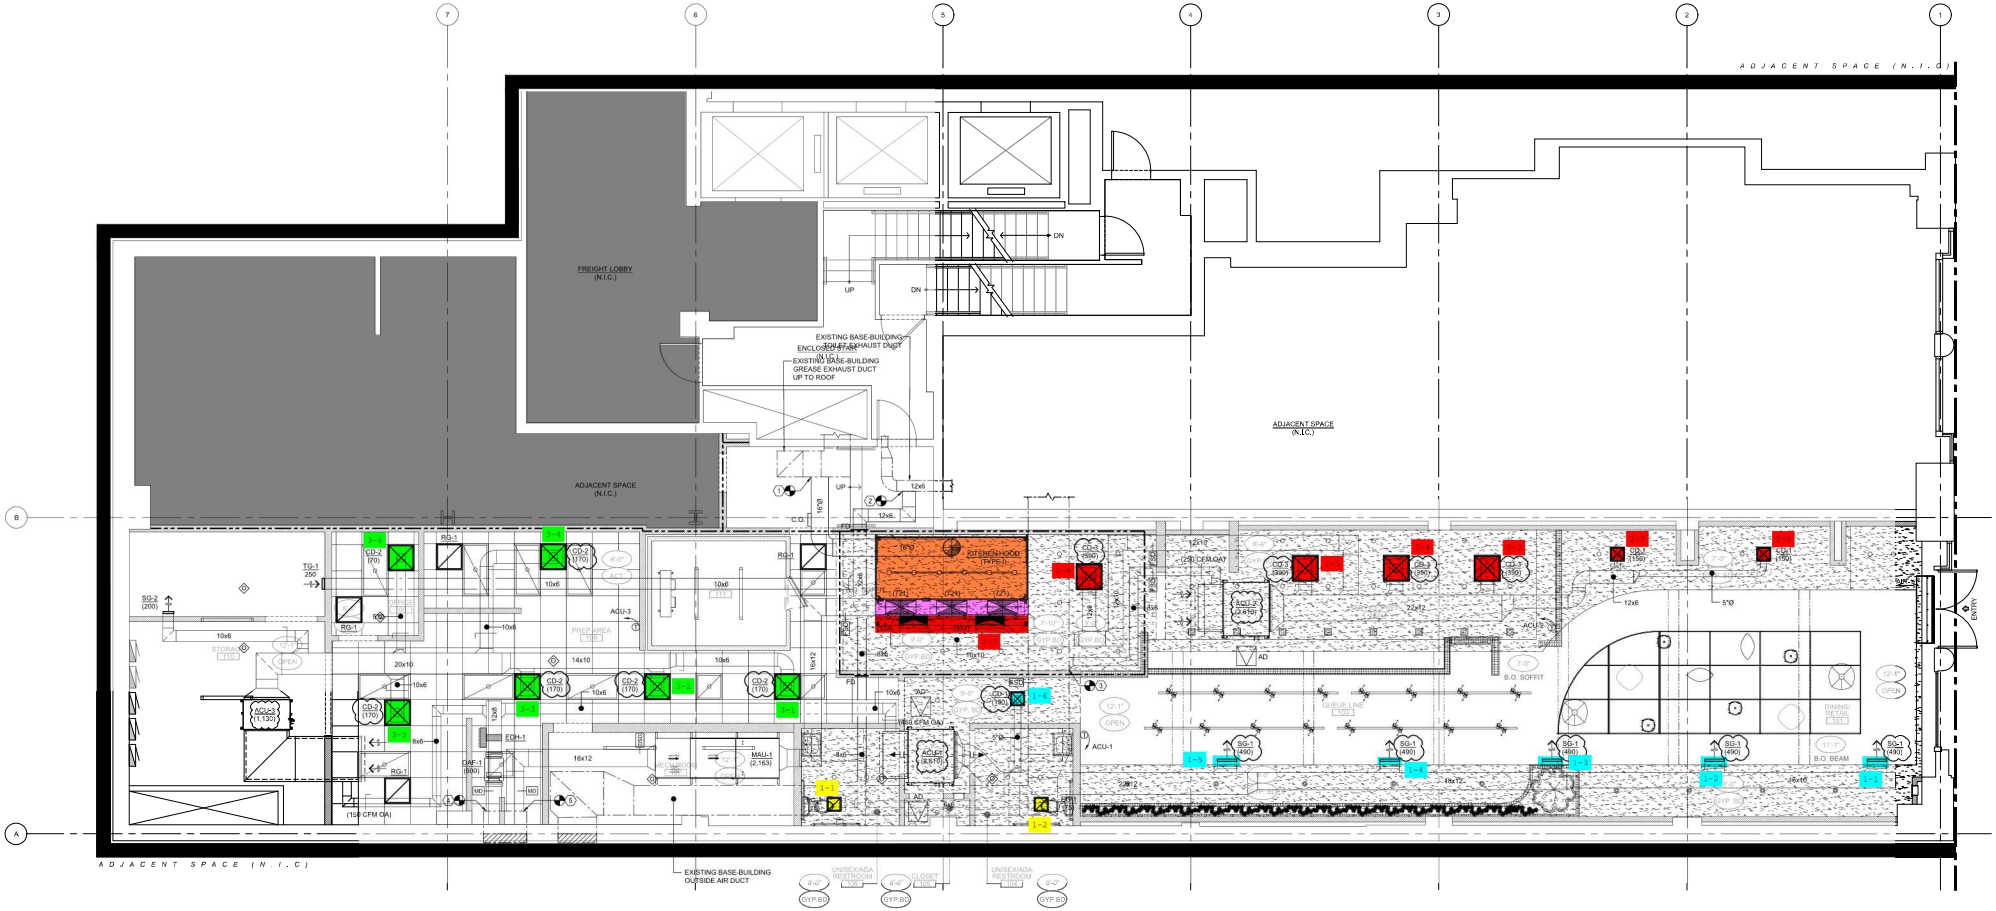
ADJACENT SPACE (N.I.C.)
FREIGHT LOBBY (N.I.C.)
ADJACENT SPACE (N.I.C.)
EXISTING BASE-BUILDING ENCLOSED GREASE EXHAUST DUCT (N.I.C.)
EXISTING BASE-BUILDING GREASE EXHAUST DUCT UP TO ROOF
ADJACENT SPACE (N.I.C.)
KITCHEN HOOD (TYPE I)
ACU-1 (1,130)
ACU-2 (2,610)
ACU-3
MAU-1 (2,163)
EF-1 (600)
EF-2
CD-2 (170)
CD-3 (390)
CD-1 (160)
RG-1
SG-1 (490)
SG-2 (200)
TG-1 250
EXISTING BASE-BUILDING OUTSIDE AIR DUCT
UNISEXADA RESTROOM 102
CLOSET 103
UNISEXADA RESTROOM 104
DINING RETAIL 111
B.O. BEAM
B.O. SOFFIT
QUEUE LINE 105
PREP AREA 110
STORAGE 110
(1640 CFM OA)
(1640 CFM OA)
ADJACENT SPACE (N.I.C.)