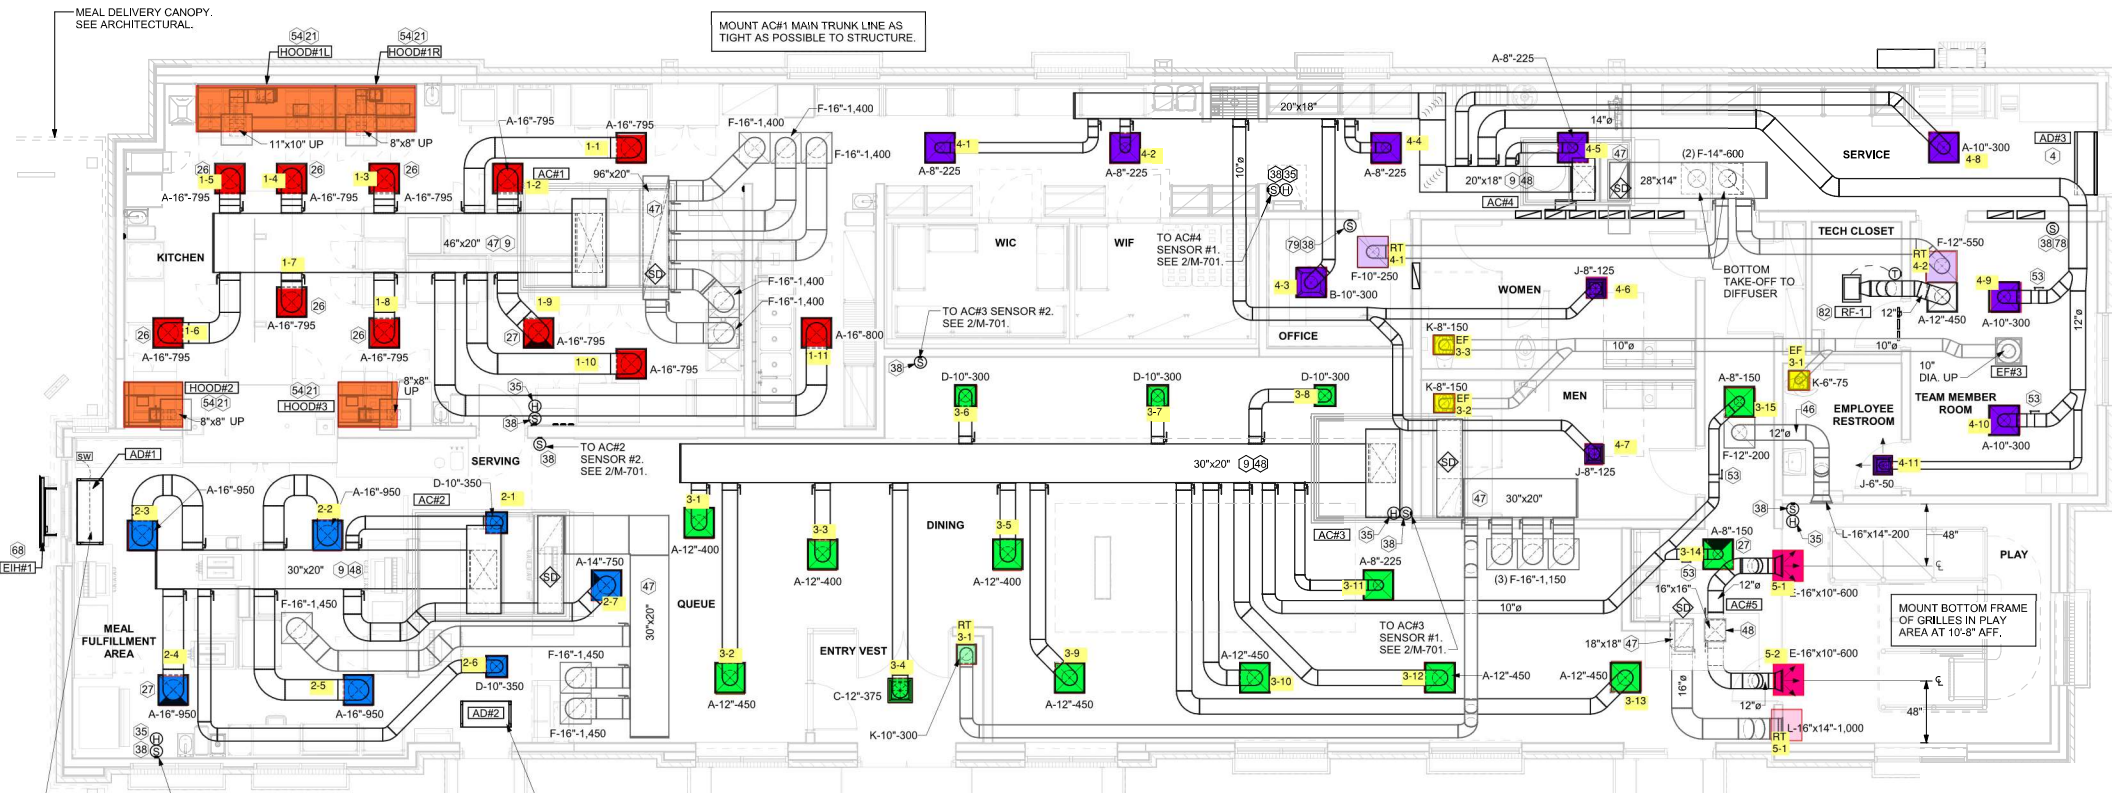
MEAL DELIVERY CANOPY. SEE ARCHITECTURAL.
MOUNT AC#1 MAIN TRUNK LINE AS TIGHT AS POSSIBLE TO STRUCTURE.
HOOD#1L
HOOD#1R
11"x10" UP
8"x8" UP
KITCHEN
HOOD#2
HOOD#3
8"x8" UP
SERVING
MEAL FULFILLMENT AREA
AD#1
EIH#1
AC#1
AC#2
AD#2
AC#3
AC#4
AC#5
AD#3
EF#3
WIC
WIF
OFFICE
WOMEN
MEN
EMPLOYEE RESTROOM
TEAM MEMBER ROOM
TECH CLOSET
SERVICE
DINING
QUEUE
ENTRY VEST
PLAY
TO AC#4 SENSOR #1. SEE 2/M-701.
TO AC#3 SENSOR #2. SEE 2/M-701.
TO AC#2 SENSOR #2. SEE 2/M-701.
TO AC#3 SENSOR #1. SEE 2/M-701.
BOTTOM TAKE-OFF TO DIFFUSER
10" DIA. UP
MOUNT BOTTOM FRAME OF GRILLES IN PLAY AREA AT 10'-8" AFF.