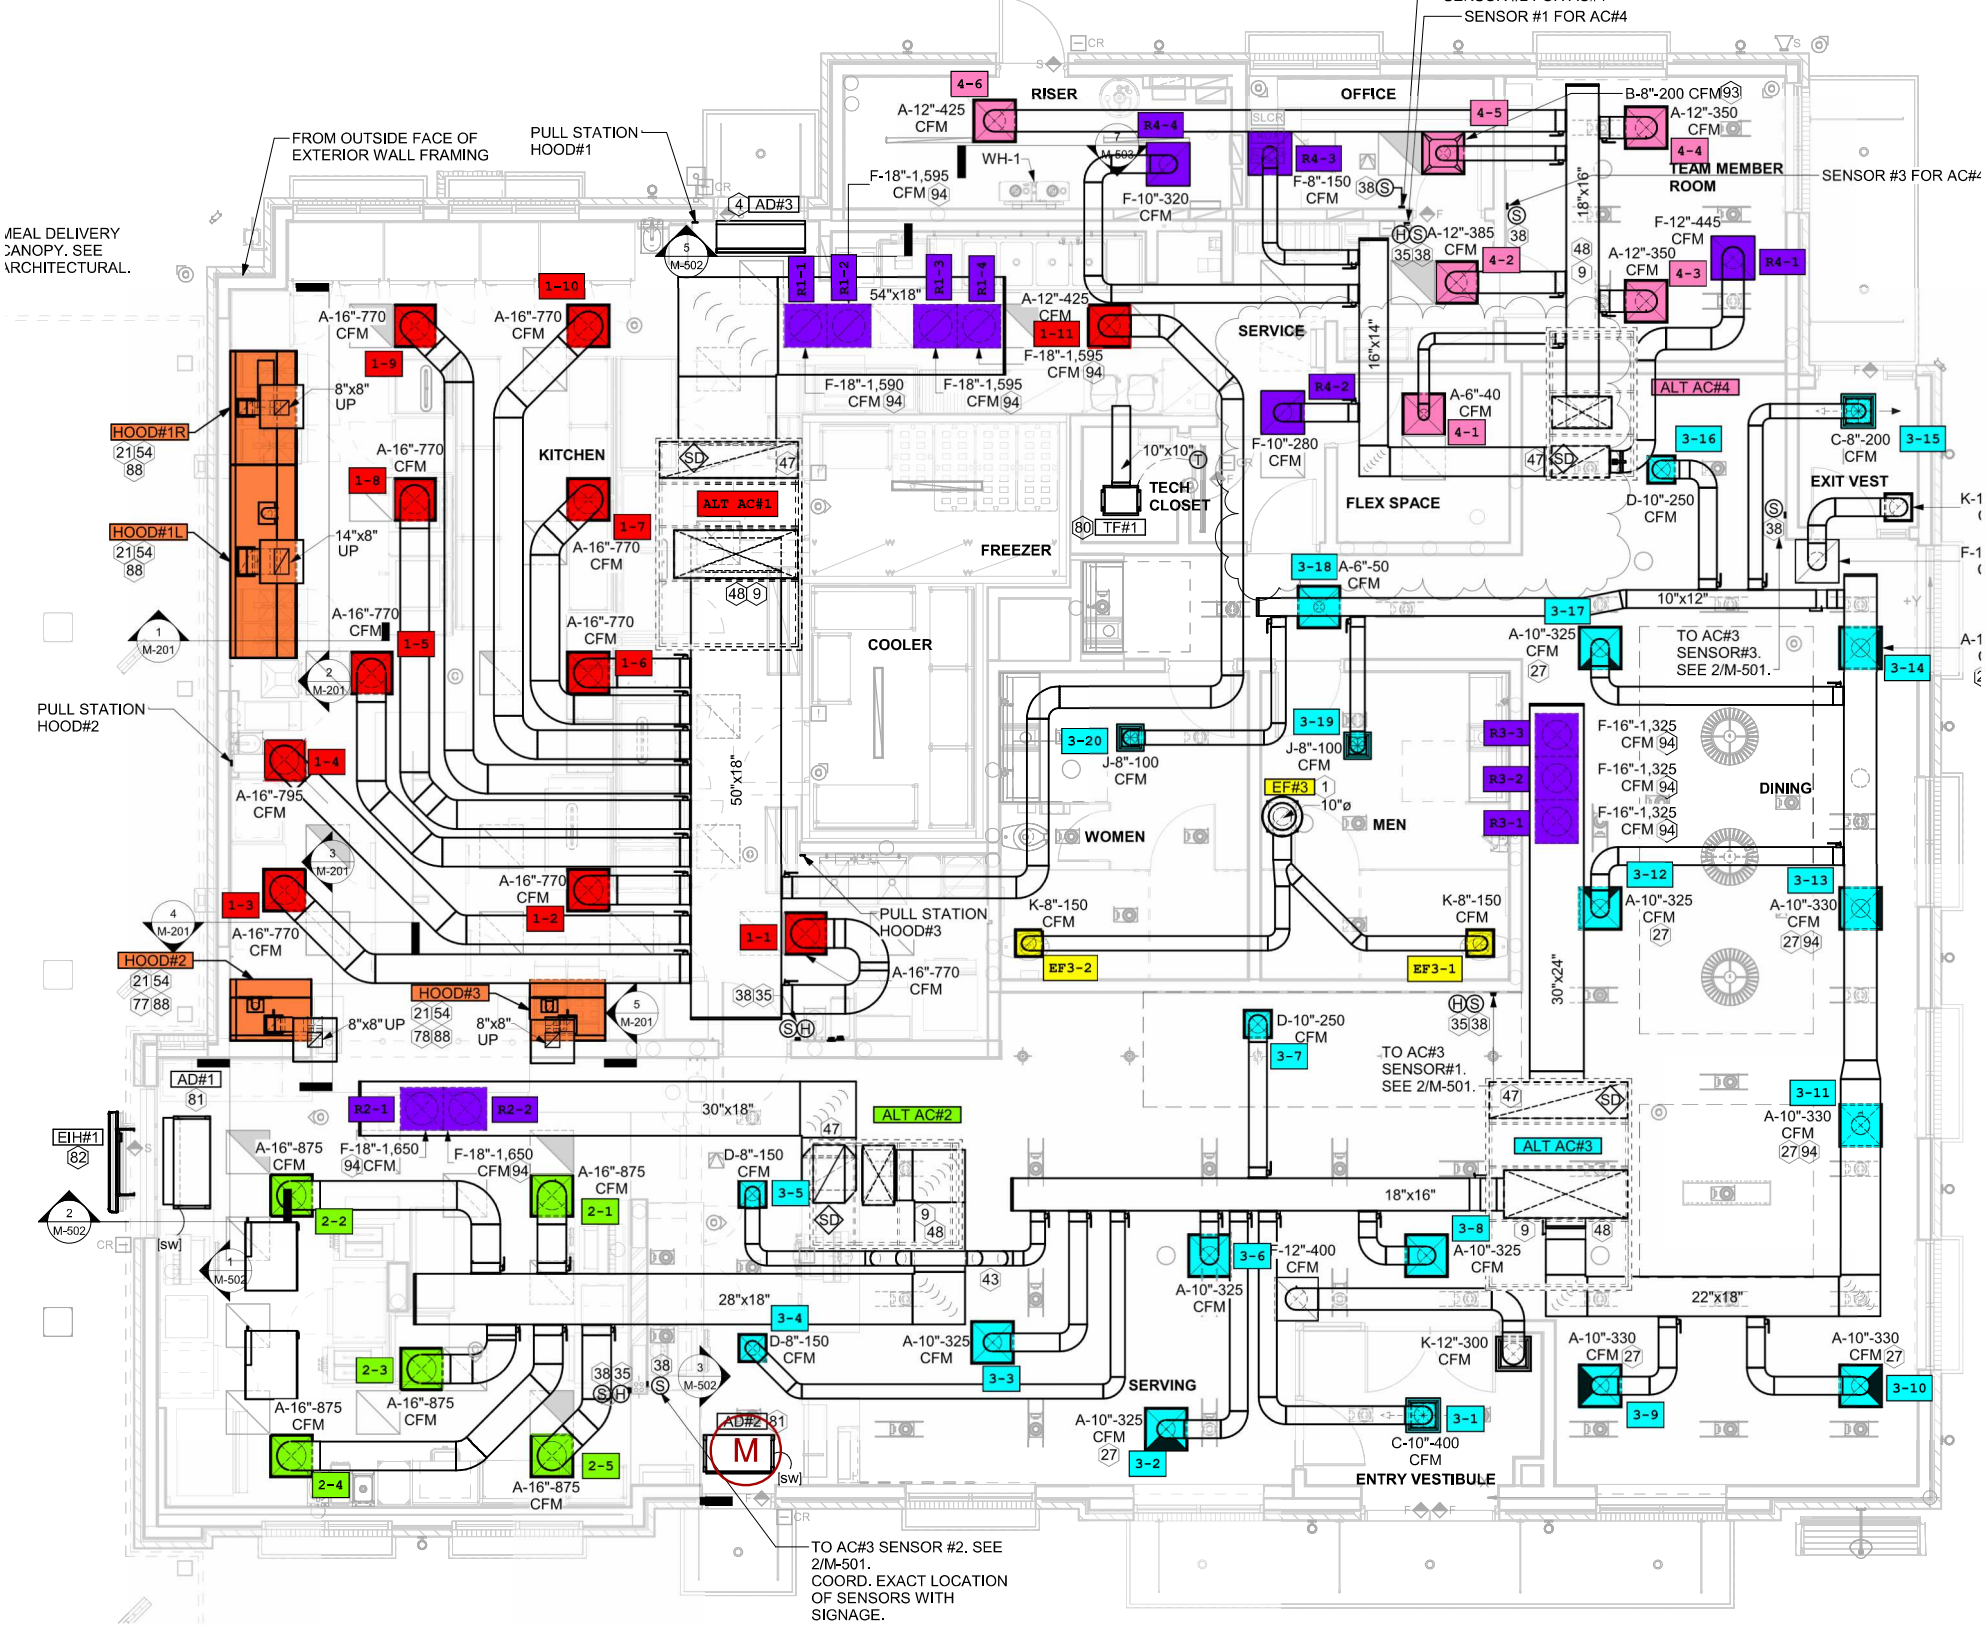
SENSOR #1 FOR AC#4
RISER
OFFICE
TEAM MEMBER ROOM
SENSOR #3 FOR AC#4
FROM OUTSIDE FACE OF EXTERIOR WALL FRAMING
PULL STATION HOOD#1
MEAL DELIVERY CANOPY. SEE ARCHITECTURAL.
KITCHEN
SERVICE
FLEX SPACE
TECH CLOSET
FREEZER
COOLER
ALT AC#1
ALT AC#2
ALT AC#3
ALT AC#4
HOOD#1R
HOOD#1L
HOOD#2
HOOD#3
PULL STATION HOOD#2
PULL STATION HOOD#3
WOMEN
MEN
DINING
EXIT VEST
TO AC#3 SENSOR#3. SEE 2/M-501.
TO AC#3 SENSOR#1. SEE 2/M-501.
SERVING
ENTRY VESTIBULE
TO AC#3 SENSOR #2. SEE 2/M-501. COORD. EXACT LOCATION OF SENSORS WITH SIGNAGE.