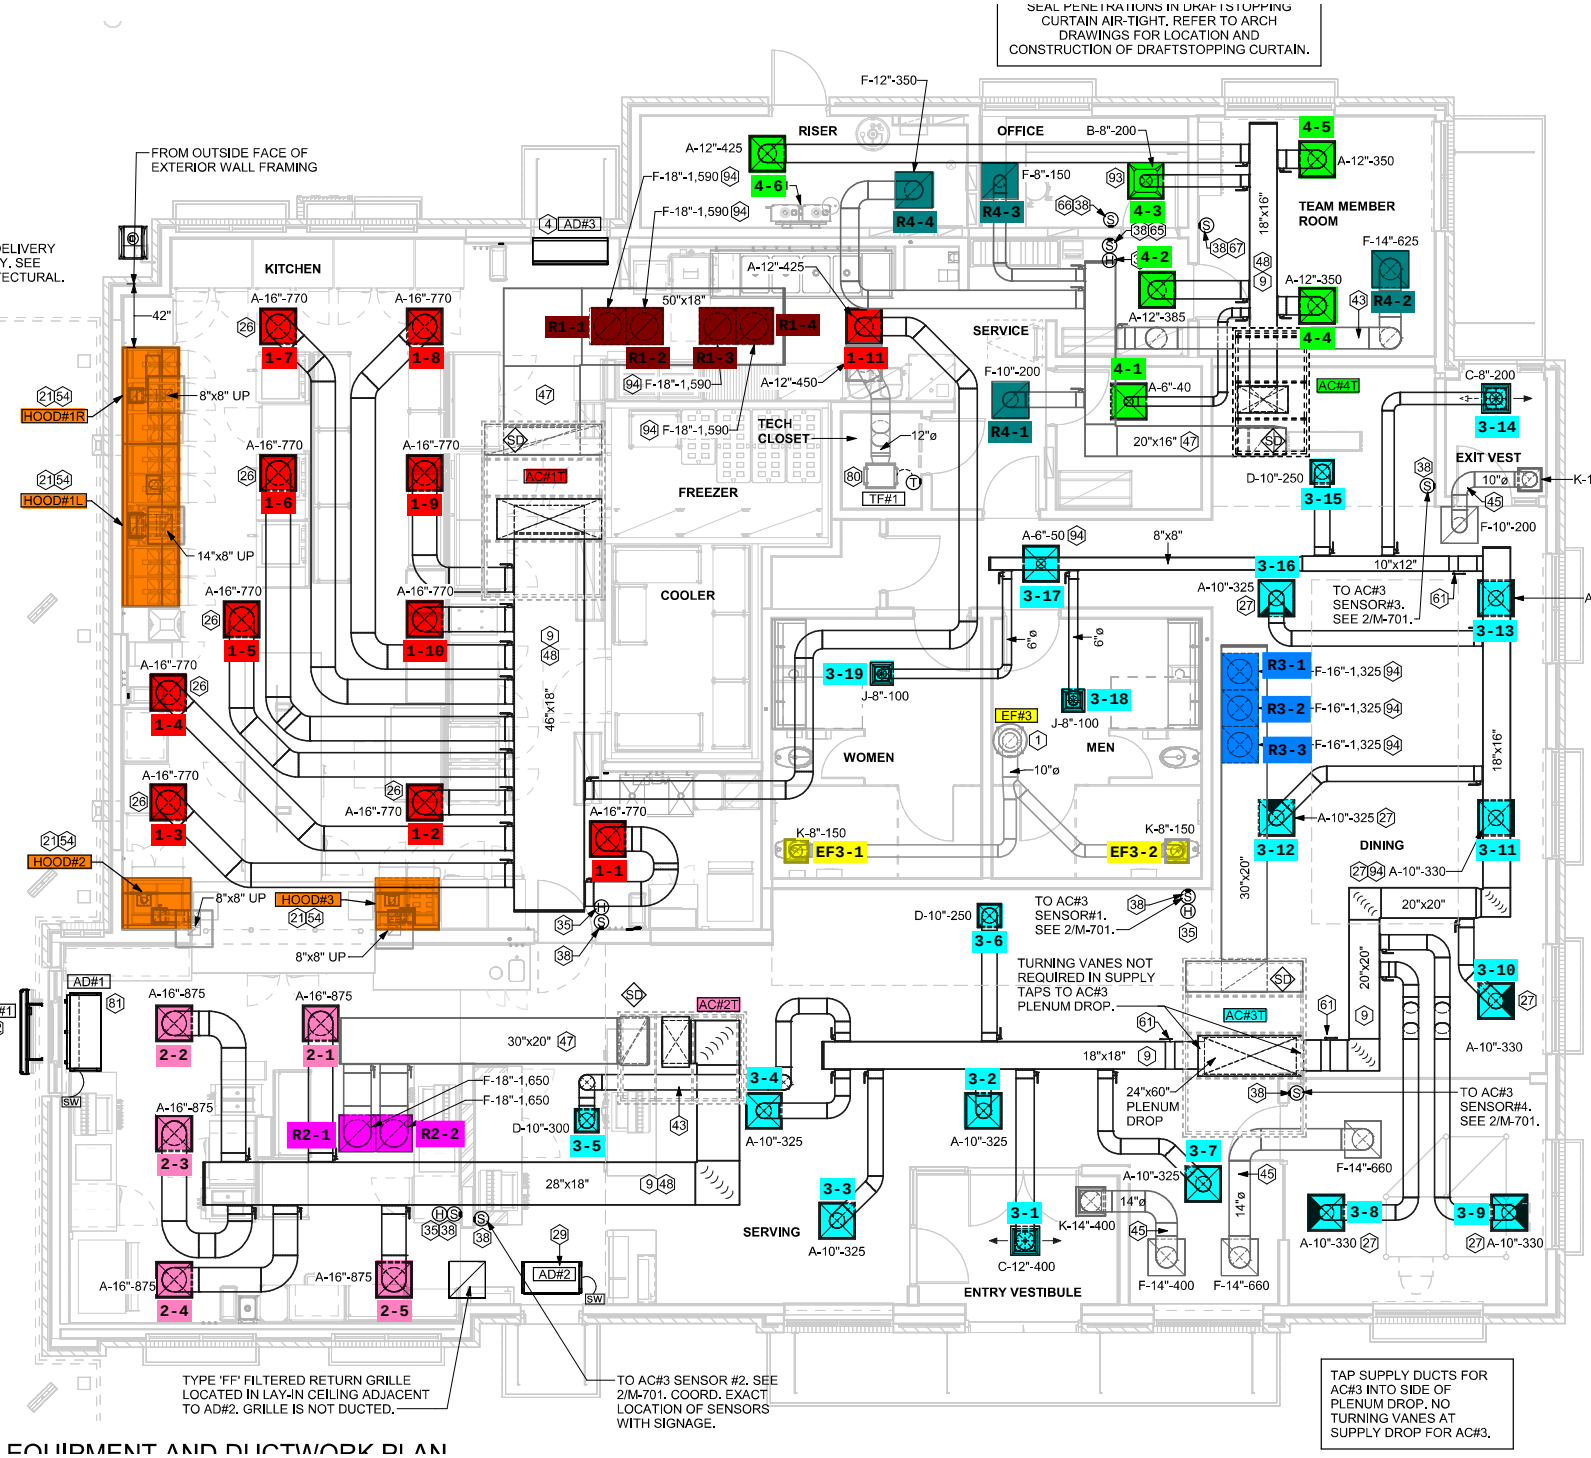

EQUIPMENT AND DUCTWORK PLAN