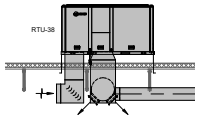

3 SECTION
M101 1/8" = 1'-0"

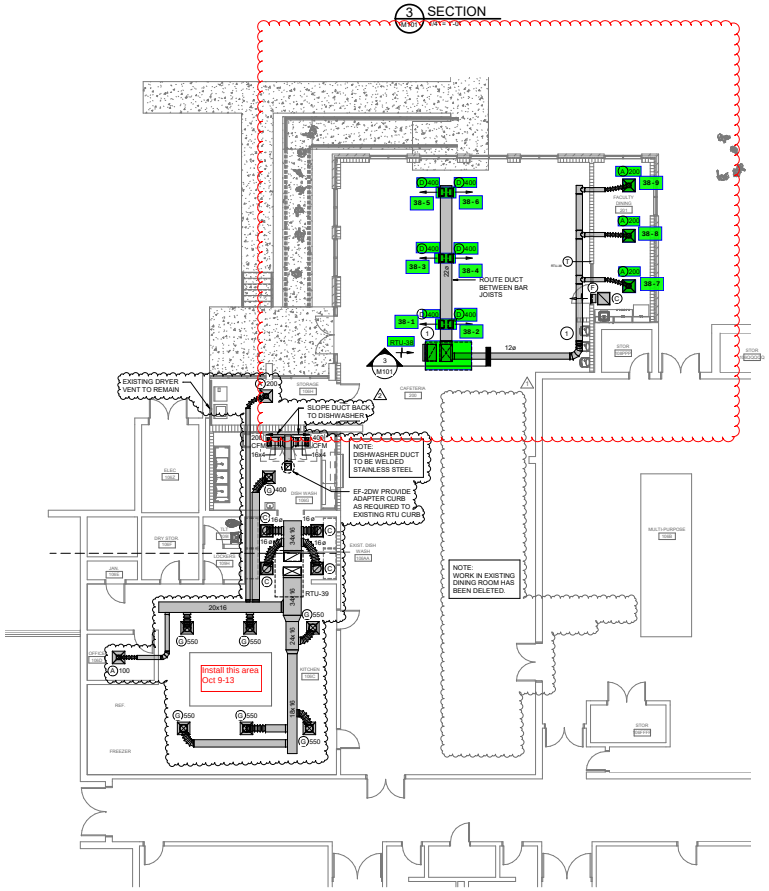

1 CAFETERIA ADDITION FLOOR PLAN - HVAC
M101 1/8" = 1'-0"

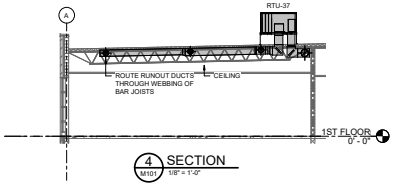

4 SECTION
M101 1/8" = 1'-0"

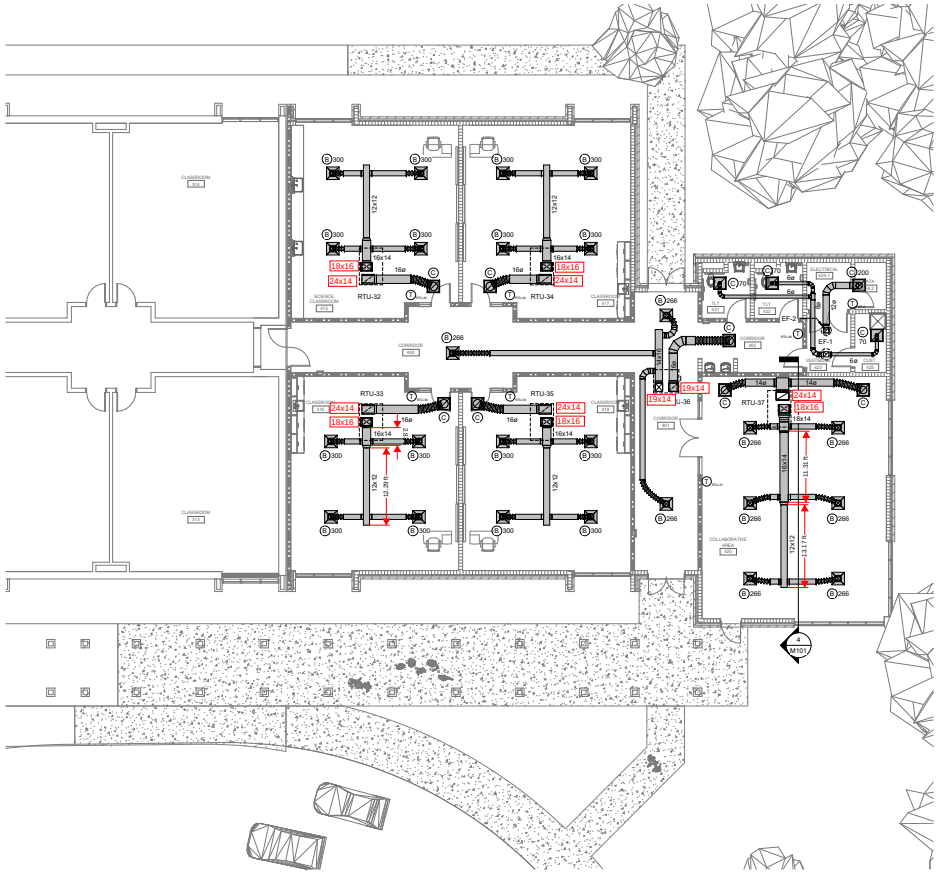

2 CLASSROOM ADDITION FLOOR PLAN - HVAC
M101 1/8" = 1'-0"

NOTES TO SHEET

1. EXPOSED DUCT SHALL BE DOUBLE WALL WITH PAINT GRIP FINISH.

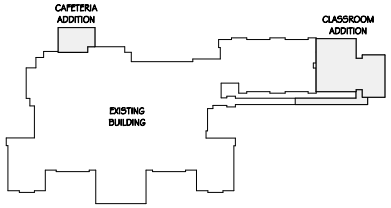

KEY PLAN

TRUE NORTH PROJECT NORTH

Swygert & Associates
CONSULTING ENGINEERS
DBA Swygert & Assoc., Ltd.
Post Office Box 11888
Columbia, S.C. 29211
Telephone: (803) 791-8300
Facsimile: (803) 791-8030
mail@swygert-associates.com

Jumper
Carter
Sease
ARCHITECTS
412 Meeting Street
West Columbia
South Carolina

BETHANY ELEMENTARY SCHOOL ADDITIONS
CLOVER SCHOOL DISTRICT
CLOVER, SOUTH CAROLINA

No	Description	Date
1	ADDENDUM #1	12/9/22
2	DISH WASH REVISIONS	05/19/23

DRAWN BY: JKB
CHECKED BY: WCL
COMM NO: 21025
DATE: OCTOBER 21, 2022
SHEET TITLE: FLOOR PLANS - HVAC
SHEET NO: M101

these drawings are the property of jumper carter sease architects/pa, and may not be reproduced, copied or used in whole or in part without written consent of the architect, any infringement will be subject to legal action