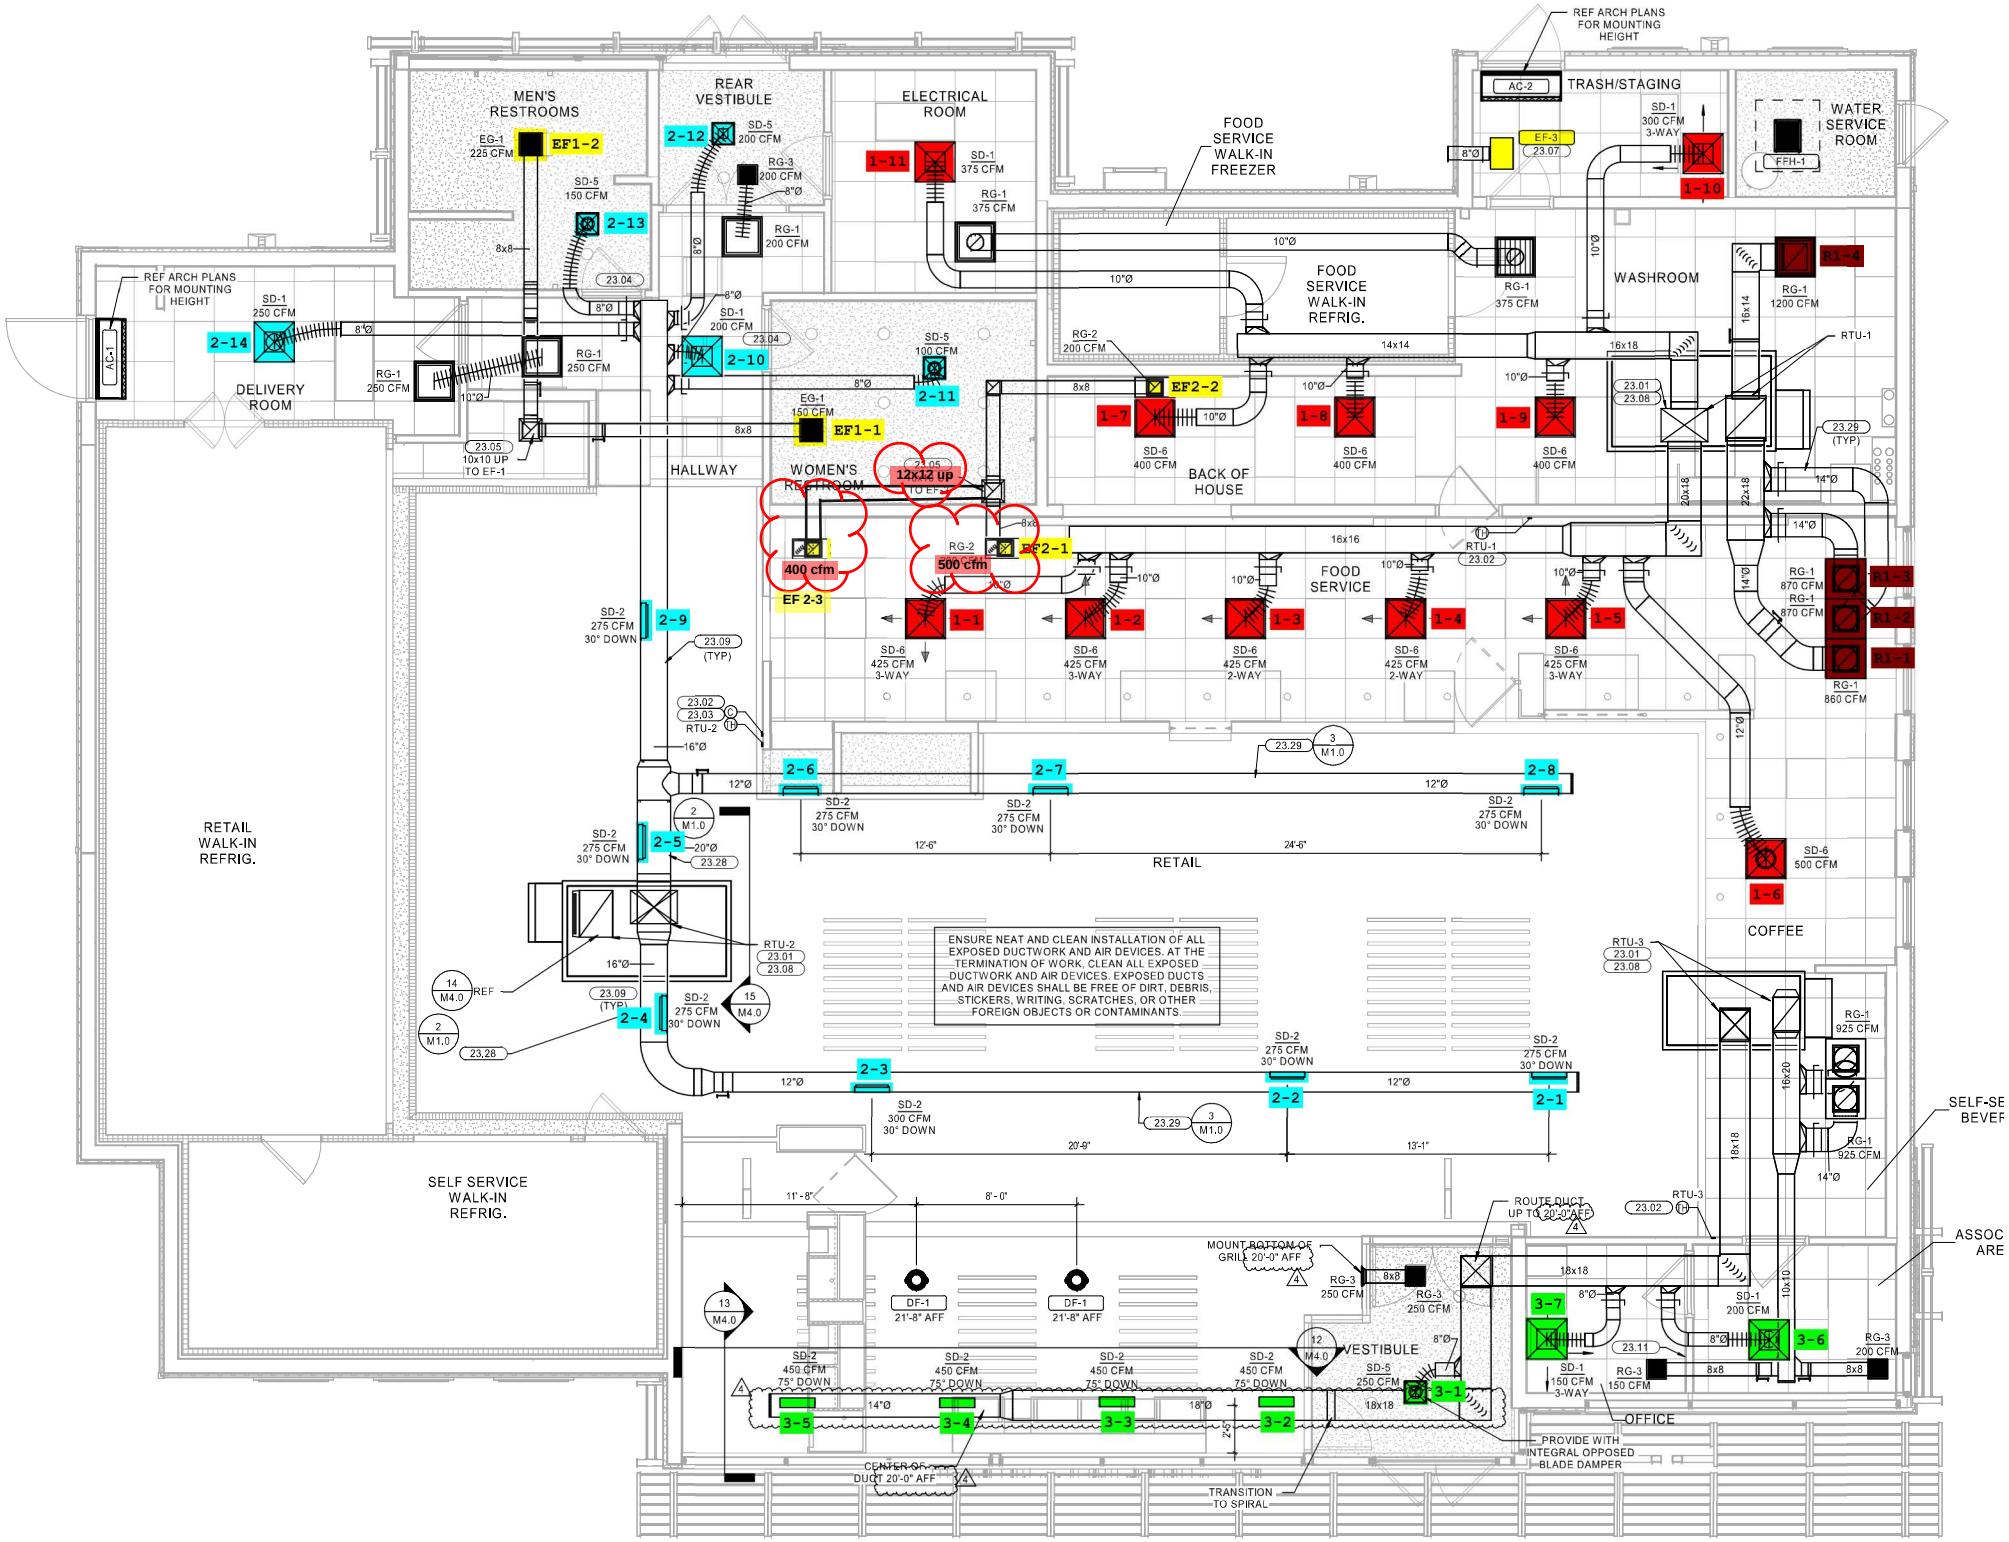
MEN'S RESTROOMS
REAR VESTIBULE
ELECTRICAL ROOM
FOOD SERVICE WALK-IN FREEZER
TRASH/STAGING
WATER SERVICE ROOM
REF ARCH PLANS FOR MOUNTING HEIGHT
DELIVERY ROOM
HALLWAY
WOMEN'S RESTROOM
FOOD SERVICE WALK-IN REFRIG.
WASHROOM
BACK OF HOUSE
FOOD SERVICE
RETAIL WALK-IN REFRIG.
RETAIL
COFFEE
SELF SERVICE WALK-IN REFRIG.
VESTIBULE
OFFICE
ENSURE NEAT AND CLEAN INSTALLATION OF ALL EXPOSED DUCTWORK AND AIR DEVICES. AT THE TERMINATION OF WORK, CLEAN ALL EXPOSED DUCTWORK AND AIR DEVICES. EXPOSED DUCTS AND AIR DEVICES SHALL BE FREE OF DIRT, DEBRIS, STICKERS, WRITING, SCRATCHES, OR OTHER FOREIGN OBJECTS OR CONTAMINANTS.
PROVIDE WITH INTEGRAL OPPOSED BLADE DAMPER
TRANSITION TO SPIRAL
ROUTE DUCT UP TO 20'-0" AFF
MOUNT BOTTOM OF GRILL 20'-0" AFF
CENTER OF DUCT 20'-0" AFF
EF1-2
EF1-1
EF2-2
EF2-1
EF 2-3
400 cfm
500 cfm
12x12 up
RTU-1
RTU-2
RTU-3
AC-1
AC-2
EF-3
FFH-1
DF-1
21'-8" AFF
1-1
1-2
1-3
1-4
1-5
1-6
1-7
1-8
1-9
1-10
1-11
2-1
2-2
2-3
2-4
2-5
2-6
2-7
2-8
2-9
2-10
2-11
2-12
2-13
2-14
3-1
3-2
3-3
3-4
3-5
3-6
3-7
R1-1
R1-2
R1-3
R1-4