; PER

Γ LINE
ING TO
IOWN

S

ND
I

RATED

'RICAL
ACE OF
_O

D
ATER

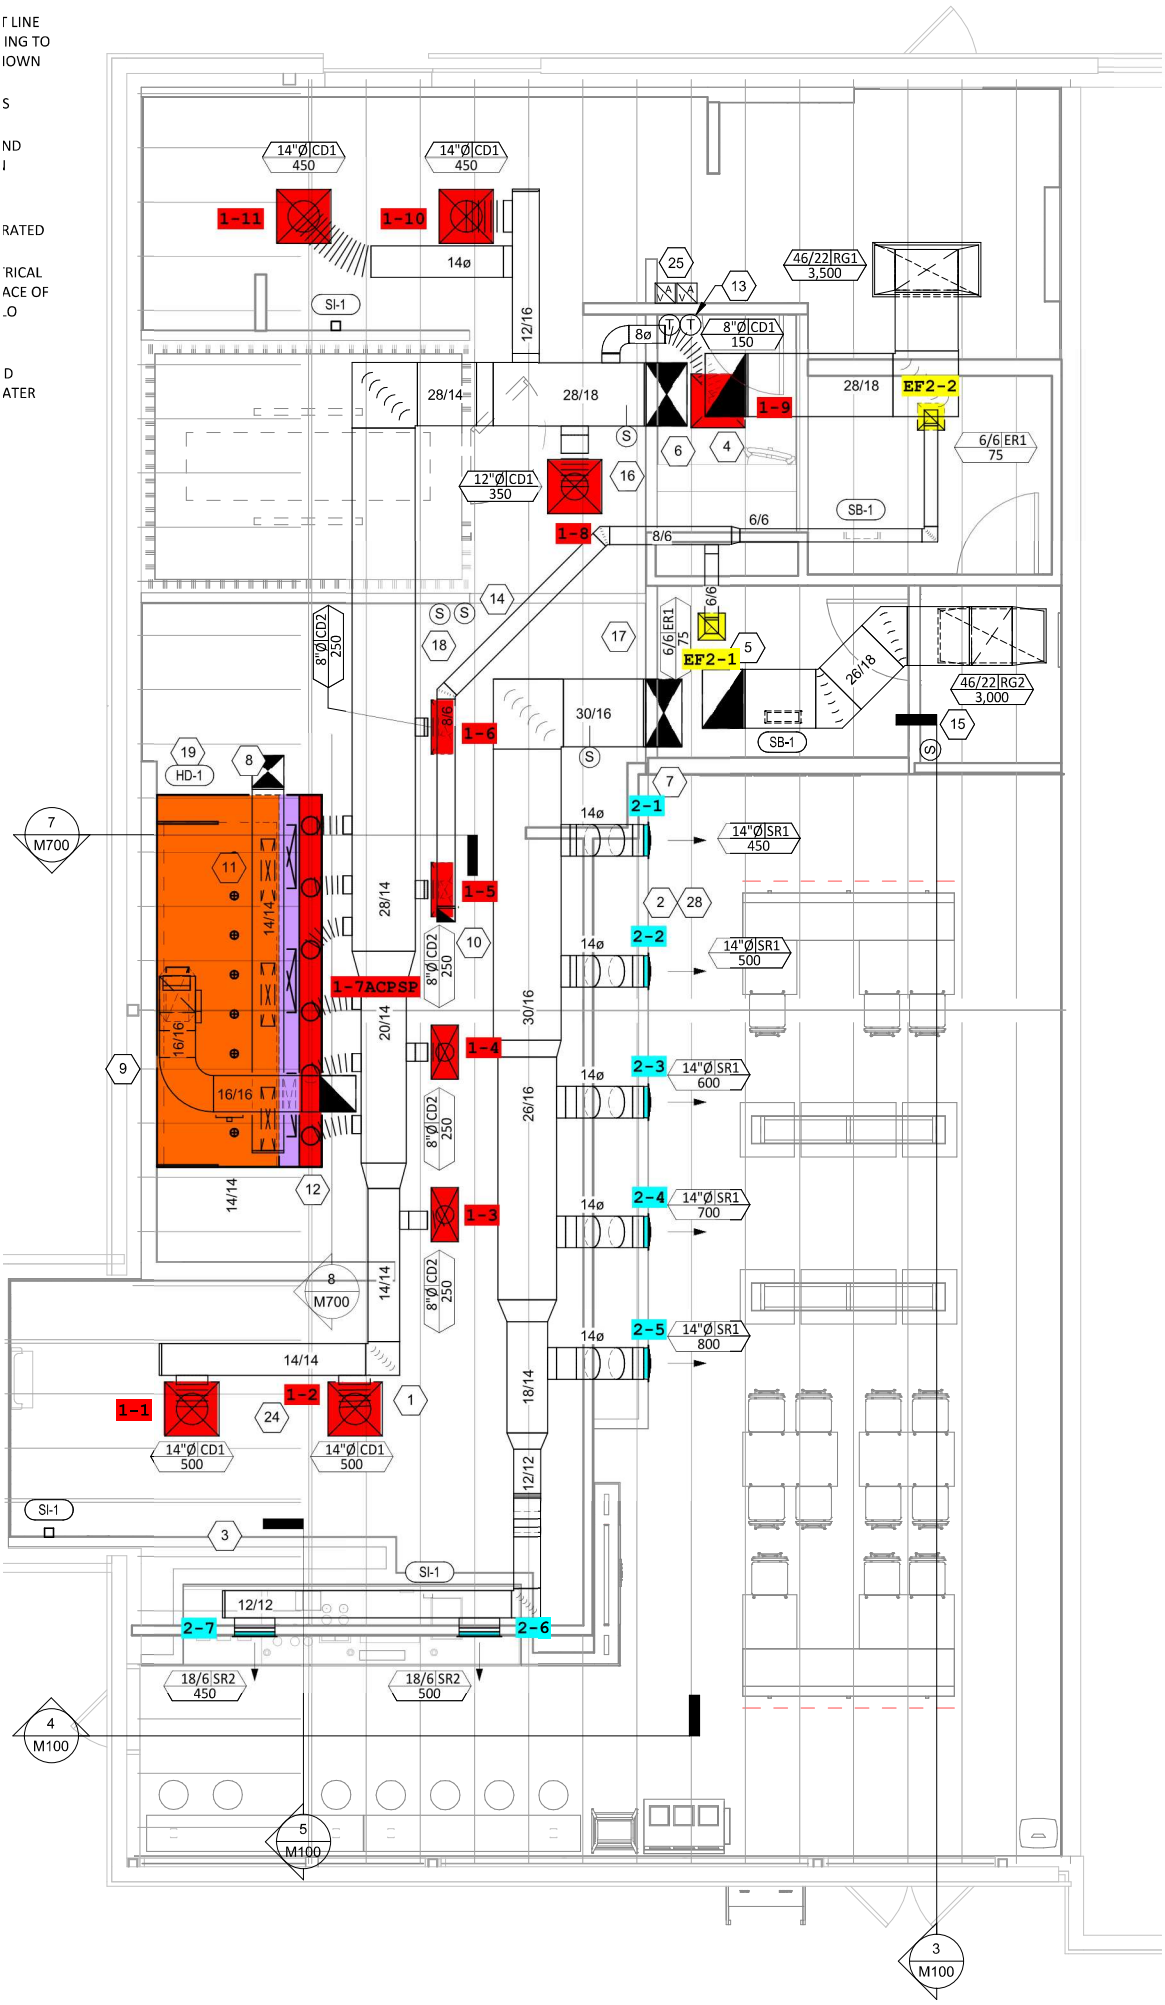

1

HVAC FLOOR PLAN