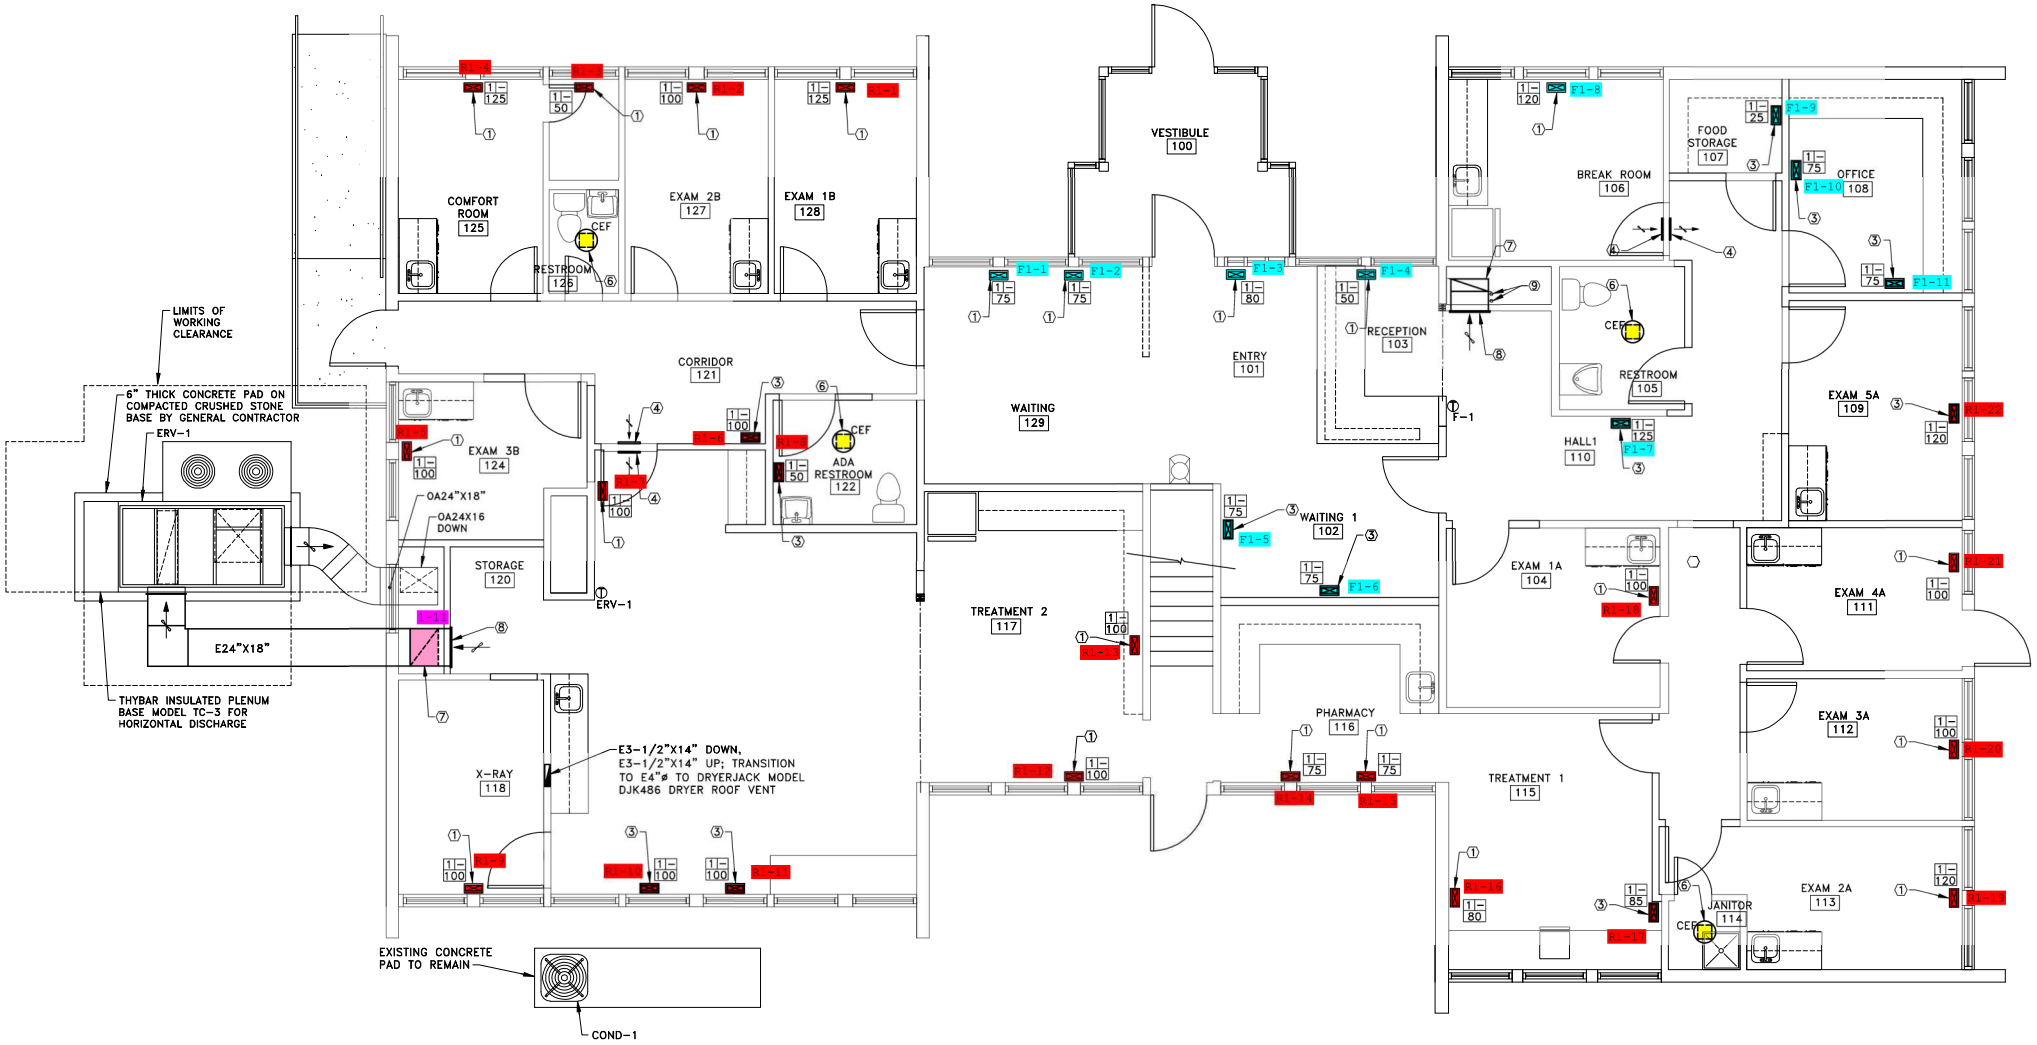
LIMITS OF WORKING CLEARANCE
6" THICK CONCRETE PAD ON COMPACTED CRUSHED STONE BASE BY GENERAL CONTRACTOR
ERV-1
OA24"X18"
OA24X16 DOWN
E24"X18"
THYBAR INSULATED PLENUM BASE MODEL TC-3 FOR HORIZONTAL DISCHARGE
E3-1/2"X14" DOWN, E3-1/2"X14" UP; TRANSITION TO E4"ø TO DRYERJACK MODEL DJK486 DRYER ROOF VENT
EXISTING CONCRETE PAD TO REMAIN
COND-1
COMFORT ROOM 125
RESTROOM 126
EXAM 2B 127
EXAM 1B 128
EXAM 3B 124
STORAGE 120
X-RAY 118
CORRIDOR 121
ADA RESTROOM 122
CEF
VESTIBULE 100
WAITING 129
TREATMENT 2 117
ENTRY 101
WAITING 1 102
RECEPTION 103
PHARMACY 116
TREATMENT 1 115
BREAK ROOM 106
FOOD STORAGE 107
OFFICE 108
RESTROOM 105
HALL1 110
EXAM 1A 104
EXAM 5A 109
EXAM 4A 111
EXAM 3A 112
EXAM 2A 113
JANITOR 114
F-1

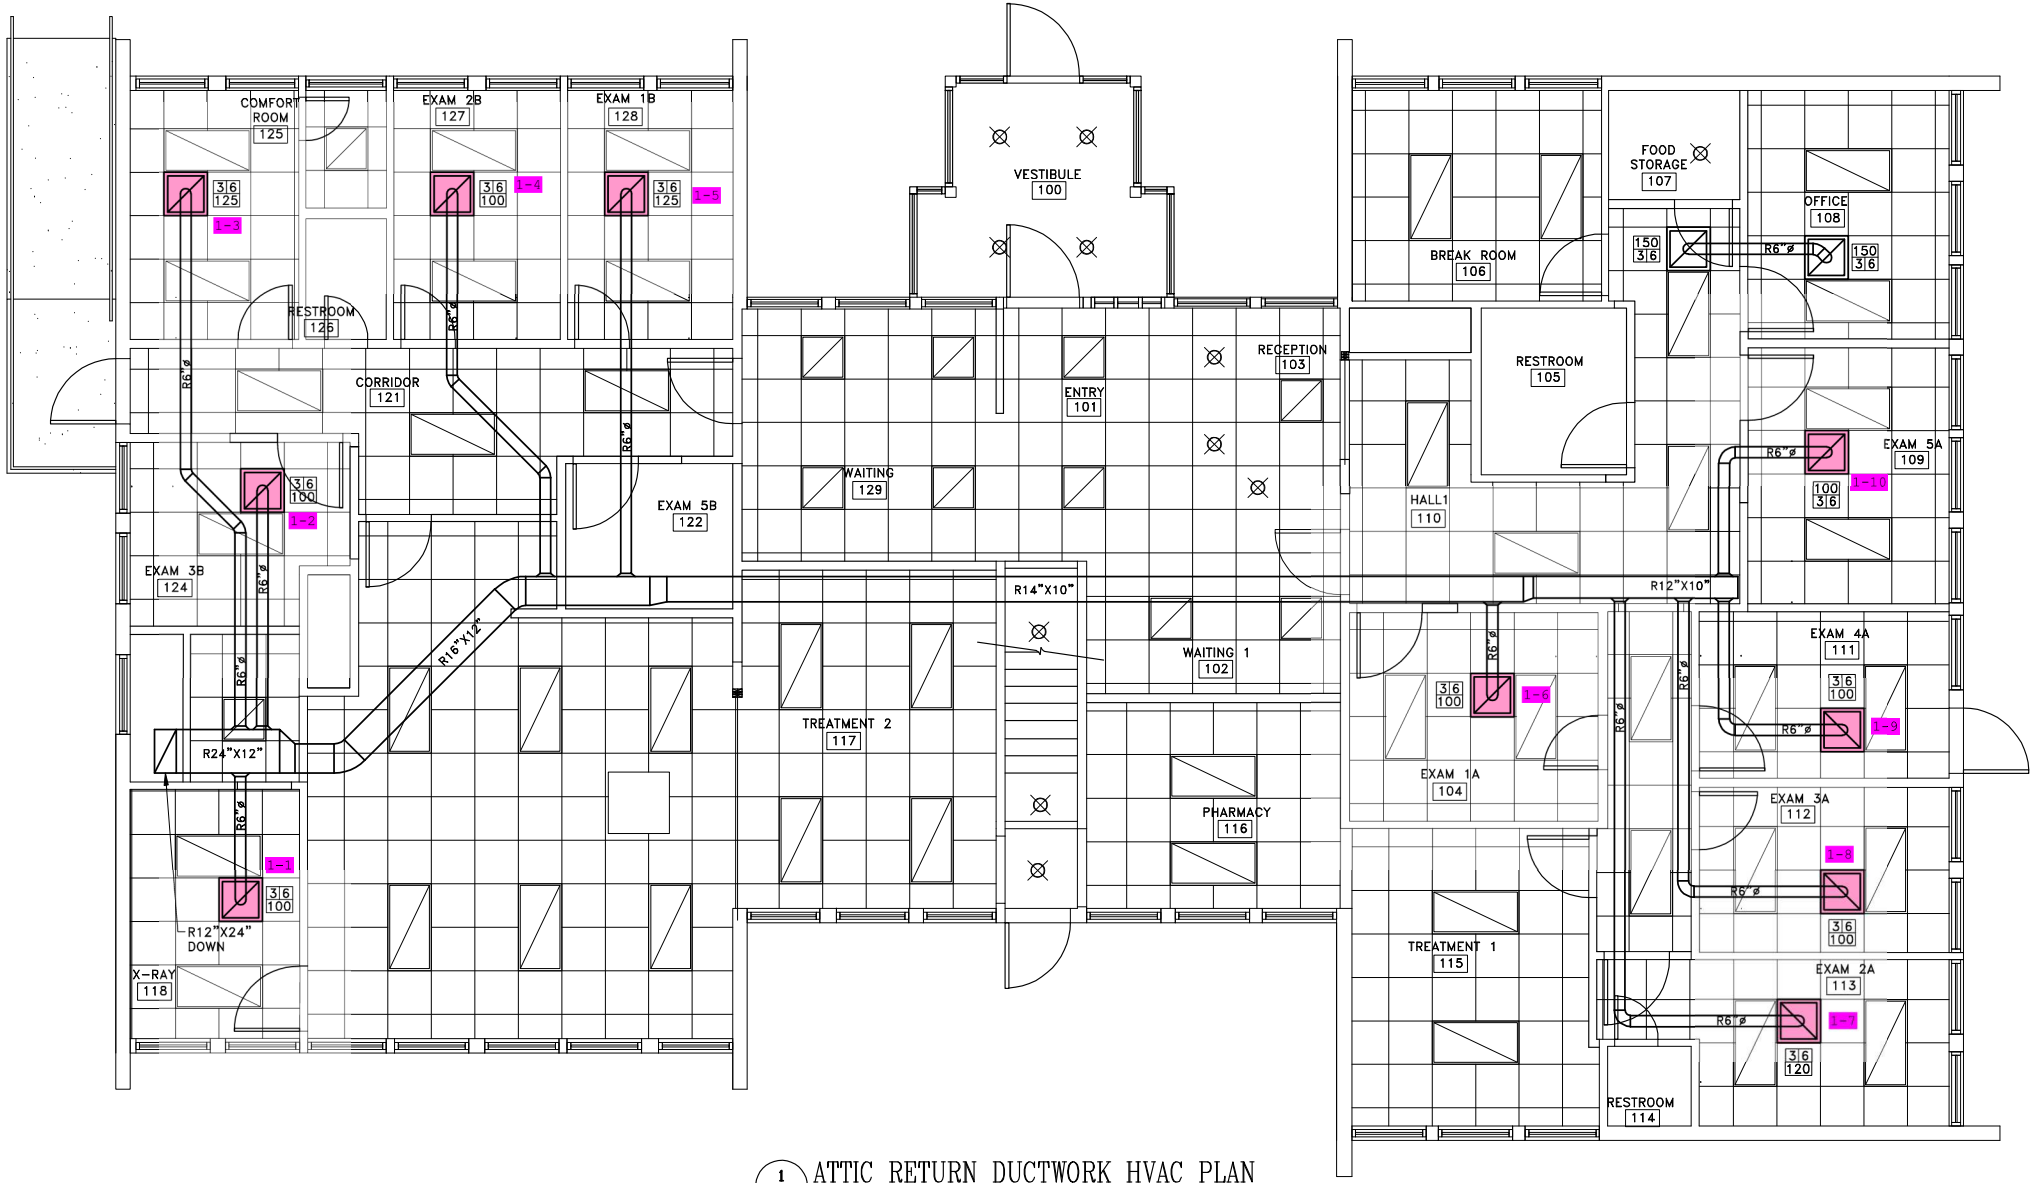

1 / H-5 ATTIC RETURN DUCTWORK HVAC PLAN

SCALE: 1/4 = 1'-0"