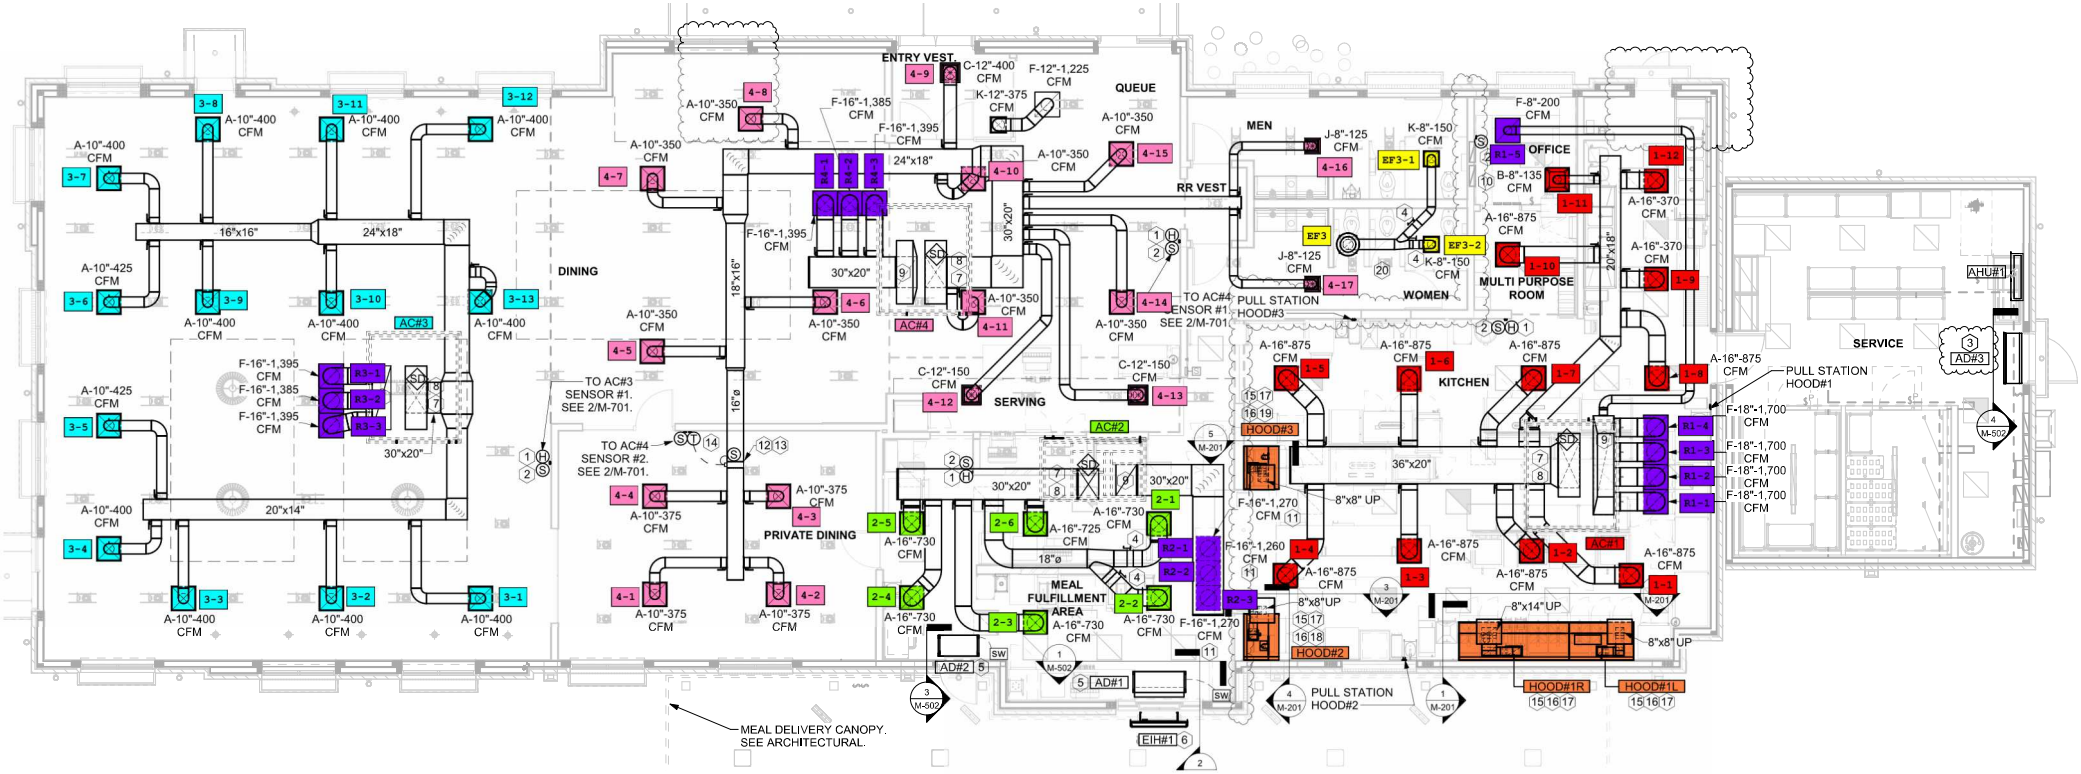
DINING
PRIVATE DINING
SERVING
MEAL FULFILLMENT AREA
ENTRY VEST
QUEUE
RR VEST
MEN
WOMEN
OFFICE
MULTI PURPOSE ROOM
KITCHEN
SERVICE
AC#3
AC#4
AC#2
AC#1
AD#1
AD#2
AD#3
AHU#1
EIH#1
HOOD#1
HOOD#1R
HOOD#1L
HOOD#2
HOOD#3
PULL STATION HOOD#1
PULL STATION HOOD#2
PULL STATION HOOD#3
TO AC#3 SENSOR #1. SEE 2/M-701.
TO AC#4 SENSOR #2. SEE 2/M-701.
TO AC#4 SENSOR #1 SEE 2/M-701
MEAL DELIVERY CANOPY. SEE ARCHITECTURAL.