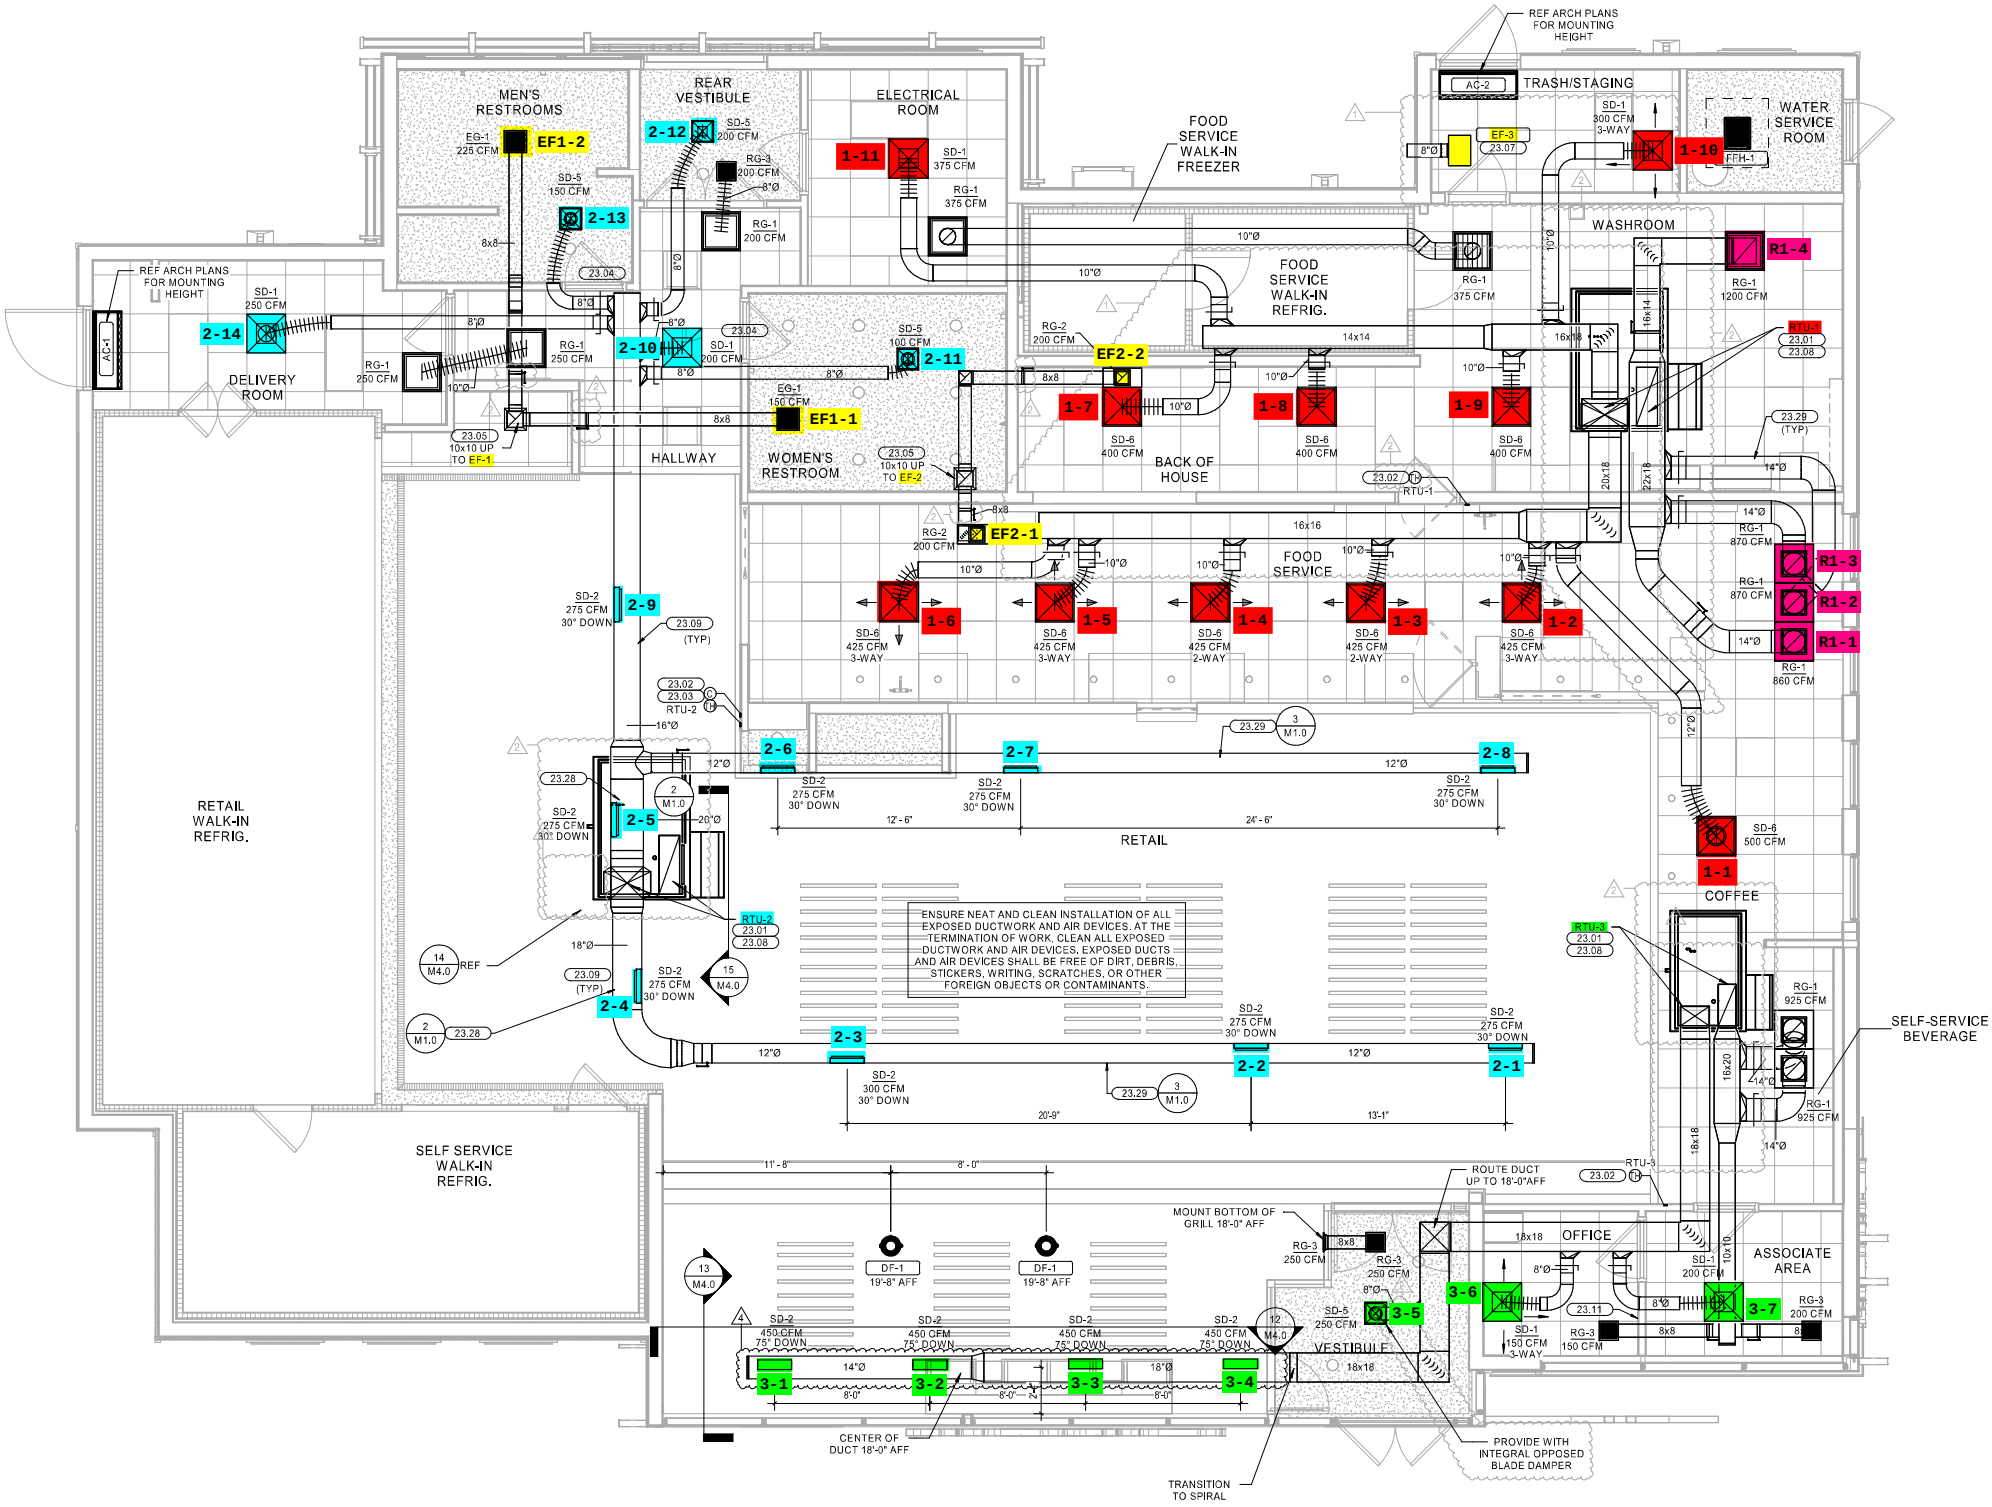
MEN'S RESTROOMS
REAR VESTIBULE
ELECTRICAL ROOM
FOOD SERVICE WALK-IN FREEZER
TRASH/STAGING
WATER SERVICE ROOM
WASHROOM
FOOD SERVICE WALK-IN REFRIG.
DELIVERY ROOM
HALLWAY
WOMEN'S RESTROOM
BACK OF HOUSE
FOOD SERVICE
RETAIL WALK-IN REFRIG.
RETAIL
COFFEE
SELF SERVICE WALK-IN REFRIG.
OFFICE
ASSOCIATE AREA
VESTIBULE
REF ARCH PLANS FOR MOUNTING HEIGHT
ENSURE NEAT AND CLEAN INSTALLATION OF ALL EXPOSED DUCTWORK AND AIR DEVICES. AT THE TERMINATION OF WORK, CLEAN ALL EXPOSED DUCTWORK AND AIR DEVICES. EXPOSED DUCTS AND AIR DEVICES SHALL BE FREE OF DIRT, DEBRIS, STICKERS, WRITING, SCRATCHES, OR OTHER FOREIGN OBJECTS OR CONTAMINANTS.
SELF-SERVICE BEVERAGE
ROUTE DUCT UP TO 18'-0"AFF
MOUNT BOTTOM OF GRILL 18'-0" AFF
CENTER OF DUCT 18'-0" AFF
TRANSITION TO SPIRAL
PROVIDE WITH INTEGRAL OPPOSED BLADE DAMPER
EF1-2
EF1-1
EF2-2
EF2-1
2-1
2-2
2-3
2-4
2-5
2-6
2-7
2-8
2-9
2-10
2-11
2-12
2-13
2-14
1-1
1-2
1-3
1-4
1-5
1-6
1-7
1-8
1-9
1-10
1-11
R1-1
R1-2
R1-3
R1-4
3-1
3-2
3-3
3-4
3-5
3-6
3-7
RTU-1
RTU-2
RTU-3
AC-1
AC-2
EF-3
FFH-1
DF-1
19'-8" AFF