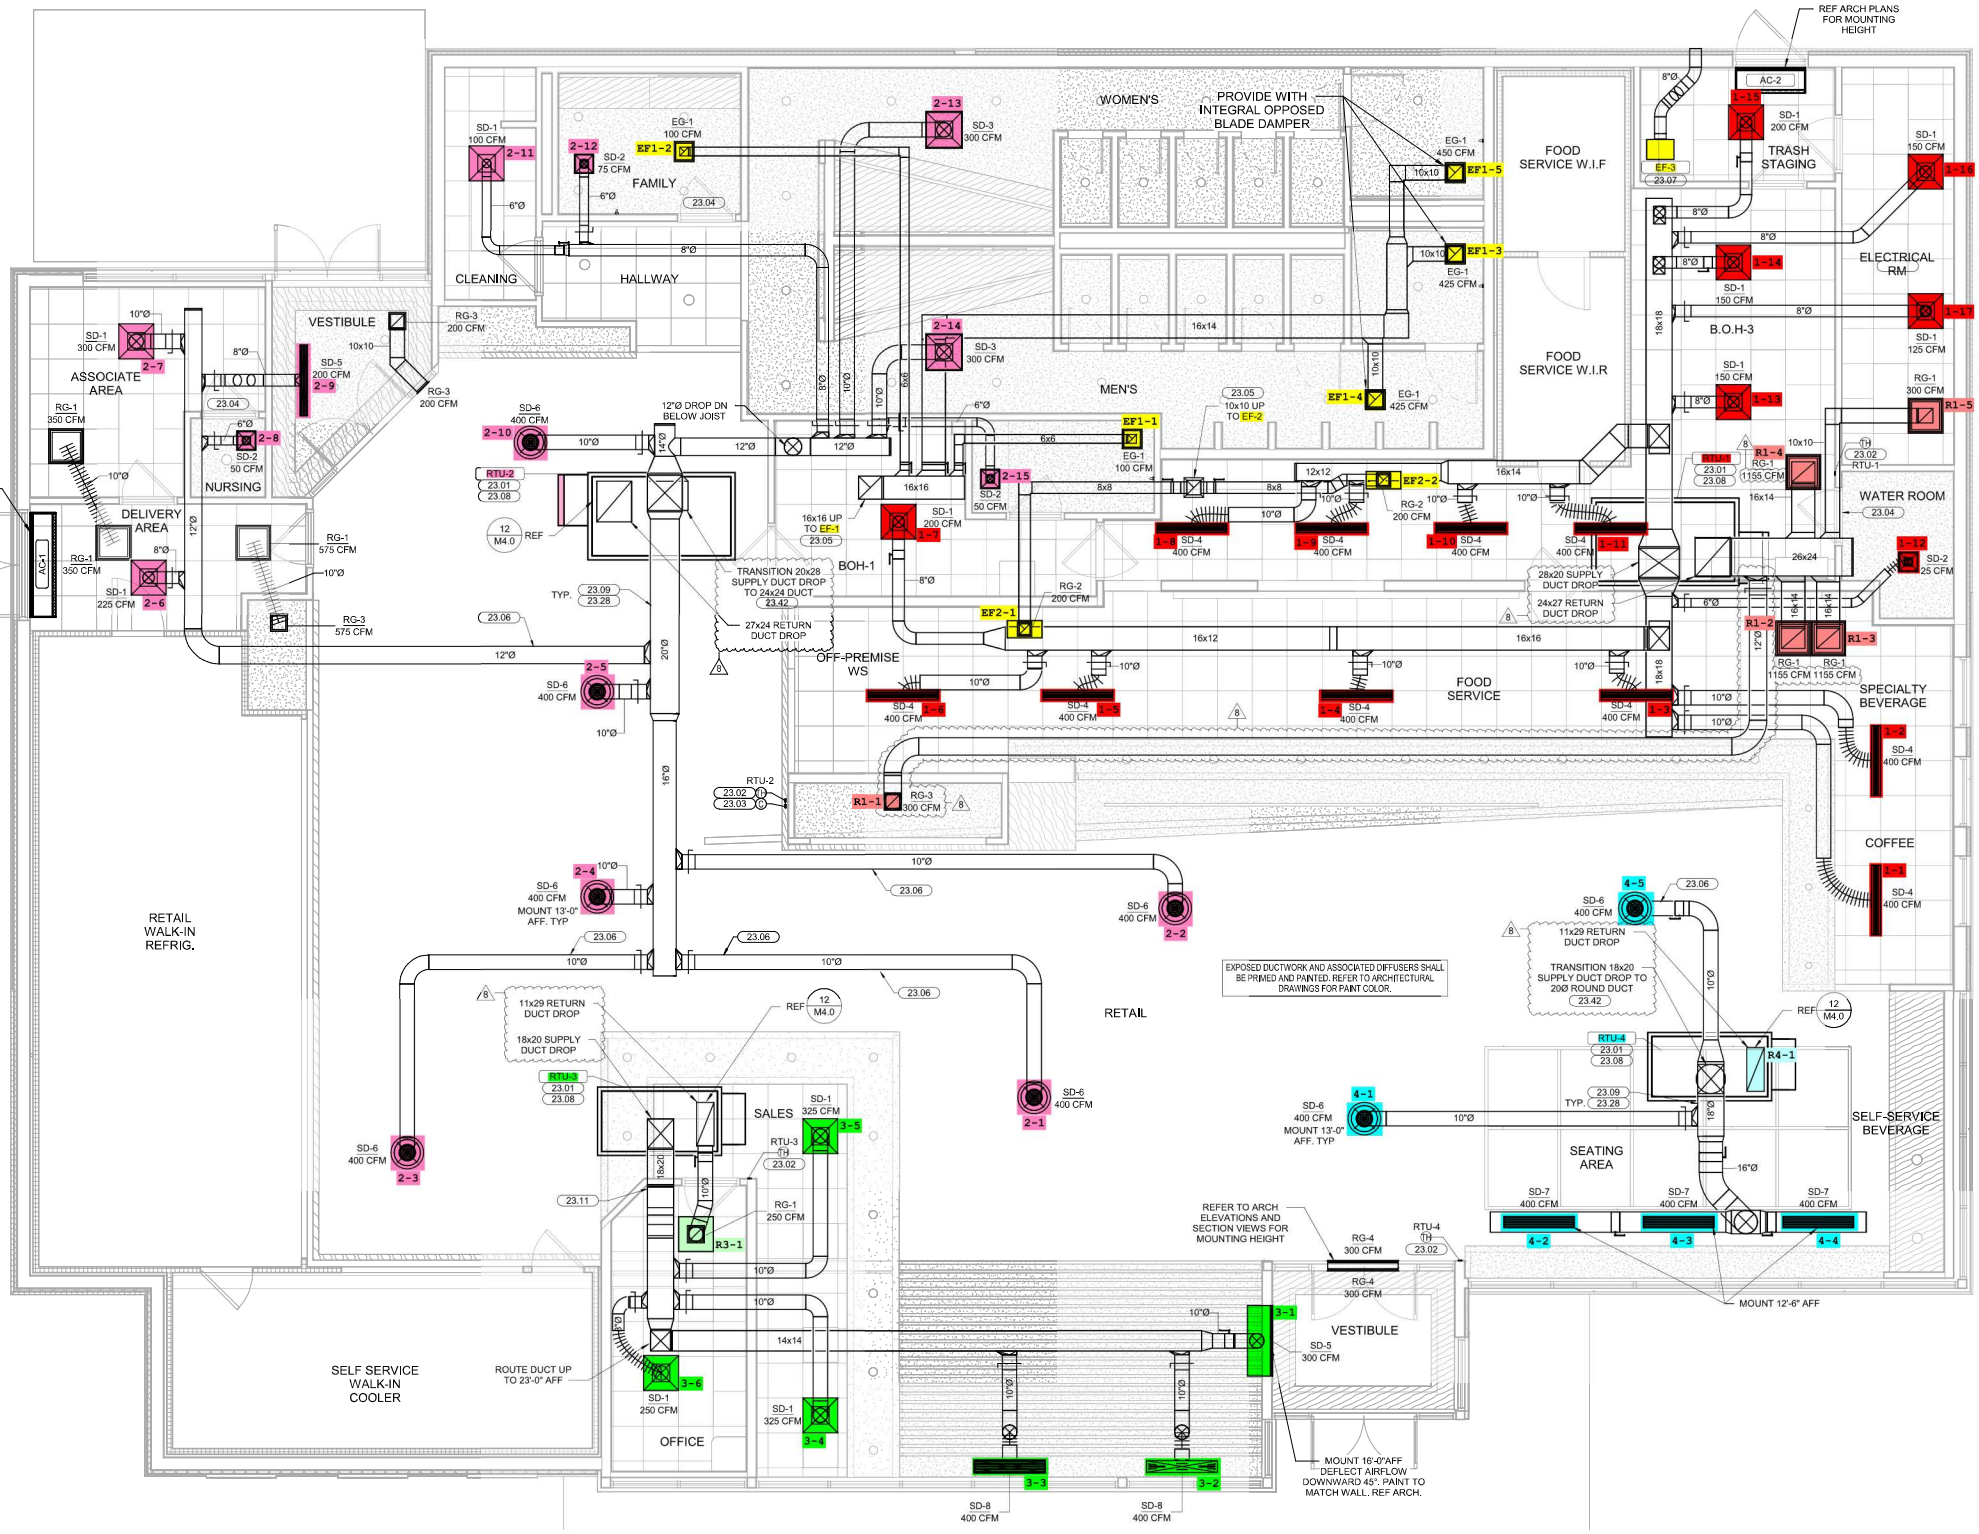
REF ARCH PLANS FOR MOUNTING HEIGHT
WOMEN'S
PROVIDE WITH INTEGRAL OPPOSED BLADE DAMPER
FOOD SERVICE W.I.F
TRASH STAGING
FAMILY
CLEANING
HALLWAY
MEN'S
FOOD SERVICE W.I.R
ELECTRICAL RM
B.O.H-3
VESTIBULE
ASSOCIATE AREA
NURSING
DELIVERY AREA
WATER ROOM
BOH-1
OFF-PREMISE WS
FOOD SERVICE
SPECIALTY BEVERAGE
COFFEE
RETAIL WALK-IN REFRIG.
RETAIL
EXPOSED DUCTWORK AND ASSOCIATED DIFFUSERS SHALL BE PRIMED AND PAINTED. REFER TO ARCHITECTURAL DRAWINGS FOR PAINT COLOR.
SALES
OFFICE
SELF SERVICE WALK-IN COOLER
SEATING AREA
SELF-SERVICE BEVERAGE
VESTIBULE
MOUNT 12'-6" AFF
MOUNT 16'-0"AFF DEFLECT AIRFLOW DOWNWARD 45°. PAINT TO MATCH WALL. REF ARCH.
REFER TO ARCH ELEVATIONS AND SECTION VIEWS FOR MOUNTING HEIGHT
ROUTE DUCT UP TO 23'-0" AFF
TRANSITION 20x28 SUPPLY DUCT DROP TO 24x24 DUCT
27x24 RETURN DUCT DROP
28x20 SUPPLY DUCT DROP
24x27 RETURN DUCT DROP
11x29 RETURN DUCT DROP
18x20 SUPPLY DUCT DROP
TRANSITION 18x20 SUPPLY DUCT DROP TO 20Ø ROUND DUCT
12"Ø DROP DN BELOW JOIST
16x16 UP TO EF-1
10x10 UP TO EF-2
MOUNT 13'-0" AFF. TYP