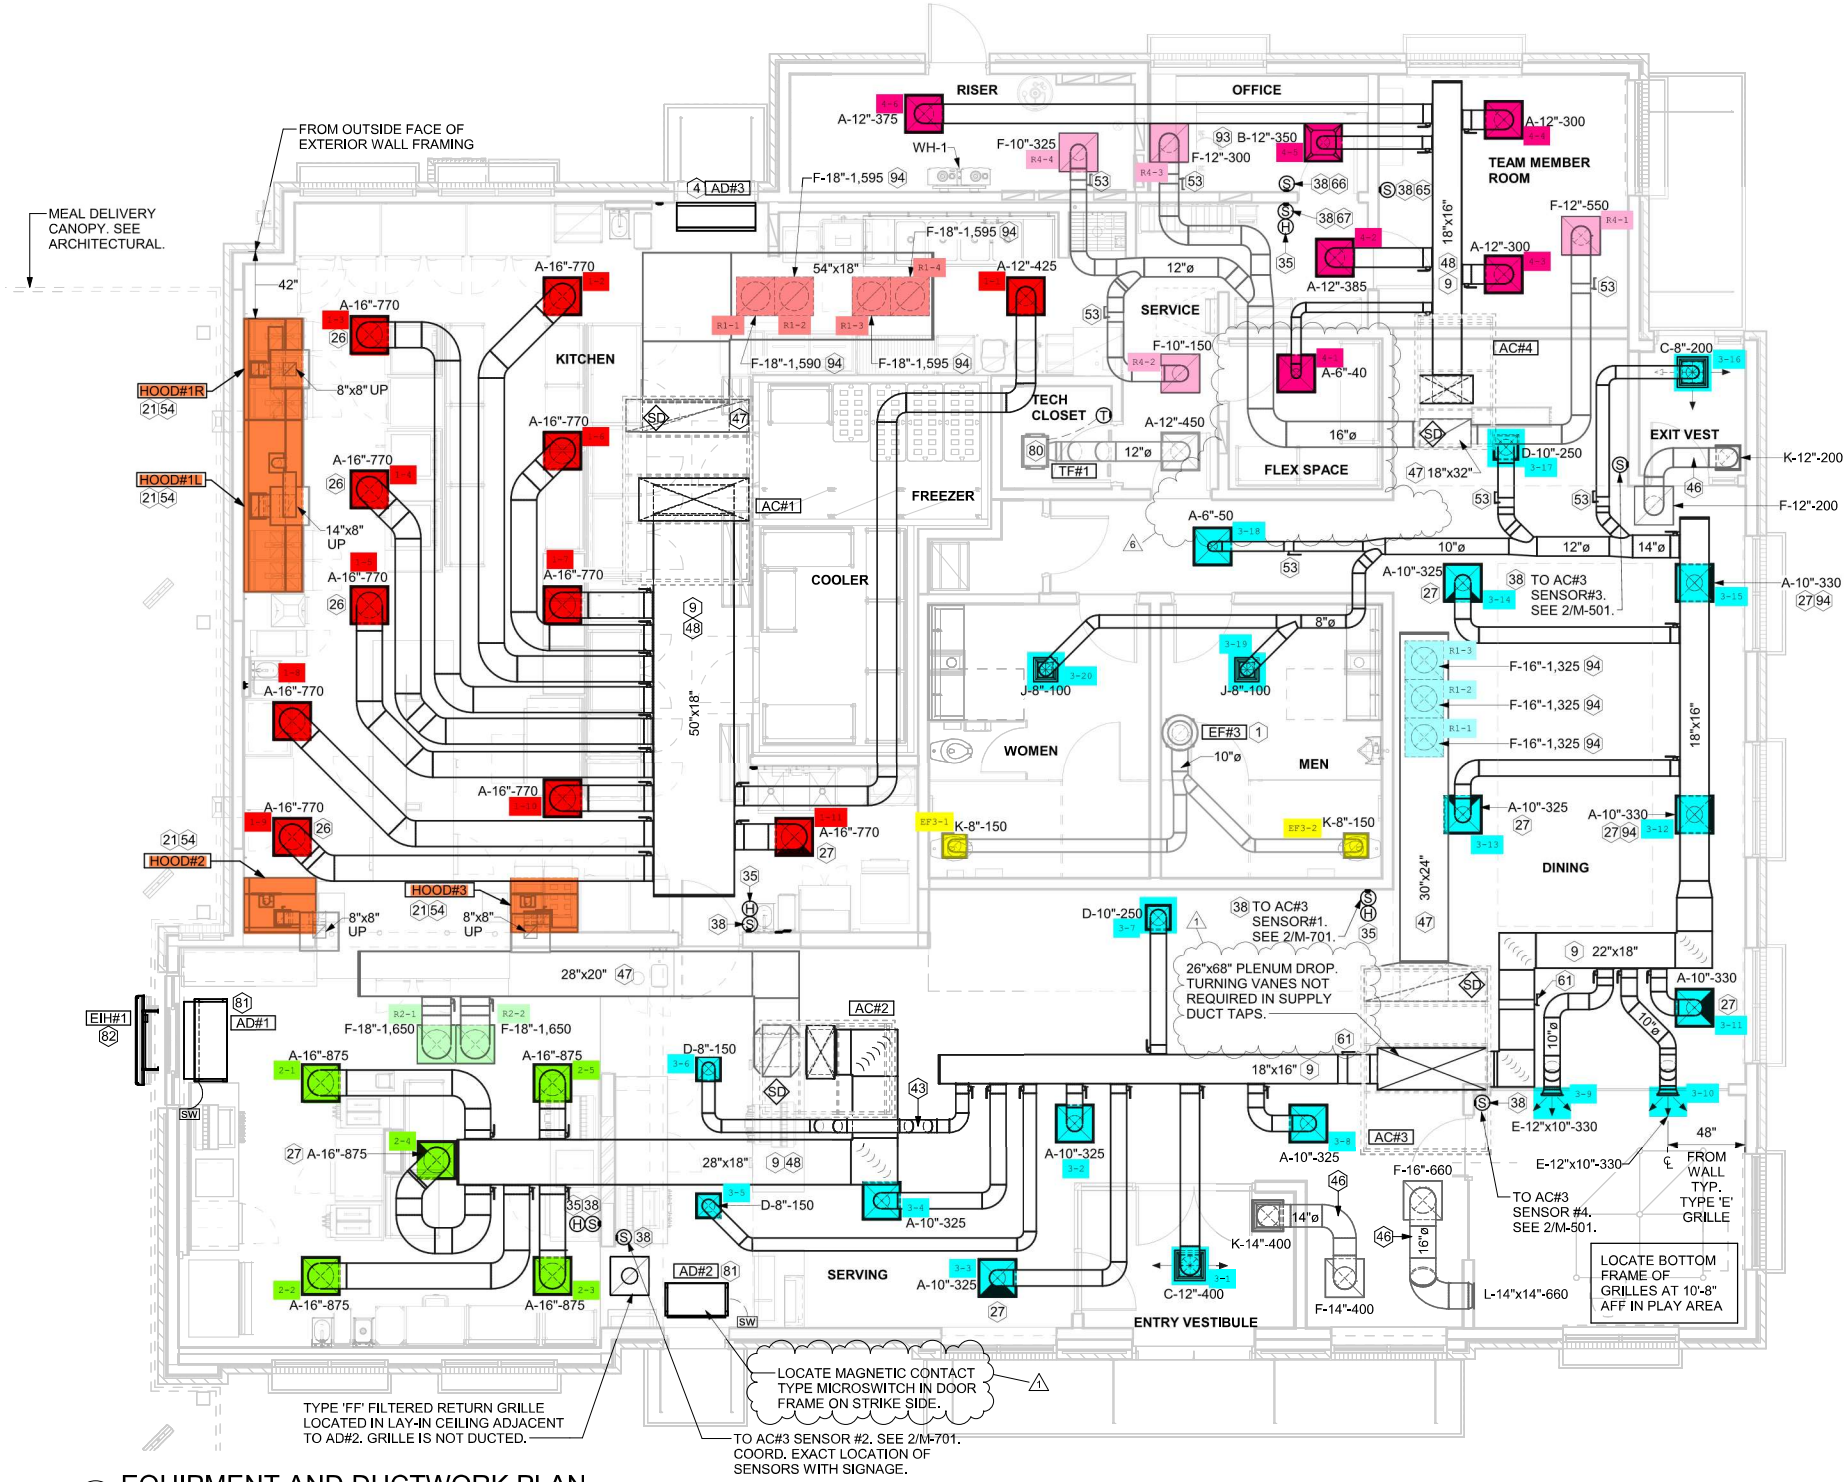

1 EQUIPMENT AND DUCTWORK PLAN
1/4" = 1'-0"