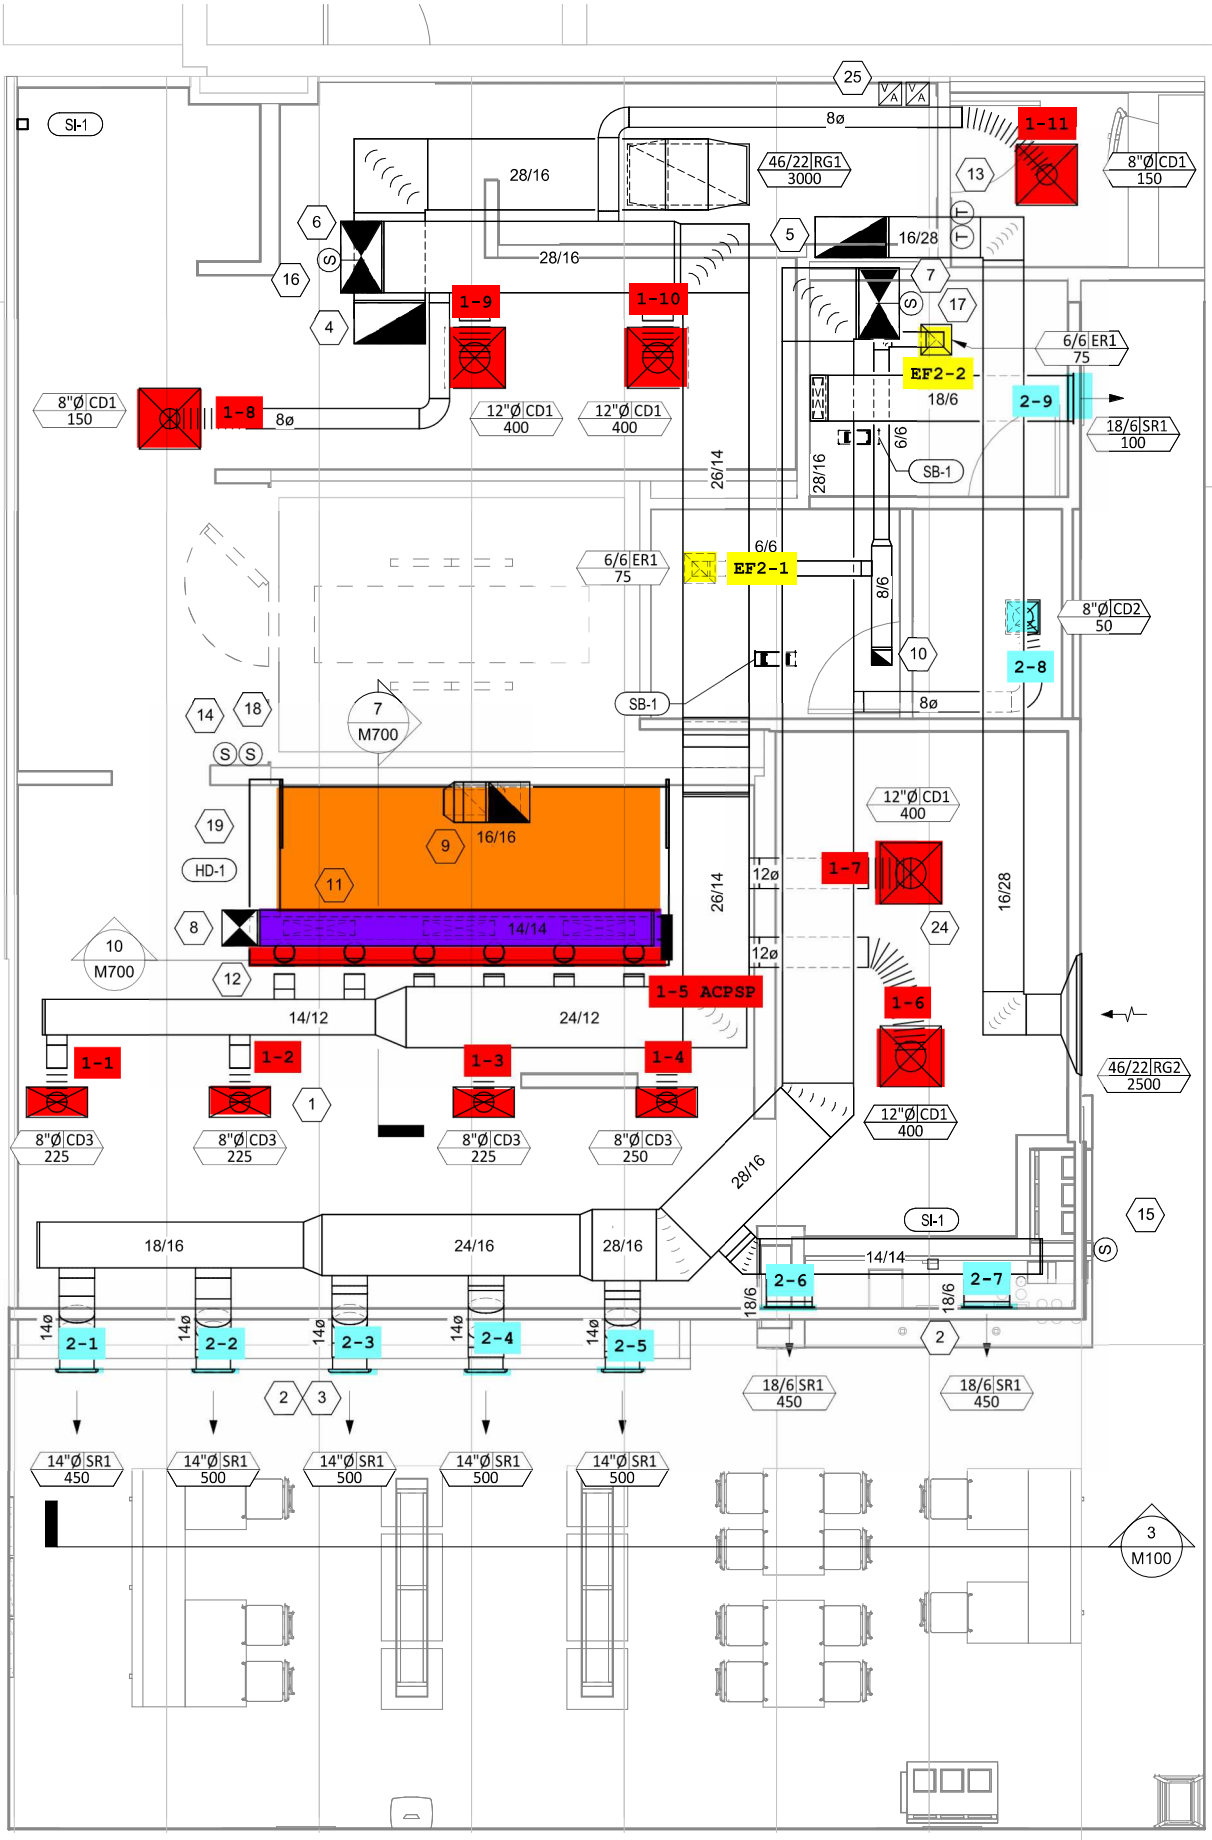

HVAC FLOOR PLAN