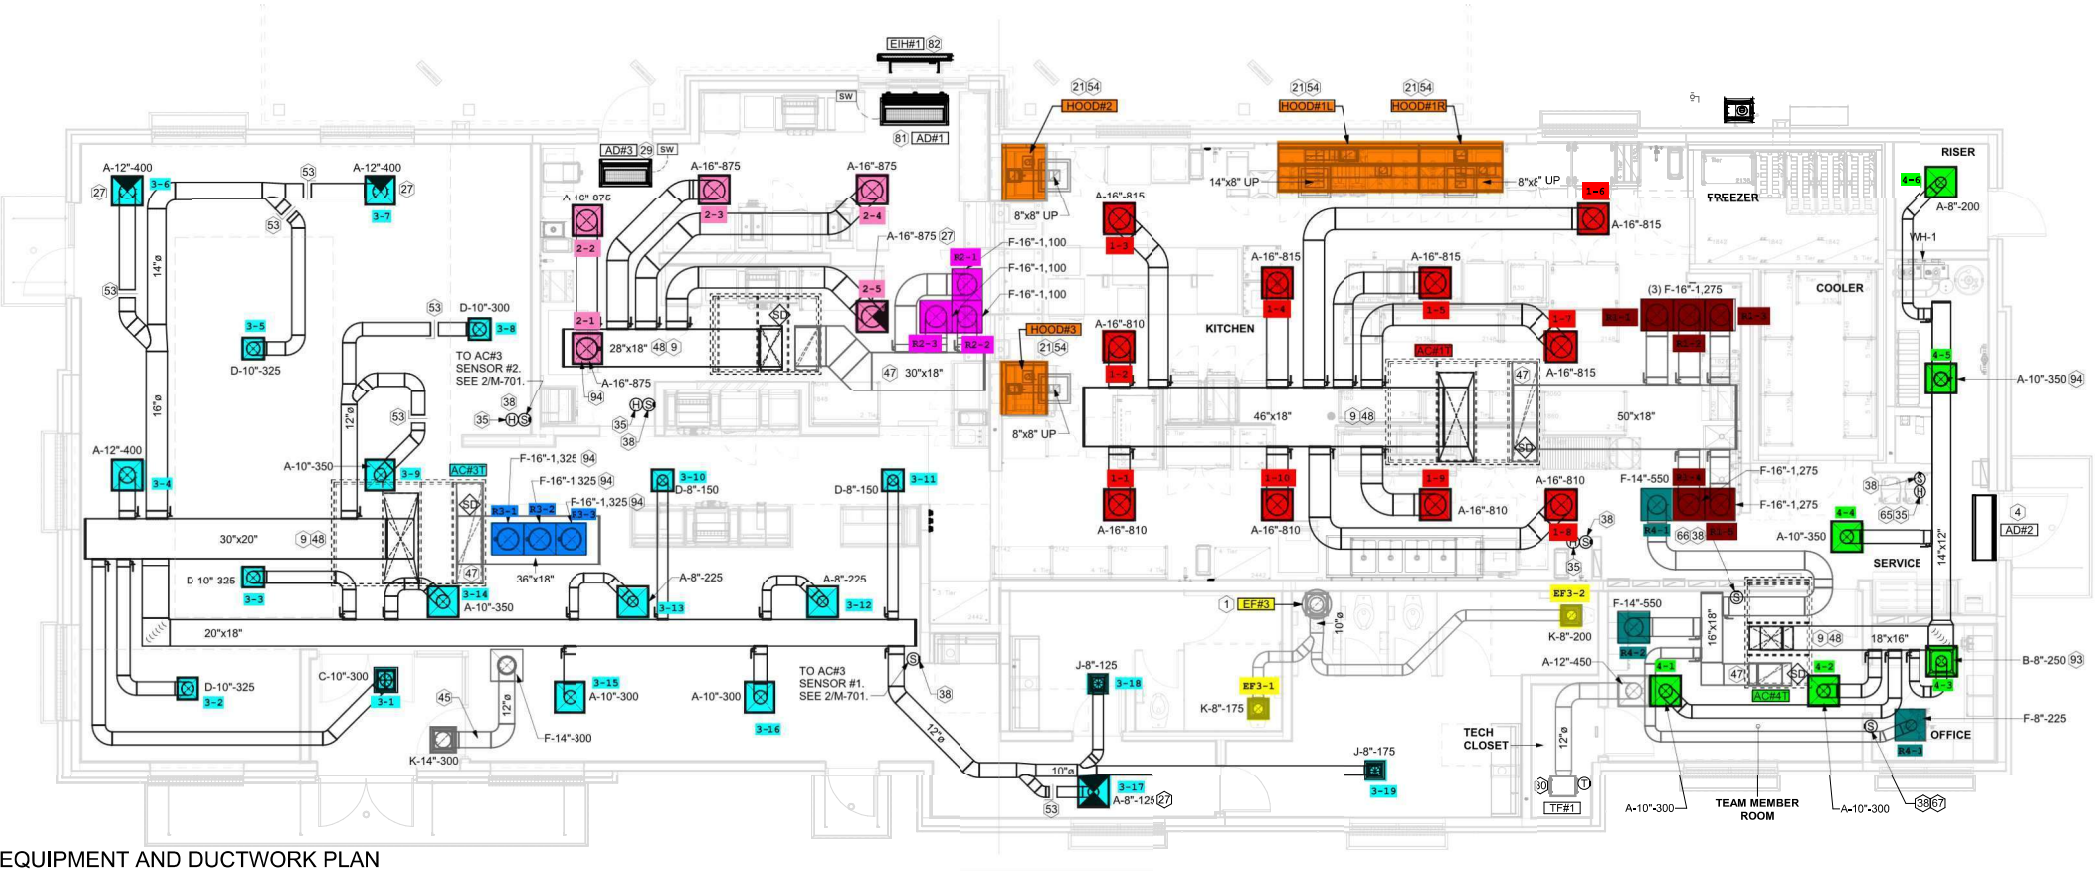


EQUIPMENT AND DUCTWORK PLAN