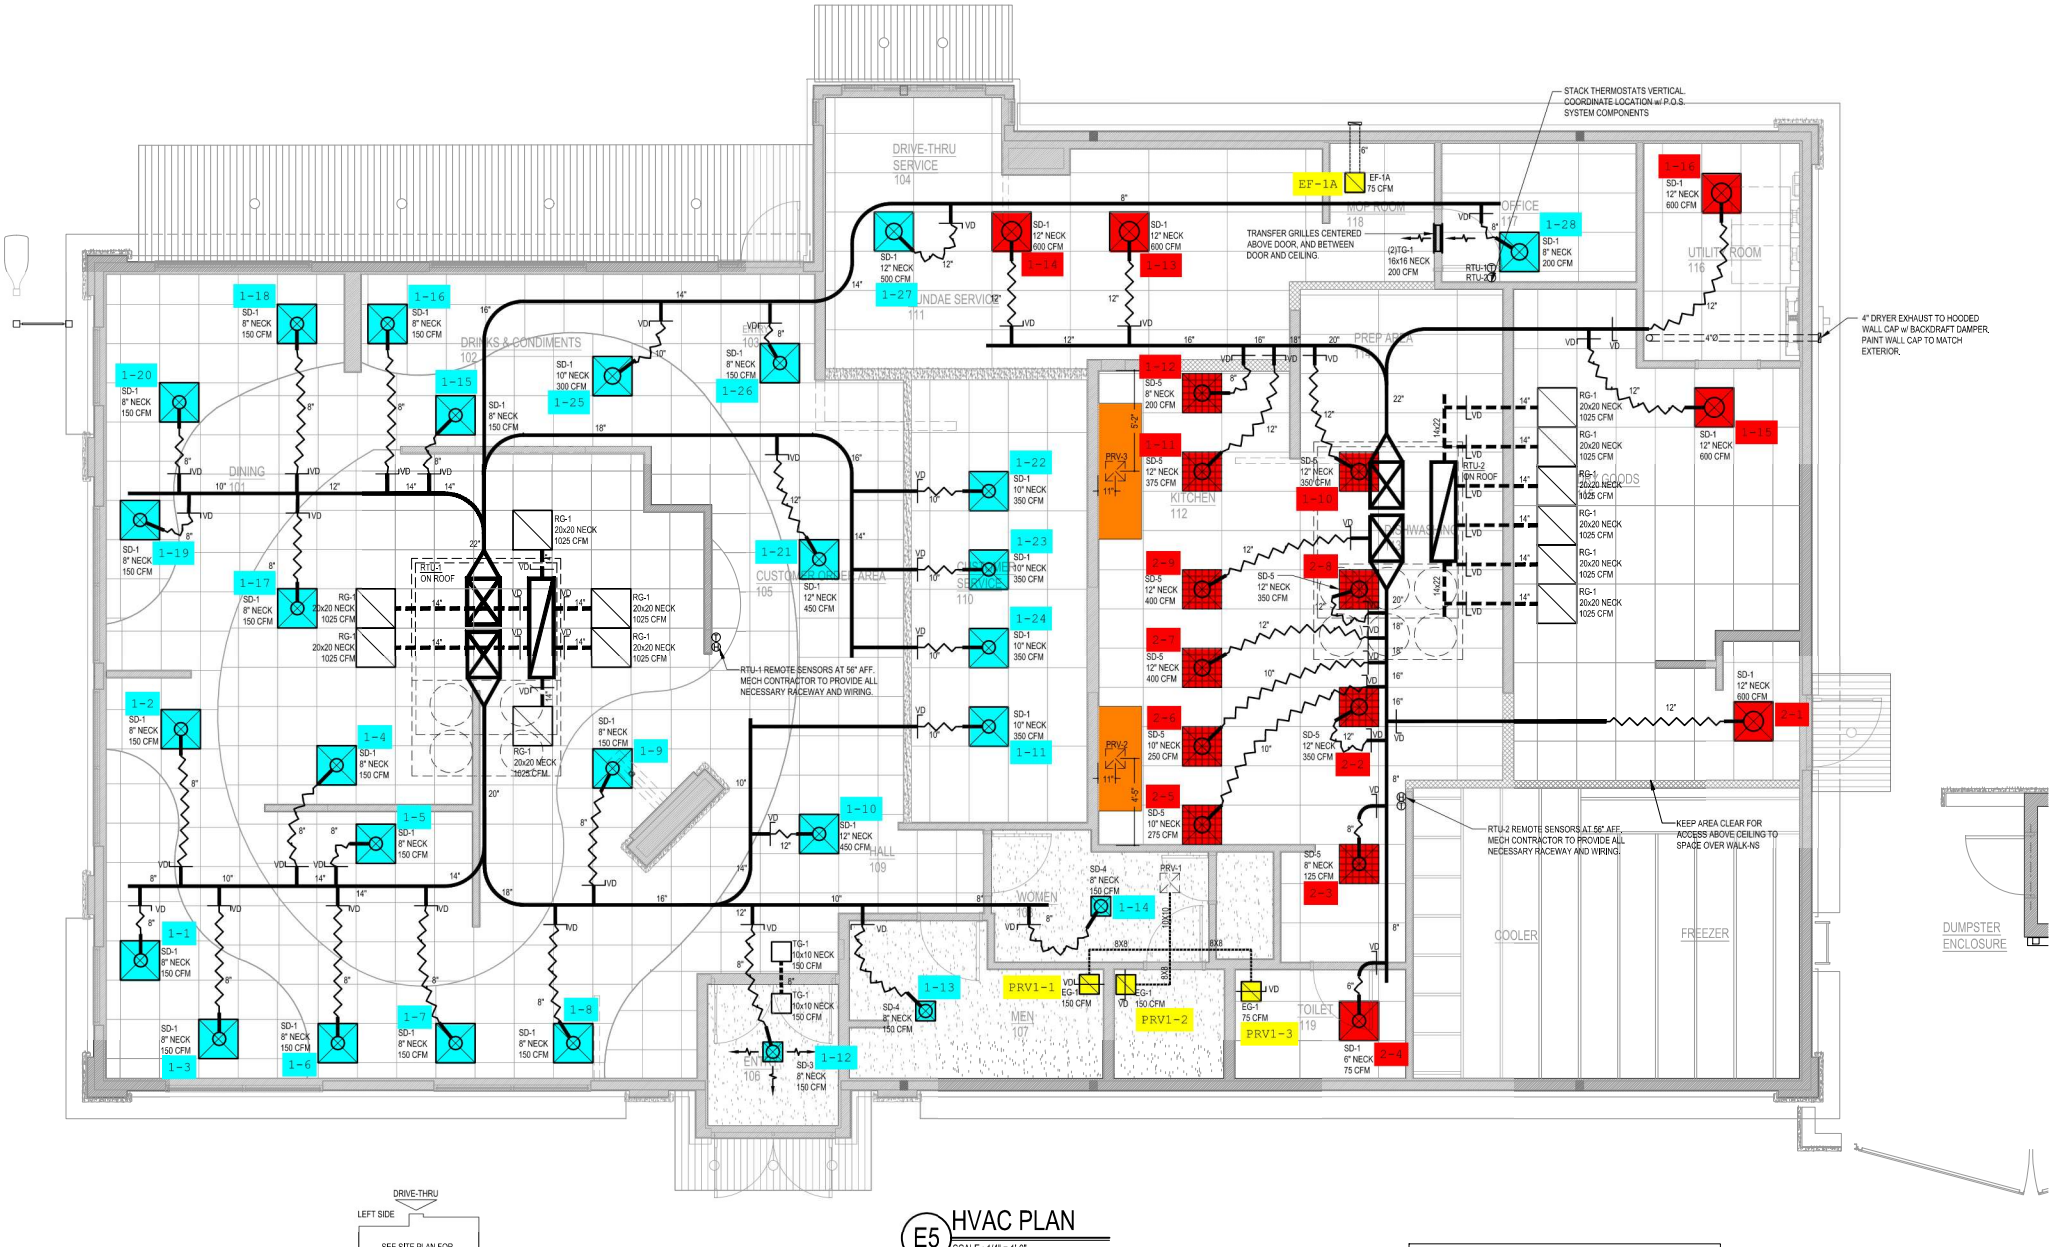
DRIVE-THRU SERVICE 104
DRINKS & CONDIMENTS 102
DINING 101
SUNDAE SERVICE 111
CUSTOMER CONDIMENT AREA 105
SERVICE 110
HALL 109
KITCHEN 112
PREP AREA
DISHWASHER
DRY GOODS
OFFICE 117
MDF ROOM 118
UTILITY ROOM 116
WOMEN 108
MEN 107
TOILET 119
COOLER
FREEZER
DUMPSTER ENCLOSURE
STACK THERMOSTATS VERTICAL. COORDINATE LOCATION w/ P.O.S. SYSTEM COMPONENTS
TRANSFER GRILLES CENTERED ABOVE DOOR, AND BETWEEN DOOR AND CEILING.
4" DRYER EXHAUST TO HOODED WALL CAP w/ BACKDRAFT DAMPER. PAINT WALL CAP TO MATCH EXTERIOR.
RTU-1 REMOTE SENSORS AT 56" AFF. MECH CONTRACTOR TO PROVIDE ALL NECESSARY RACEWAY AND WIRING.
RTU-2 REMOTE SENSORS AT 56" AFF. MECH CONTRACTOR TO PROVIDE ALL NECESSARY RACEWAY AND WIRING.
KEEP AREA CLEAR FOR ACCESS ABOVE CEILING TO SPACE OVER WALK-NS
EF-1A
RTU-1 ON ROOF
RTU-2 ON ROOF
PRV-1
PRV-2
PRV-3
PRV1-1
PRV1-2
PRV1-3
DRIVE-THRU
LEFT SIDE

E5 HVAC PLAN