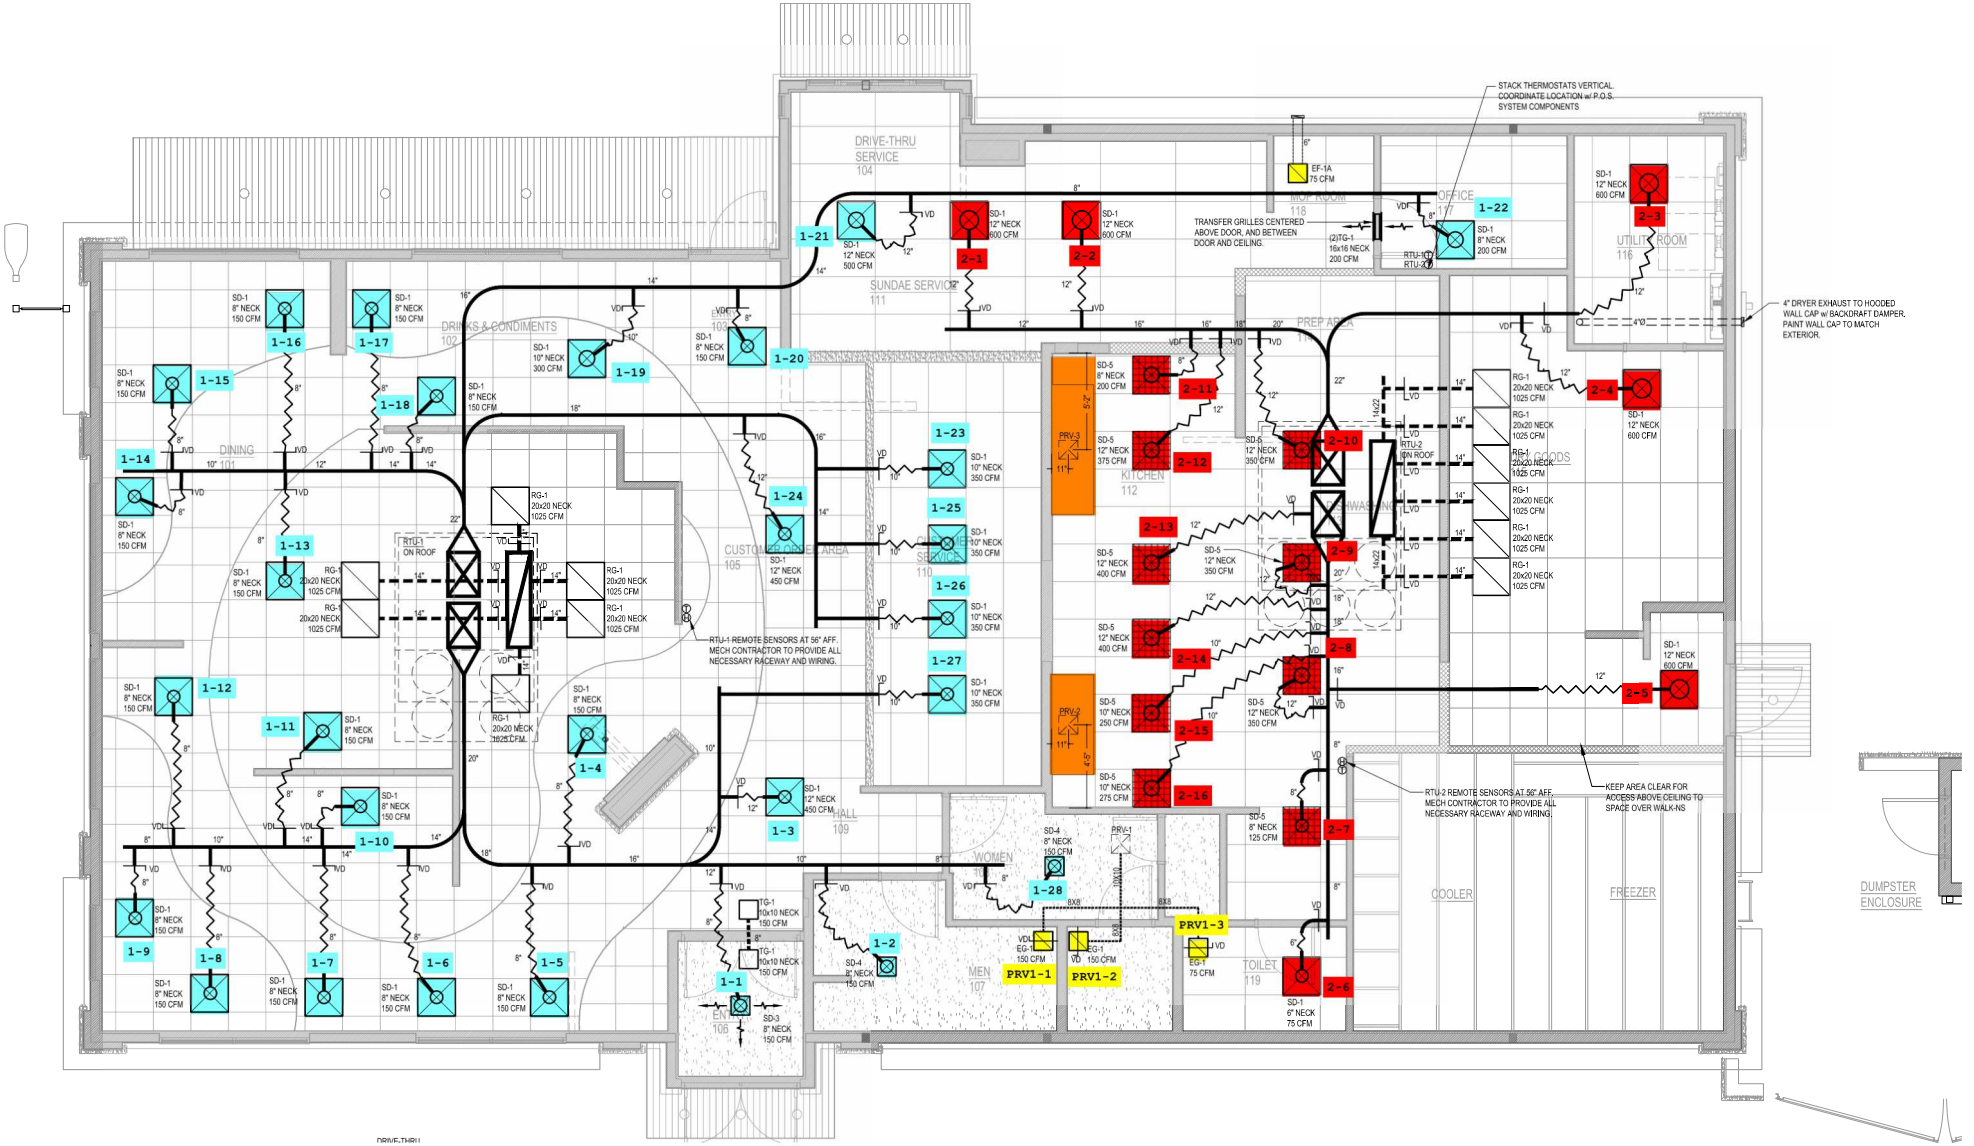
DRIVE-THRU SERVICE 104
SUNDAE SERVICE 111
DRINKS & CONDIMENTS 102
DINING 101
CUSTOMER CLOSE AREA 105
HALL 109
KITCHEN 112
PREP AREA
DRY GOODS
WASHING
OFFICE 117
MOP ROOM 118
UTILITY ROOM 116
WOMEN 107
MEN 107
TOILET 119
COOLER
FREEZER
DUMPSTER ENCLOSURE
STACK THERMOSTATS VERTICAL. COORDINATE LOCATION w/ P.O.S. SYSTEM COMPONENTS
TRANSFER GRILLES CENTERED ABOVE DOOR, AND BETWEEN DOOR AND CEILING.
4" DRYER EXHAUST TO HOODED WALL CAP w/ BACKDRAFT DAMPER. PAINT WALL CAP TO MATCH EXTERIOR.
RTU-1 REMOTE SENSORS AT 56" AFF. MECH CONTRACTOR TO PROVIDE ALL NECESSARY RACEWAY AND WIRING.
RTU-2 REMOTE SENSORS AT 56" AFF. MECH CONTRACTOR TO PROVIDE ALL NECESSARY RACEWAY AND WIRING.
KEEP AREA CLEAR FOR ACCESS ABOVE CEILING TO SPACE OVER WALK-INS
PRV1-1
PRV1-2
PRV1-3