3 HYDRONIC PIPING PLAN
Scale: 3/16" = 1'-0"

2 HVAC MEZZANINE PLAN
Scale: 1/4" = 1'-0"

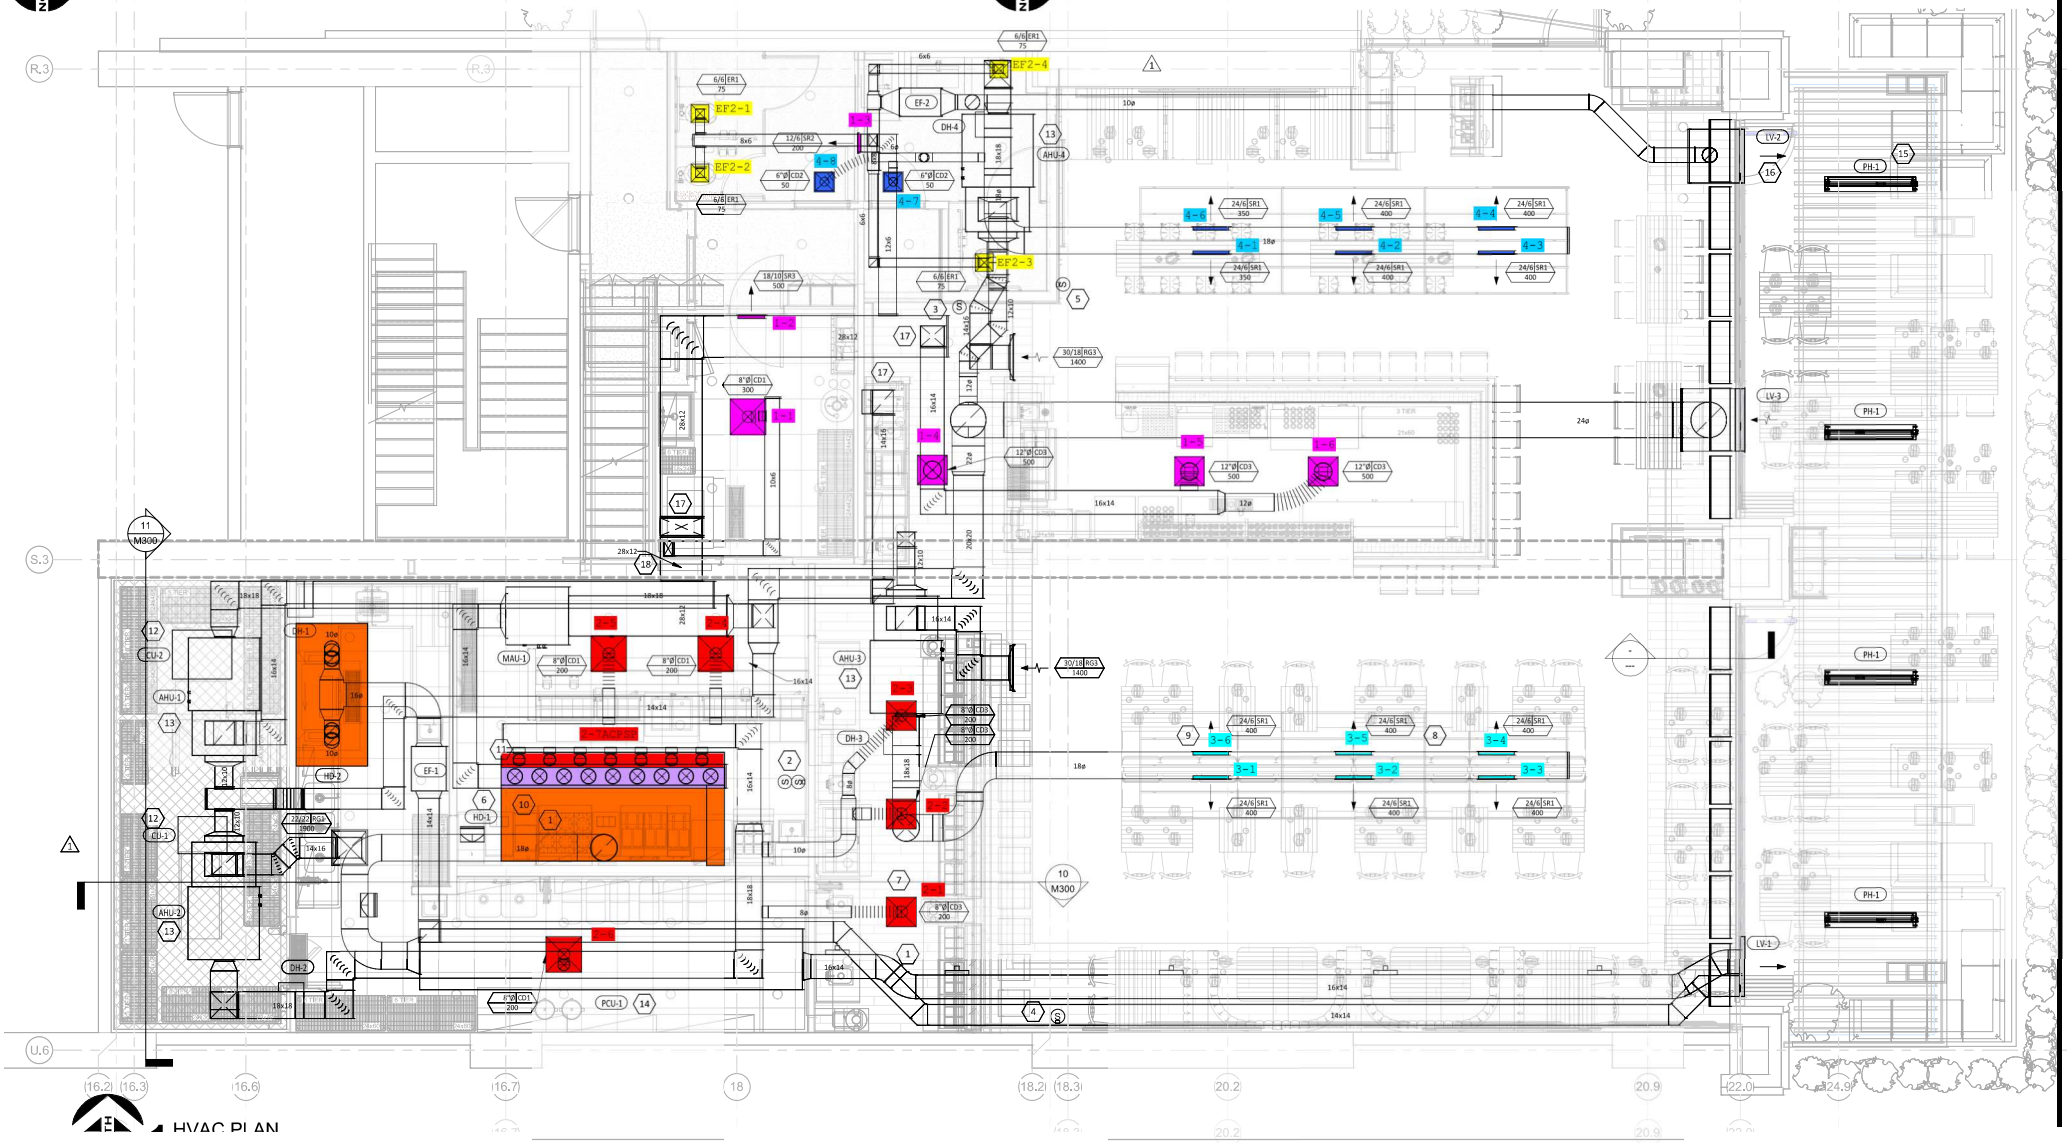

1 HVAC PLAN