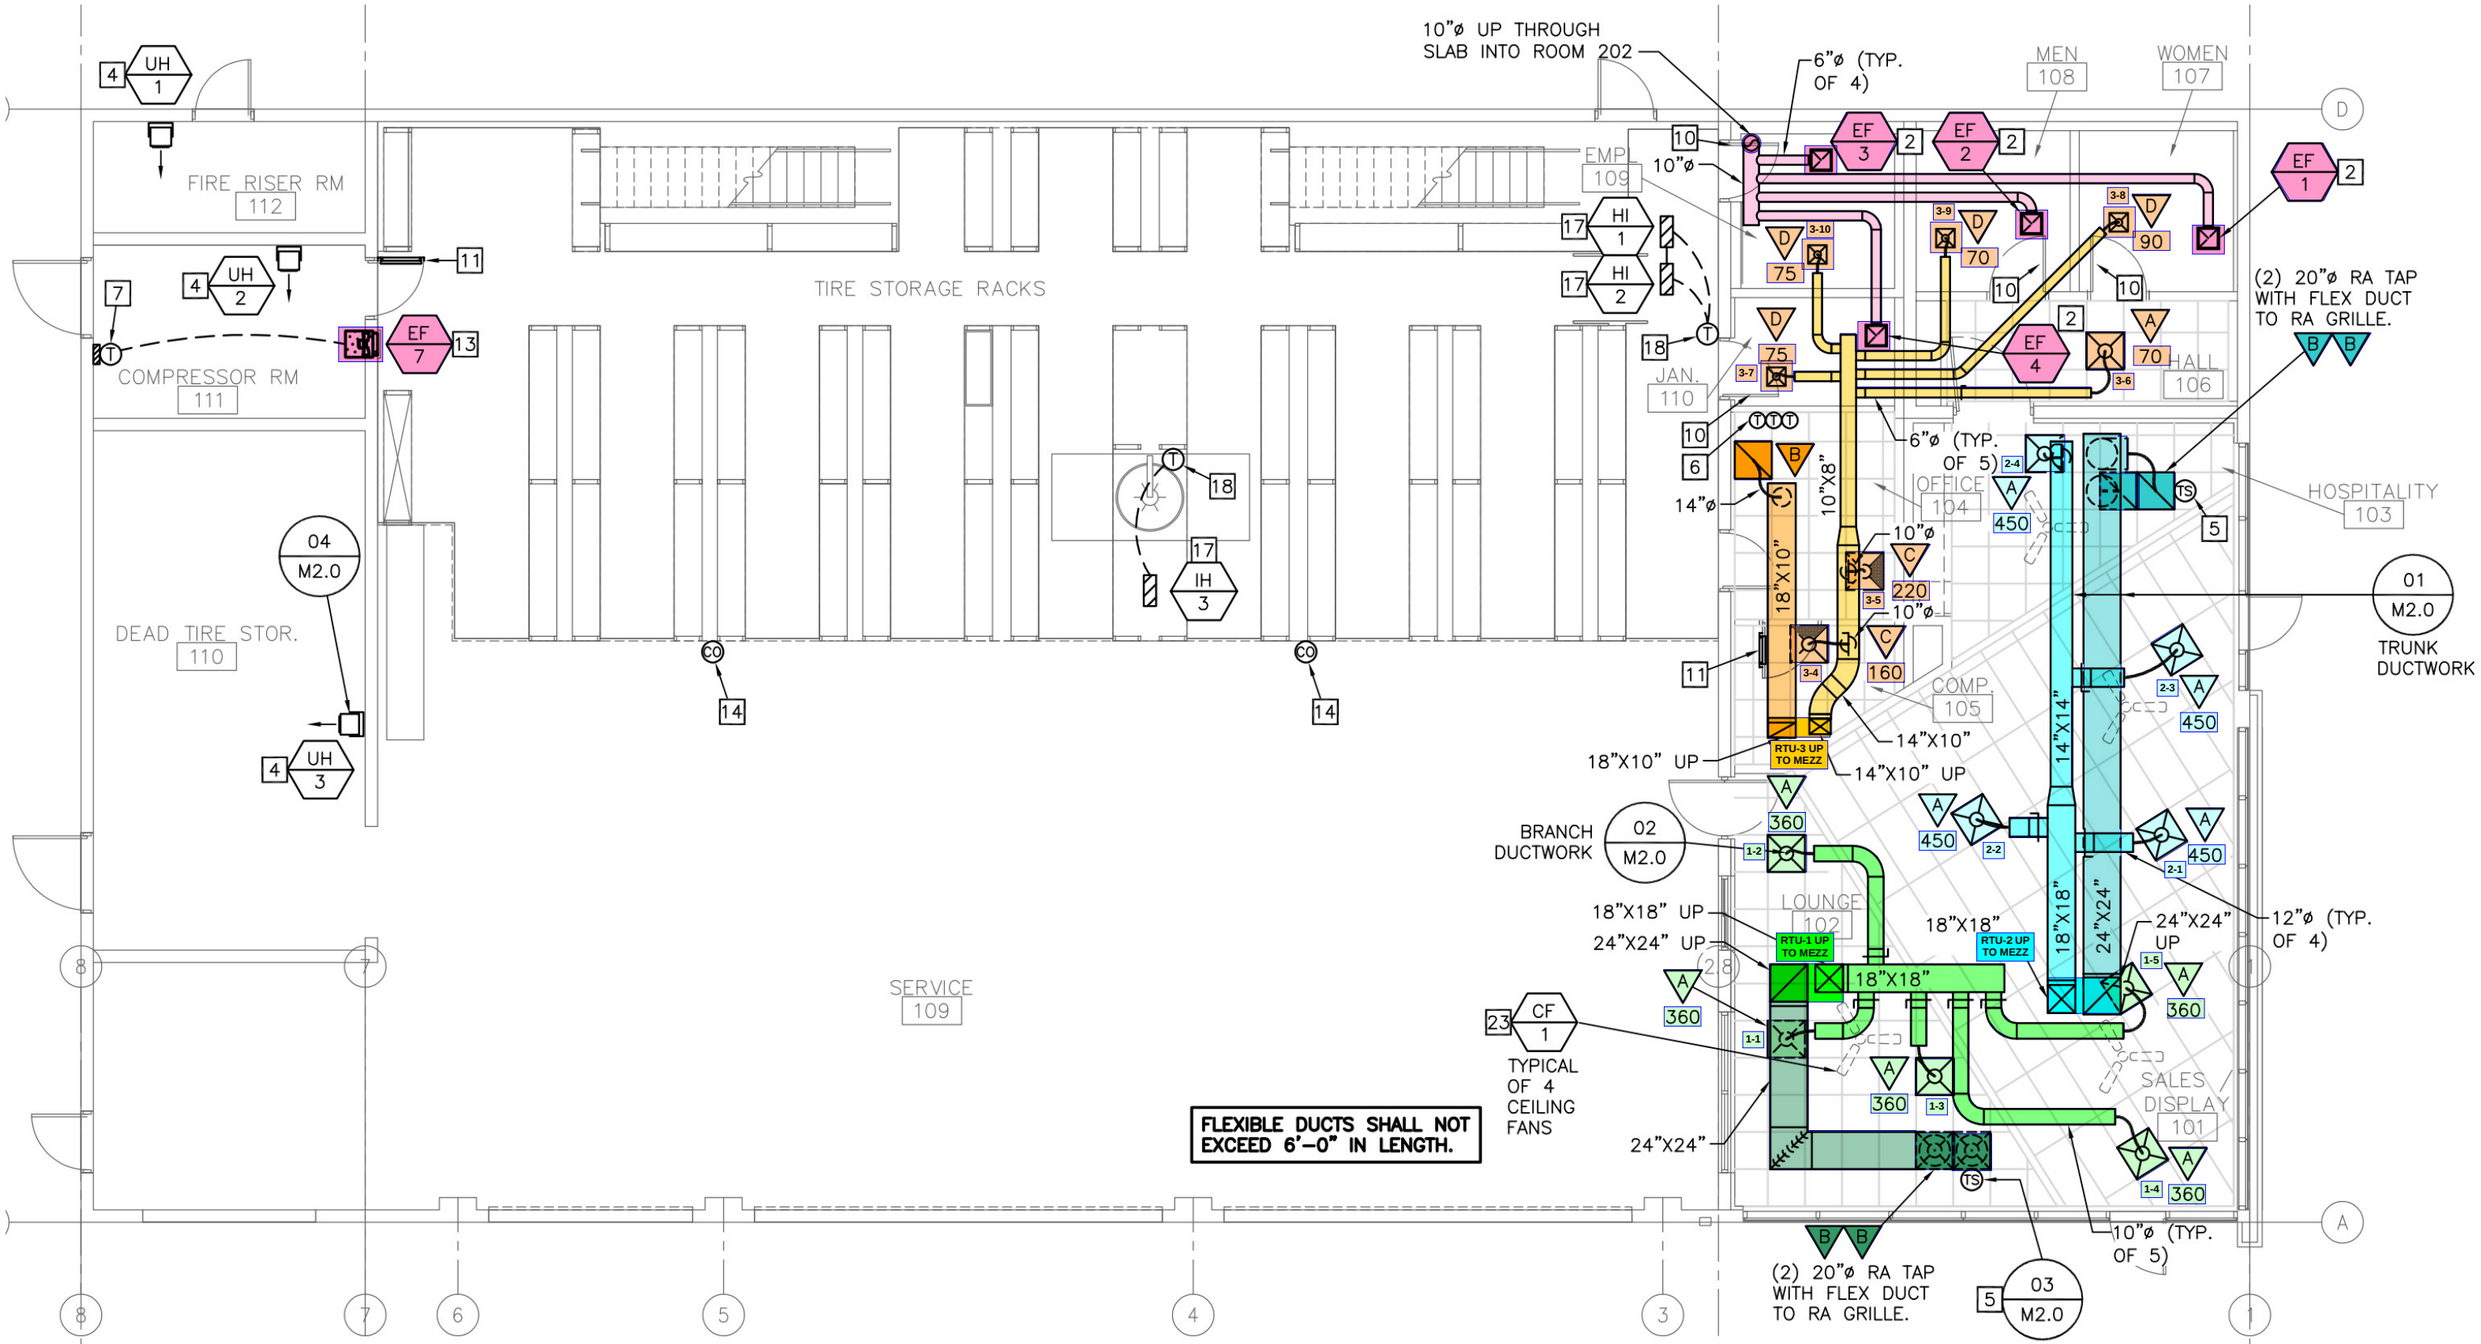


# 01 FIRST FLOOR MECHANICAL PLAN

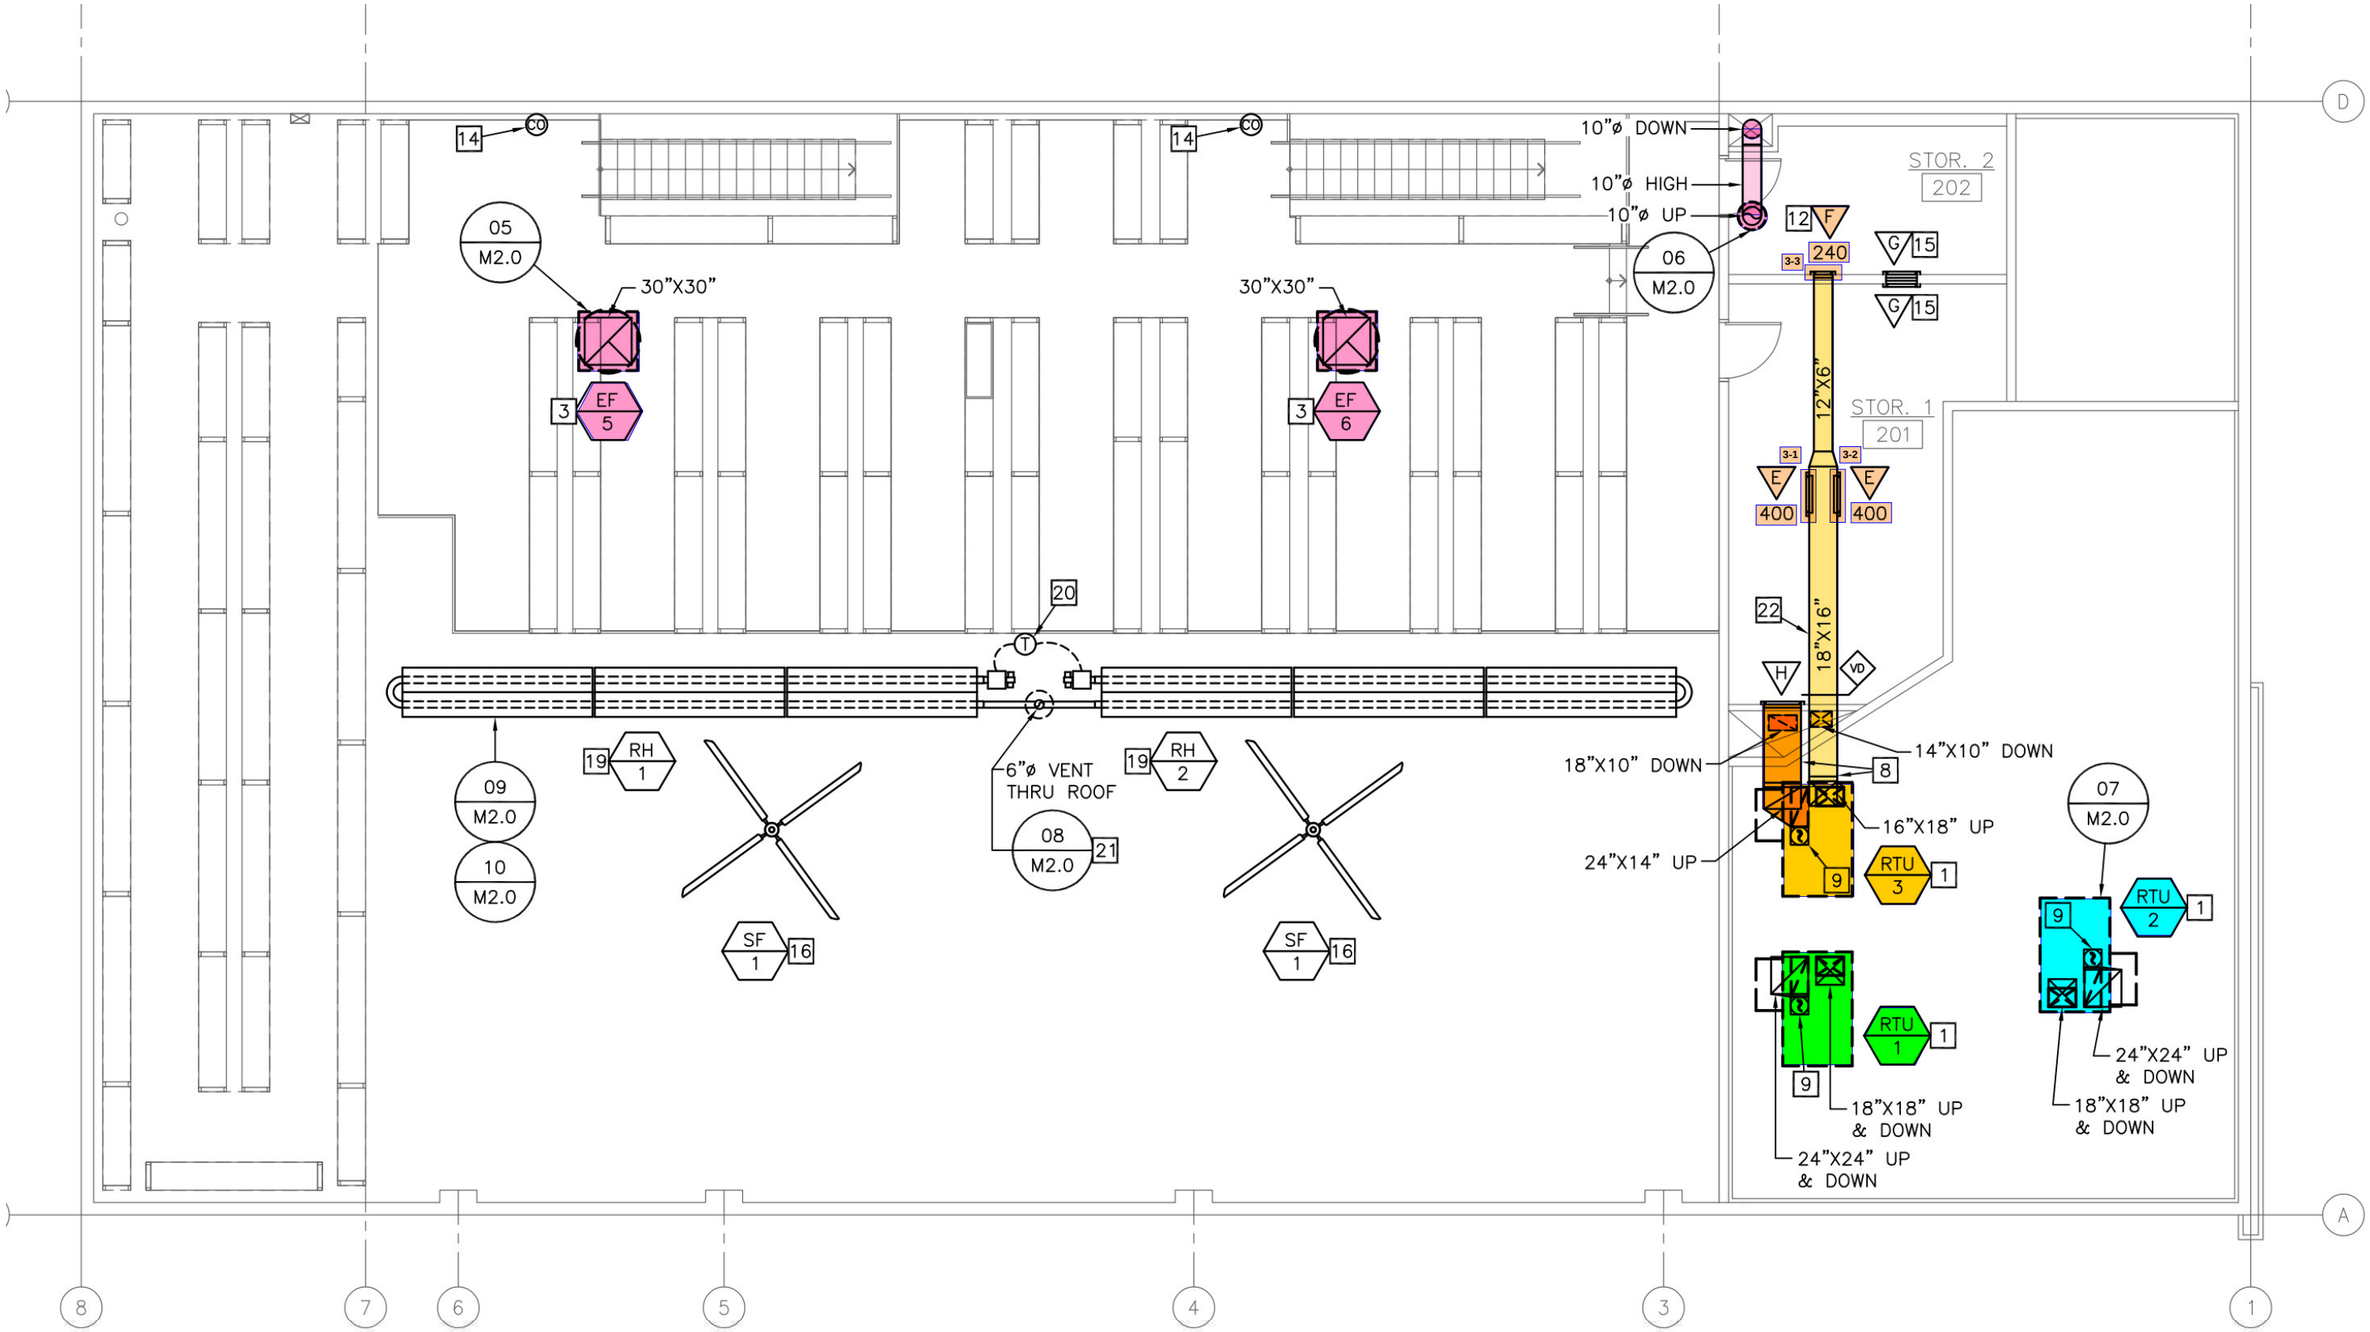


# 02 MEZZANINE MECHANICAL PLAN