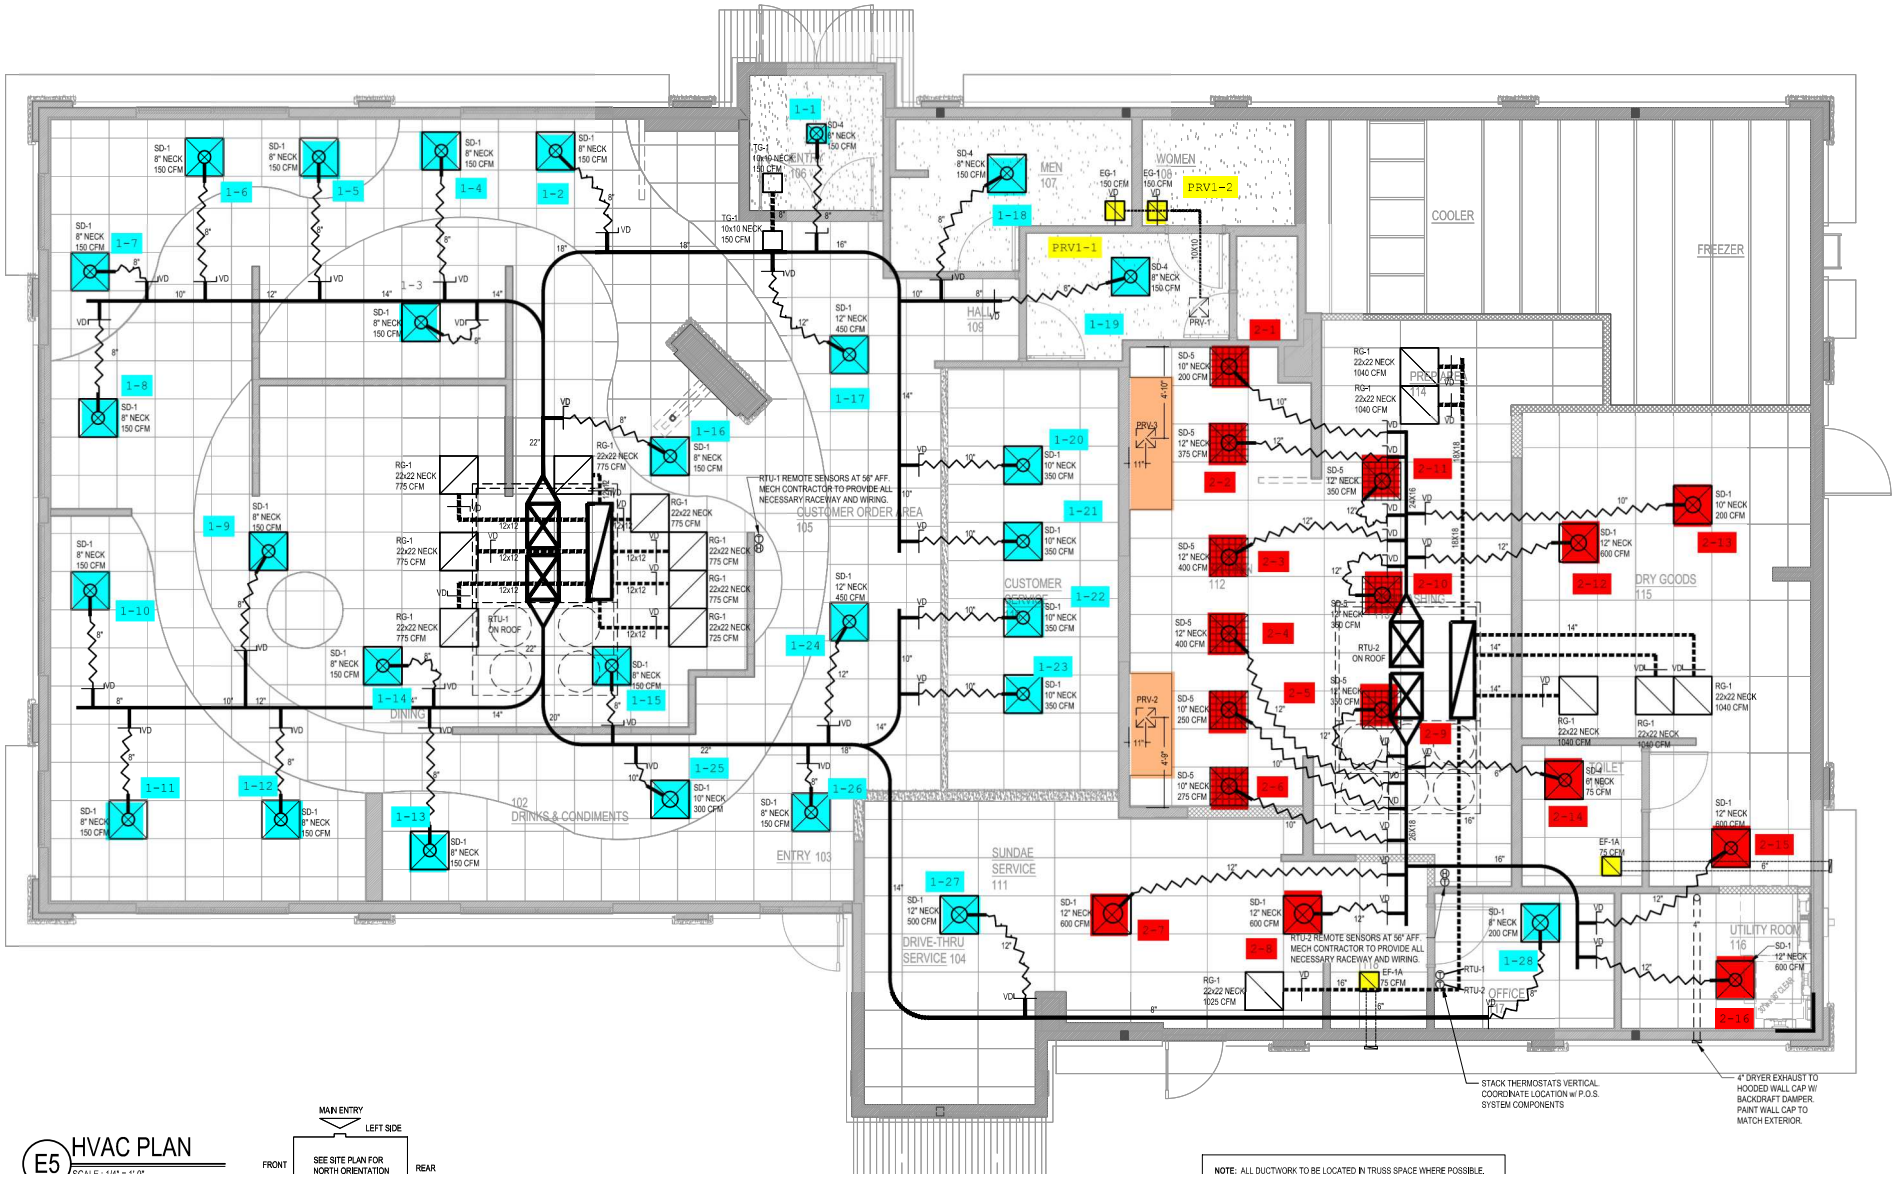

E5 HVAC PLAN

SCALE: 1/4" = 1'-0"

NOTE: ALL DUCTWORK TO BE LOCATED IN TRUSS SPACE WHERE POSSIBLE.

LOWELL JOHN LARSON - ENGINEER