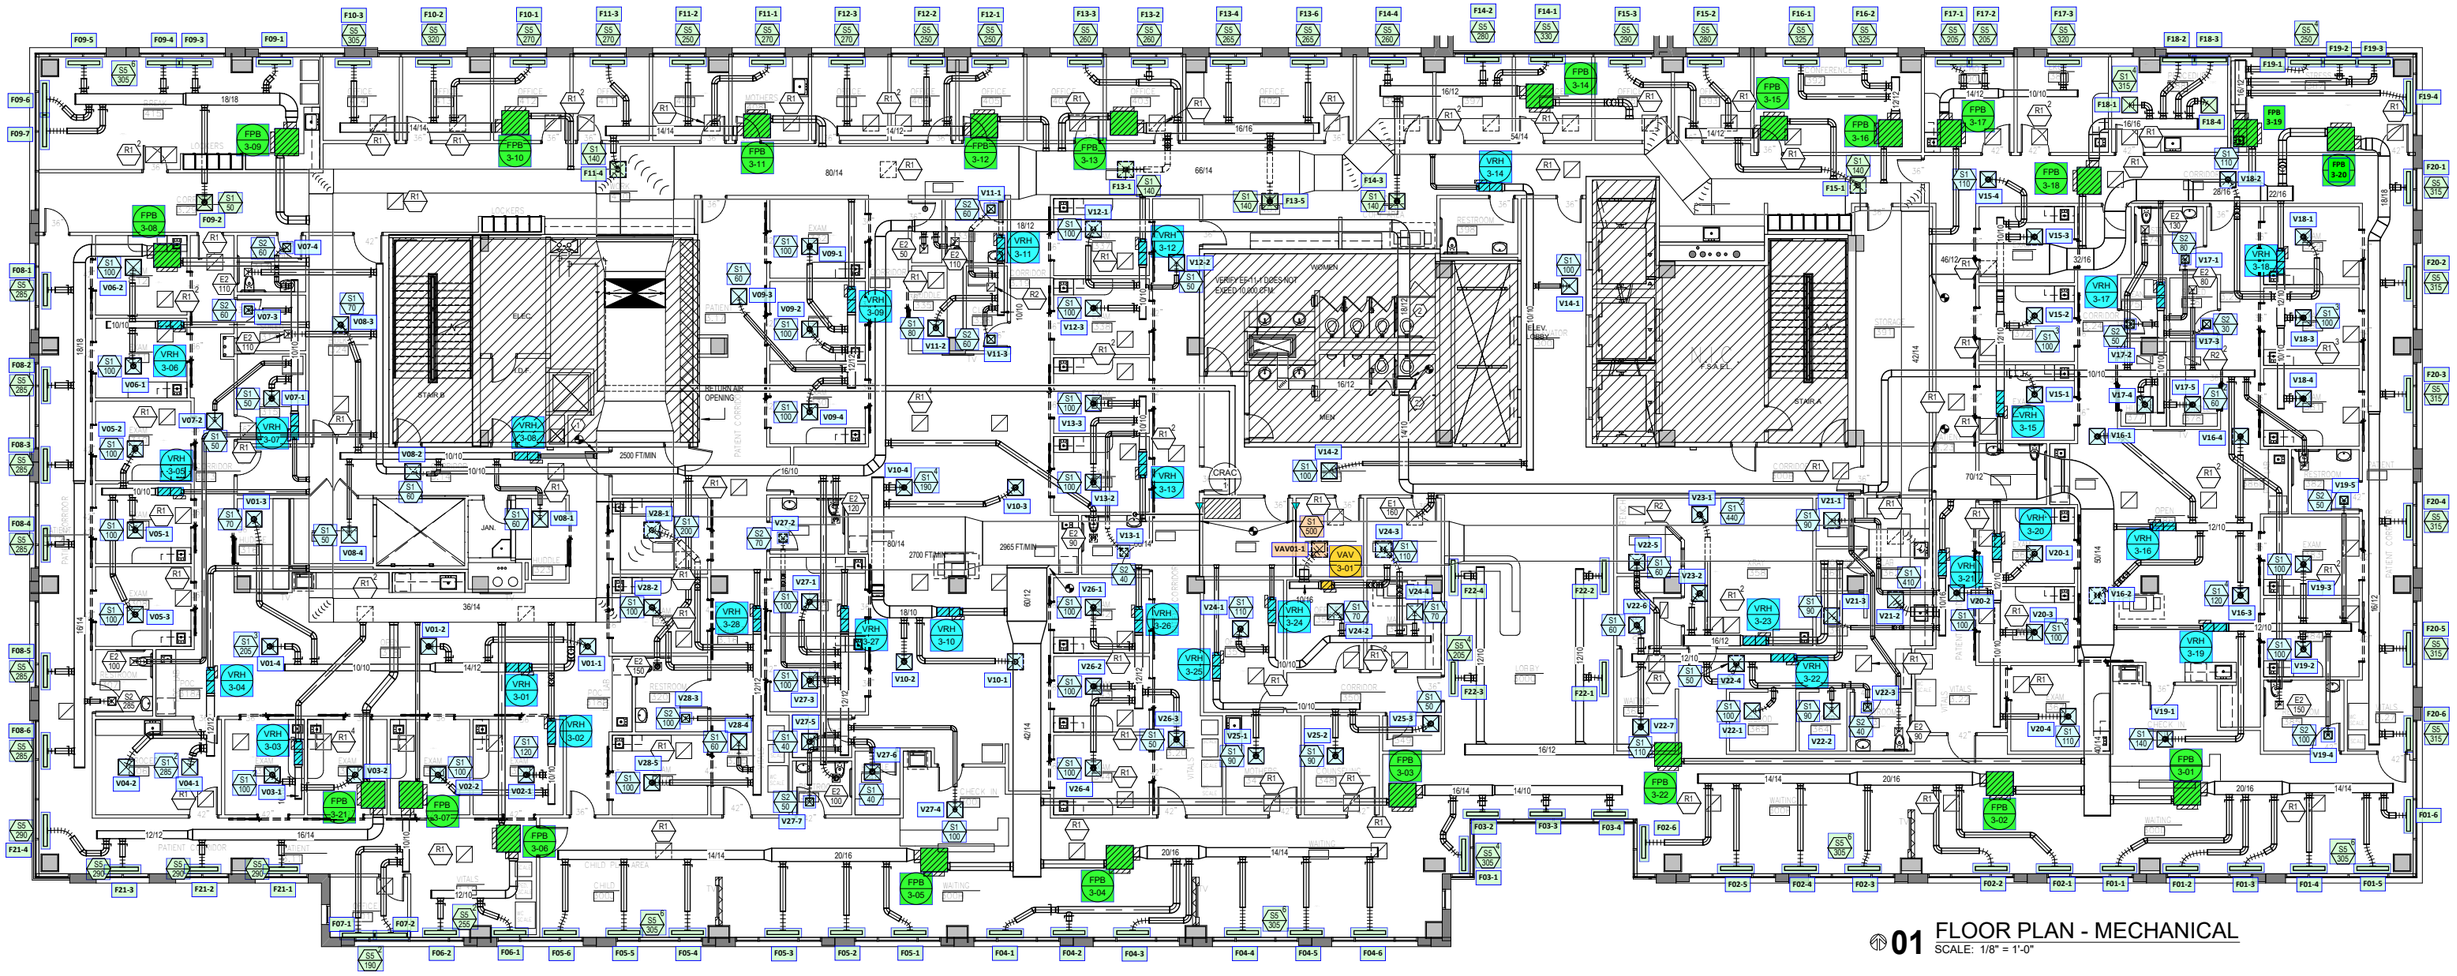

01 FLOOR PLAN - MECHANICAL
SCALE: 1/8" = 1'-0"

GENERAL NOTES:

A. REFER TO M0.01 MECHANICAL LEGENDS AND NOTES FOR ADDITIONAL MECHANICAL NOTES

B. REFER TO M-700 SHEETS FOR SCHEDULES

C. REFER TO M-800 SHEETS FOR DETAILS

KEYED NOTES:

NOTE: REFERENCE NUMBER INSIDE HEXAGON

1 CONNECT TO EXISTING. TYPICAL FOR ALL NEW VRH & FPB AND ASSOCIATED DUCTWORK.

2 DEMO EXISTING 12"x 6" EXHAUST DUCTS.