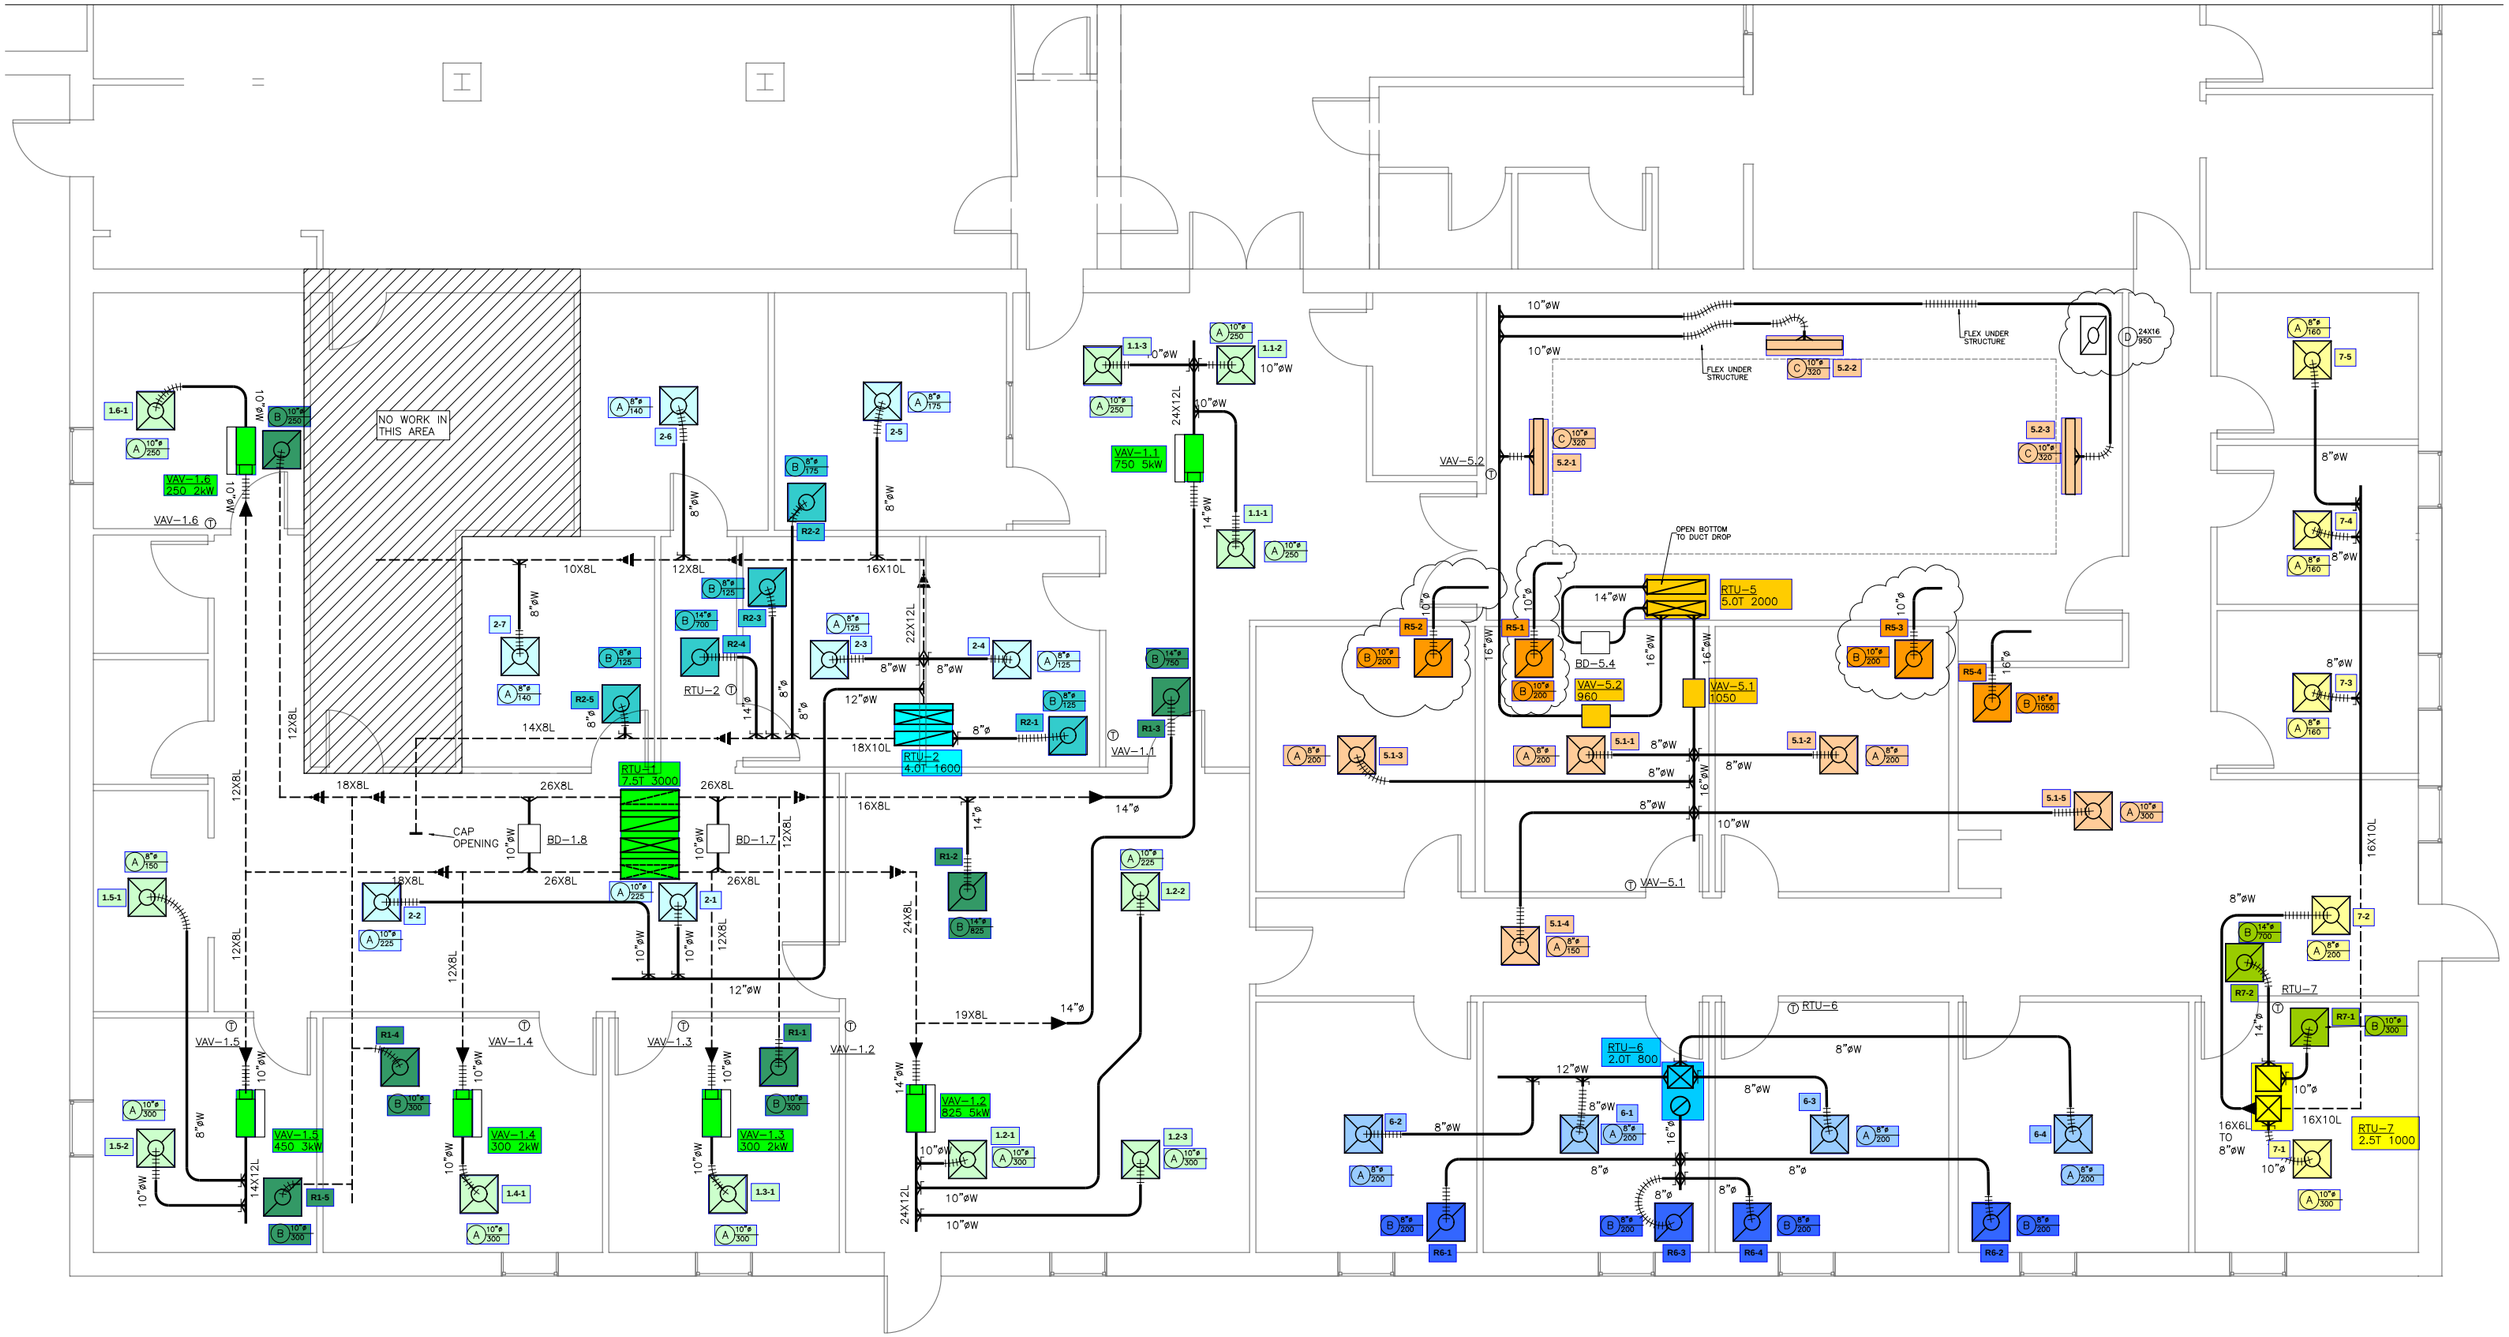


# MECHANICAL NEW PLAN