GREEN = VERIFIED

RED = NOT COMPLETED / NOT VERIFIED

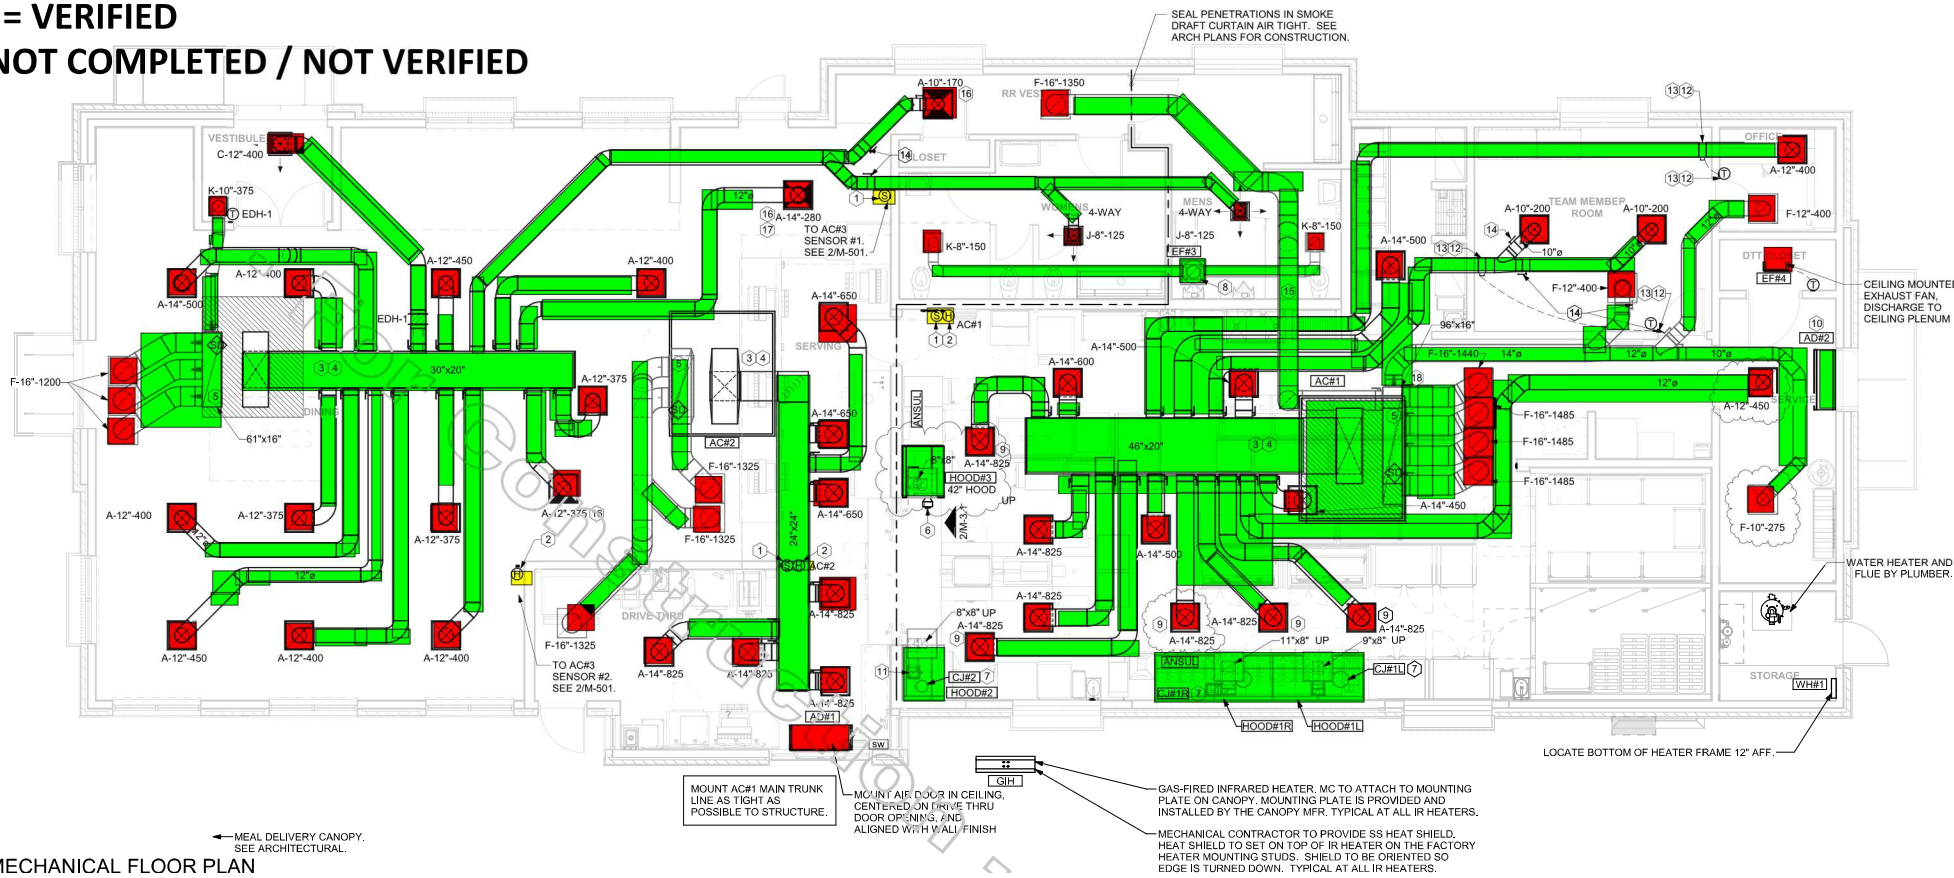

MECHANICAL FLOOR PLAN