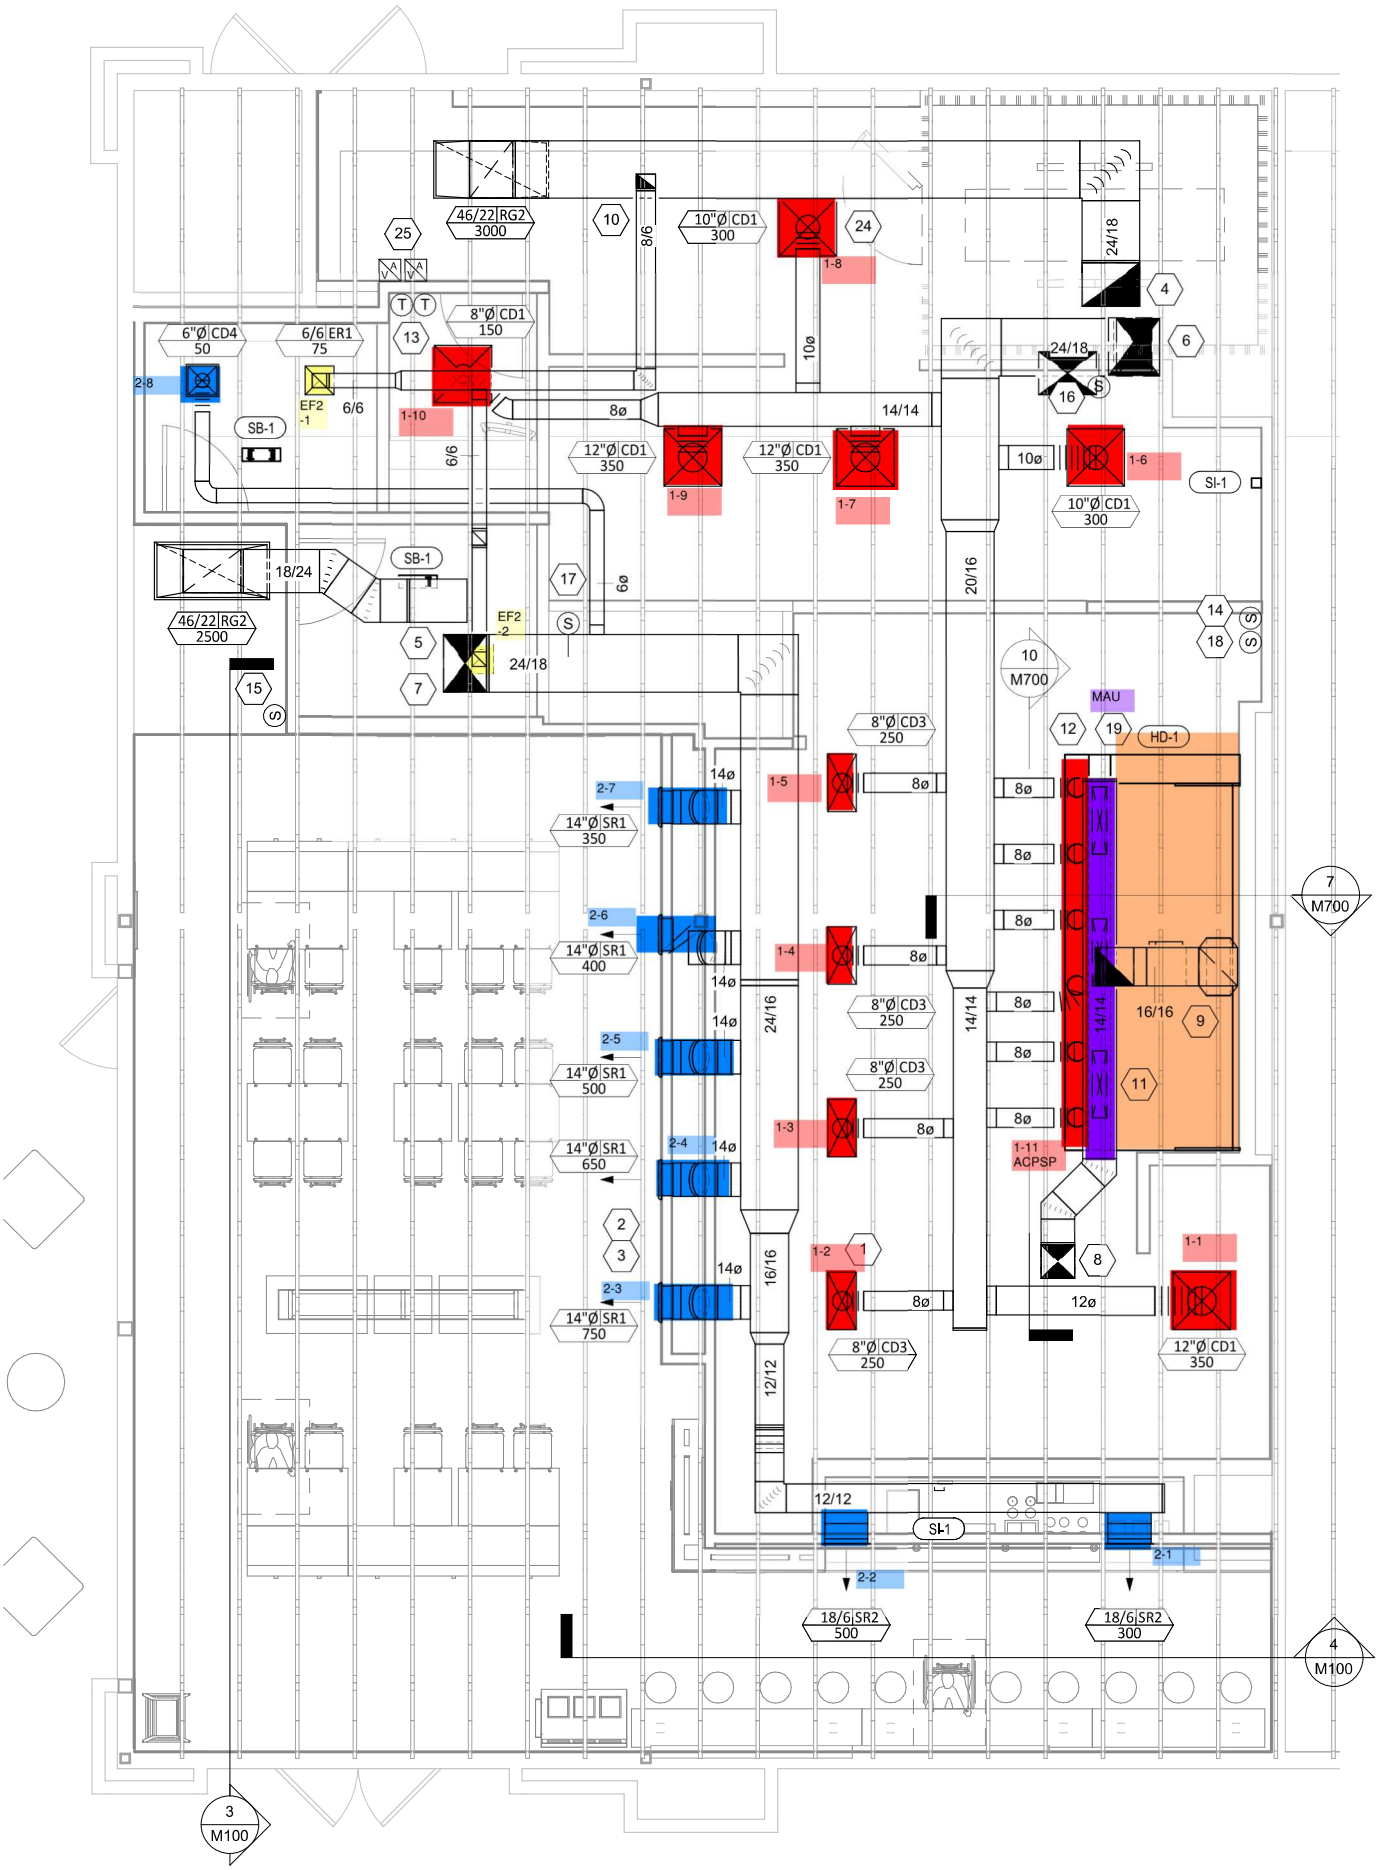

HVAC FLOOR PLAN

1/4" = 1'-0"

COPYRIGHT 2024
THIS DRAWING IS AN
AND AS SUCH REMAIN
CHIPOTLE MEXICAN G
USE OF THIS DOCUME
EXTENDED ONLY BY W
CHIPOTLE MEXICAN G

CHIPOTLE
PO
COLUMBU
TELEPHON
INTERNET:

STORE NO.: 5421

Issue Record:

05/28/2024	PER
07/10/2024	BID
09/23/2024	CON

Revisions:

Drawn:

MKT

Project No.

2401078

Contents:

HVAC PLA

M