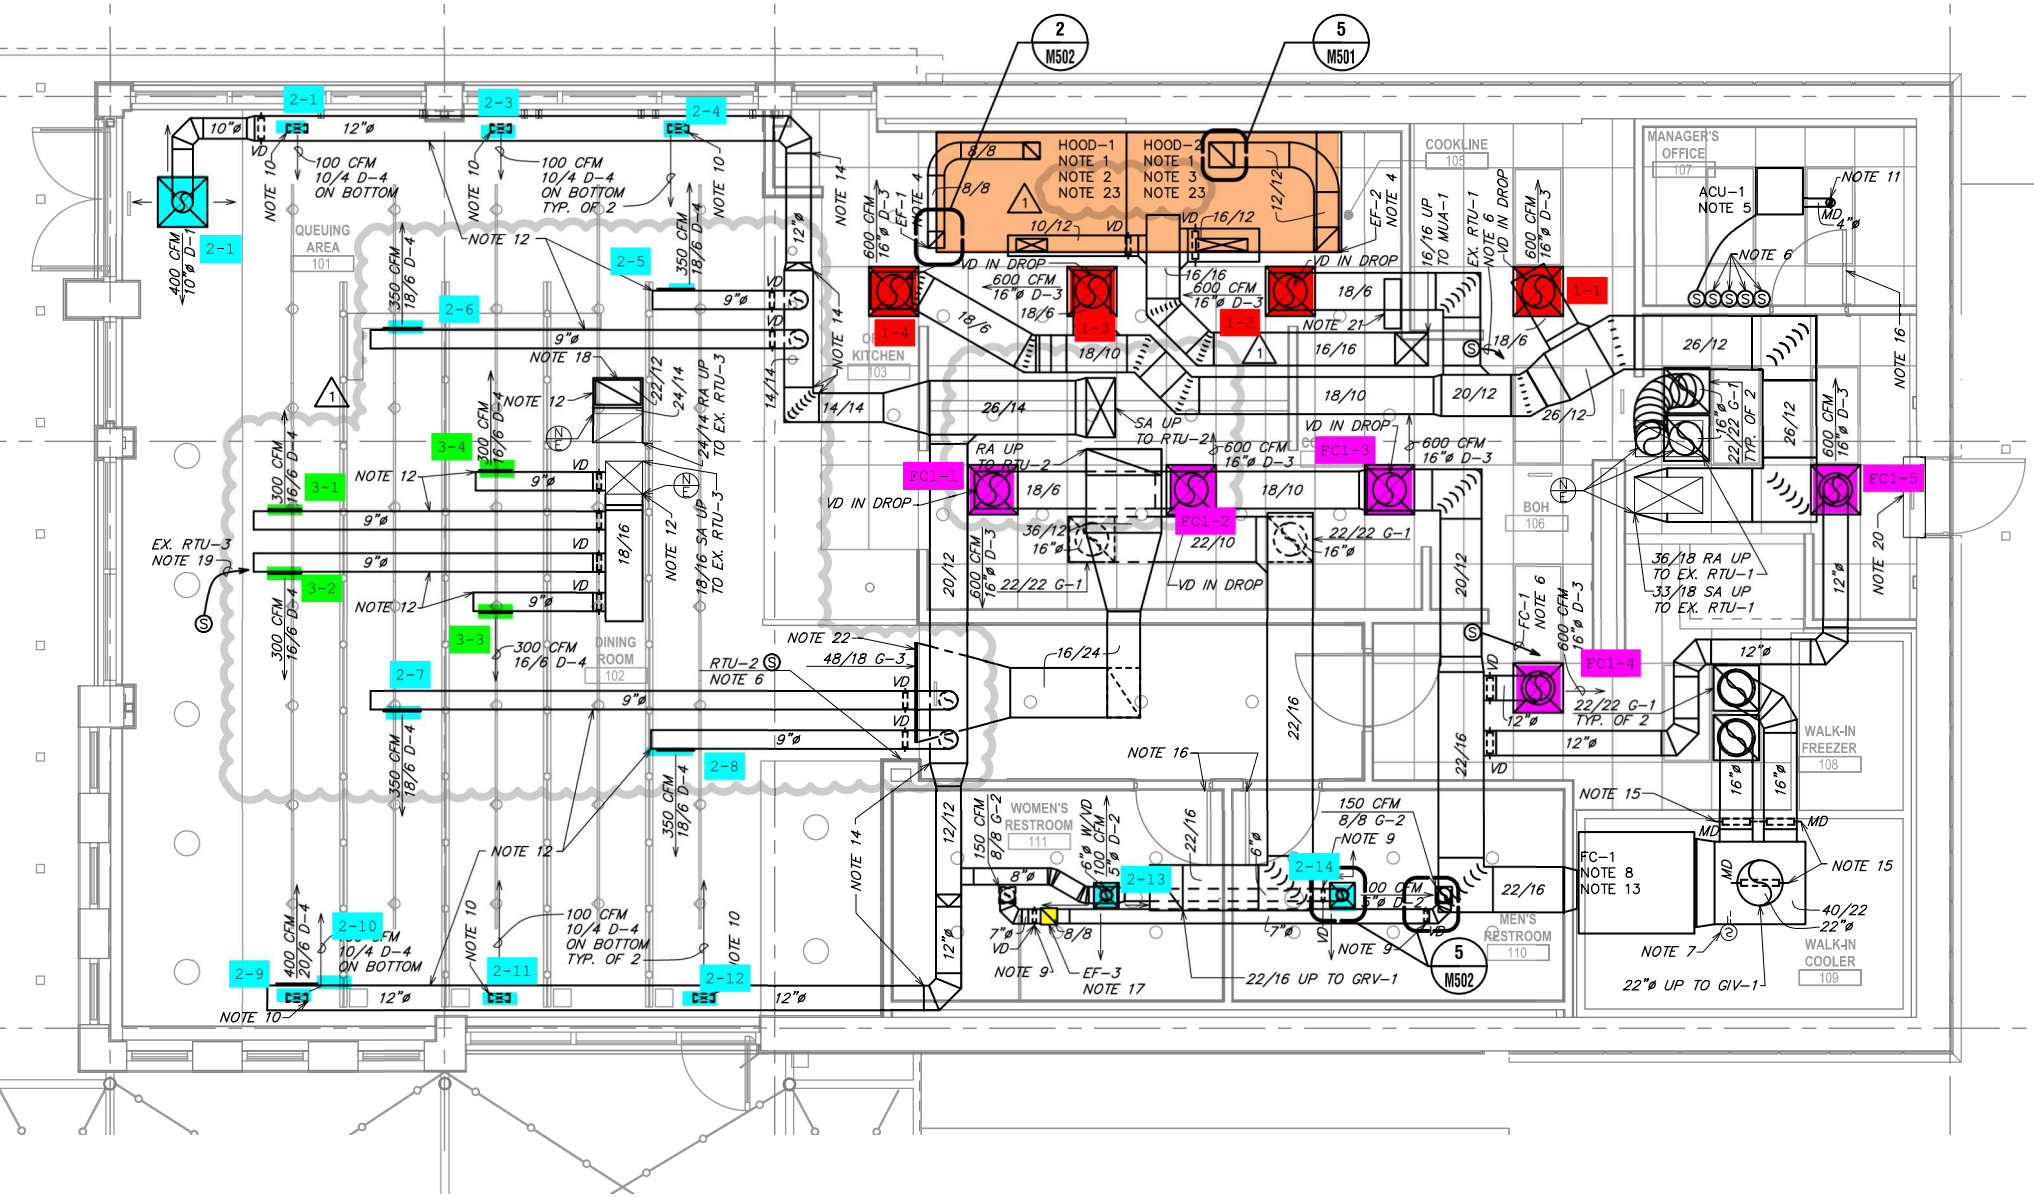
2
M502
5
M501
QUEUING AREA
101
DINING ROOM
102
KITCHEN
103
COOKLINE
105
MANAGER'S OFFICE
107
BOH
106
WALK-IN FREEZER
108
WALK-IN COOLER
109
WOMEN'S RESTROOM
111
MEN'S RESTROOM
110
HOOD-1
NOTE 1
NOTE 2
NOTE 23
HOOD-2
NOTE 1
NOTE 3
NOTE 23
ACU-1
NOTE 5
FC-1
NOTE 8
NOTE 13
EX. RTU-3
NOTE 19
RTU-2
NOTE 6
100 CFM
10/4 D-4
ON BOTTOM
TYP. OF 2
VD IN DROP
RA UP
TO RTU-2
SA UP
TO RTU-2
36/18 RA UP
TO EX. RTU-1
33/18 SA UP
TO EX. RTU-1
22/16 UP TO GRV-1
22"ø UP TO GIV-1
FC1-1
FC1-2
FC1-3
FC1-4
FC1-5
1-1
1-2
1-3
1-4
2-1
2-3
2-4
2-5
2-6
2-7
2-8
2-9
2-10
2-11
2-12
2-13
2-14
3-1
3-2
3-3
3-4