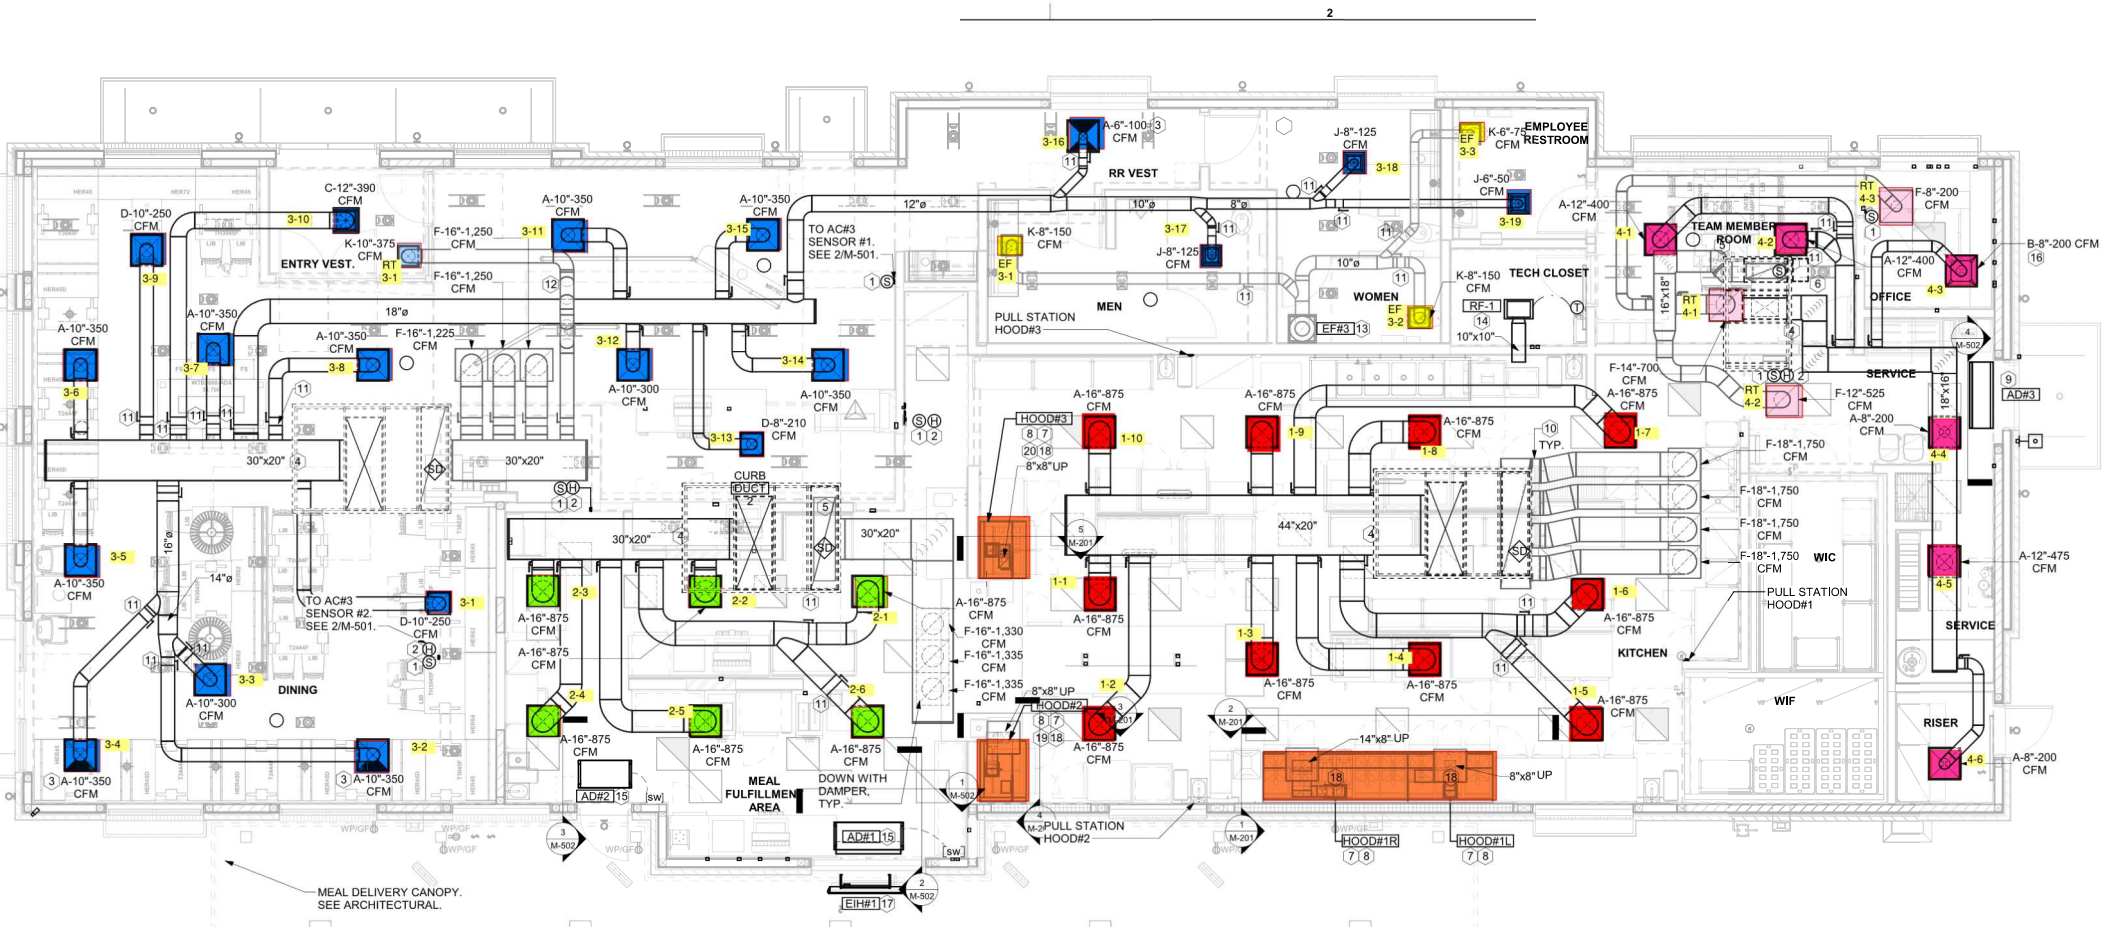
2
ENTRY VEST.
DINING
MEAL FULFILLMENT AREA
MEN
WOMEN
RR VEST
EMPLOYEE RESTROOM
TECH CLOSET
TEAM MEMBER ROOM
OFFICE
SERVICE
WIC
WIF
KITCHEN
RISER
TO AC#3 SENSOR #1. SEE 2/M-501.
TO AC#3 SENSOR #2. SEE 2/M-501.
PULL STATION HOOD#3
PULL STATION HOOD#2
PULL STATION HOOD#1
DOWN WITH DAMPER, TYP.
CURB DUCT
MEAL DELIVERY CANOPY. SEE ARCHITECTURAL.
HOOD#3
HOOD#2
HOOD#1R
HOOD#1L
AD#1
AD#2
AD#3
EIH#1
RF-1
EF#3
8"x8" UP
14"x8" UP
44"x20"
30"x20"
18"ø
16"ø
14"ø
12"ø
10"ø
8"ø
16"x18"
18"x16"
10"x10"
A-6"-100 CFM
J-8"-125 CFM
K-6"-75 CFM
J-6"-50 CFM
A-12"-400 CFM
F-8"-200 CFM
B-8"-200 CFM
A-12"-400 CFM
F-14"-700 CFM
A-16"-875 CFM
F-12"-525 CFM
A-8"-200 CFM
F-18"-1,750 CFM
A-12"-475 CFM
A-8"-200 CFM
K-8"-150 CFM
J-8"-125 CFM
C-12"-390 CFM
D-10"-250 CFM
K-10"-375 CFM
F-16"-1,250 CFM
A-10"-350 CFM
F-16"-1,225 CFM
A-10"-300 CFM
D-8"-210 CFM
F-16"-1,330 CFM
F-16"-1,335 CFM
A-16"-875 CFM