"± LINEAR SUPPLY SLOT
SER, TOTAL CFM AS
, TITUS FL-10,
HROW, 2-SLOT 6" INLET
SLOT WIDTH, 100
FT, PROVIDE (2)-4'-0"
E SECTION. PLENUM TO
x12, W/1.0" A.L.
TIONAL VANES TO BE
DED. UNUSED SECTIONS
E USED AS RETURN AIR
PROVIDE WITH DUST
IGHT SHIELDS.
TECT TO CONFIRM GRILLE
LL LENGTH AND
ION.

ST DUCTS TO RUN UP
OOF LEVEL AND TO BE
DED WITH EXHAUST FANS.
ST FANS SPECIFICATION
FINALIZED UPON
CATION OF FINAL
NG OF DUCTWORK UP TO
LEVEL. VERIFY EXACT
NG WITH BUILDING
EMENT PRIOR TO BID
AL).
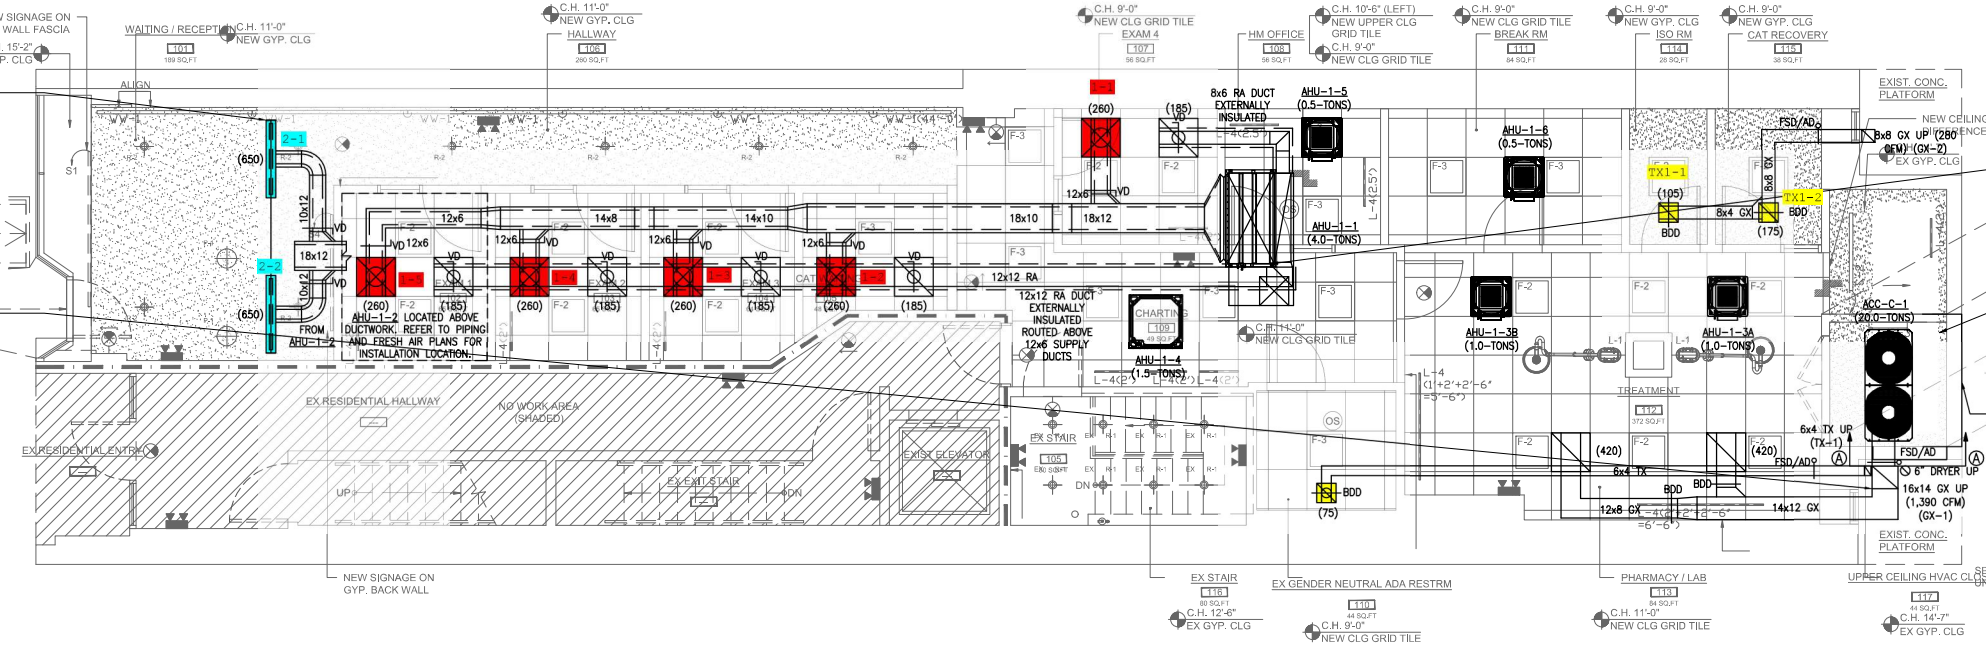
EXIST. SIDEWALK