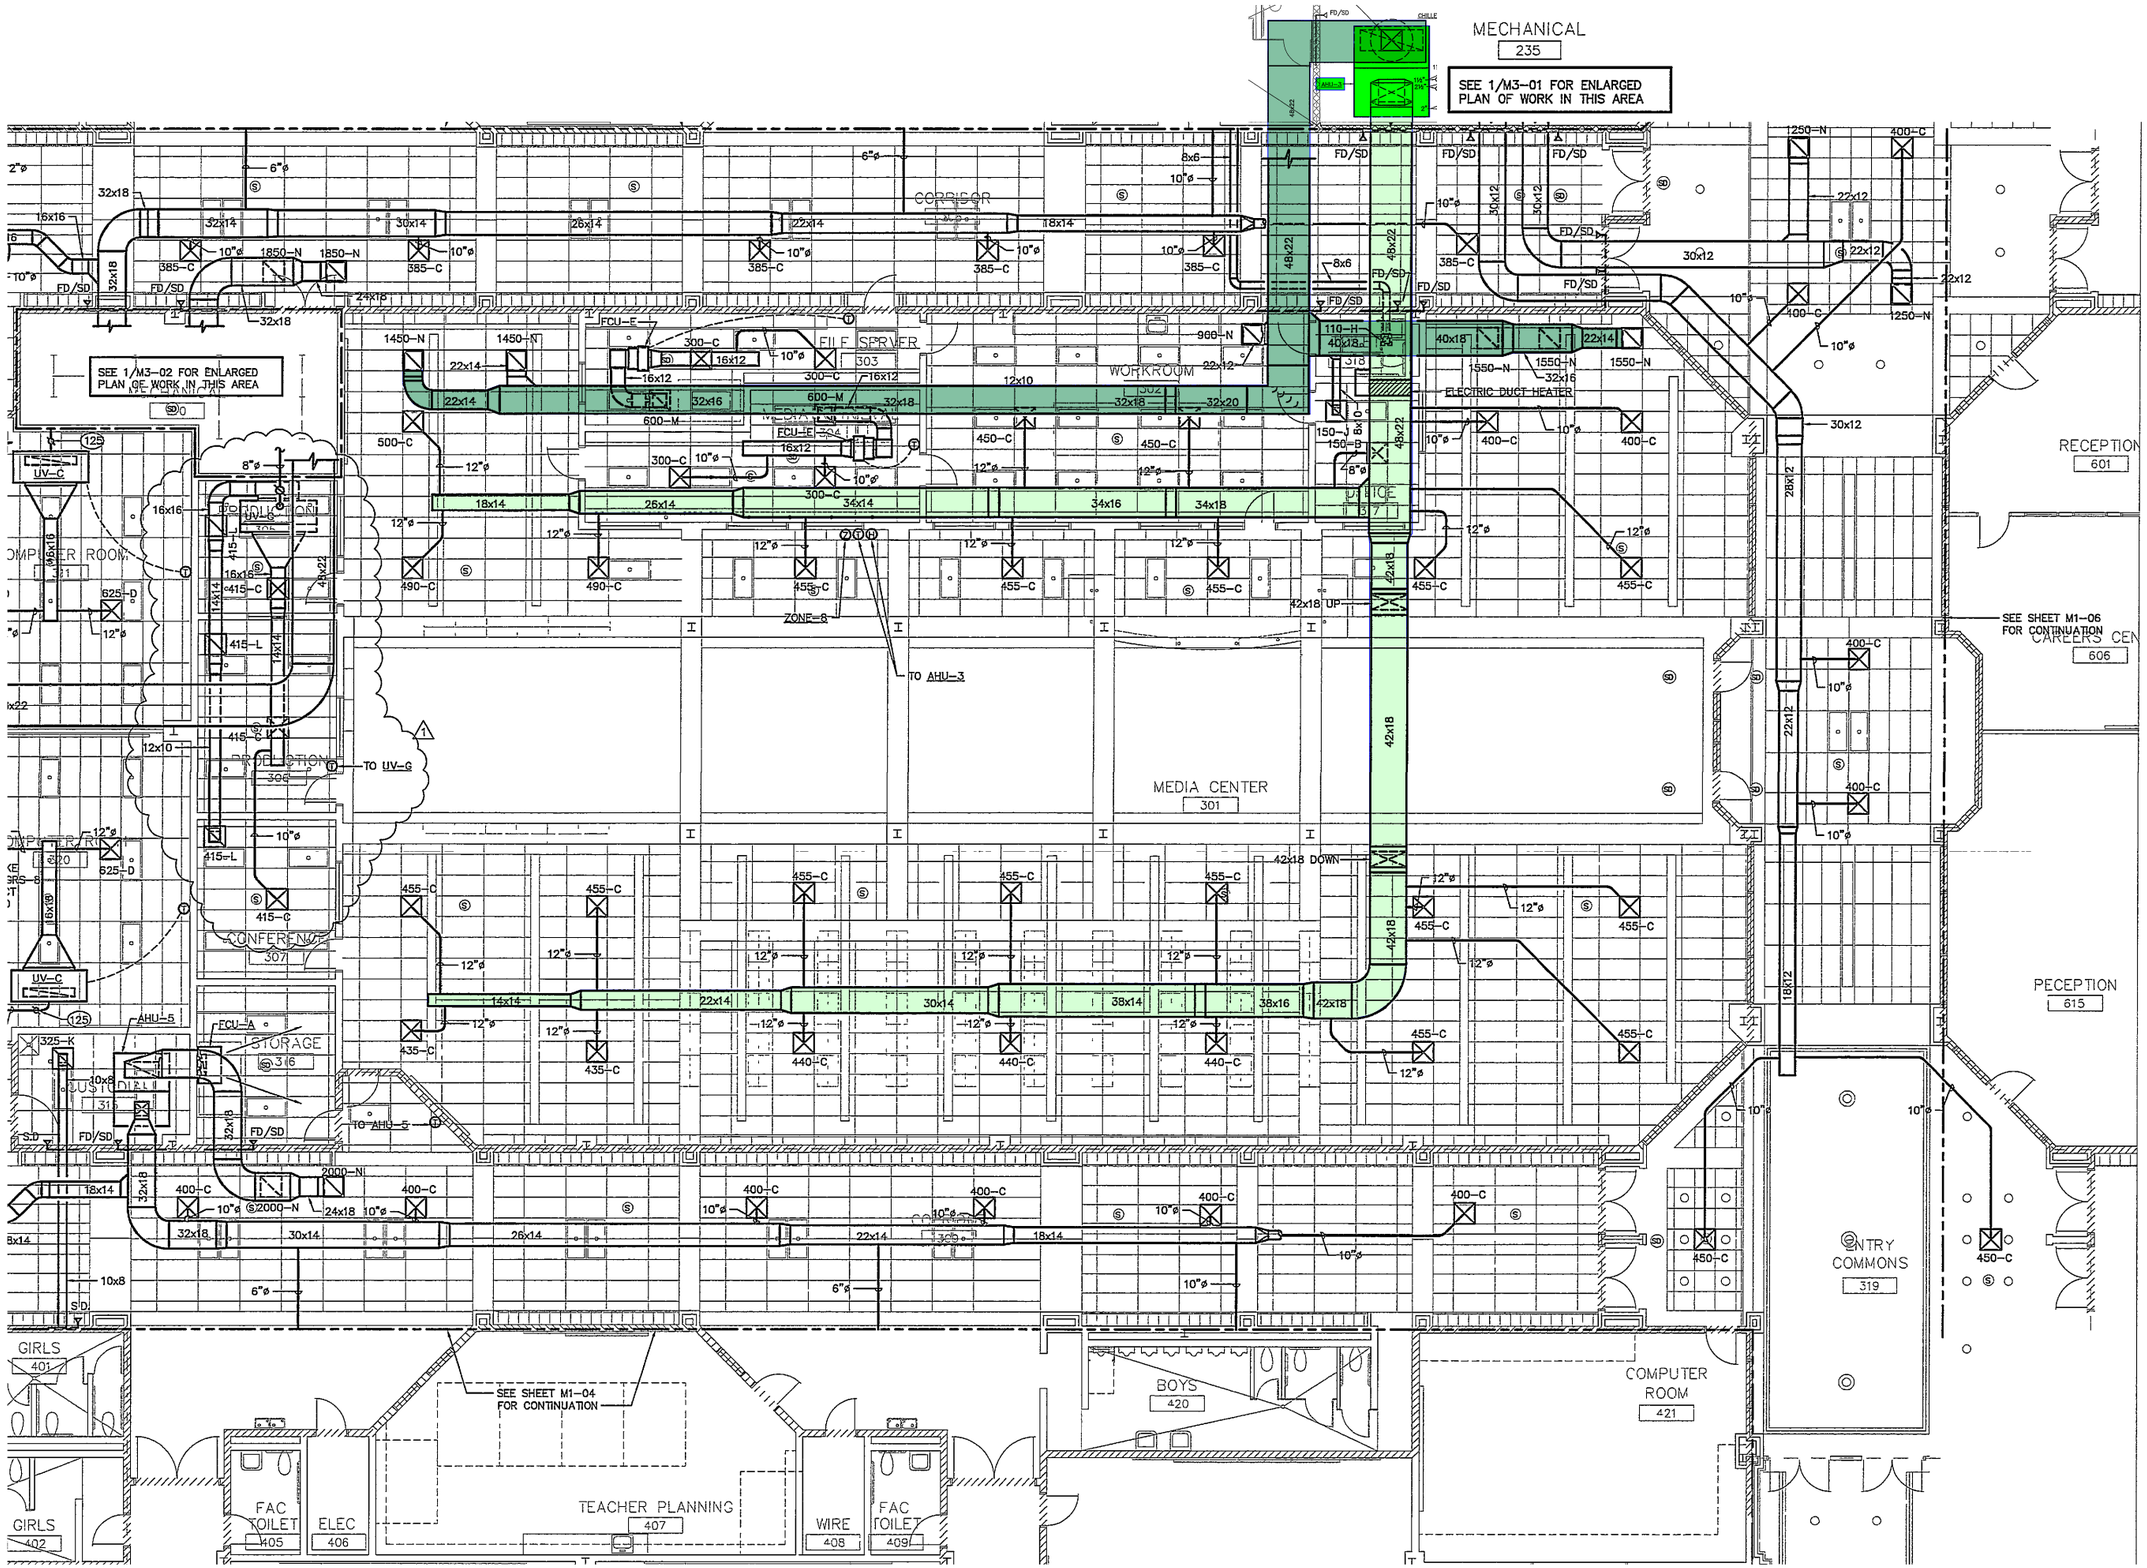
MECHANICAL
235
SEE 1/M3-01 FOR ENLARGED PLAN OF WORK IN THIS AREA
SEE 1/M3-02 FOR ENLARGED PLAN OF WORK IN THIS AREA
CORRIDOR
FILE SERVER
303
WORKROOM
302
ELECTRIC DUCT HEATER
RECEPTION
601
CAREERS CEN
606
SEE SHEET M1-06 FOR CONTINUATION
MEDIA CENTER
301
TO AHU-3
TO UV-G
TO AHU-5
ZONE-8
42x18 UP
42x18 DOWN
COMPUTER ROOM
PRODUCTION
306
CONFERENCE
307
STORAGE
316
CUSTODIAL
315
PECEPTION
615
ENTRY COMMONS
319
GIRLS
401
GIRLS
402
FAC TOILET
405
ELEC
406
TEACHER PLANNING
407
WIRE
408
FAC TOILET
409
BOYS
420
COMPUTER ROOM
421
SEE SHEET M1-04 FOR CONTINUATION