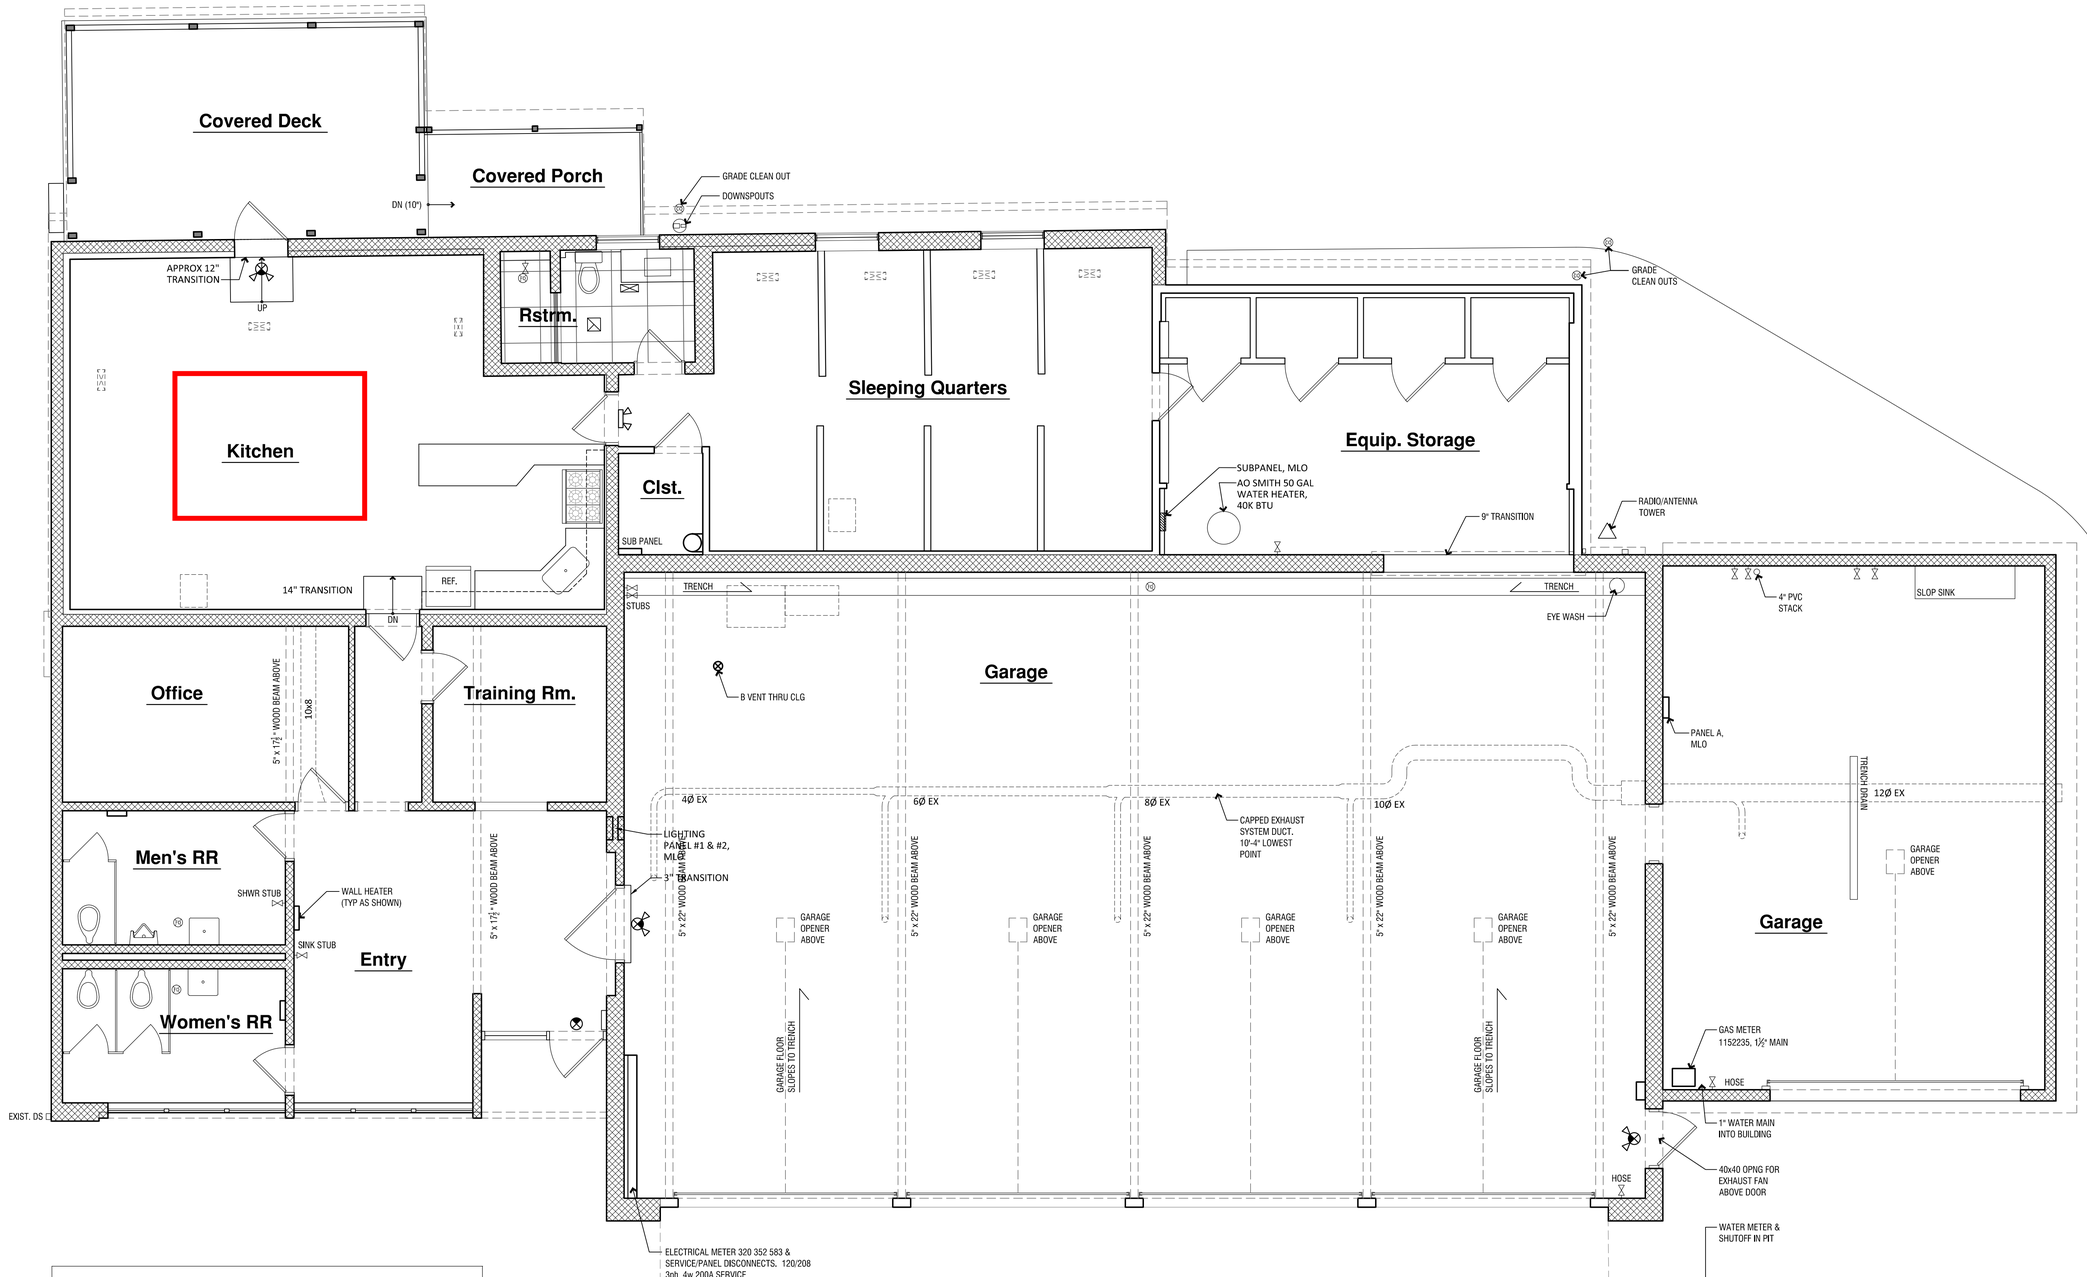

Existing First Floor Plan

drawing dept
architecture & design
3217 madison rd cincinnati ohio 45209
513.272.8099 | www.drawingdept.com

© DRAWING DEPT 2022

PRELIMINARY
NOT ISSUED FOR CONSTRUCTION

WILDFIRE BREWING

402 Licking Pike
Wilder, Kentucky 41071

first floor

03 January 2022 - STRUCTURAL ADDENDUM