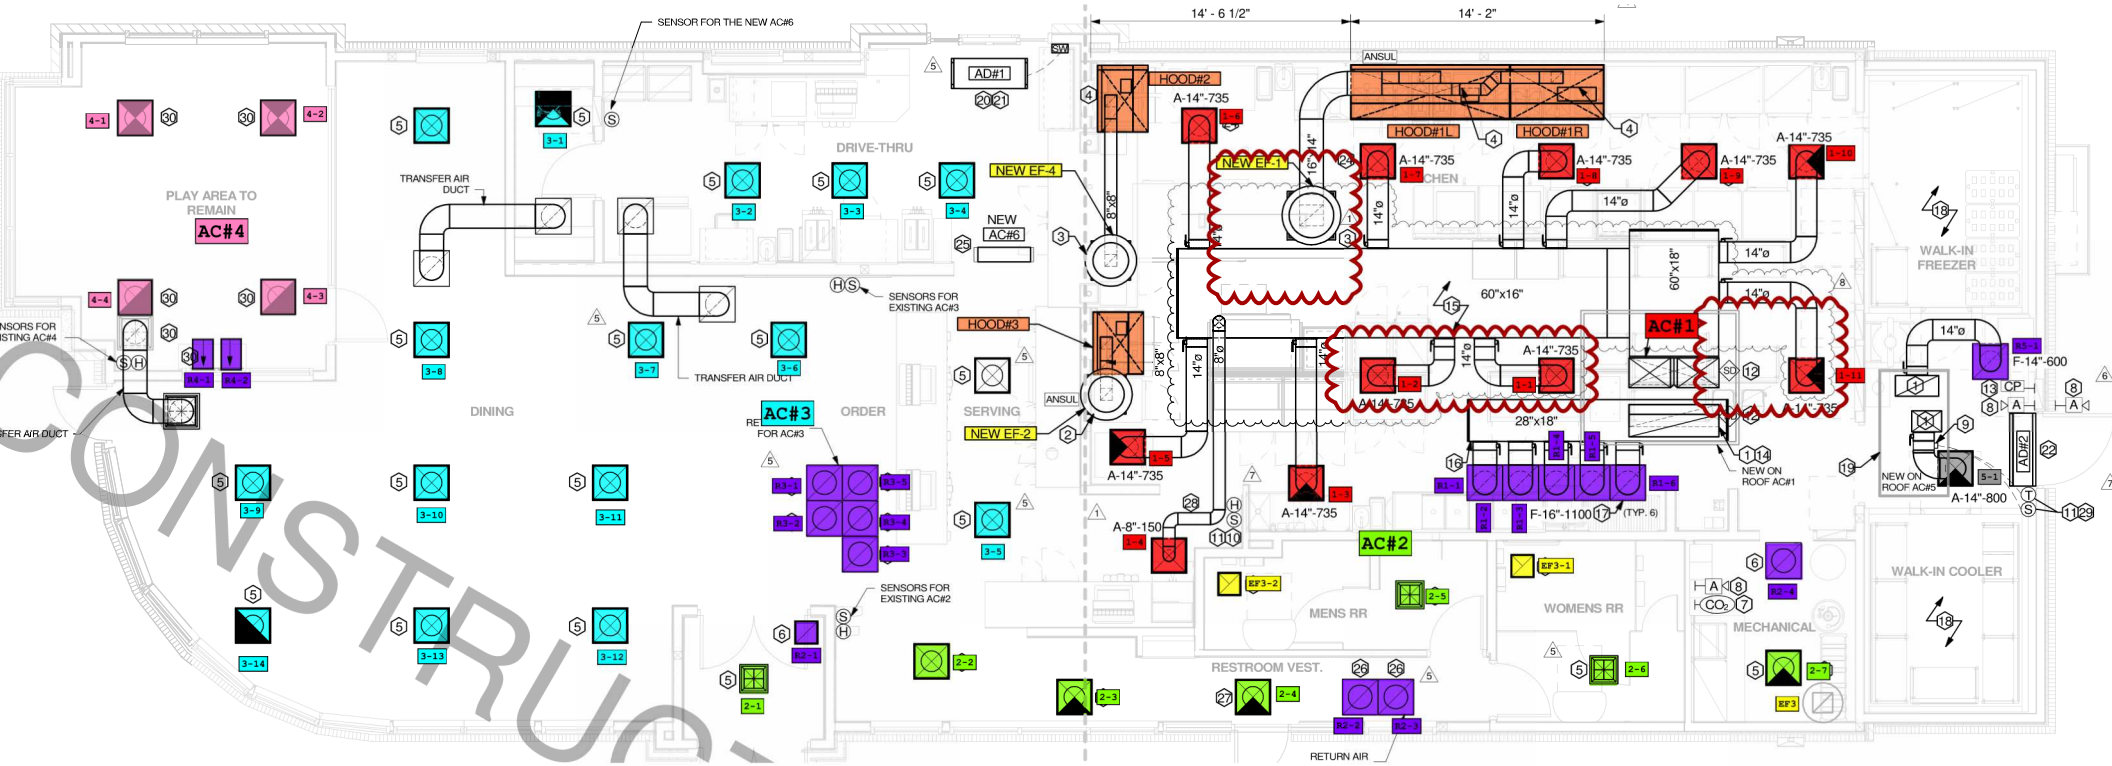
SENSOR FOR THE NEW AC#6
14' - 6 1/2"
14' - 2"
PLAY AREA TO REMAIN
AC#4
TRANSFER AIR DUCT
DRIVE-THRU
AD#1
NEW EF-4
NEW AC#6
SENSORS FOR EXISTING AC#3
HOOD#3
HOOD#2
HOOD#1L
HOOD#1R
ANSUL
A-14"-735
NEW EF-1
KITCHEN
60"x16"
60"x18"
AC#1
AC#2
AC#3
DINING
ORDER
SERVING
NEW EF-2
A-8"-150
A-14"-800
F-14"-600
F-16"-1100
(TYP. 6)
28"x18"
NEW ON ROOF AC#1
NEW ON ROOF AC#5
WALK-IN FREEZER
WALK-IN COOLER
MENS RR
WOMENS RR
RESTROOM VEST.
MECHANICAL
RETURN AIR
SENSORS FOR EXISTING AC#2
CONSTRUC