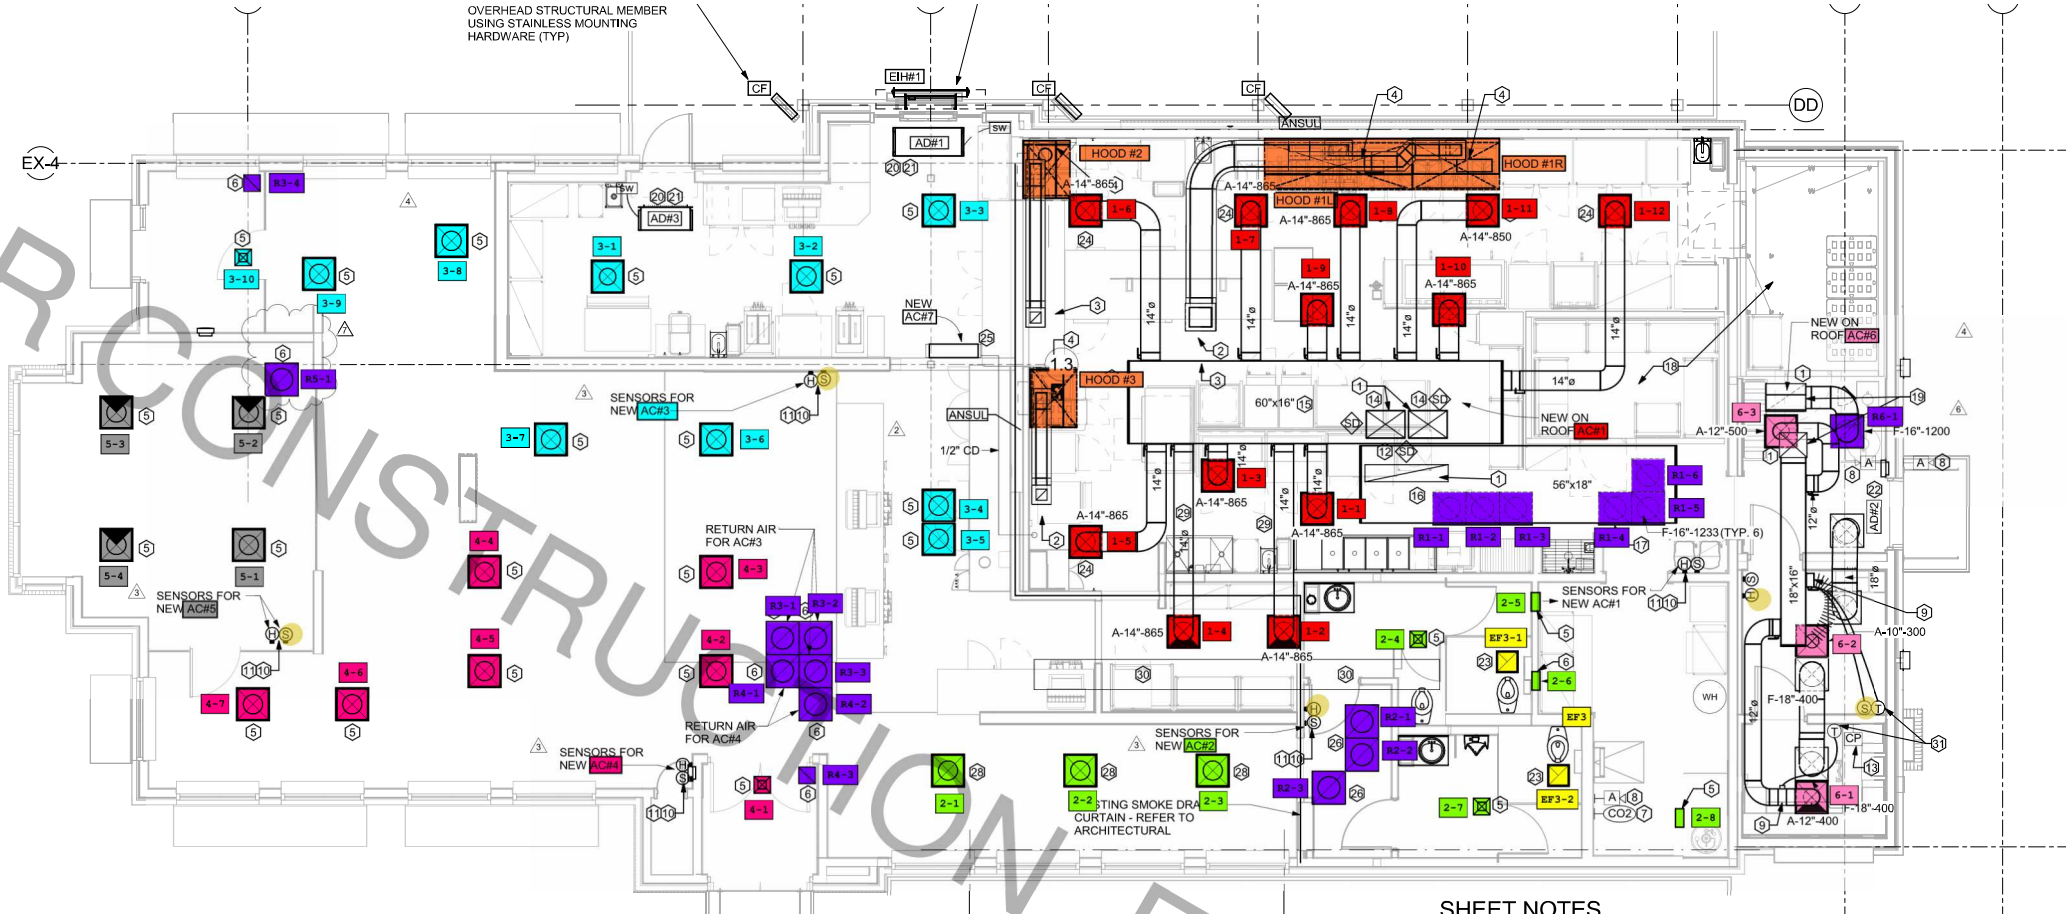

OR CONSTRUCTION

SHEET NOTES