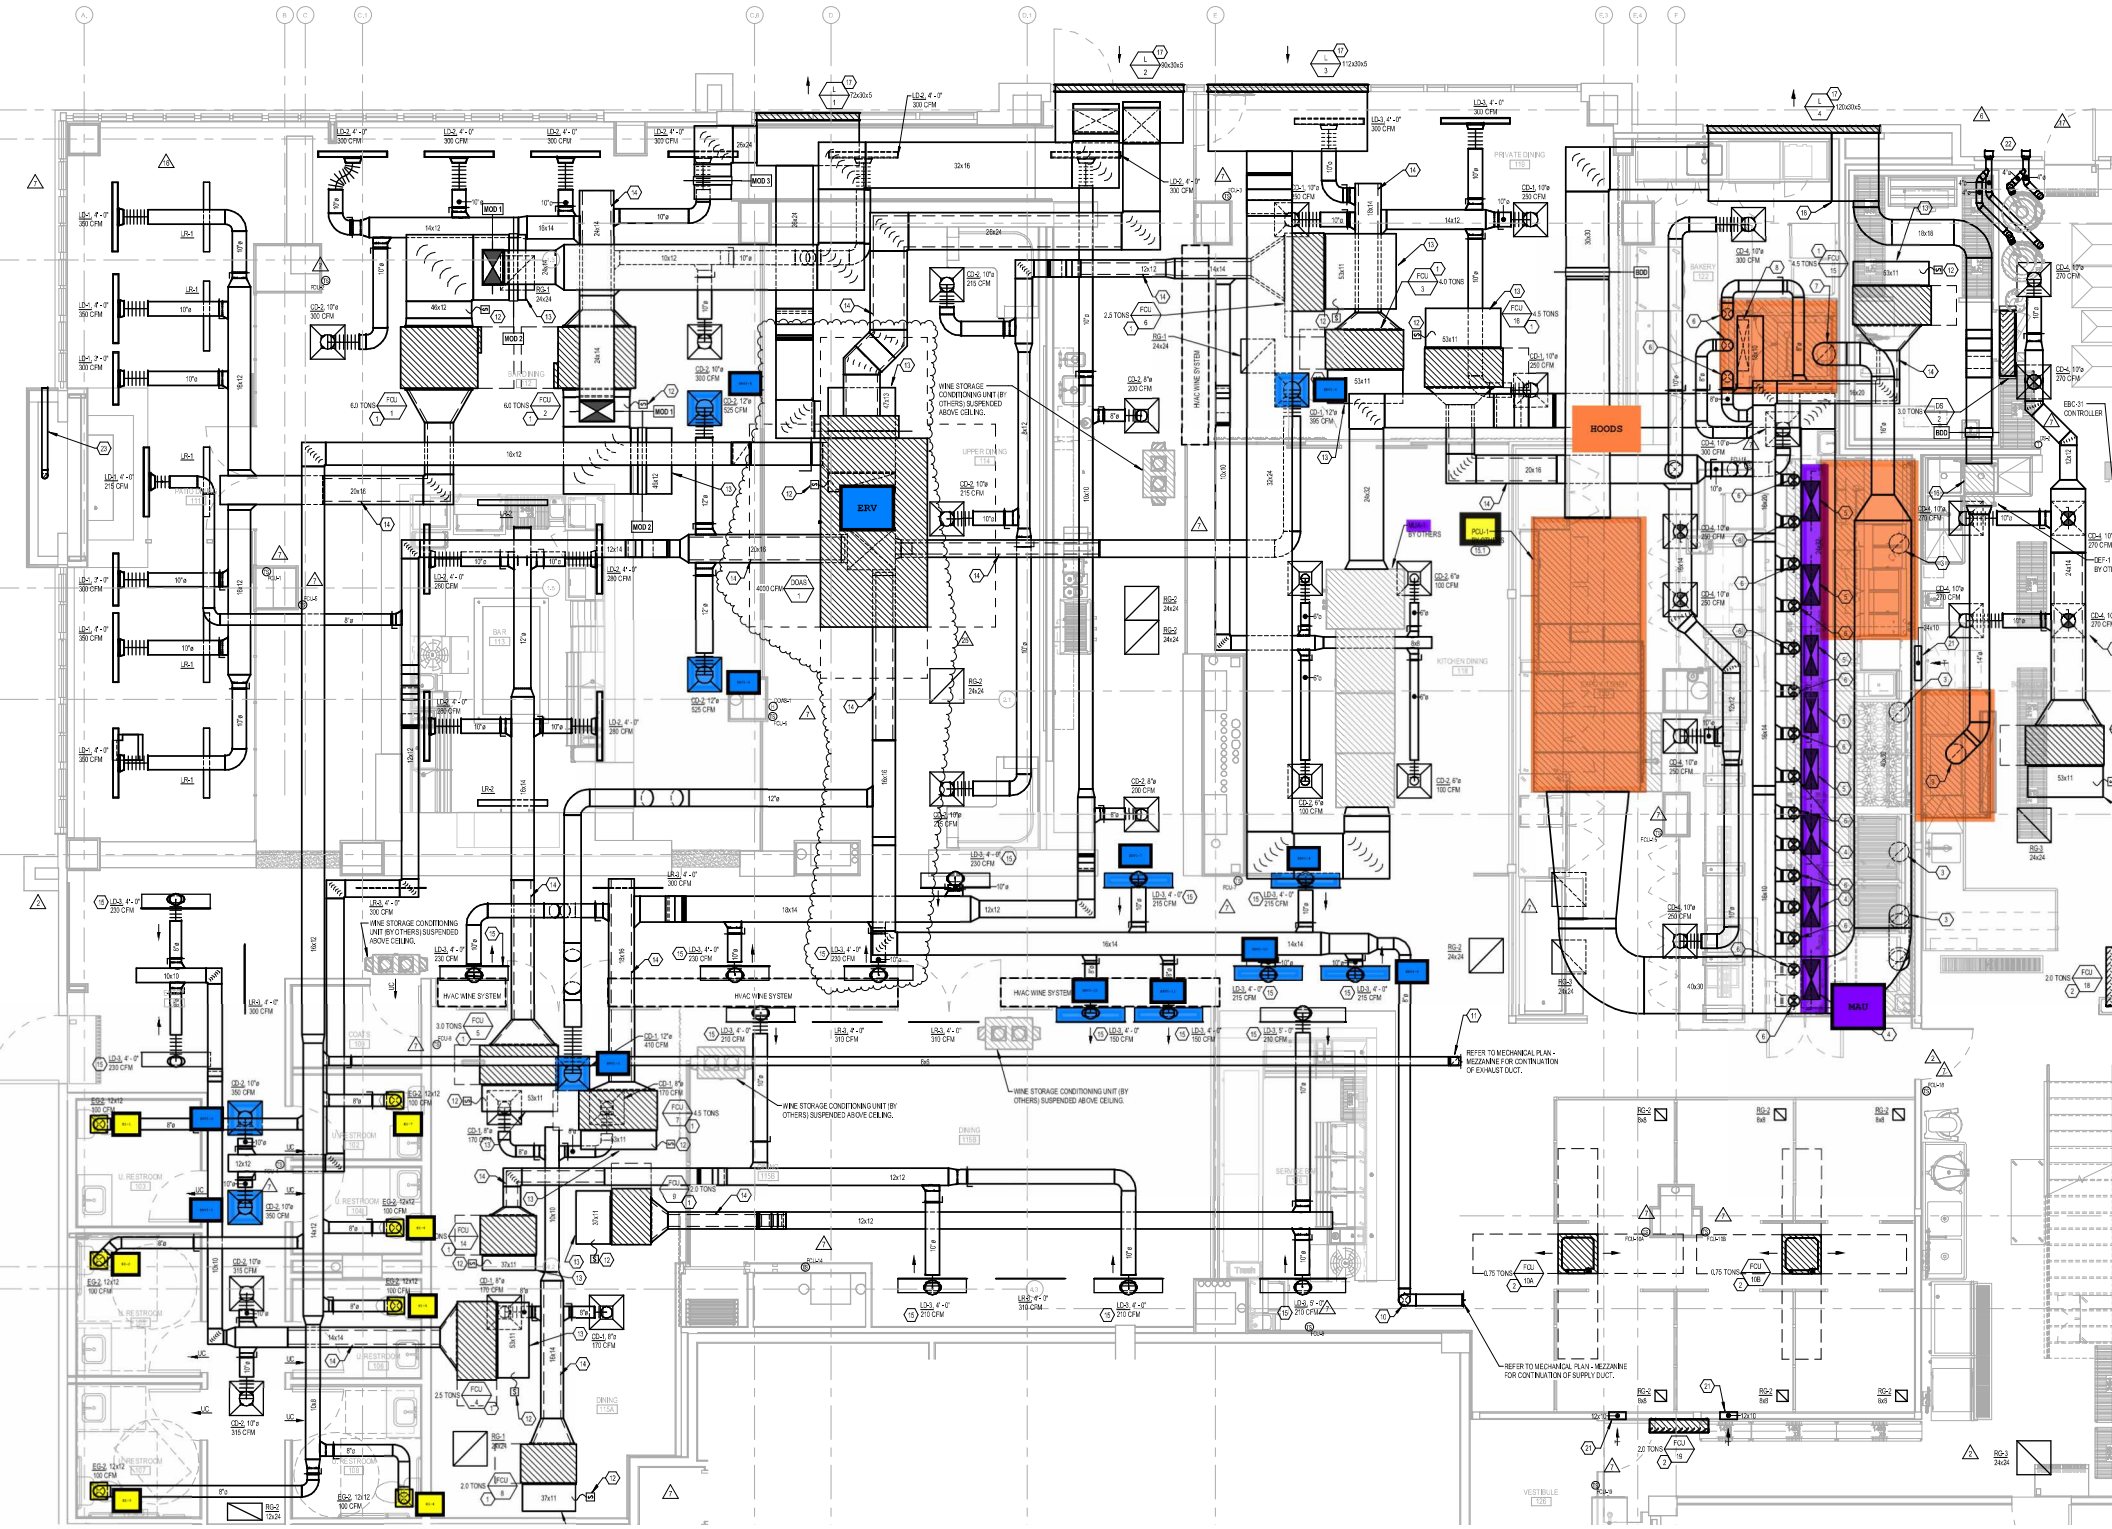
ERV
HOODS
MAU
WINE STORAGE CONDITIONING UNIT (BY OTHERS) SUSPENDED ABOVE CEILING.
HVAC WINE SYSTEM
REFER TO MECHANICAL PLAN - MEZZANINE FOR CONTINUATION OF EXHAUST DUCT.
REFER TO MECHANICAL PLAN - MEZZANINE FOR CONTINUATION OF SUPPLY DUCT.
EBC-31 CONTROLLER