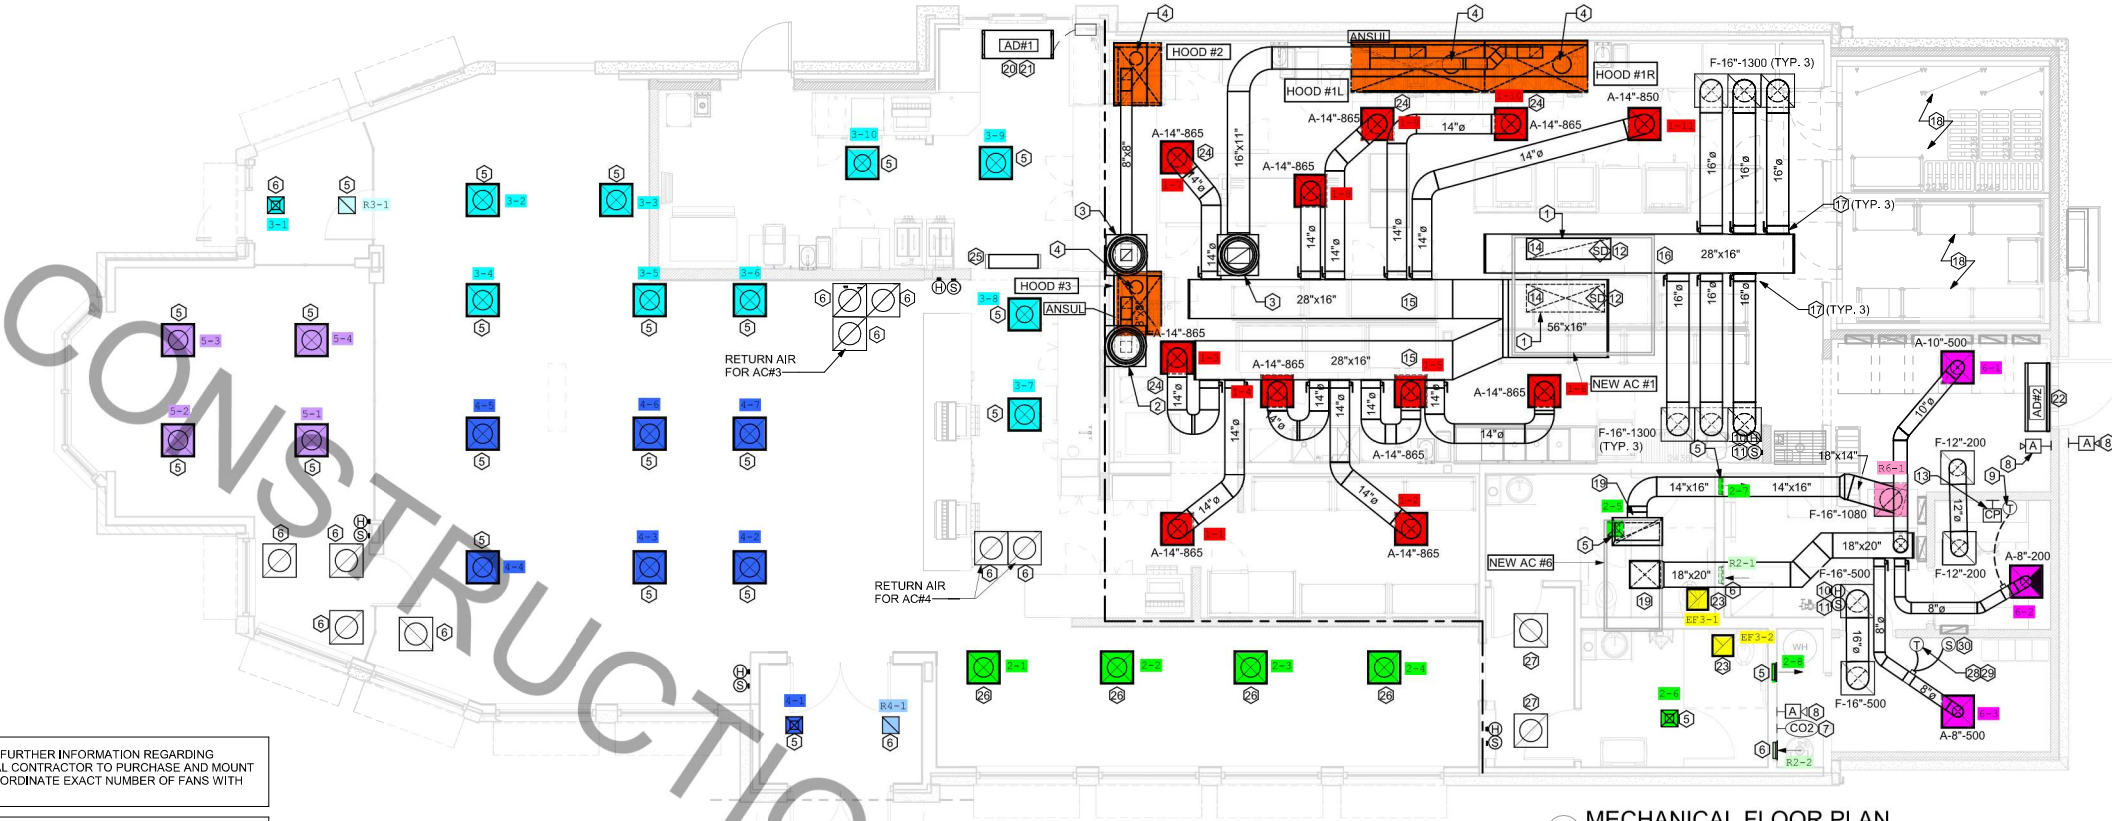

1 MECHANICAL FLOOR PLAN
1/4" = 1'-0"

FURTHER INFORMATION REGARDING
L CONTRACTOR TO PURCHASE AND MOUNT
ORDINATE EXACT NUMBER OF FANS WITH

HIRE REFRIGERATION CONTRACTOR TO
M EXISTING FREEZER/COOLER ICE MAKERS
E MAKERS AFTER EQUIPMENT IS
Y NOTES #2 AND #5 ON SHEET M-101.

FLEX DUCT SIZE

CONSTRUCTION