L 1/M700. TYPICAL.
TH REMOTE KEY OPERATED
0" AFF. TYPICAL.
L 6/M700. SEE ELECTRICAL
NING STICKERS ON FACE OF
VHICH THE REME HALO

N AND OUTSIDE AIR
STION AIR INTAKE AND
NFORMATION ON WATER

E SIDE OF ROOM AT

WATER HEATER
COMBUSTION AIR INTAKE

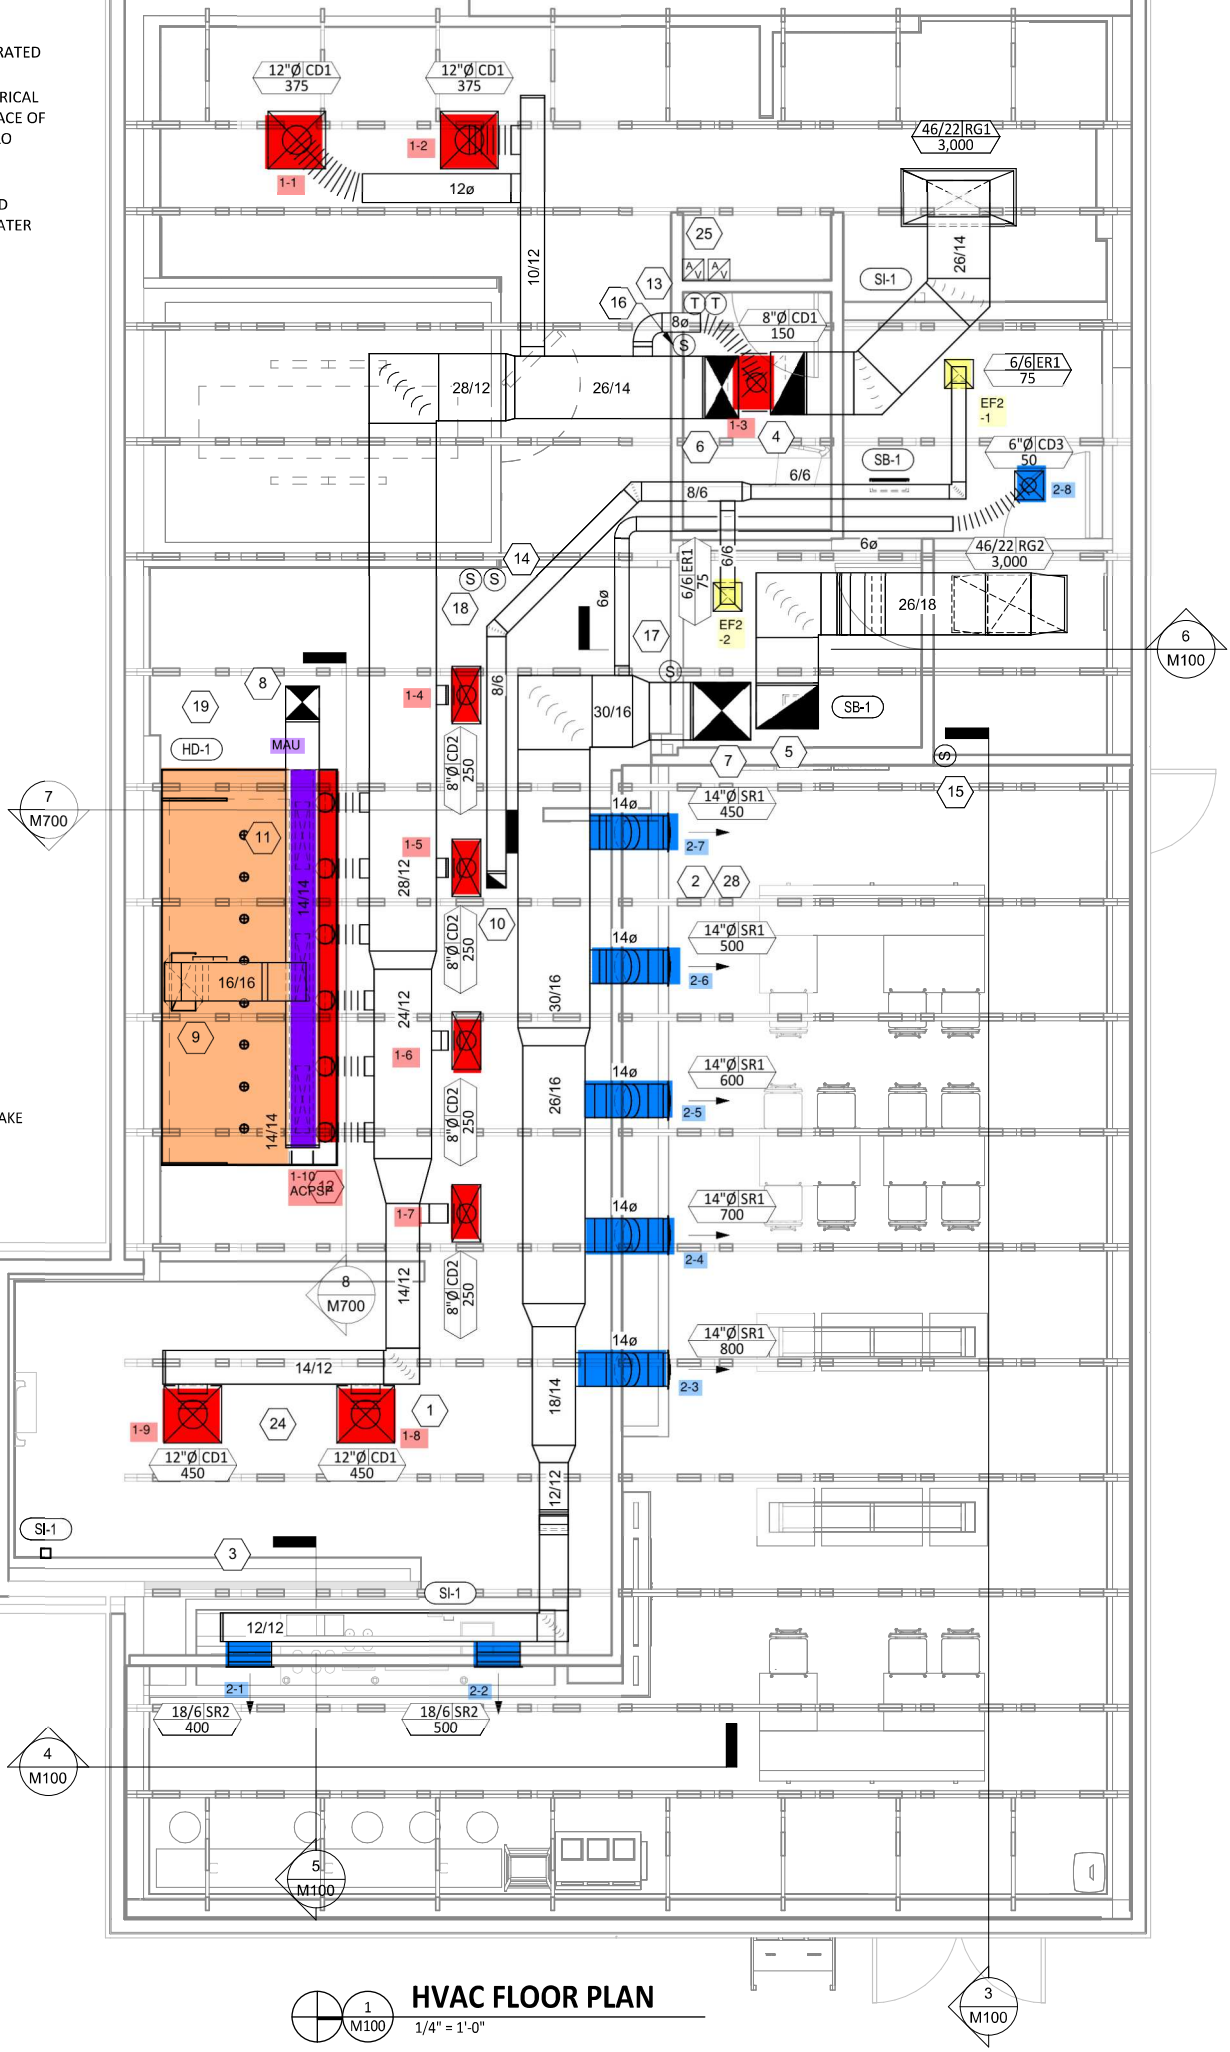

1 M100 **HVAC FLOOR PLAN**
1/4" = 1'-0"

COPYRIGHT 2024
THIS DRAWING IS AN INSTRUMENT
AND AS SUCH REMAINS THE PROPE
CHIPOTLE MEXICAN GRILL, INC.. PE
USE OF THIS DOCUMENT IS LIMITED
EXTENDED ONLY BY WRITTEN AGRE
CHIPOTLE MEXICAN GRILL, INC..

CHIPOTLE MEXICAN GRIL
PO BOX 182566
COLUMBUS, OH 43218-
TELEPHONE: 614.318.
INTERNET: WWW.CHIPOT

STORE NO.: 5182

MARIETTA, OH
PIKE STREET MARIETTA

Issue Record:

08/20/2024	PERMIT SET
10/04/2024	BID SET
10/28/2024	CONSTRUCTIO

Revisions:

Drawn: CJK/DVB

Checked: JEJ/CJK

Project No. 2301160

Contents:

HVAC PLAN

M100