KITCHEN EQUIPMENT SCHEDULE

ITEM #	EQUIPMENT CATEGORY	MANUFACTURER	MODEL #	PLUMBING NEEDS				ELECTRICAL NEEDS							REMARKS
				CW	HW	WASTE	VENT	VOLT	PH.	V.A.	HP	WIRE	GAS	CONNECTION TYPE	
K1	REFRIGERATOR 3-SECTION	MAXX COLD	MCR-72FDHC					115	1		1/4			PLUG-IN	
K2	FRYER	IMPERIAL	IF69P375C					115	1					PLUG-IN	
K3	1-COMPARTMENT SINK	JOHN BOOS	1B244-X											PLUG-IN	
K4	3-COMPARTMENT SINK	ATOSA	MRSA-3-D												
K5	BUN GRILL TOASTER	APW WYOTT	M-95-2					120						PLUG-IN	
K6	SODA FOUNTAIN	COCA-COLA	FREESTYLE 9100												
K7	HOOD WITH ENCLOSURES	CAPTIVEAIRE	HD-1												
K8	HAND SINK	KROWNE	HS-2L	½"	½"										
K9	WORK TABLE	JOHN BOOS	FBLGR5-3630-X												
K10	WORK TABLE	JOHN BOOS	FBLGR5-3030-X												
K11	WORK TABLE	JOHN BOOS	ST6R5-3072SSK-X												
K12	OVERSHELF	JOHN BOOS	OS-ED-1872-X												
K13	REFRIGERATOR 1-SECTION	MAXX COLD	MCR-23FDHC												

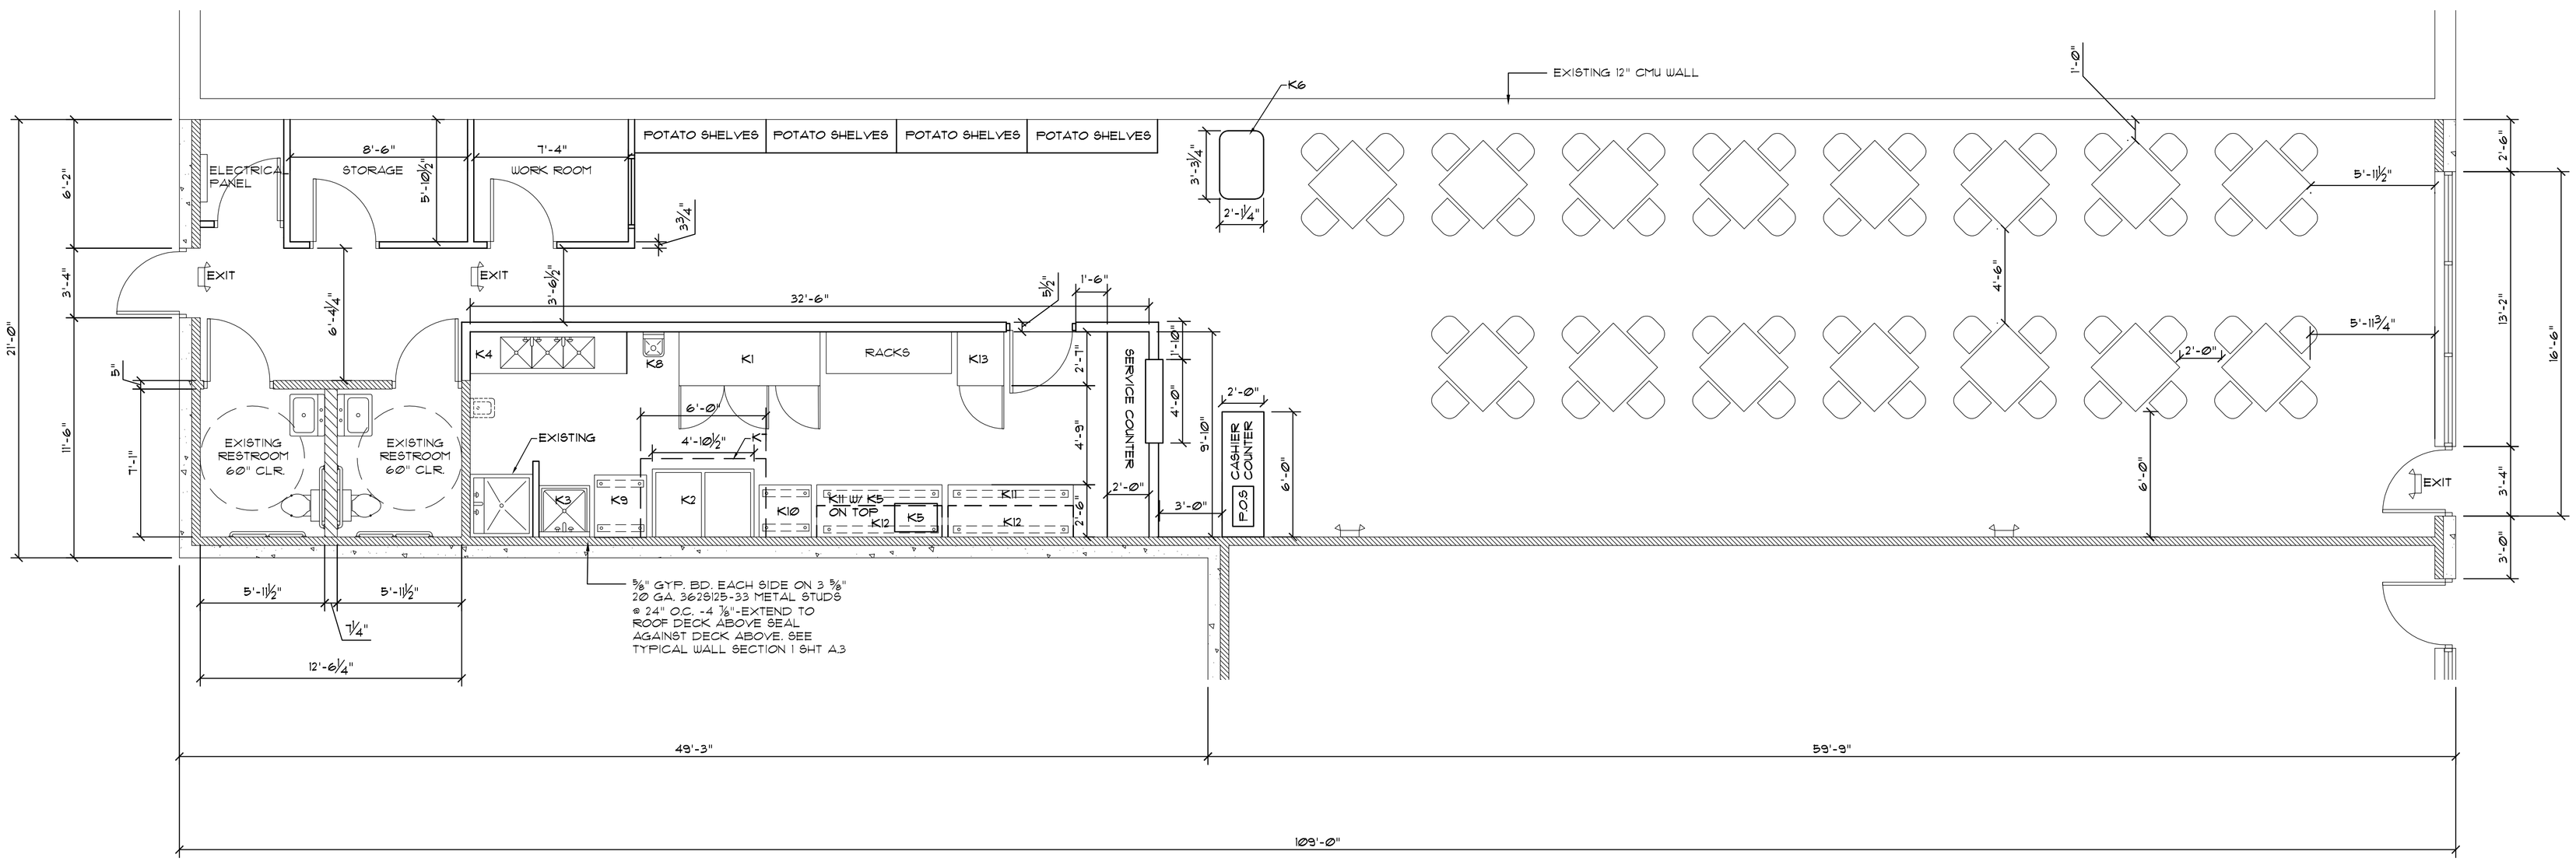

EXISTING FLOOR PLAN

SCALE: 1/8"=1'-0"

CHICKA WINGS

94 SEATS

PRELIM NOT FOR CONST. 8/27/2021

PLOT DATE: 8/27/2021

TENANT REMODEL
CHICKA WINGS TAKE-OUT RESTAURANT
1875 SOUTH LIMESTONE STREET
SPRINGFIELD CLARK COUNTY OH
45506

MARK	DATE	REVISION

COMMISSION NO.
PHASE:
SCALE: VARIES
DRAWN BY: ZDH
CHECKED BY: CED
REVIEWED BY: CED
ISSUE DATE: 00-00-00

SHEET TITLE: FLOOR PLAN

CRAIG E. DILLON AIA, ARCHITECT
ARCHITECTS AR 0011102

SHEET NO. A1
OF