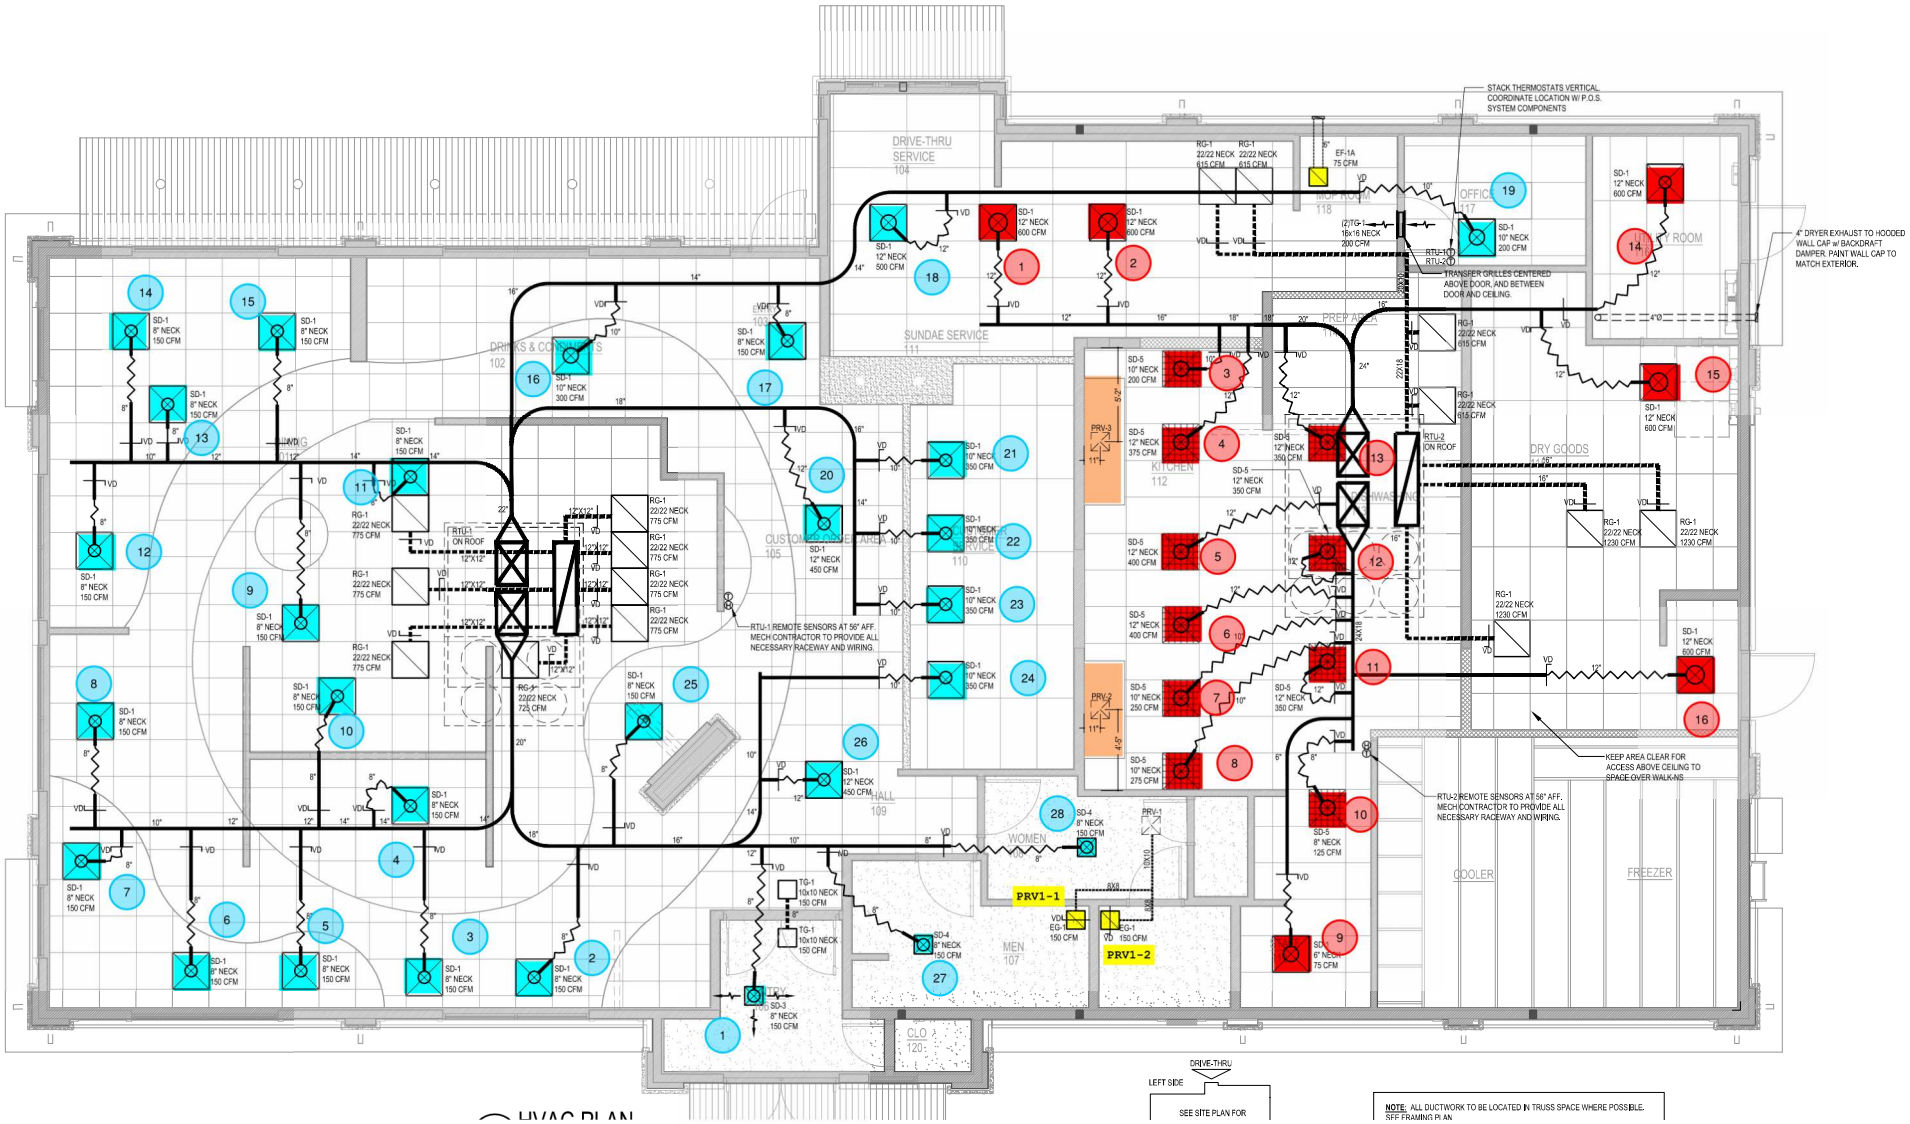
DRIVE-THRU SERVICE 104
SUNDAE SERVICE 111
DRINKS & CONDIMENTS 102
DINING
CUSTOMER FOUNDATION 105
HALL 109
WOMEN
MEN 107
CLO 120
KITCHEN 112
PREP AREA
DRY GOODS
COOLER
FREEZER
OFFICE 117
MOP ROOM 118
PRV1-1
PRV1-2
RTU-1 ON ROOF
RTU-2 ON ROOF
RTU-1 REMOTE SENSORS AT 56" AFF. MECH CONTRACTOR TO PROVIDE ALL NECESSARY RACEWAY AND WIRING.
RTU-2 REMOTE SENSORS AT 56" AFF. MECH CONTRACTOR TO PROVIDE ALL NECESSARY RACEWAY AND WIRING.
STACK THERMOSTATS VERTICAL. COORDINATE LOCATION W/ P.O.S. SYSTEM COMPONENTS
TRANSFER GRILLES CENTERED ABOVE DOOR, AND BETWEEN DOOR AND CEILING.
4" DRYER EXHAUST TO HOODED WALL CAP w/ BACKDRAFT DAMPER. PAINT WALL CAP TO MATCH EXTERIOR.
KEEP AREA CLEAR FOR ACCESS ABOVE CEILING TO SPACE OVER WALK-INS
DRIVE-THRU
LEFT SIDE
SEE SITE PLAN FOR
NOTE: ALL DUCTWORK TO BE LOCATED IN TRUSS SPACE WHERE POSSIBLE. SEE FRAMING PLAN

HVAC PLAN