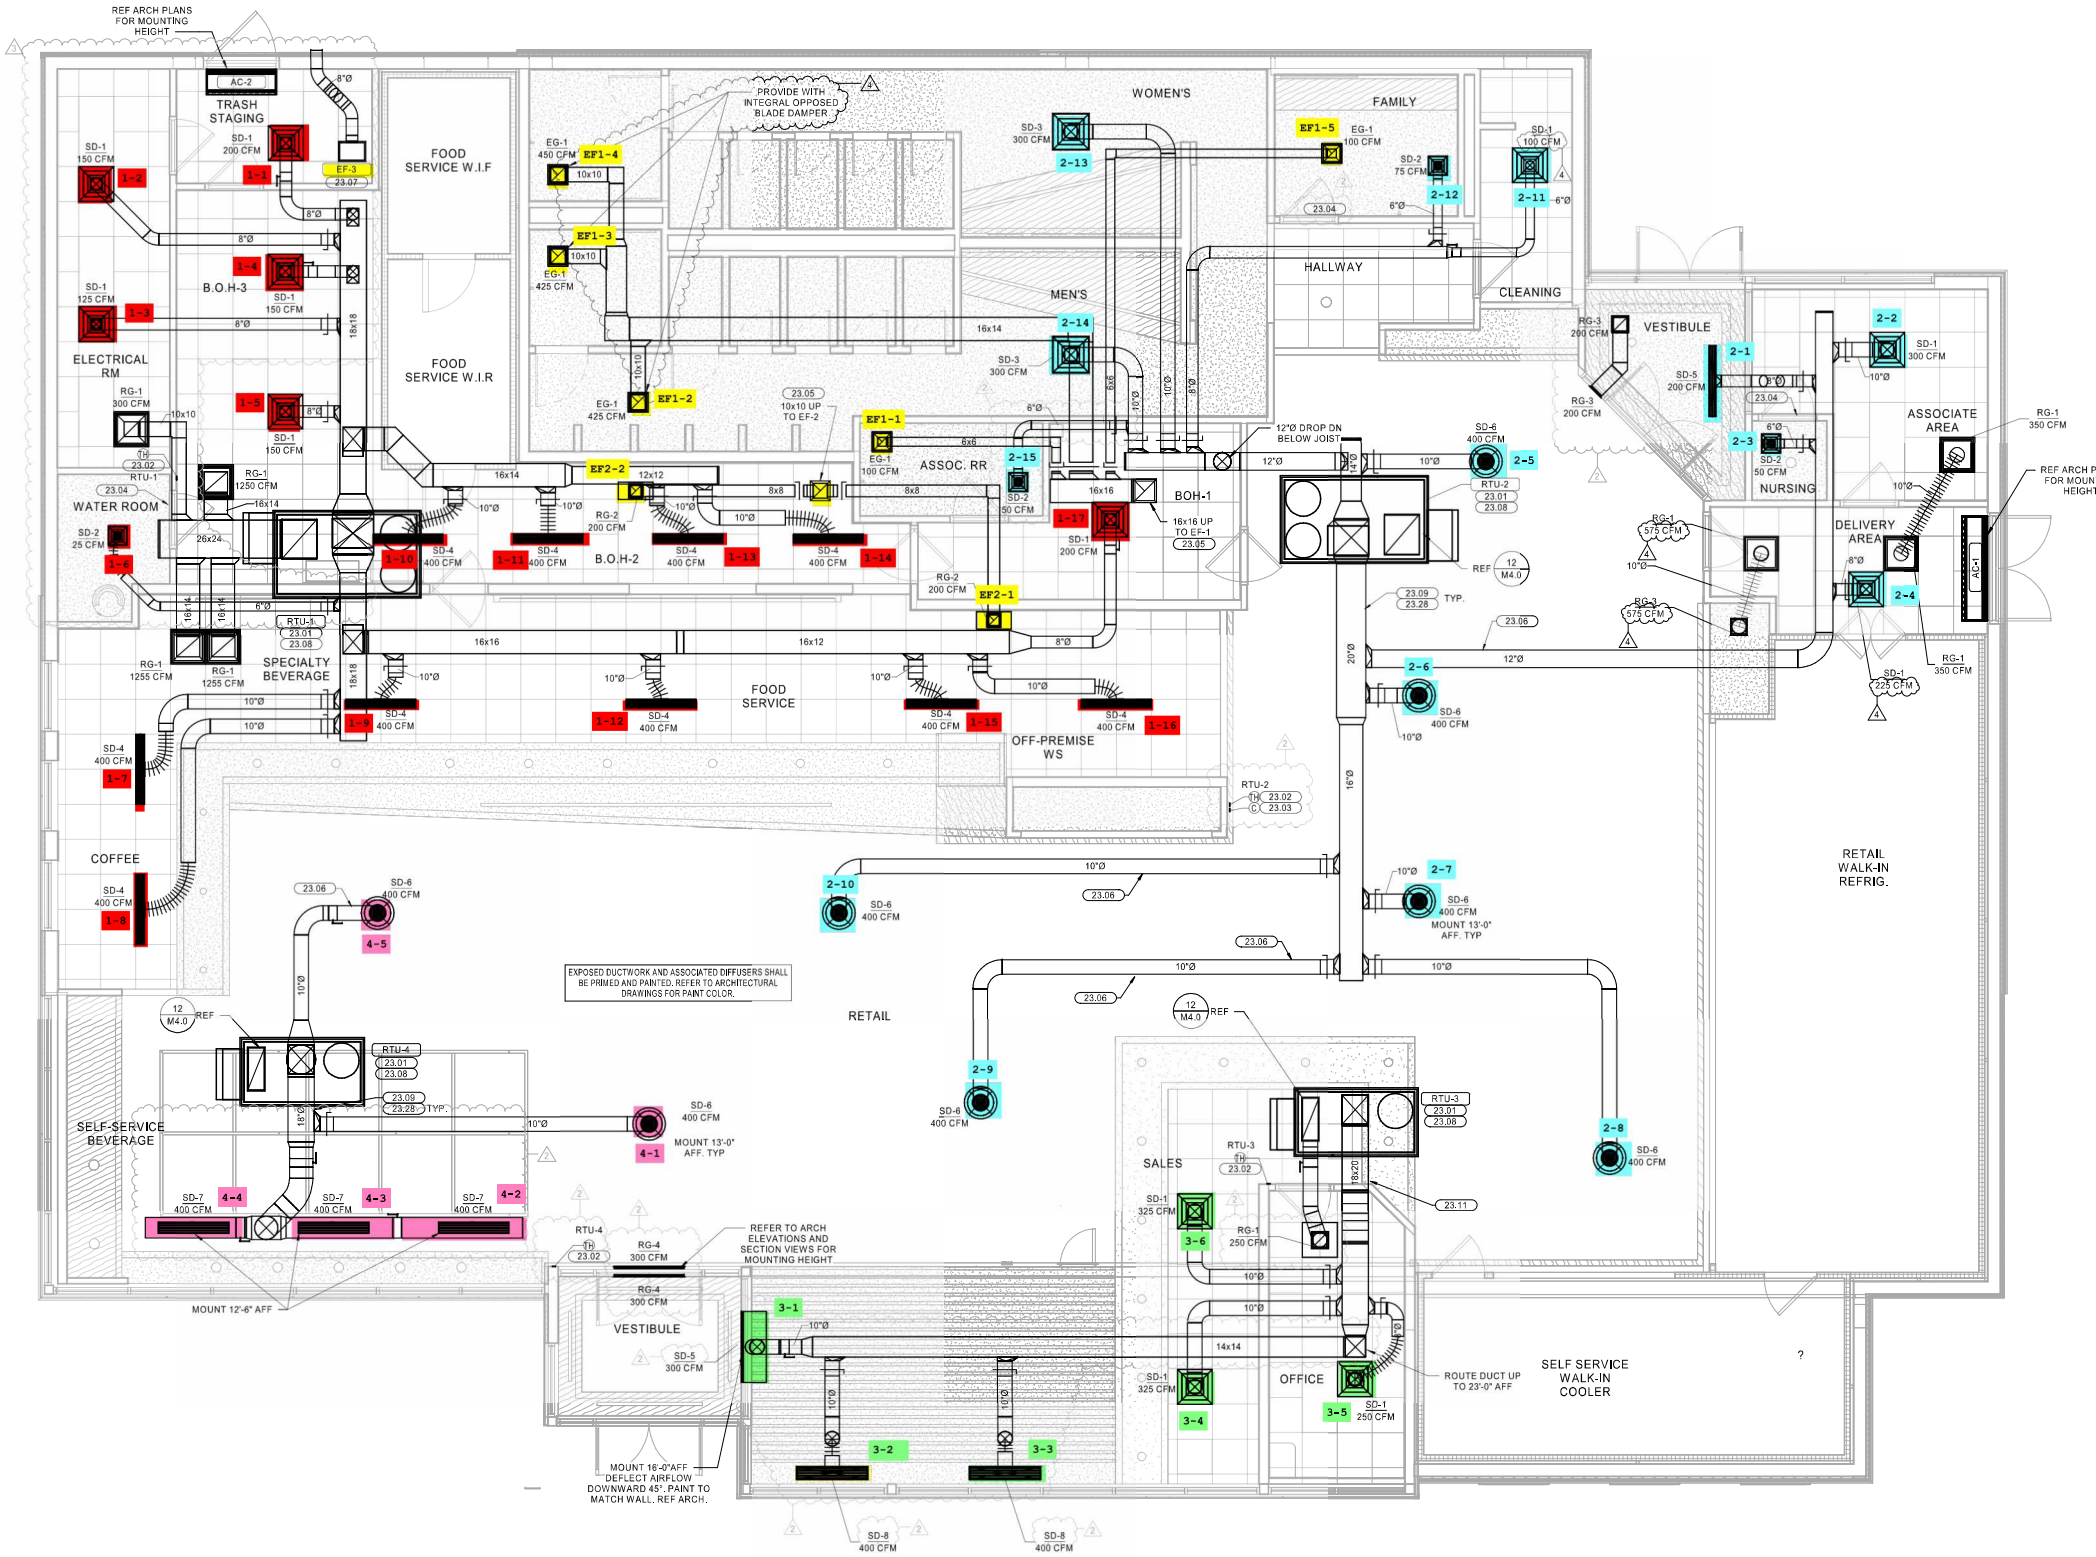
REF ARCH PLANS FOR MOUNTING HEIGHT
TRASH STAGING
FOOD SERVICE W.I.F
FOOD SERVICE W.I.R
PROVIDE WITH INTEGRAL OPPOSED BLADE DAMPER
WOMEN'S
FAMILY
HALLWAY
CLEANING
MEN'S
B.O.H-3
ELECTRICAL RM
WATER ROOM
ASSOC. RR
BOH-1
B.O.H-2
VESTIBULE
ASSOCIATE AREA
NURSING
DELIVERY AREA
SPECIALTY BEVERAGE
FOOD SERVICE
OFF-PREMISE WS
COFFEE
RETAIL WALK-IN REFRIG.
EXPOSED DUCTWORK AND ASSOCIATED DIFFUSERS SHALL BE PRIMED AND PAINTED. REFER TO ARCHITECTURAL DRAWINGS FOR PAINT COLOR.
RETAIL
SELF-SERVICE BEVERAGE
SALES
OFFICE
SELF SERVICE WALK-IN COOLER
REFER TO ARCH ELEVATIONS AND SECTION VIEWS FOR MOUNTING HEIGHT
MOUNT 12'-6" AFF
MOUNT 16'-0"AFF DEFLECT AIRFLOW DOWNWARD 45°. PAINT TO MATCH WALL. REF ARCH.
ROUTE DUCT UP TO 23'-0" AFF
MOUNT 13'-0" AFF. TYP
12"Ø DROP DN BELOW JOIST
16x16 UP TO EF-1
10x10 UP TO EF-2