4. PROVIDE WITH PLASTIC FILTER, AMERICAN AIR FILTER FRONTLINE GREEN 1", WITH FRAME SIZE 20X20X1

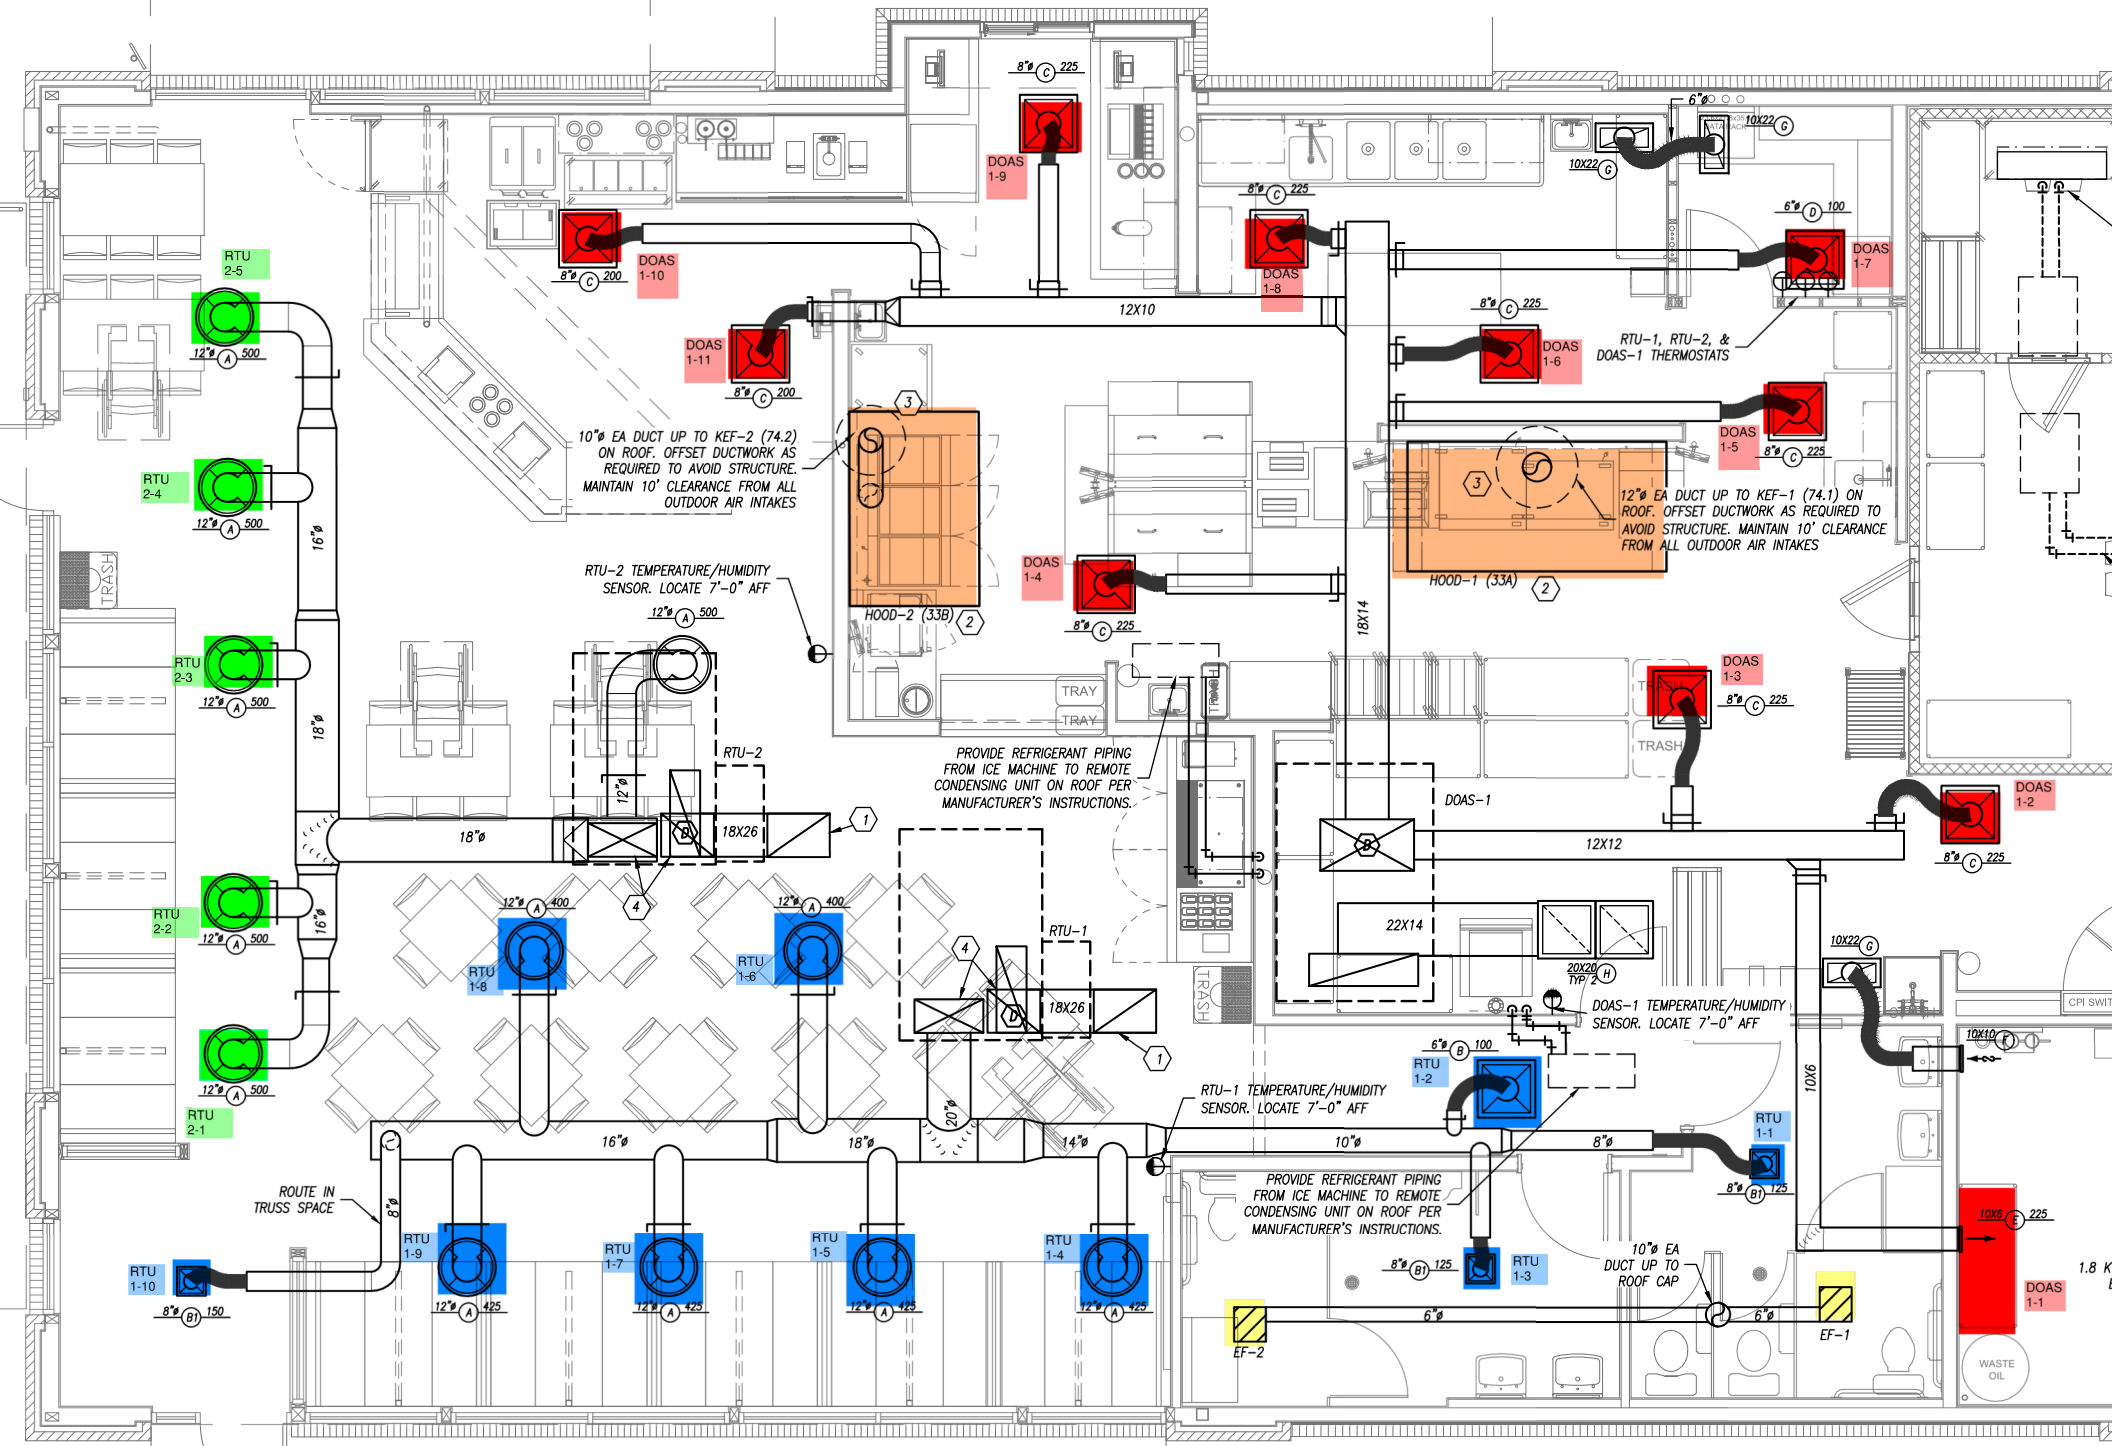

FLOOR PLAN - HVAC

HVAC PLAN KEYED NOTES

1. RETURN AIR DUCT LOCATED BETWEEN TRUSSES. TURN OPEN END OF DUCTWORK UP TOWARD STRUCTURE WITH A MINIMUM 8" CLEARANCE.