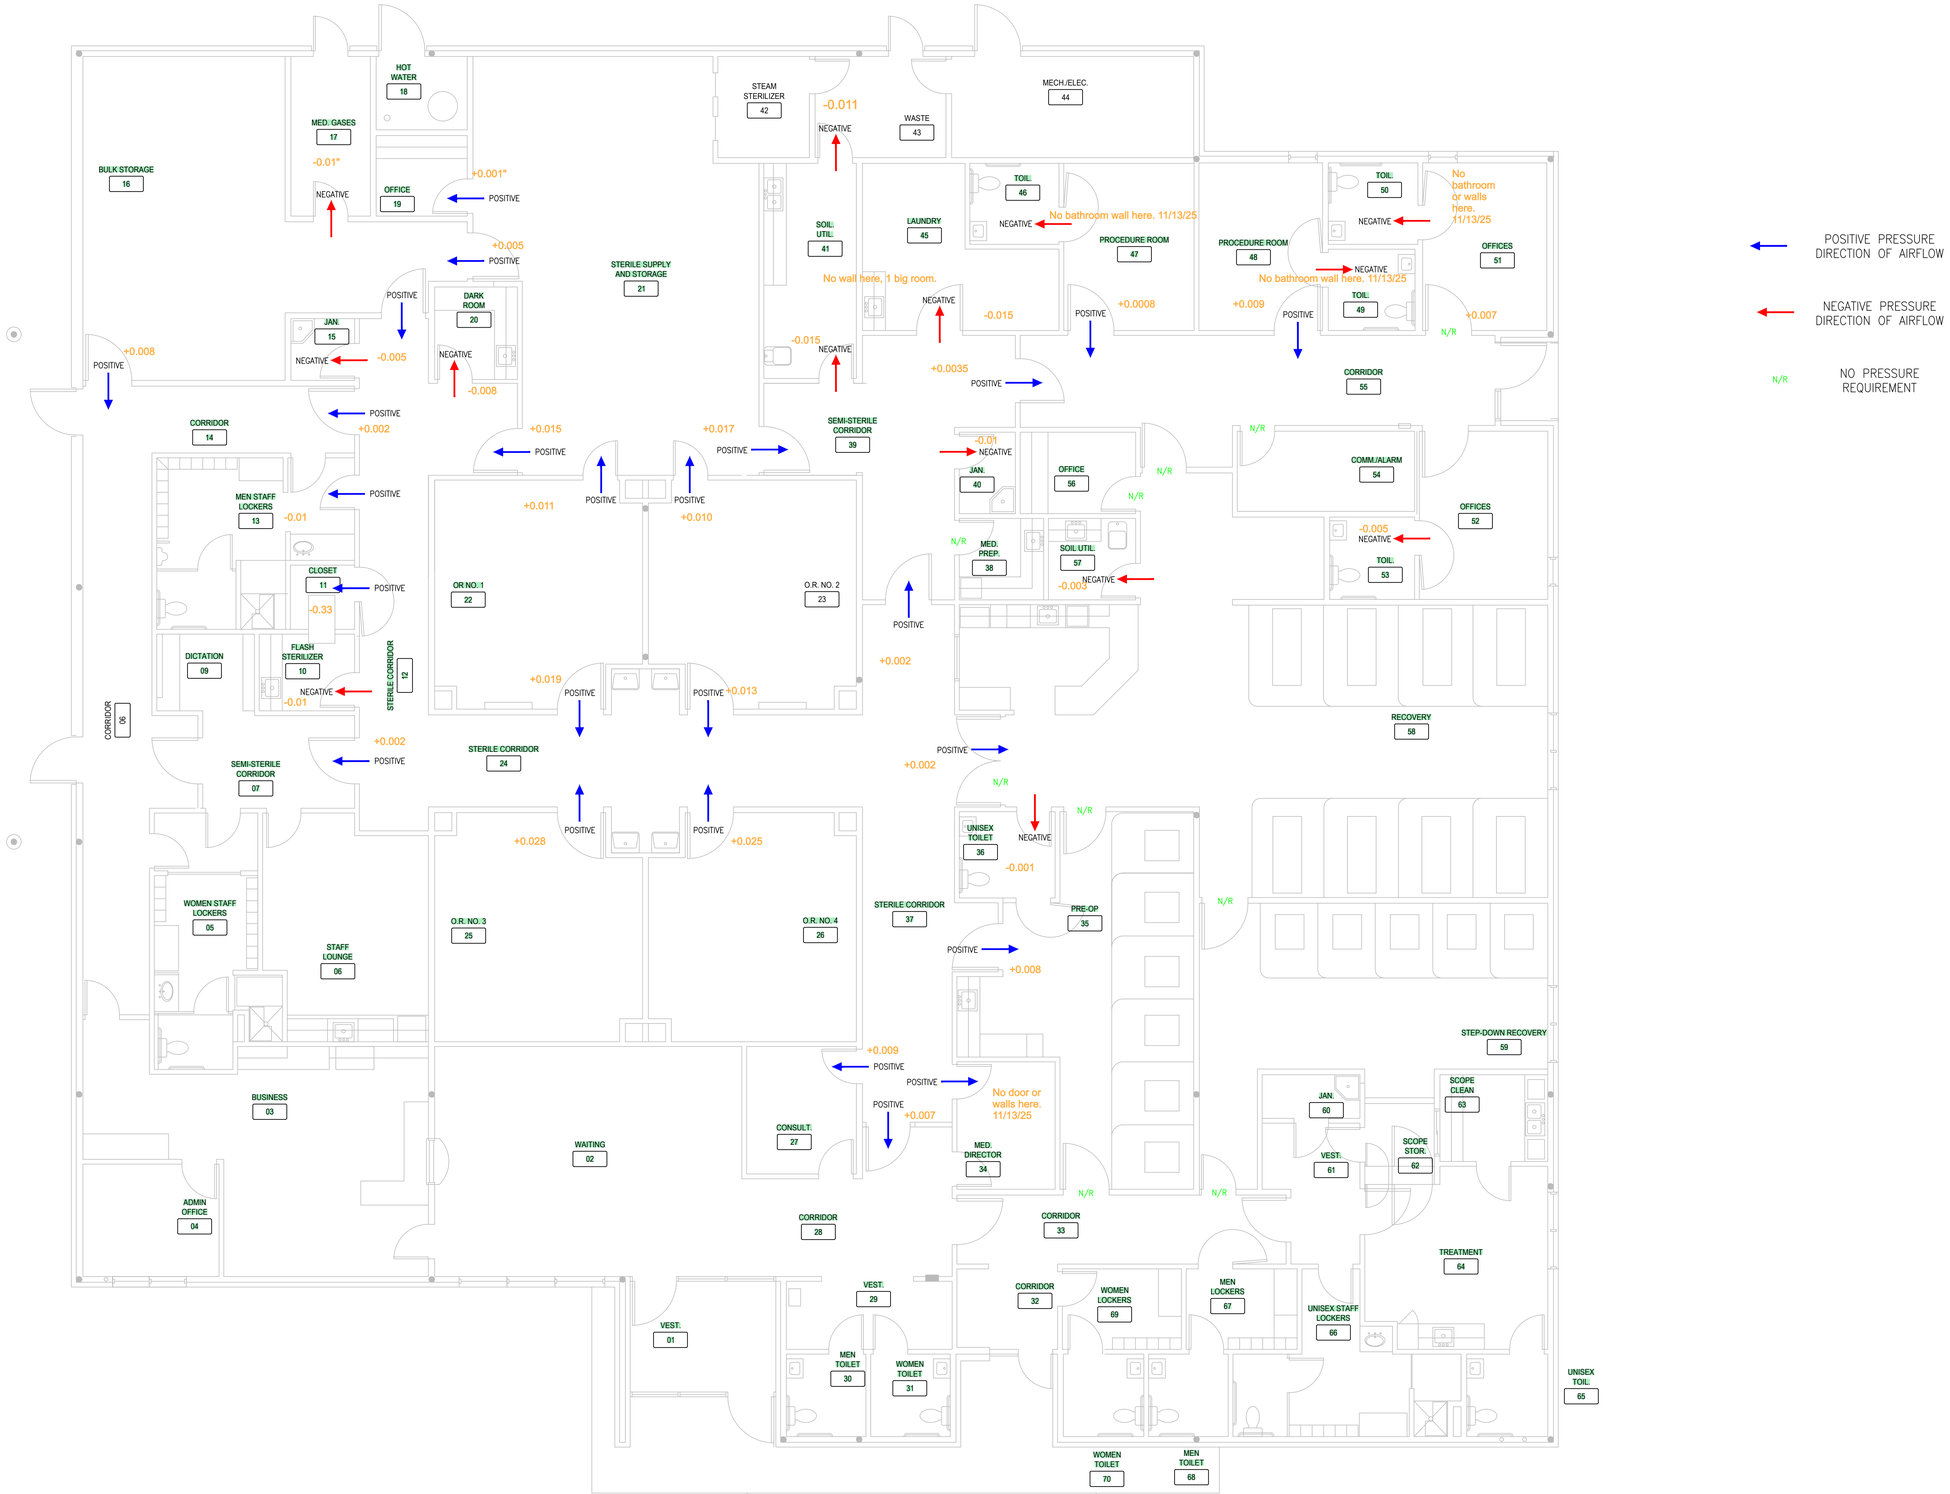

1 FLOOR PLAN - PRESSURE PLAN
3/16"=1'-0"

DATE	BY	ISSUE/REVISION
04/27/22	CSL	PERMIT SUBMITTAL
06/08/22	CSL	PRESSURE RELATIONSHIP UPDATES

STATE OF OHIO
WILLIAM JOHN ALBRECHT JR.
69843
PROFESSIONAL ENGINEER
04/27/2022

NOTICE: THIS PLAN IS FURNISHED UPON THE CONDITION THAT IT SHALL NOT BE RELEASED, NOR DUPLICATED, IN WHOLE OR IN PART, NOR LOANED, OR IN PART FOR PROCUREMENT PURPOSES, WITHOUT THE WRITTEN PERMISSION OF PERFECTION MECHANICAL GROUP, INC. ALSO, THE INFORMATION CONTAINED HEREIN, NEITHER IT, NOR THE DESIGN, ARRANGEMENT OR ARRANGEMENTS OF EQUIPMENT SHOWN THEREON SHALL BE DISCLOSED TO ANY PERSONS NOT ON A NEED TO KNOW BASIS, OR DISCUSSED IN WHOLE OR IN PART, WITHOUT SAID PERMISSION.

Perfection Group
2649 COMMERCE BOULEVARD
CINCINNATI, OHIO 45241
513-772-7548 PHONE
513-326-2280 FAX
www.perfectiongroup.com

MECH. FLOOR PLAN - PRESSURE PLAN

HVAC RENOVATIONS FOR:
MERCY HEALTH EASTGATE SURGERY CENTER
4415 AICHOLTZ ROAD
CINCINNATI, OHIO 45245

JOB NO.:
SCALE: AS NOTED
DATE: 04/27/2022
DRAWN BY: CSL
APPROVED BY: CSL
DRAWING NUMBER:
M-8
REVISION NO.: 0

30X42_11/28/18

R:\2022\Aicholtz\Engineering\Design\DWG Files\AICHOLTZ - M.dwg 8/6/2025 12:02 PM