:TOR

N

:SE

:EA.

ON

ION

AS

AS

:ABLE

:G

SET,

SER.

SHED

IIT

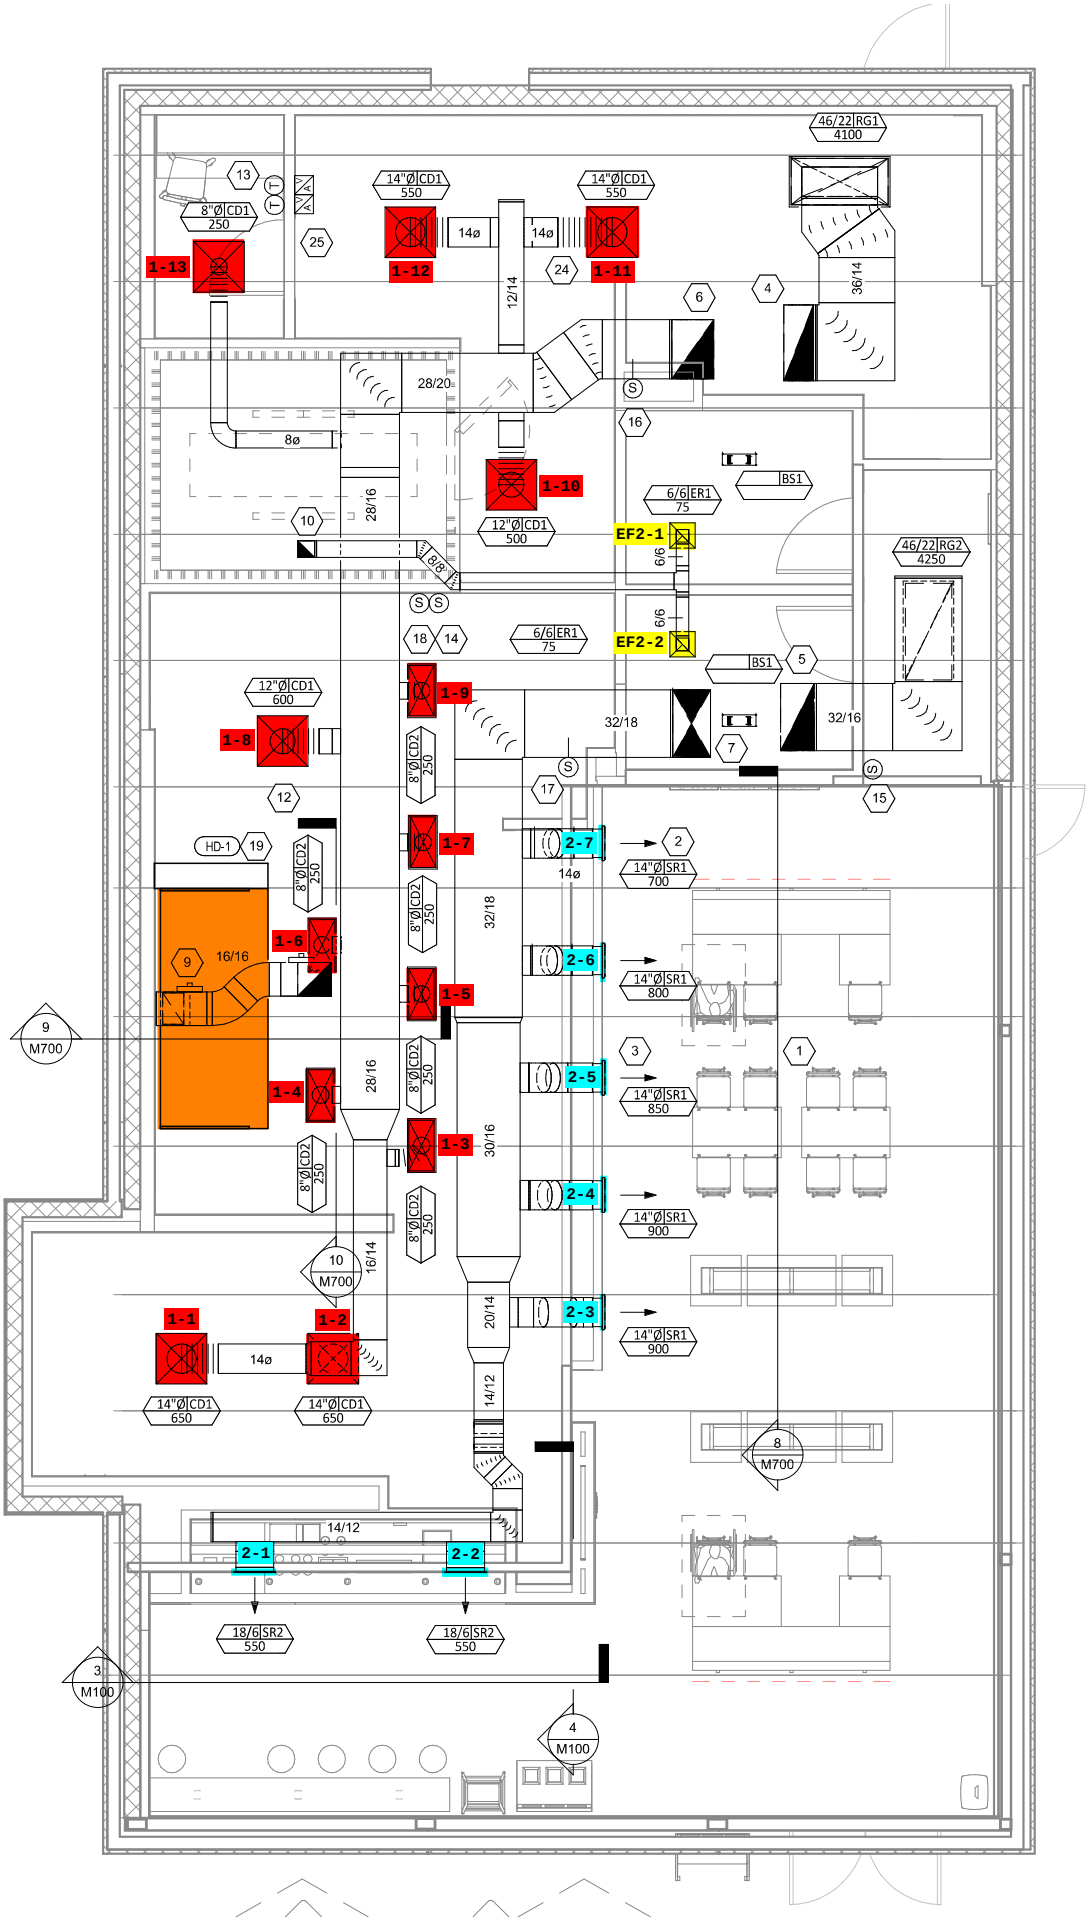

1 M100 **HVAC FLOOR PLAN**

1/4" = 1'-0"