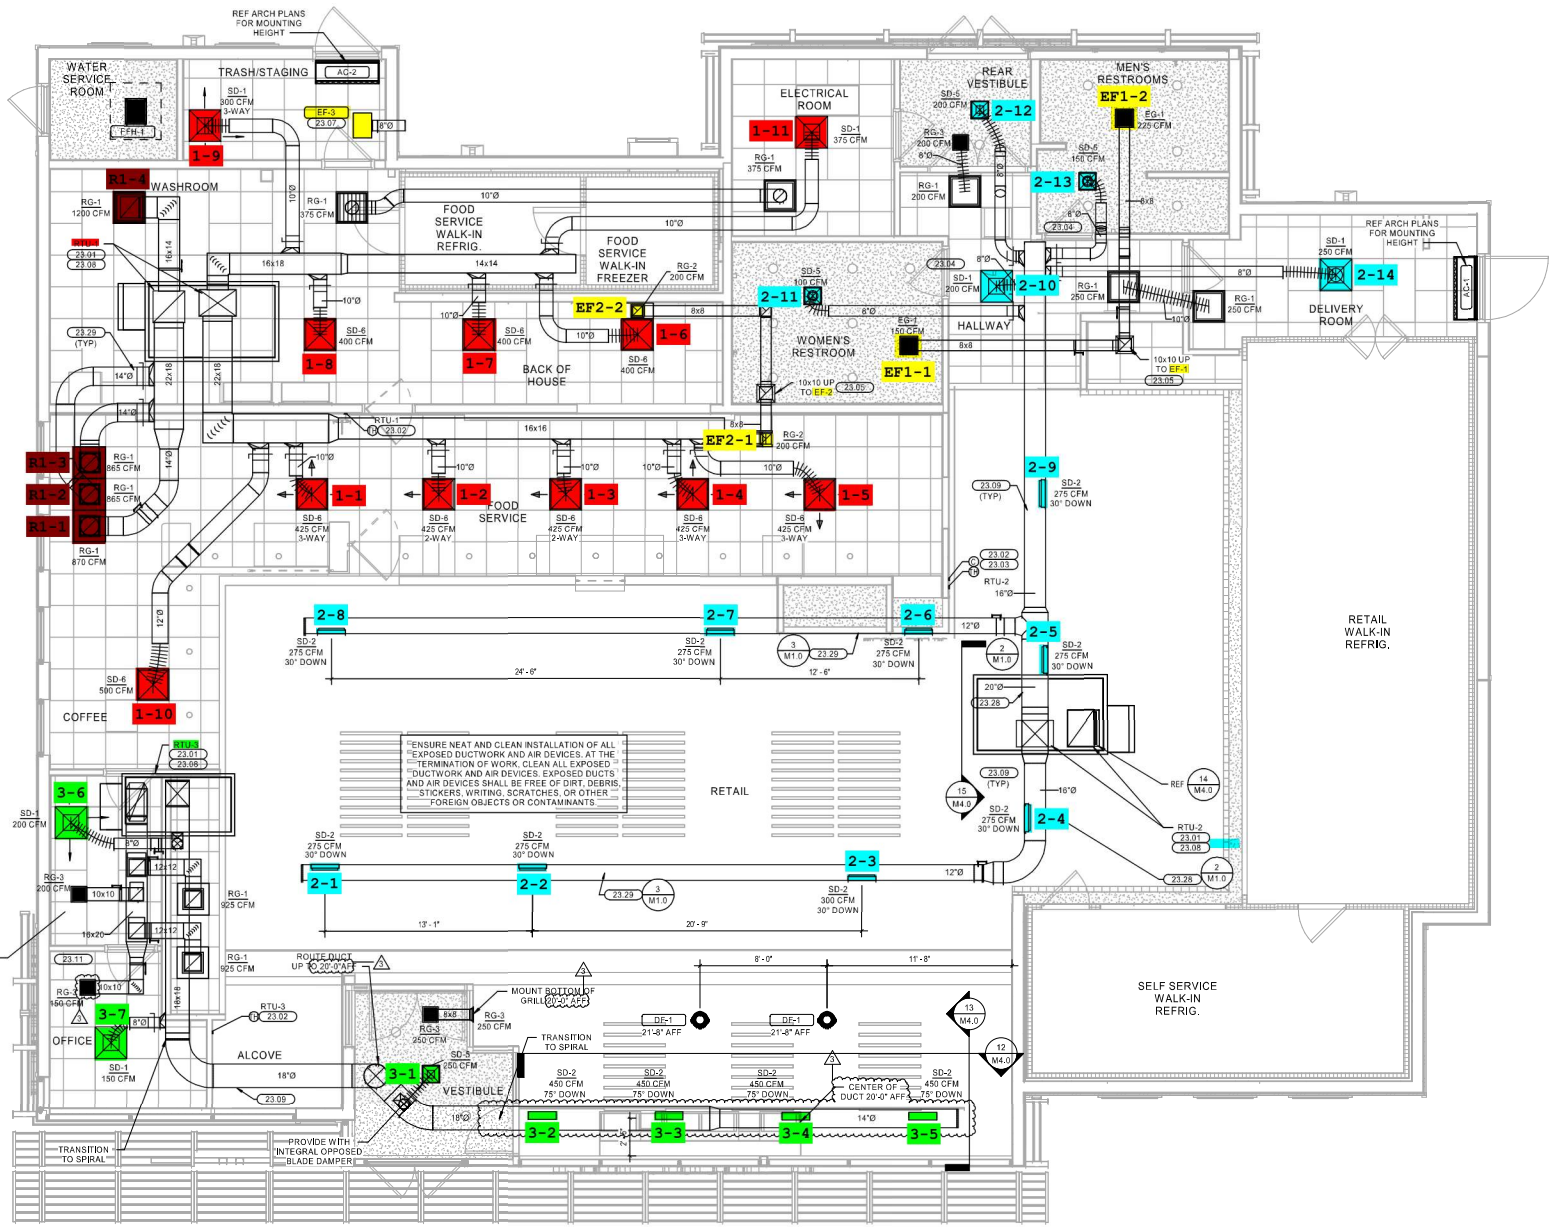
WATER SERVICE ROOM
TRASH/STAGING
REF ARCH PLANS FOR MOUNTING HEIGHT
WASHROOM
FOOD SERVICE WALK-IN REFRIG.
FOOD SERVICE WALK-IN FREEZER
ELECTRICAL ROOM
REAR VESTIBULE
MEN'S RESTROOMS
WOMEN'S RESTROOM
HALLWAY
DELIVERY ROOM
BACK OF HOUSE
FOOD SERVICE
COFFEE
RETAIL
ENSURE NEAT AND CLEAN INSTALLATION OF ALL EXPOSED DUCTWORK AND AIR DEVICES. AT THE TERMINATION OF WORK, CLEAN ALL EXPOSED DUCTWORK AND AIR DEVICES. EXPOSED DUCTS AND AIR DEVICES SHALL BE FREE OF DIRT, DEBRIS, STICKERS, WRITING, SCRATCHES, OR OTHER FOREIGN OBJECTS OR CONTAMINANTS
RETAIL WALK-IN REFRIG.
SELF SERVICE WALK-IN REFRIG.
ASSOCIATE AREA
OFFICE
ALCOVE
VESTIBULE
ROUTE DUCT UP
MOUNT BOTTOM OF GRILL
TRANSITION TO SPIRAL
CENTER OF DUCT 20'-0" AFF
PROVIDE WITH INTEGRAL OPPOSED BLADE DAMPER
EF1-2
EF1-1
EF2-2
EF2-1
1-1
1-2
1-3
1-4
1-5
1-6
1-7
1-8
1-9
1-10
1-11
2-1
2-2
2-3
2-4
2-5
2-6
2-7
2-8
2-9
2-10
2-11
2-12
2-13
2-14
3-1
3-2
3-3
3-4
3-5
3-6
3-7
R1-1
R1-2
R1-3
R1-4