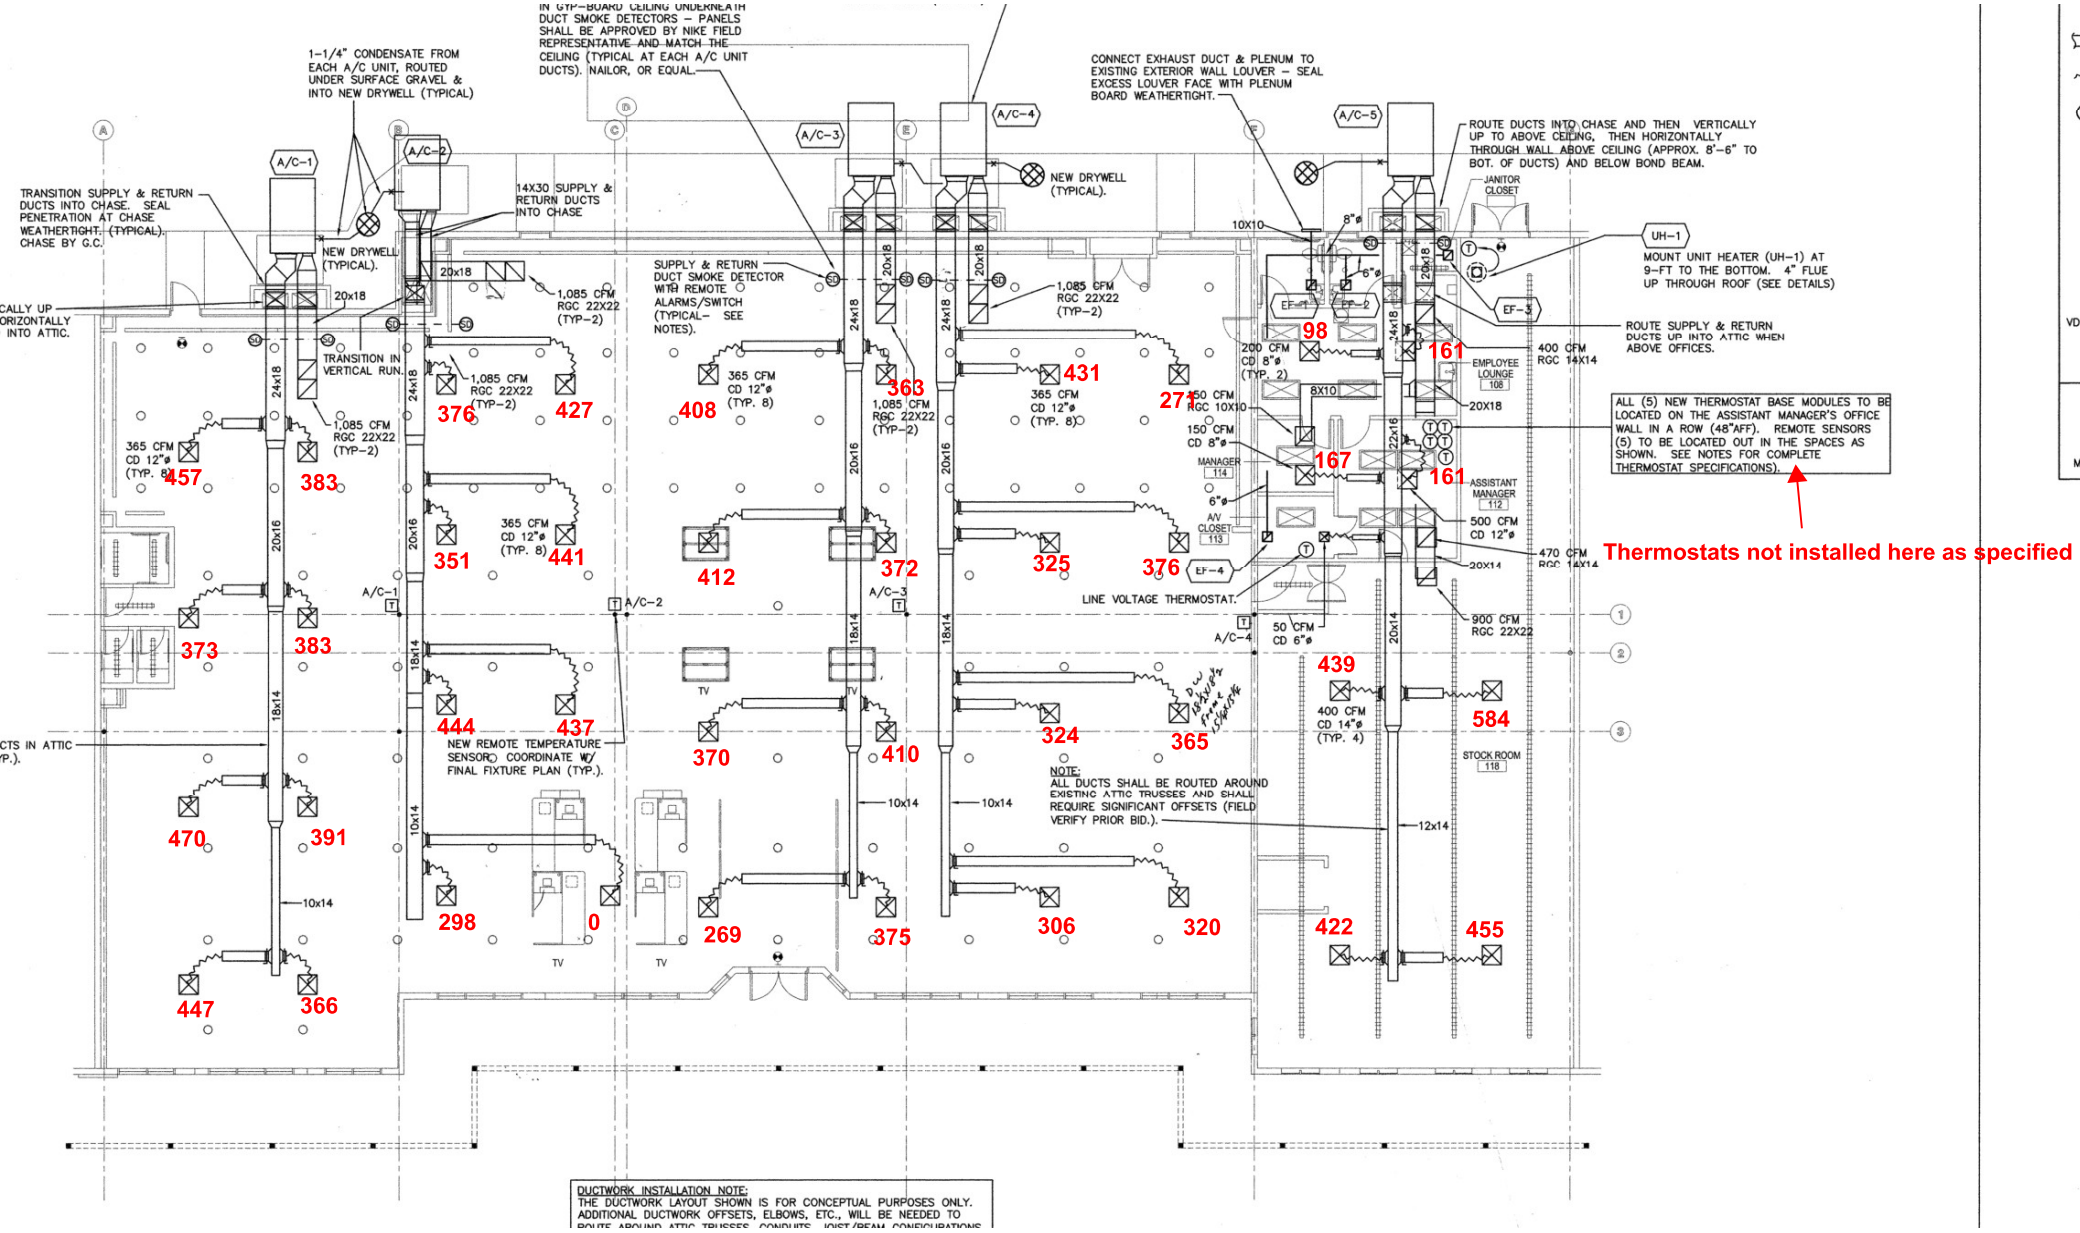

DUCTWORK INSTALLATION NOTE:
THE DUCTWORK LAYOUT SHOWN IS FOR CONCEPTUAL PURPOSES ONLY. ADDITIONAL DUCTWORK OFFSETS, ELBOWS, ETC., WILL BE NEEDED TO ROUTE AROUND ATTIC TRUSSES, CONDUITS, JOIST/BEAM CONFIGURATIONS