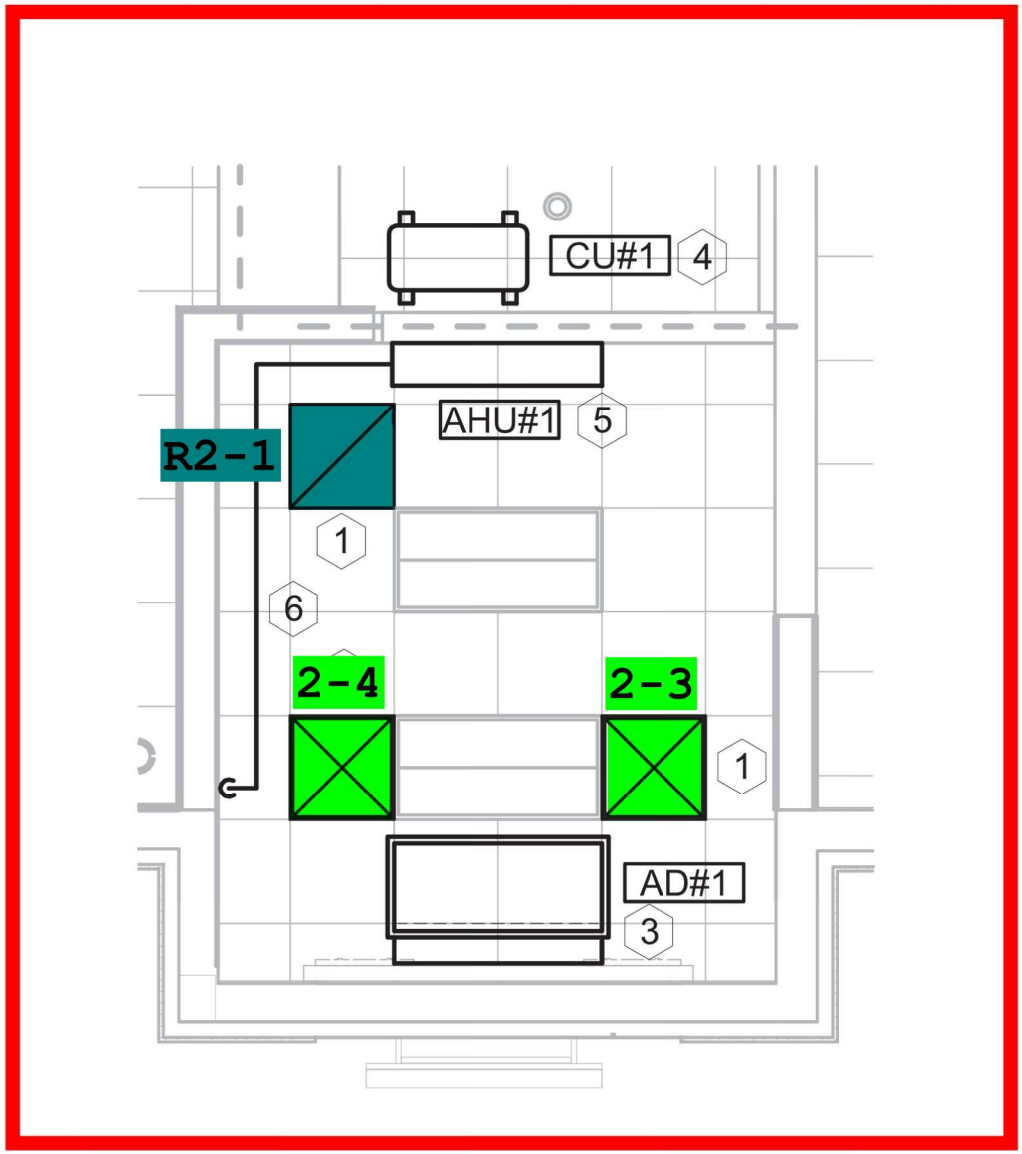

2 MECHANICAL FLOOR PLAN

1/4" = 1'-0"

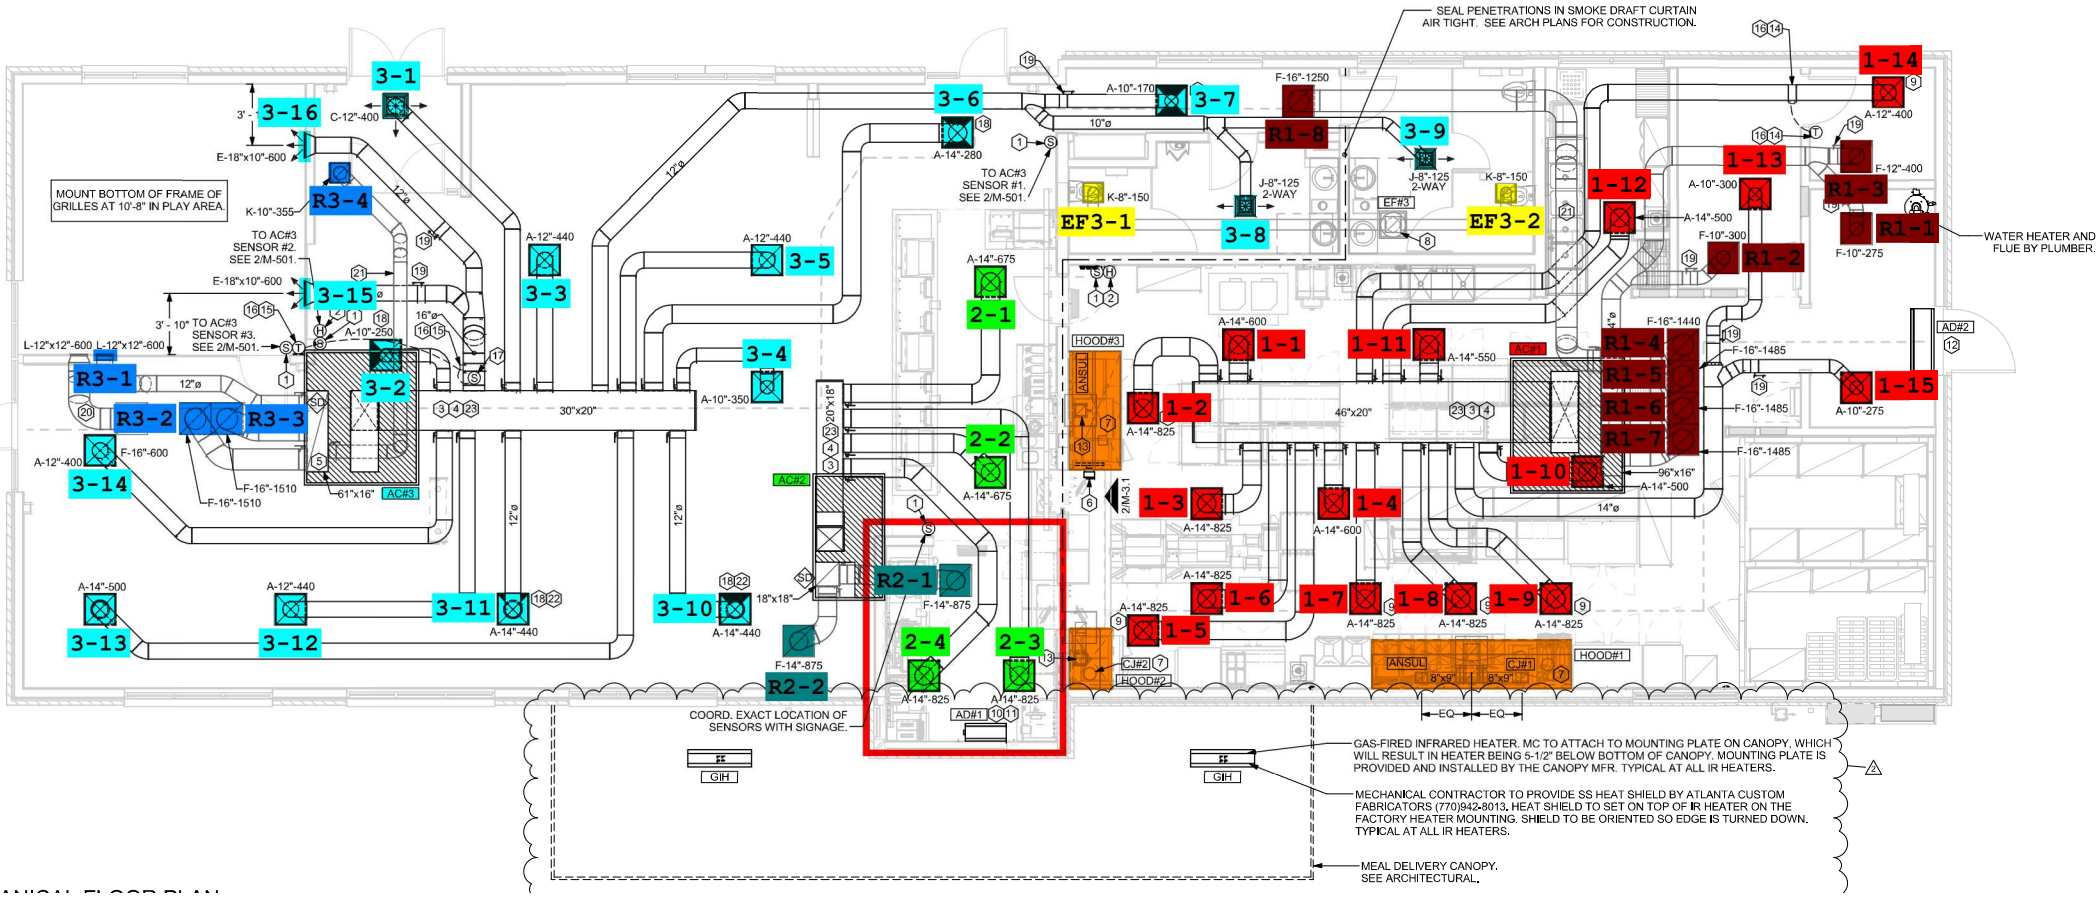
SEAL PENETRATIONS IN SMOKE DRAFT CURTAIN AIR TIGHT. SEE ARCH PLANS FOR CONSTRUCTION.
MOUNT BOTTOM OF FRAME OF GRILLES AT 10'-8" IN PLAY AREA.
TO AC#3 SENSOR #2. SEE 2/M-501.
TO AC#3 SENSOR #3. SEE 2/M-501.
TO AC#3 SENSOR #1. SEE 2/M-501.
WATER HEATER AND FLUE BY PLUMBER.
COORD. EXACT LOCATION OF SENSORS WITH SIGNAGE.
GAS-FIRED INFRARED HEATER. MC TO ATTACH TO MOUNTING PLATE ON CANOPY, WHICH WILL RESULT IN HEATER BEING 5-1/2" BELOW BOTTOM OF CANOPY. MOUNTING PLATE IS PROVIDED AND INSTALLED BY THE CANOPY MFR. TYPICAL AT ALL IR HEATERS.
MECHANICAL CONTRACTOR TO PROVIDE SS HEAT SHIELD BY ATLANTA CUSTOM FABRICATORS (770)942-8013. HEAT SHIELD TO SET ON TOP OF IR HEATER ON THE FACTORY HEATER MOUNTING. SHIELD TO BE ORIENTED SO EDGE IS TURNED DOWN. TYPICAL AT ALL IR HEATERS.
MEAL DELIVERY CANOPY. SEE ARCHITECTURAL.
3-1
3-16
C-12"-400
E-18"x10"-600
R3-4
K-10"-355
3-15
L-12"x12"-600
R3-1
R3-2
R3-3
3-2
3-14
A-12"-400
F-16"-600
F-16"-1510
61"x16"
AC#3
A-12"-440
3-3
3-5
3-4
A-10"-350
30"x20"
12"ø
3-11
3-12
3-13
A-14"-500
3-10
18"x18"
A-14"-440
F-14"-875
R2-2
R2-1
AC#2
20"x18"
3-6
A-14"-280
A-14"-675
2-1
2-2
2-3
2-4
A-14"-825
AD#1
A-10"-170
3-7
10"ø
F-16"-1250
R1-8
3-9
J-8"-125 2-WAY
K-8"-150
EF3-1
3-8
EF3-2
EF#3
HOOD#3
ANSUL
2/M-3.1
A-14"-600
1-1
1-2
1-3
1-4
1-5
1-6
1-7
1-8
1-9
1-10
1-11
1-12
1-13
1-14
1-15
46"x20"
A-14"-550
AC#1
R1-4
R1-5
R1-6
R1-7
F-16"-1440
F-16"-1485
96"x16"
14"ø
HOOD#1
CJ#1
CJ#2
HOOD#2
8"x9"
EQ
A-12"-400
F-12"-400
A-10"-300
R1-3
R1-1
R1-2
F-10"-300
F-10"-275
A-14"-500
AD#2
A-10"-275
GIH